CROSS SECTION INDEX OF SHEETS

Sheet No.	Sheet Name
1-200	Grant Road
201-209	Oracle Road
210-217	Stone Ave
218-221	6th Ave
222-231	1st Ave
232-236	Park Ave
237-241	Mountain Ave
242-250	Campbell Ave
251-254	Tucson Blvd
255-258	Treat Ave
259-268	Country Club Road
269-271	Palo Verde Blvd
272-274	Dodge Blvd
275-282	Alvernon Way
283-289	Columbus Blvd
290-299	Swan Road

© 2009 KIMLEY-HORN AND ASSOCIATES, INC.

Kimley-Horn and Associates, Inc.
2210 East Fort Lowell Road, Suite 200
Tucson, Arizona 85719 (520) 615-9191

NO.	DATE	REVISION	BY	CHKD.	APPR.

PLANS ARE NOT FOR CONSTRUCTION


DEPARTMENT OF TRANSPORTATION/ENGINEERING DIVISION

CROSS SECTIONS INDEX OF SHEETS


CITY OF TUCSON

DSGN. BY M. HUGGINS	11/09	REF.
DRWN. BY M. HUGGINS	11/09	SCALE: 1"=1' H, 1"=1' V
CHKD. BY M. HUGGINS	11/09	PLAN NO.


OF i OF 299

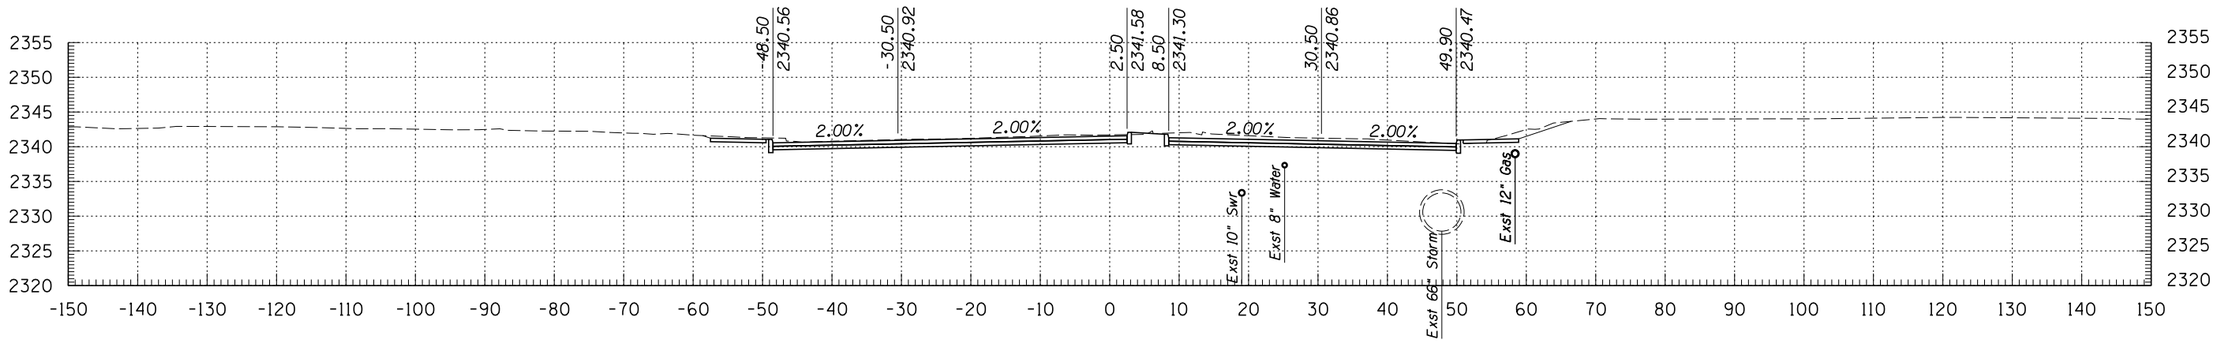

88+00

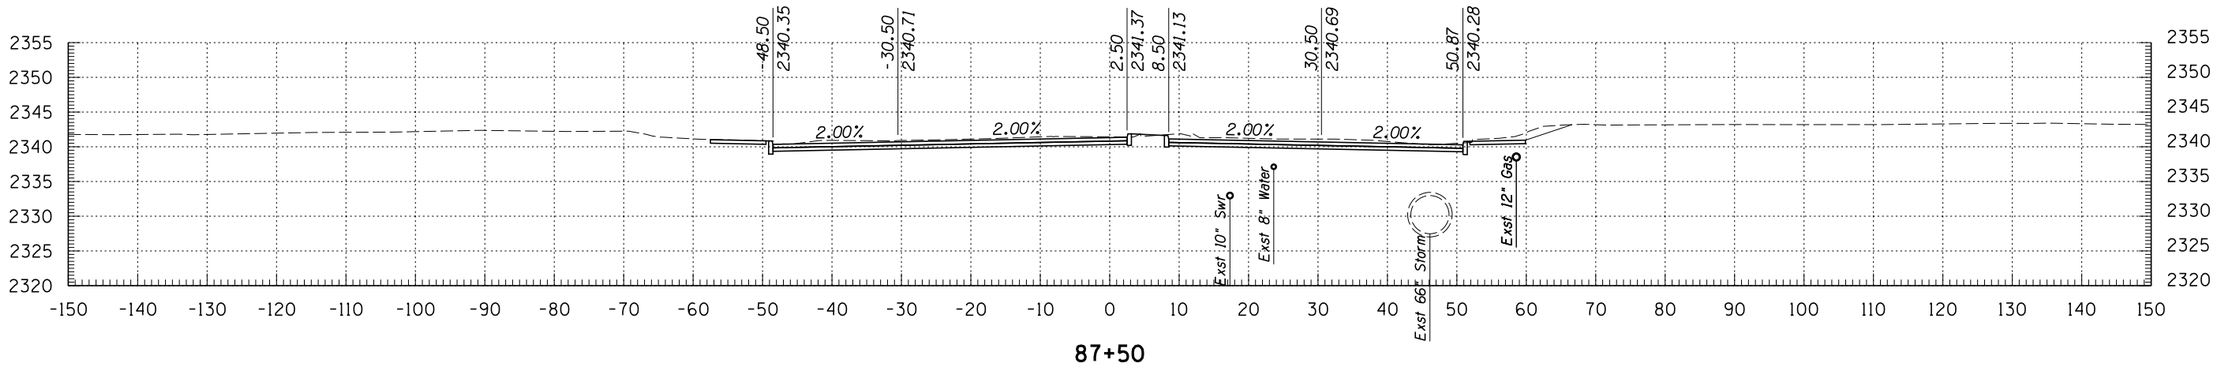

87+50

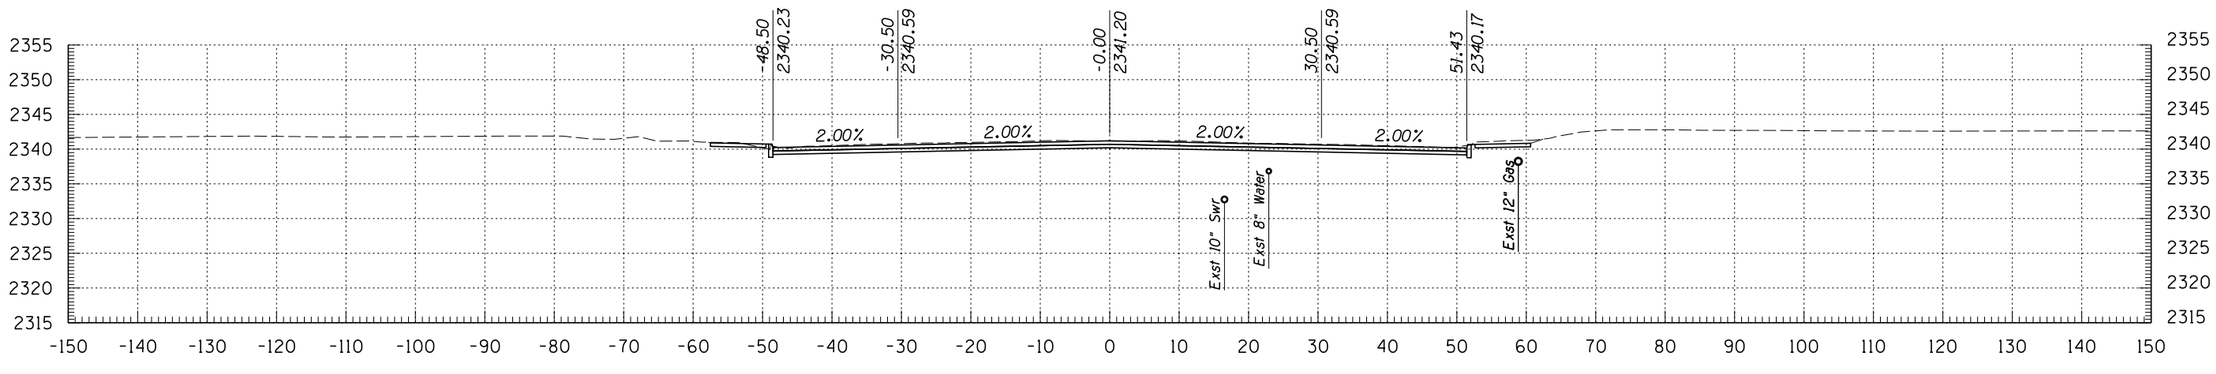

87+22

Kimley-Horn and Associates, Inc.
© 2009 KIMLEY-HORN AND ASSOCIATES, INC.
2210 East Fort Lowell Road, Suite 200
Tucson, Arizona 85719 (520) 615-9191

NO.	DATE	REVISION	BY	CHKD.	APPR.


PLANS ARE NOT FOR CONSTRUCTION

DEPARTMENT OF TRANSPORTATION/ENGINEERING DIVISION


GRANT ROAD CROSS SECTIONS

CITY OF TUCSON


DSGN. BY J. DEBERRY	11/09	REF.
DRWN. BY J. DEBERRY	11/09	SCALE: 1"=1' H, 1"=1' V
CHKD. BY B. BEENKEN	11/09	PLAN NO.

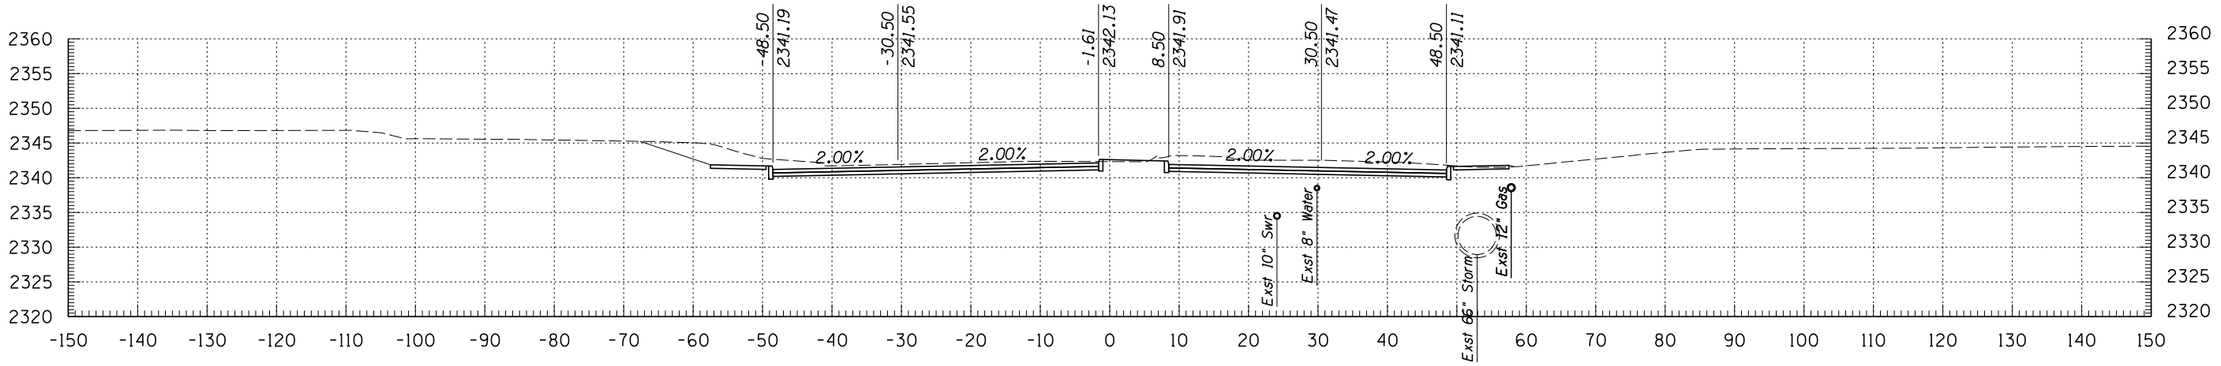

89+50

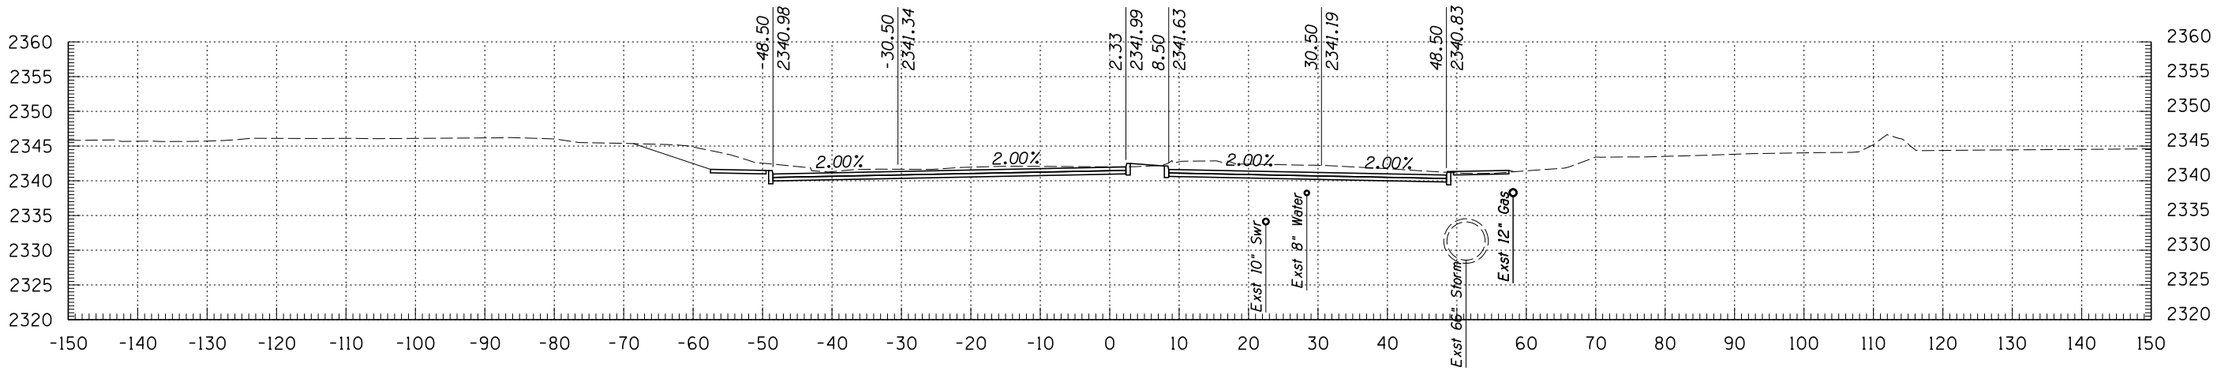

89+00

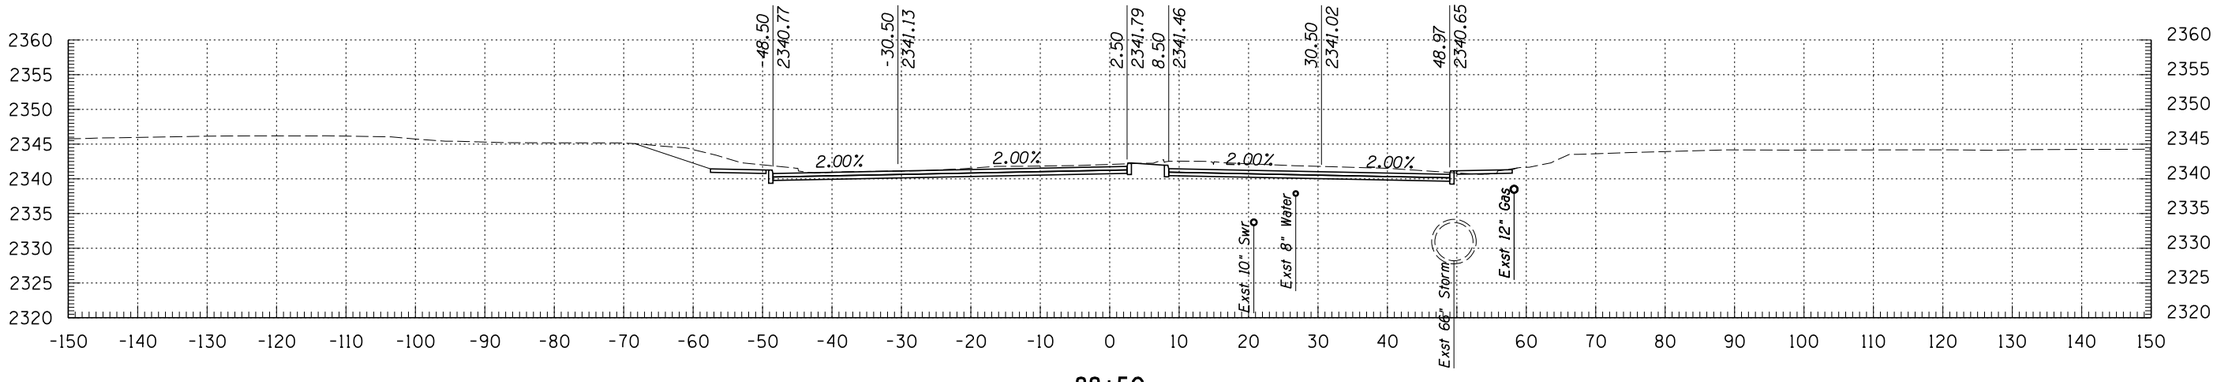

88+50

Kimley-Horn and Associates, Inc.
© 2009 KIMLEY-HORN AND ASSOCIATES, INC.
2210 East Fort Lowell Road, Suite 200
Tucson, Arizona 85719 (520) 615-9191

NO.	DATE	REVISION	BY	CHKD.	APPR.


PLANS ARE NOT FOR CONSTRUCTION

DEPARTMENT OF TRANSPORTATION/ENGINEERING DIVISION


GRANT ROAD CROSS SECTIONS

CITY OF TUCSON


DSGN. BY J. DEBERRY	11/09	REF.
DRWN. BY J. DEBERRY	11/09	SCALE: 1"=1' H, 1"=1' V
CHKD. BY B. BEENKEN	11/09	PLAN NO.

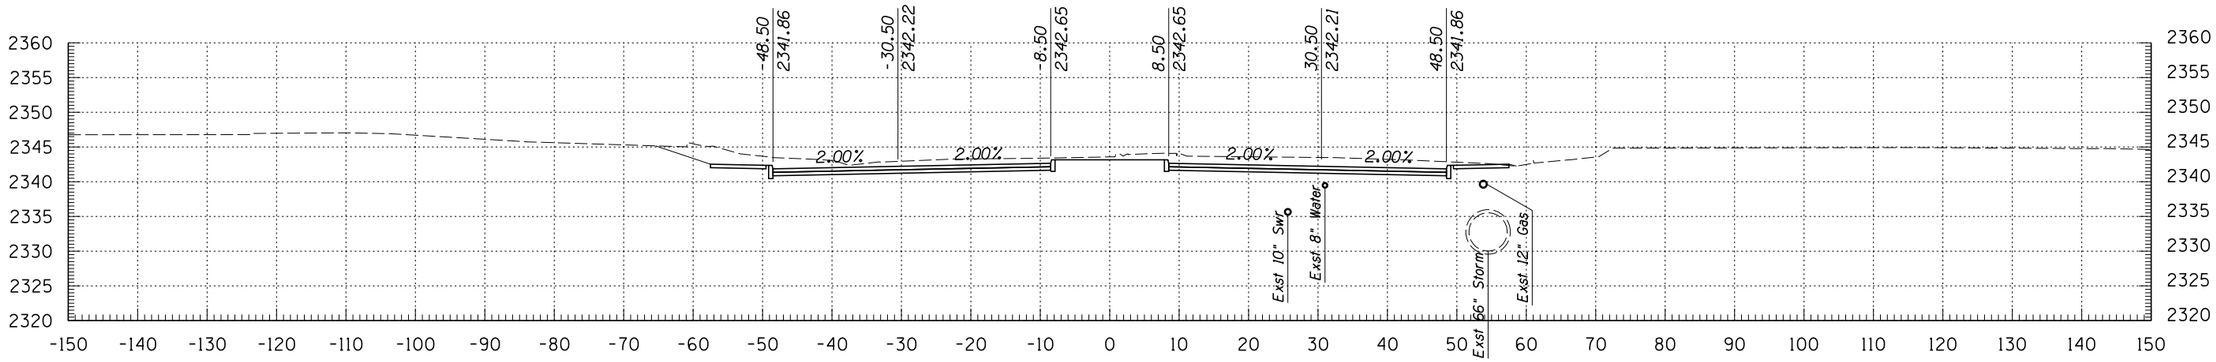

91+00

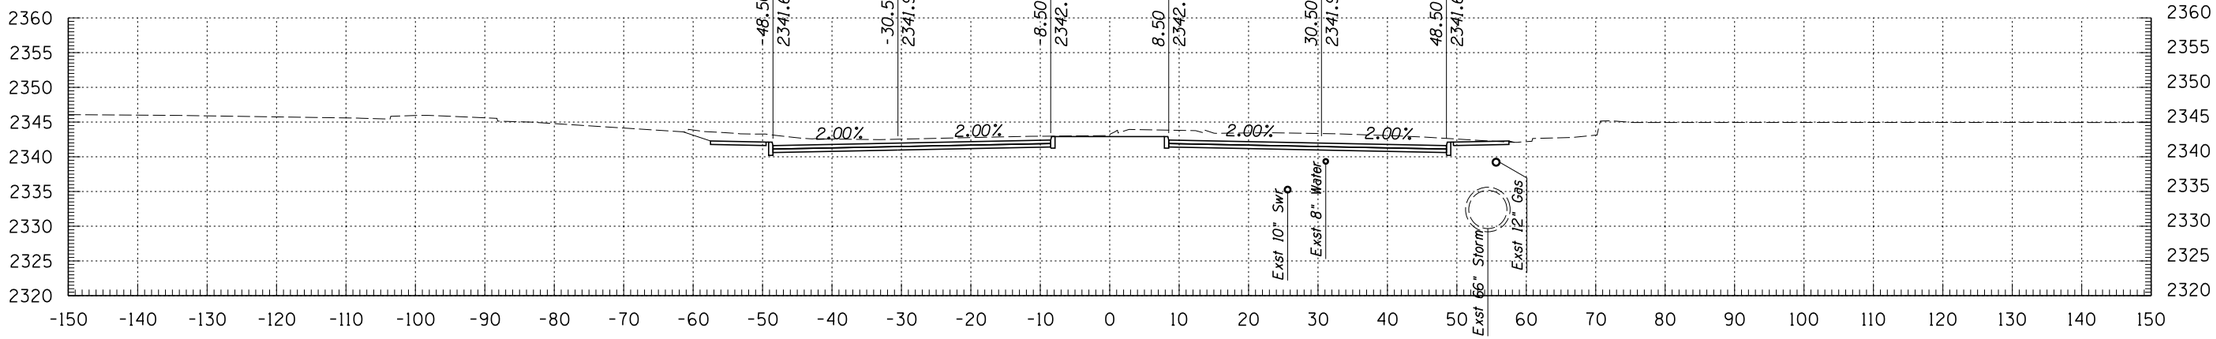

90+50

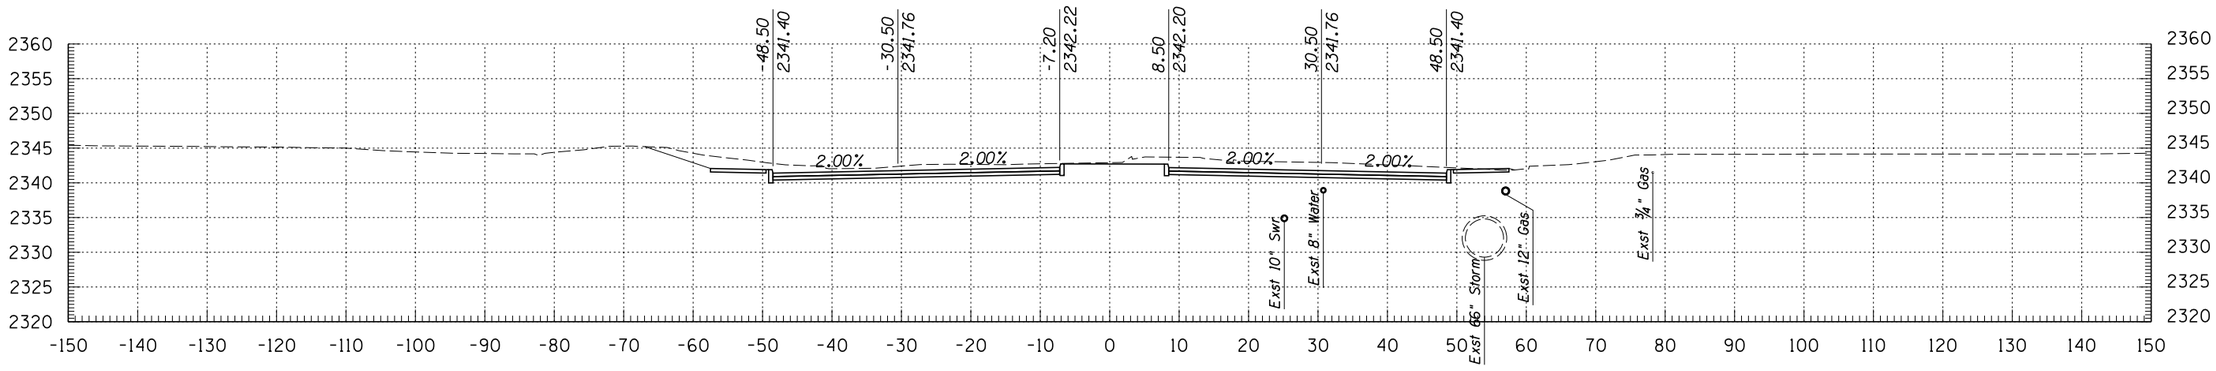

90+00

Kimley-Horn and Associates, Inc.
© 2009 KIMLEY-HORN AND ASSOCIATES, INC.
2210 East Fort Lowell Road, Suite 200
Tucson, Arizona 85719 (520) 615-9191

NO.	DATE	REVISION	BY	CHKD.	APPR.


PLANS ARE NOT FOR CONSTRUCTION

DEPARTMENT OF TRANSPORTATION/ENGINEERING DIVISION


GRANT ROAD CROSS SECTIONS

CITY OF TUCSON


DSGN. BY J. DEBERRY	11/09	REF.
DRWN. BY J. DEBERRY	11/09	SCALE: 1"=1' H, 1"=1' V
CHKD. BY B. BEENKEN	11/09	PLAN NO.

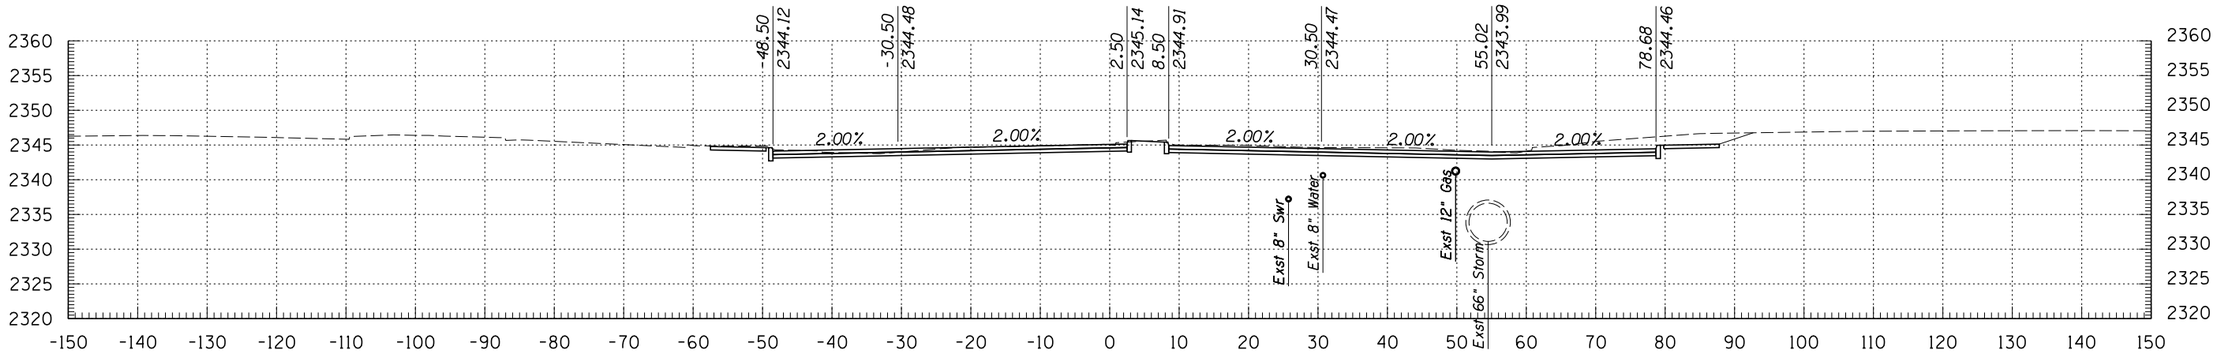

92+50

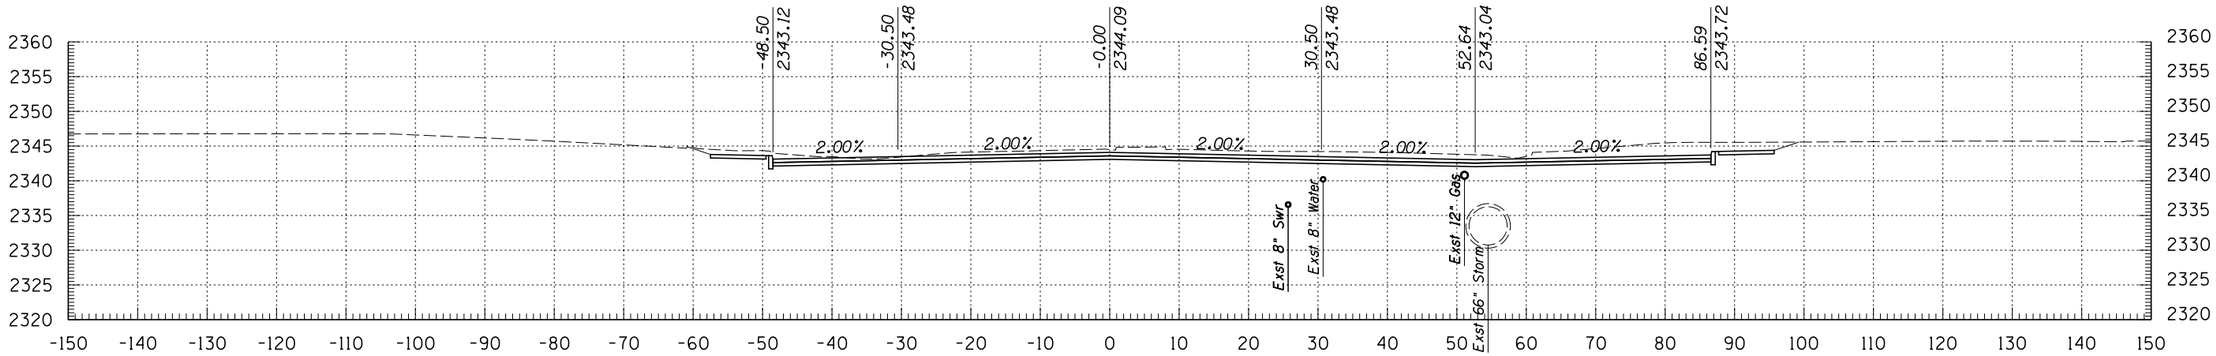

92+00

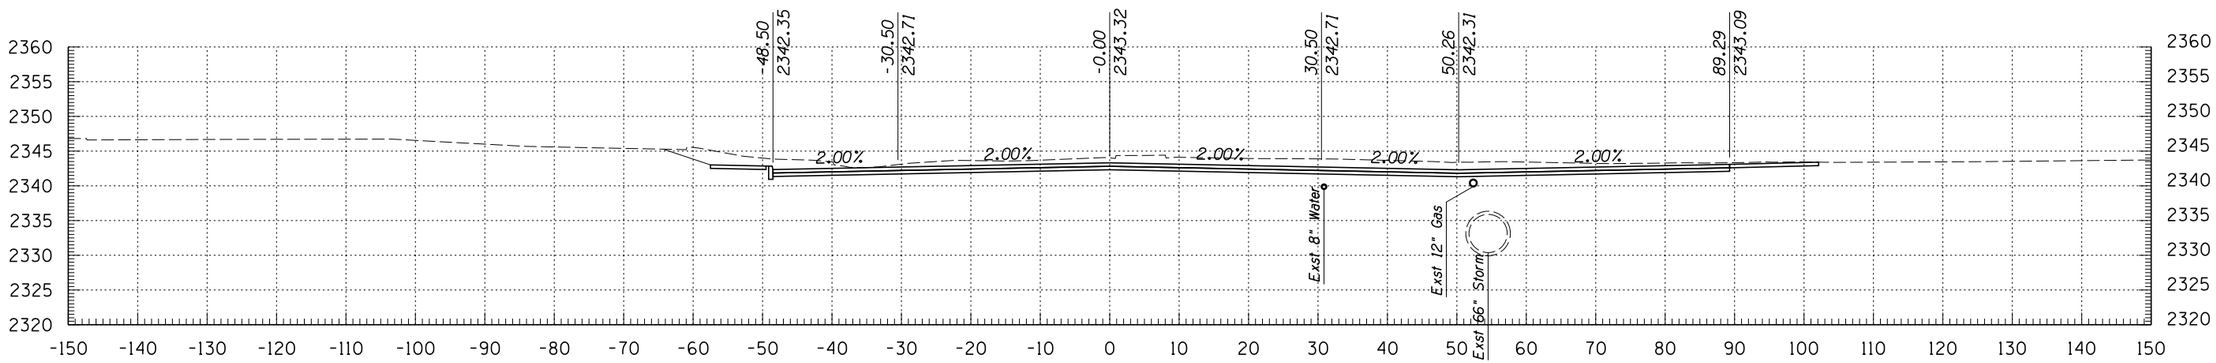

91+50

Kimley-Horn and Associates, Inc.
© 2009 KIMLEY-HORN AND ASSOCIATES, INC.
2210 East Fort Lowell Road, Suite 200
Tucson, Arizona 85719 (520) 615-9191

NO.	DATE	REVISION	BY	CHKD.	APPR.


PLANS ARE NOT FOR CONSTRUCTION

DEPARTMENT OF TRANSPORTATION/ENGINEERING DIVISION


GRANT ROAD CROSS SECTIONS

CITY OF TUCSON


DSGN. BY J. DEBERRY	11/09	REF.
DRWN. BY J. DEBERRY	11/09	SCALE: 1"=1' H, 1"=1' V
CHKD. BY B. BEENKEN	11/09	PLAN NO.

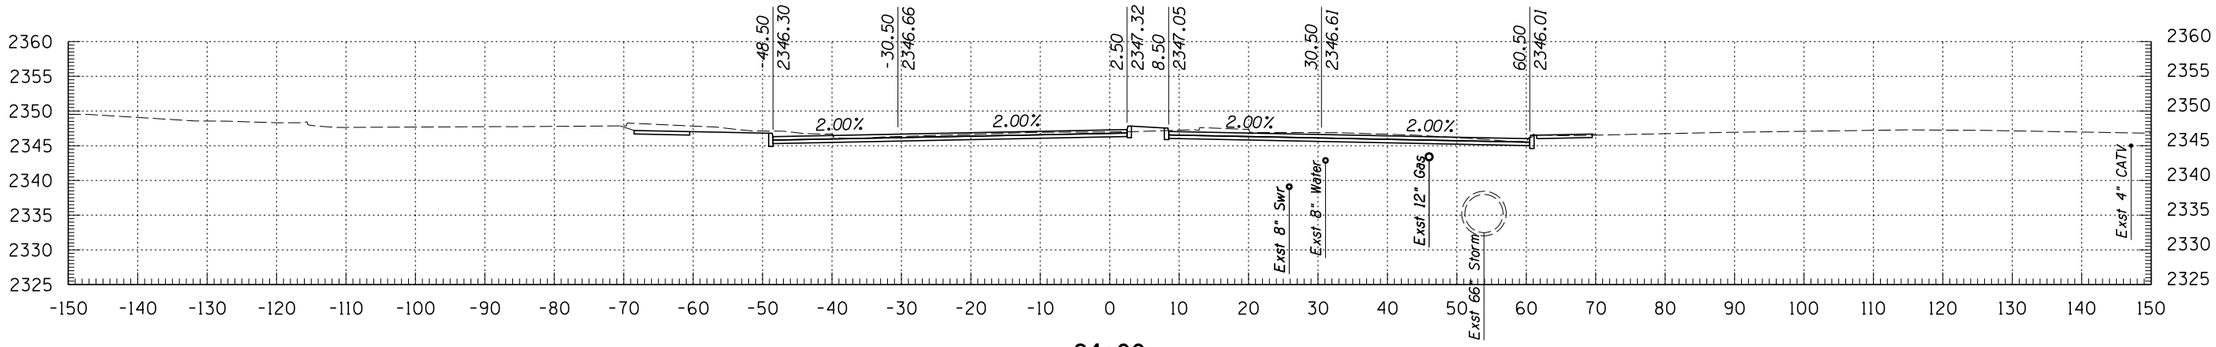

94+00

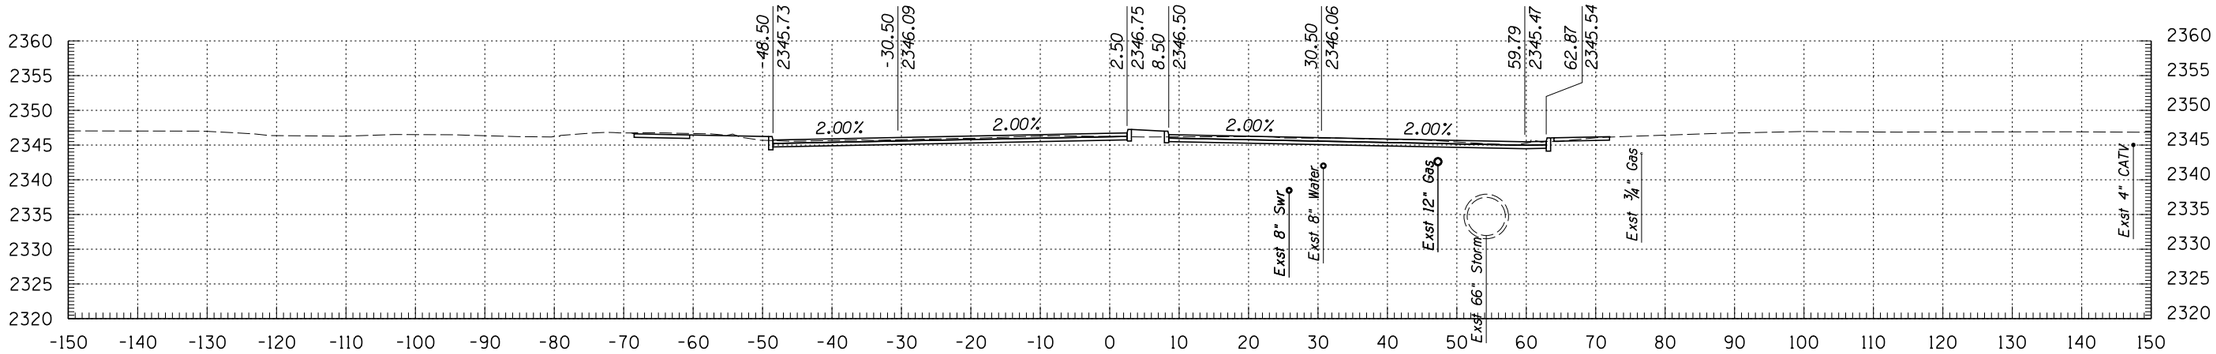

93+50

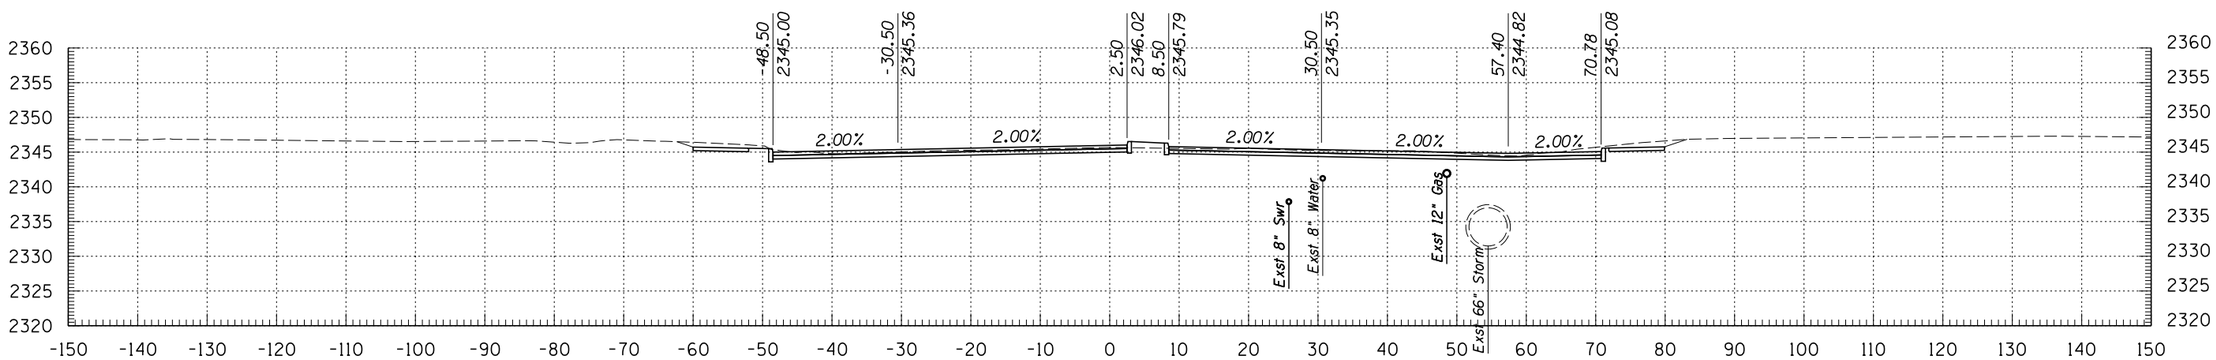

93+00

Kimley-Horn and Associates, Inc.
© 2009 KIMLEY-HORN AND ASSOCIATES, INC.
2210 East Fort Lowell Road, Suite 200
Tucson, Arizona 85719 (520) 615-9191

NO.	DATE	REVISION	BY	CHKD.	APPR.

PLANS ARE NOT FOR CONSTRUCTION


DEPARTMENT OF TRANSPORTATION/ENGINEERING DIVISION

GRANT ROAD CROSS SECTIONS


CITY OF TUCSON

DSGN. BY J. DEBERRY	11/09	REF.
DRWN. BY J. DEBERRY	11/09	SCALE: 1"=1' H, 1"=1' V
CHKD. BY B. BEENKEN	11/09	PLAN NO.


OF 5 OF 299

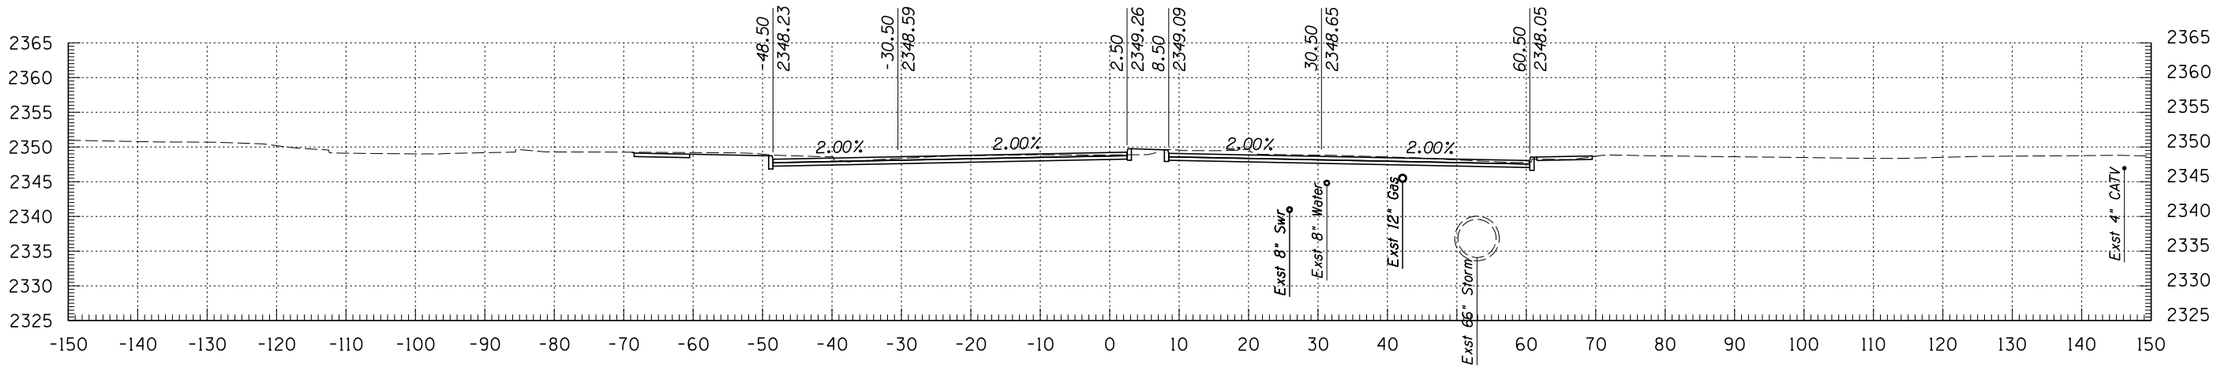

95+50

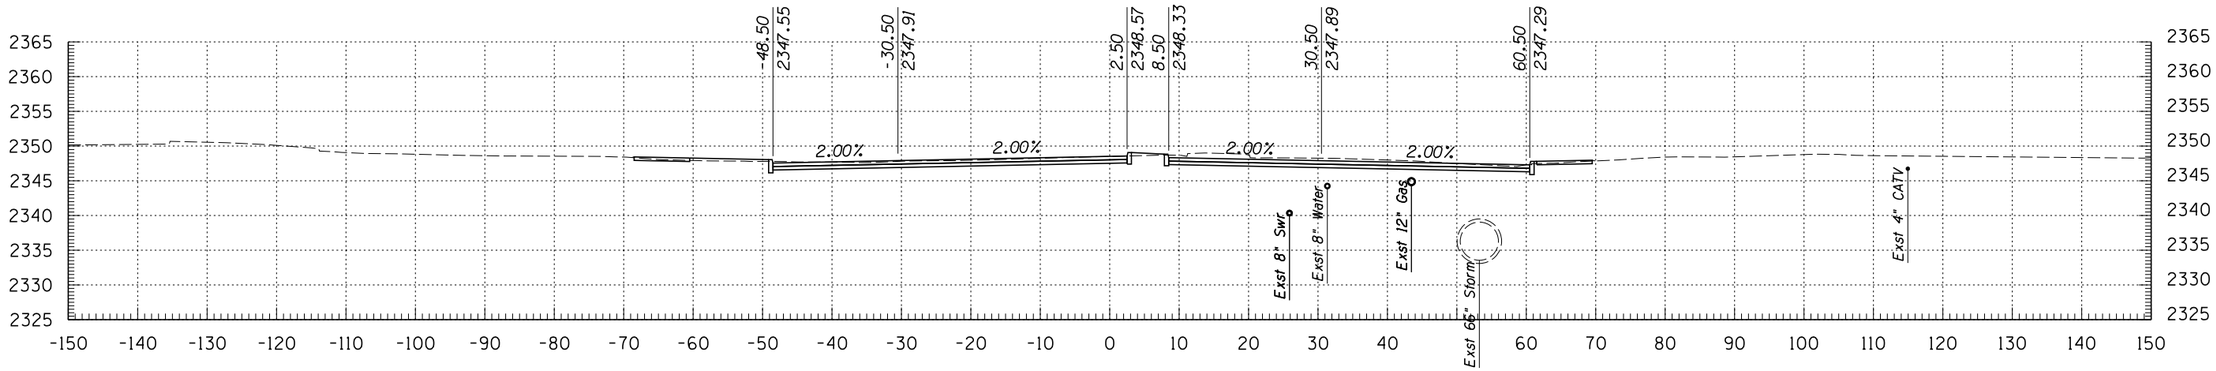

95+00

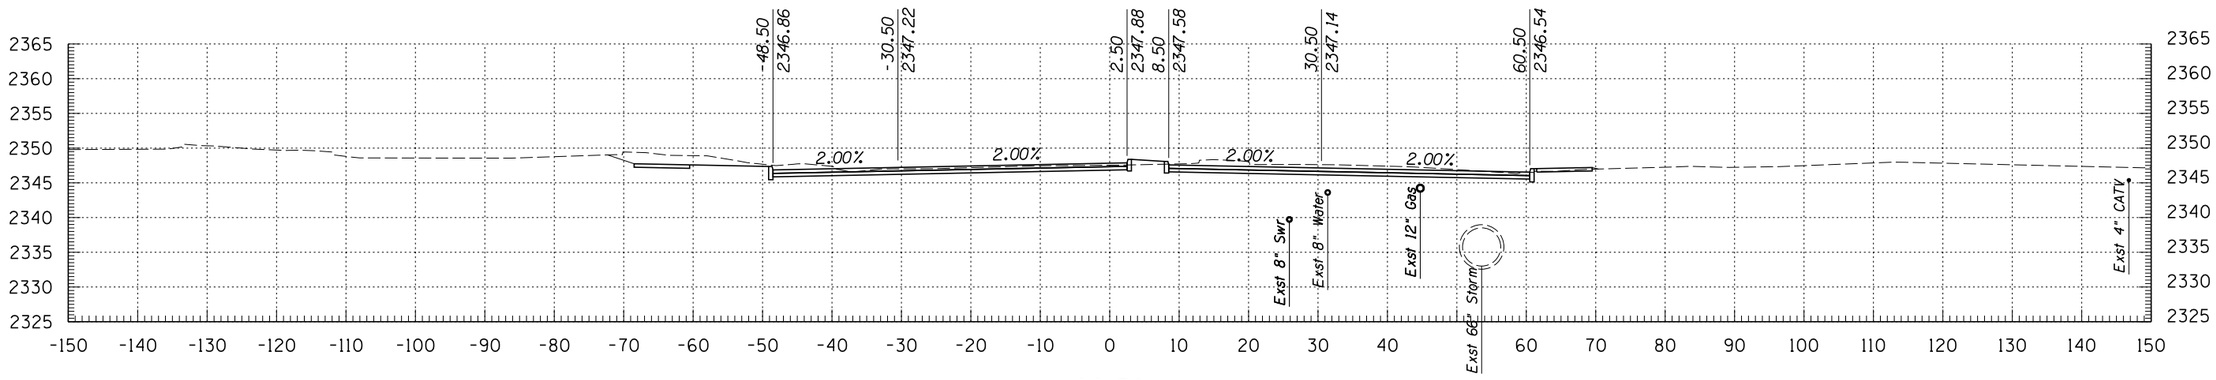

94+50

Kimley-Horn and Associates, Inc.
© 2009 KIMLEY-HORN AND ASSOCIATES, INC.
2210 East Fort Lowell Road, Suite 200
Tucson, Arizona 85719 (520) 615-9191

NO.	DATE	REVISION	BY	CHKD.	APPR.


PLANS ARE NOT FOR CONSTRUCTION

DEPARTMENT OF TRANSPORTATION/ENGINEERING DIVISION


GRANT ROAD CROSS SECTIONS

CITY OF TUCSON


DSGN. BY J. DEBERRY	11/09	REF.	SCALE: 1"=1' H, 1"=1' V
DRWN. BY J. DEBERRY	11/09		
CHKD. BY B. BEENKEN	11/09	PLAN NO.	

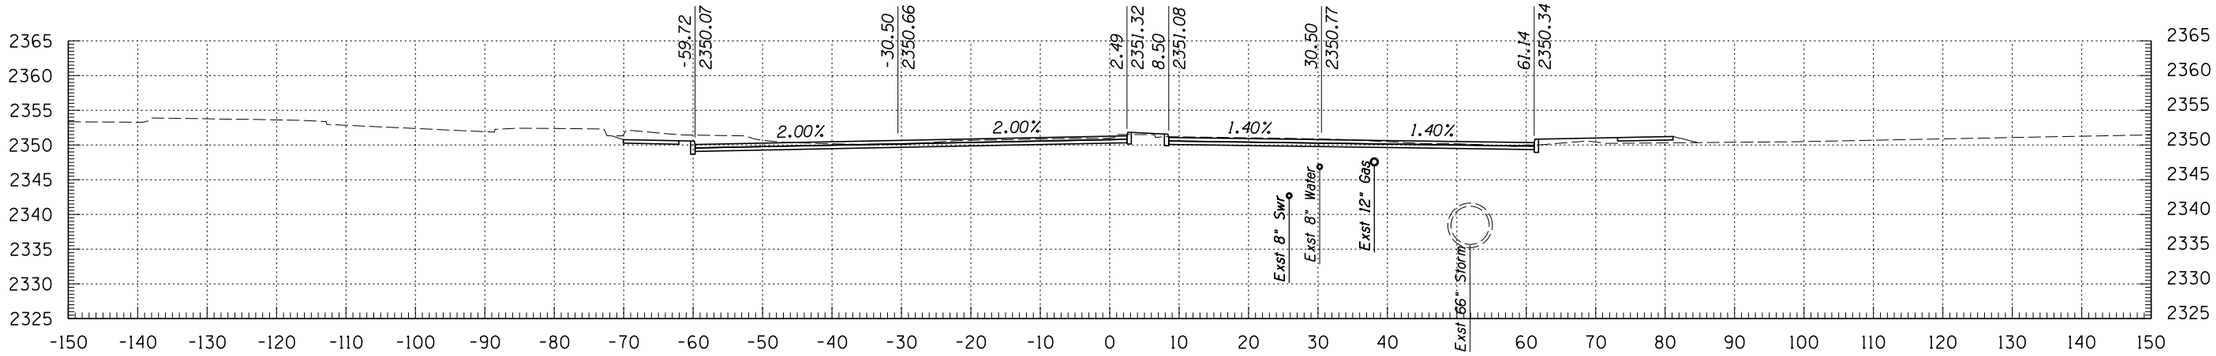

97+00

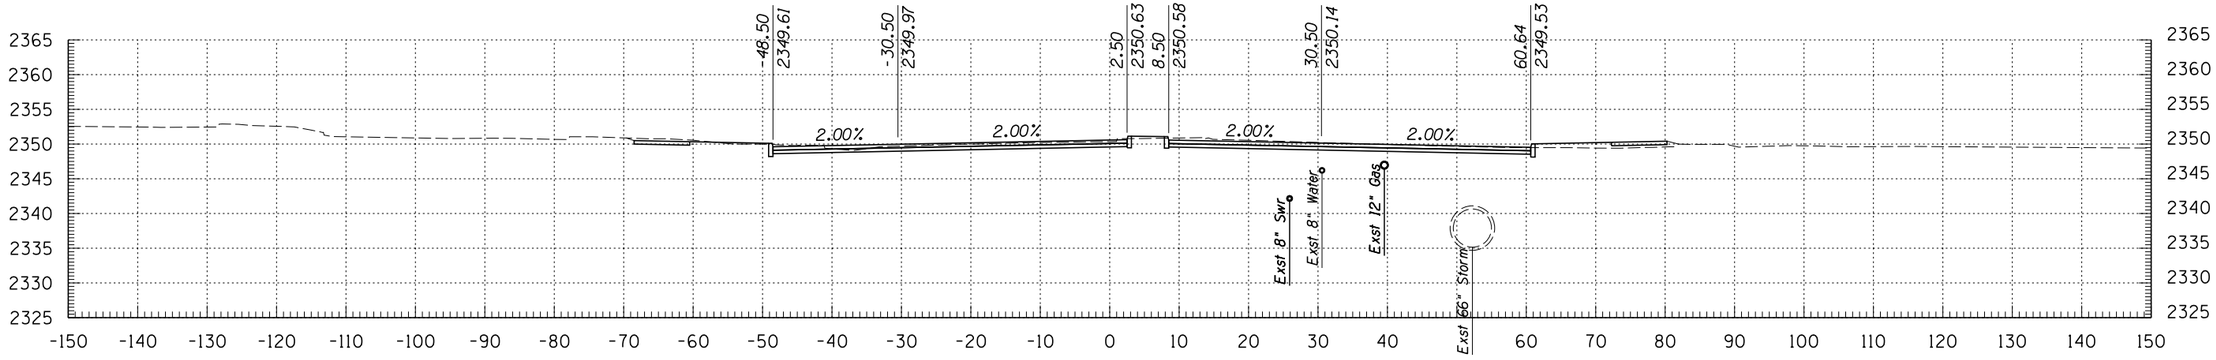

96+50

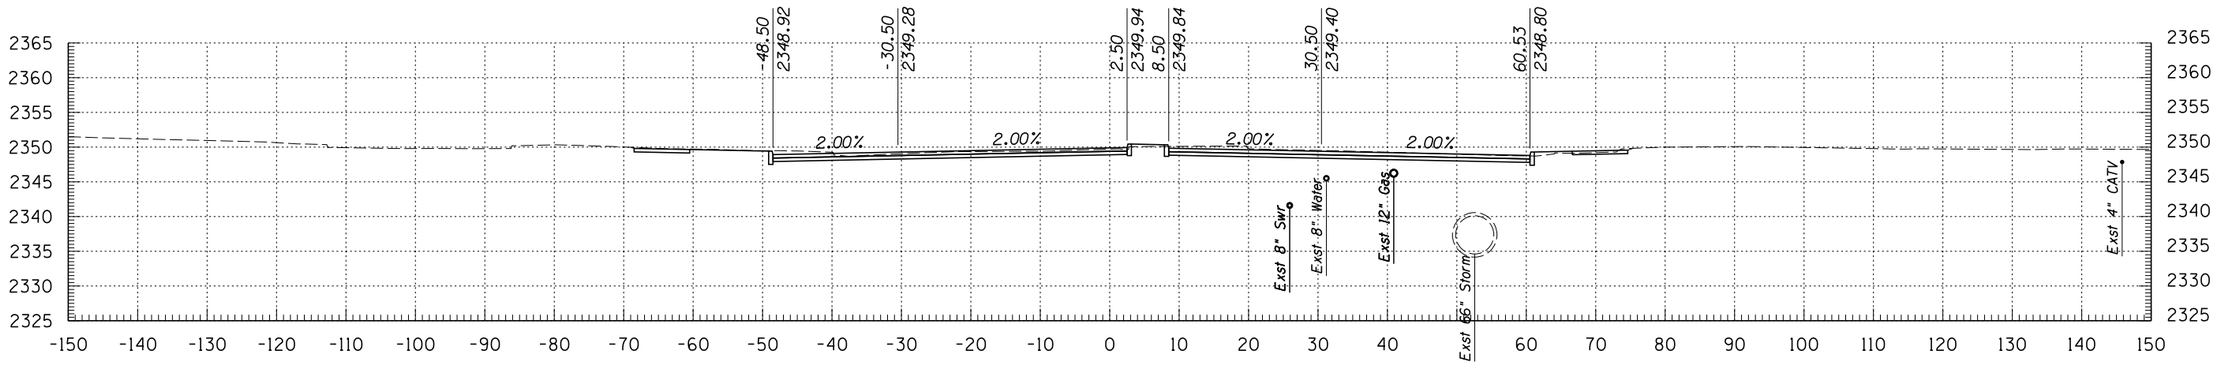

96+00

Kimley-Horn and Associates, Inc.
© 2009 KIMLEY-HORN AND ASSOCIATES, INC.
2210 East Fort Lowell Road, Suite 200
Tucson, Arizona 85719 (520) 615-9191

NO.	DATE	REVISION	BY	CHKD.	APPR.


PLANS ARE NOT FOR CONSTRUCTION

DEPARTMENT OF TRANSPORTATION/ENGINEERING DIVISION


GRANT ROAD CROSS SECTIONS

CITY OF TUCSON


DSGN. BY J. DEBERRY	11/09	REF.
DRWN. BY J. DEBERRY	11/09	SCALE: 1"=1' H, 1"=1' V
CHKD. BY B. BEENKEN	11/09	PLAN NO.

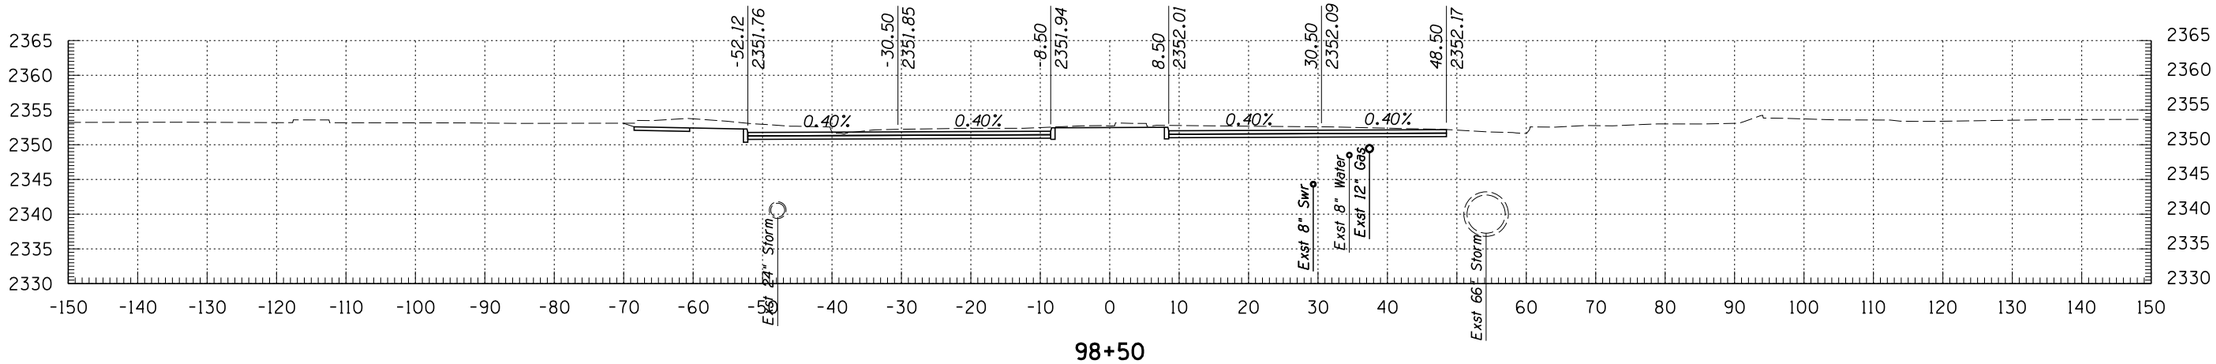

98+50

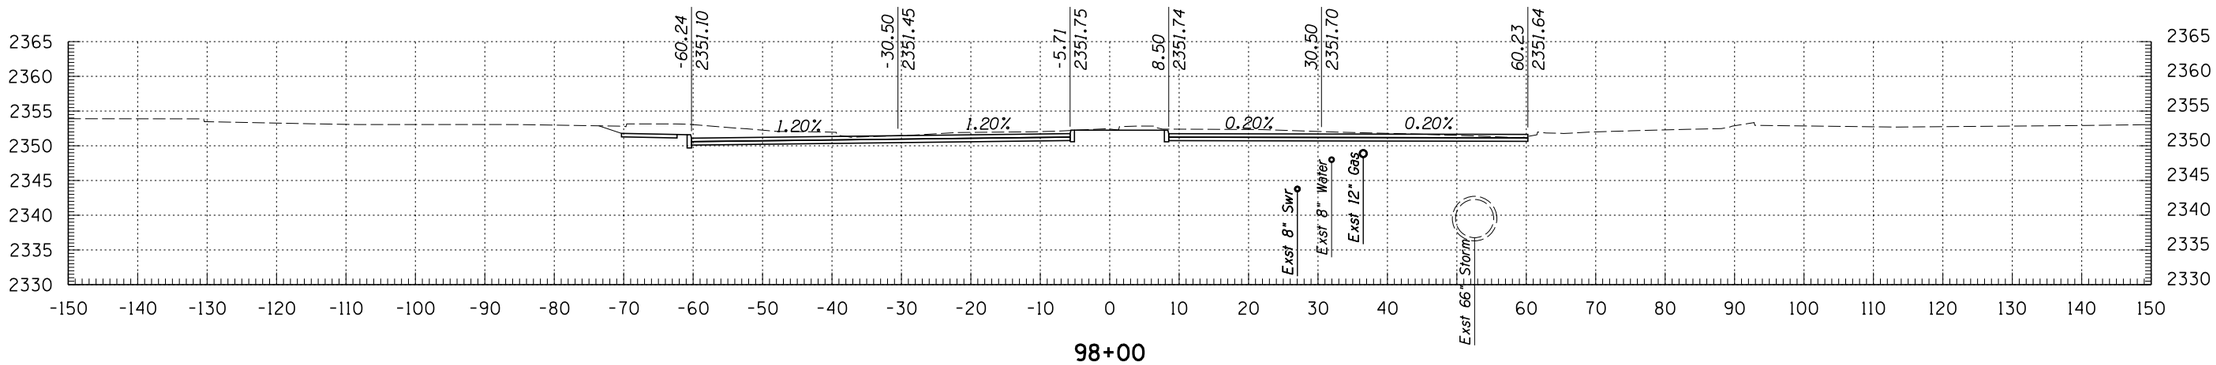

98+00

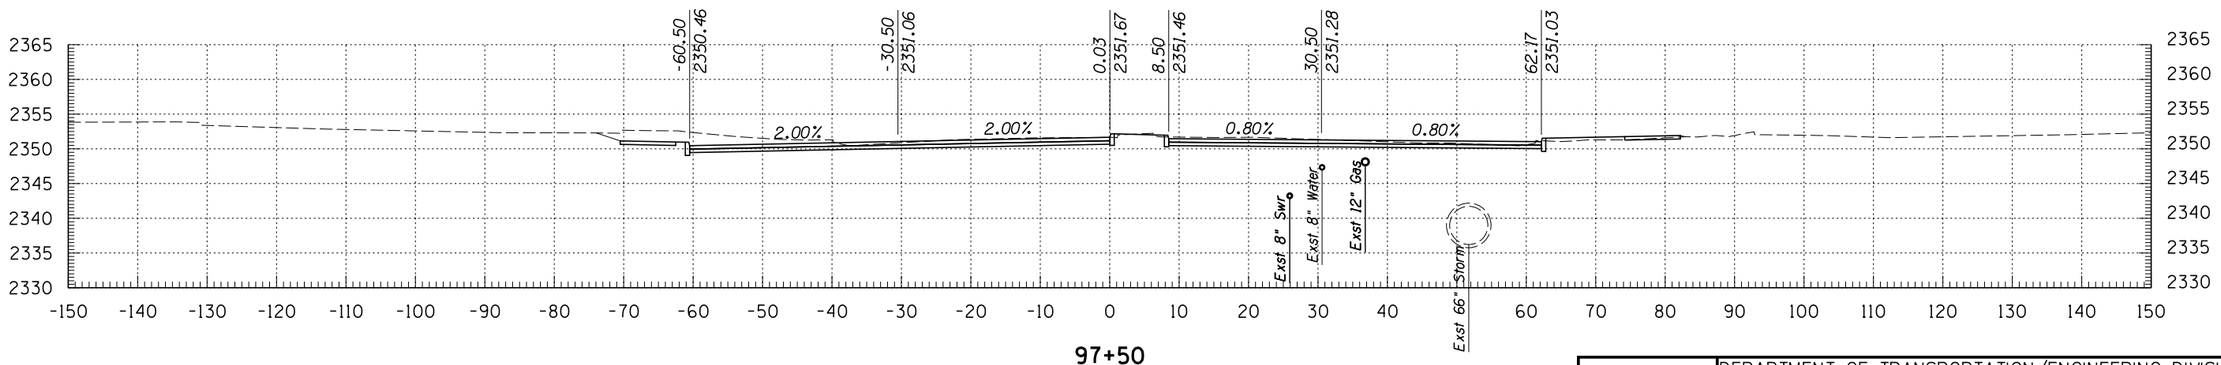

97+50

Kimley-Horn and Associates, Inc.
© 2009 KIMLEY-HORN AND ASSOCIATES, INC.
2210 East Fort Lowell Road, Suite 200
Tucson, Arizona 85719 (520) 615-9191

NO.	DATE	REVISION	BY	CHKD.	APPR.


PLANS ARE NOT FOR CONSTRUCTION

DEPARTMENT OF TRANSPORTATION/ENGINEERING DIVISION


GRANT ROAD CROSS SECTIONS

CITY OF TUCSON


DSGN. BY J. DEBERRY	11/09	REF.
DRWN. BY J. DEBERRY	11/09	SCALE: 1"=1' H, 1"=1' V
CHKD. BY B. BEENKEN	11/09	PLAN NO.

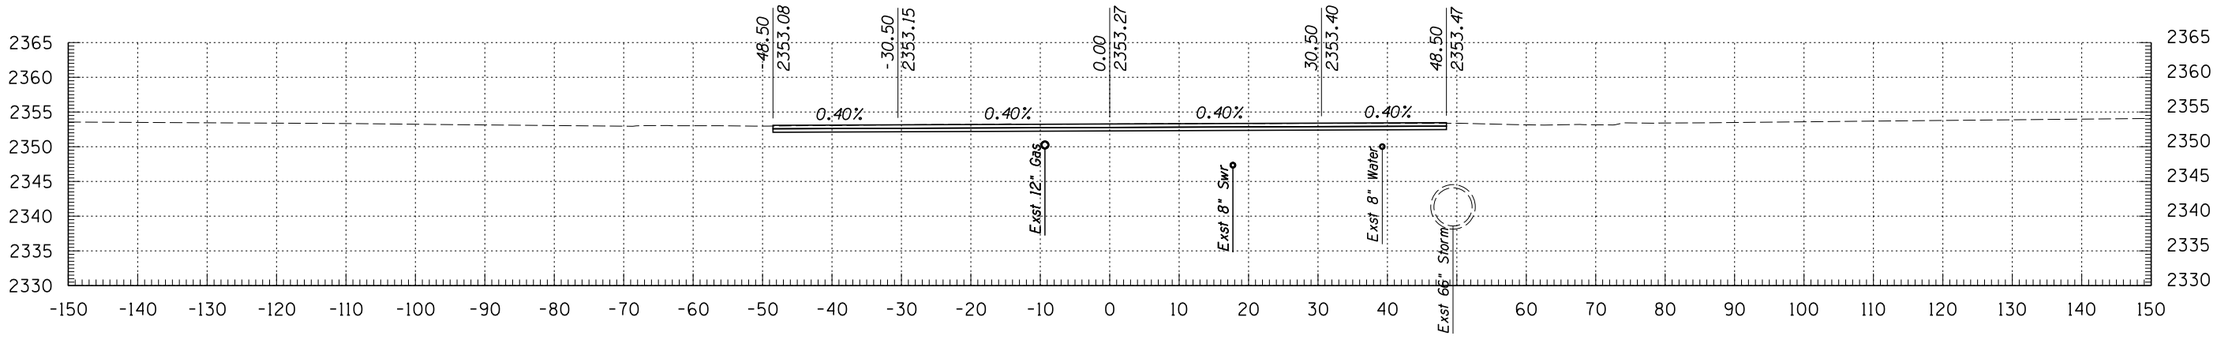

99+75

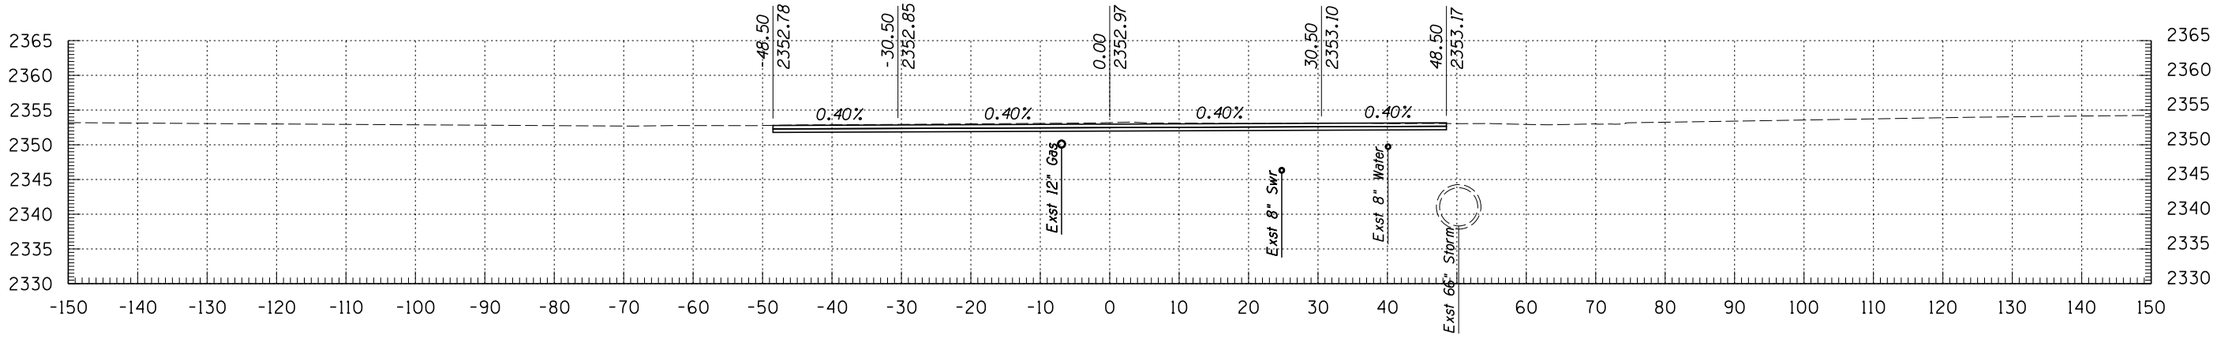

99+50

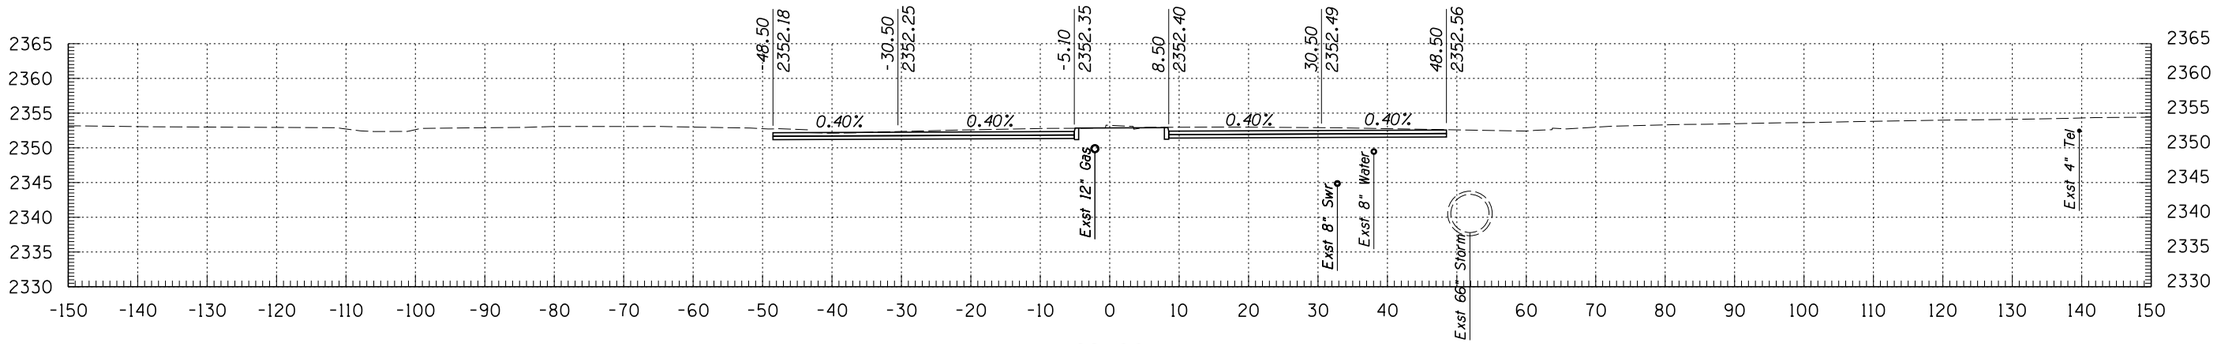

99+00

Kimley-Horn and Associates, Inc.

© 2009 KIMLEY-HORN AND ASSOCIATES, INC.

2210 East Fort Lowell Road, Suite 200
Tucson, Arizona 85719 (520) 615-9191

NO.	DATE	REVISION	BY	CHKD.	APPR.


PLANS ARE NOT FOR CONSTRUCTION

DEPARTMENT OF TRANSPORTATION/ENGINEERING DIVISION


GRANT ROAD CROSS SECTIONS

CITY OF TUCSON


DSGN. BY J. DEBERRY	11/09	REF.
DRWN. BY J. DEBERRY	11/09	SCALE: 1"=1' H, 1"=1' V
CHKD. BY B. BEENKEN	11/09	PLAN NO.

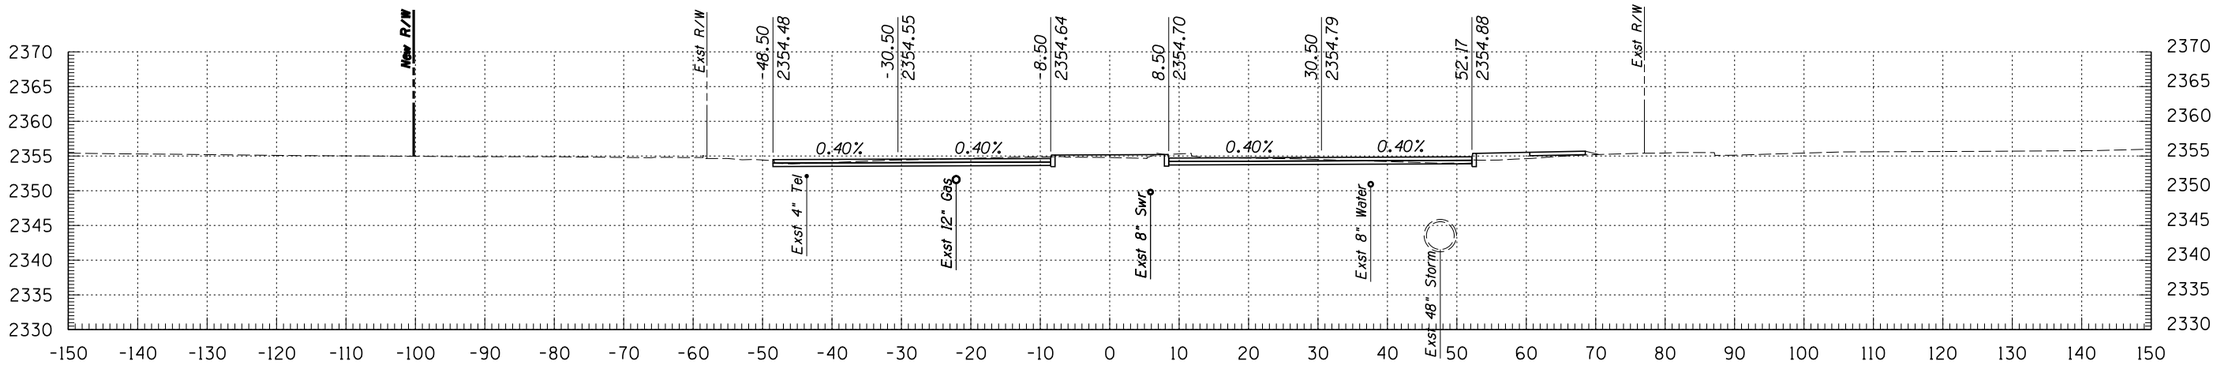

101+00

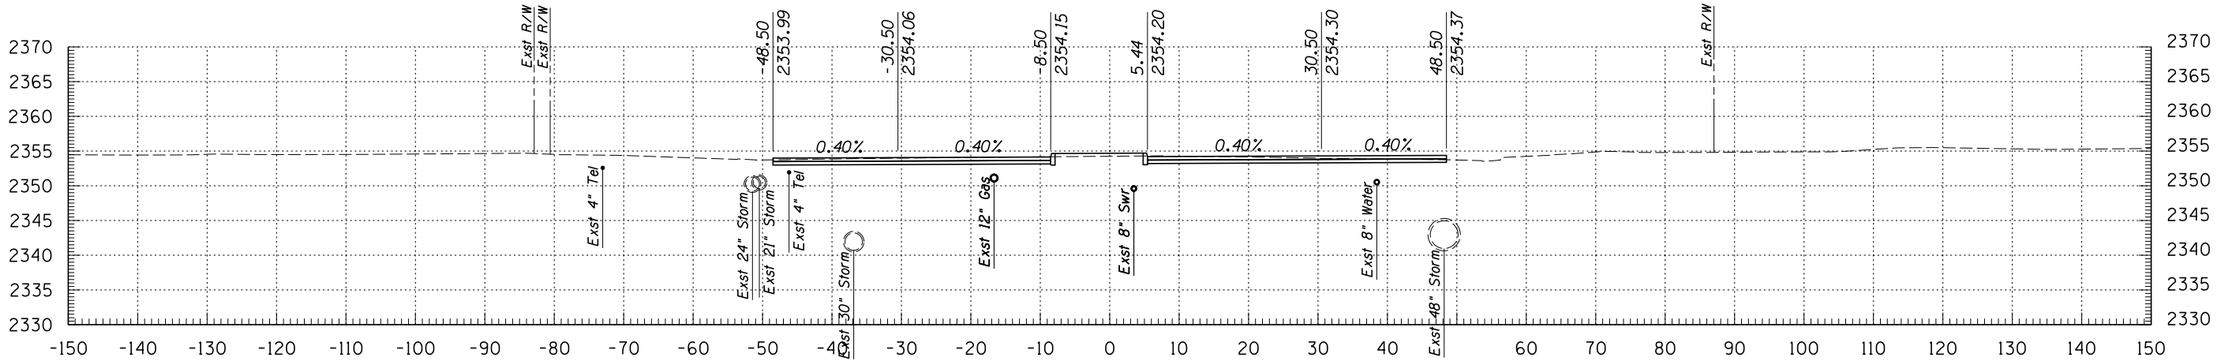

100+50

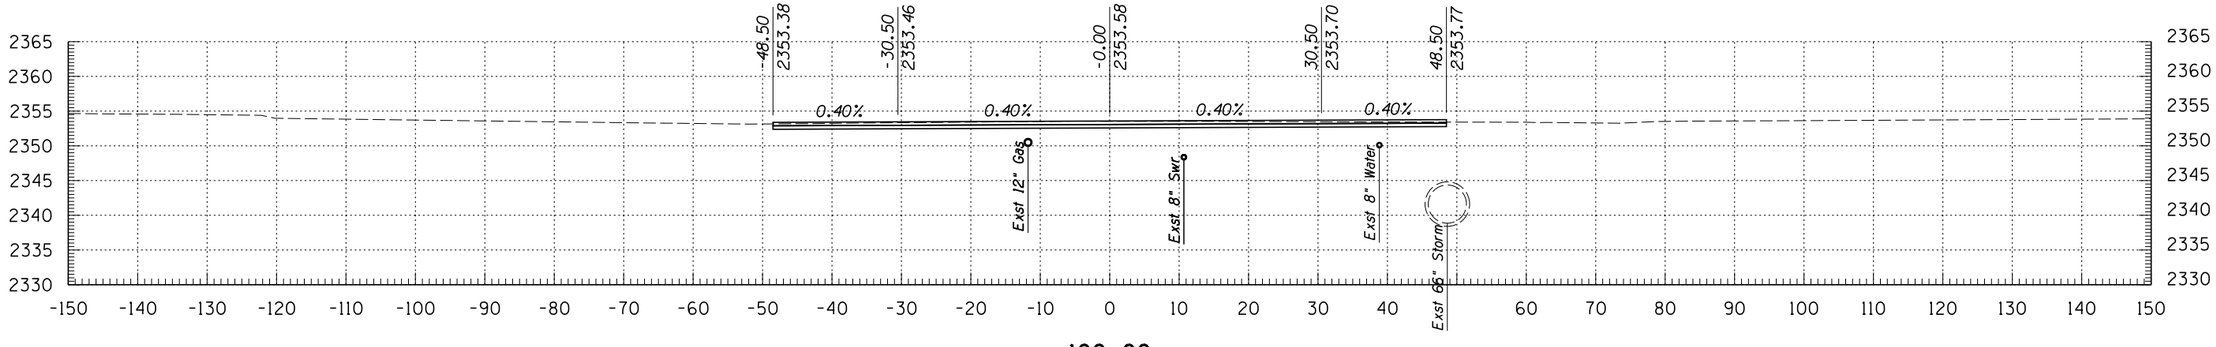

100+00

© 2009 KIMLEY-HORN AND ASSOCIATES, INC.

Kimley-Horn and Associates, Inc.
2210 East Fort Lowell Road, Suite 200
Tucson, Arizona 85719 (520) 615-9191

NO.	DATE	REVISION	BY	CHKD.	APPR.


PLANS ARE NOT FOR CONSTRUCTION

DEPARTMENT OF TRANSPORTATION/ENGINEERING DIVISION


GRANT ROAD CROSS SECTIONS

CITY OF TUCSON


DSGN. BY J. DEBERRY	11/09	REF.
DRWN. BY J. DEBERRY	11/09	SCALE: 1"=1' H, 1"=1' V
CHKD. BY B. BEENKEN	11/09	PLAN NO.

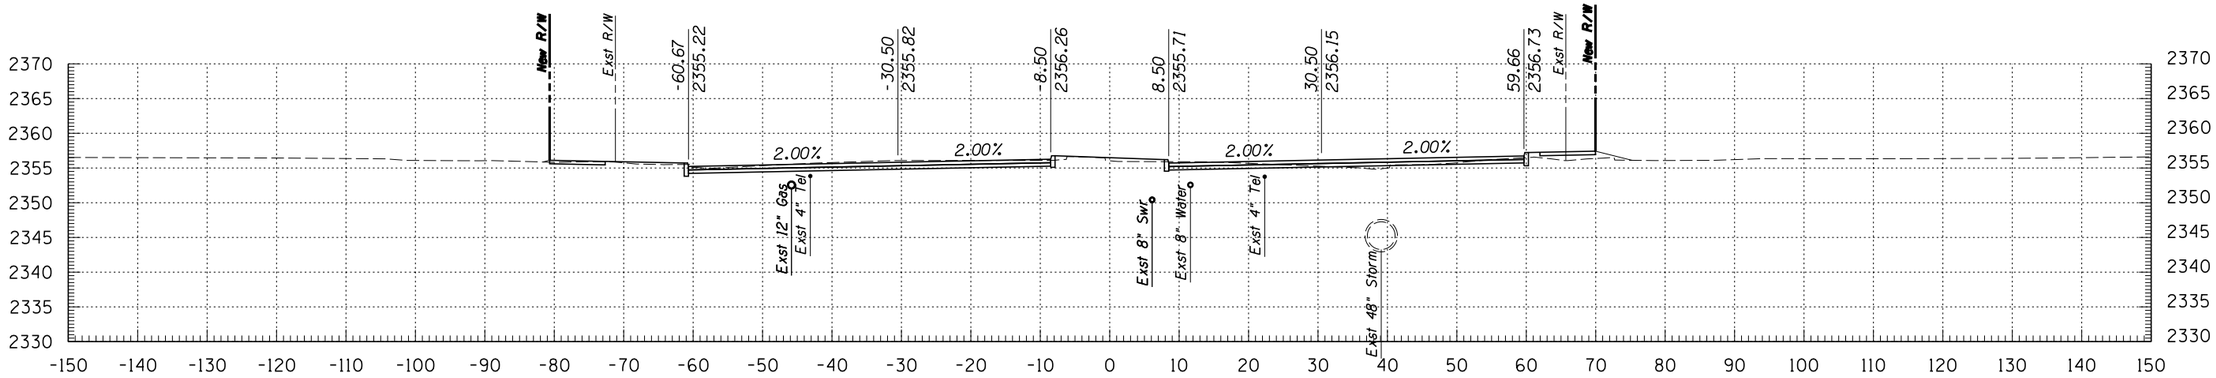

102+50

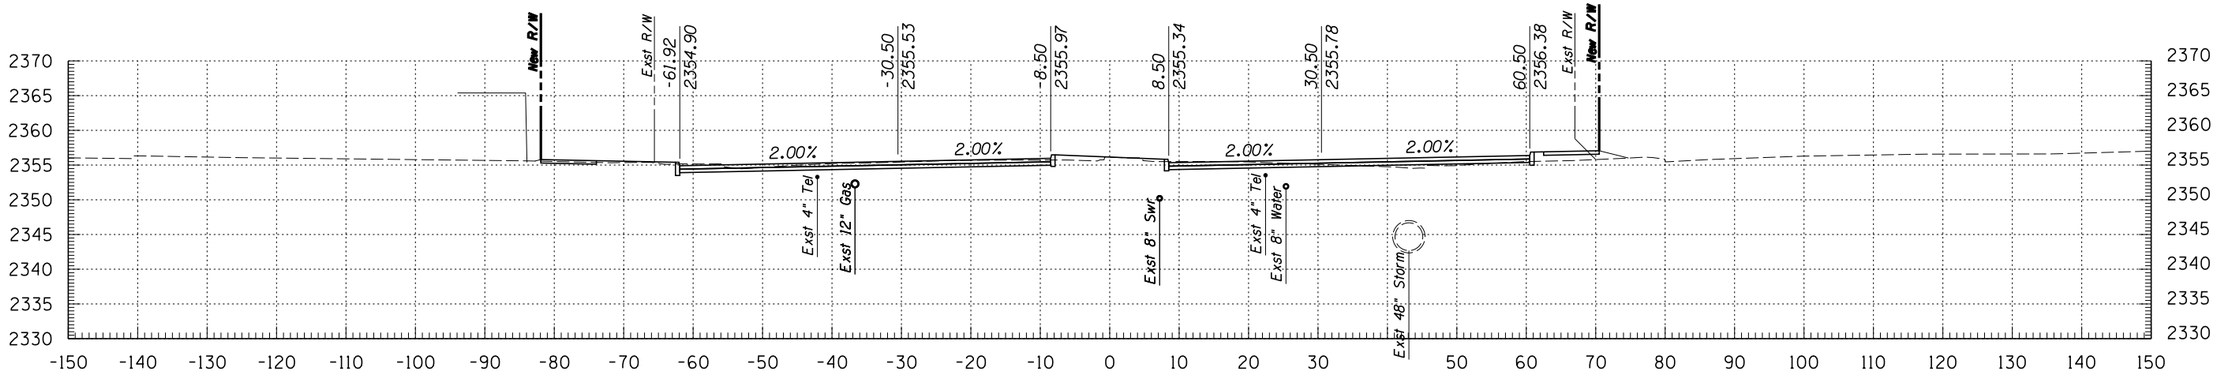

102+00

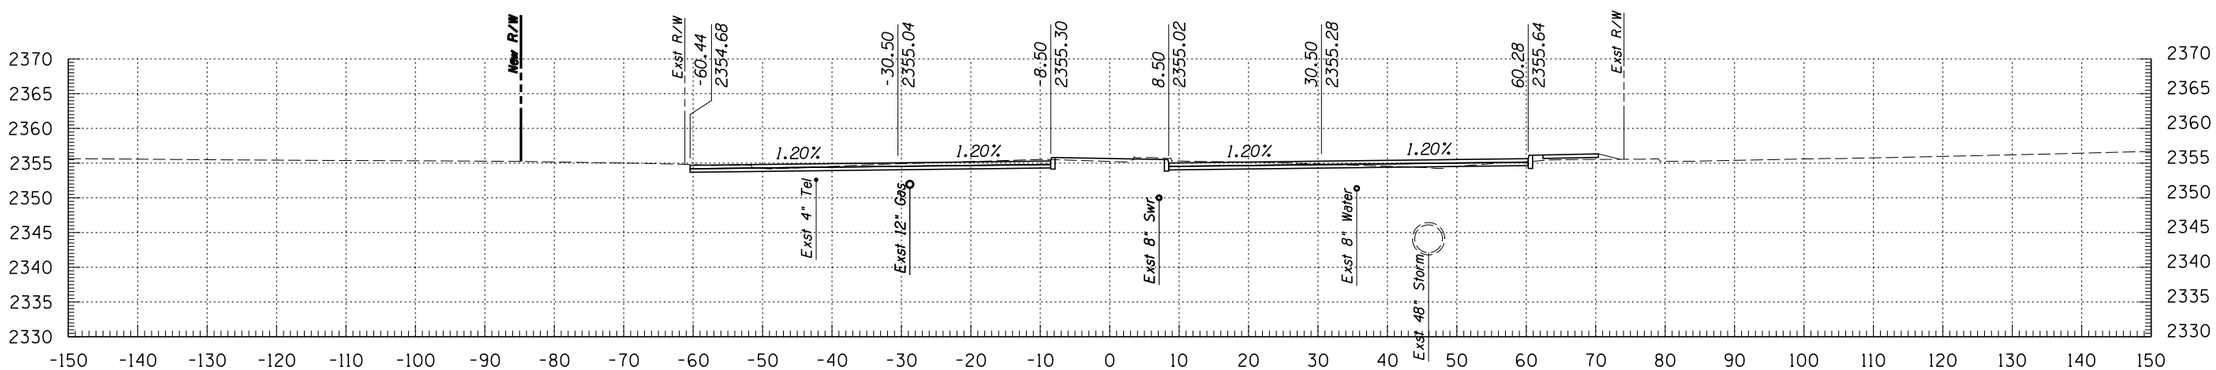

101+50

Kimley-Horn and Associates, Inc.
© 2009 KIMLEY-HORN AND ASSOCIATES, INC.
2210 East Fort Lowell Road, Suite 200
Tucson, Arizona 85719 (520) 615-9191

NO.	DATE	REVISION	BY	CHKD.	APPR.


PLANS ARE NOT FOR CONSTRUCTION

DEPARTMENT OF TRANSPORTATION/ENGINEERING DIVISION


GRANT ROAD CROSS SECTIONS

CITY OF TUCSON


DSGN. BY J. DEBERRY	11/09	REF.
DRWN. BY J. DEBERRY	11/09	SCALE: 1"=1' H, 1"=1' V
CHKD. BY B. BEENKEN	11/09	PLAN NO.

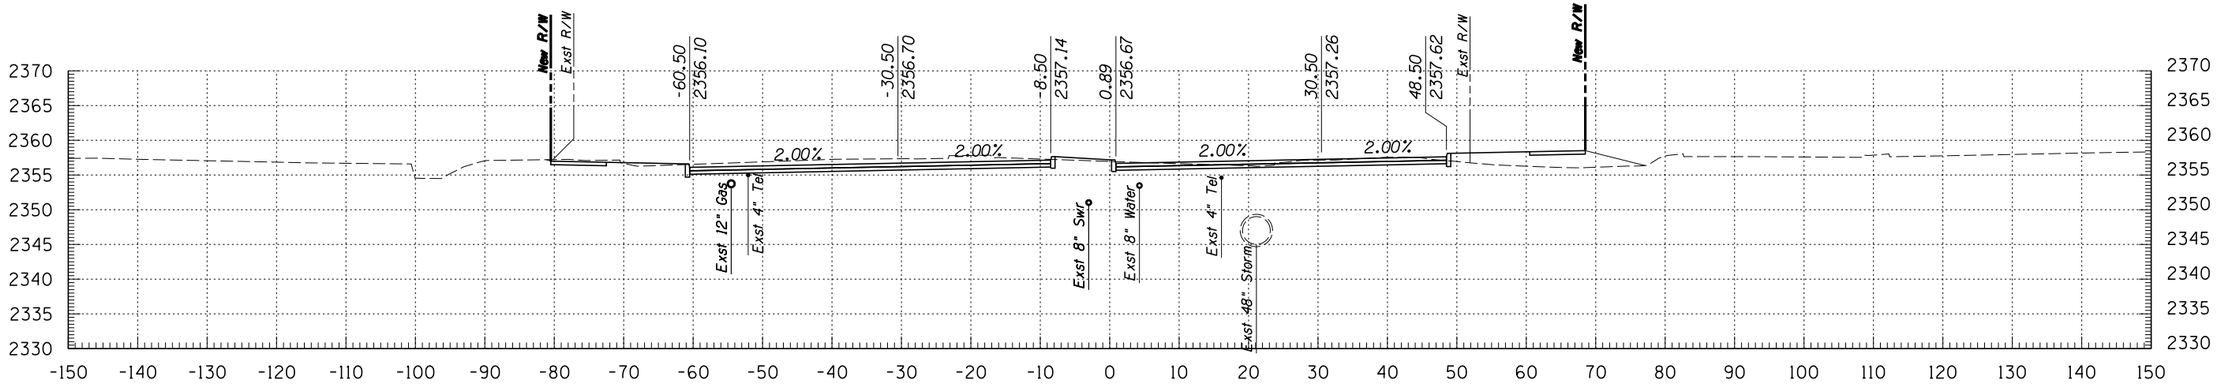

104+00

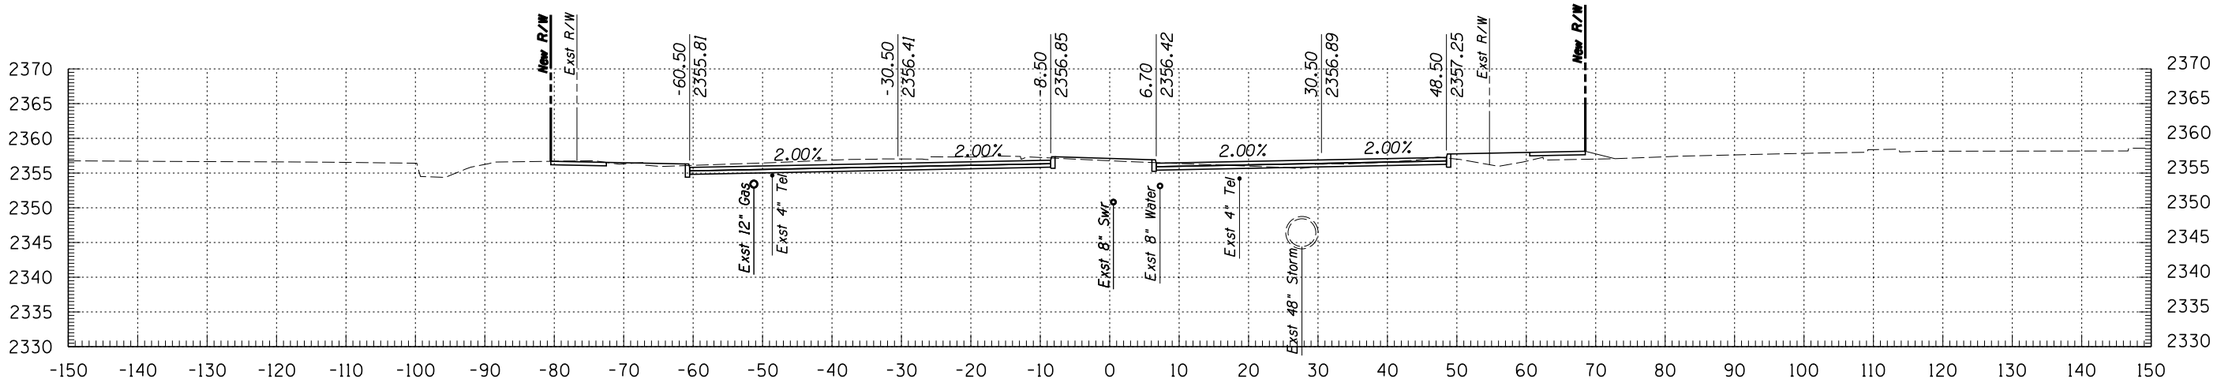

103+50

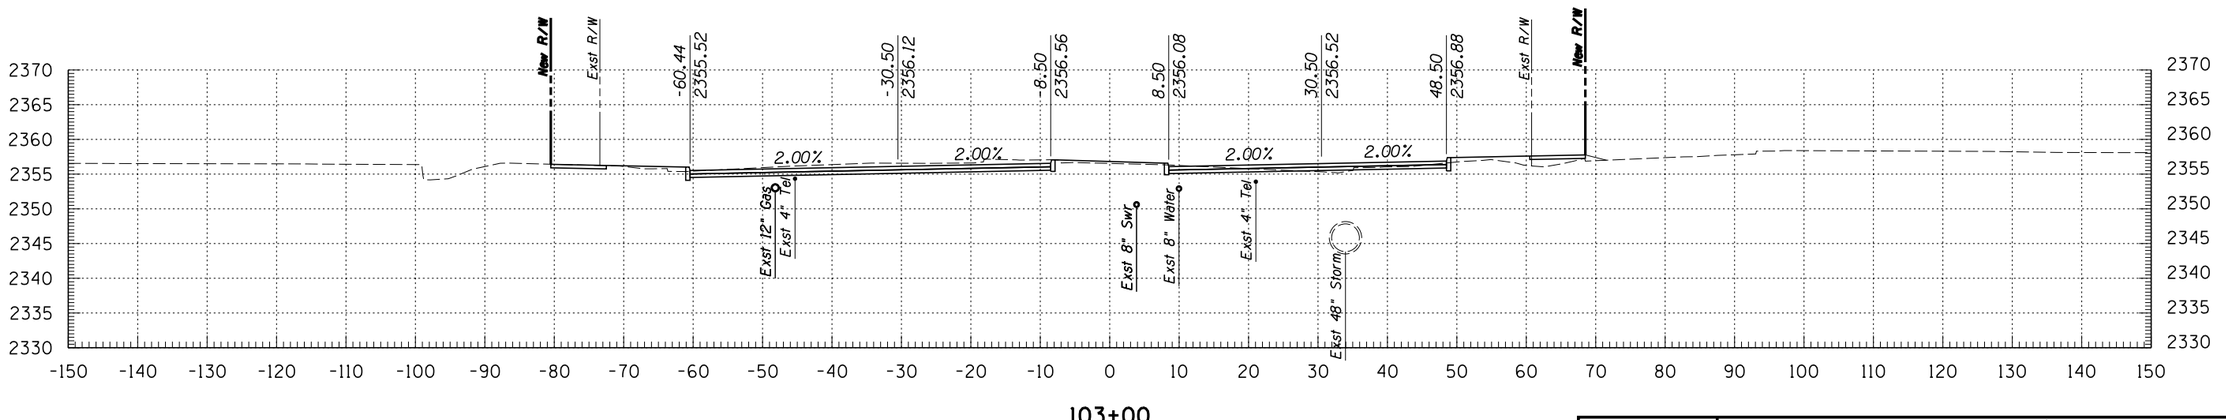

103+00

© 2009 KIMLEY-HORN AND ASSOCIATES, INC.

Kimley-Horn and Associates, Inc.
2210 East Fort Lowell Road, Suite 200
Tucson, Arizona 85719 (520) 615-9191

NO.	DATE	REVISION	BY	CHKD.	APPR.

PLANS ARE NOT FOR CONSTRUCTION


DEPARTMENT OF TRANSPORTATION/ENGINEERING DIVISION

GRANT ROAD CROSS SECTIONS


CITY OF TUCSON

DSGN. BY J. DEBERRY	11/09	REF.
DRWN. BY J. DEBERRY	11/09	SCALE: 1"=1' H, 1"=1' V
CHKD. BY B. BEENKEN	11/09	PLAN NO.


OF 12 OF 299

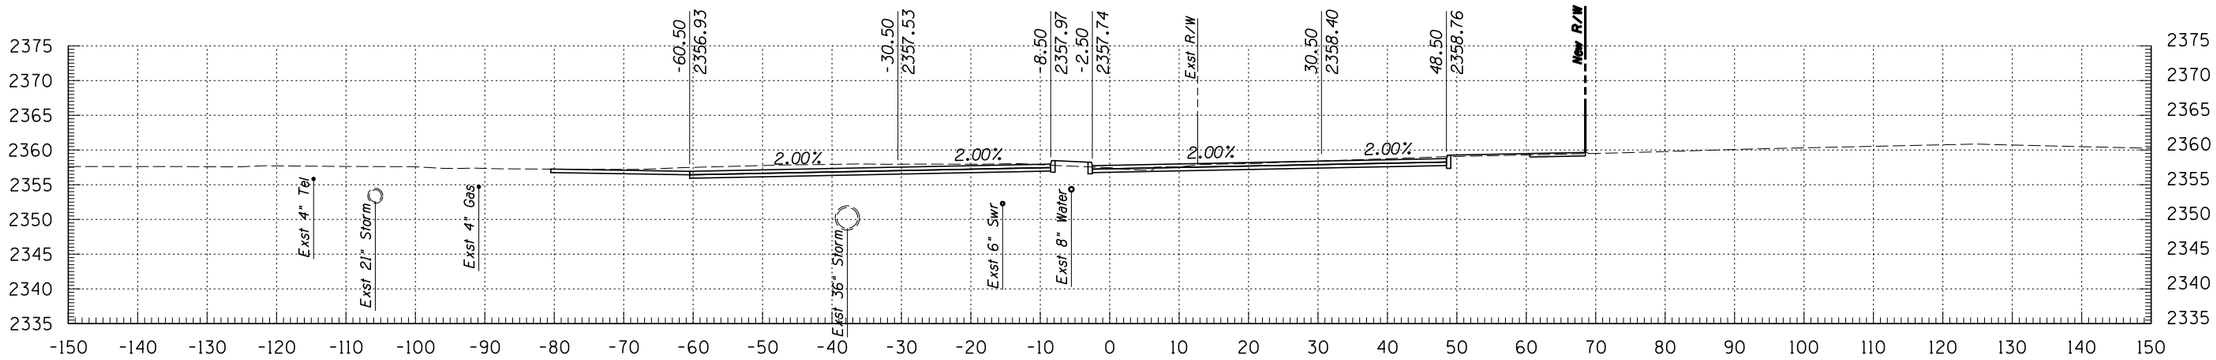

105+50

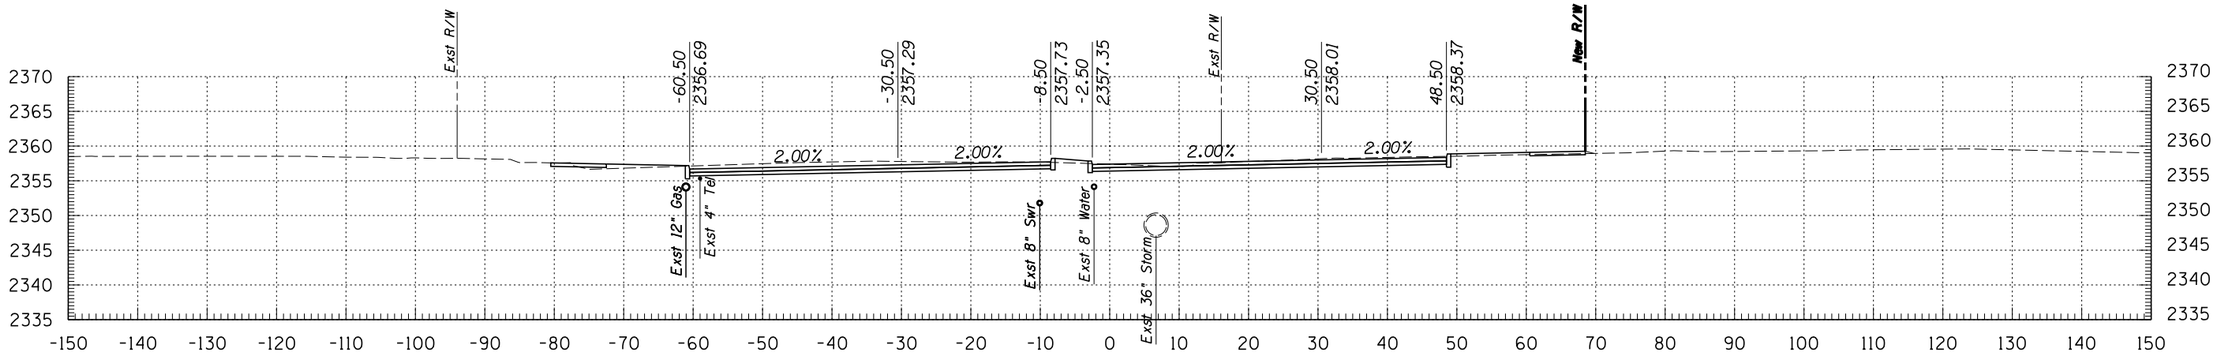

105+00

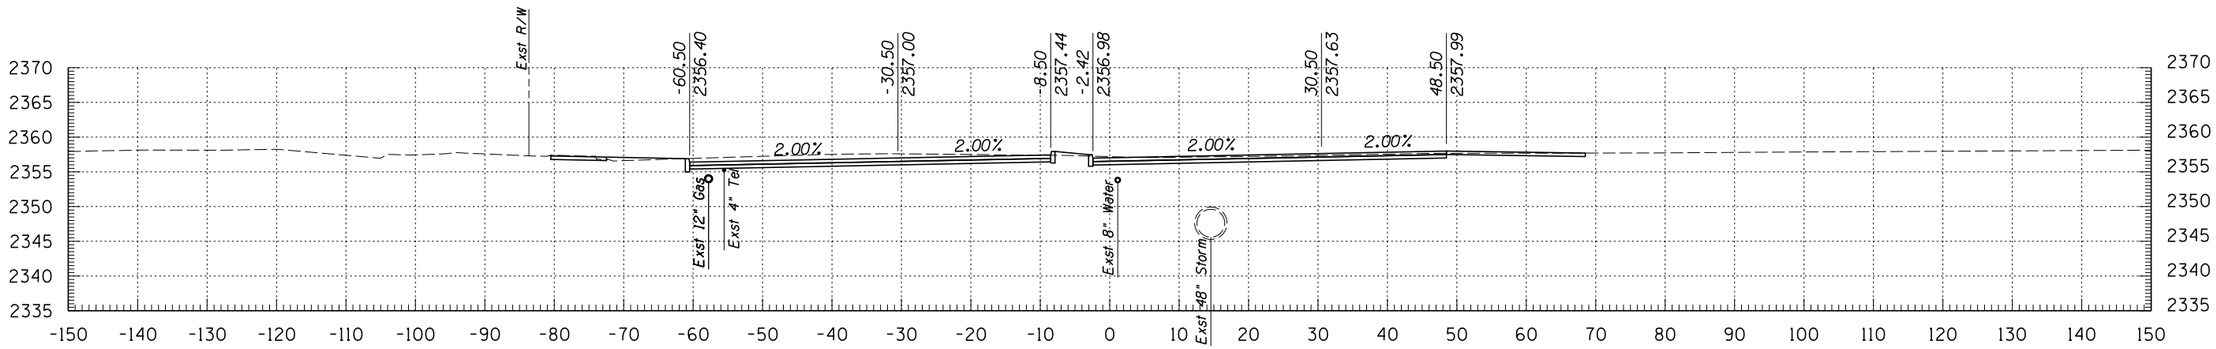

104+50

Kimley-Horn and Associates, Inc.
© 2009 KIMLEY-HORN AND ASSOCIATES, INC.
2210 East Fort Lowell Road, Suite 200
Tucson, Arizona 85719 (520) 615-9191

NO.	DATE	REVISION	BY	CHKD.	APPR.


PLANS ARE NOT FOR CONSTRUCTION

DEPARTMENT OF TRANSPORTATION/ENGINEERING DIVISION


GRANT ROAD CROSS SECTIONS

CITY OF TUCSON


DSGN. BY J. DEBERRY	11/09	REF. _____ SCALE: 1"=1' H, 1"=1' V
DRWN. BY J. DEBERRY	11/09	
CHKD. BY B. BEENKEN	11/09	PLAN NO. _____

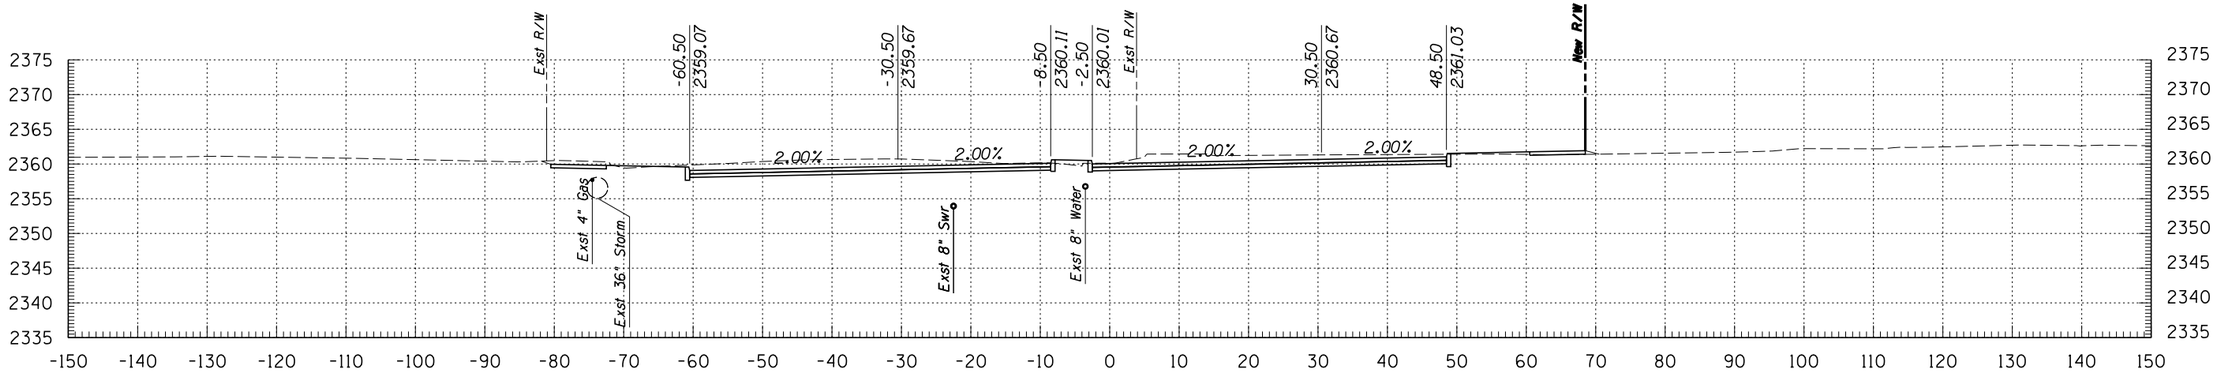

107+00

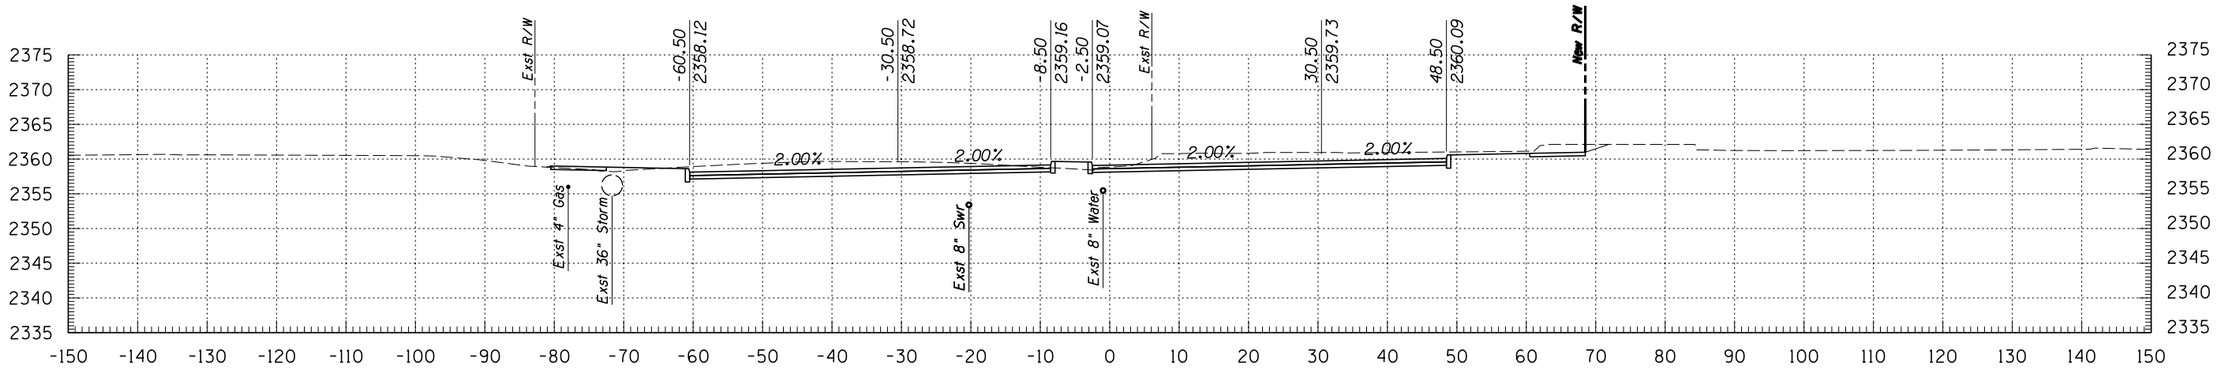

106+50

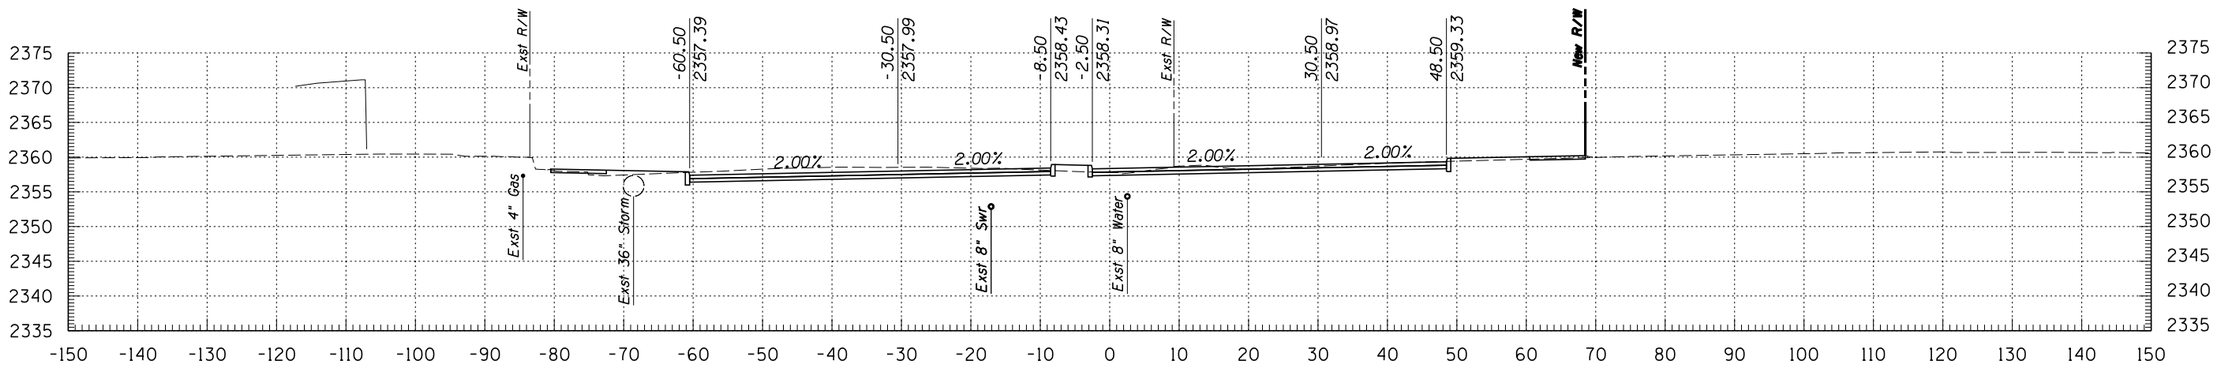

106+00

Kimley-Horn and Associates, Inc.
© 2009 KIMLEY-HORN AND ASSOCIATES, INC.
2210 East Fort Lowell Road, Suite 200
Tucson, Arizona 85719 (520) 615-9191

NO.	DATE	REVISION	BY	CHKD.	APPR.


PLANS ARE NOT FOR CONSTRUCTION

DEPARTMENT OF TRANSPORTATION/ENGINEERING DIVISION


GRANT ROAD CROSS SECTIONS

CITY OF TUCSON


DSGN. BY J. DEBERRY	11/09	REF.
DRWN. BY J. DEBERRY	11/09	SCALE: 1"=1' H, 1"=1' V
CHKD. BY B. BEENKEN	11/09	PLAN NO.

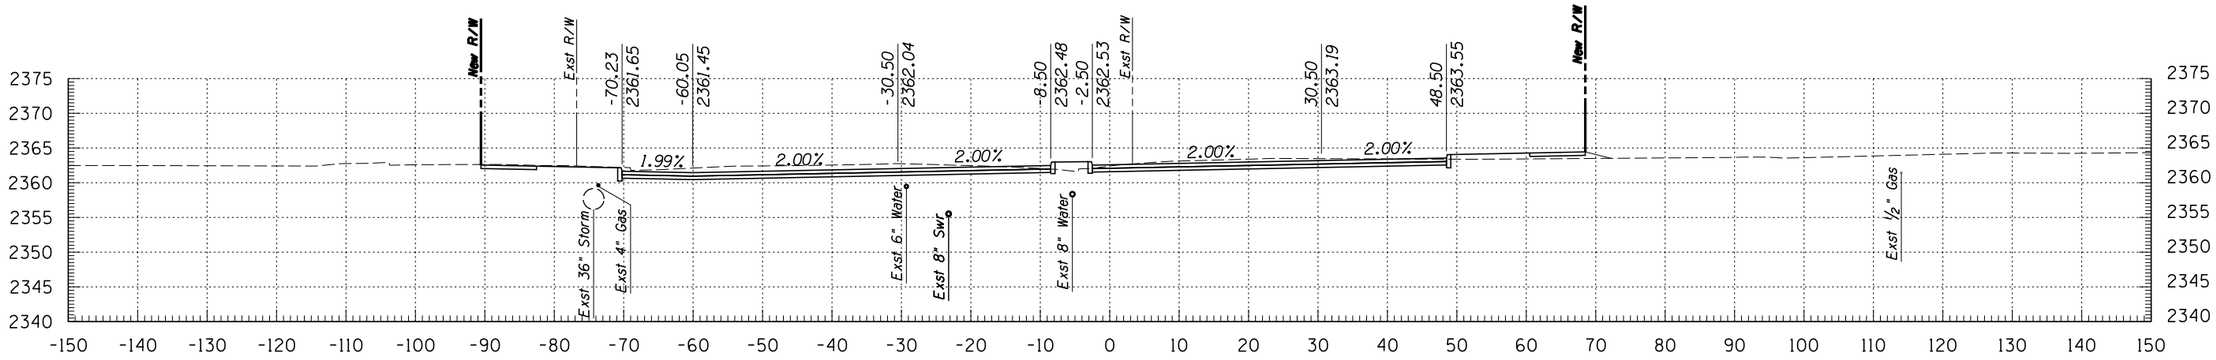

108+50

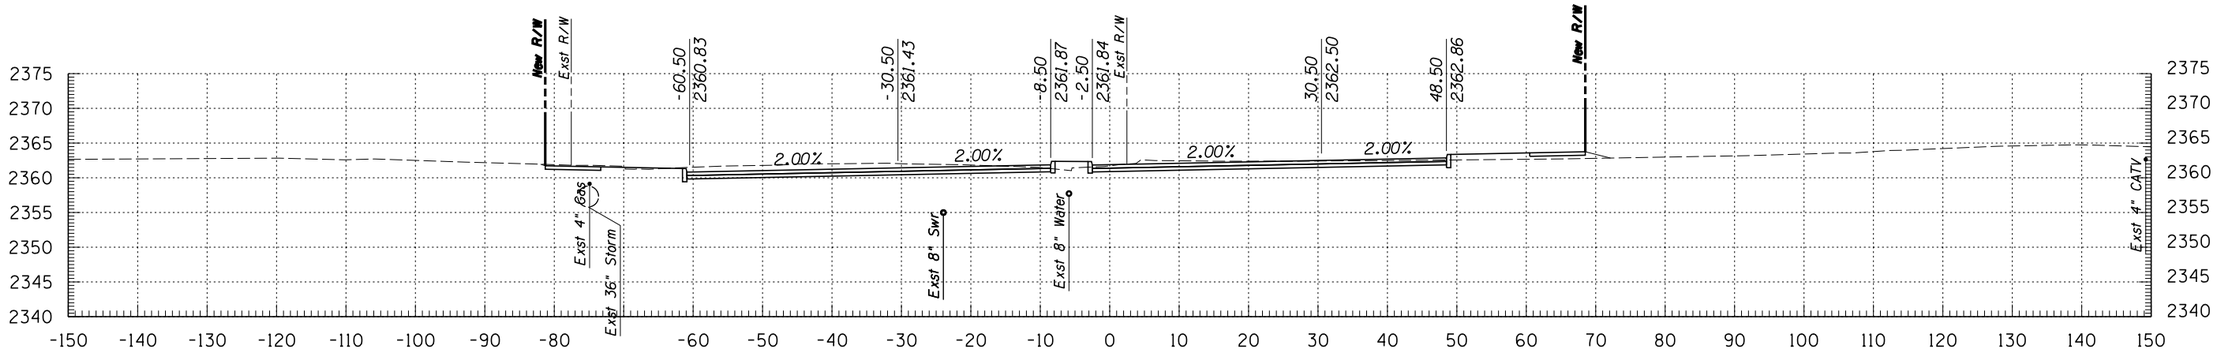

108+00

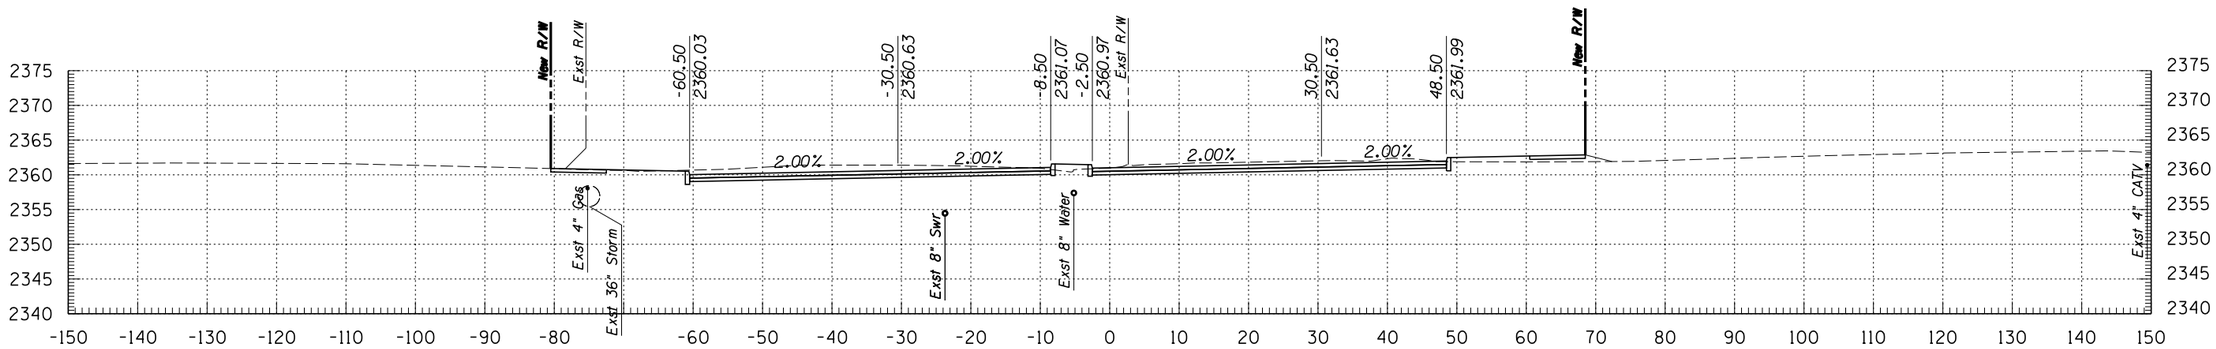

107+50

Kimley-Horn and Associates, Inc.

© 2009 KIMLEY-HORN AND ASSOCIATES, INC.

2210 East Fort Lowell Road, Suite 200
Tucson, Arizona 85719 (520) 615-9191

NO.	DATE	REVISION	BY	CHKD.	APPR.


PLANS ARE NOT FOR CONSTRUCTION

DEPARTMENT OF TRANSPORTATION/ENGINEERING DIVISION


GRANT ROAD CROSS SECTIONS

CITY OF TUCSON


DSGN. BY J. DEBERRY	11/09	REF. _____ SCALE: 1"=1' H, 1"=1' V
DRWN. BY J. DEBERRY	11/09	
CHKD. BY B. BEENKEN	11/09	PLAN NO. _____

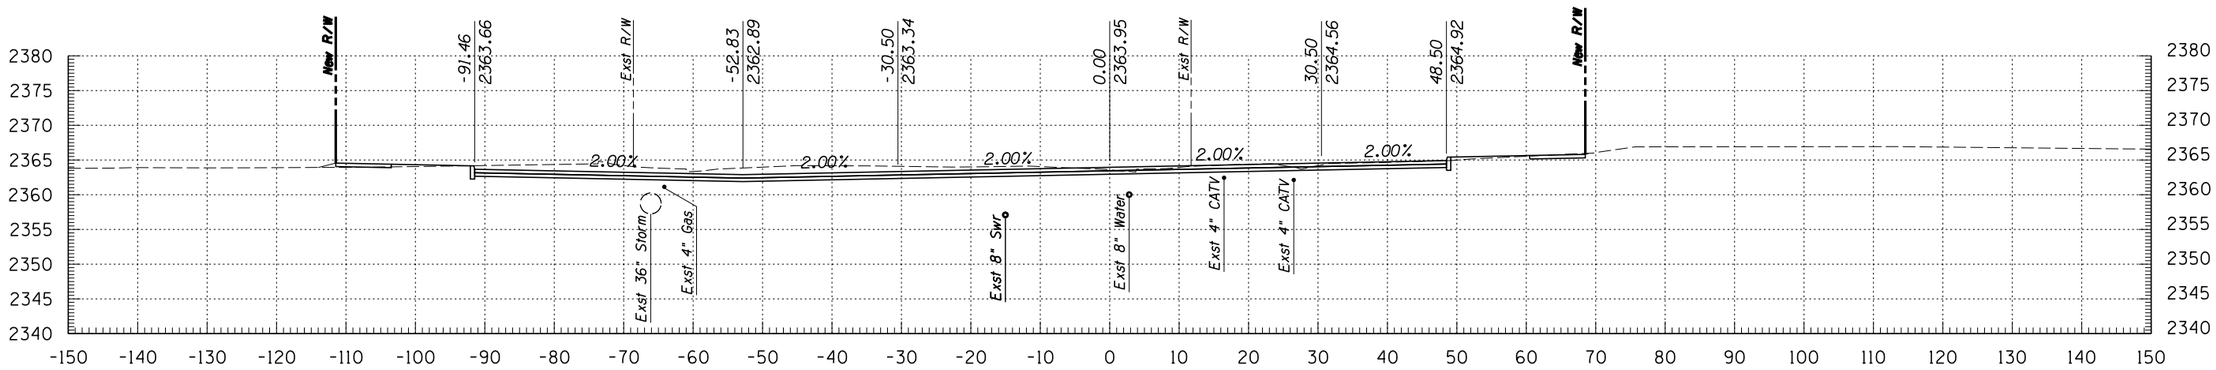

110+00

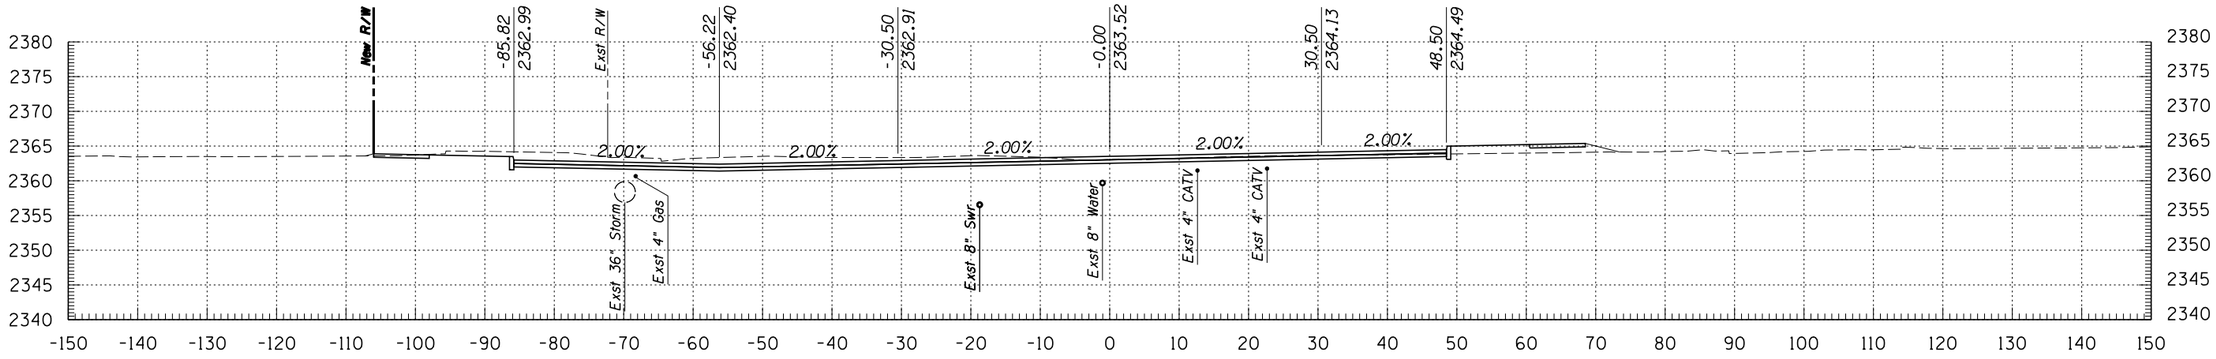

109+50

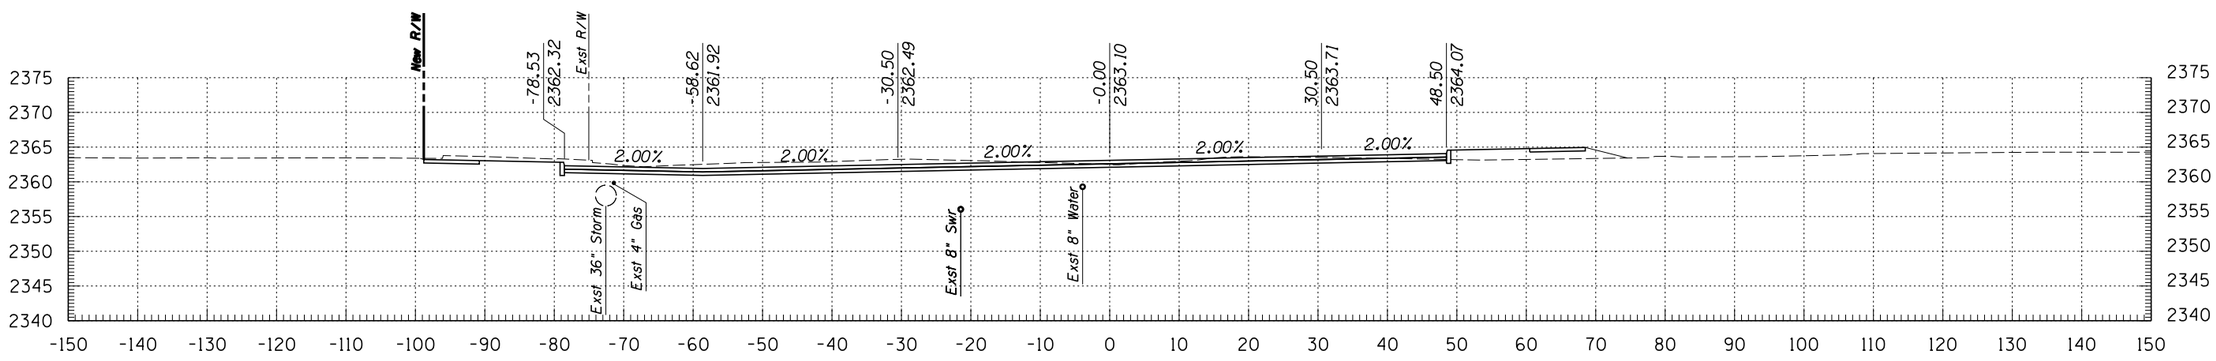

109+00

© 2009 KIMLEY-HORN AND ASSOCIATES, INC.

Kimley-Horn and Associates, Inc.
2210 East Fort Lowell Road, Suite 200
Tucson, Arizona 85719 (520) 615-9191

NO.	DATE	REVISION	BY	CHKD.	APPR.

PLANS ARE NOT FOR CONSTRUCTION

DEPARTMENT OF TRANSPORTATION/ENGINEERING DIVISION


GRANT ROAD CROSS SECTIONS

CITY OF TUCSON


DSGN. BY J. DEBERRY	11/09	REF.
DRWN. BY J. DEBERRY	11/09	SCALE: 1"=1' H, 1"=1' V
CHKD. BY B. BEENKEN	11/09	PLAN NO.

OF


16 OF 299

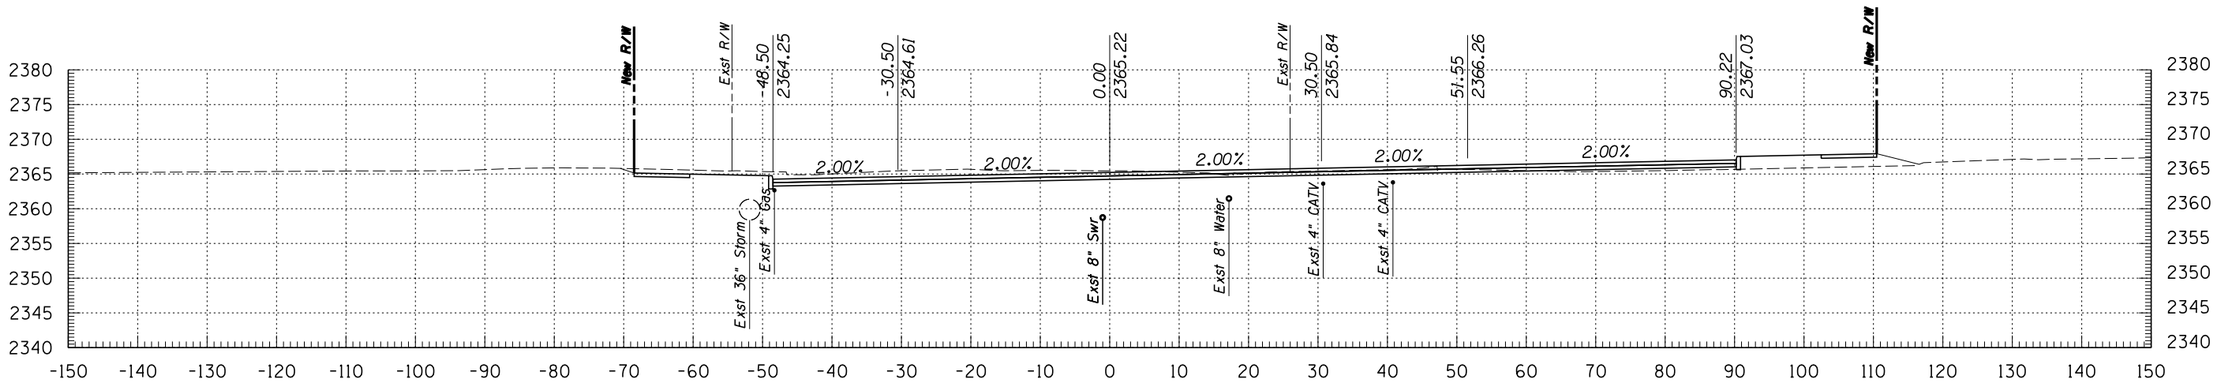

111+50

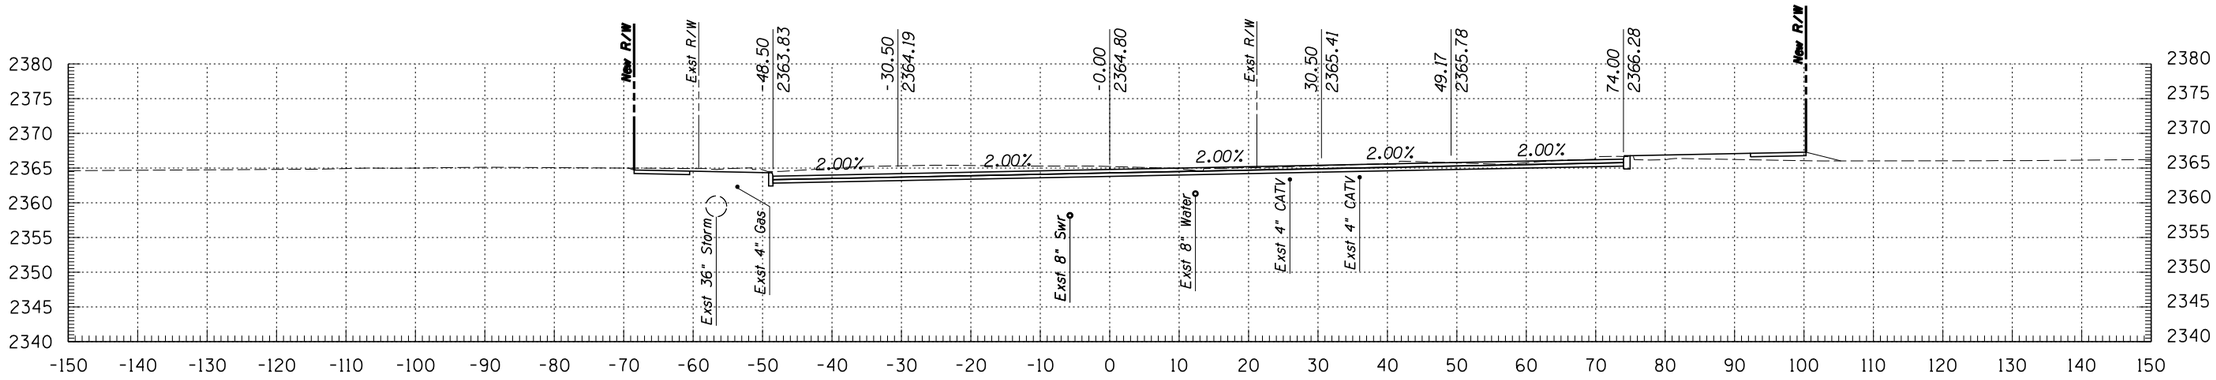

111+00

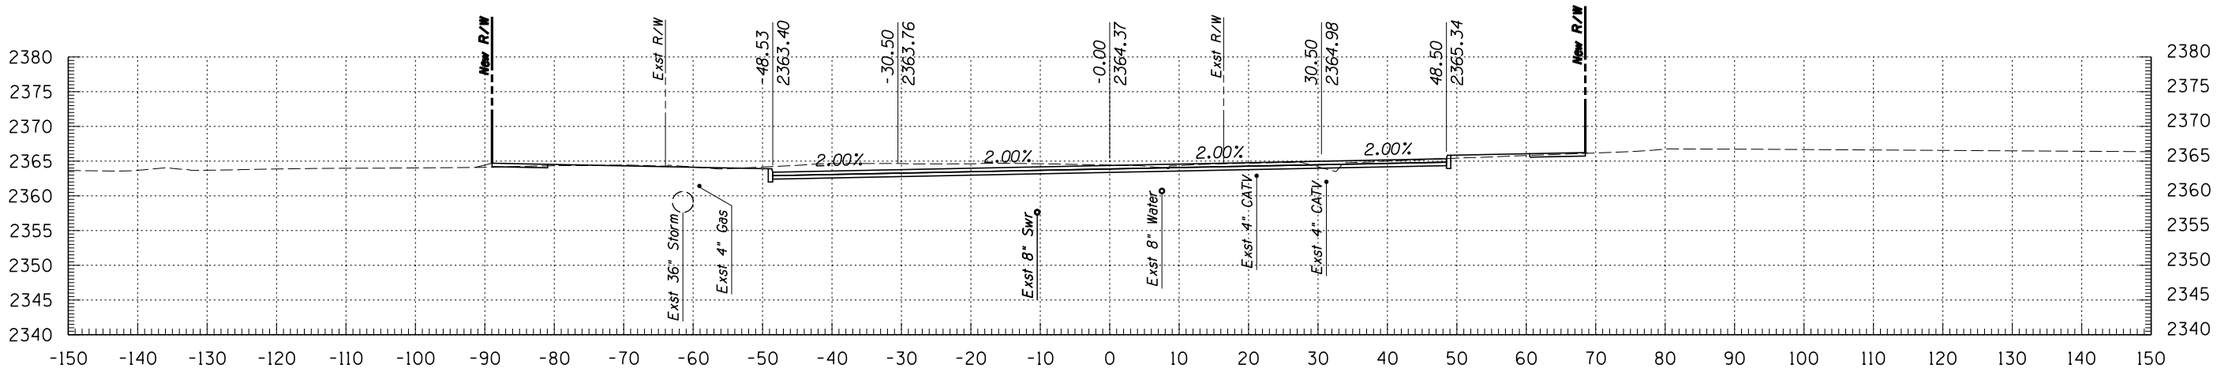

110+50

Kimley-Horn and Associates, Inc.
© 2009 KIMLEY-HORN AND ASSOCIATES, INC.
2210 East Fort Lowell Road, Suite 200
Tucson, Arizona 85719 (520) 615-9191

NO.	DATE	REVISION	BY	CHKD.	APPR.


PLANS ARE NOT FOR CONSTRUCTION

DEPARTMENT OF TRANSPORTATION/ENGINEERING DIVISION


GRANT ROAD CROSS SECTIONS

CITY OF TUCSON


DSGN. BY J. DEBERRY	11/09	REF.	SCALE: 1"=1' H, 1"=1' V
DRWN. BY J. DEBERRY	11/09		
CHKD. BY B. BEENKEN	11/09	PLAN NO.	

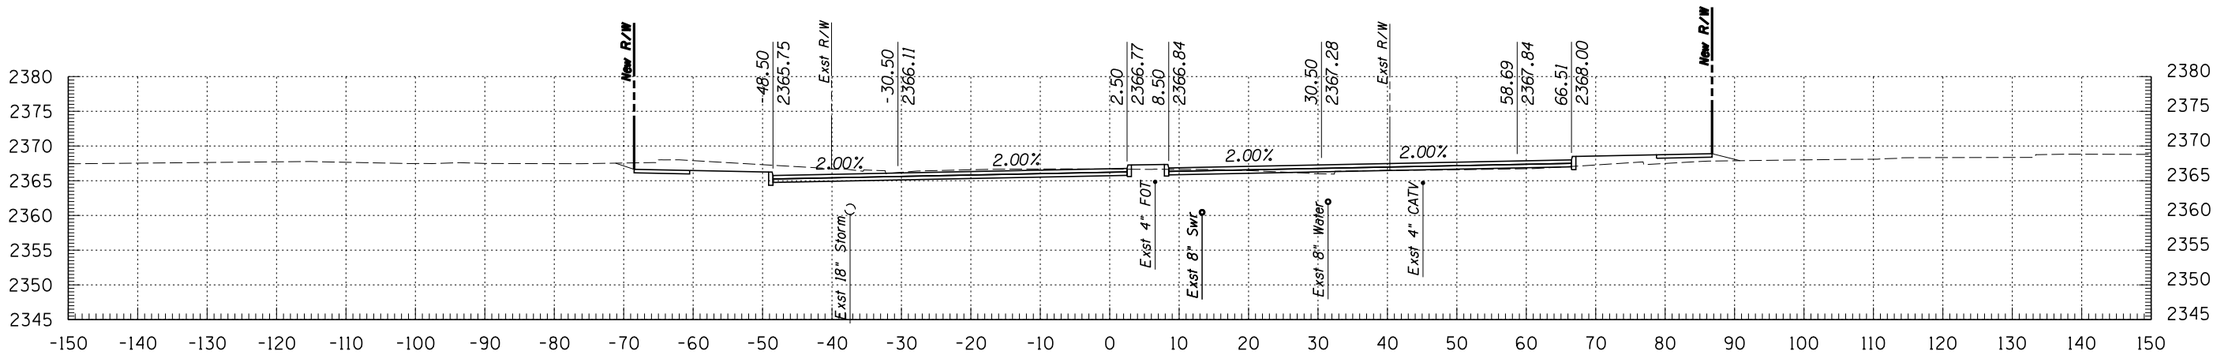

113+00

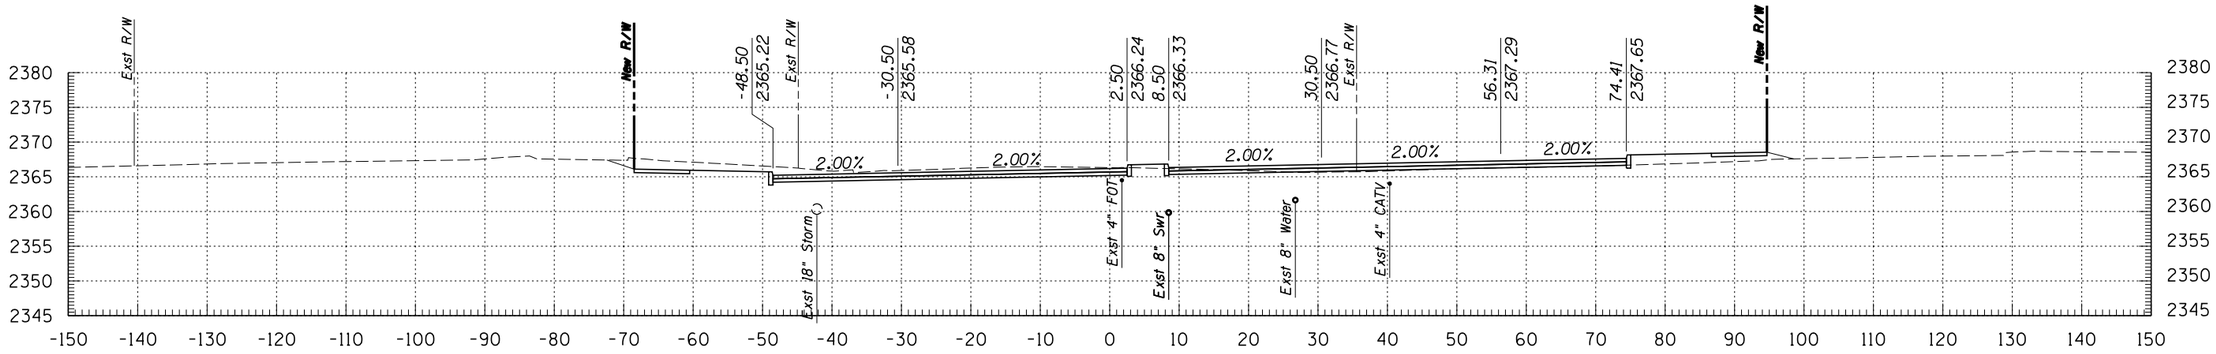

112+50

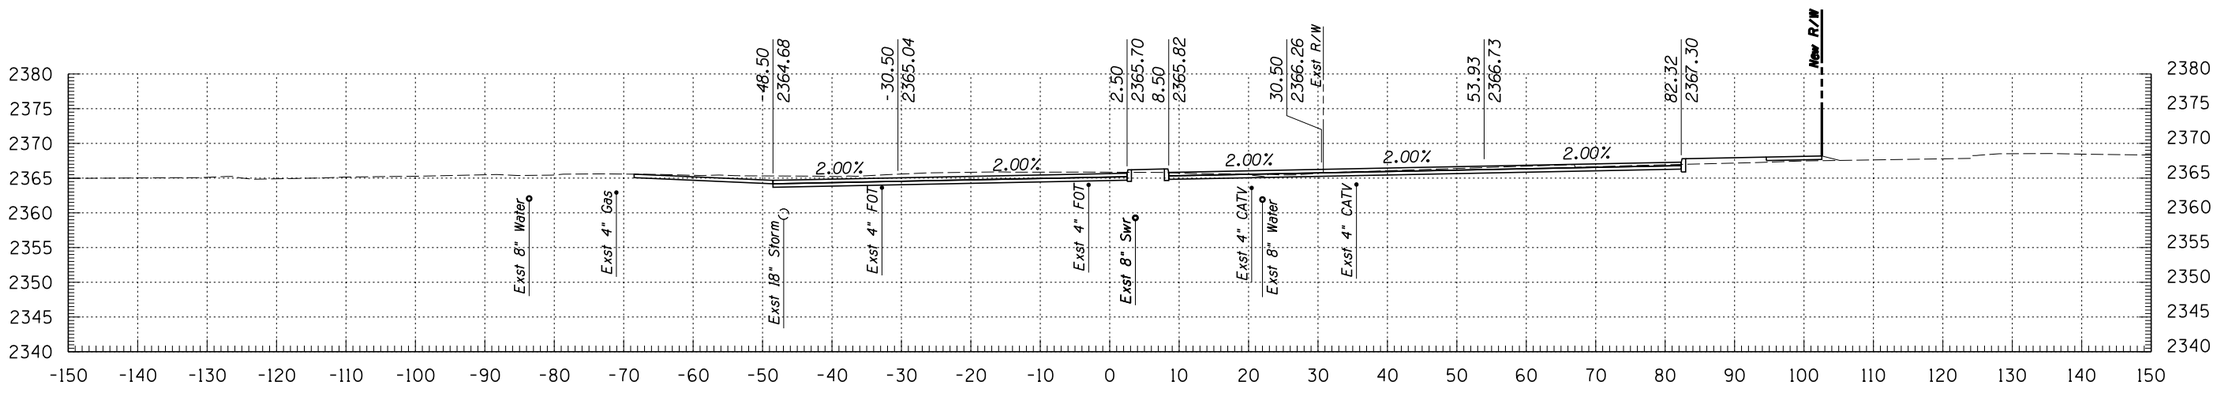

112+00

Kimley-Horn and Associates, Inc.
© 2009 KIMLEY-HORN AND ASSOCIATES, INC.
2210 East Fort Lowell Road, Suite 200
Tucson, Arizona 85719 (520) 615-9191

NO.	DATE	REVISION	BY	CHKD.	APPR.


PLANS ARE NOT FOR CONSTRUCTION

DEPARTMENT OF TRANSPORTATION/ENGINEERING DIVISION


GRANT ROAD CROSS SECTIONS

CITY OF TUCSON


DSGN. BY J. DEBERRY	11/09	REF.	SCALE: 1"=1' H, 1"=1' V
DRWN. BY J. DEBERRY	11/09		
CHKD. BY B. BEENKEN	11/09	PLAN NO.	

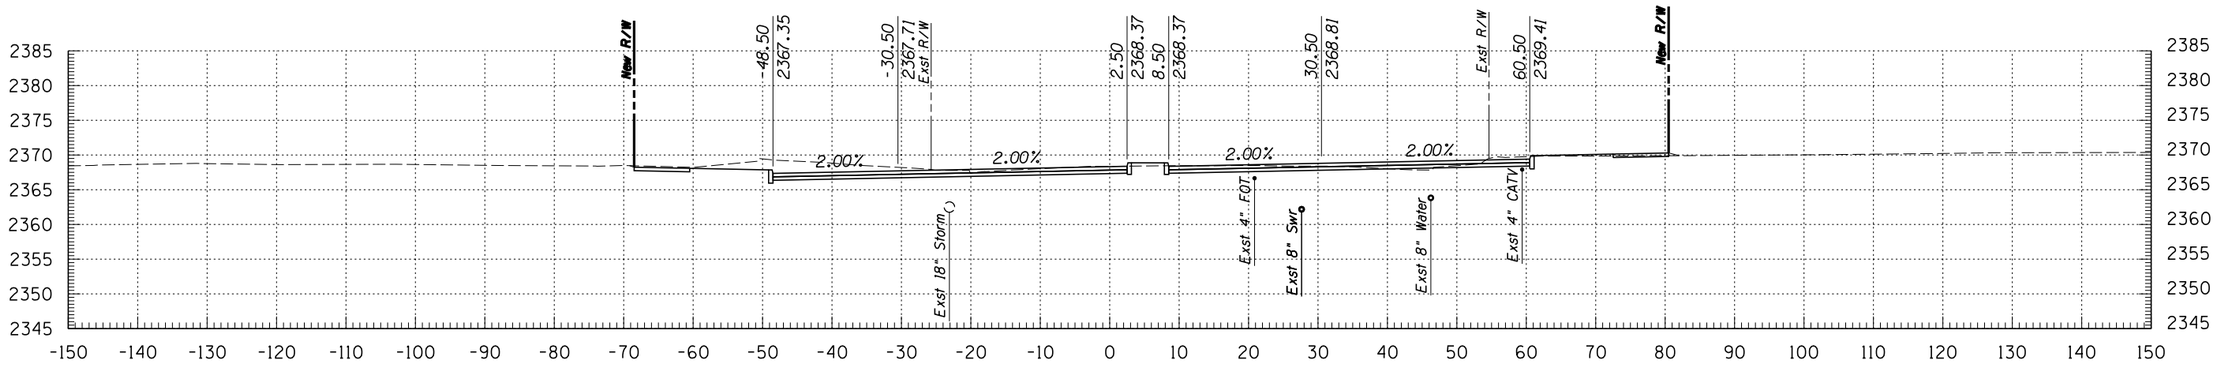

114+50

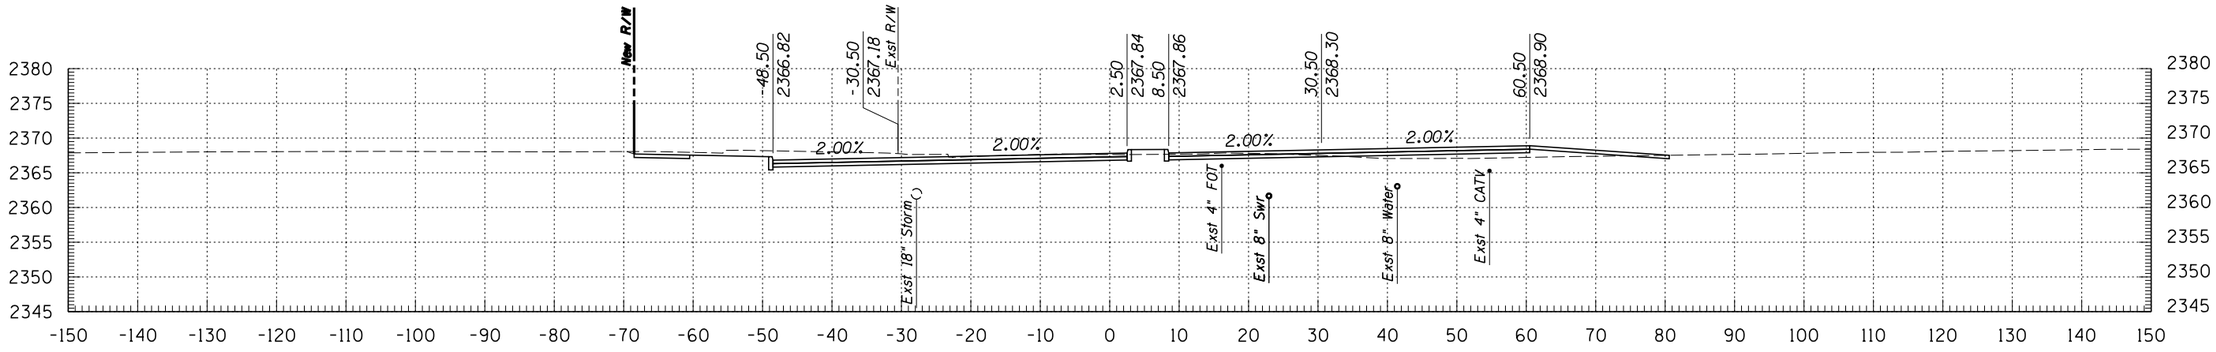

114+00

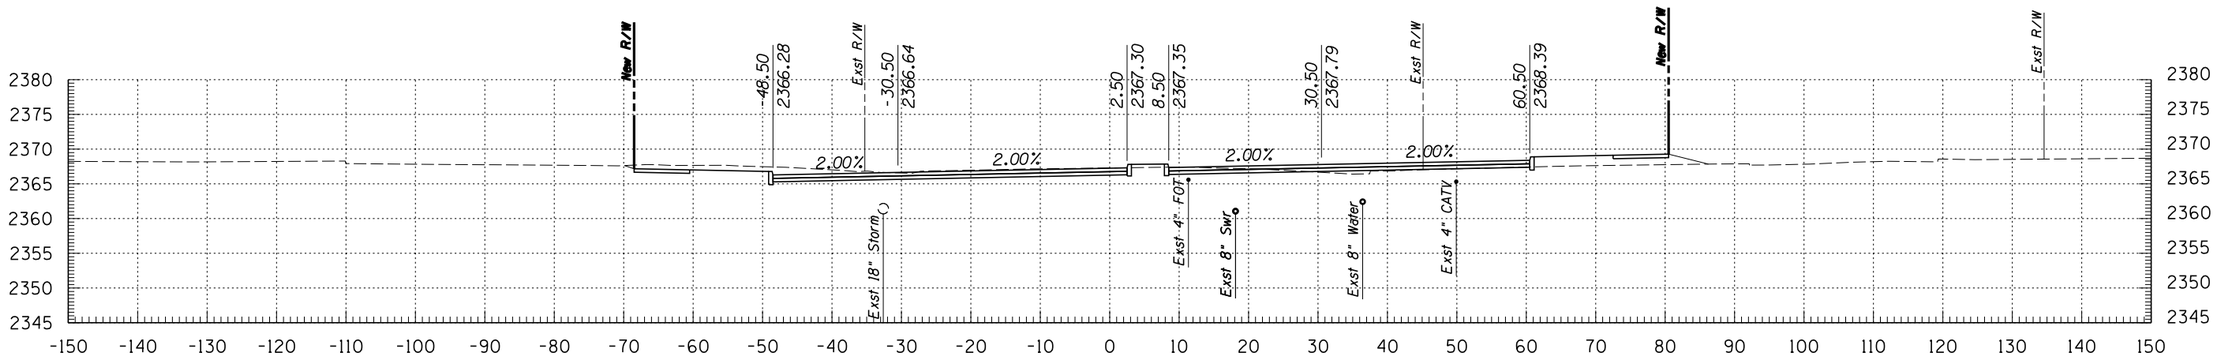

113+50

Kimley-Horn and Associates, Inc.

© 2009 KIMLEY-HORN AND ASSOCIATES, INC.

2210 East Fort Lowell Road, Suite 200
Tucson, Arizona 85719 (520) 615-9191

NO.	DATE	REVISION	BY	CHKD.	APPR.

PLANS ARE NOT FOR CONSTRUCTION


DEPARTMENT OF TRANSPORTATION/ENGINEERING DIVISION

GRANT ROAD CROSS SECTIONS


CITY OF TUCSON

DSGN. BY J. DEBERRY	11/09	REF.
DRWN. BY J. DEBERRY	11/09	SCALE: 1"=1' H, 1"=1' V
CHKD. BY B. BEENKEN	11/09	PLAN NO.


OF 19 OF 299

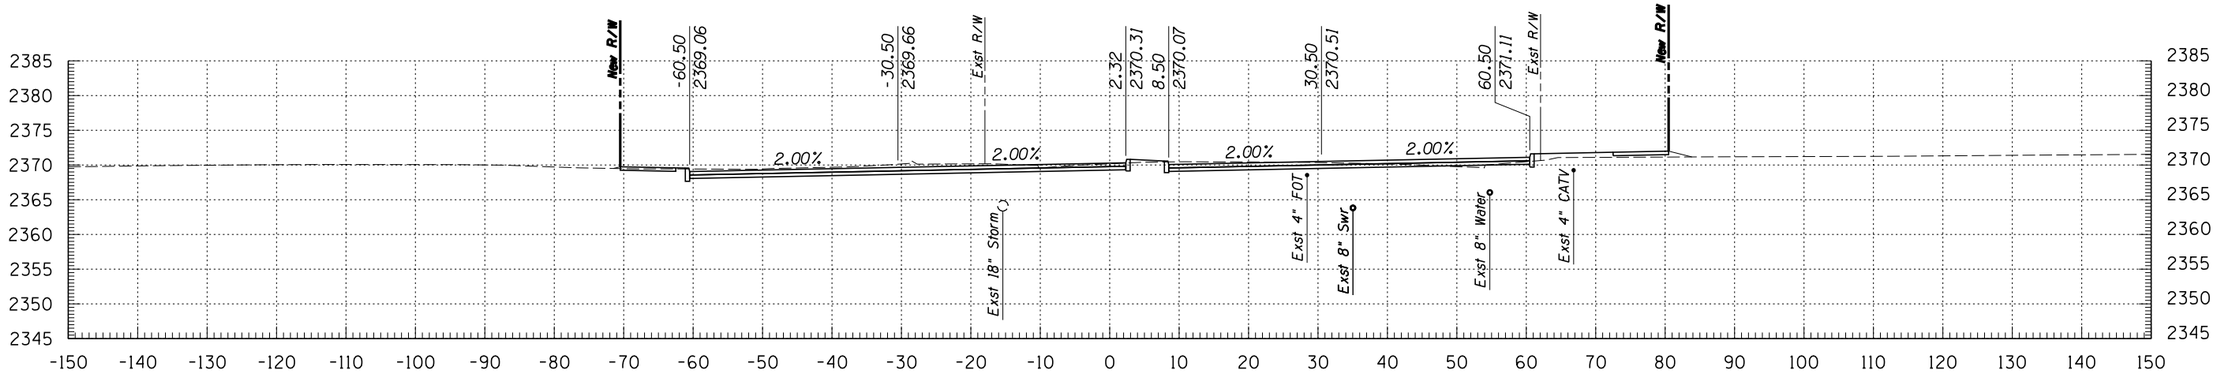

116+00

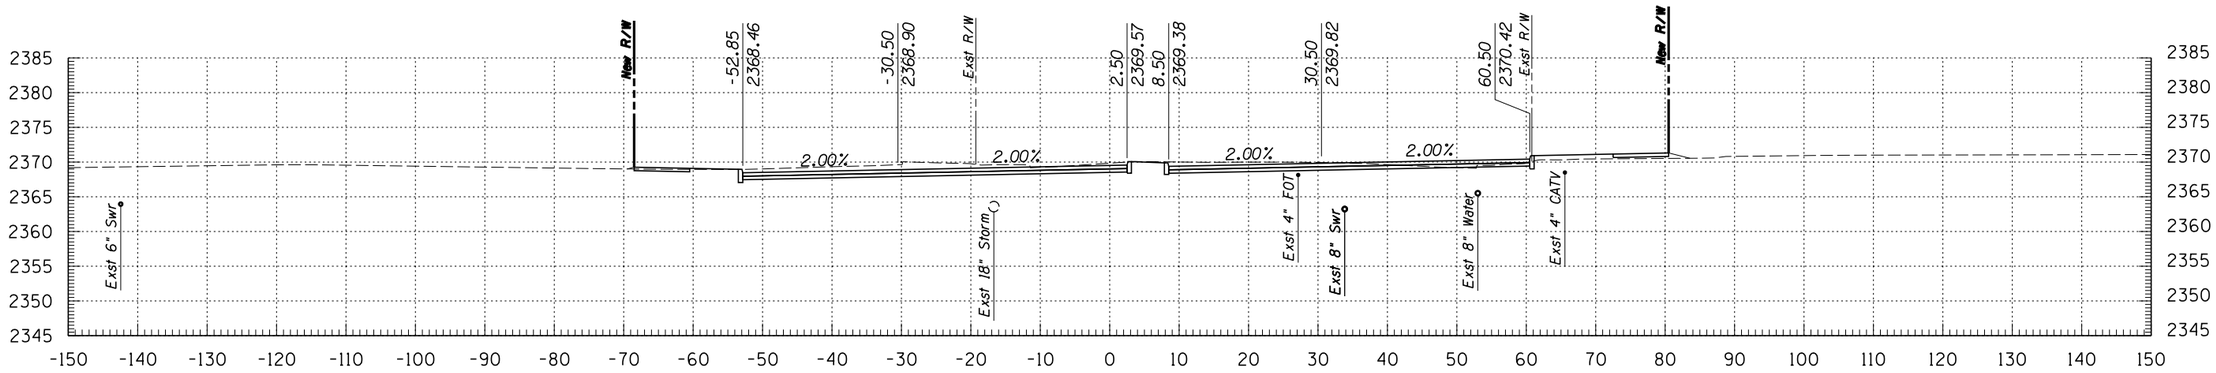

115+50

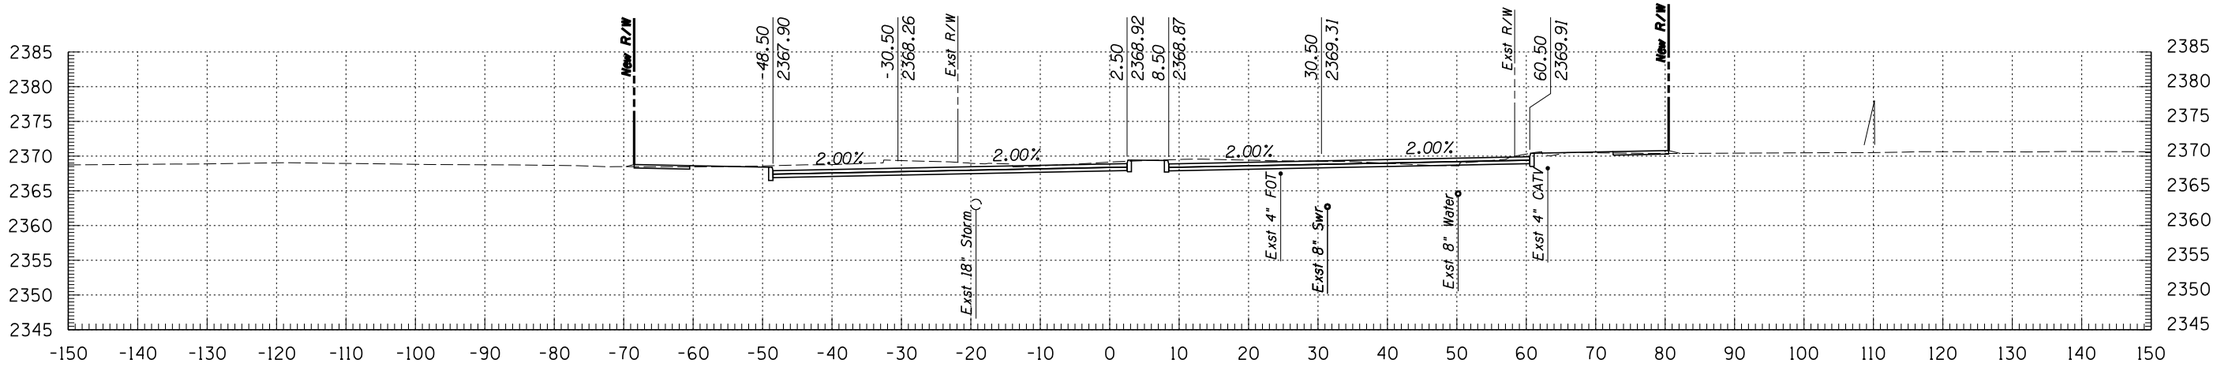

115+00

Kimley-Horn and Associates, Inc.
© 2009 KIMLEY-HORN AND ASSOCIATES, INC.
2210 East Fort Lowell Road, Suite 200
Tucson, Arizona 85719 (520) 615-9191

NO.	DATE	REVISION	BY	CHKD.	APPR.

PLANS ARE NOT FOR CONSTRUCTION


DEPARTMENT OF TRANSPORTATION/ENGINEERING DIVISION

GRANT ROAD CROSS SECTIONS


CITY OF TUCSON

DSGN. BY J. DEBERRY	11/09	REF.	SCALE: 1"=1' H, 1"=1' V
DRWN. BY J. DEBERRY	11/09		
CHKD. BY B. BEENKEN	11/09	PLAN NO.	


OF 20 OF 299

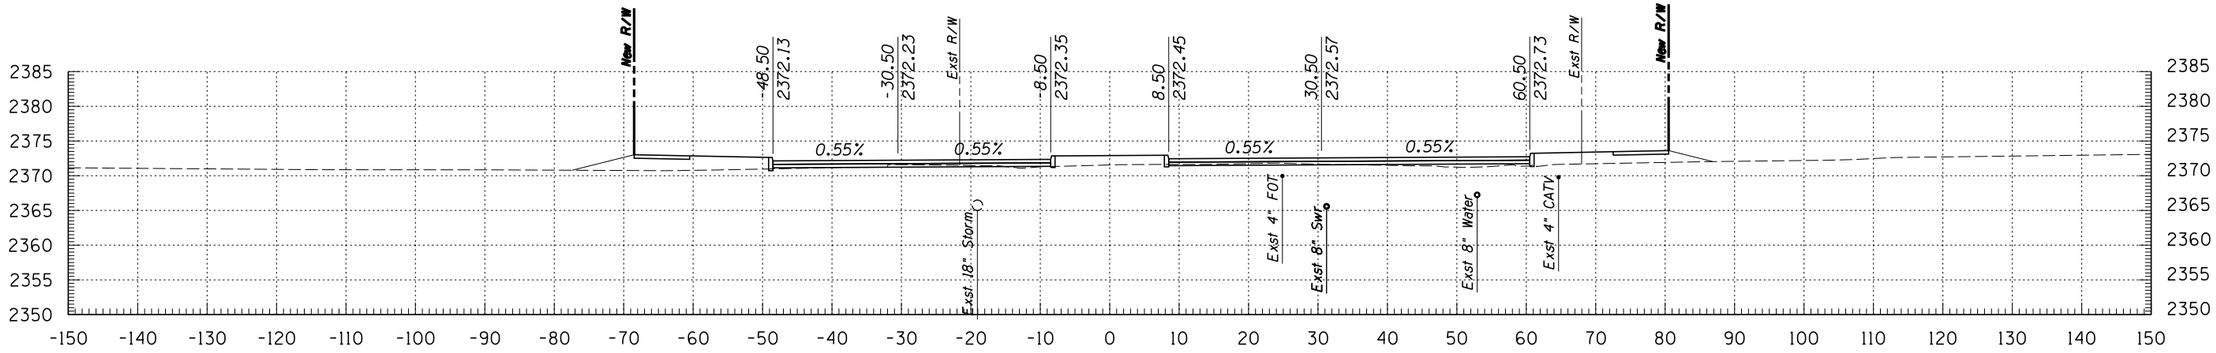

117+50

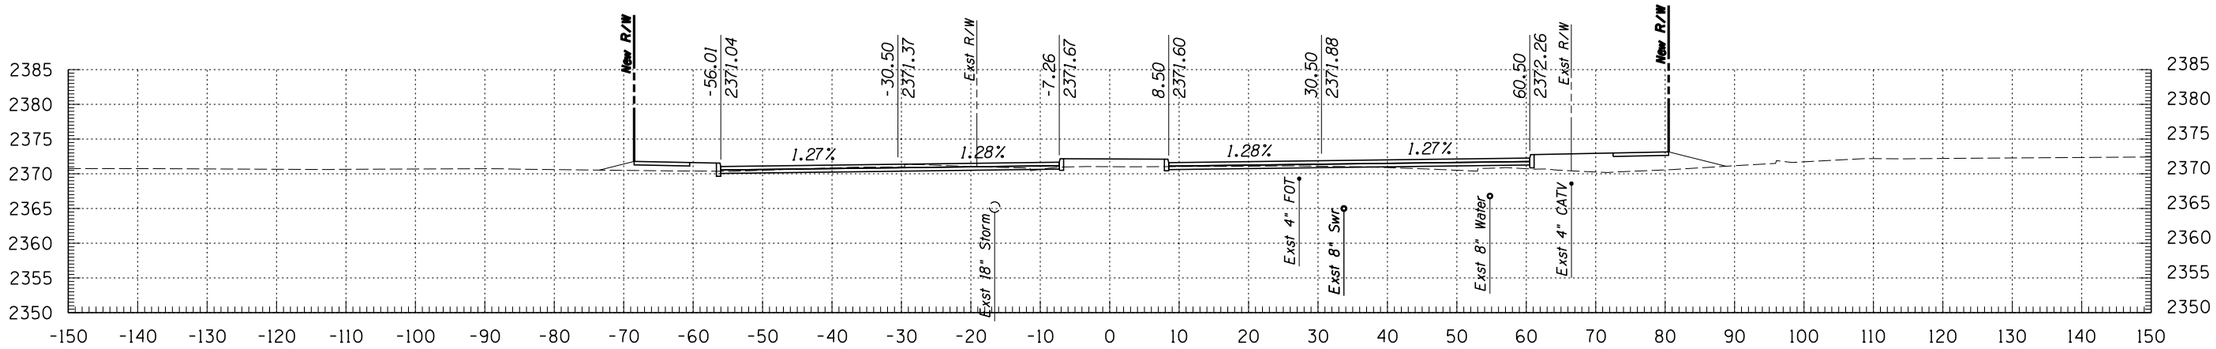

117+00

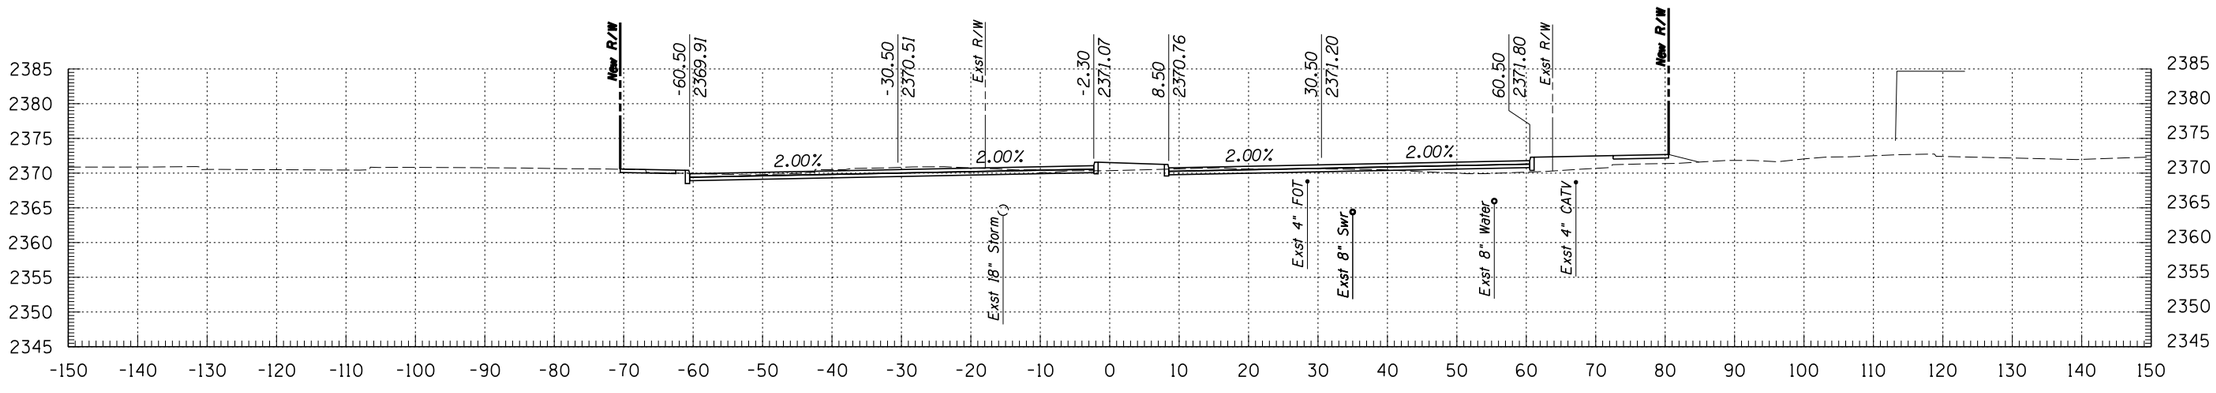

116+50

Kimley-Horn and Associates, Inc.
© 2009 KIMLEY-HORN AND ASSOCIATES, INC.
2210 East Fort Lowell Road, Suite 200
Tucson, Arizona 85719 (520) 615-9191

NO.	DATE	REVISION	BY	CHKD.	APPR.


PLANS ARE NOT FOR CONSTRUCTION

DEPARTMENT OF TRANSPORTATION/ENGINEERING DIVISION


GRANT ROAD CROSS SECTIONS

CITY OF TUCSON


DSGN. BY J. DEBERRY	11/09	REF.
DRWN. BY J. DEBERRY	11/09	SCALE: 1"=1' H, 1"=1' V
CHKD. BY B. BEENKEN	11/09	PLAN NO.

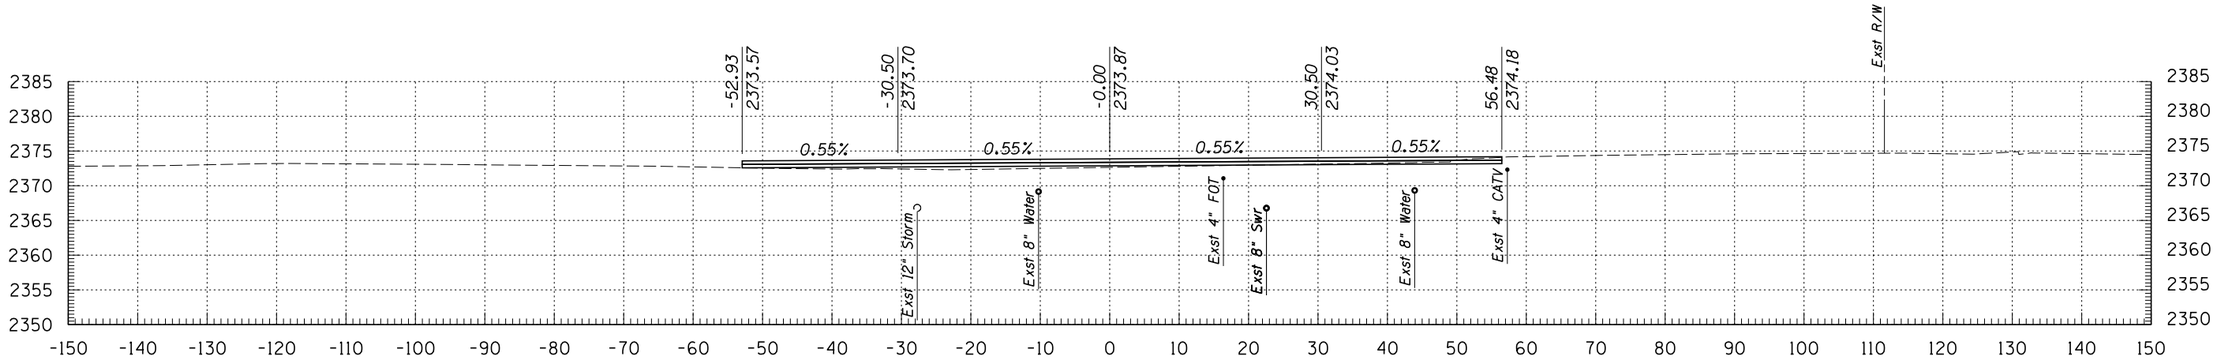

118+50

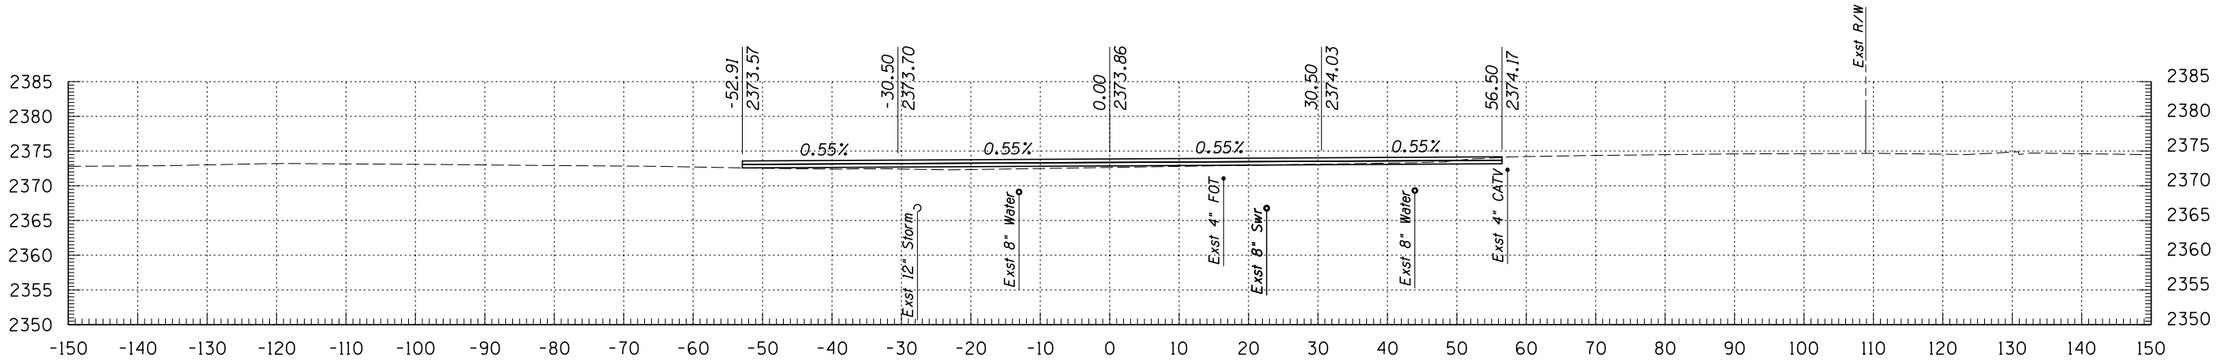

118+50

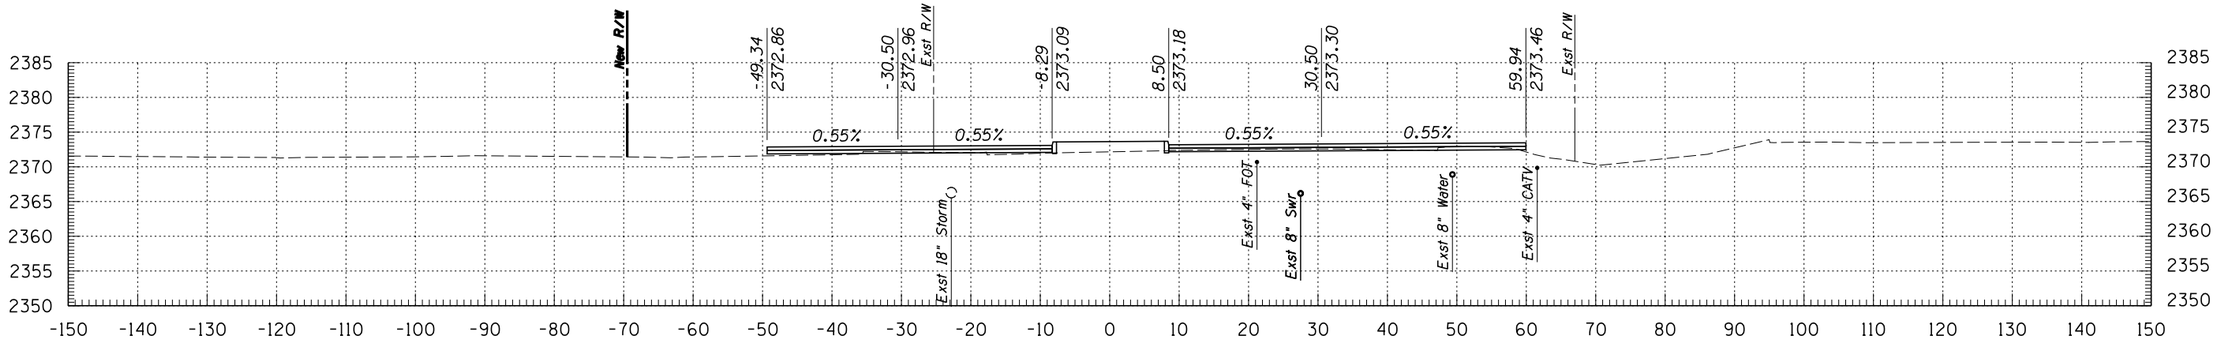

118+00

Kimley-Horn and Associates, Inc.

© 2009 KIMLEY-HORN AND ASSOCIATES, INC.

2210 East Fort Lowell Road, Suite 200
Tucson, Arizona 85719 (520) 615-9191

NO.	DATE	REVISION	BY	CHKD.	APPR.

PLANS ARE NOT FOR CONSTRUCTION


DEPARTMENT OF TRANSPORTATION/ENGINEERING DIVISION

GRANT ROAD CROSS SECTIONS


OF

CITY OF TUCSON


DSGN. BY J. DEBERRY	11/09	REF.	SCALE: 1"=1' H	22
DRWN. BY J. DEBERRY	11/09		1"=1' V	OF
CHKD. BY B. BEENKEN	11/09	PLAN NO.		299

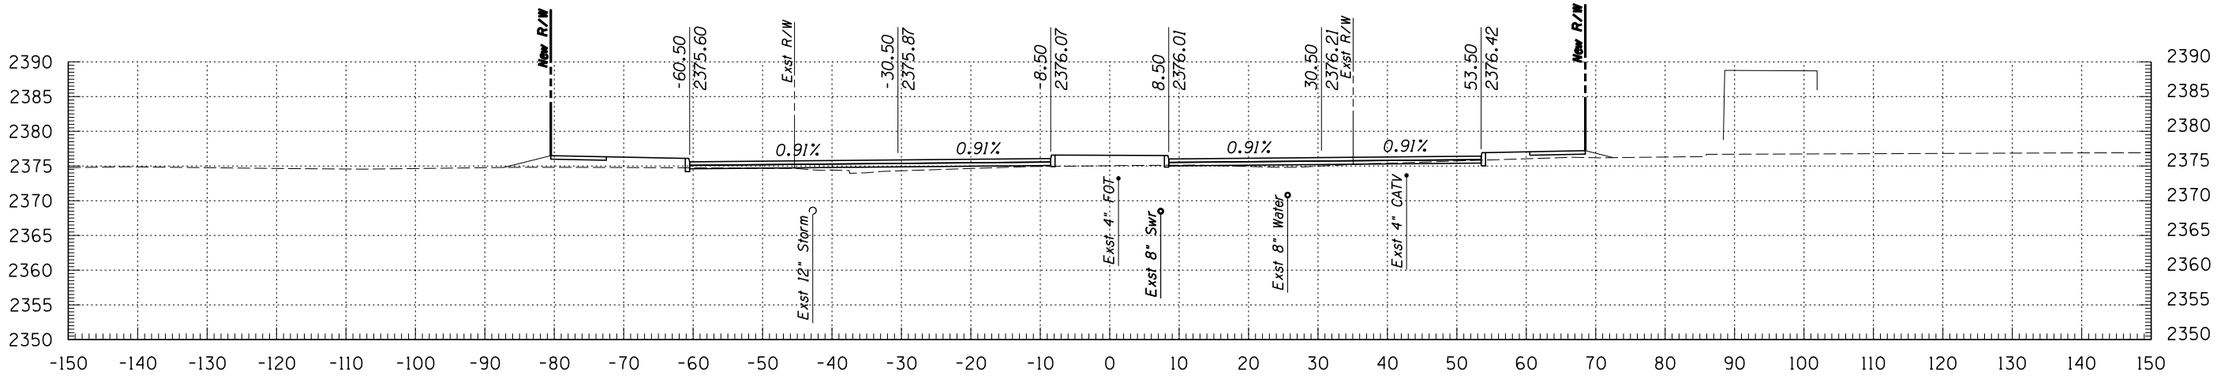

120+00

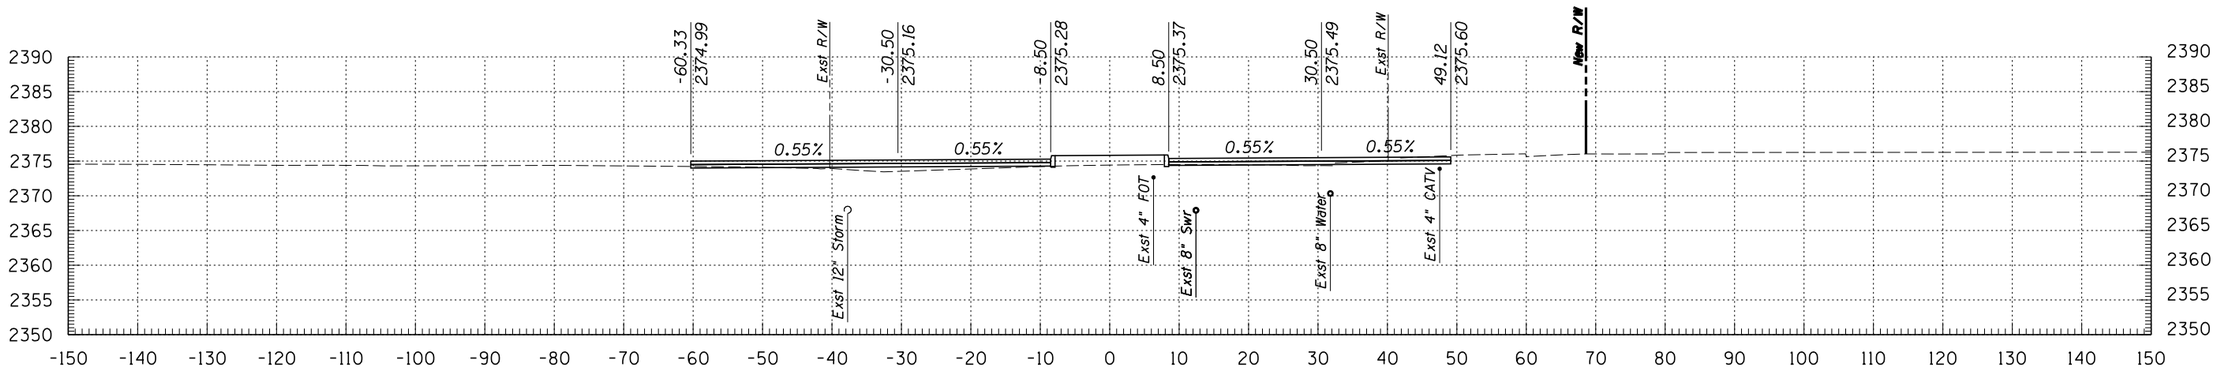

119+50

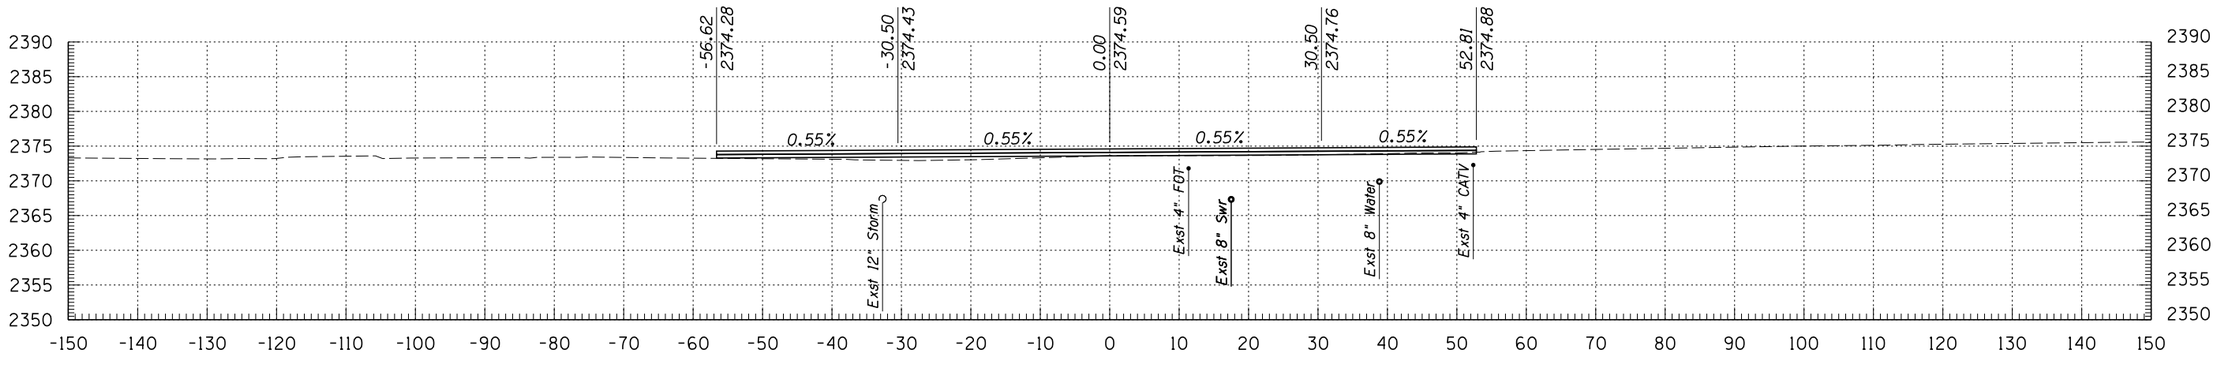

119+00

Kimley-Horn and Associates, Inc.
© 2009 KIMLEY-HORN AND ASSOCIATES, INC.
2210 East Fort Lowell Road, Suite 200
Tucson, Arizona 85719 (520) 615-9191

NO.	DATE	REVISION	BY	CHKD.	APPR.


PLANS ARE NOT FOR CONSTRUCTION

DEPARTMENT OF TRANSPORTATION/ENGINEERING DIVISION


GRANT ROAD CROSS SECTIONS

CITY OF TUCSON


DSGN. BY J. DEBERRY	11/09	REF.
DRWN. BY J. DEBERRY	11/09	SCALE: 1"=1' H, 1"=1' V
CHKD. BY B. BEENKEN	11/09	PLAN NO.

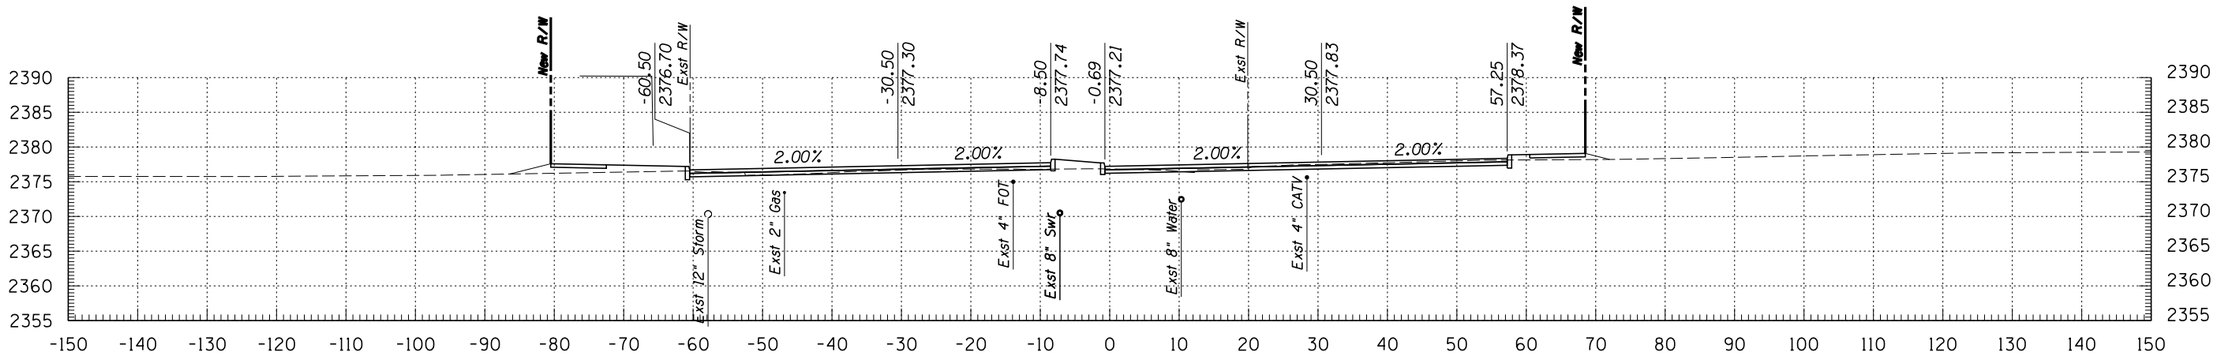

121+50

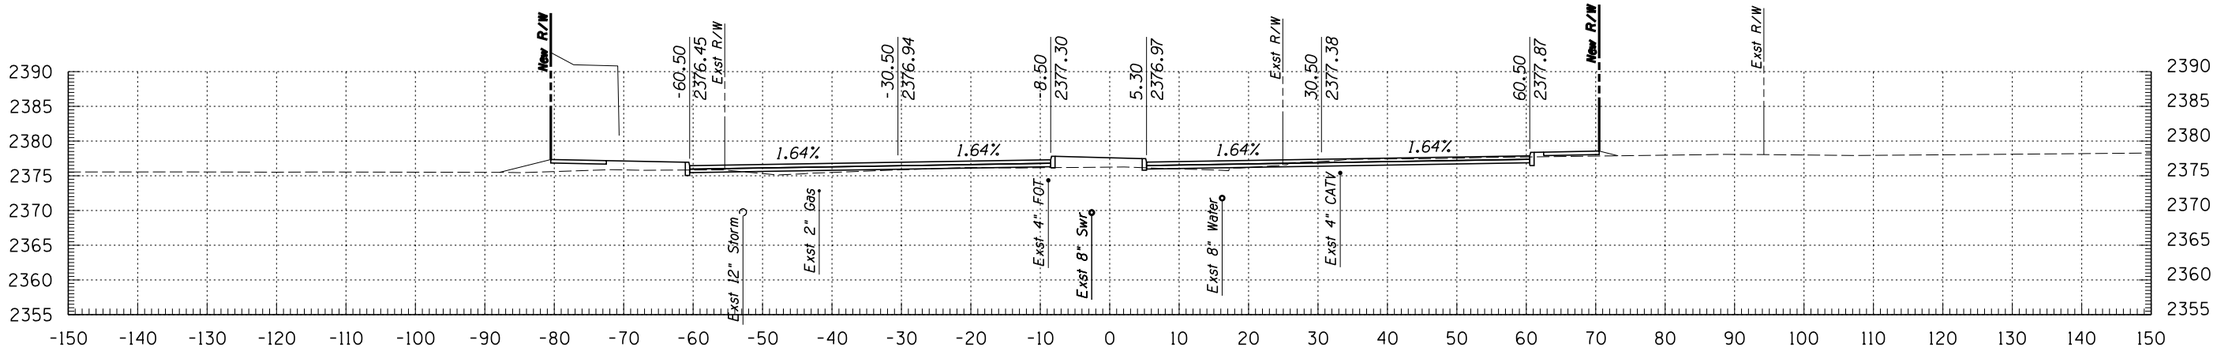

121+00

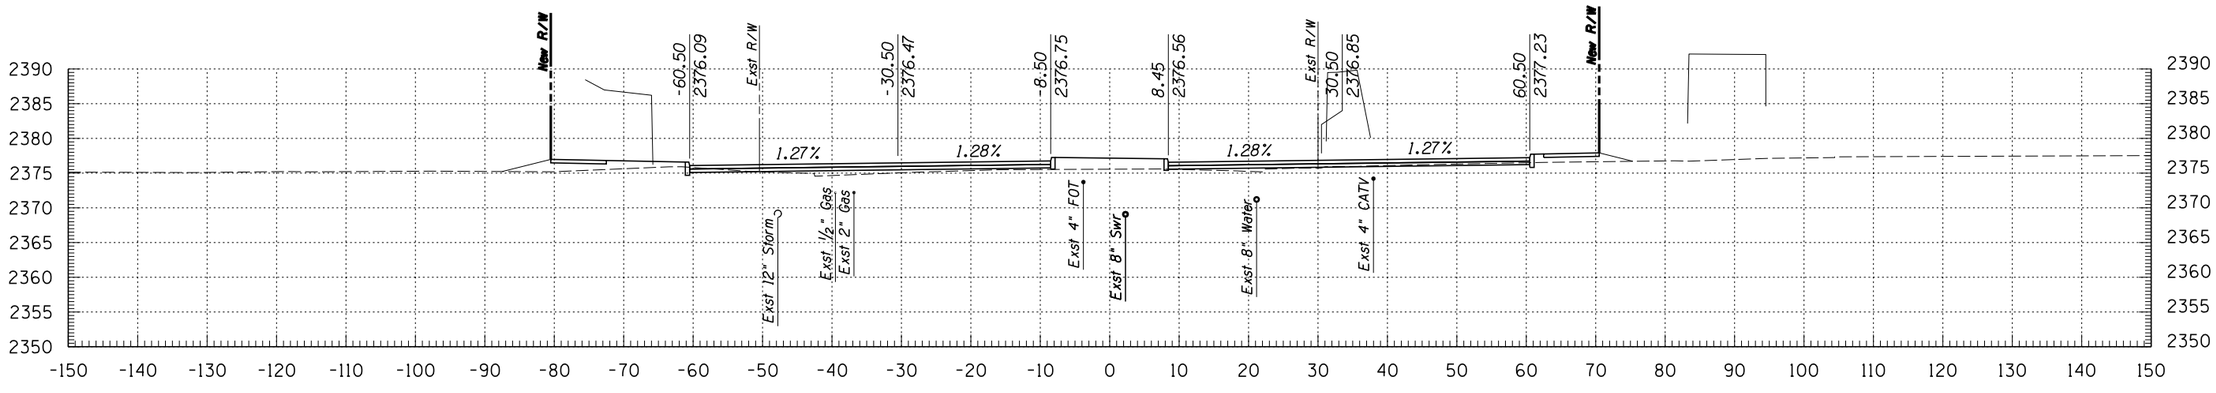

120+50

Kimley-Horn and Associates, Inc.
© 2009 KIMLEY-HORN AND ASSOCIATES, INC.
2210 East Fort Lowell Road, Suite 200
Tucson, Arizona 85719 (520) 615-9191

NO.	DATE	REVISION	BY	CHKD.	APPR.


PLANS ARE NOT FOR CONSTRUCTION

DEPARTMENT OF TRANSPORTATION/ENGINEERING DIVISION


GRANT ROAD CROSS SECTIONS

CITY OF TUCSON


DSGN. BY J. DEBERRY	11/09	REF.	SCALE: 1"=1' H, 1"=1' V
DRWN. BY J. DEBERRY	11/09		
CHKD. BY B. BEENKEN	11/09	PLAN NO.	

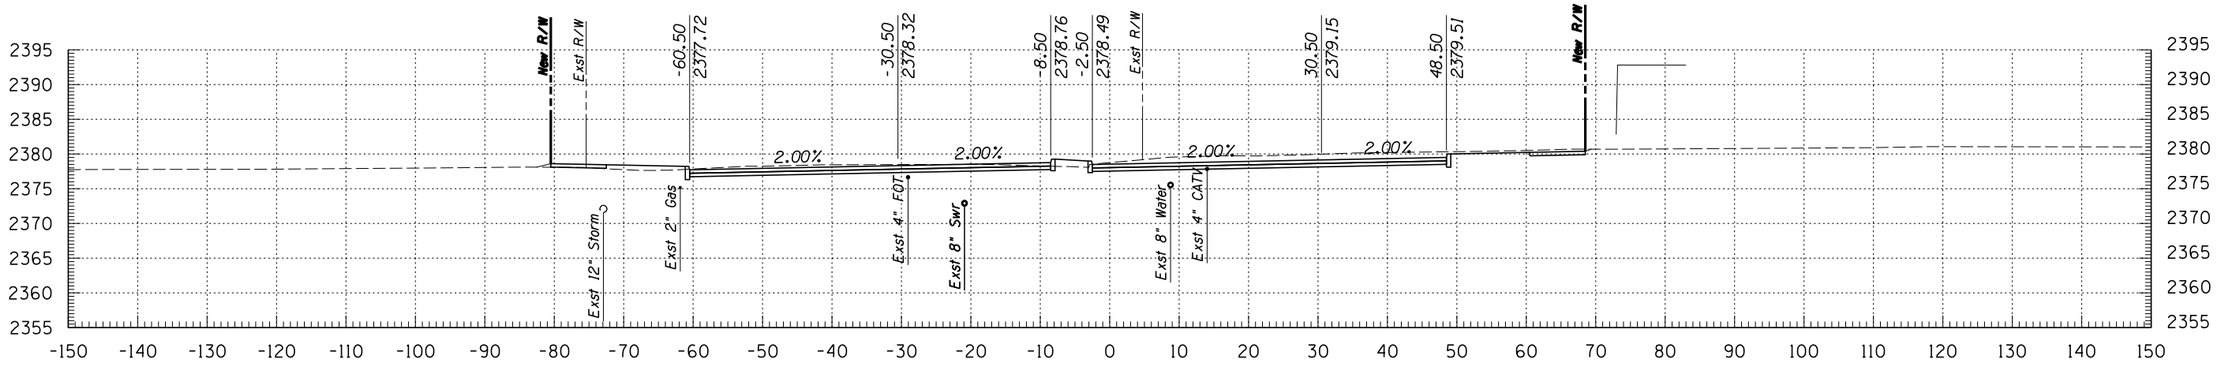

123+00

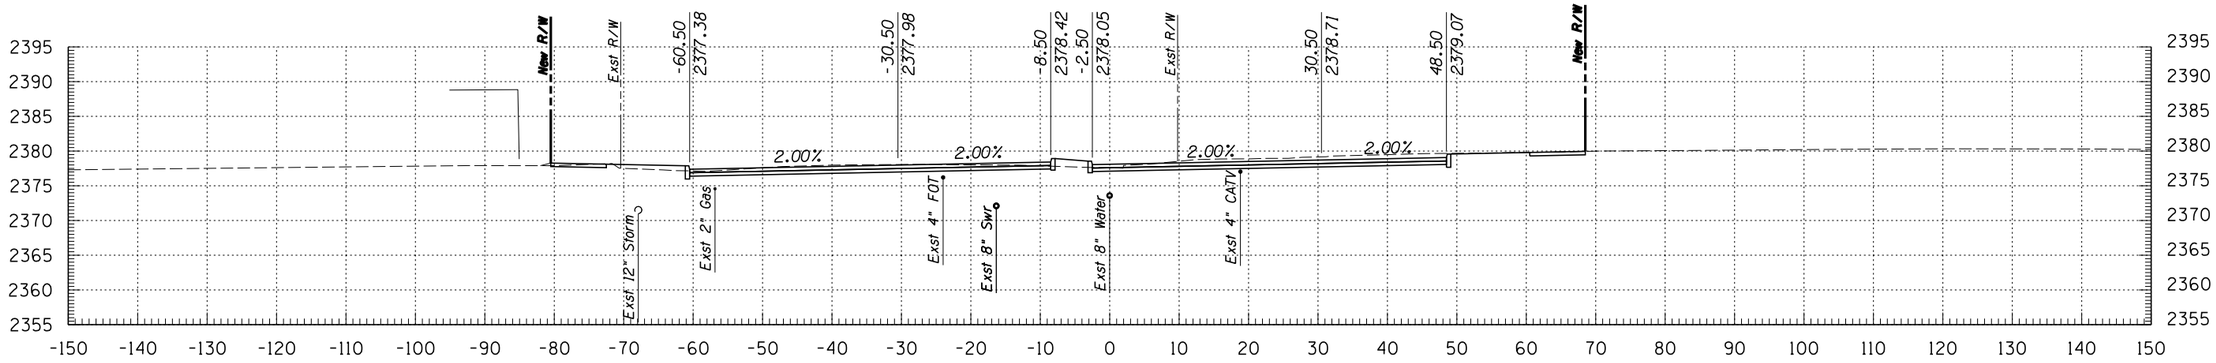

122+50

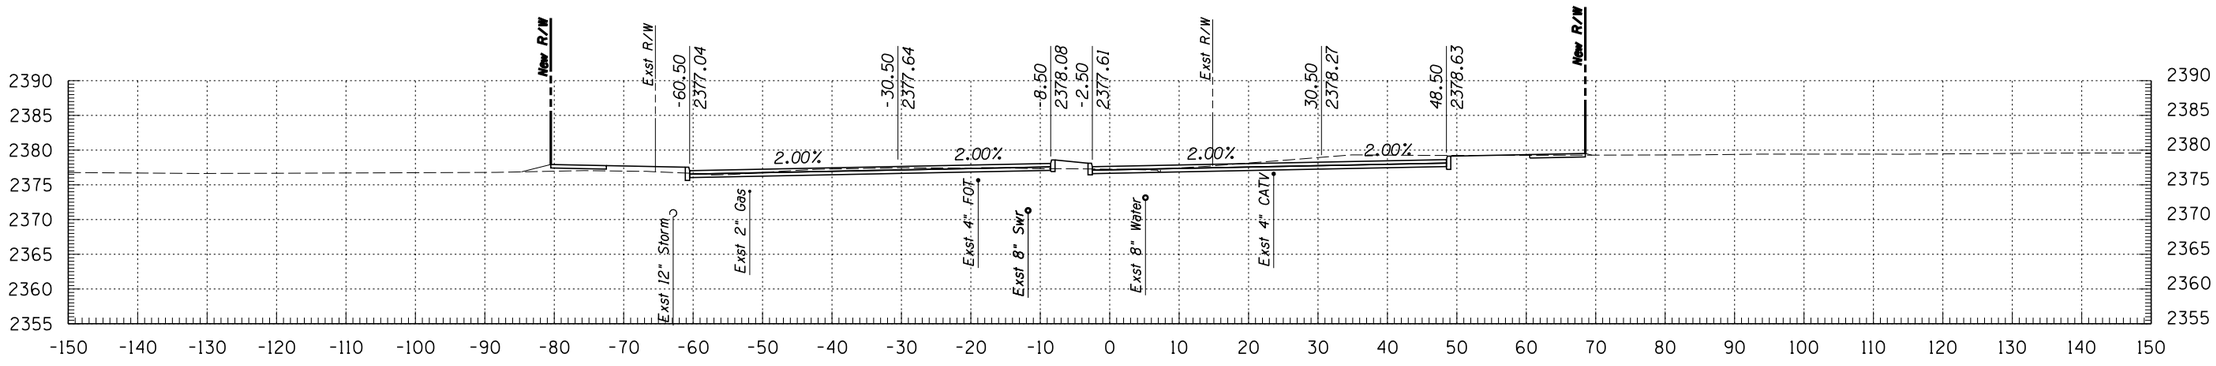

122+00

Kimley-Horn and Associates, Inc.
© 2009 KIMLEY-HORN AND ASSOCIATES, INC.
2210 East Fort Lowell Road, Suite 200
Tucson, Arizona 85719 (520) 615-9191

NO.	DATE	REVISION	BY	CHKD.	APPR.


PLANS ARE NOT FOR CONSTRUCTION

DEPARTMENT OF TRANSPORTATION/ENGINEERING DIVISION


GRANT ROAD CROSS SECTIONS

CITY OF TUCSON


DSGN. BY J. DEBERRY	11/09	REF.
DRWN. BY J. DEBERRY	11/09	SCALE: 1"=1' H, 1"=1' V
CHKD. BY B. BEENKEN	11/09	PLAN NO.

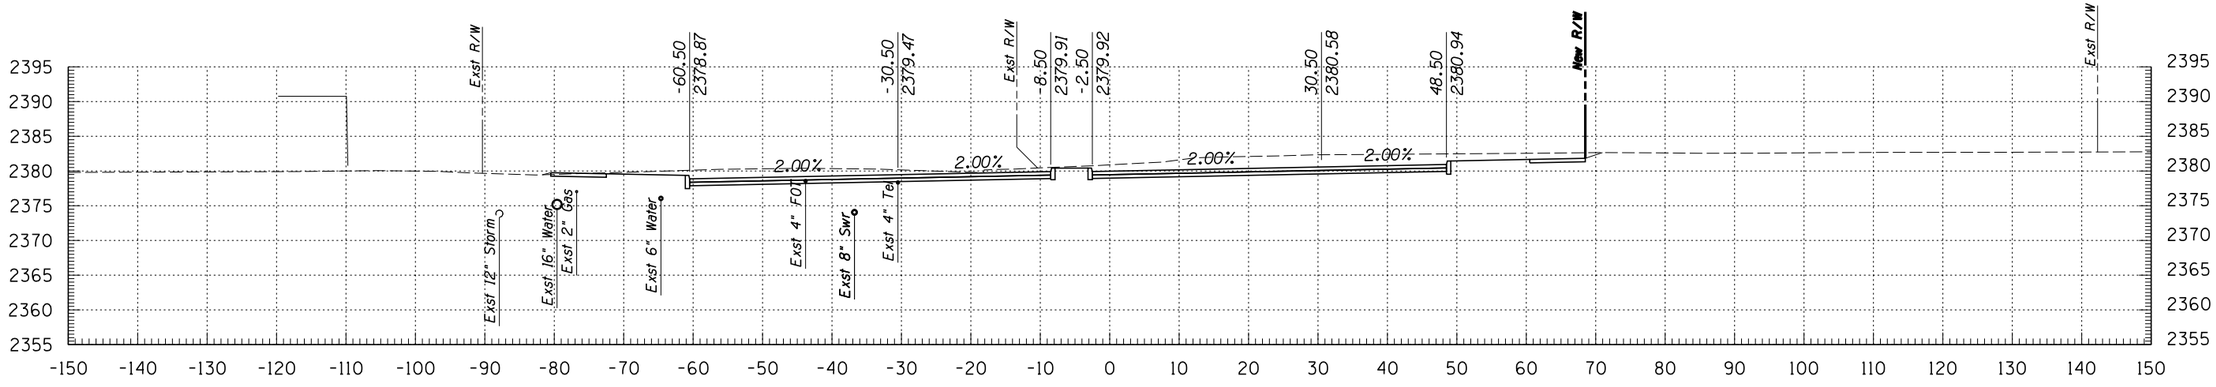

124+50

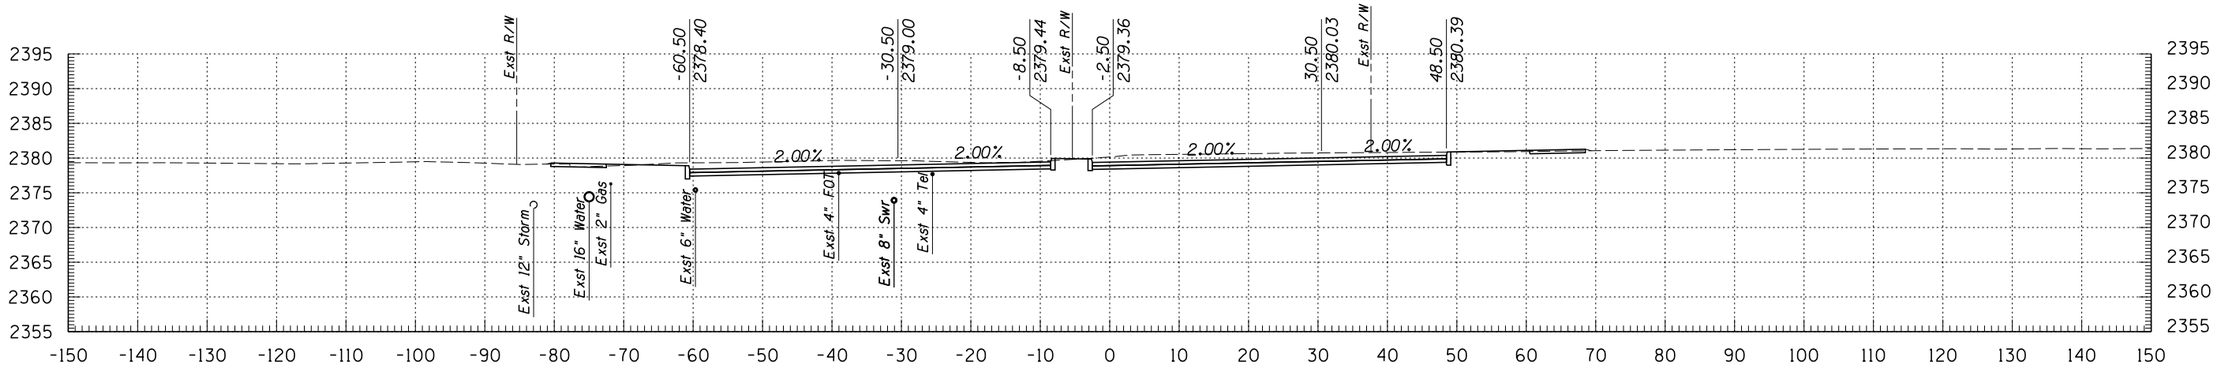

124+00

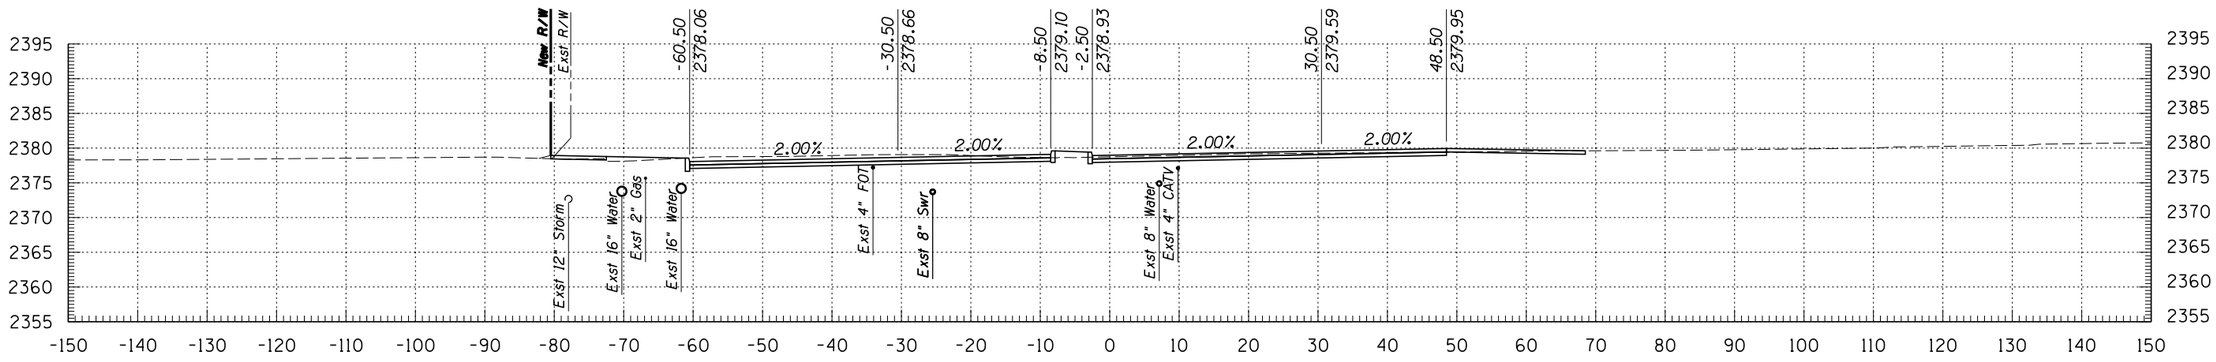

123+50

Kimley-Horn and Associates, Inc.
© 2009 KIMLEY-HORN AND ASSOCIATES, INC.
2210 East Fort Lowell Road, Suite 200
Tucson, Arizona 85719 (520) 615-9191

NO.	DATE	REVISION	BY	CHKD.	APPR.


PLANS ARE NOT FOR CONSTRUCTION

DEPARTMENT OF TRANSPORTATION/ENGINEERING DIVISION


GRANT ROAD CROSS SECTIONS

CITY OF TUCSON


DSGN. BY J. DEBERRY	11/09	REF.	SCALE: 1"=1' H, 1"=1' V
DRWN. BY J. DEBERRY	11/09		
CHKD. BY B. BEENKEN	11/09	PLAN NO.	

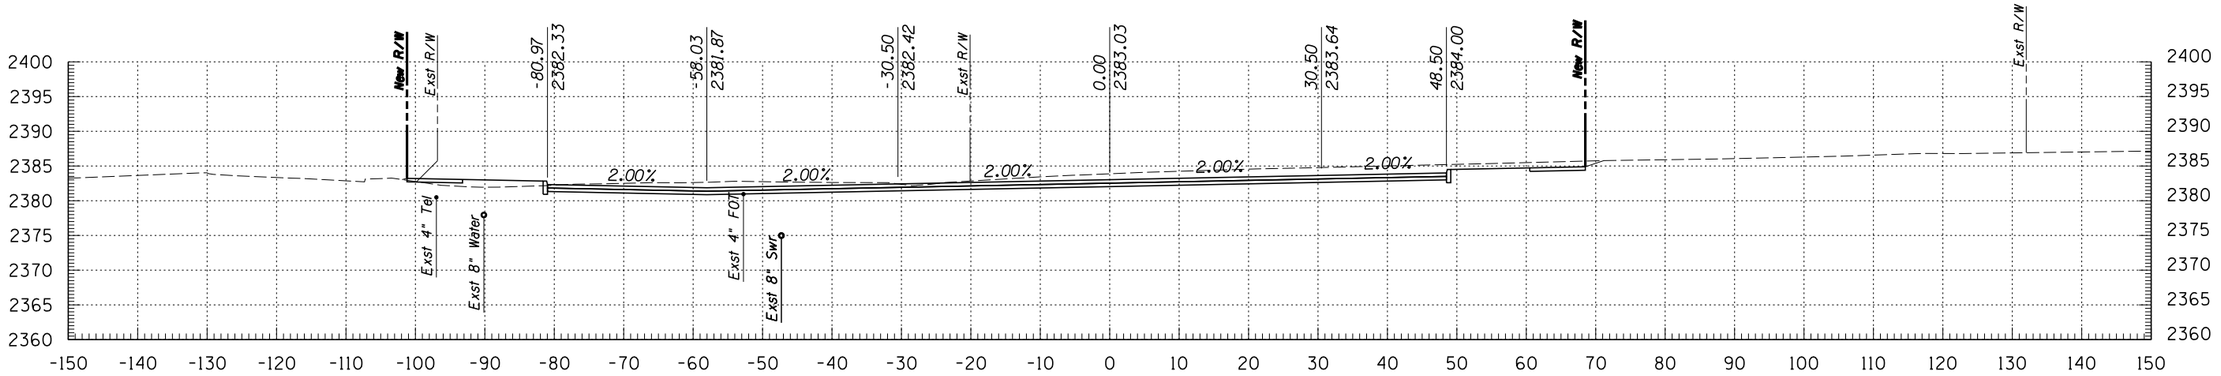

126+00

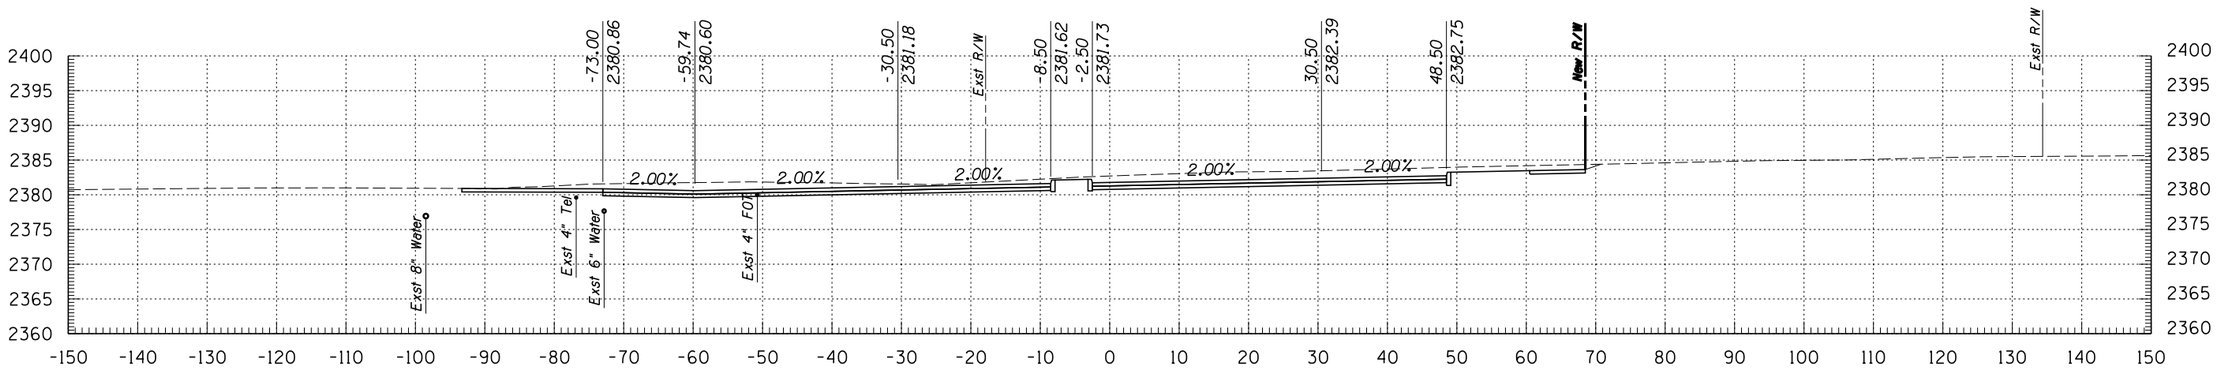

125+50

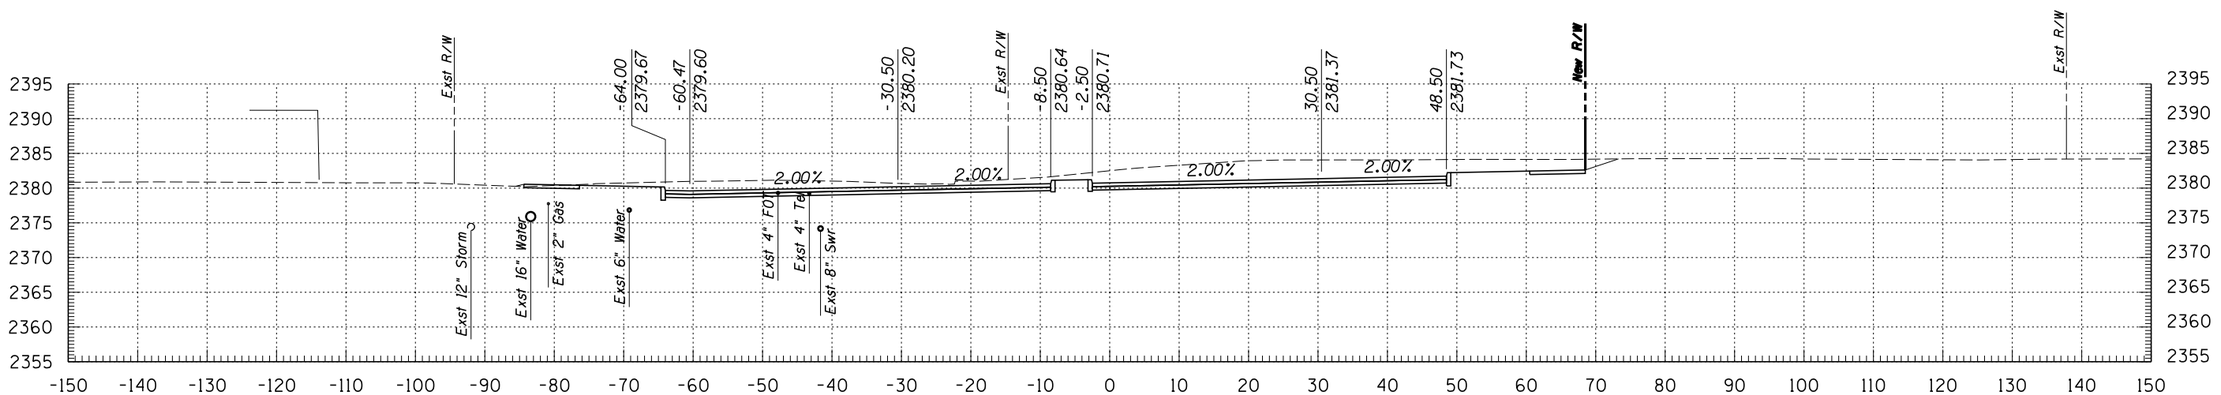

125+00

Kimley-Horn and Associates, Inc.
© 2009 KIMLEY-HORN AND ASSOCIATES, INC.
2210 East Fort Lowell Road, Suite 200
Tucson, Arizona 85719 (520) 615-9191

NO.	DATE	REVISION	BY	CHKD.	APPR.


PLANS ARE NOT FOR CONSTRUCTION

DEPARTMENT OF TRANSPORTATION/ENGINEERING DIVISION


GRANT ROAD CROSS SECTIONS

CITY OF TUCSON


DSGN. BY J. DEBERRY	11/09	REF.	SCALE: 1"=1' H, 1"=1' V
DRWN. BY J. DEBERRY	11/09		
CHKD. BY B. BEENKEN	11/09	PLAN NO.	

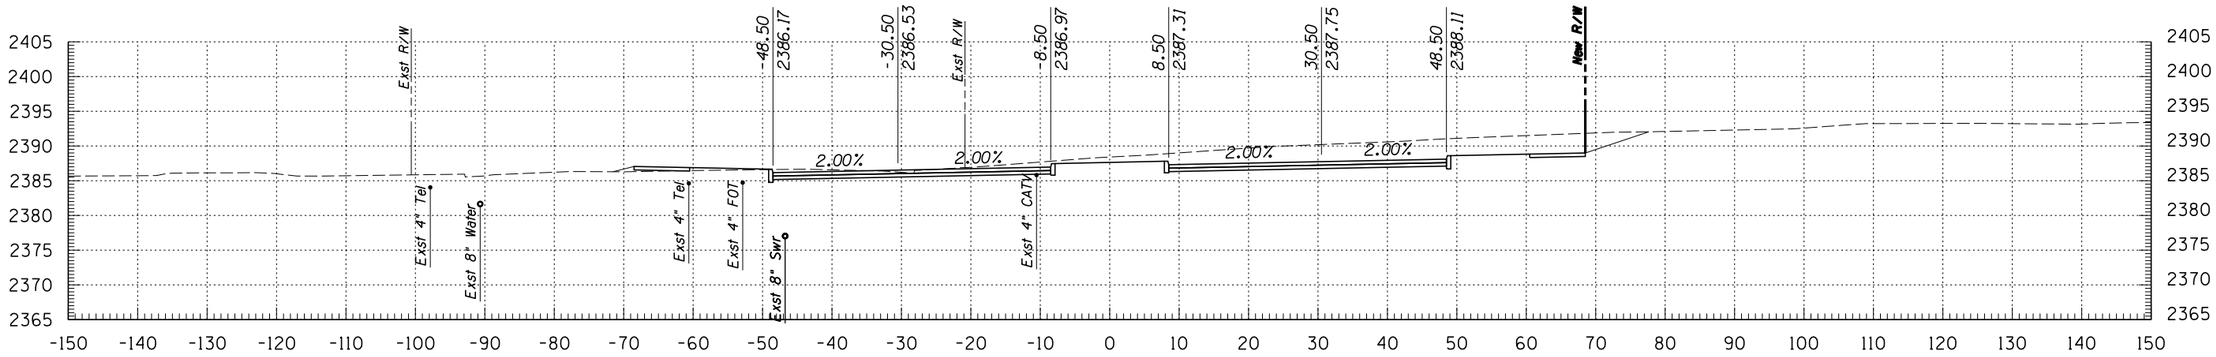

127+50

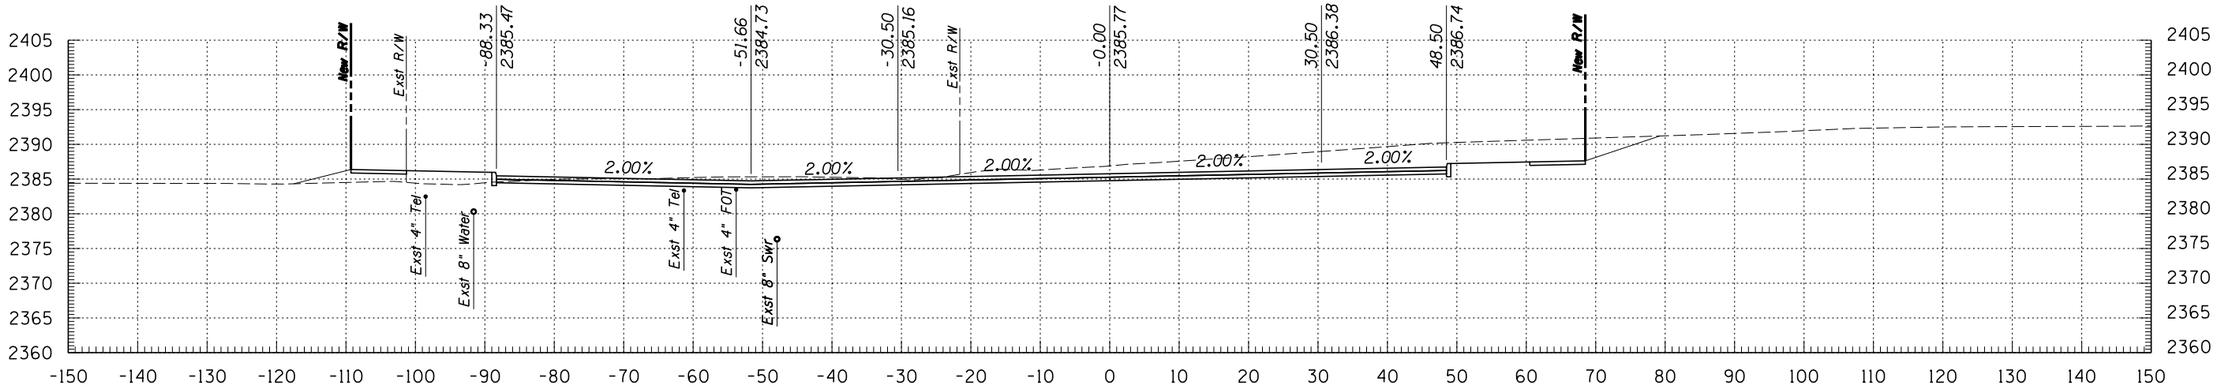

127+00

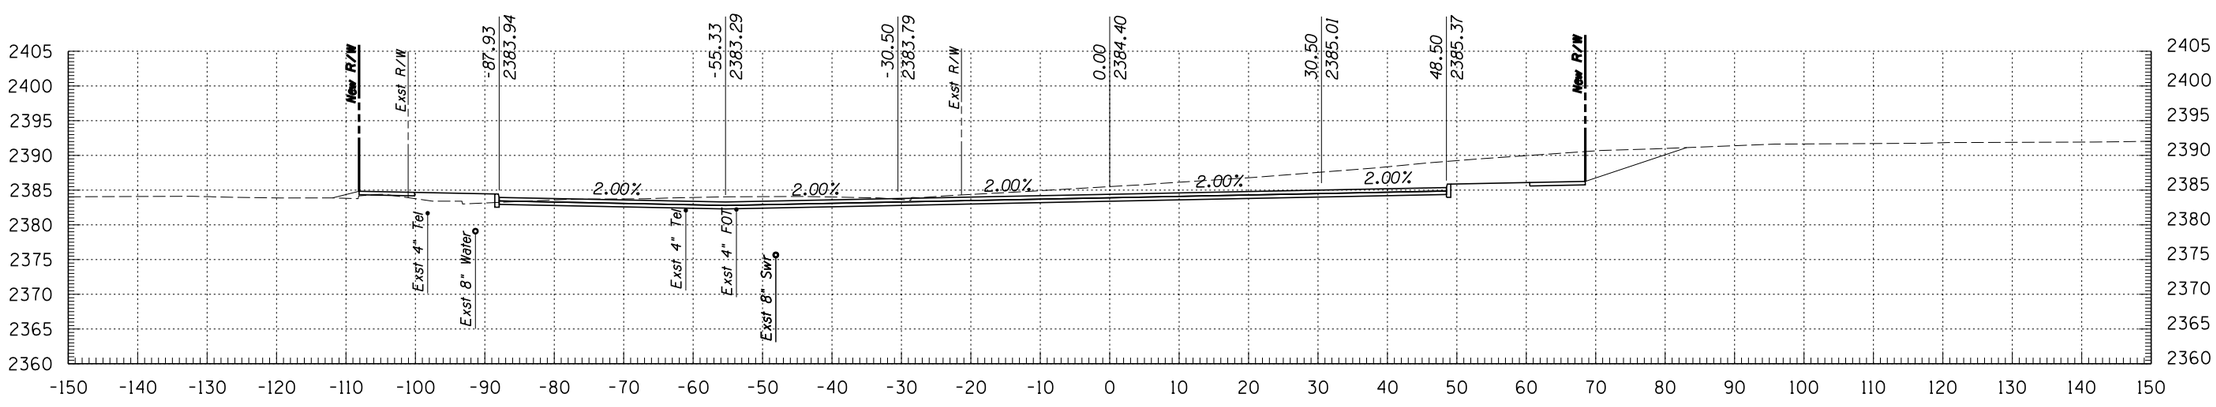

126+50

Kimley-Horn and Associates, Inc.
© 2009 KIMLEY-HORN AND ASSOCIATES, INC.
2210 East Fort Lowell Road, Suite 200
Tucson, Arizona 85719 (520) 615-9191

NO.	DATE	REVISION	BY	CHKD.	APPR.


PLANS ARE NOT FOR CONSTRUCTION

DEPARTMENT OF TRANSPORTATION/ENGINEERING DIVISION


GRANT ROAD CROSS SECTIONS

CITY OF TUCSON

DSGN. BY J. DEBERRY	11/09	REF.
DRWN. BY J. DEBERRY	11/09	SCALE: 1"=1' H, 1"=1' V
CHKD. BY B. BEENKEN	11/09	PLAN NO.

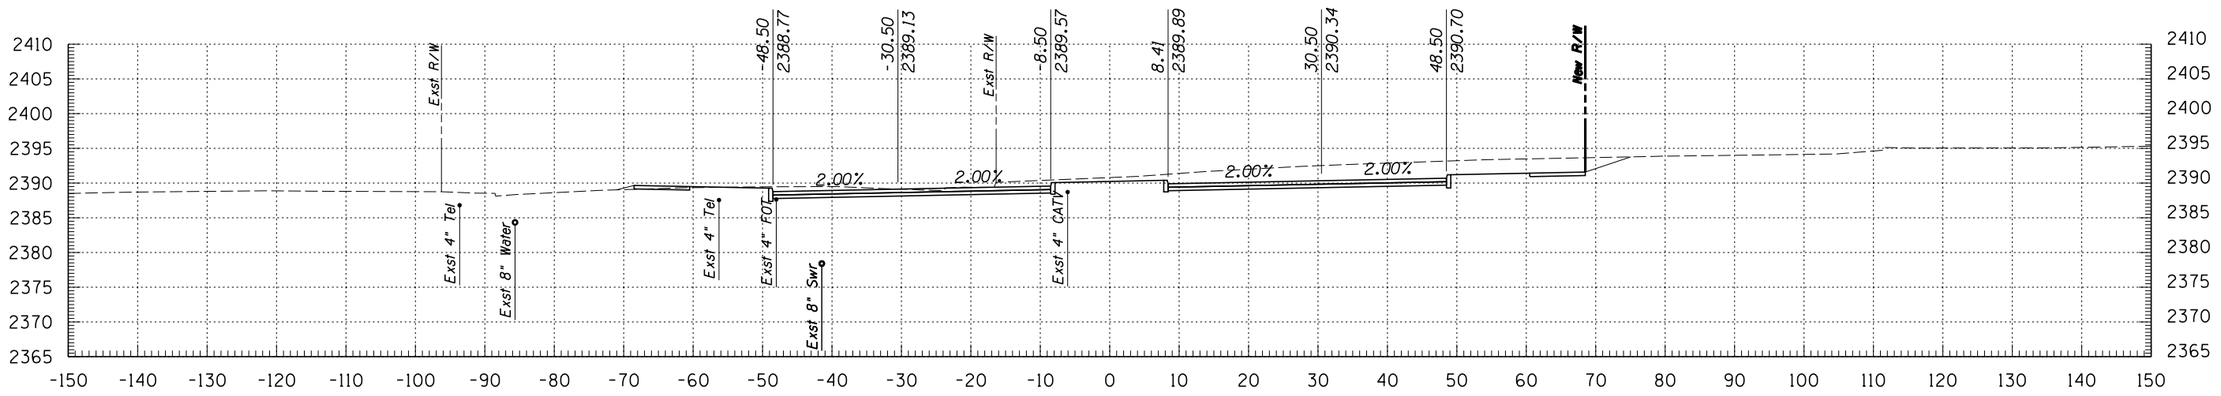

128+50

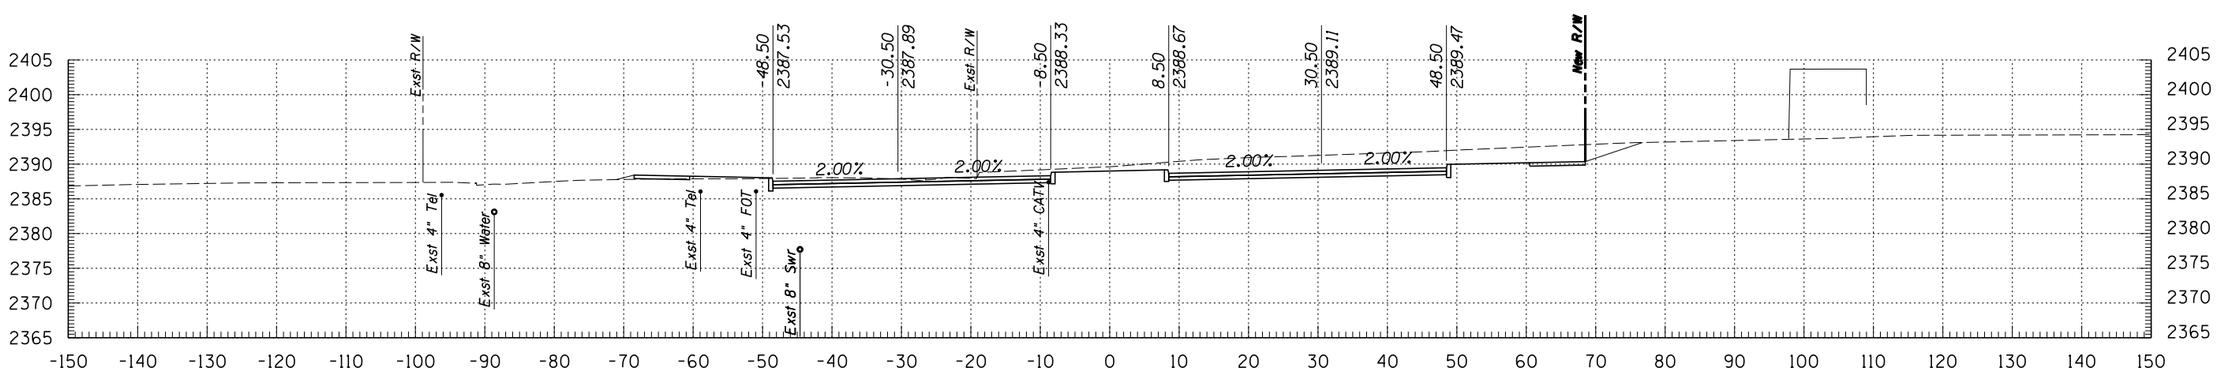

128+00

© 2009 KIMLEY-HORN AND ASSOCIATES, INC.

Kimley-Horn and Associates, Inc.
2210 East Fort Lowell Road, Suite 200
Tucson, Arizona 85719 (520) 615-9191

NO.	DATE	REVISION	BY	CHKD.	APPR.

PLANS ARE NOT FOR CONSTRUCTION

DEPARTMENT OF TRANSPORTATION/ENGINEERING DIVISION


GRANT ROAD CROSS SECTIONS

OF


CITY OF TUCSON

DSGN. BY J. DEBERRY	11/09	REF.	SCALE: 1"=1' H, 1"=1' V
DRWN. BY J. DEBERRY	11/09		
CHKD. BY B. BEENKEN	11/09	PLAN NO.	


29 OF 299

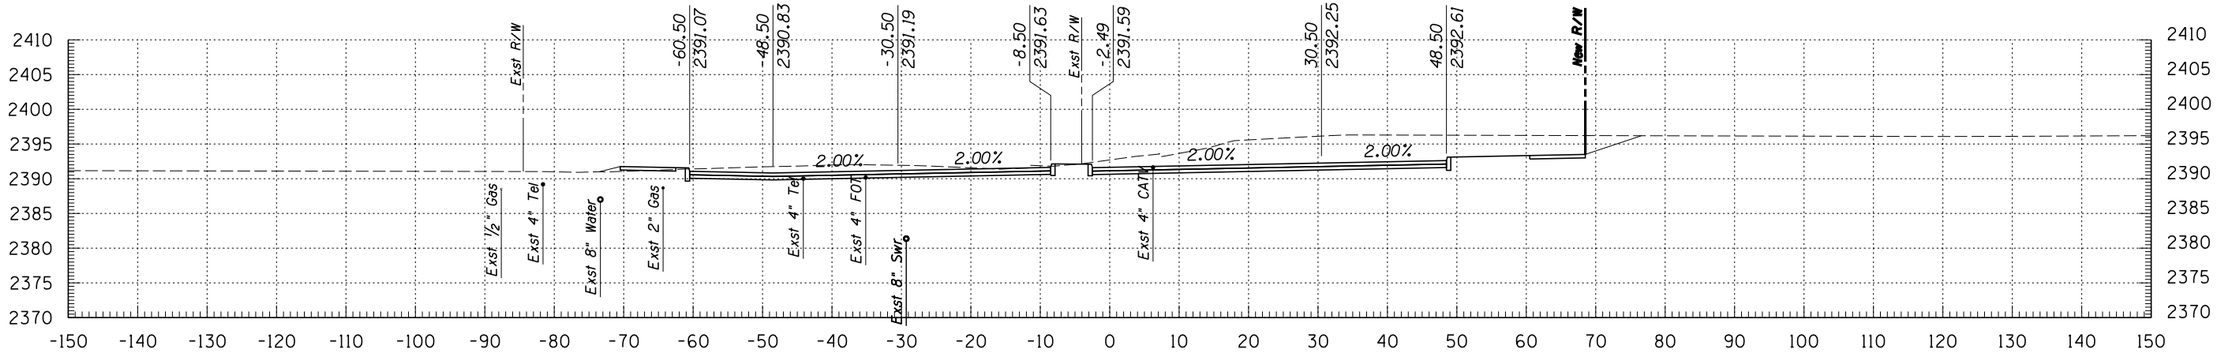

130+00

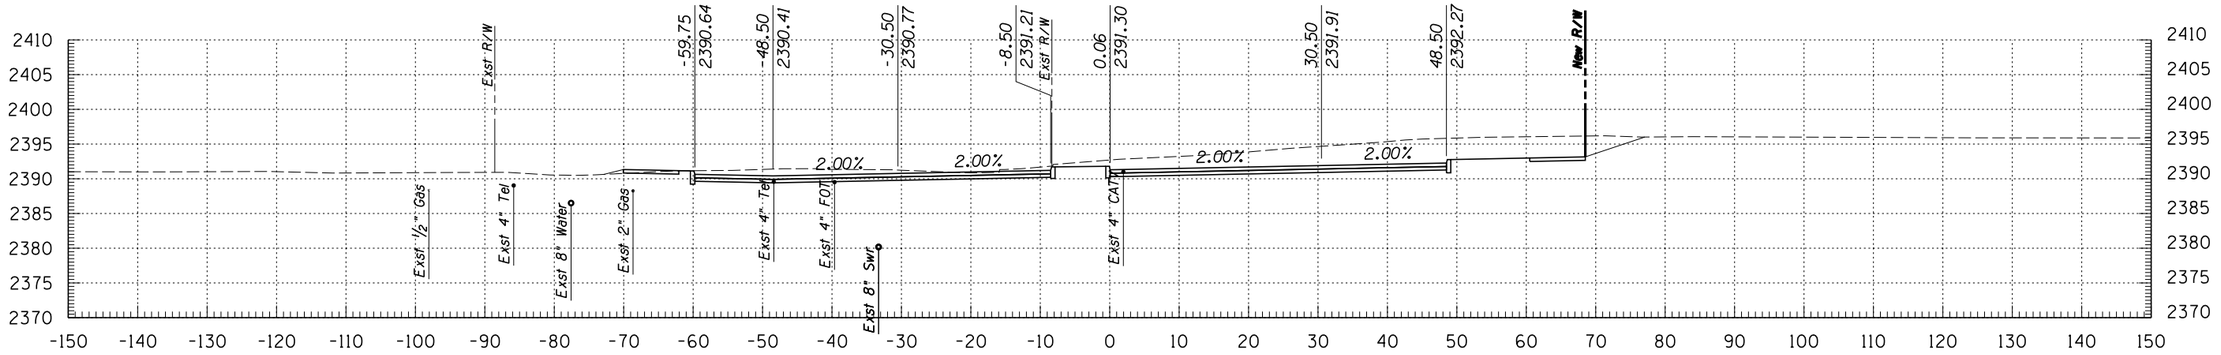

129+50

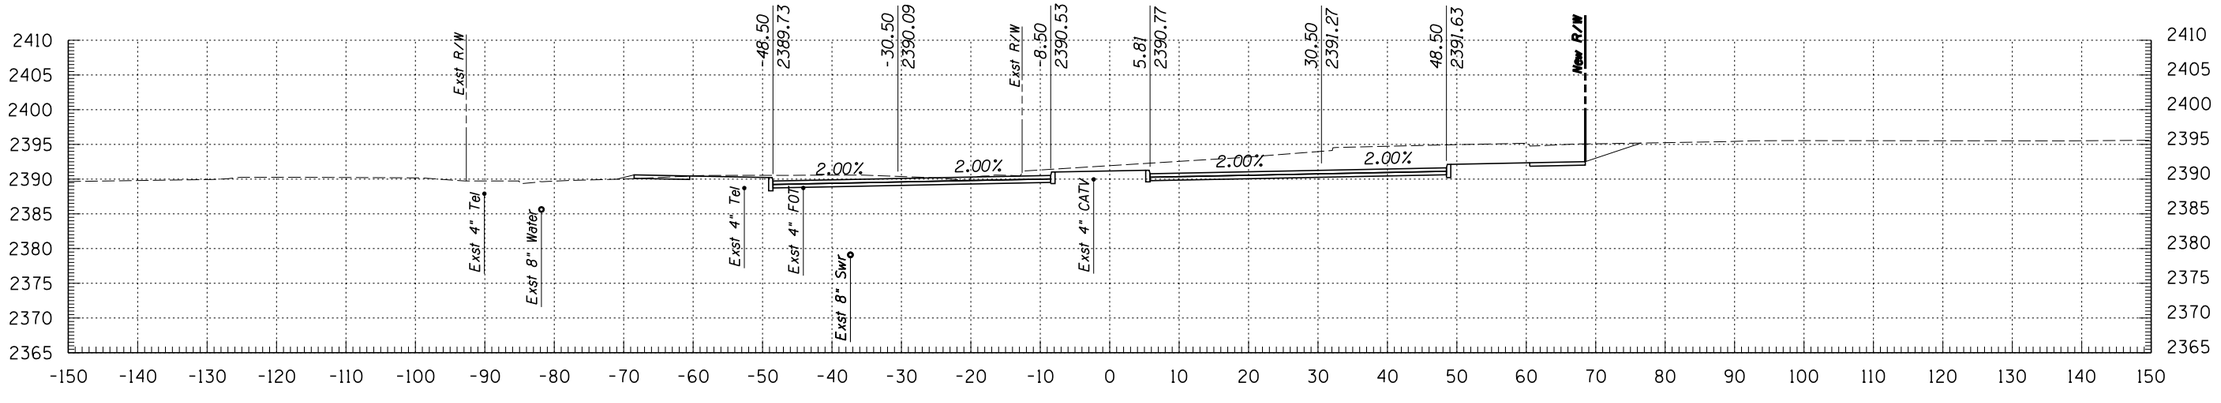

129+00

Kimley-Horn and Associates, Inc.
© 2009 KIMLEY-HORN AND ASSOCIATES, INC.
2210 East Fort Lowell Road, Suite 200
Tucson, Arizona 85719 (520) 615-9191

NO.	DATE	REVISION	BY	CHKD.	APPR.


PLANS ARE NOT FOR CONSTRUCTION

DEPARTMENT OF TRANSPORTATION/ENGINEERING DIVISION


GRANT ROAD CROSS SECTIONS

CITY OF TUCSON


DSGN. BY J. DEBERRY	11/09	REF.	SCALE: 1"=1' H, 1"=1' V
DRWN. BY J. DEBERRY	11/09		
CHKD. BY B. BEENKEN	11/09	PLAN NO.	

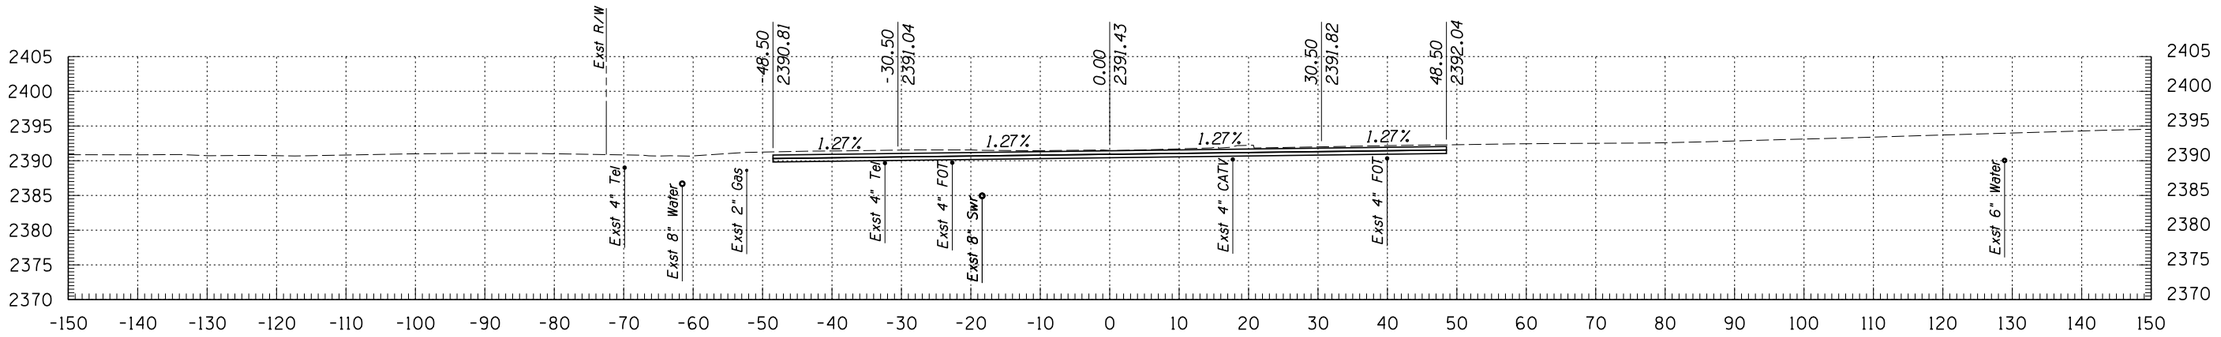

131+50

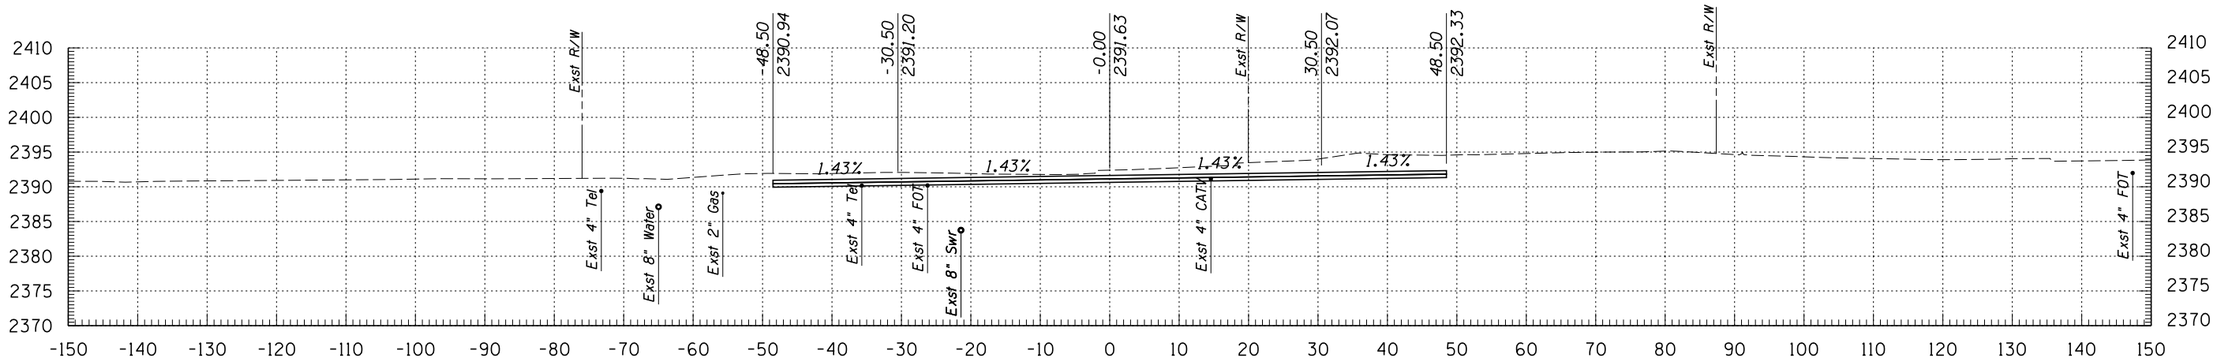

131+00

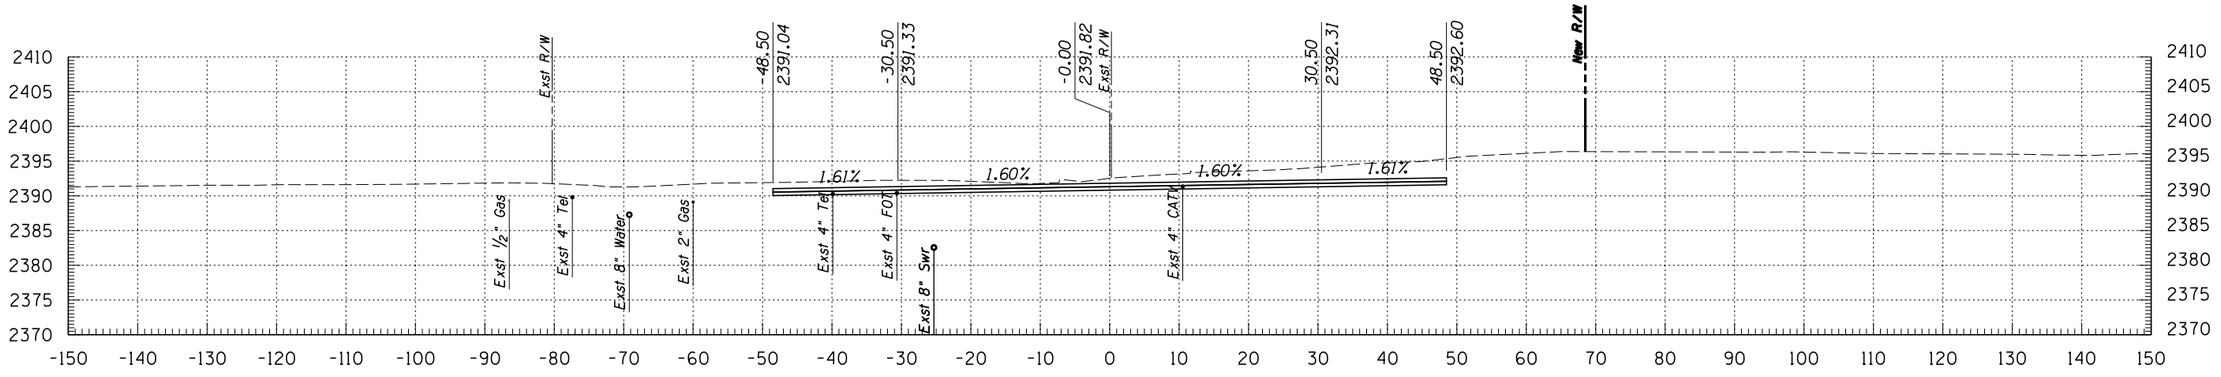

130+50

Kimley-Horn and Associates, Inc.

© 2009 KIMLEY-HORN AND ASSOCIATES, INC.

2210 East Fort Lowell Road, Suite 200
Tucson, Arizona 85719 (520) 615-9191

NO.	DATE	REVISION	BY	CHKD.	APPR.


PLANS ARE NOT FOR CONSTRUCTION

DEPARTMENT OF TRANSPORTATION/ENGINEERING DIVISION


GRANT ROAD CROSS SECTIONS

CITY OF TUCSON


DSGN. BY J. DEBERRY	11/09	REF.
DRWN. BY J. DEBERRY	11/09	SCALE: 1"=1' H, 1"=1' V
CHKD. BY B. BEENKEN	11/09	PLAN NO.

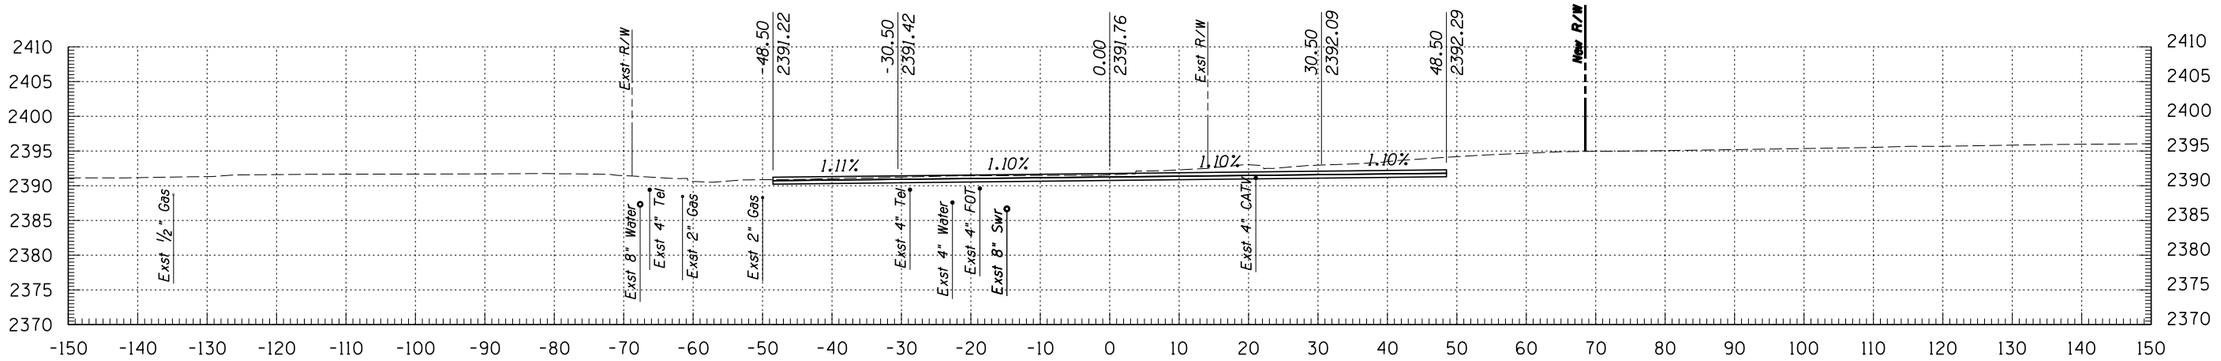

132+50

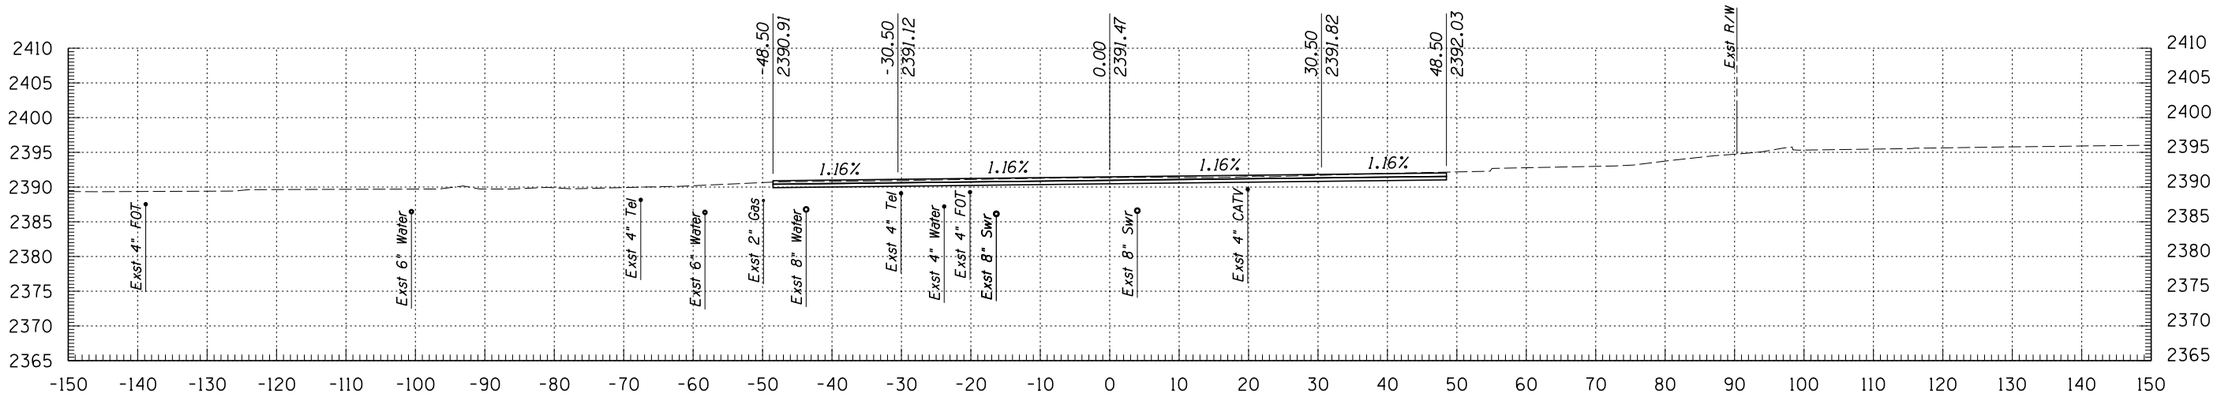

132+00

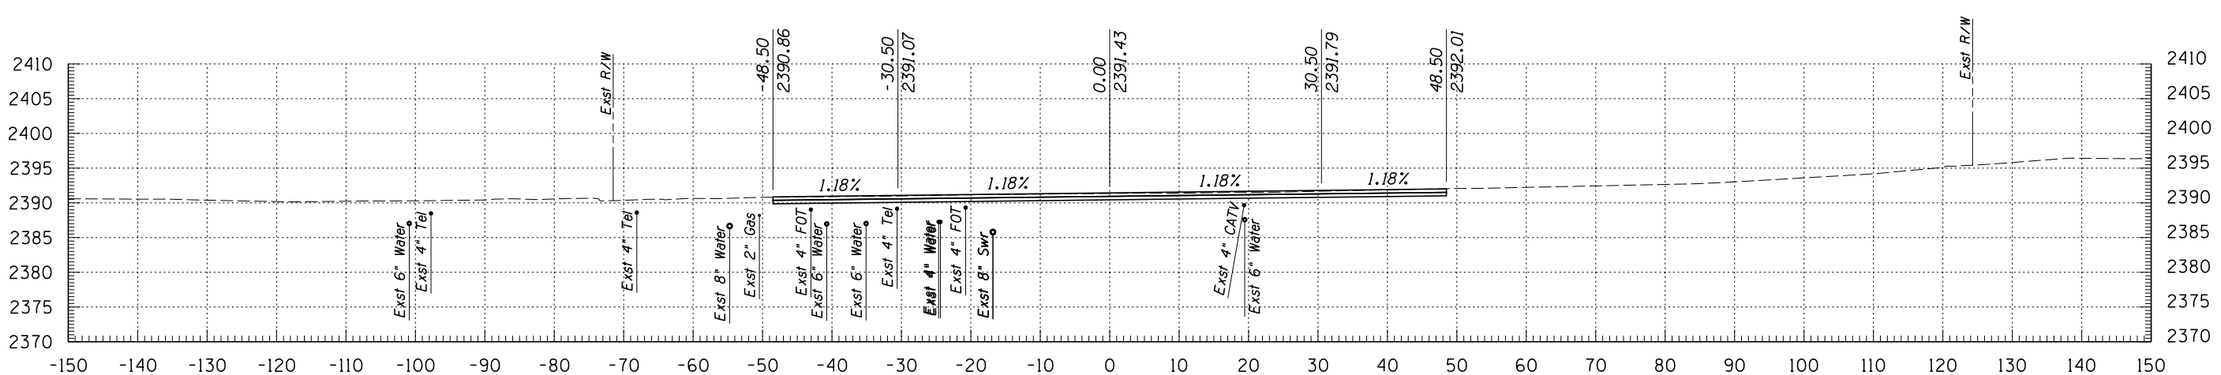

131+85

© 2009 KIMLEY-HORN AND ASSOCIATES, INC.

Kimley-Horn and Associates, Inc.
2210 East Fort Lowell Road, Suite 200
Tucson, Arizona 85719 (520) 615-9191

NO.	DATE	REVISION	BY	CHKD.	APPR.


PLANS ARE NOT FOR CONSTRUCTION

DEPARTMENT OF TRANSPORTATION/ENGINEERING DIVISION


GRANT ROAD CROSS SECTIONS

CITY OF TUCSON


DSGN. BY J. DEBERRY	11/09	REF.	SCALE: 1"=1' H, 1"=1' V
DRWN. BY J. DEBERRY	11/09		
CHKD. BY B. BEENKEN	11/09	PLAN NO.	

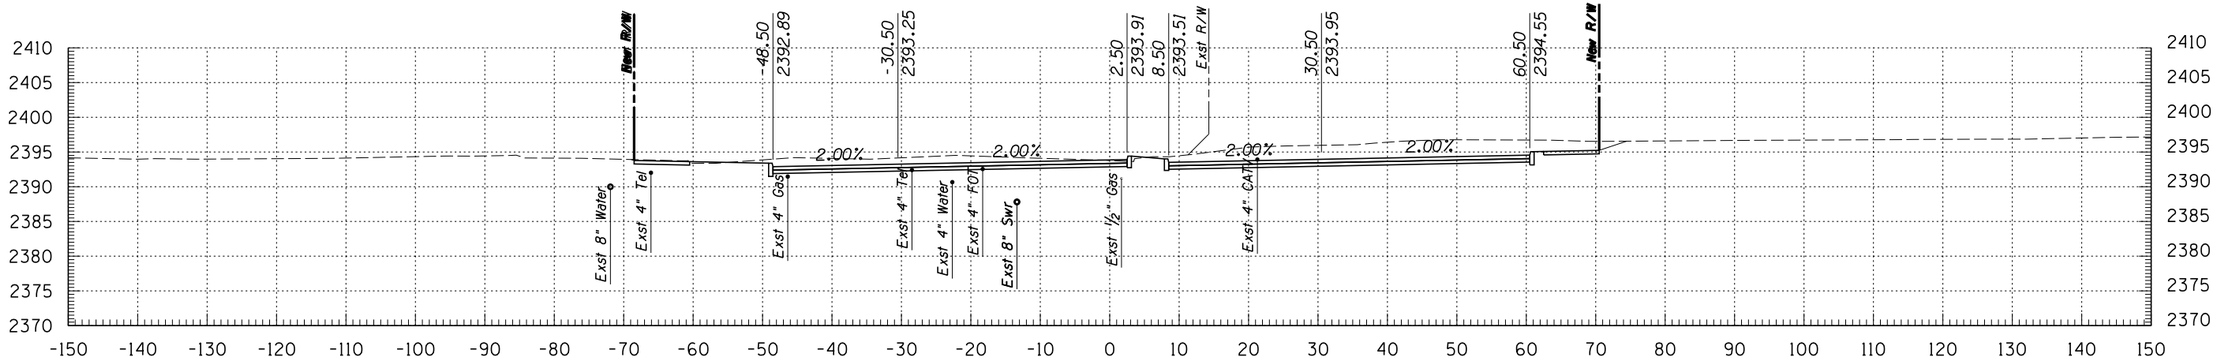

134+00

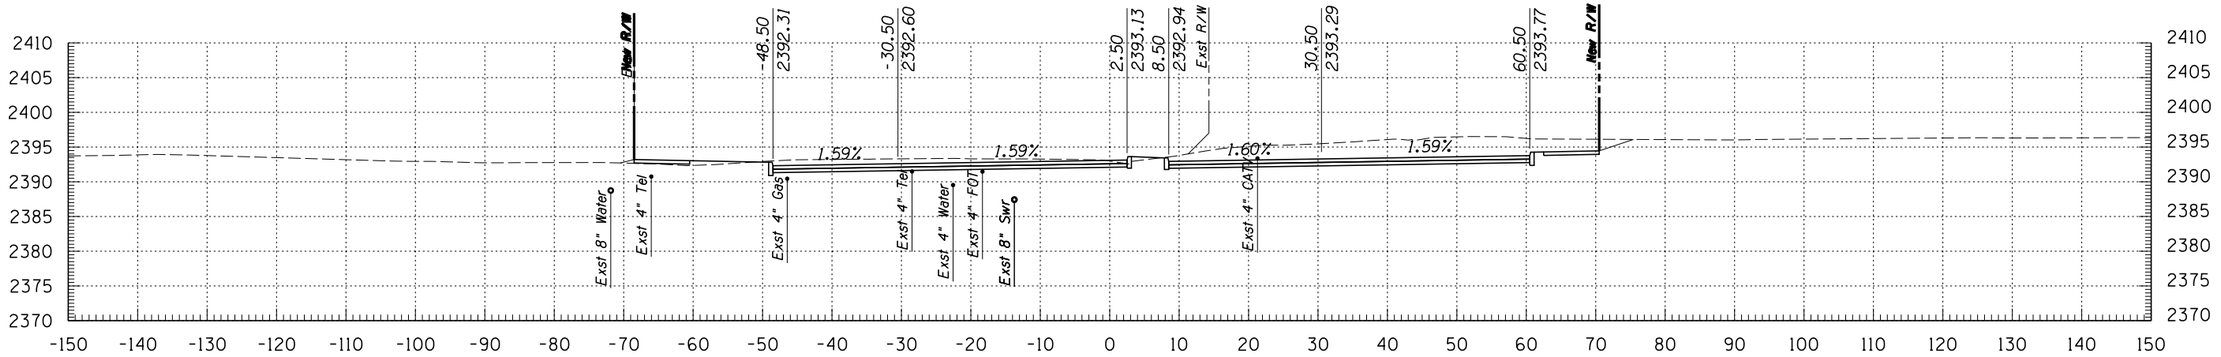

133+50

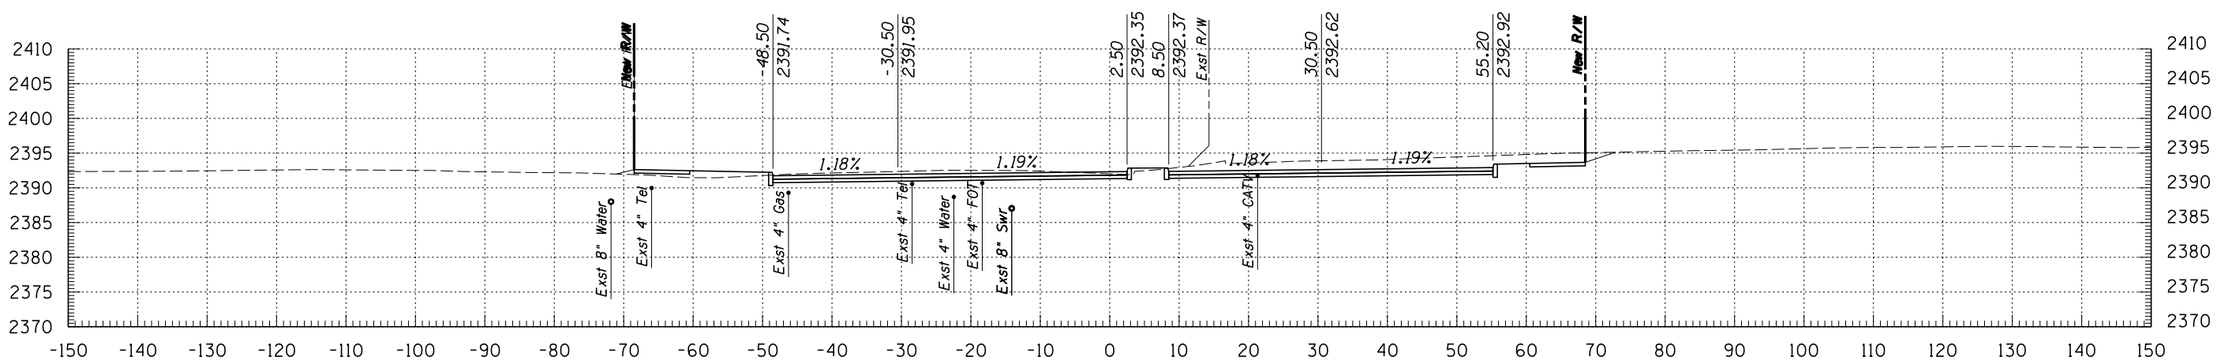

133+00

Kimley-Horn and Associates, Inc.

© 2009 KIMLEY-HORN AND ASSOCIATES, INC.

2210 East Fort Lowell Road, Suite 200
Tucson, Arizona 85719 (520) 615-9191

NO.	DATE	REVISION	BY	CHKD.	APPR.


PLANS ARE NOT FOR CONSTRUCTION

DEPARTMENT OF TRANSPORTATION/ENGINEERING DIVISION


GRANT ROAD CROSS SECTIONS

CITY OF TUCSON

DSGN. BY J. DEBERRY	11/09	REF.
DRWN. BY J. DEBERRY	11/09	SCALE: 1"=1' H, 1"=1' V
CHKD. BY B. BEENKEN	11/09	PLAN NO.

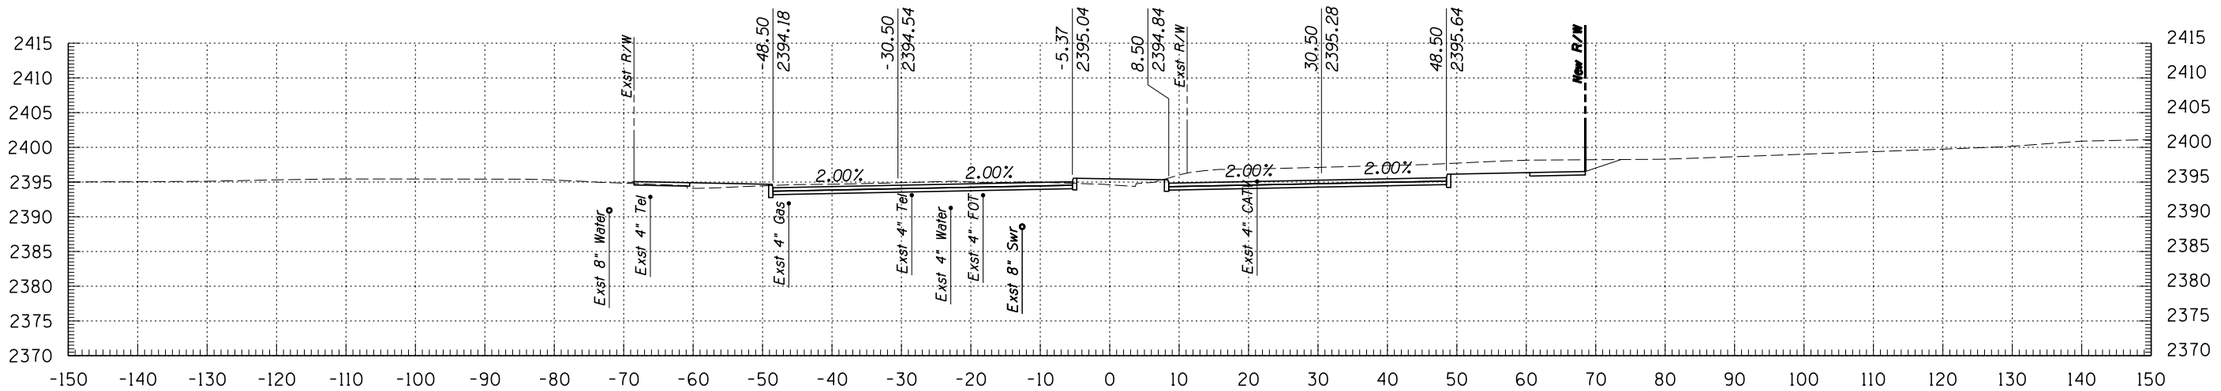

135+00

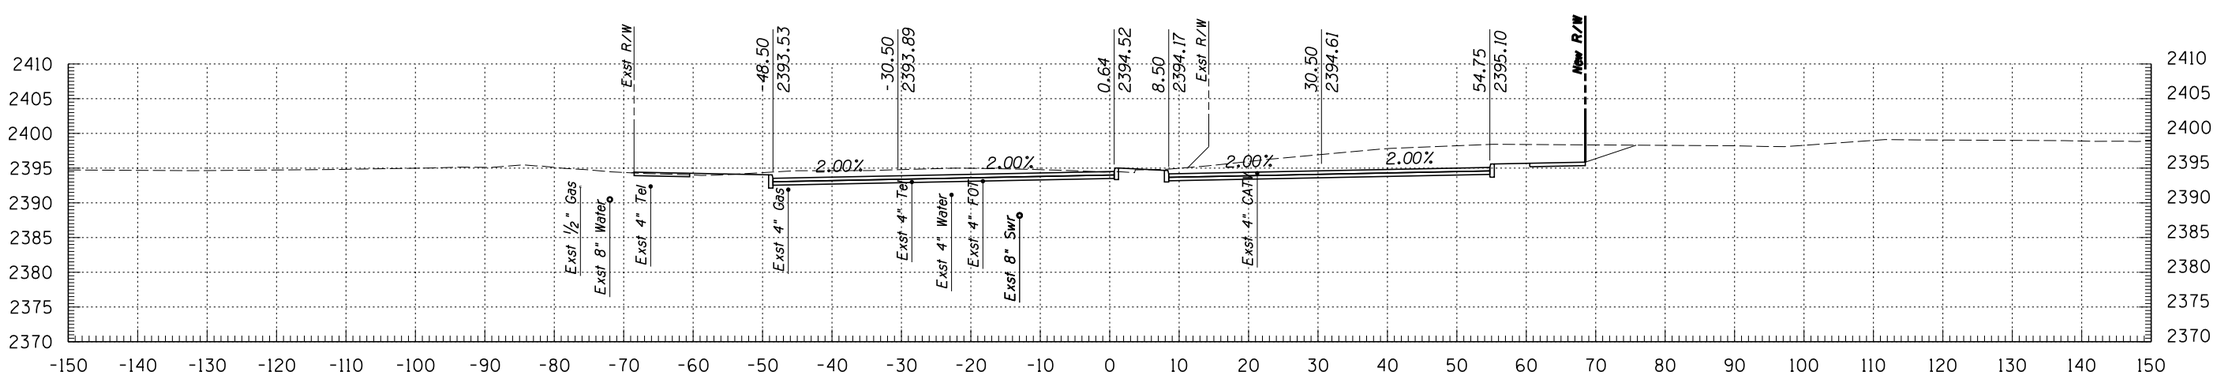

134+50

© 2009 KIMLEY-HORN AND ASSOCIATES, INC.

Kimley-Horn and Associates, Inc.
2210 East Fort Lowell Road, Suite 200
Tucson, Arizona 85719 (520) 615-9191

NO.	DATE	REVISION	BY	CHKD.	APPR.


PLANS ARE NOT FOR CONSTRUCTION

DEPARTMENT OF TRANSPORTATION/ENGINEERING DIVISION


GRANT ROAD CROSS SECTIONS

CITY OF TUCSON

DSGN. BY J. DEBERRY	11/09	REF.
DRWN. BY J. DEBERRY	11/09	SCALE: 1"=1' H, 1"=1' V
CHKD. BY B. BEENKEN	11/09	PLAN NO.

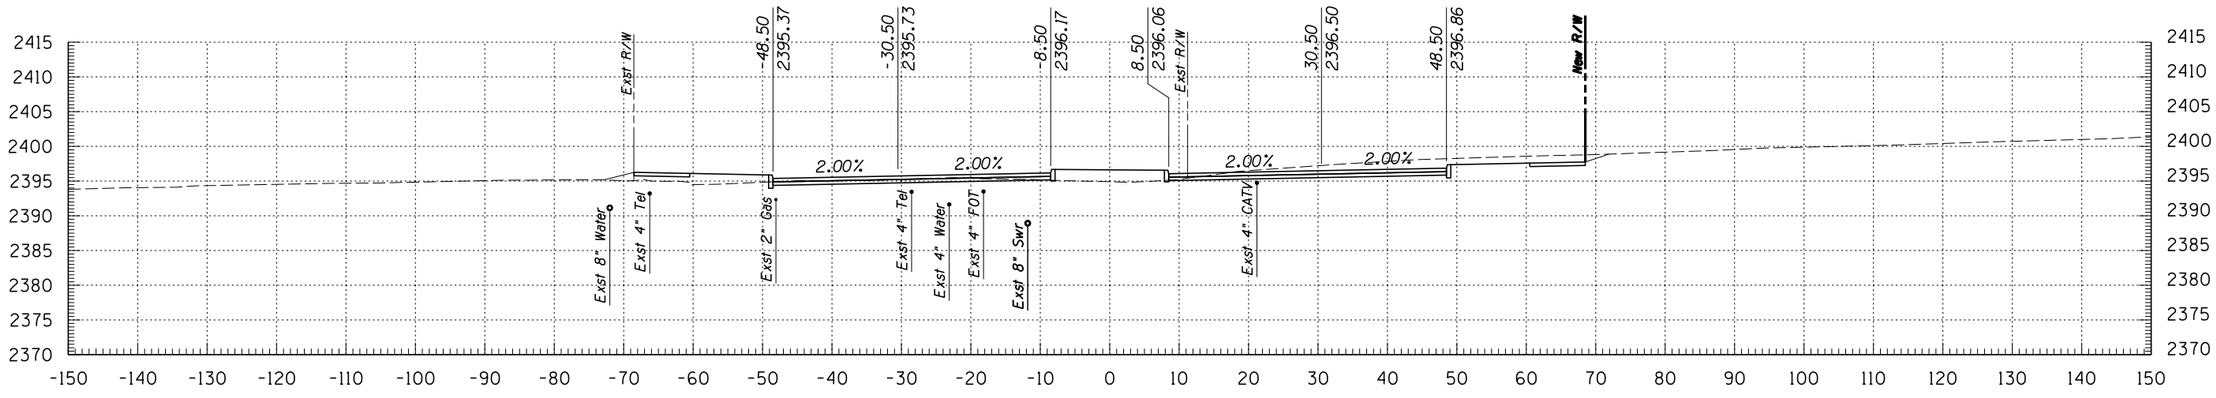

136+00

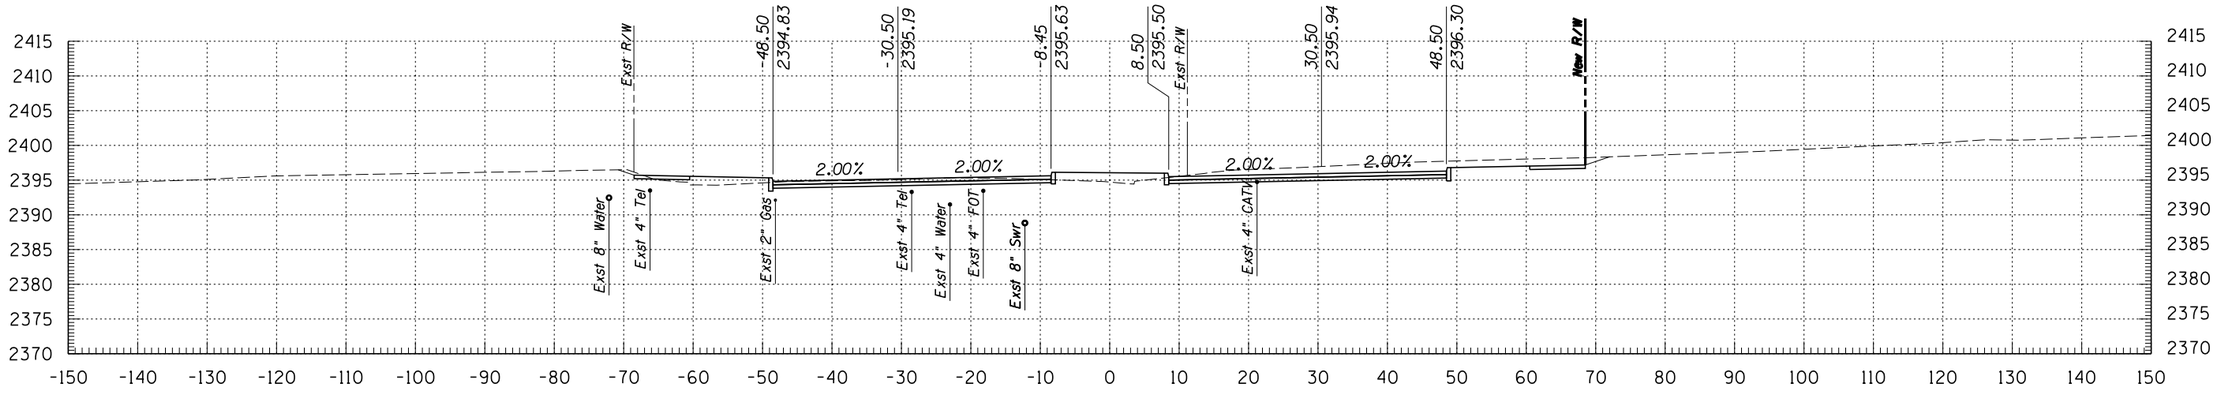

135+50

Kimley-Horn and Associates, Inc.
© 2009 KIMLEY-HORN AND ASSOCIATES, INC.
2210 East Fort Lowell Road, Suite 200
Tucson, Arizona 85719 (520) 615-9191

NO.	DATE	REVISION	BY	CHKD.	APPR.

PLANS ARE NOT FOR CONSTRUCTION


DEPARTMENT OF TRANSPORTATION/ENGINEERING DIVISION

GRANT ROAD CROSS SECTIONS


OF

CITY OF TUCSON


DSGN. BY J. DEBERRY	11/09	REF.	SCALE: 1"=1' H, 1"=1' V
DRWN. BY J. DEBERRY	11/09		
CHKD. BY B. BEENKEN	11/09	PLAN NO.	

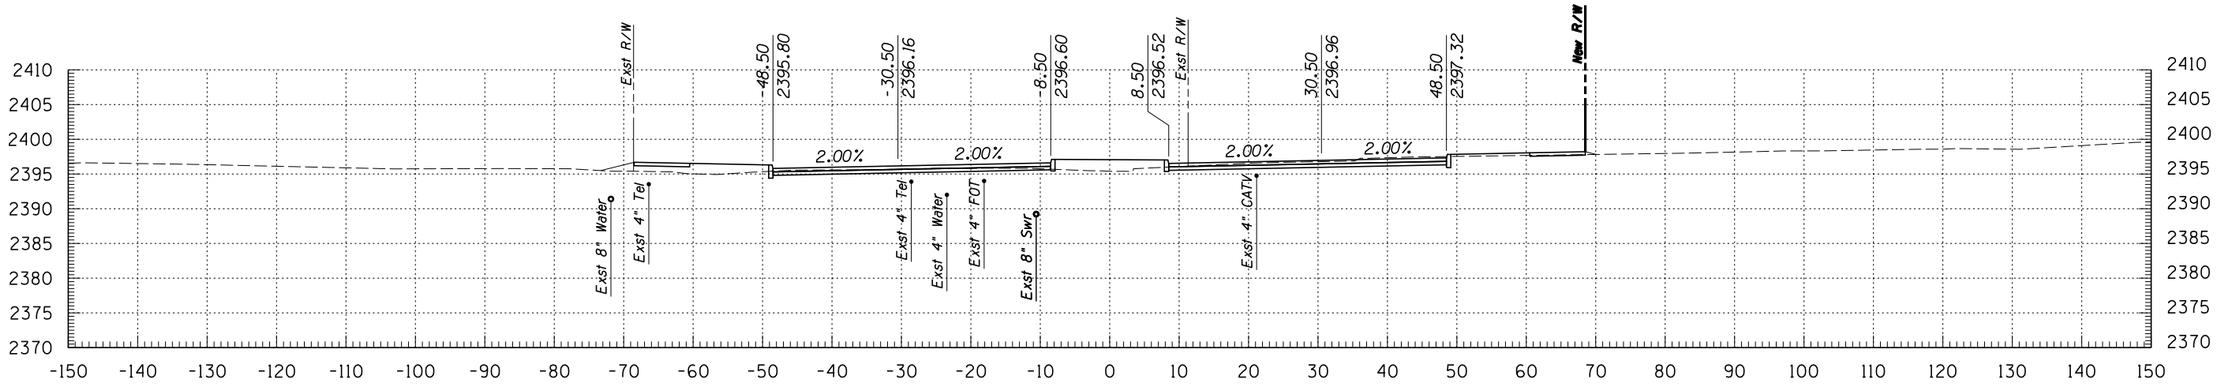

137+50

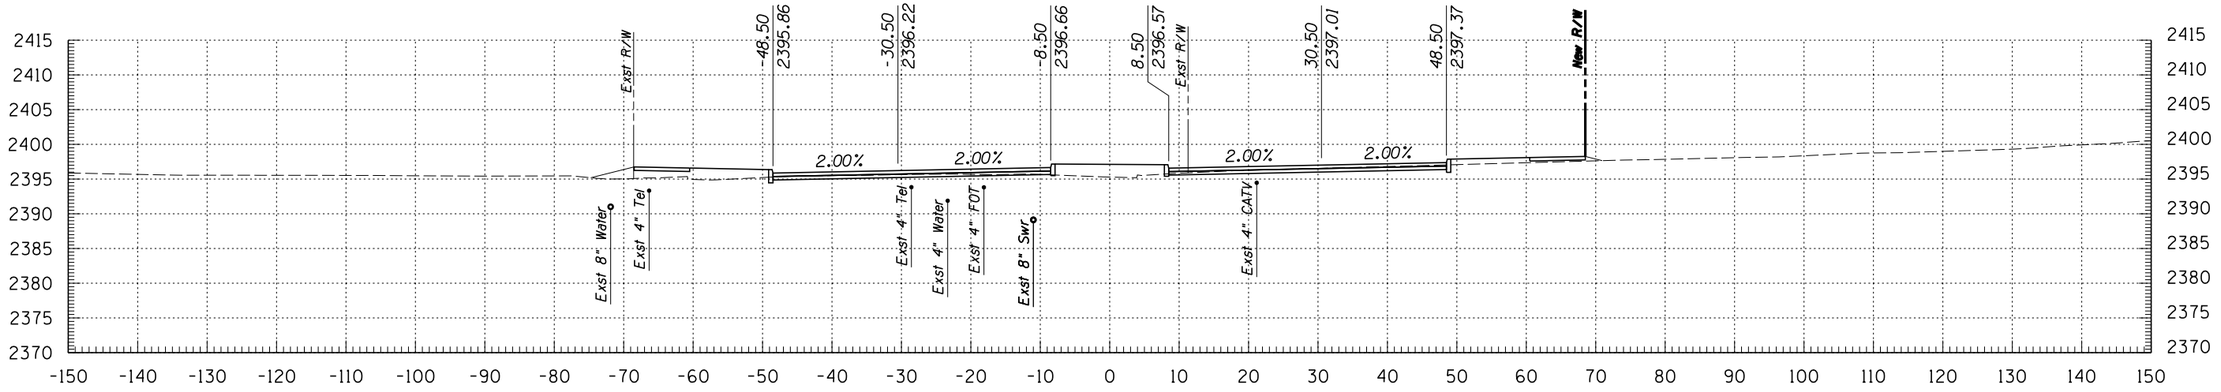

137+00

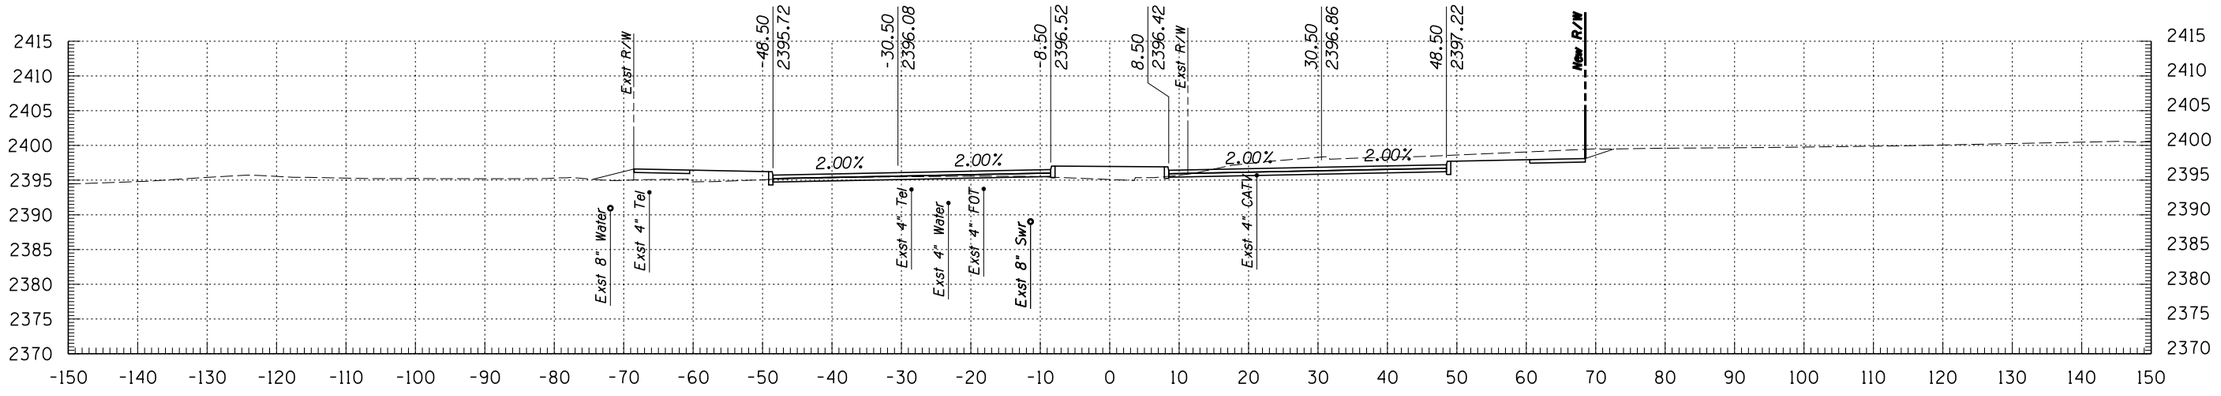

136+50

Kimley-Horn and Associates, Inc.
© 2009 KIMLEY-HORN AND ASSOCIATES, INC.
2210 East Fort Lowell Road, Suite 200
Tucson, Arizona 85719 (520) 615-9191

NO.	DATE	REVISION	BY	CHKD.	APPR.


PLANS ARE NOT FOR CONSTRUCTION

DEPARTMENT OF TRANSPORTATION/ENGINEERING DIVISION


GRANT ROAD CROSS SECTIONS

CITY OF TUCSON


DSGN. BY J. DEBERRY	11/09	REF.	SCALE: 1"=1' H, 1"=1' V
DRWN. BY J. DEBERRY	11/09		
CHKD. BY B. BEENKEN	11/09	PLAN NO.	

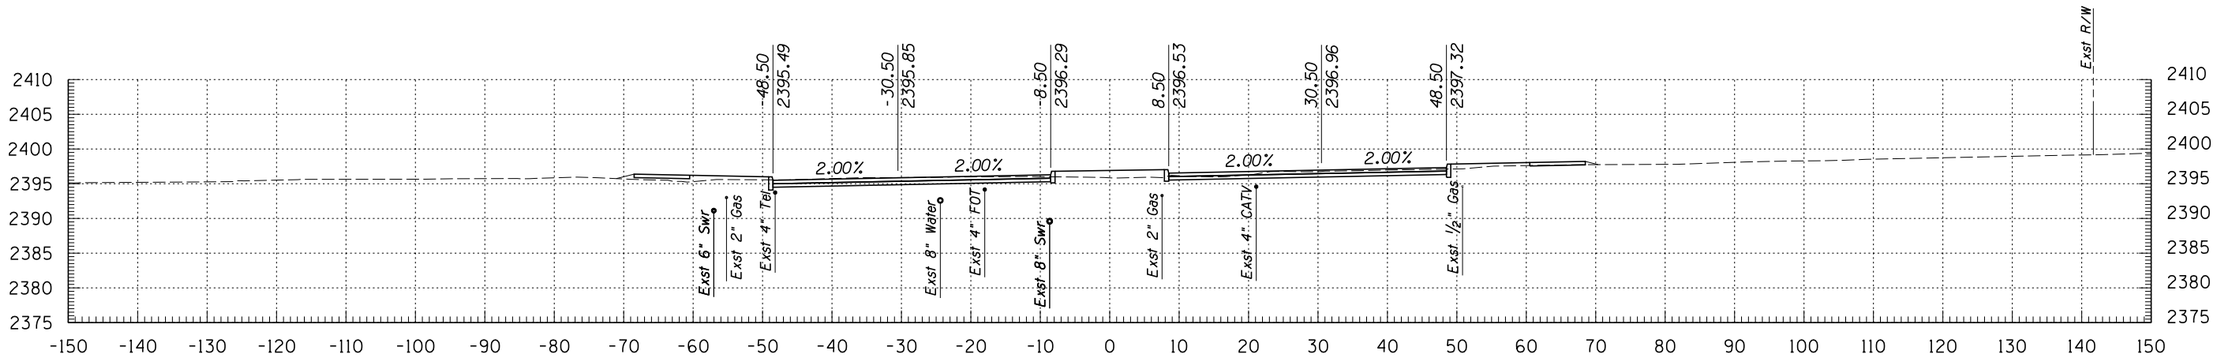

139+00

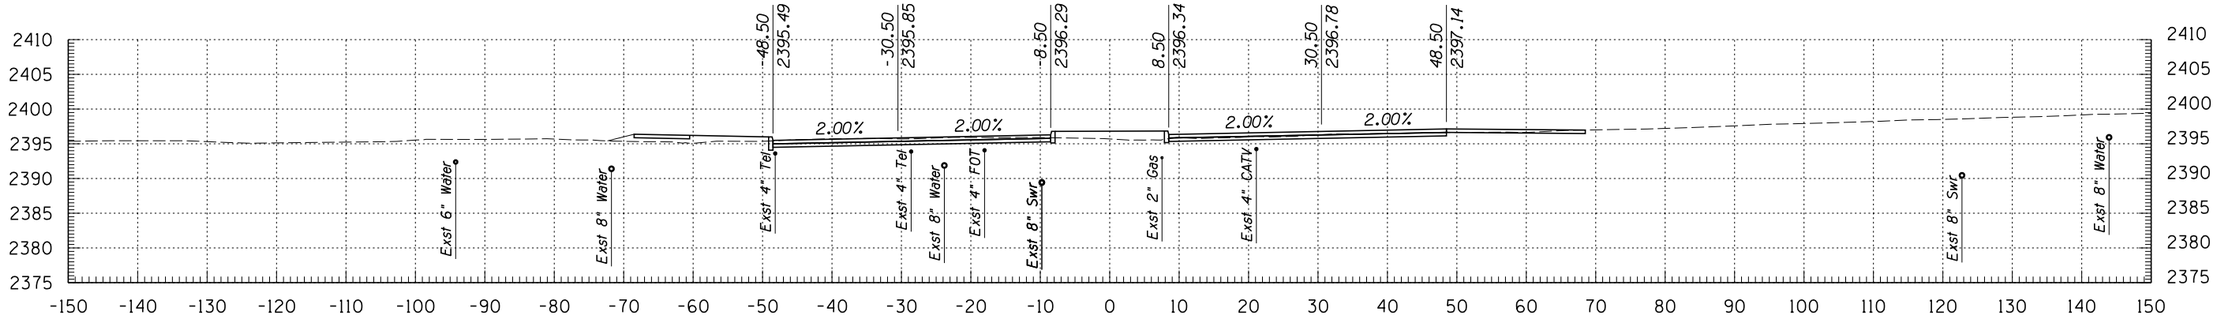

138+50

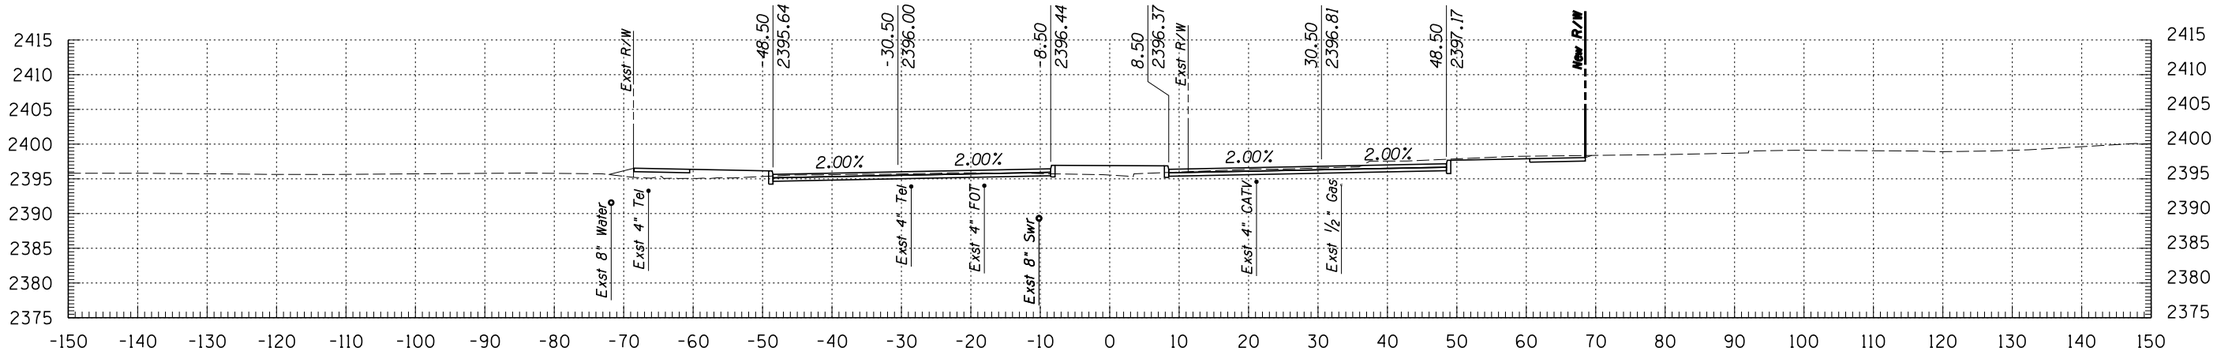

138+00

Kimley-Horn and Associates, Inc.
© 2009 KIMLEY-HORN AND ASSOCIATES, INC.
2210 East Fort Lowell Road, Suite 200
Tucson, Arizona 85719 (520) 615-9191

NO.	DATE	REVISION	BY	CHKD.	APPR.


PLANS ARE NOT FOR CONSTRUCTION

DEPARTMENT OF TRANSPORTATION/ENGINEERING DIVISION


GRANT ROAD CROSS SECTIONS

CITY OF TUCSON


DSGN. BY J. DEBERRY	11/09	REF.
DRWN. BY J. DEBERRY	11/09	SCALE: 1"=1' H, 1"=1' V
CHKD. BY B. BEENKEN	11/09	PLAN NO.

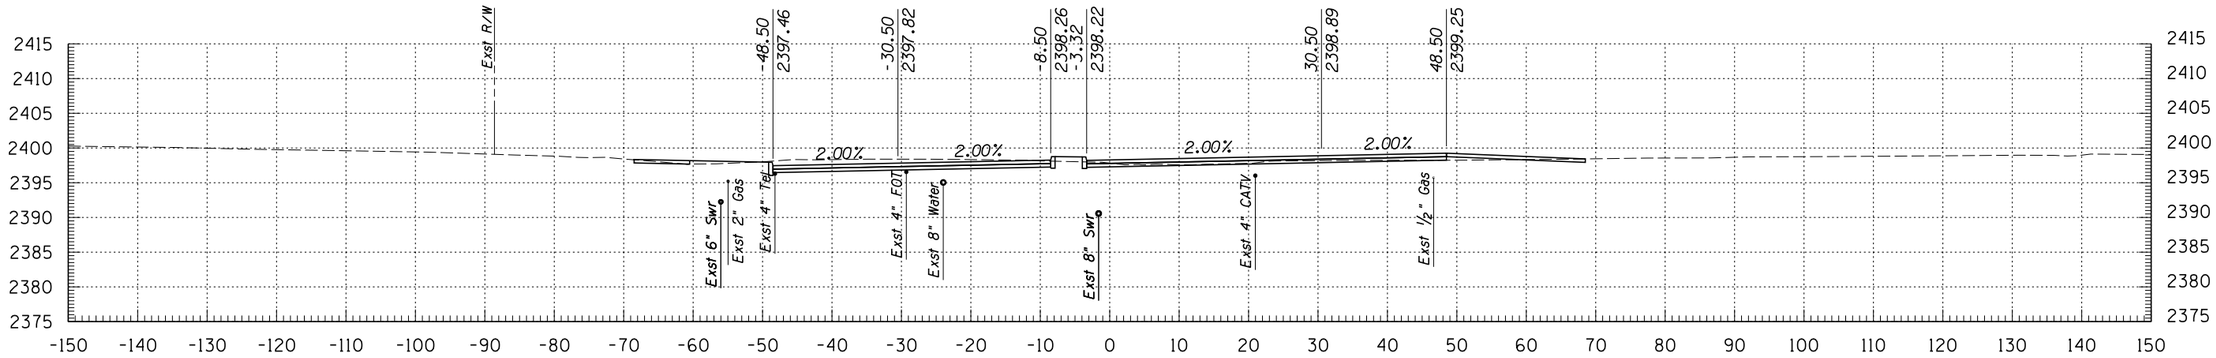

140+50

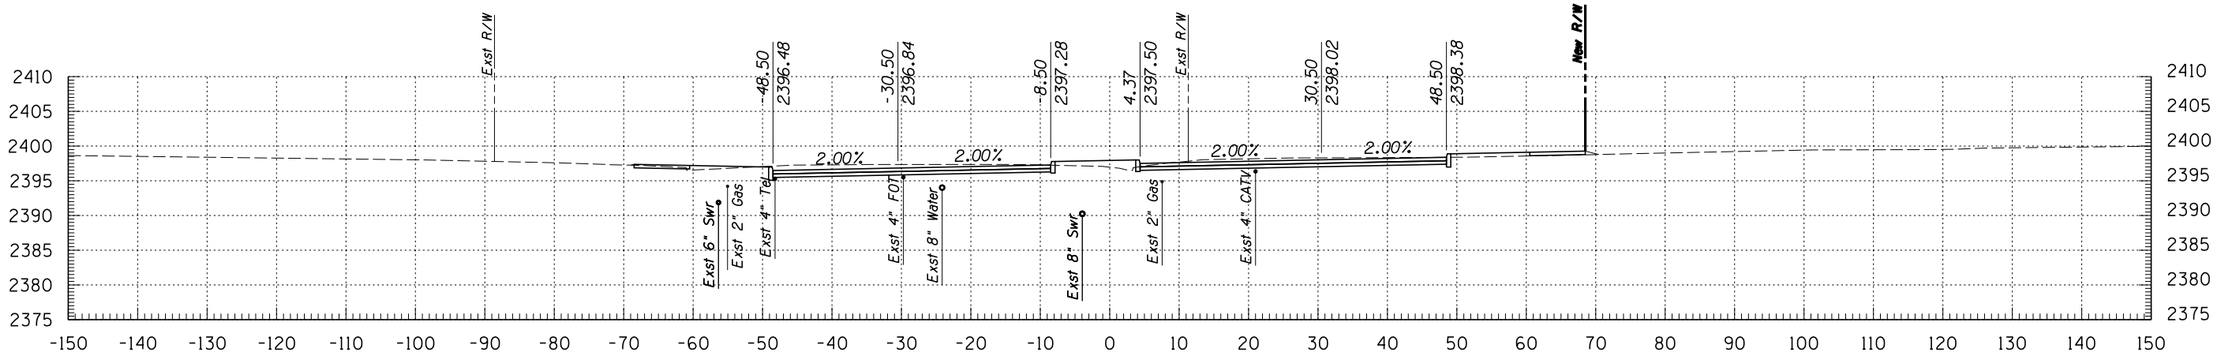

140+00

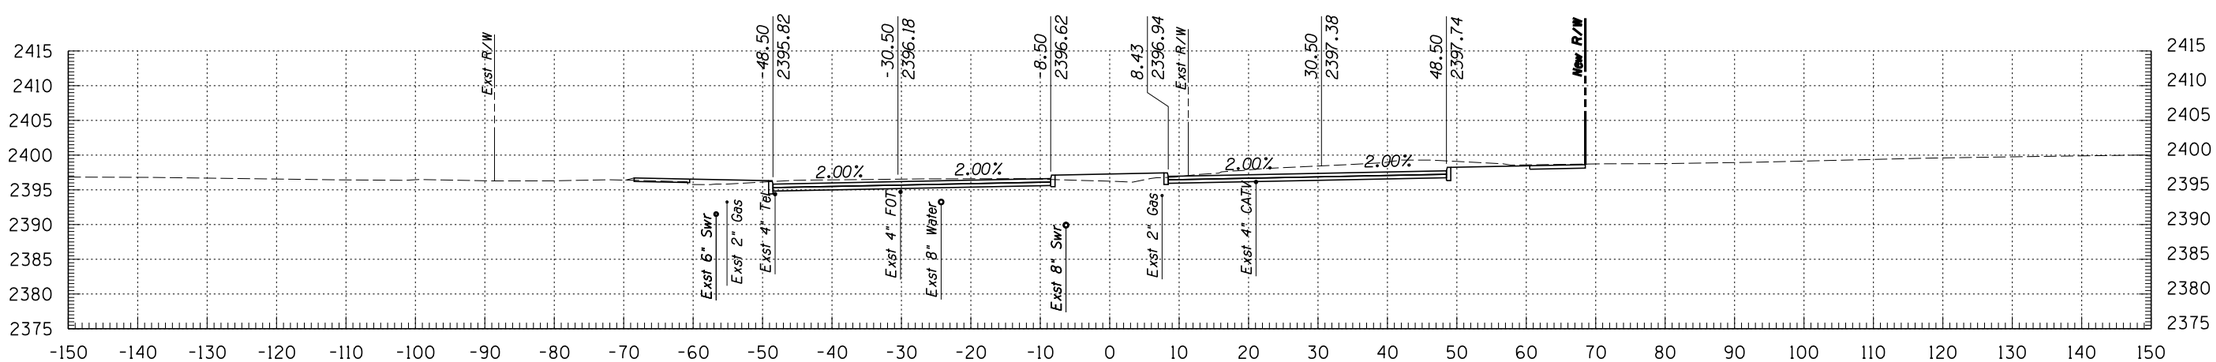

139+50

Kimley-Horn and Associates, Inc.

© 2009 KIMLEY-HORN AND ASSOCIATES, INC.

2210 East Fort Lowell Road, Suite 200
Tucson, Arizona 85719 (520) 615-9191

NO.	DATE	REVISION	BY	CHKD.	APPR.

PLANS ARE NOT FOR CONSTRUCTION


DEPARTMENT OF TRANSPORTATION/ENGINEERING DIVISION

GRANT ROAD CROSS SECTIONS


CITY OF TUCSON

DSGN. BY J. DEBERRY	11/09	REF.
DRWN. BY J. DEBERRY	11/09	SCALE: 1"=1' H, 1"=1' V
CHKD. BY B. BEENKEN	11/09	PLAN NO.


OF 38 OF 299

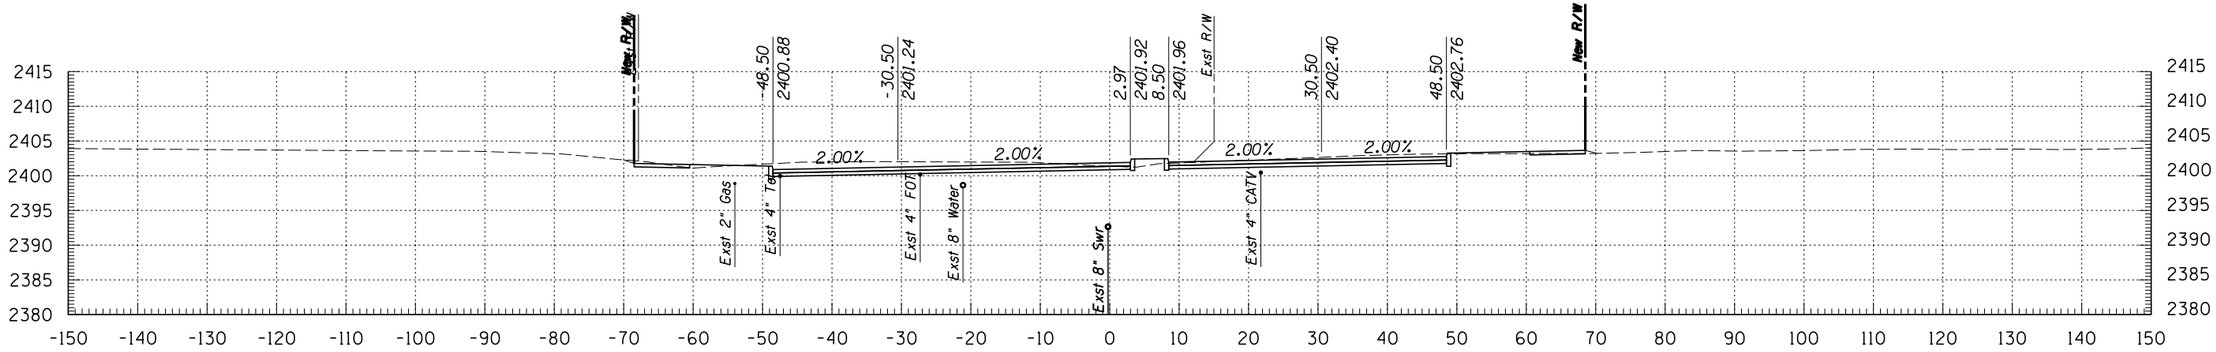

142+00

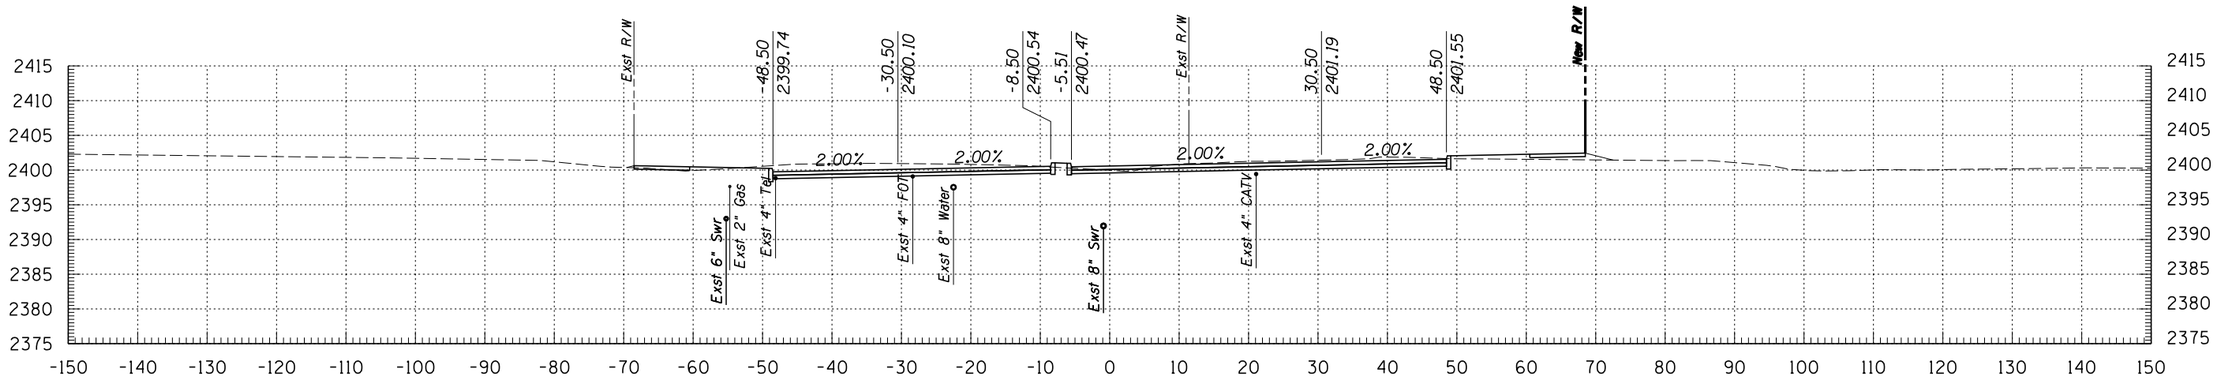

141+50

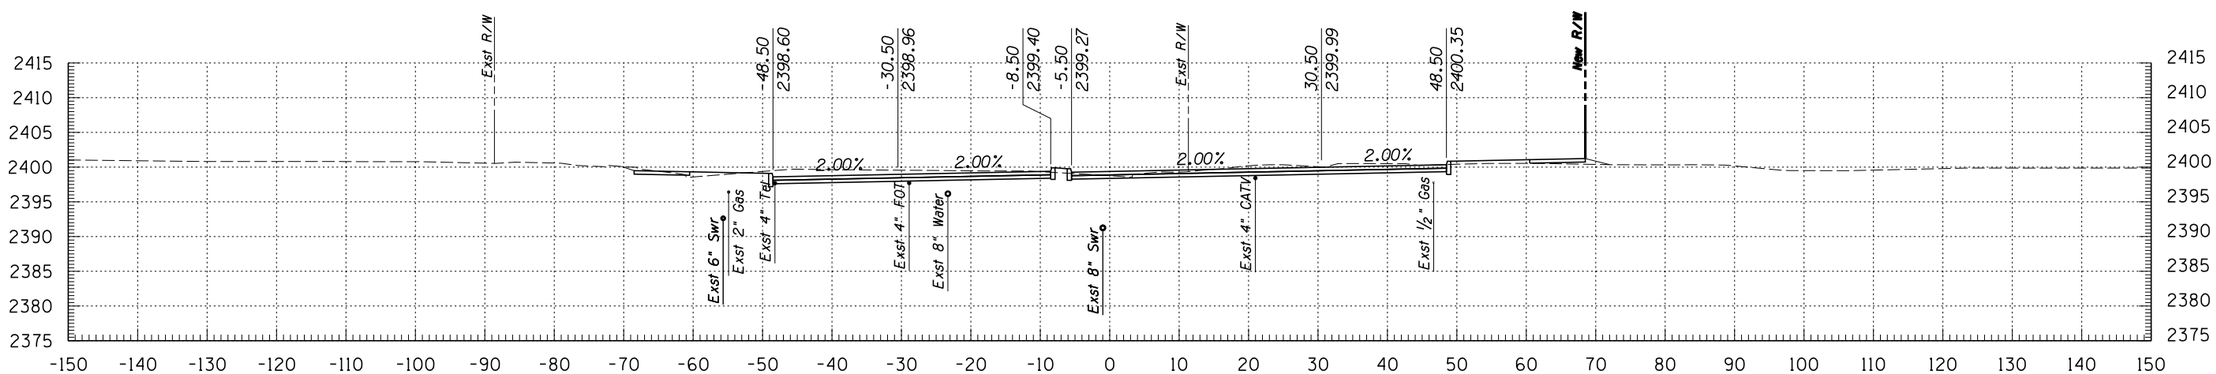

141+00

Kimley-Horn and Associates, Inc.
© 2009 KIMLEY-HORN AND ASSOCIATES, INC.
2210 East Fort Lowell Road, Suite 200
Tucson, Arizona 85719 (520) 615-9191

NO.	DATE	REVISION	BY	CHKD.	APPR.


PLANS ARE NOT FOR CONSTRUCTION

DEPARTMENT OF TRANSPORTATION/ENGINEERING DIVISION


GRANT ROAD CROSS SECTIONS

CITY OF TUCSON


DSGN. BY J. DEBERRY	11/09	REF.
DRWN. BY J. DEBERRY	11/09	SCALE: 1"=1' H, 1"=1' V
CHKD. BY B. BEENKEN	11/09	PLAN NO.

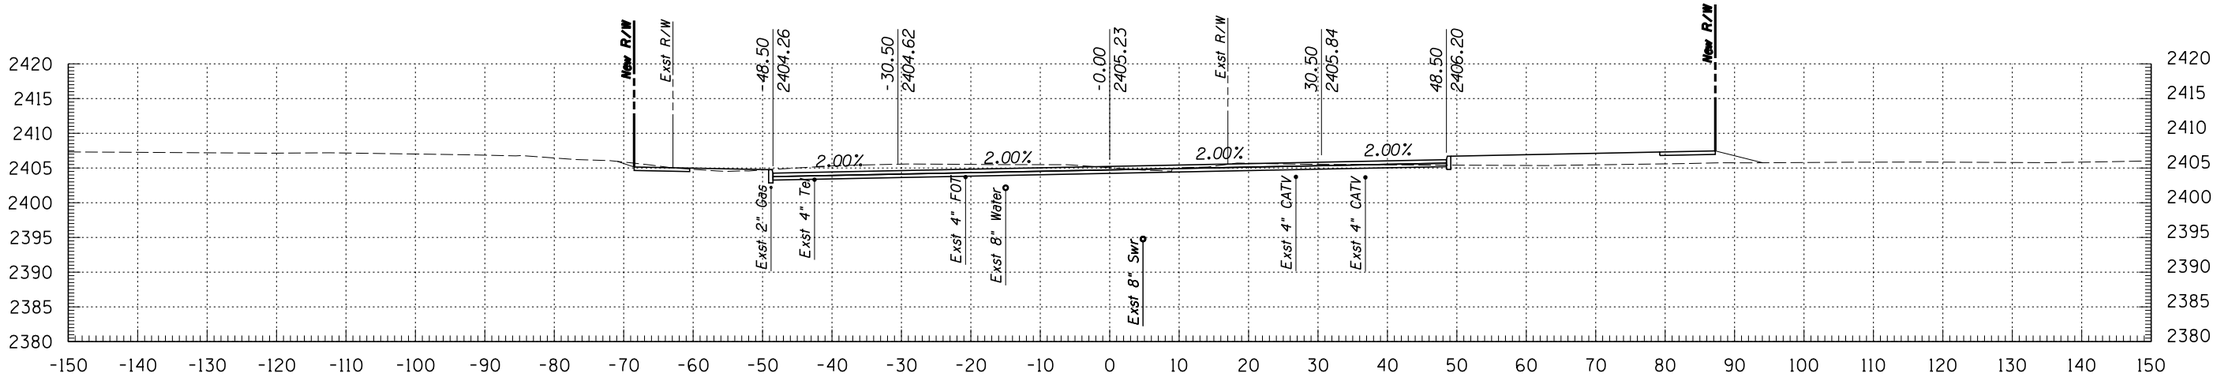

143+50

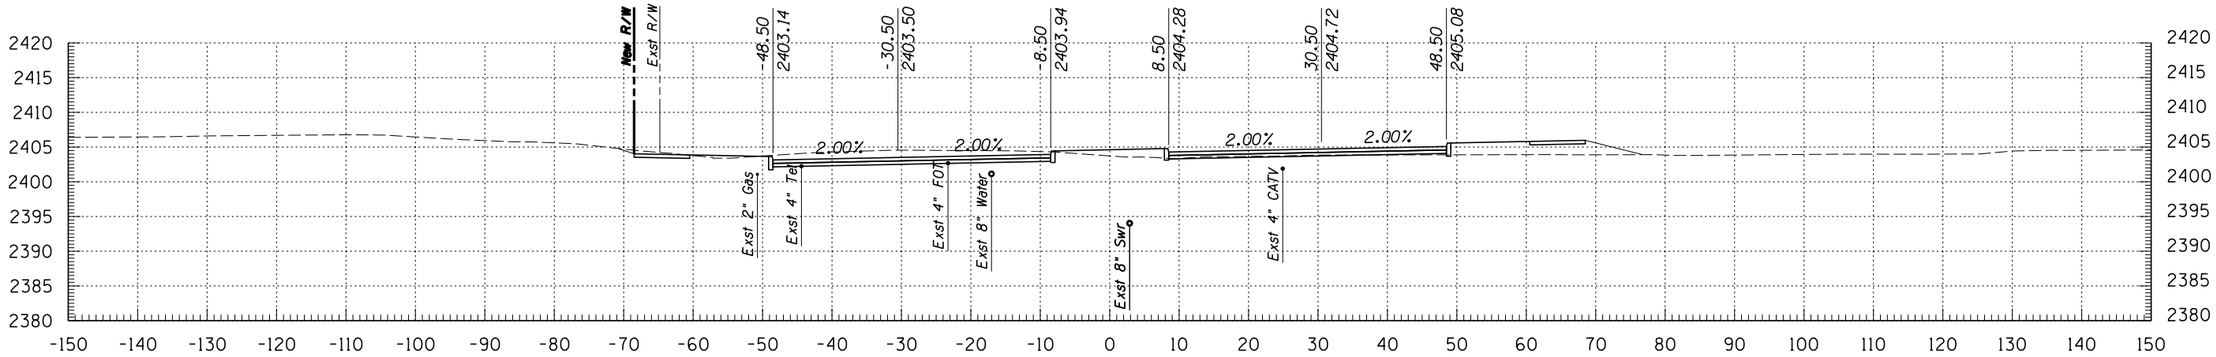

143+00

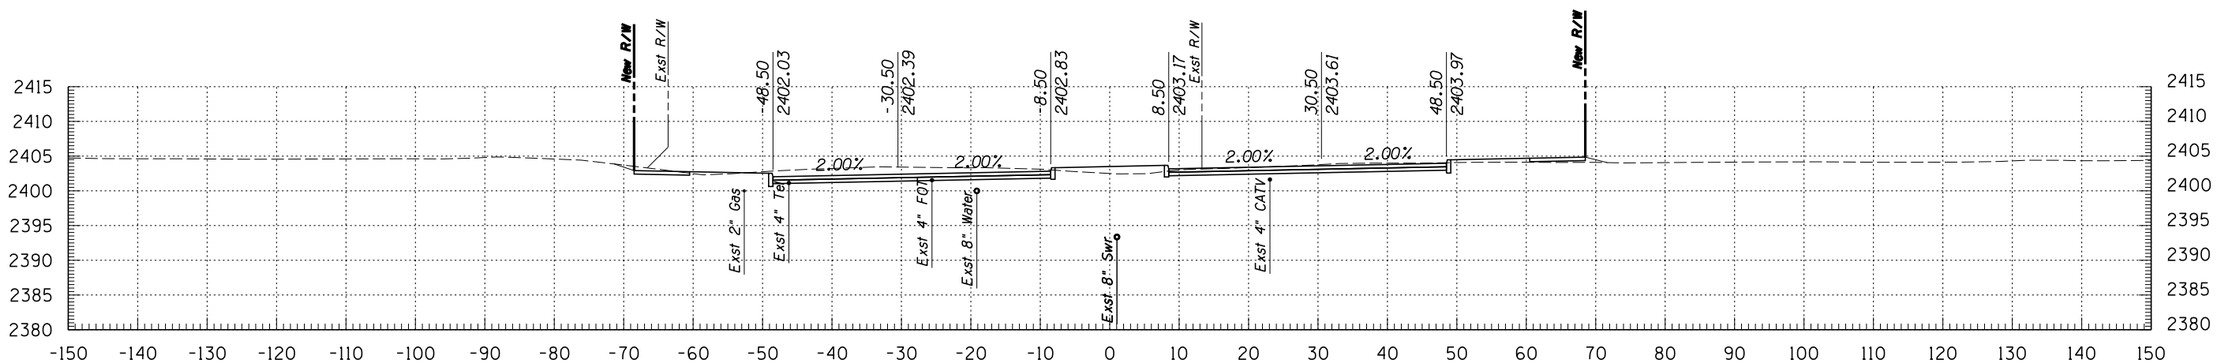

142+50

Kimley-Horn and Associates, Inc.
© 2009 KIMLEY-HORN AND ASSOCIATES, INC.
2210 East Fort Lowell Road, Suite 200
Tucson, Arizona 85719 (520) 615-9191

NO.	DATE	REVISION	BY	CHKD.	APPR.


PLANS ARE NOT FOR CONSTRUCTION

DEPARTMENT OF TRANSPORTATION/ENGINEERING DIVISION


GRANT ROAD CROSS SECTIONS

CITY OF TUCSON


DSGN. BY J. DEBERRY	11/09	REF.
DRWN. BY J. DEBERRY	11/09	SCALE: 1"=1' H, 1"=1' V
CHKD. BY B. BEENKEN	11/09	PLAN NO.

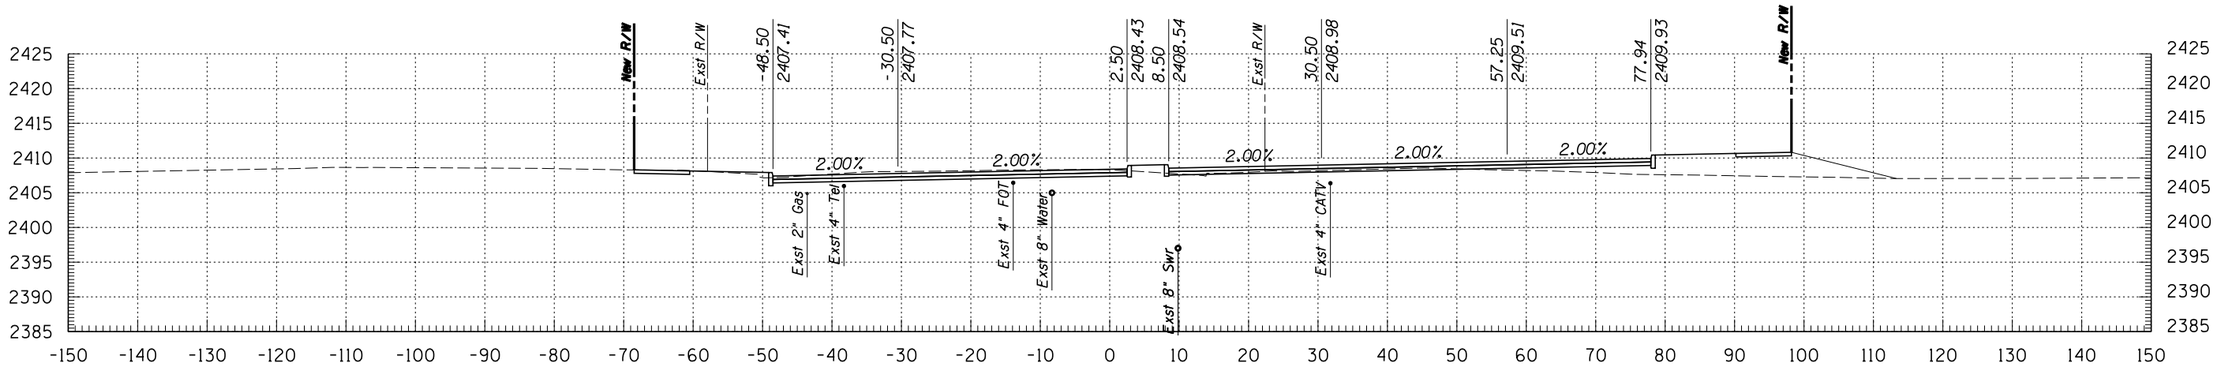

145+00

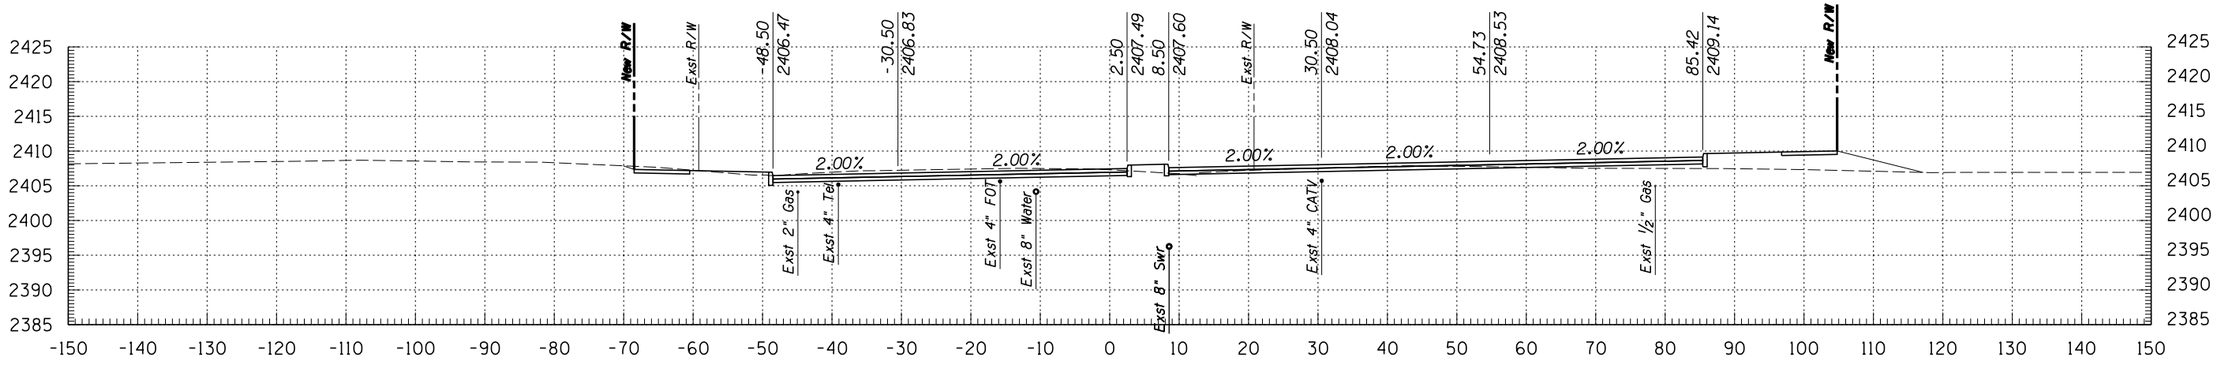

144+50

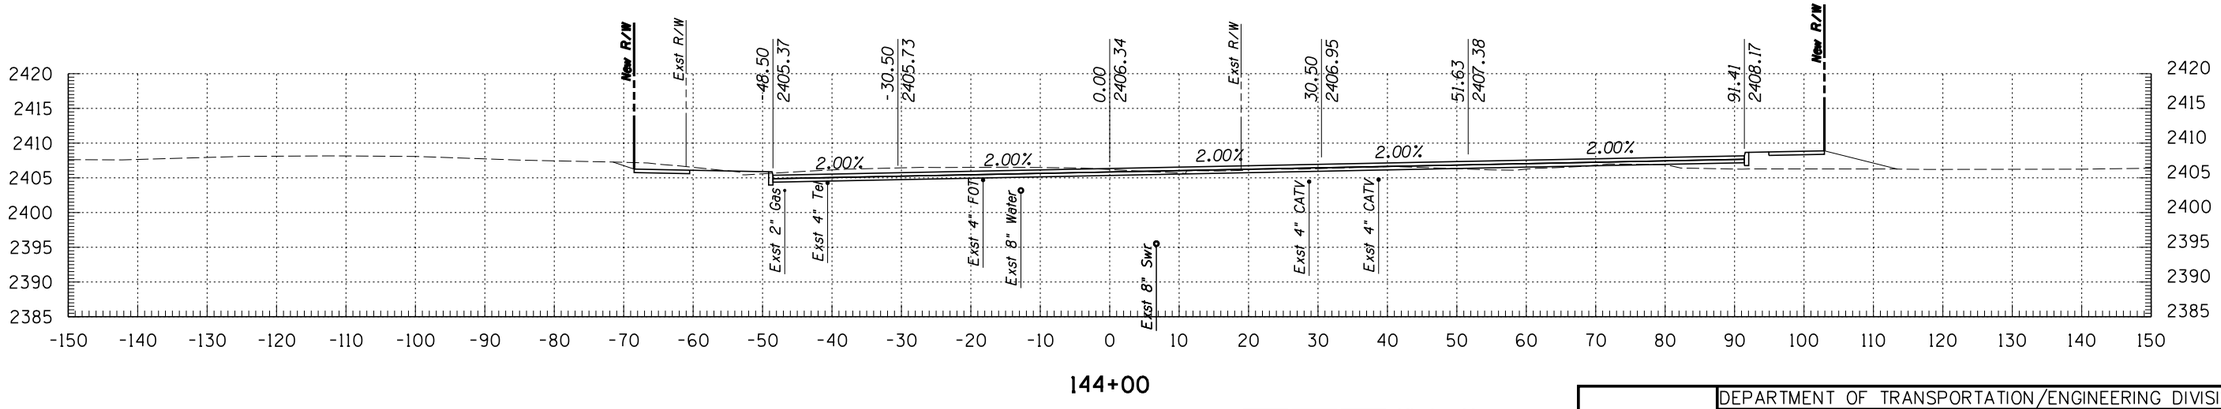

144+00

© 2009 KIMLEY-HORN AND ASSOCIATES, INC.

Kimley-Horn and Associates, Inc.
2210 East Fort Lowell Road, Suite 200
Tucson, Arizona 85719 (520) 615-9191

NO.	DATE	REVISION	BY	CHKD.	APPR.


PLANS ARE NOT FOR CONSTRUCTION

DEPARTMENT OF TRANSPORTATION/ENGINEERING DIVISION


GRANT ROAD CROSS SECTIONS

CITY OF TUCSON


DSGN. BY J. DEBERRY	11/09	REF. _____ SCALE: 1"=1' H, 1"=1' V
DRWN. BY J. DEBERRY	11/09	
CHKD. BY B. BEENKEN	11/09	PLAN NO. _____

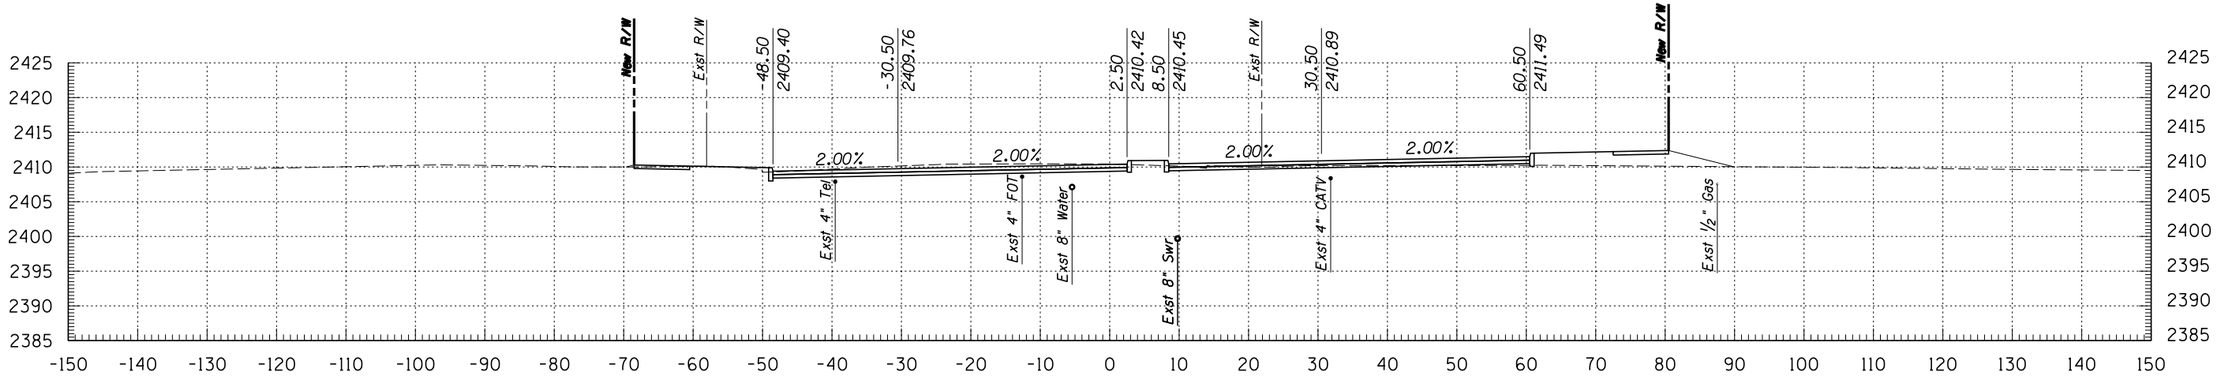

146+50

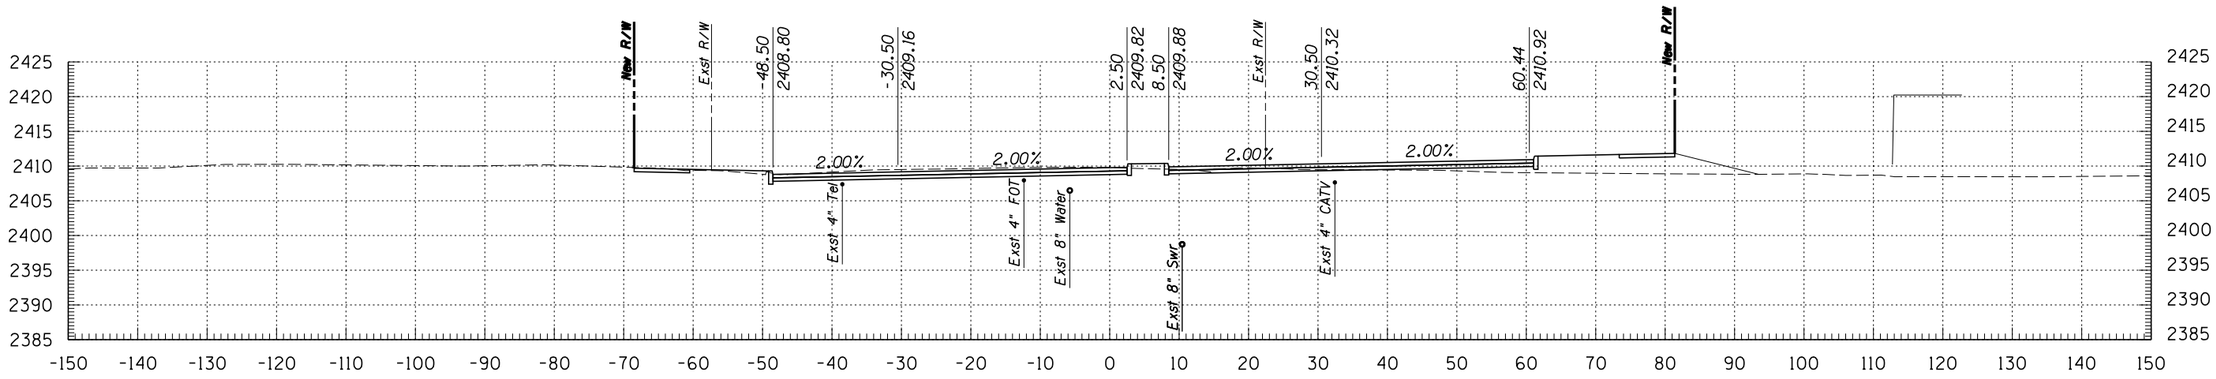

146+00

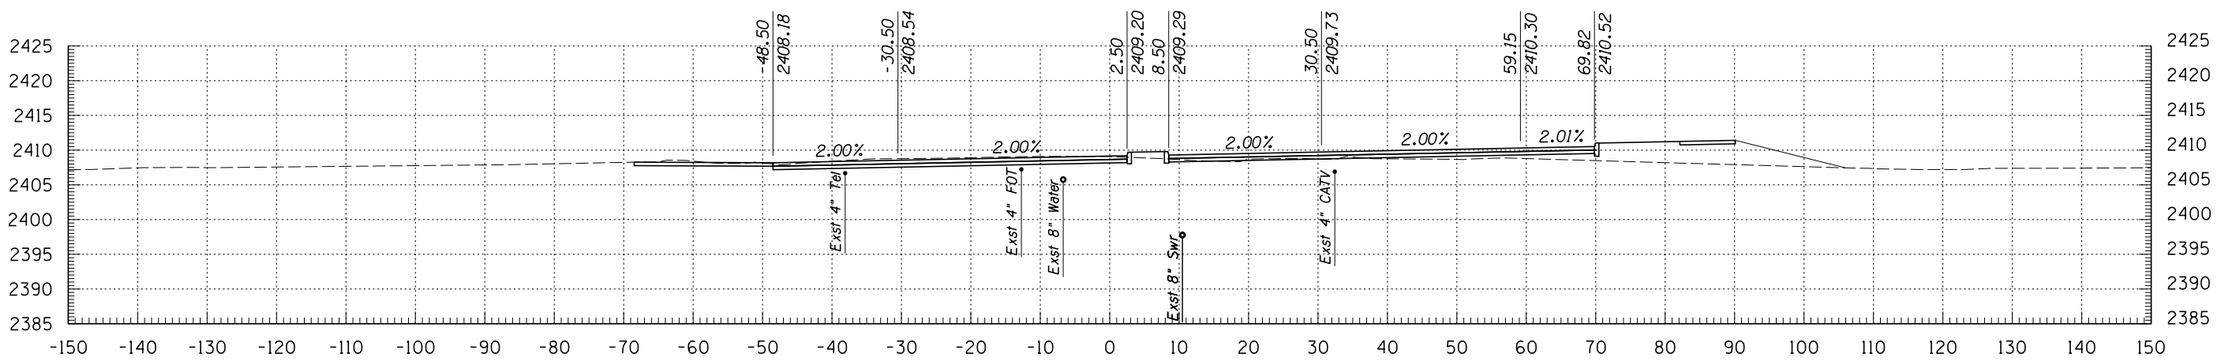

145+50

Kimley-Horn and Associates, Inc.
© 2009 KIMLEY-HORN AND ASSOCIATES, INC.
2210 East Fort Lowell Road, Suite 200
Tucson, Arizona 85719 (520) 615-9191

NO.	DATE	REVISION	BY	CHKD.	APPR.


PLANS ARE NOT FOR CONSTRUCTION

DEPARTMENT OF TRANSPORTATION/ENGINEERING DIVISION


GRANT ROAD CROSS SECTIONS

CITY OF TUCSON


DSGN. BY J. DEBERRY	11/09	REF.
DRWN. BY J. DEBERRY	11/09	SCALE: 1"=1' H, 1"=1' V
CHKD. BY B. BEENKEN	11/09	PLAN NO.

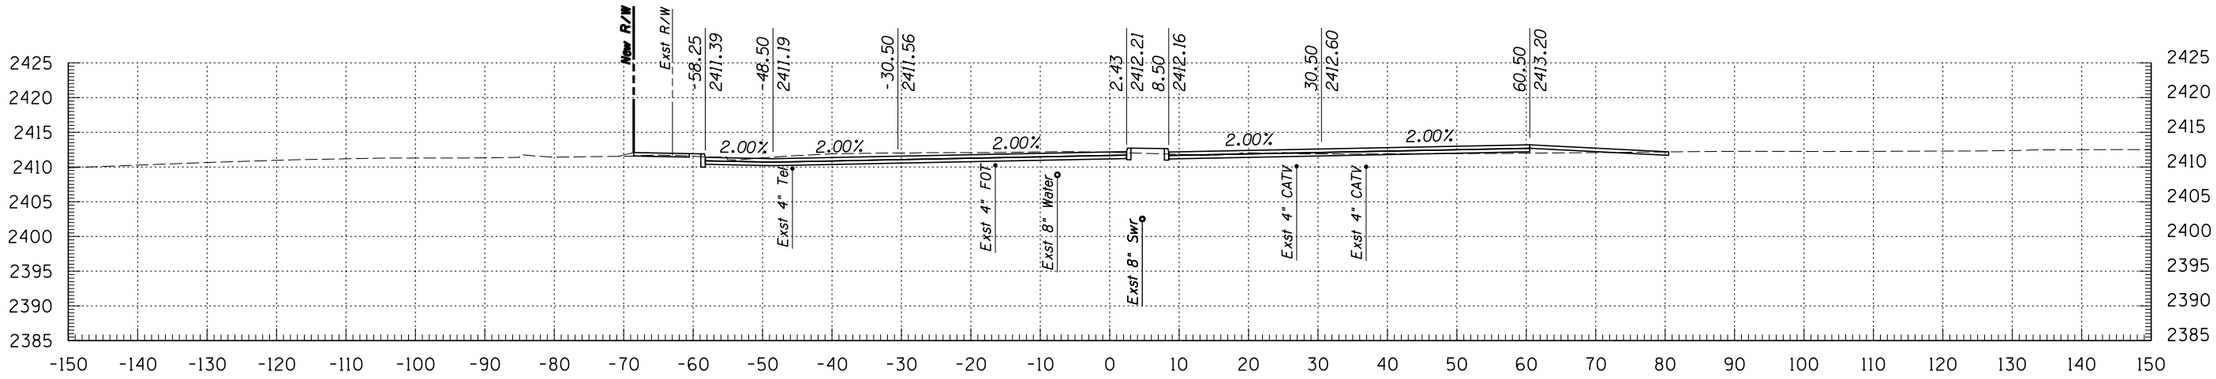

148+00

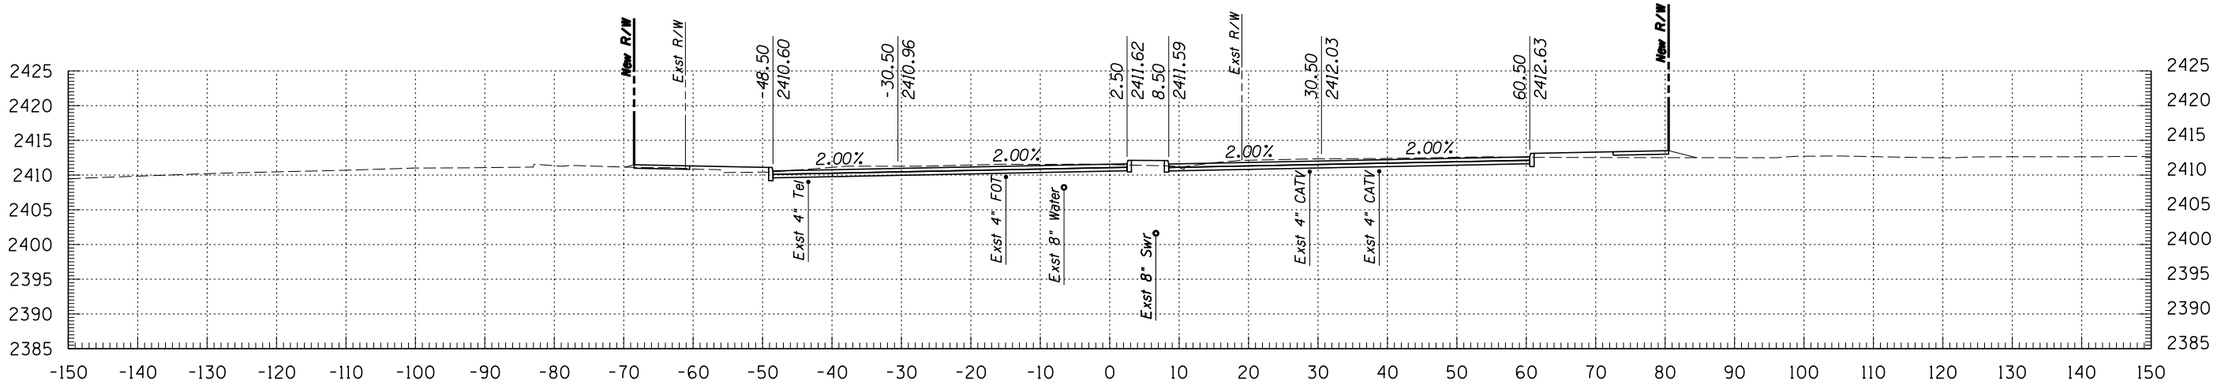

147+50

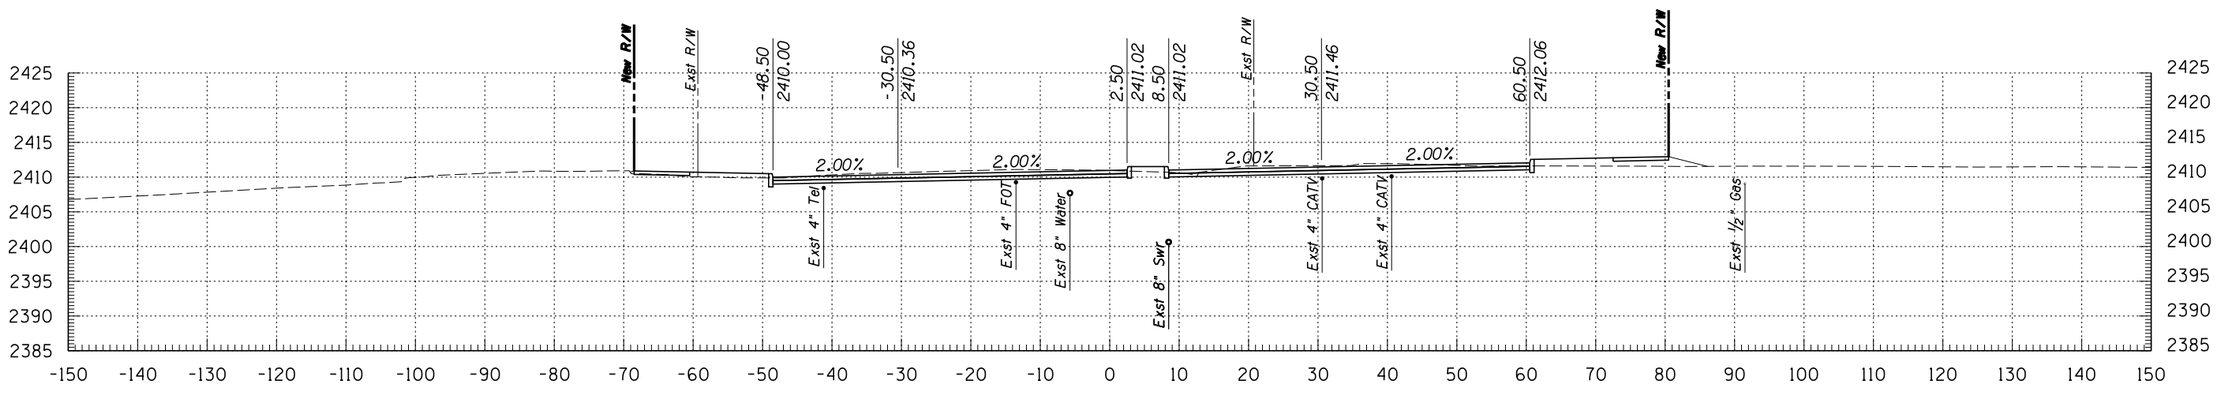

147+00

Kimley-Horn and Associates, Inc.
© 2009 KIMLEY-HORN AND ASSOCIATES, INC.
2210 East Fort Lowell Road, Suite 200
Tucson, Arizona 85719 (520) 615-9191

NO.	DATE	REVISION	BY	CHKD.	APPR.

PLANS ARE NOT FOR CONSTRUCTION

DEPARTMENT OF TRANSPORTATION/ENGINEERING DIVISION


GRANT ROAD CROSS SECTIONS

CITY OF TUCSON


DSGN. BY J. DEBERRY	11/09	REF.
DRWN. BY J. DEBERRY	11/09	SCALE: 1"=1' H, 1"=1' V
CHKD. BY B. BEENKEN	11/09	PLAN NO.

OF


43 OF 299

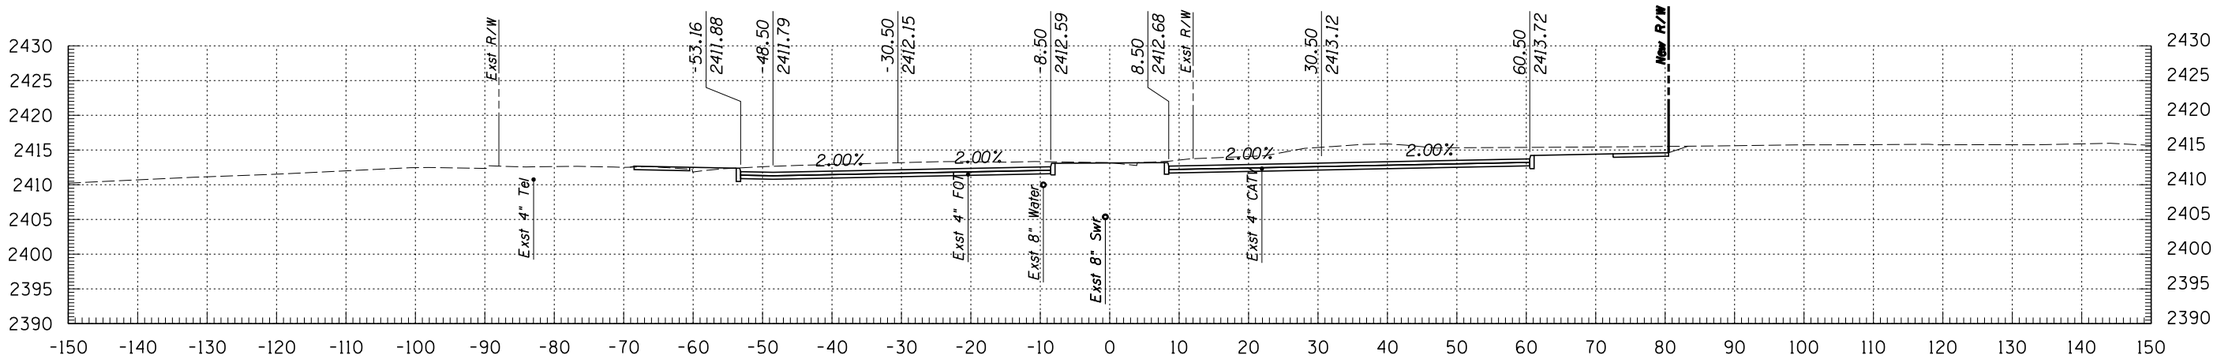

149+50

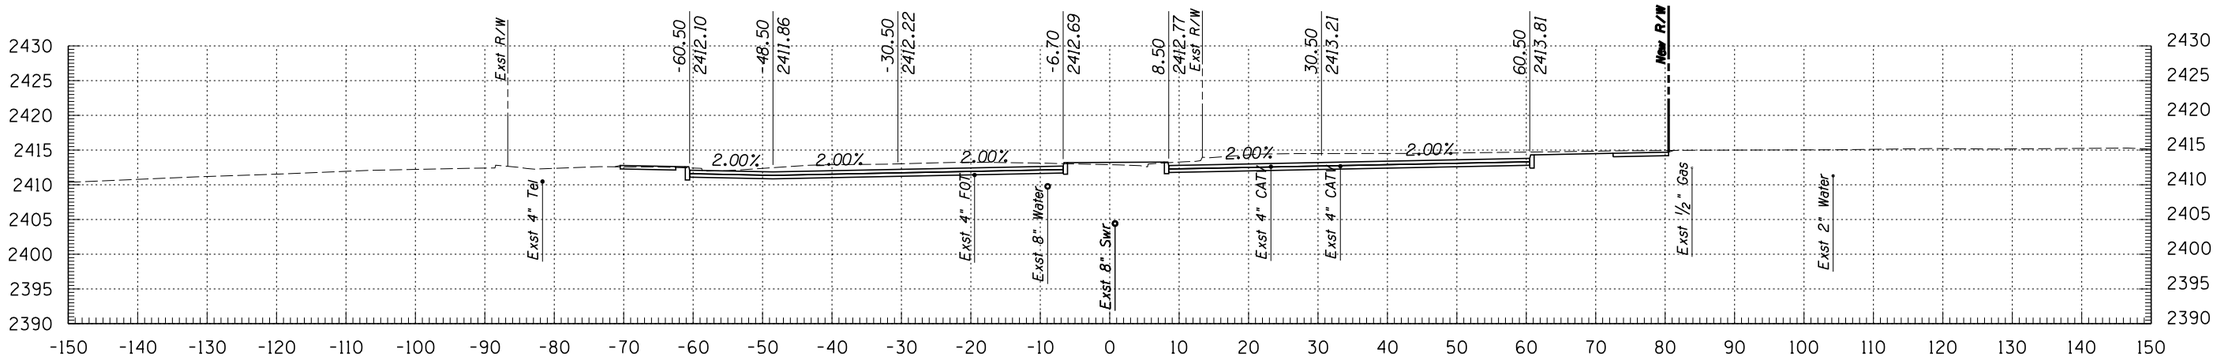

149+00

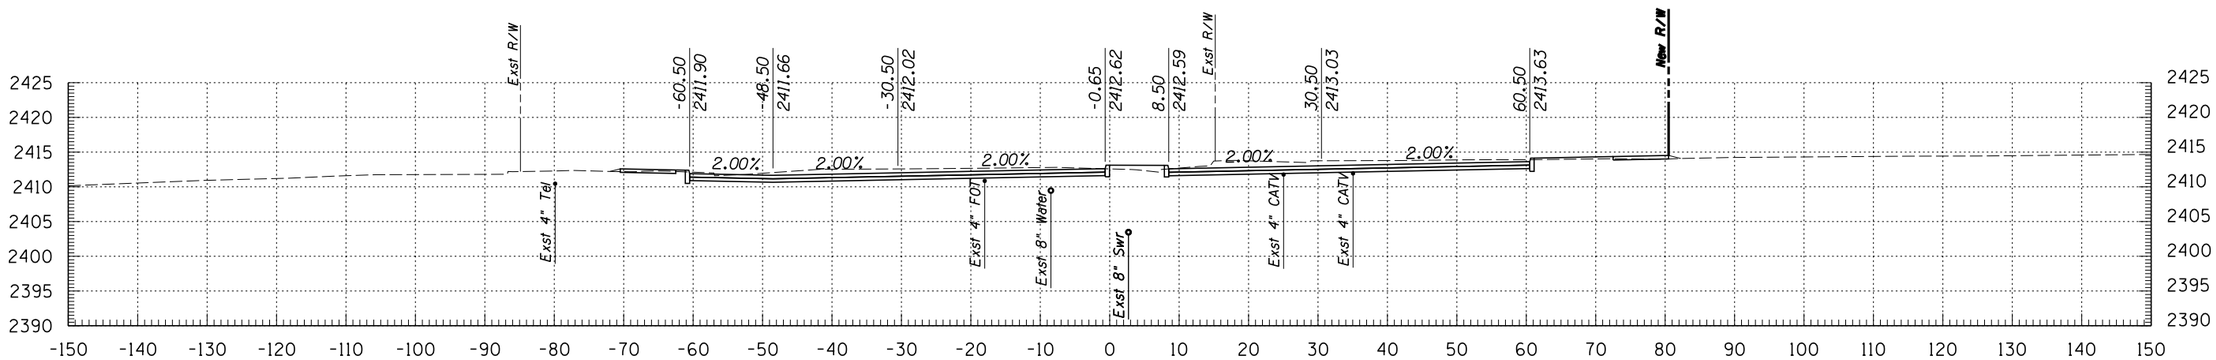

148+50

Kimley-Horn and Associates, Inc.
© 2009 KIMLEY-HORN AND ASSOCIATES, INC.
2210 East Fort Lowell Road, Suite 200
Tucson, Arizona 85719 (520) 615-9191

NO.	DATE	REVISION	BY	CHKD.	APPR.


PLANS ARE NOT FOR CONSTRUCTION

DEPARTMENT OF TRANSPORTATION/ENGINEERING DIVISION


GRANT ROAD CROSS SECTIONS

CITY OF TUCSON


DSGN. BY J. DEBERRY	11/09	REF.
DRWN. BY J. DEBERRY	11/09	SCALE: 1"=1' H, 1"=1' V
CHKD. BY B. BEENKEN	11/09	PLAN NO.

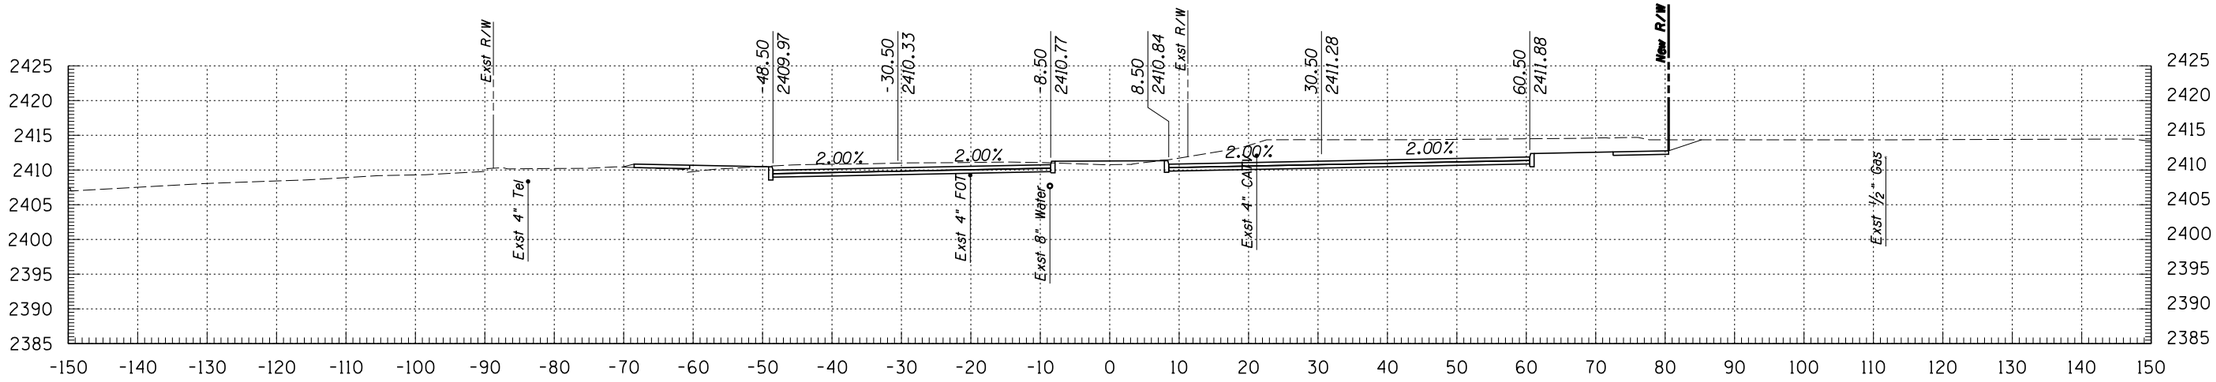

151+00

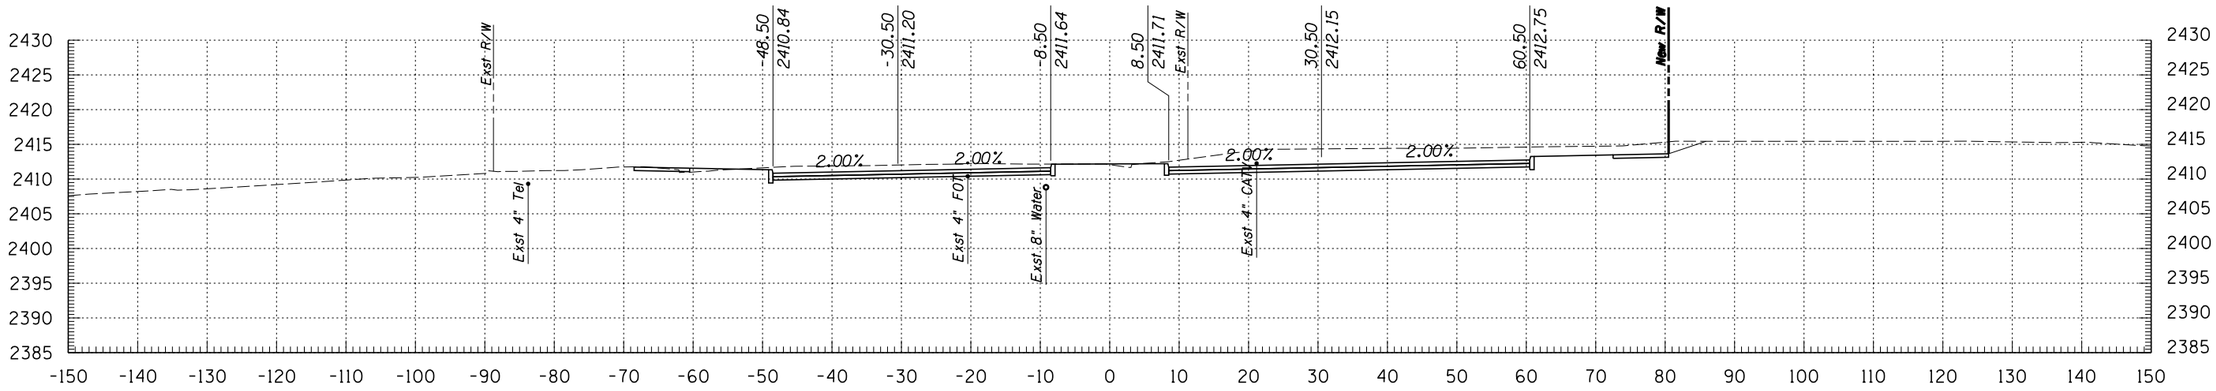

150+50

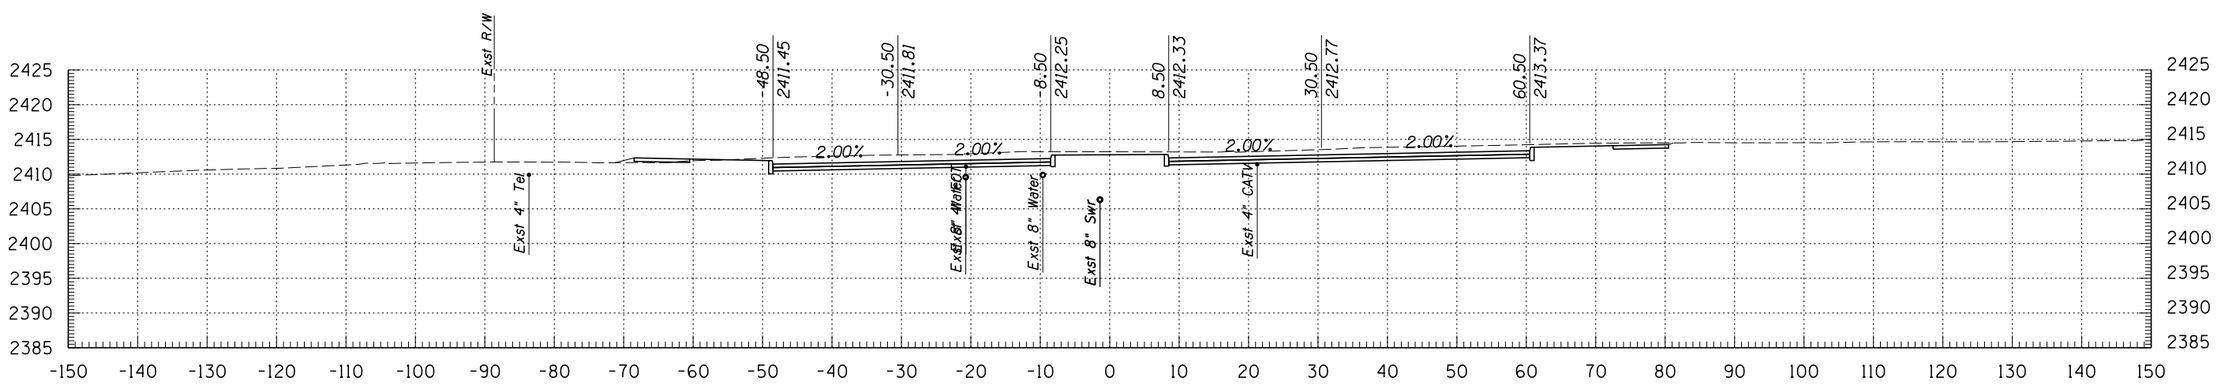

150+00

Kimley-Horn and Associates, Inc.
© 2009 KIMLEY-HORN AND ASSOCIATES, INC.
2210 East Fort Lowell Road, Suite 200
Tucson, Arizona 85719 (520) 615-9191

NO.	DATE	REVISION	BY	CHKD.	APPR.


PLANS ARE NOT FOR CONSTRUCTION

DEPARTMENT OF TRANSPORTATION/ENGINEERING DIVISION


GRANT ROAD CROSS SECTIONS

CITY OF TUCSON


DSGN. BY J. DEBERRY	11/09	REF.
DRWN. BY J. DEBERRY	11/09	SCALE: 1"=1' H, 1"=1' V
CHKD. BY B. BEENKEN	11/09	PLAN NO.

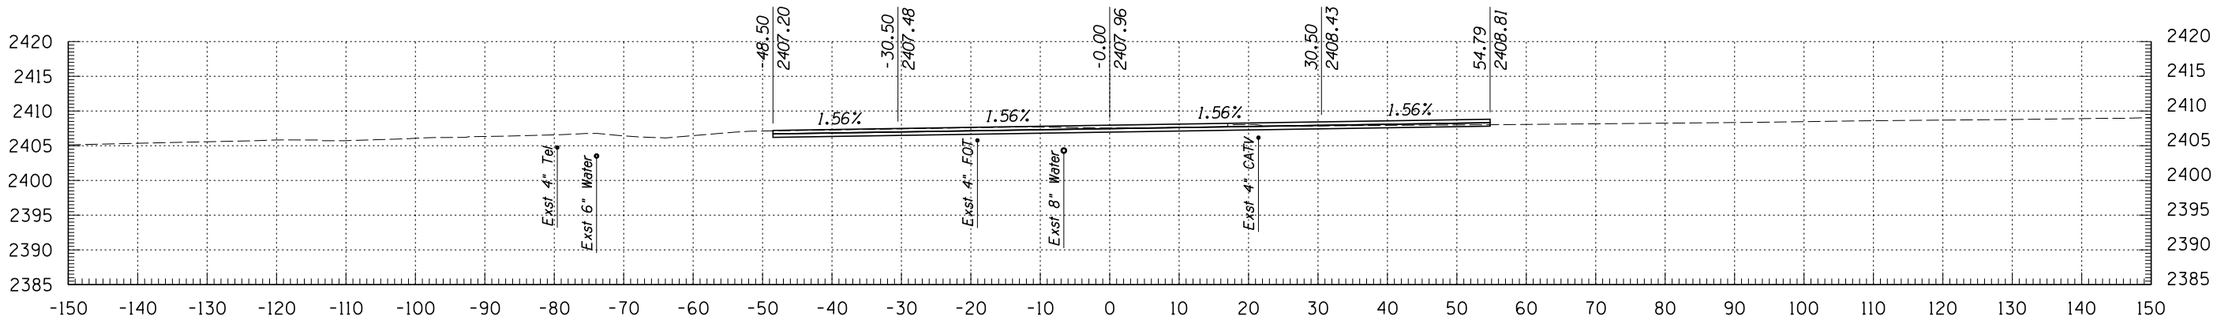

152+41

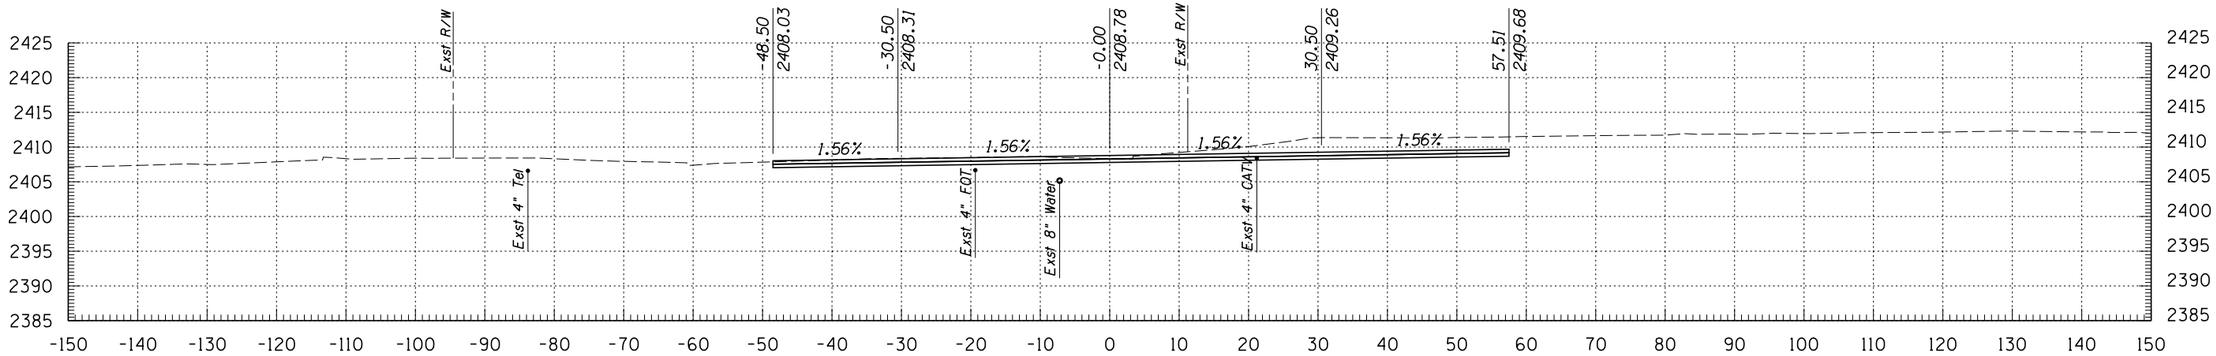

152+00

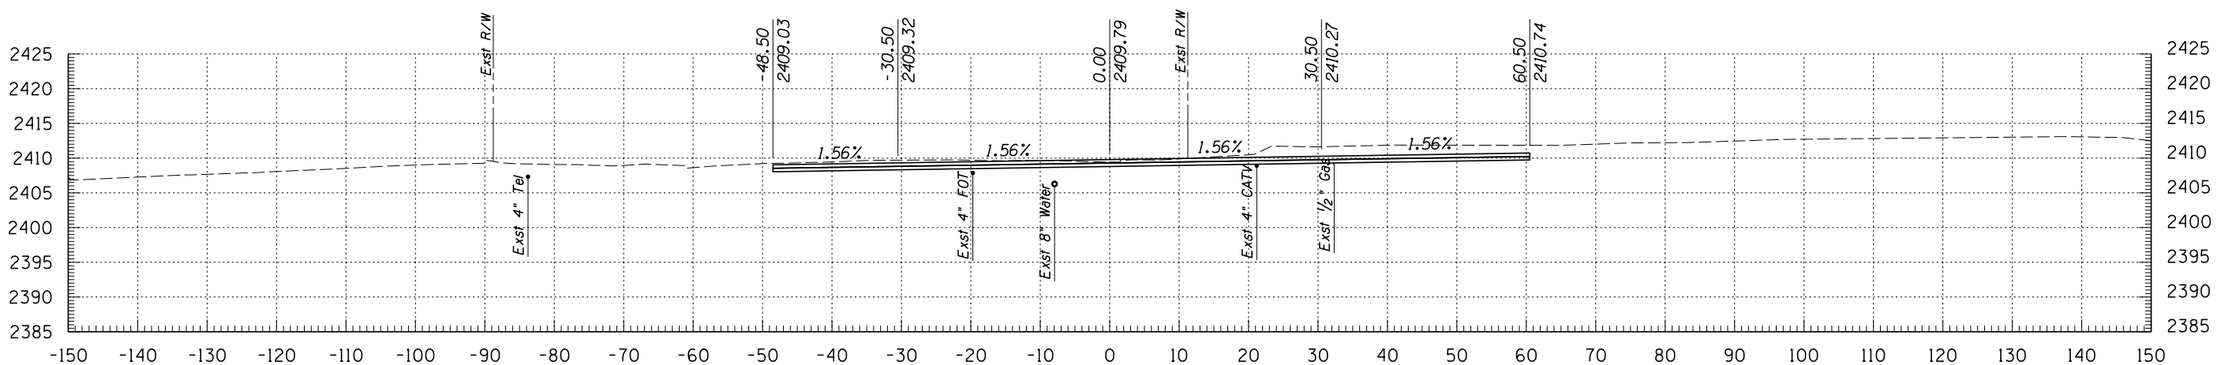

151+50

Kimley-Horn and Associates, Inc.
© 2009 KIMLEY-HORN AND ASSOCIATES, INC.
2210 East Fort Lowell Road, Suite 200
Tucson, Arizona 85719 (520) 615-9191

NO.	DATE	REVISION	BY	CHKD.	APPR.


PLANS ARE NOT FOR CONSTRUCTION

DEPARTMENT OF TRANSPORTATION/ENGINEERING DIVISION


GRANT ROAD CROSS SECTIONS

CITY OF TUCSON


DSGN. BY J. DEBERRY	11/09	REF.	SCALE: 1"=1' H, 1"=1' V
DRWN. BY J. DEBERRY	11/09		
CHKD. BY B. BEENKEN	11/09	PLAN NO.	

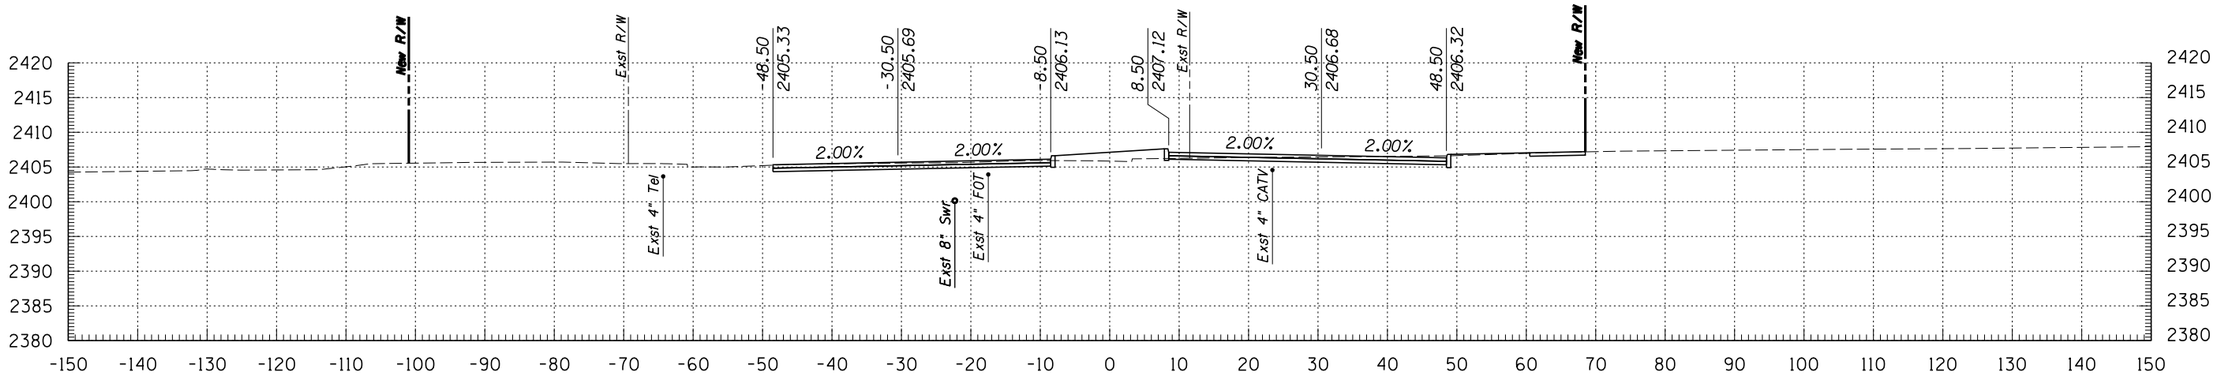

153+50

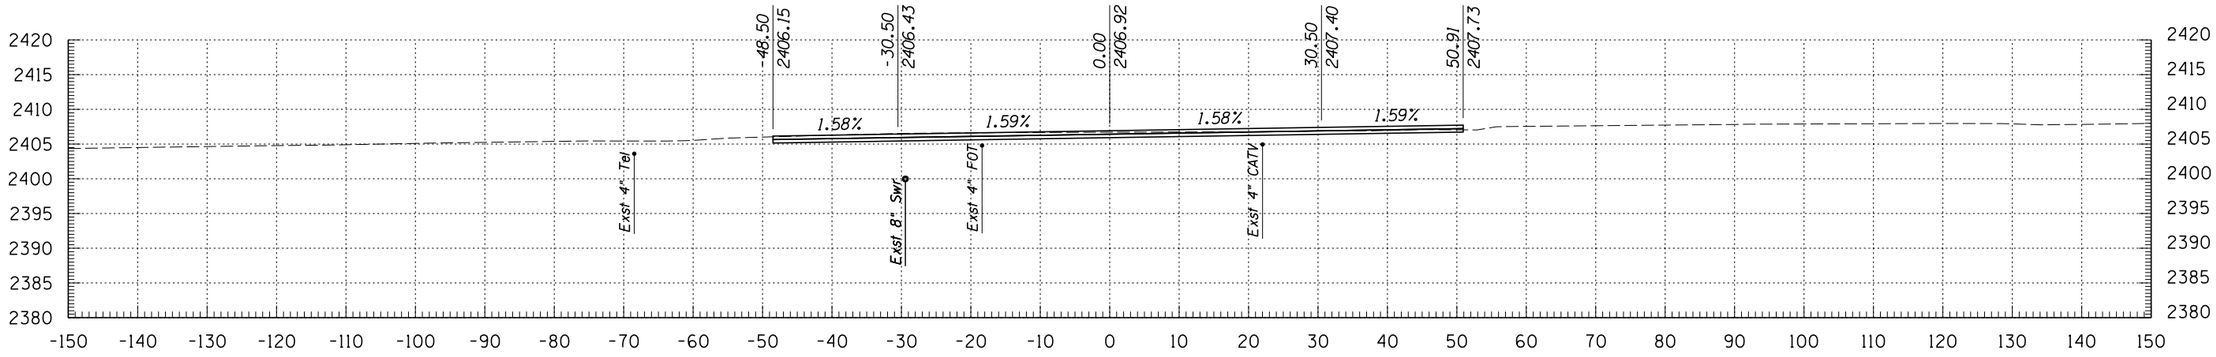

153+00

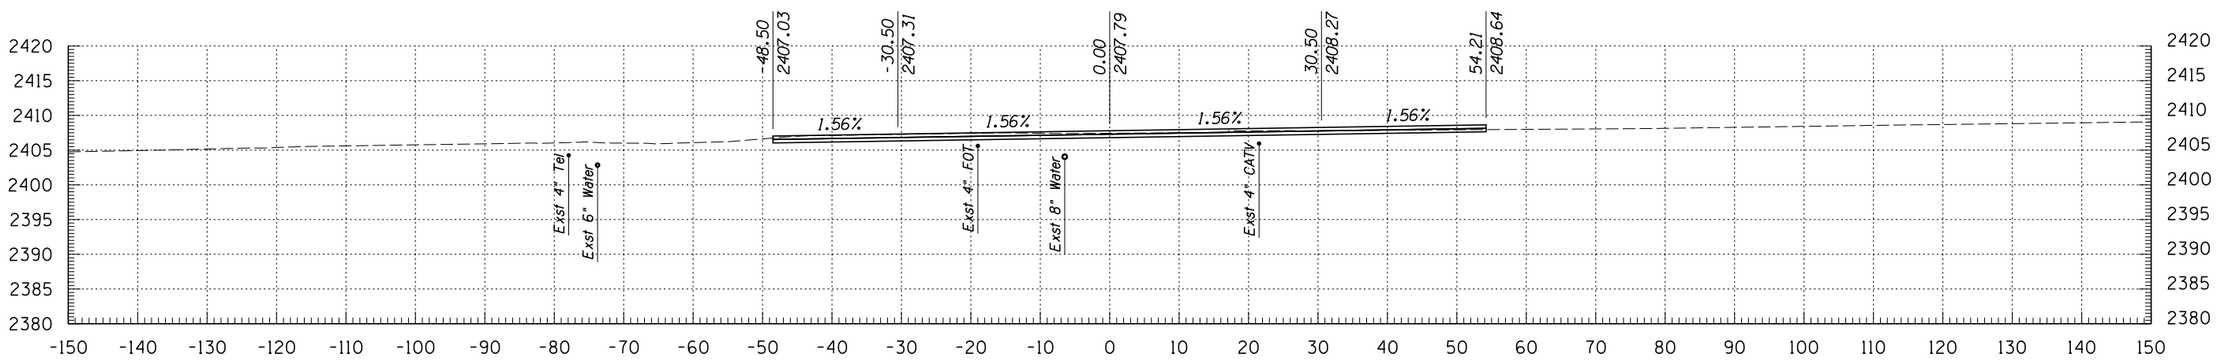

152+50

© 2009 KIMLEY-HORN AND ASSOCIATES, INC.

Kimley-Horn and Associates, Inc.
2210 East Fort Lowell Road, Suite 200
Tucson, Arizona 85719 (520) 615-9191

NO.	DATE	REVISION	BY	CHKD.	APPR.

PLANS ARE NOT FOR CONSTRUCTION


DEPARTMENT OF TRANSPORTATION/ENGINEERING DIVISION

GRANT ROAD CROSS SECTIONS


CITY OF TUCSON

DSGN. BY J. DEBERRY	11/09	REF.
DRWN. BY J. DEBERRY	11/09	SCALE: 1"=1' H, 1"=1' V
CHKD. BY B. BEENKEN	11/09	PLAN NO.


OF 47 OF 299

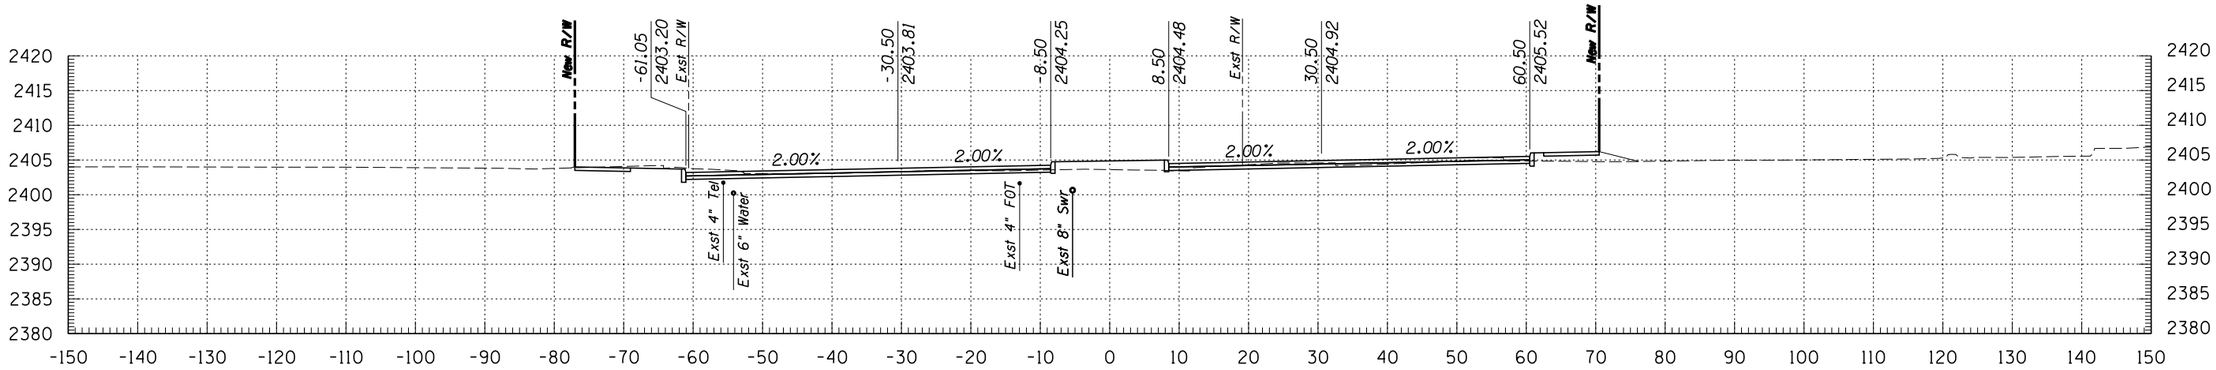

155+00

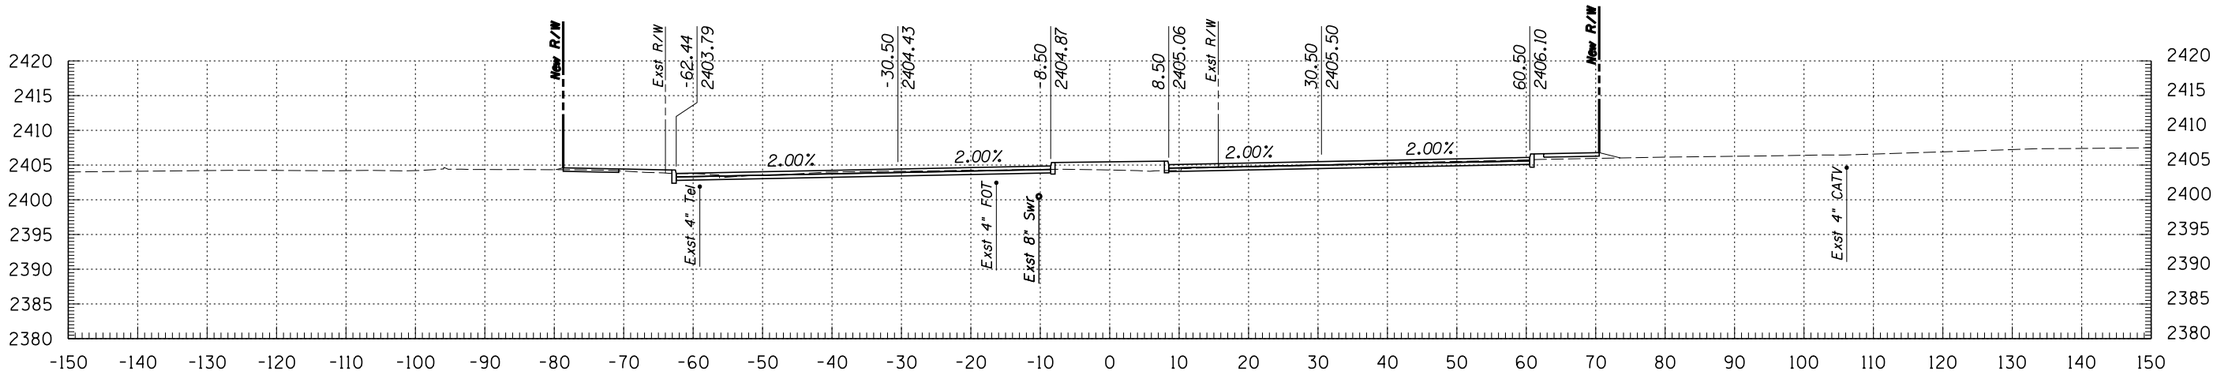

154+50

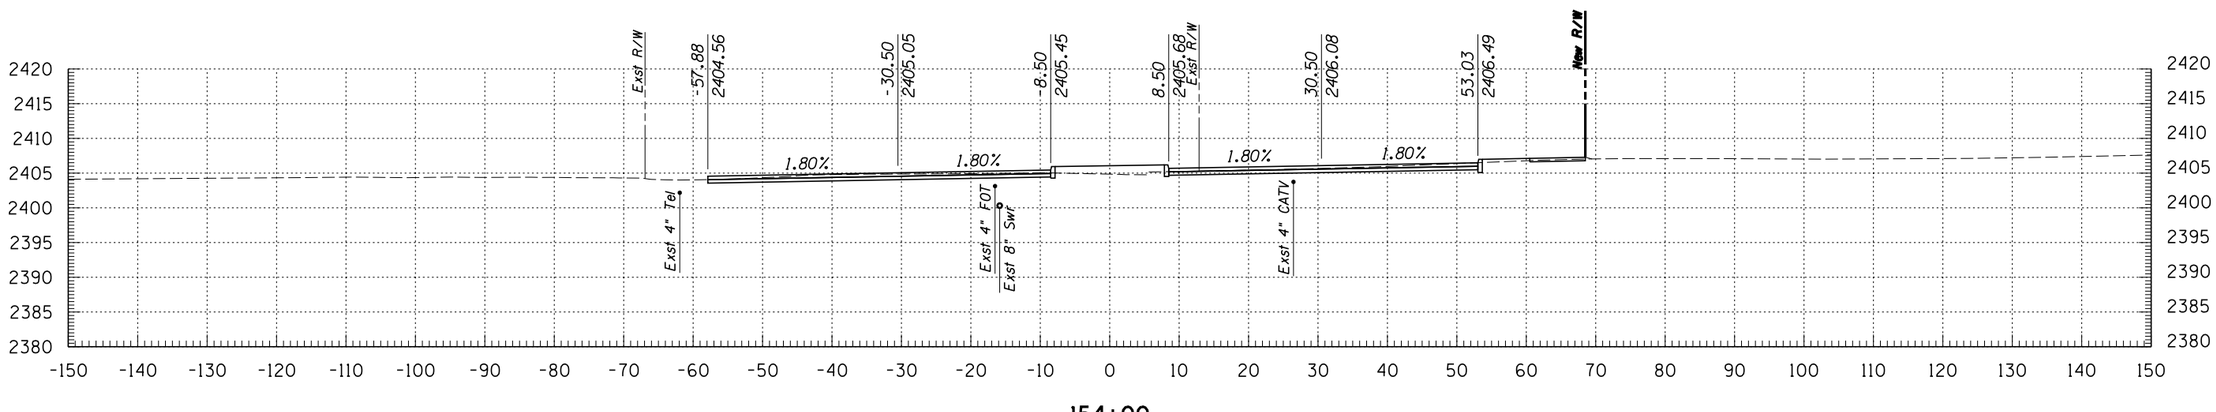

154+00

Kimley-Horn and Associates, Inc.

© 2009 KIMLEY-HORN AND ASSOCIATES, INC.

2210 East Fort Lowell Road, Suite 200
Tucson, Arizona 85719 (520) 615-9191

NO.	DATE	REVISION	BY	CHKD.	APPR.


PLANS ARE NOT FOR CONSTRUCTION

DEPARTMENT OF TRANSPORTATION/ENGINEERING DIVISION


GRANT ROAD CROSS SECTIONS

CITY OF TUCSON


DSGN. BY J. DEBERRY	11/09	REF.	SCALE: 1"=1' H, 1"=1' V
DRWN. BY J. DEBERRY	11/09		
CHKD. BY B. BEENKEN	11/09	PLAN NO.	

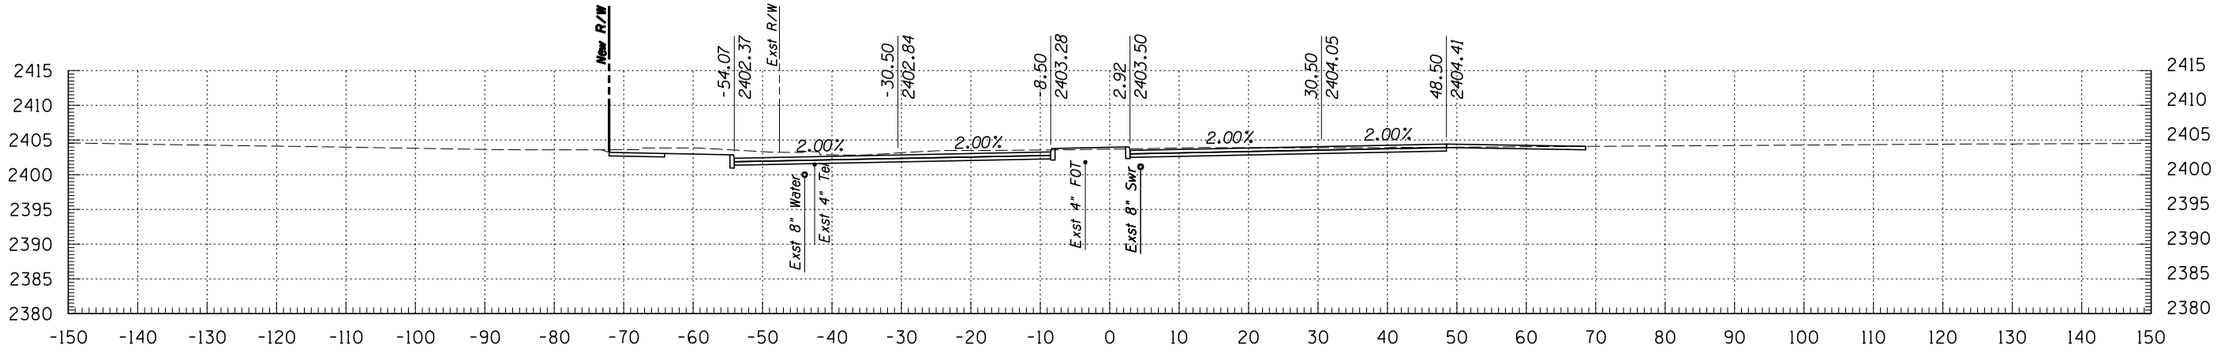

156+50

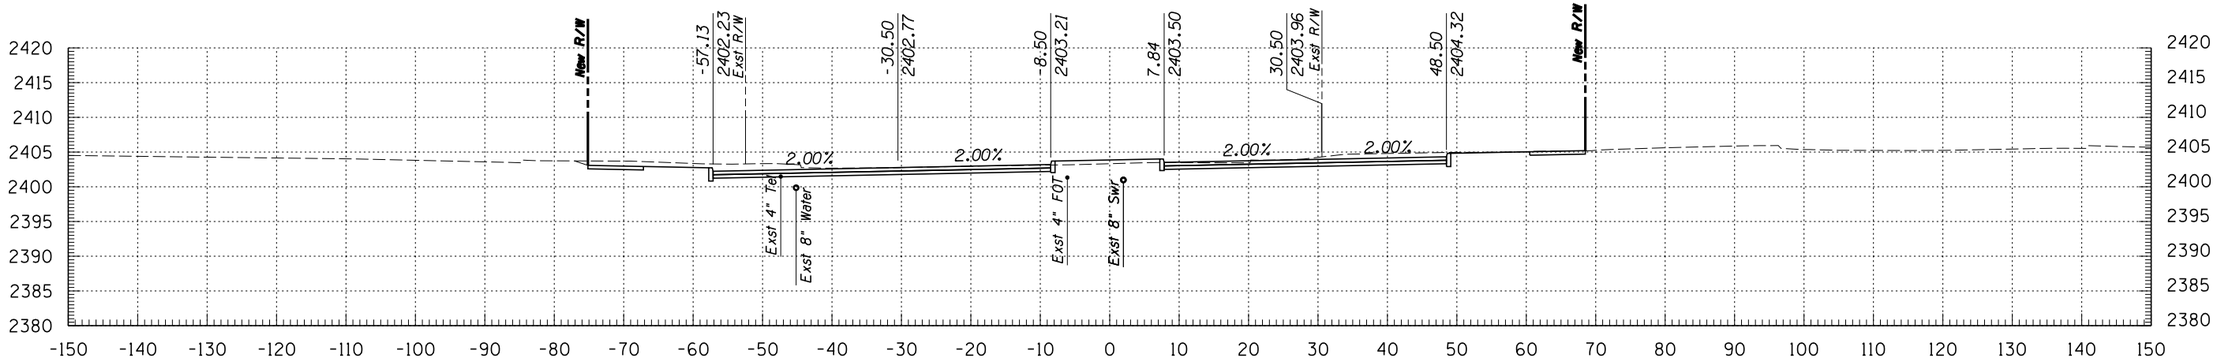

156+00

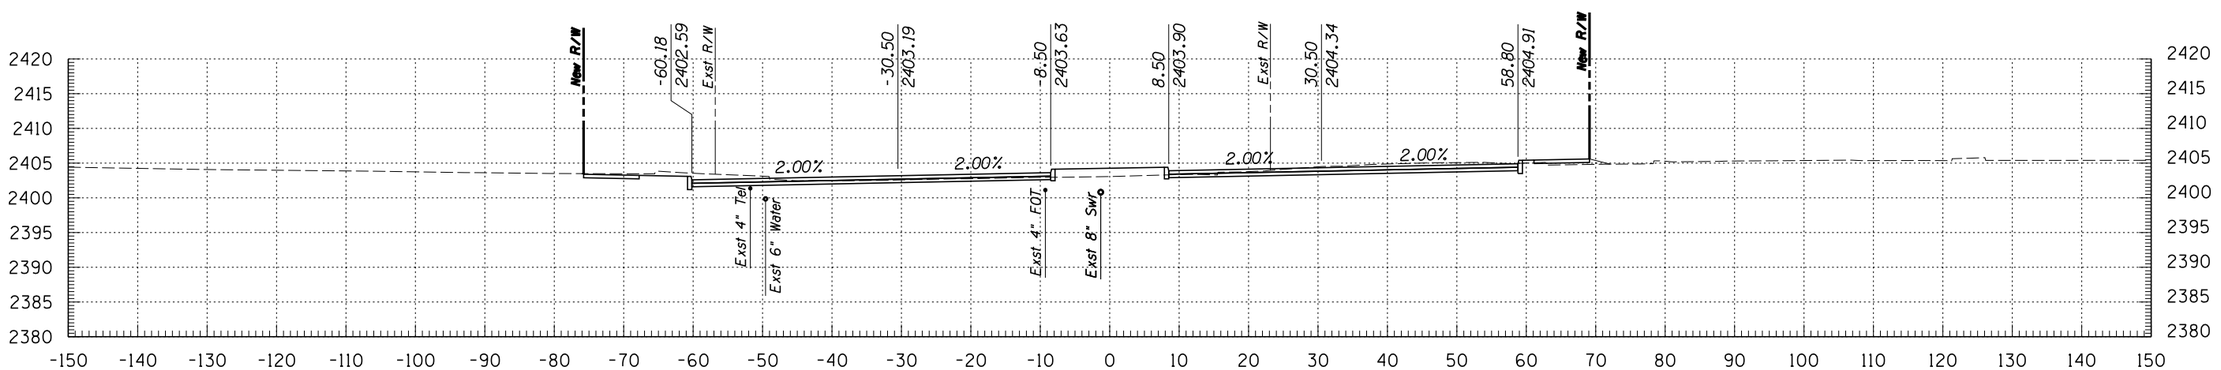

155+50

© 2009 KIMLEY-HORN AND ASSOCIATES, INC.

Kimley-Horn and Associates, Inc.
2210 East Fort Lowell Road, Suite 200
Tucson, Arizona 85719 (520) 615-9191

NO.	DATE	REVISION	BY	CHKD.	APPR.


PLANS ARE NOT FOR CONSTRUCTION

DEPARTMENT OF TRANSPORTATION/ENGINEERING DIVISION


GRANT ROAD CROSS SECTIONS

CITY OF TUCSON


DSGN. BY J. DEBERRY	11/09	REF.
DRWN. BY J. DEBERRY	11/09	SCALE: 1"=1' H, 1"=1' V
CHKD. BY B. BEENKEN	11/09	PLAN NO.

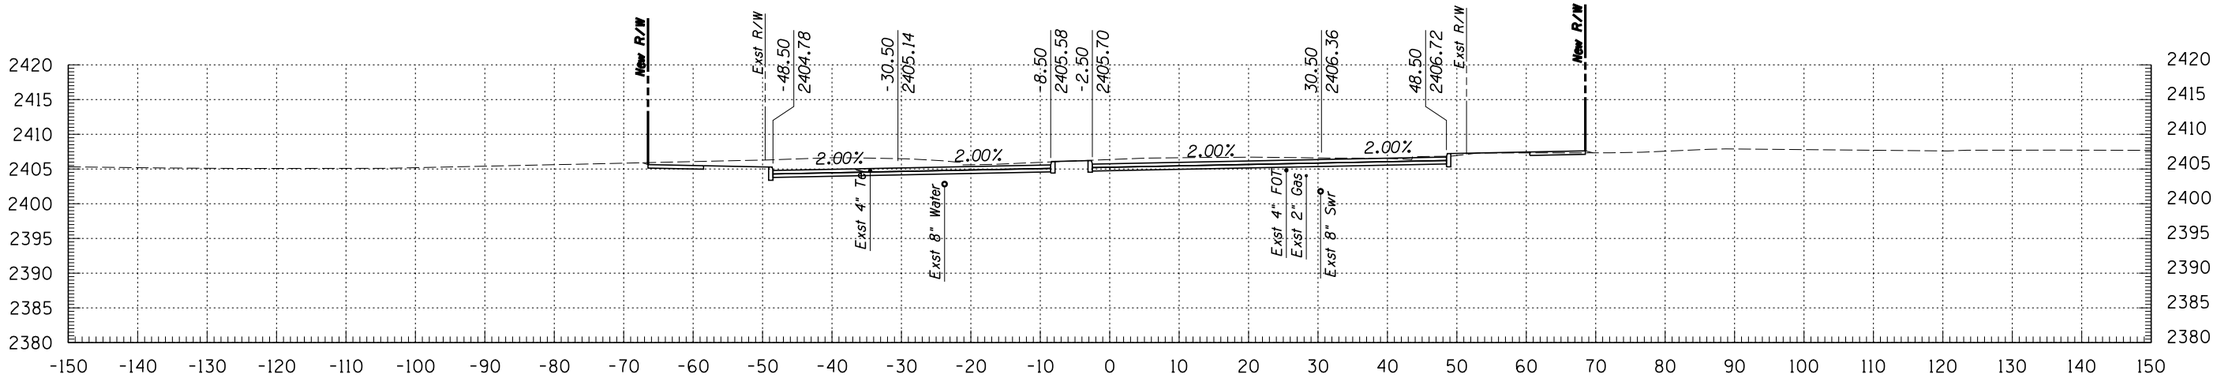

158+00

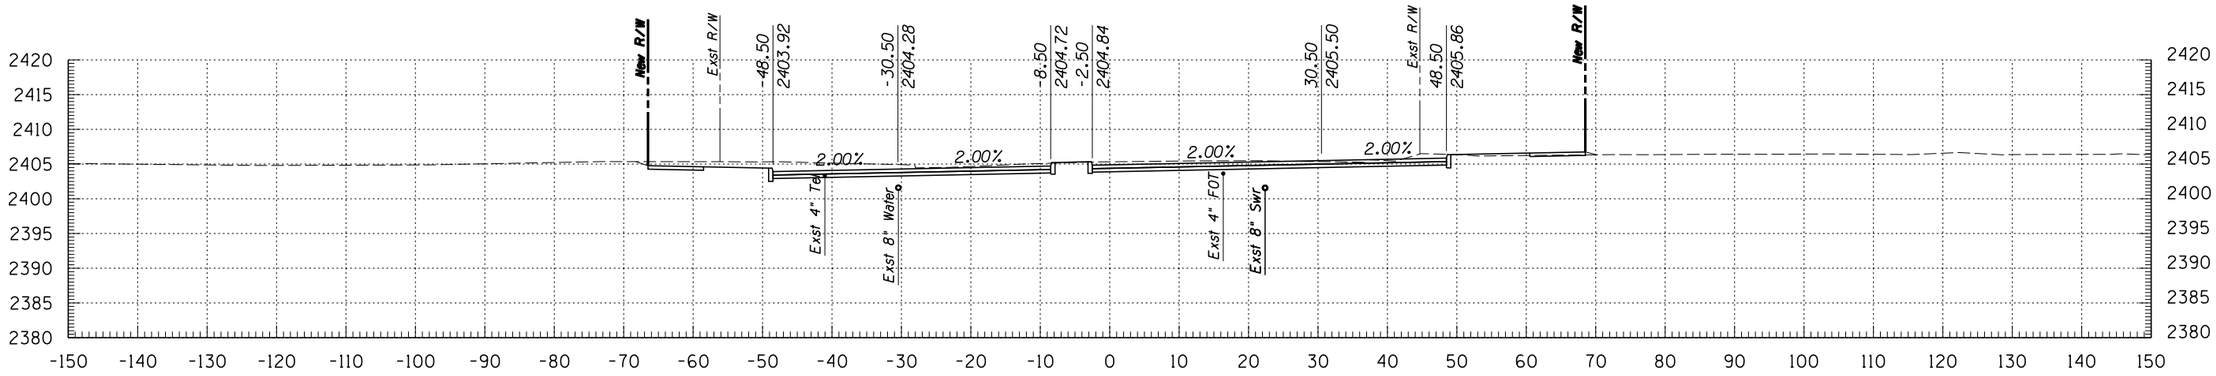

157+50

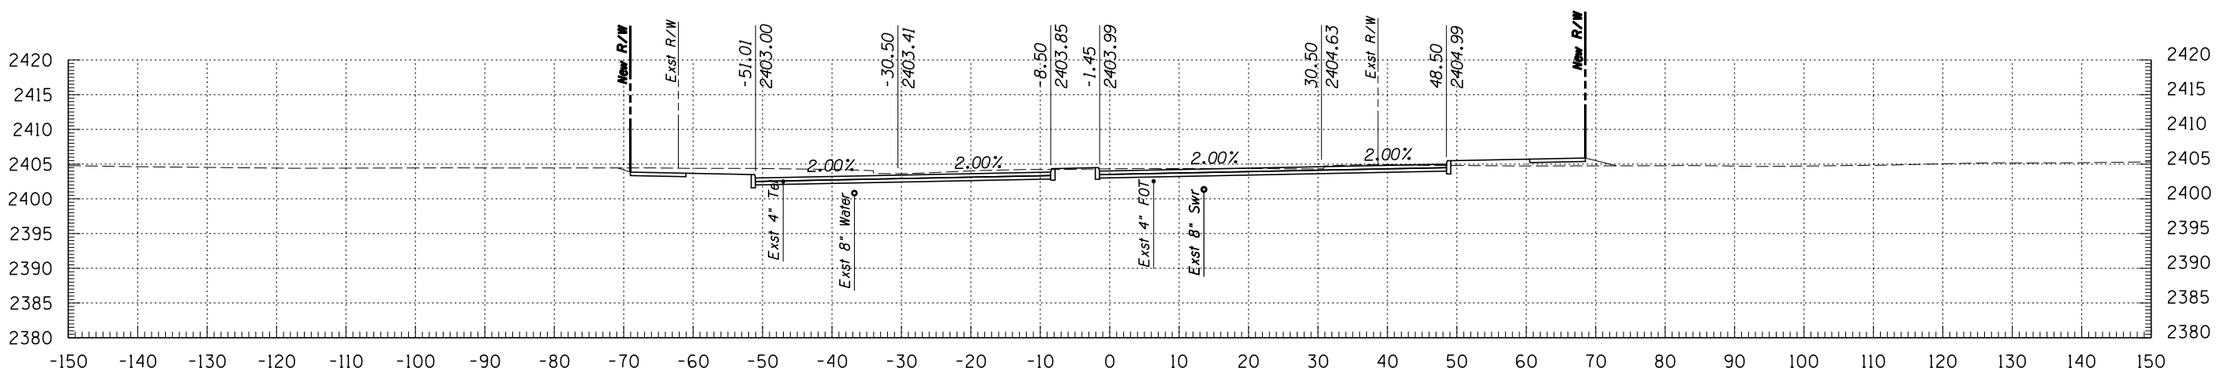

157+00

Kimley-Horn and Associates, Inc.
© 2009 KIMLEY-HORN AND ASSOCIATES, INC.
2210 East Fort Lowell Road, Suite 200
Tucson, Arizona 85719 (520) 615-9191

NO.	DATE	REVISION	BY	CHKD.	APPR.


PLANS ARE NOT FOR CONSTRUCTION

DEPARTMENT OF TRANSPORTATION/ENGINEERING DIVISION


GRANT ROAD CROSS SECTIONS

CITY OF TUCSON


DSGN. BY J. DEBERRY	11/09	REF.	SCALE: 1"=1' H, 1"=1' V
DRWN. BY J. DEBERRY	11/09		
CHKD. BY B. BEENKEN	11/09	PLAN NO.	

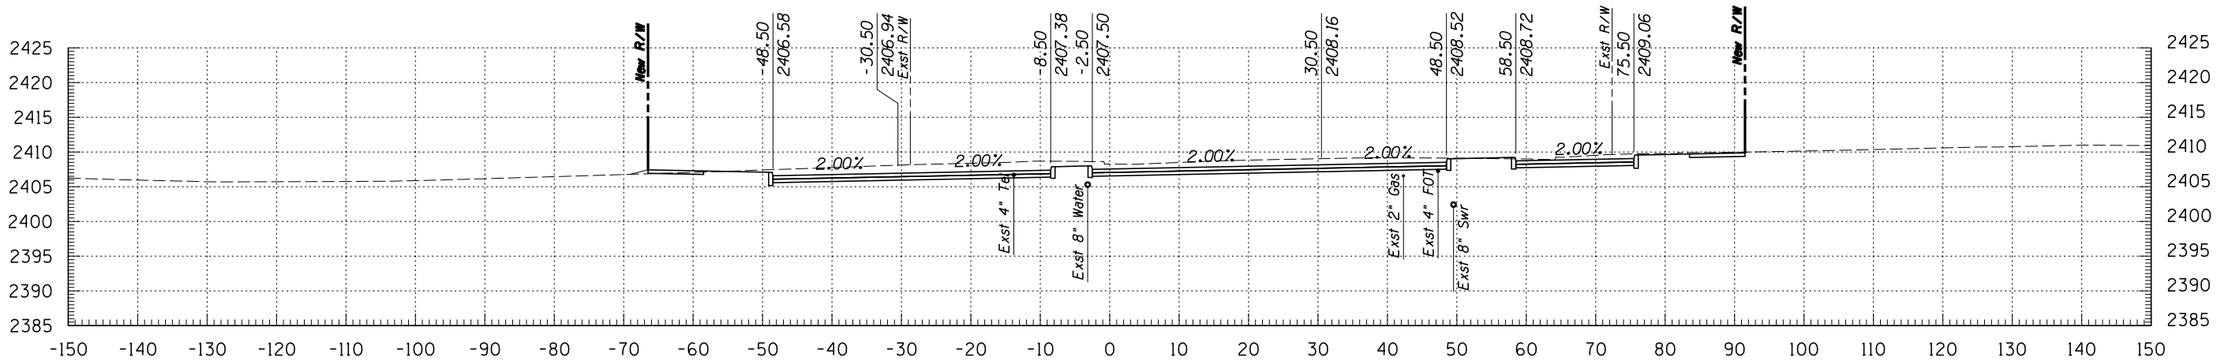

159+50

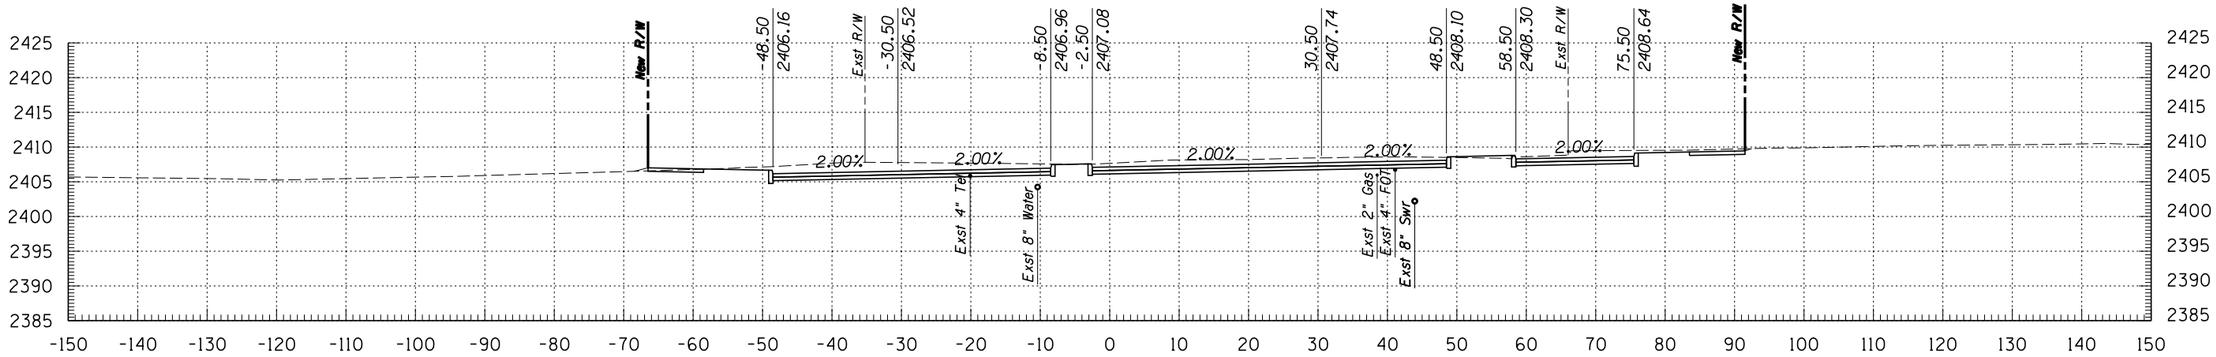

159+00

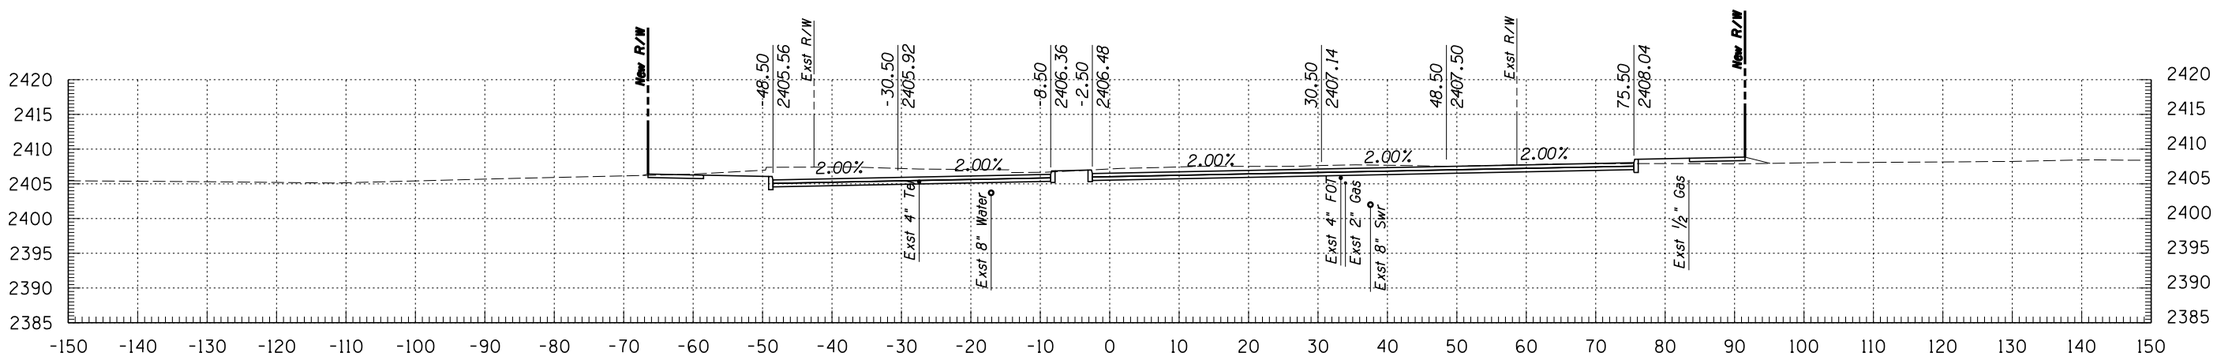

158+50

Kimley-Horn and Associates, Inc.
© 2009 KIMLEY-HORN AND ASSOCIATES, INC.
2210 East Fort Lowell Road, Suite 200
Tucson, Arizona 85719 (520) 615-9191

NO.	DATE	REVISION	BY	CHKD.	APPR.


PLANS ARE NOT FOR CONSTRUCTION

DEPARTMENT OF TRANSPORTATION/ENGINEERING DIVISION


GRANT ROAD CROSS SECTIONS

CITY OF TUCSON


DSGN. BY J. DEBERRY	11/09	REF.
DRWN. BY J. DEBERRY	11/09	SCALE: 1"=1' H, 1"=1' V
CHKD. BY B. BEENKEN	11/09	PLAN NO.

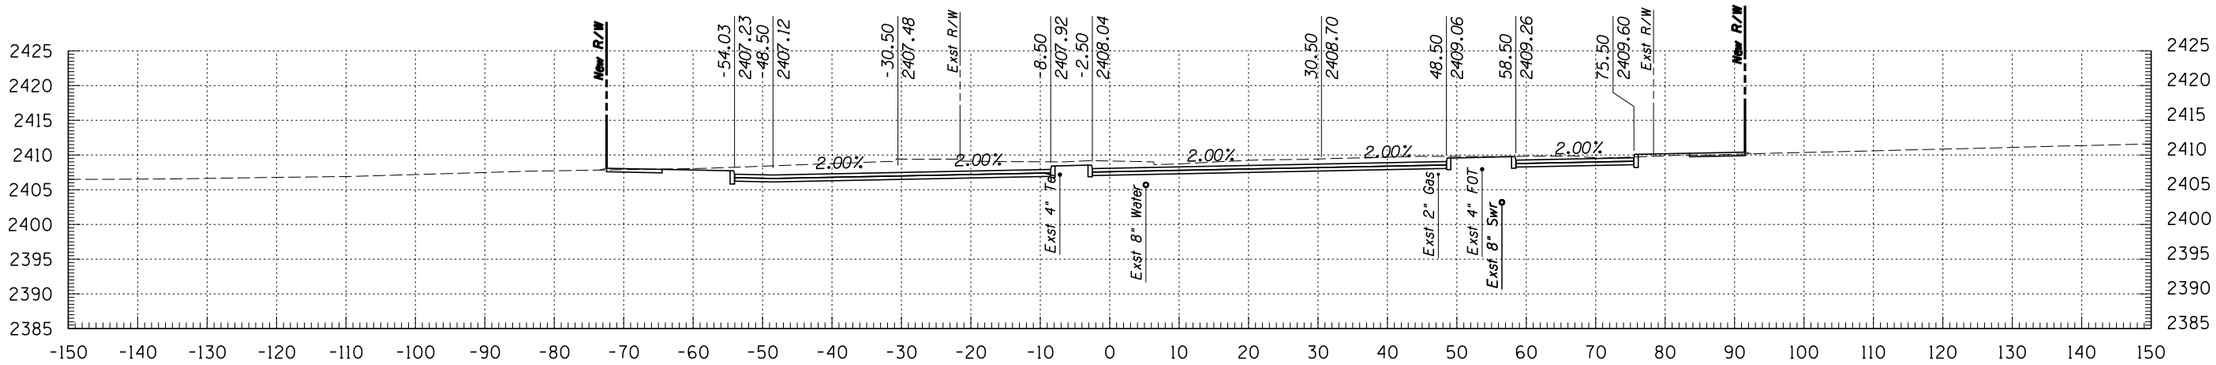

161+00

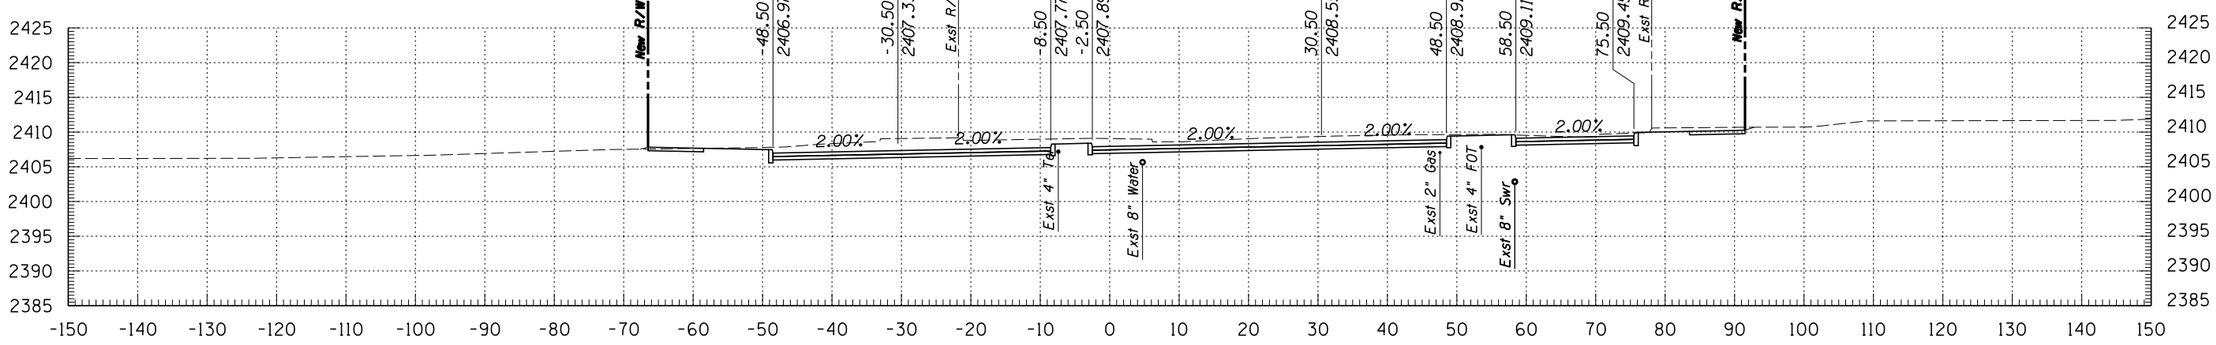

160+50

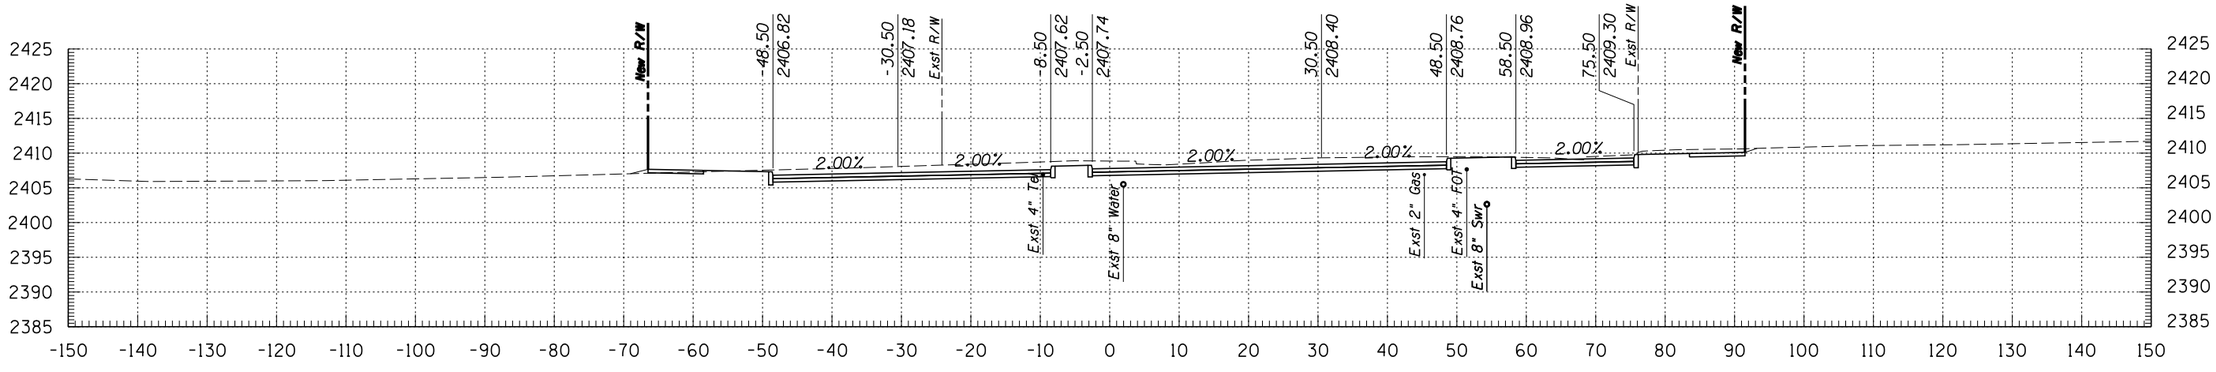

160+00

© 2009 KIMLEY-HORN AND ASSOCIATES, INC.

Kimley-Horn and Associates, Inc.
2210 East Fort Lowell Road, Suite 200
Tucson, Arizona 85719 (520) 615-9191

NO.	DATE	REVISION	BY	CHKD.	APPR.


PLANS ARE NOT FOR CONSTRUCTION

DEPARTMENT OF TRANSPORTATION/ENGINEERING DIVISION


GRANT ROAD CROSS SECTIONS

CITY OF TUCSON


DSGN. BY J. DEBERRY	11/09	REF.
DRWN. BY J. DEBERRY	11/09	SCALE: 1"=1' H, 1"=1' V
CHKD. BY B. BEENKEN	11/09	PLAN NO.

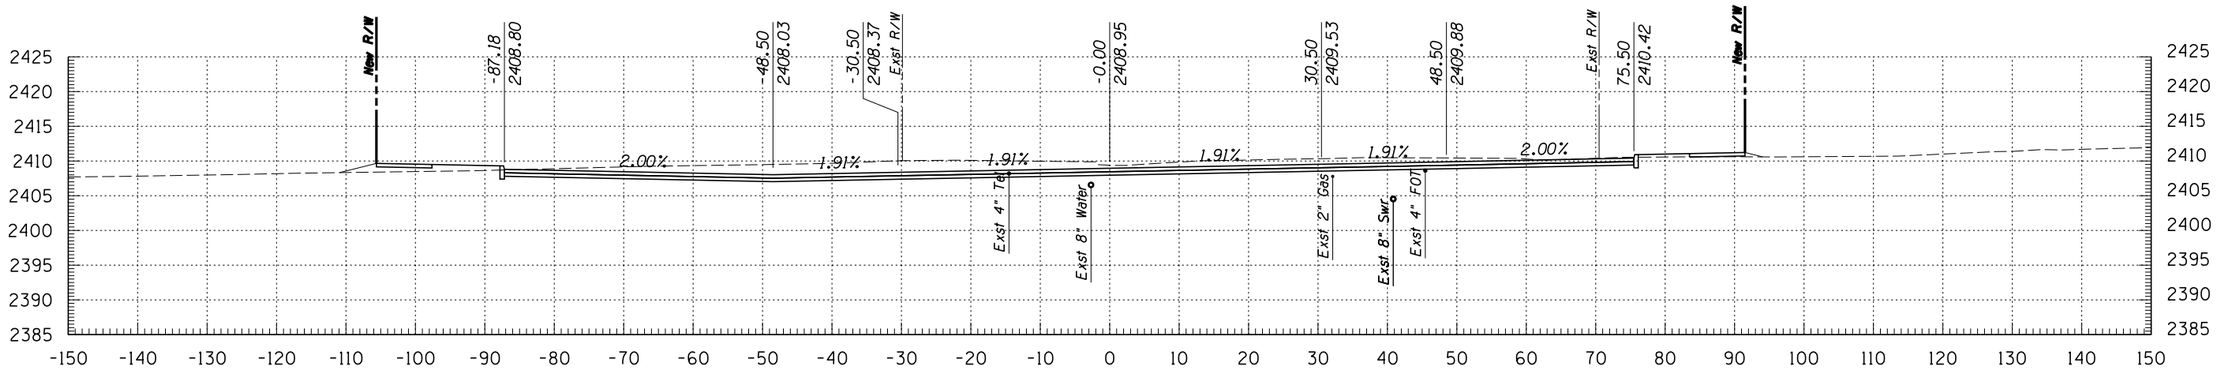

162+50

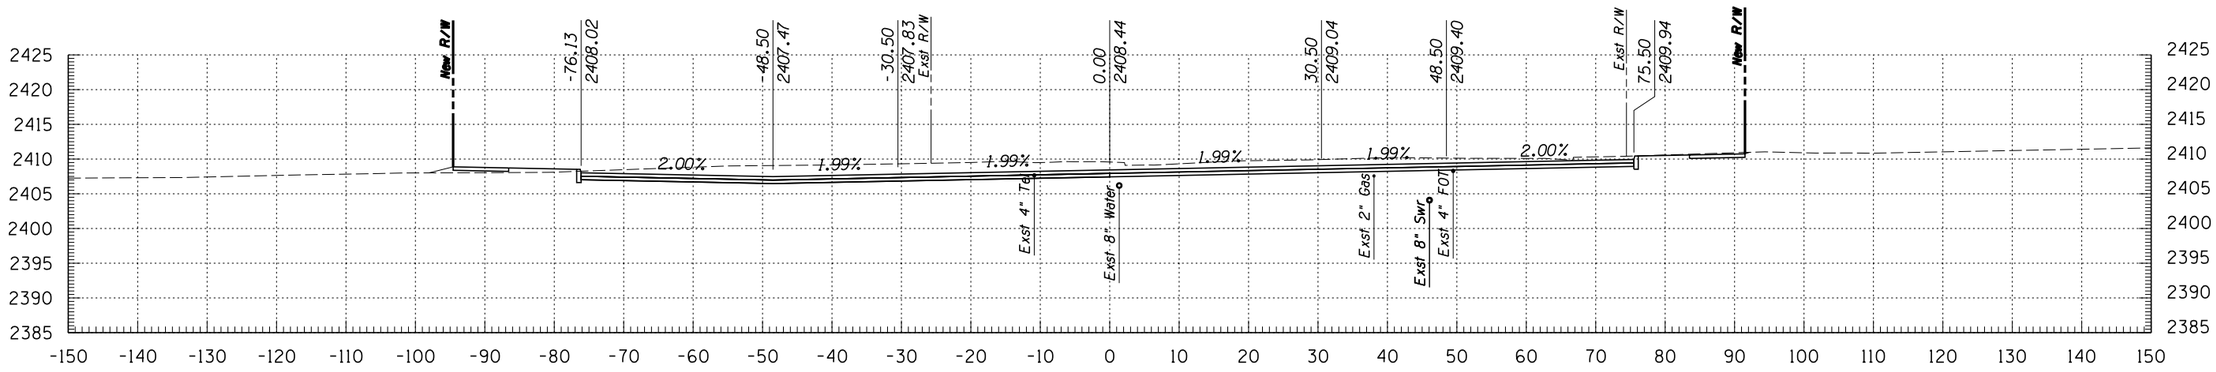

162+00

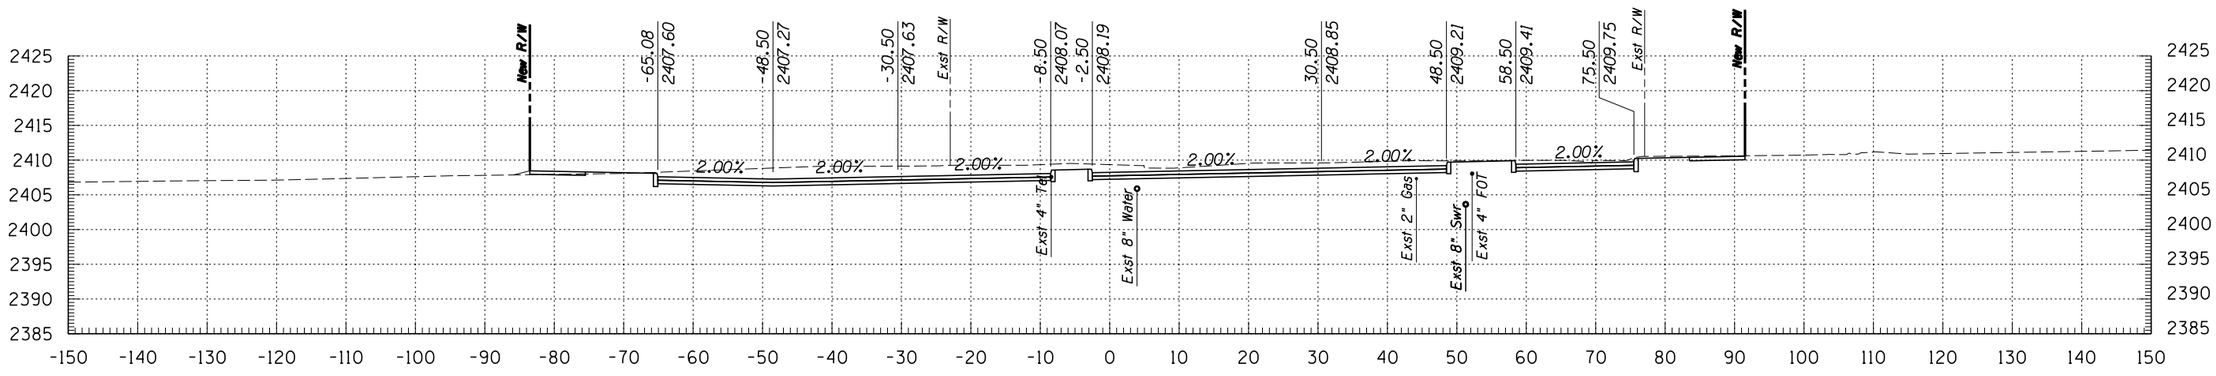

161+50

Kimley-Horn and Associates, Inc.
© 2009 KIMLEY-HORN AND ASSOCIATES, INC.
2210 East Fort Lowell Road, Suite 200
Tucson, Arizona 85719 (520) 615-9191

NO.	DATE	REVISION	BY	CHKD.	APPR.

PLANS ARE NOT FOR CONSTRUCTION


DEPARTMENT OF TRANSPORTATION/ENGINEERING DIVISION

GRANT ROAD CROSS SECTIONS


CITY OF TUCSON

DSGN. BY J. DEBERRY	11/09	REF.
DRWN. BY J. DEBERRY	11/09	SCALE: 1"=1' H, 1"=1' V
CHKD. BY B. BEENKEN	11/09	PLAN NO.


OF 53 OF 299

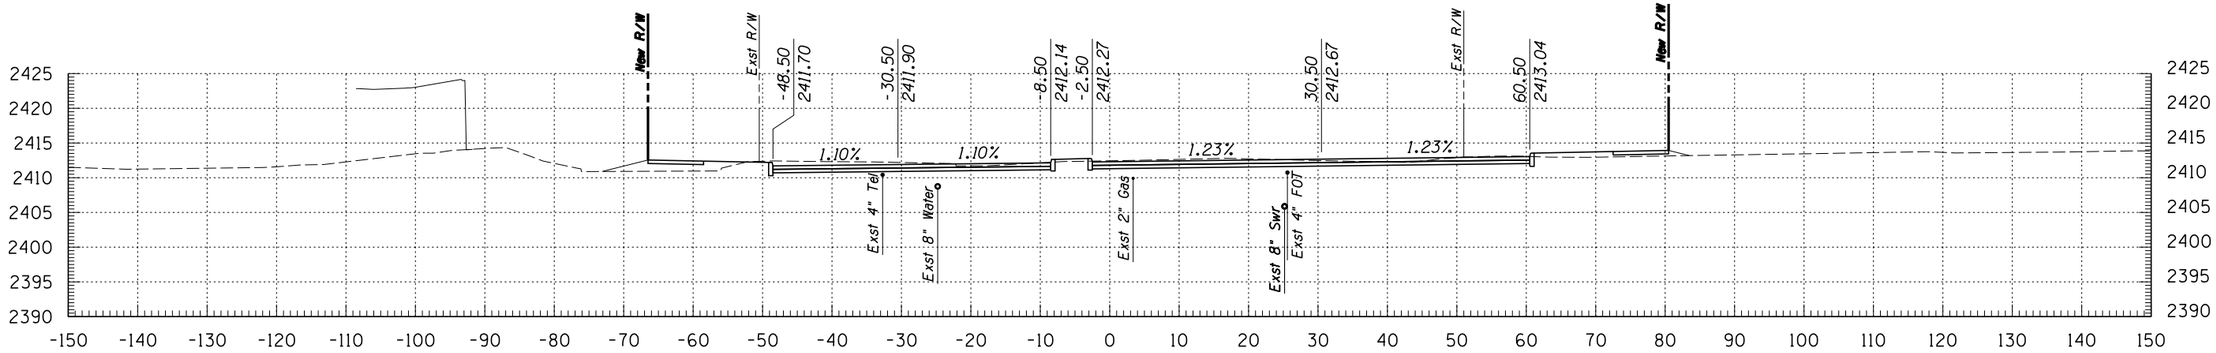

164+00

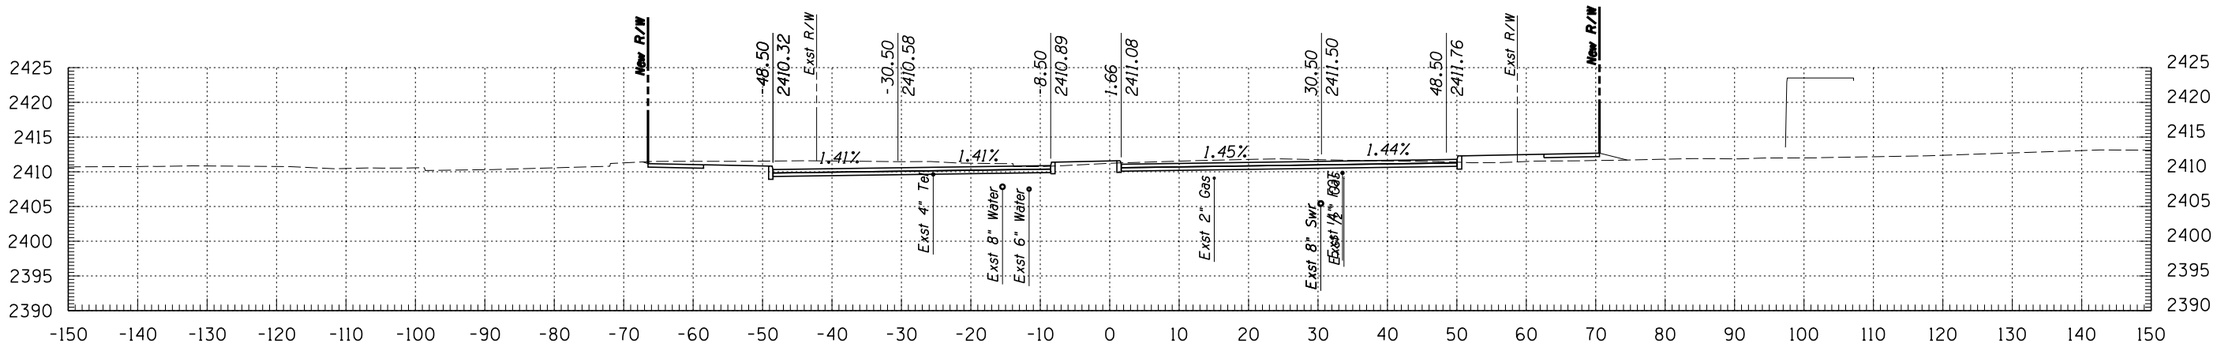

163+50

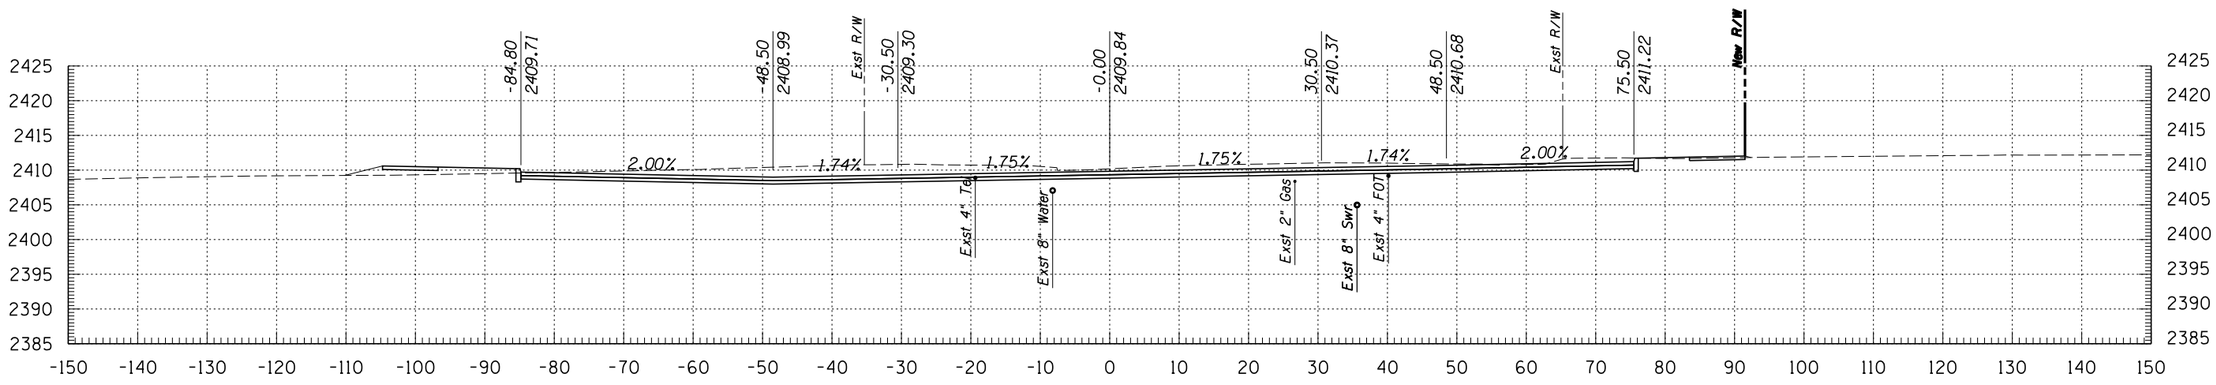

163+00

Kimley-Horn and Associates, Inc.
© 2009 KIMLEY-HORN AND ASSOCIATES, INC.
2210 East Fort Lowell Road, Suite 200
Tucson, Arizona 85719 (520) 615-9191

NO.	DATE	REVISION	BY	CHKD.	APPR.


PLANS ARE NOT FOR CONSTRUCTION

DEPARTMENT OF TRANSPORTATION/ENGINEERING DIVISION


GRANT ROAD CROSS SECTIONS

CITY OF TUCSON


DSGN. BY J. DEBERRY	11/09	REF.	SCALE: 1"=1' H, 1"=1' V
DRWN. BY J. DEBERRY	11/09		
CHKD. BY B. BEENKEN	11/09	PLAN NO.	

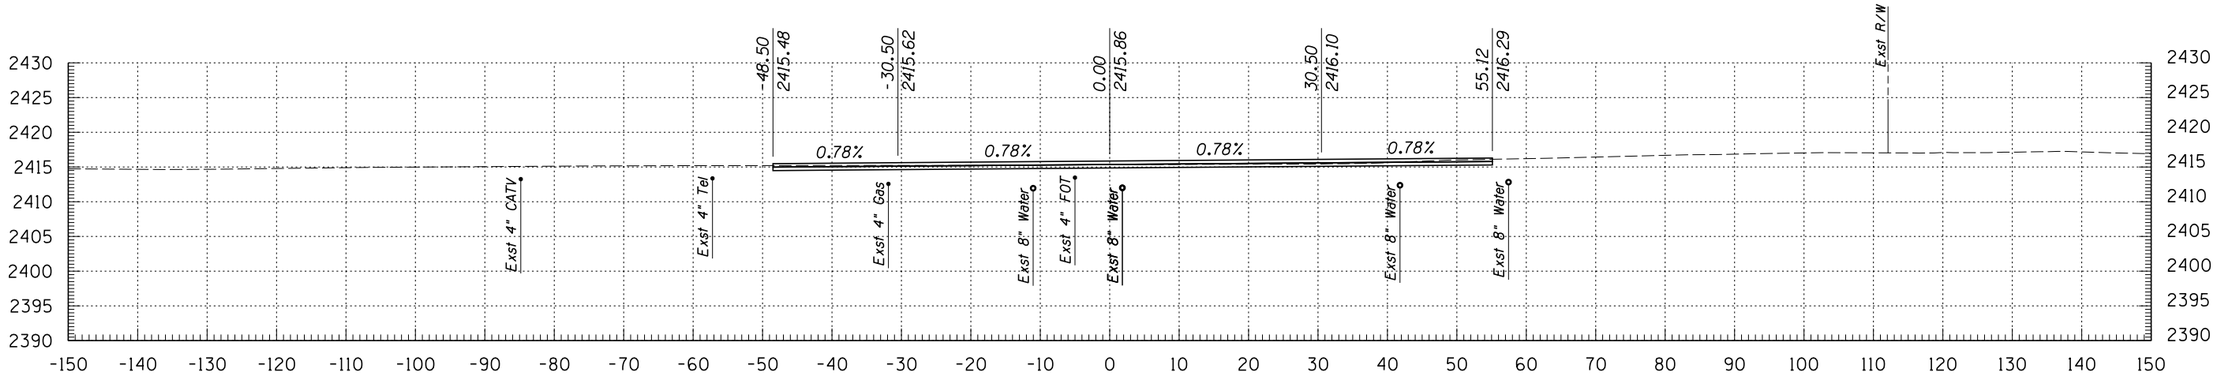

165+50

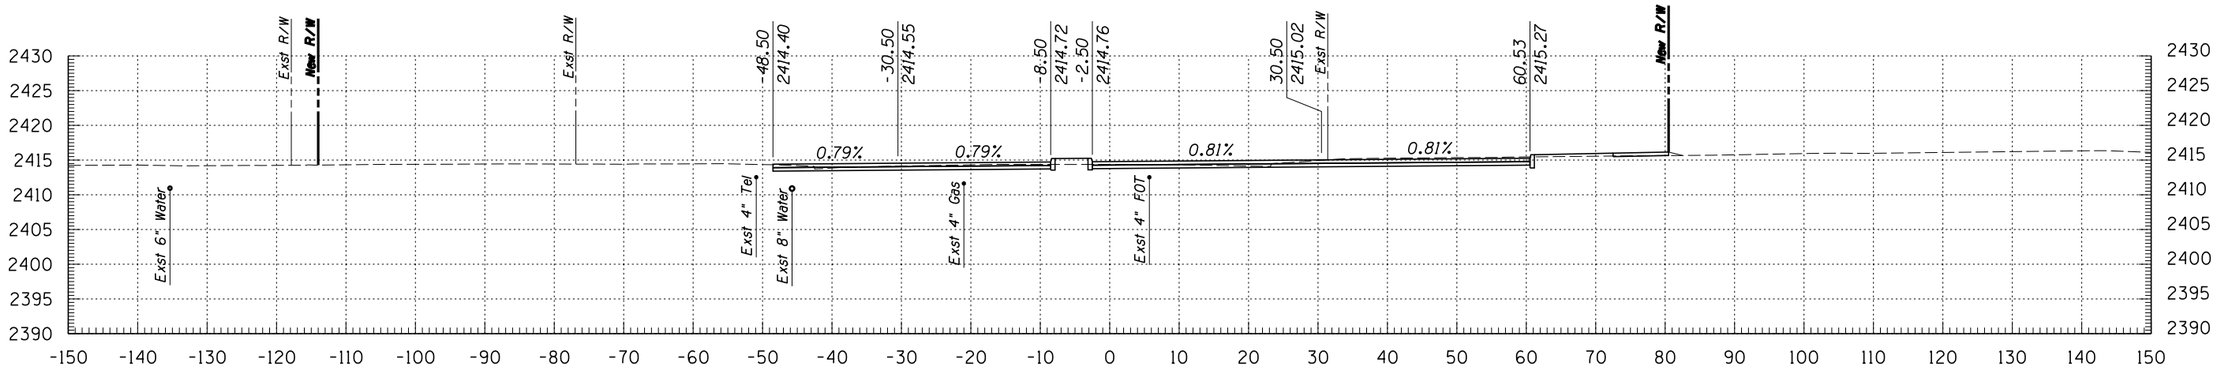

165+00

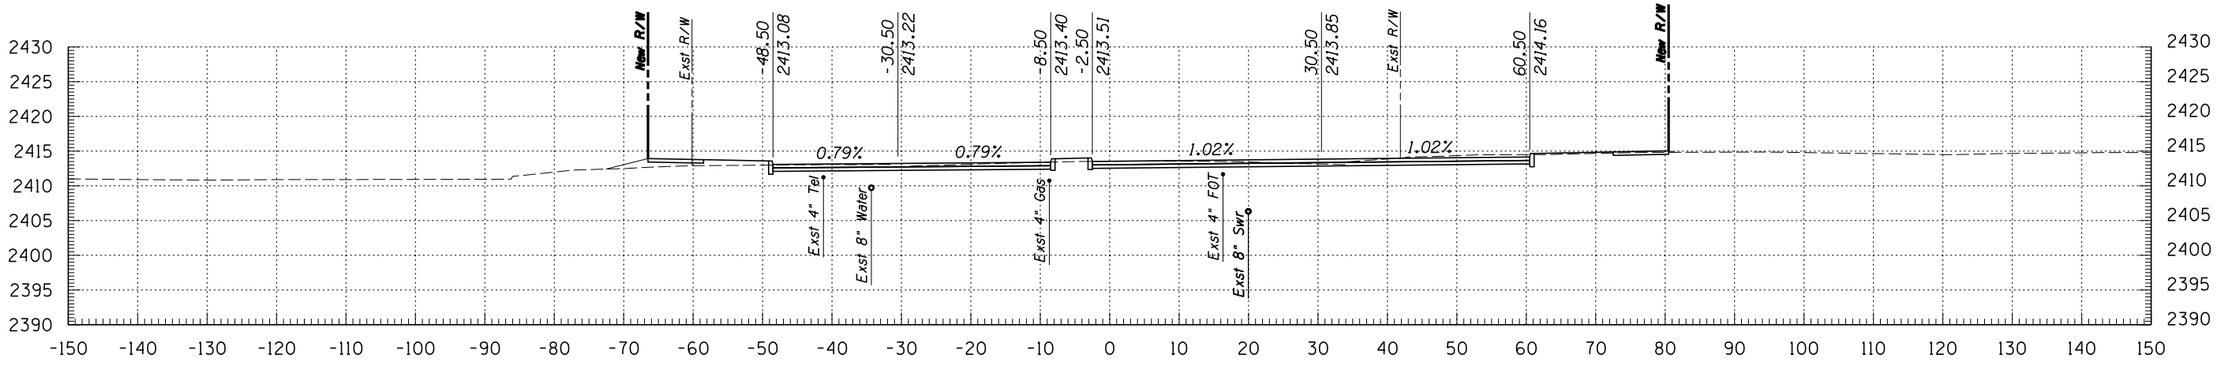

164+50

Kimley-Horn and Associates, Inc.
© 2009 KIMLEY-HORN AND ASSOCIATES, INC.
2210 East Fort Lowell Road, Suite 200
Tucson, Arizona 85719 (520) 615-9191

NO.	DATE	REVISION	BY	CHKD.	APPR.


PLANS ARE NOT FOR CONSTRUCTION

DEPARTMENT OF TRANSPORTATION/ENGINEERING DIVISION


GRANT ROAD CROSS SECTIONS

CITY OF TUCSON


DSGN. BY J. DEBERRY	11/09	REF. _____ SCALE: 1"=1' H, 1"=1' V
DRWN. BY J. DEBERRY	11/09	
CHKD. BY B. BEENKEN	11/09	PLAN NO. _____

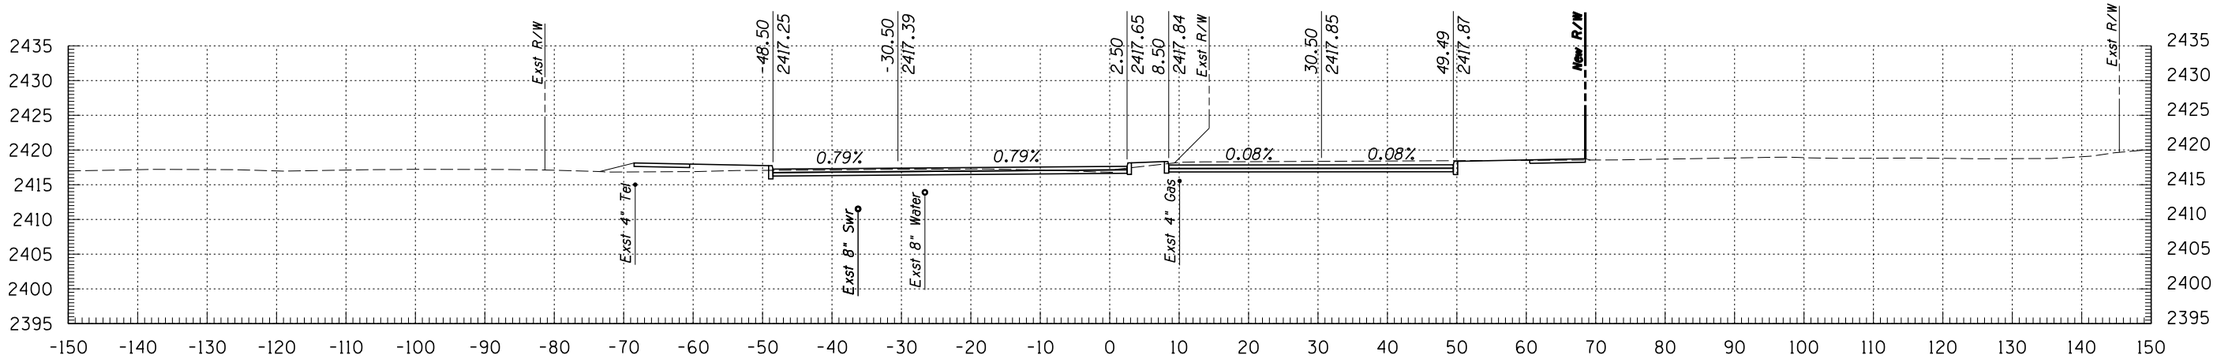

166+50

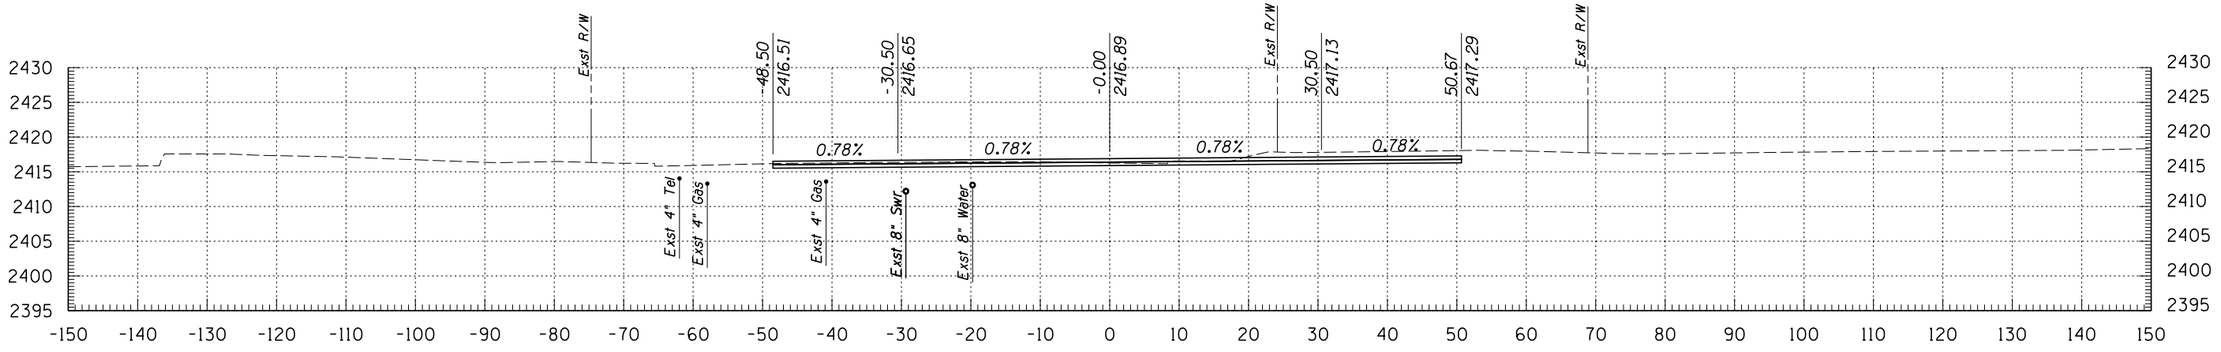

166+00

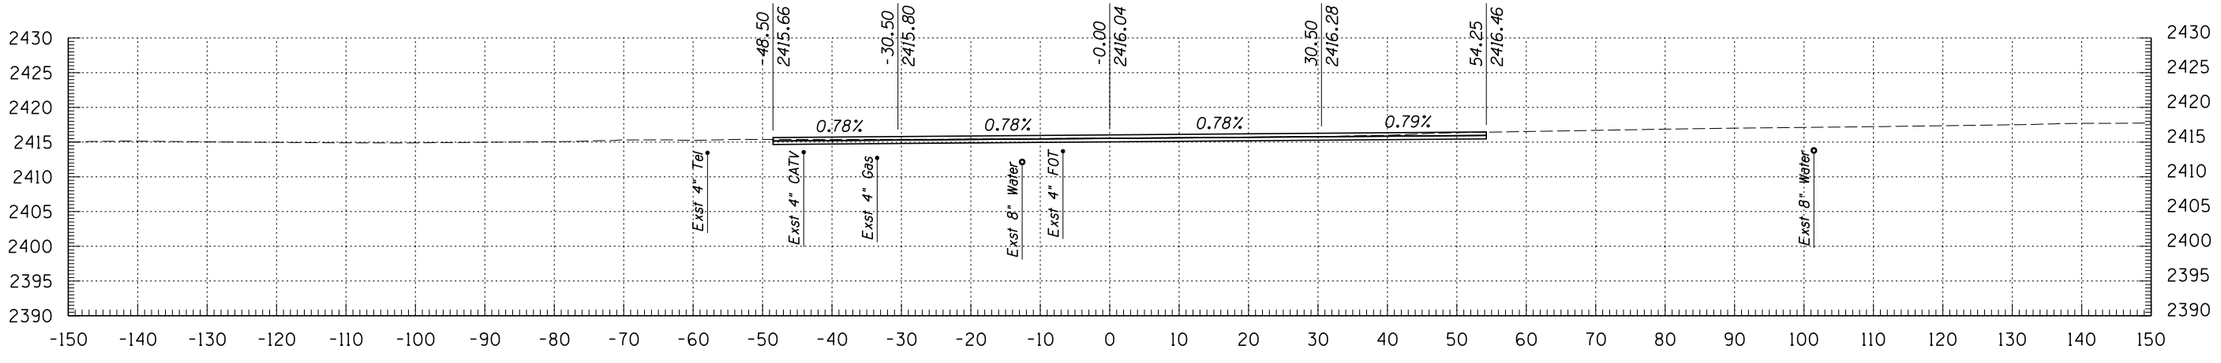

165+58

© 2009 KIMLEY-HORN AND ASSOCIATES, INC.

Kimley-Horn and Associates, Inc.
2210 East Fort Lowell Road, Suite 200
Tucson, Arizona 85719 (520) 615-9191

NO.	DATE	REVISION	BY	CHKD.	APPR.


PLANS ARE NOT FOR CONSTRUCTION

DEPARTMENT OF TRANSPORTATION/ENGINEERING DIVISION


GRANT ROAD CROSS SECTIONS

CITY OF TUCSON


DSGN. BY J. DEBERRY	11/09	REF. _____ SCALE: 1"=1' H, 1"=1' V
DRWN. BY J. DEBERRY	11/09	
CHKD. BY B. BEENKEN	11/09	PLAN NO. _____

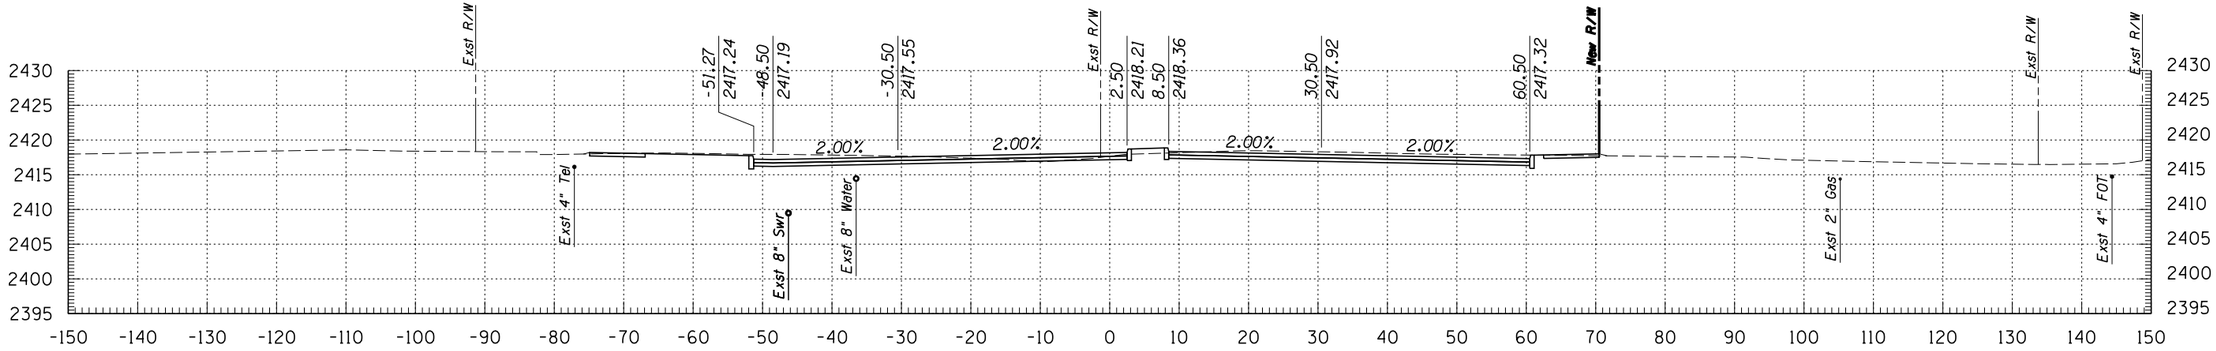

168+00

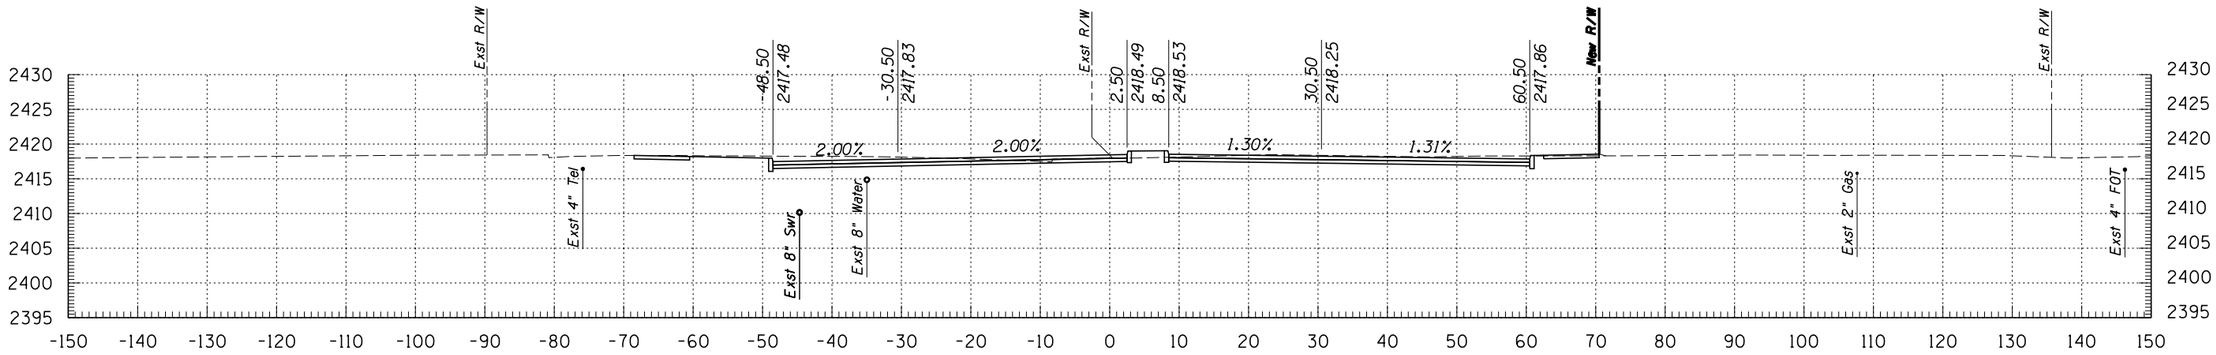

167+50

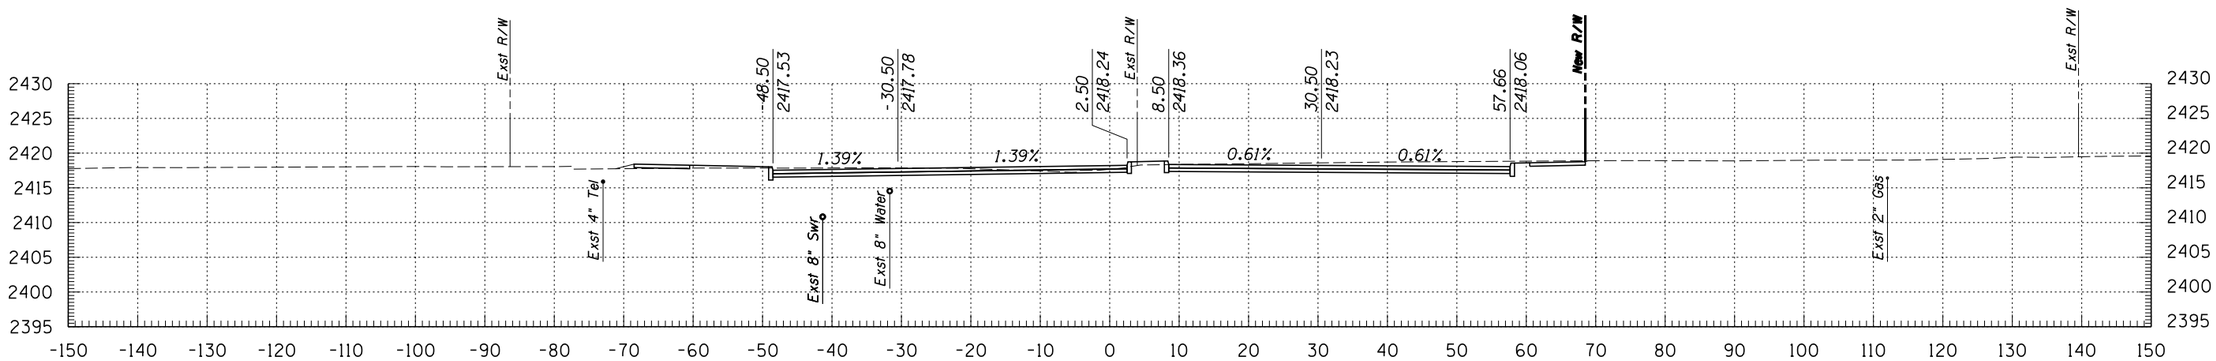

167+00

Kimley-Horn and Associates, Inc.
© 2009 KIMLEY-HORN AND ASSOCIATES, INC.
2210 East Fort Lowell Road, Suite 200
Tucson, Arizona 85719 (520) 615-9191

NO.	DATE	REVISION	BY	CHKD.	APPR.


PLANS ARE NOT FOR CONSTRUCTION

DEPARTMENT OF TRANSPORTATION/ENGINEERING DIVISION


GRANT ROAD CROSS SECTIONS

CITY OF TUCSON


DSGN. BY J. DEBERRY	11/09	REF.
DRWN. BY J. DEBERRY	11/09	SCALE: 1"=1' H, 1"=1' V
CHKD. BY B. BEENKEN	11/09	PLAN NO.

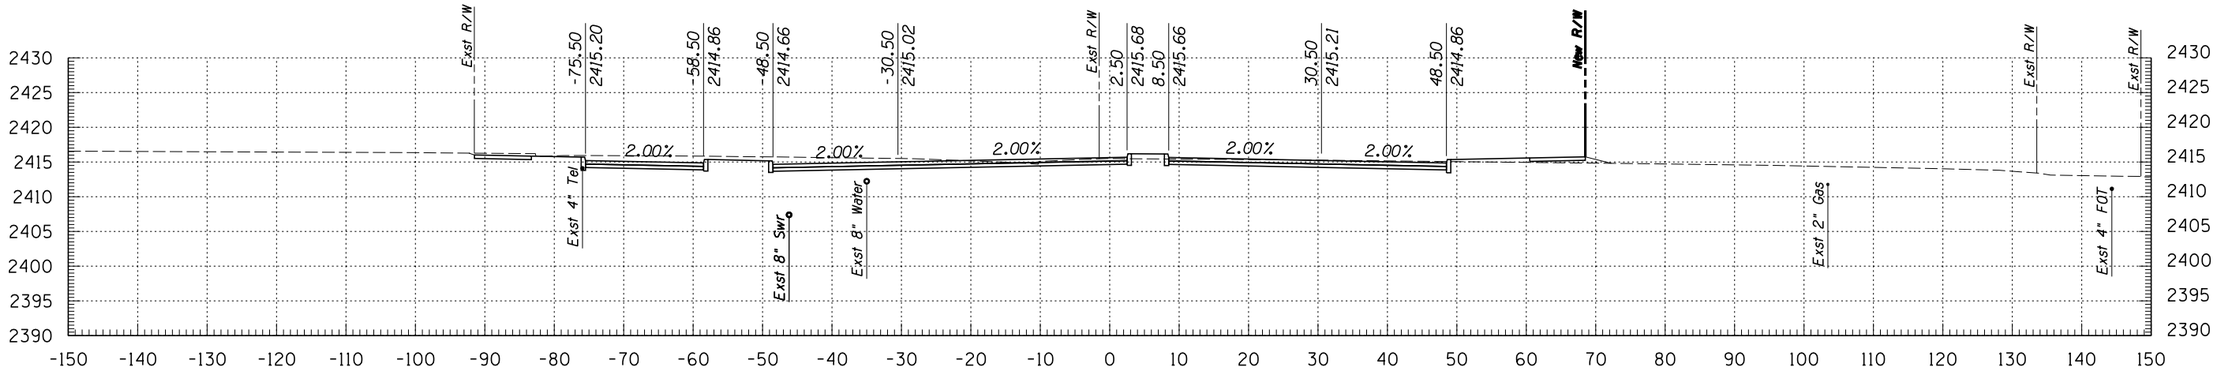

169+50

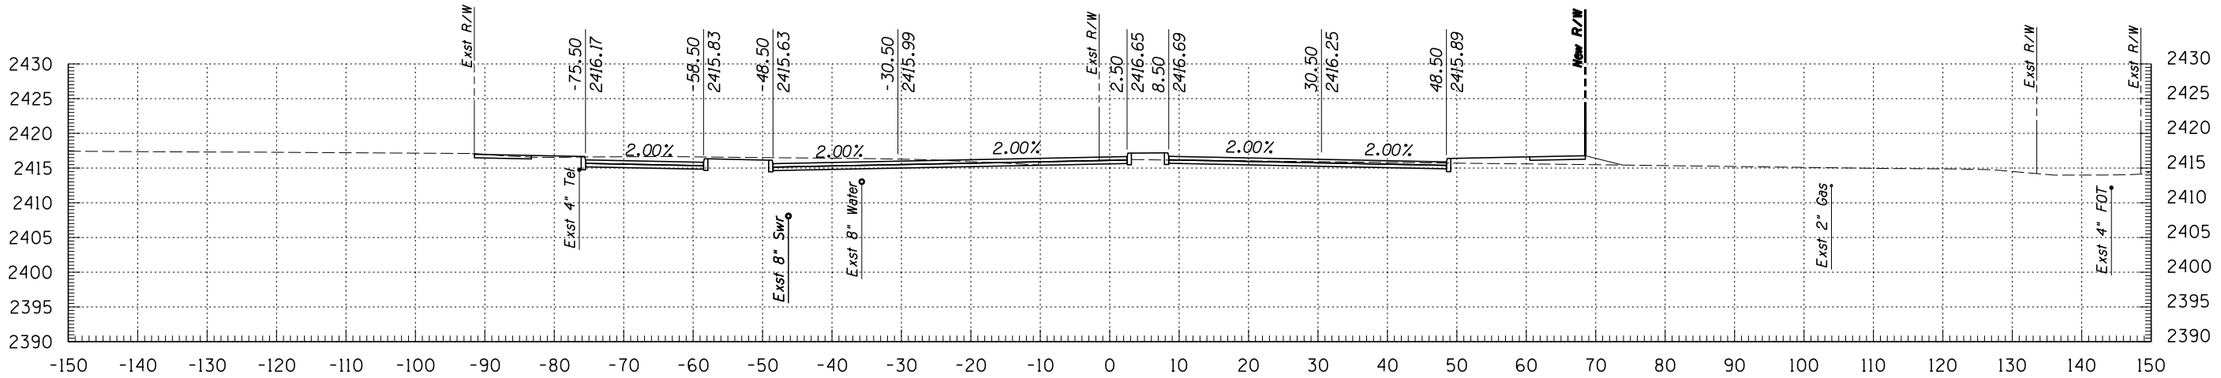

169+00

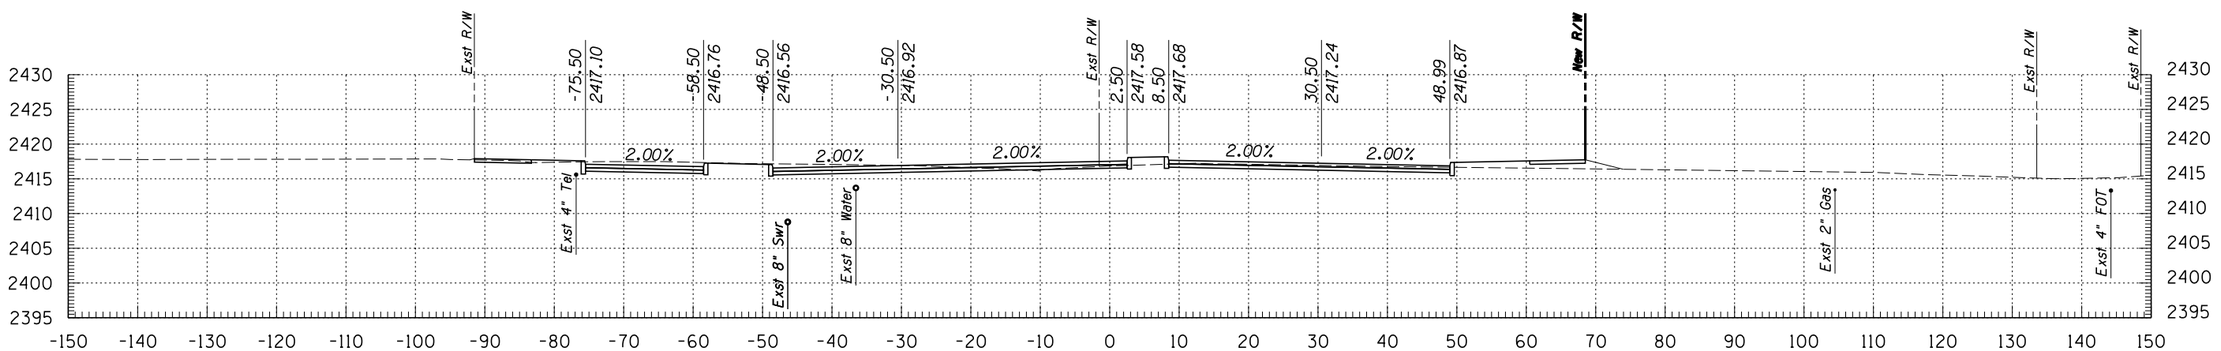

168+50

Kimley-Horn and Associates, Inc.
© 2009 KIMLEY-HORN AND ASSOCIATES, INC.
2210 East Fort Lowell Road, Suite 200
Tucson, Arizona 85719 (520) 615-9191

NO.	DATE	REVISION	BY	CHKD.	APPR.


PLANS ARE NOT FOR CONSTRUCTION

DEPARTMENT OF TRANSPORTATION/ENGINEERING DIVISION


GRANT ROAD CROSS SECTIONS

CITY OF TUCSON


DSGN. BY J. DEBERRY	11/09	REF.
DRWN. BY J. DEBERRY	11/09	SCALE: 1"=1' H, 1"=1' V
CHKD. BY B. BEENKEN	11/09	PLAN NO.

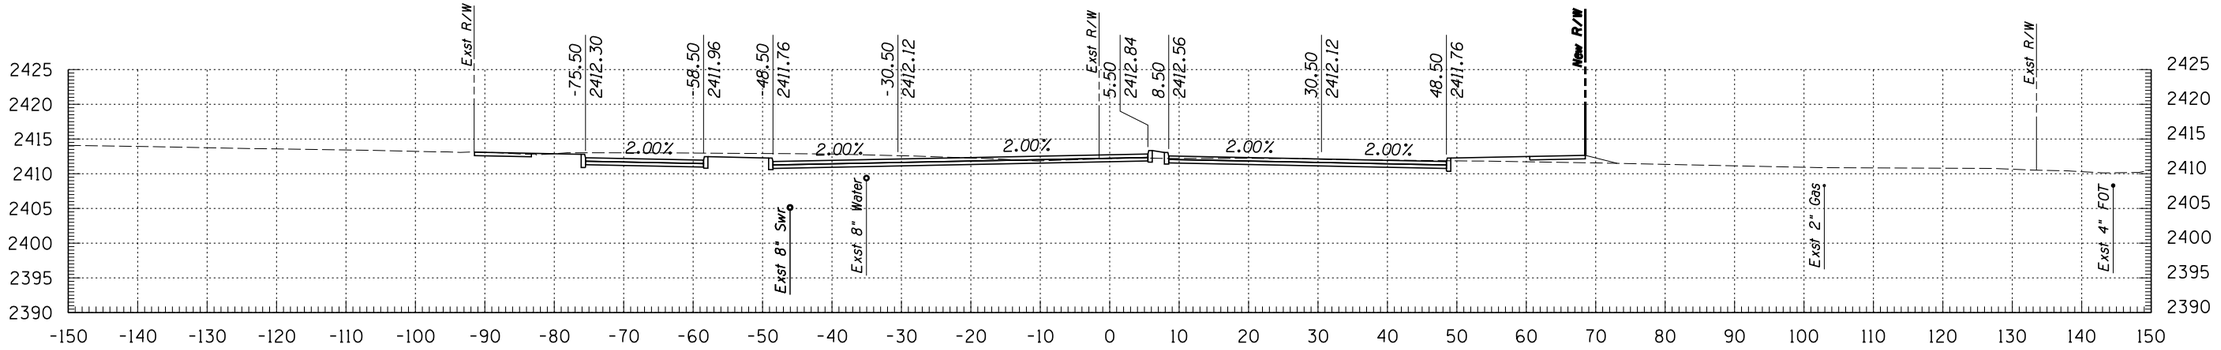

171+00

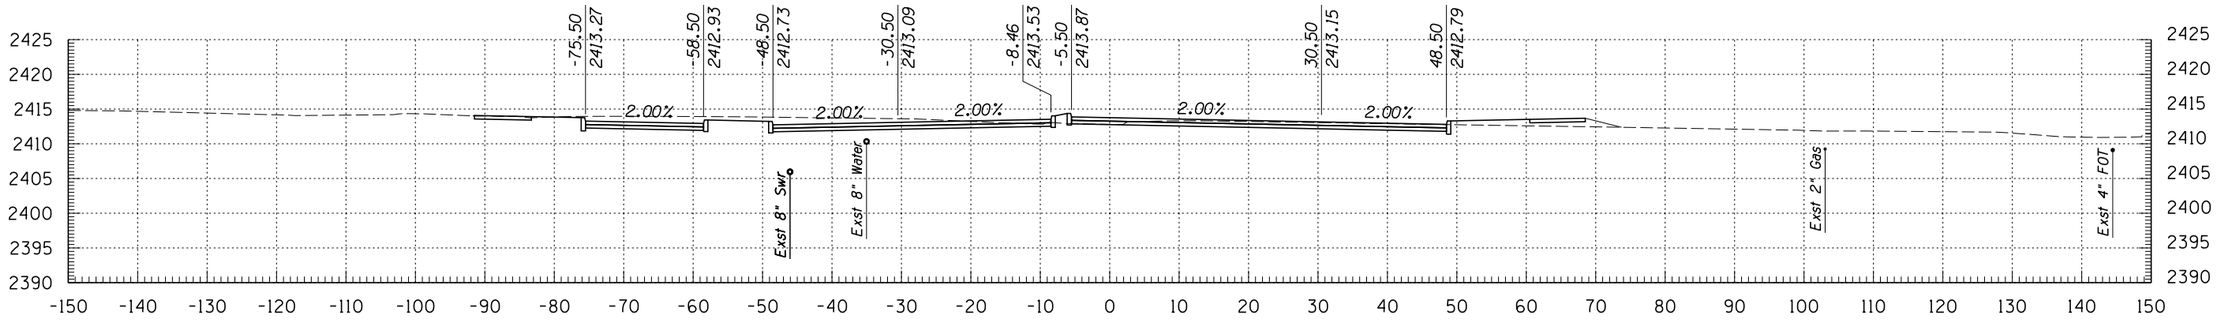

170+50

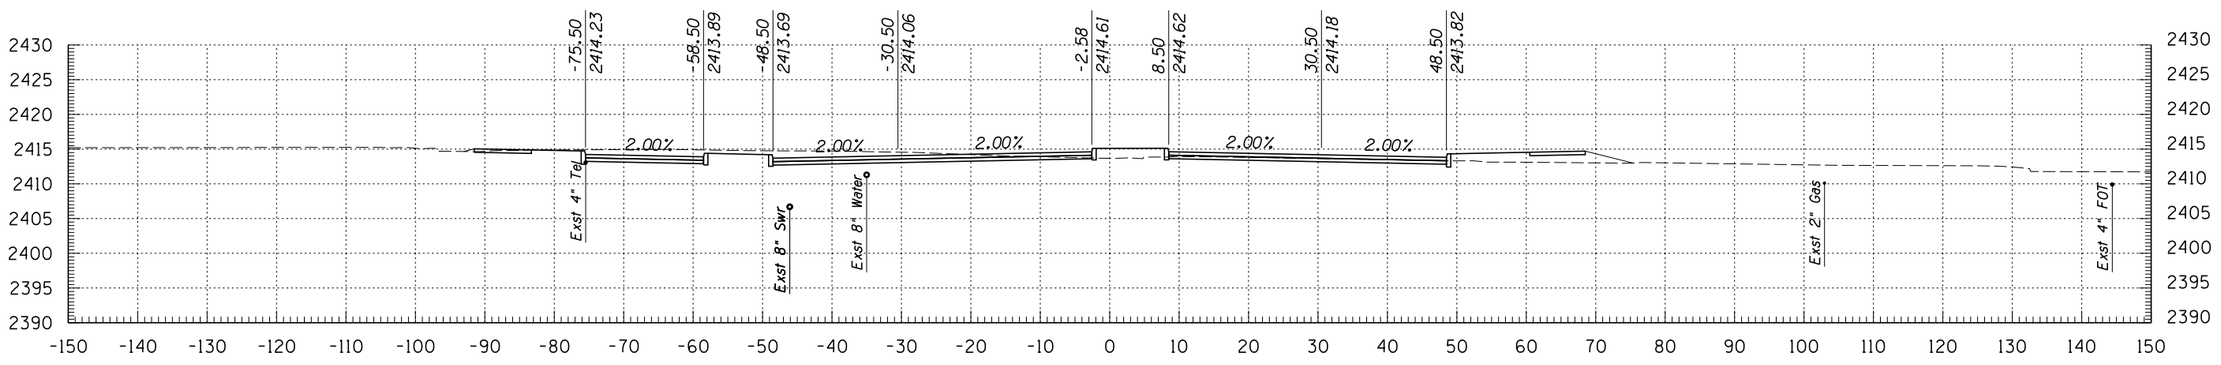

170+00

Kimley-Horn and Associates, Inc.
© 2009 KIMLEY-HORN AND ASSOCIATES, INC.
2210 East Fort Lowell Road, Suite 200
Tucson, Arizona 85719 (520) 615-9191

NO.	DATE	REVISION	BY	CHKD.	APPR.


PLANS ARE NOT FOR CONSTRUCTION

DEPARTMENT OF TRANSPORTATION/ENGINEERING DIVISION


GRANT ROAD CROSS SECTIONS

CITY OF TUCSON


DSGN. BY J. DEBERRY	11/09	REF.	SCALE: 1"=1' H, 1"=1' V
DRWN. BY J. DEBERRY	11/09		
CHKD. BY B. BEENKEN	11/09	PLAN NO.	

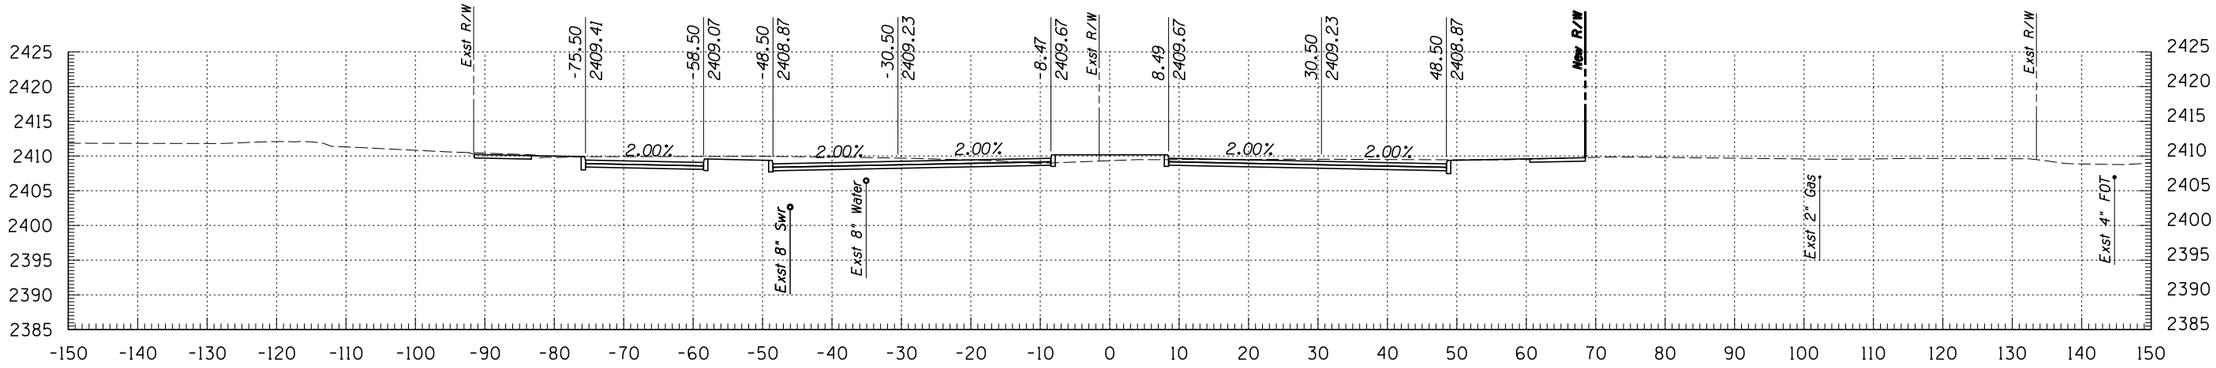

172+50

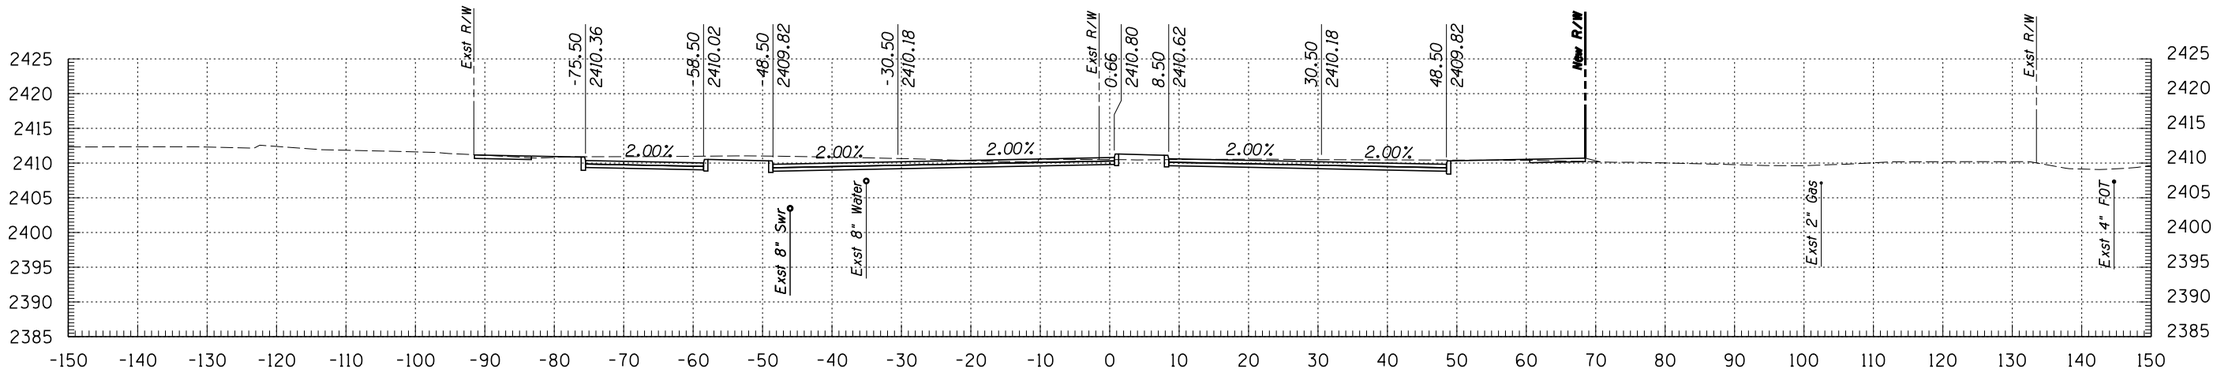

172+00

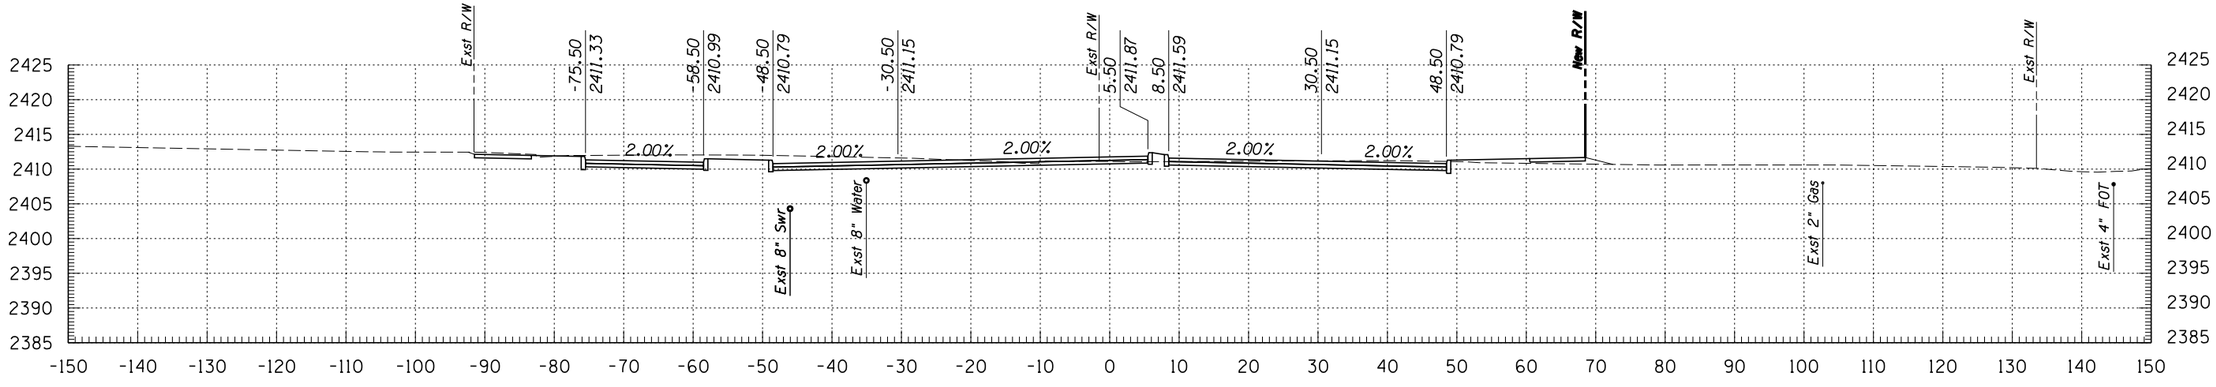

171+50

© 2009 KIMLEY-HORN AND ASSOCIATES, INC.

Kimley-Horn and Associates, Inc.
2210 East Fort Lowell Road, Suite 200
Tucson, Arizona 85719 (520) 615-9191

NO.	DATE	REVISION	BY	CHKD.	APPR.

PLANS ARE NOT FOR CONSTRUCTION


DEPARTMENT OF TRANSPORTATION/ENGINEERING DIVISION

GRANT ROAD CROSS SECTIONS


CITY OF TUCSON

DSGN. BY J. DEBERRY	11/09	REF. _____ SCALE: 1"=1' H, 1"=1' V
DRWN. BY J. DEBERRY	11/09	
CHKD. BY B. BEENKEN	11/09	PLAN NO. _____


60 OF 299

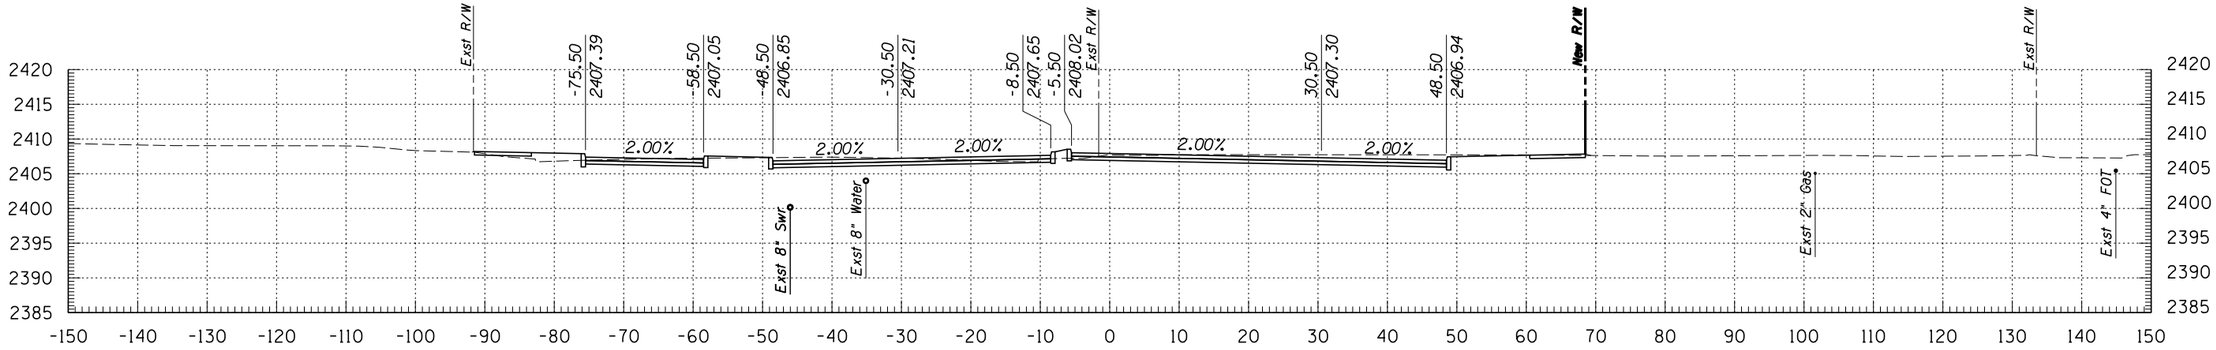

174+00

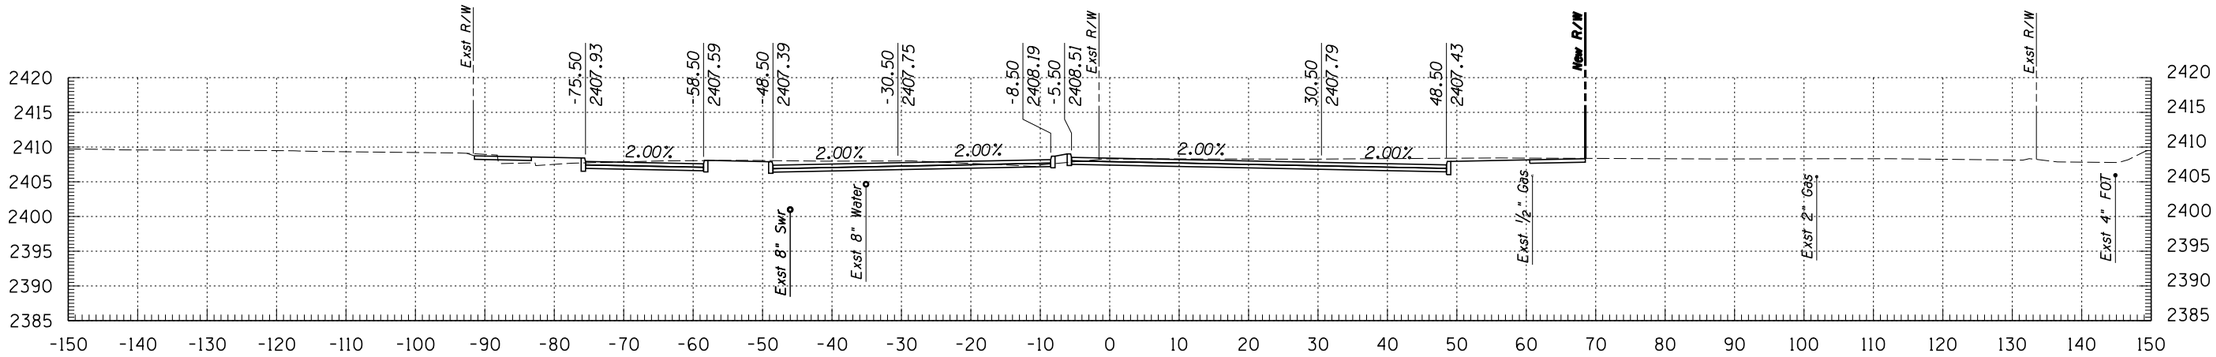

173+50

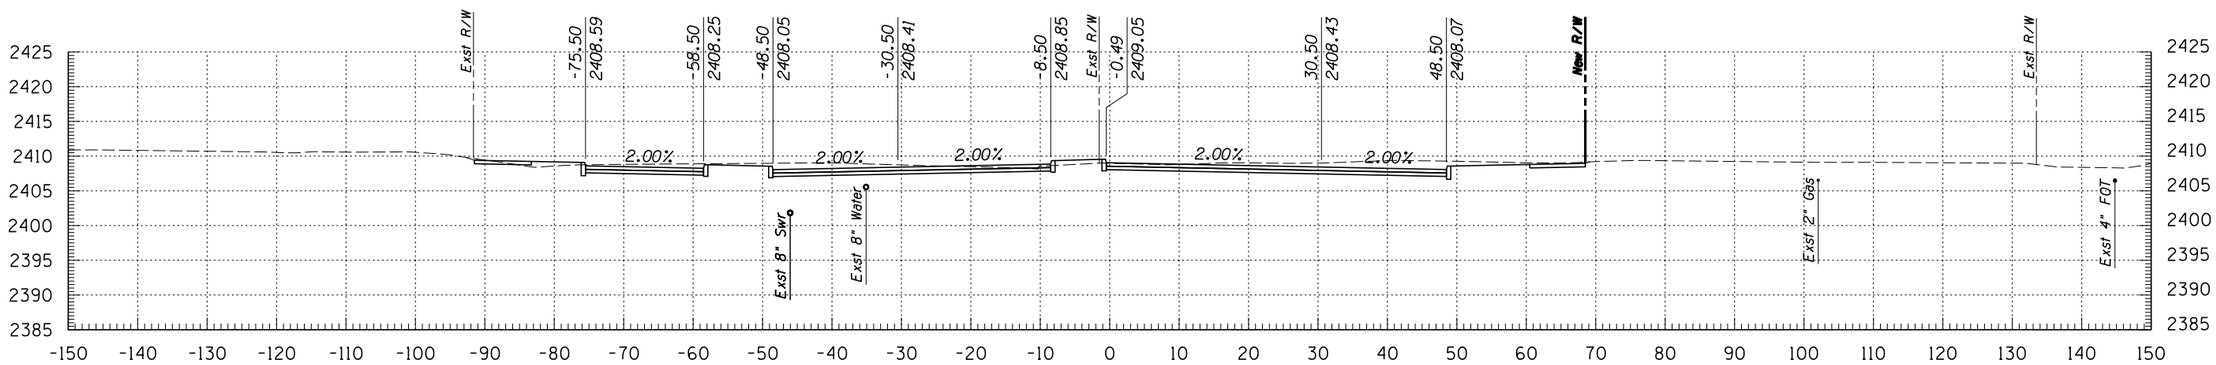

173+00

Kimley-Horn and Associates, Inc.
© 2009 KIMLEY-HORN AND ASSOCIATES, INC.
2210 East Fort Lowell Road, Suite 200
Tucson, Arizona 85719 (520) 615-9191

NO.	DATE	REVISION	BY	CHKD.	APPR.


PLANS ARE NOT FOR CONSTRUCTION

DEPARTMENT OF TRANSPORTATION/ENGINEERING DIVISION


GRANT ROAD CROSS SECTIONS

CITY OF TUCSON


DSGN. BY J. DEBERRY	11/09	REF.	SCALE: 1"=1' H, 1"=1' V
DRWN. BY J. DEBERRY	11/09		
CHKD. BY B. BEENKEN	11/09	PLAN NO.	

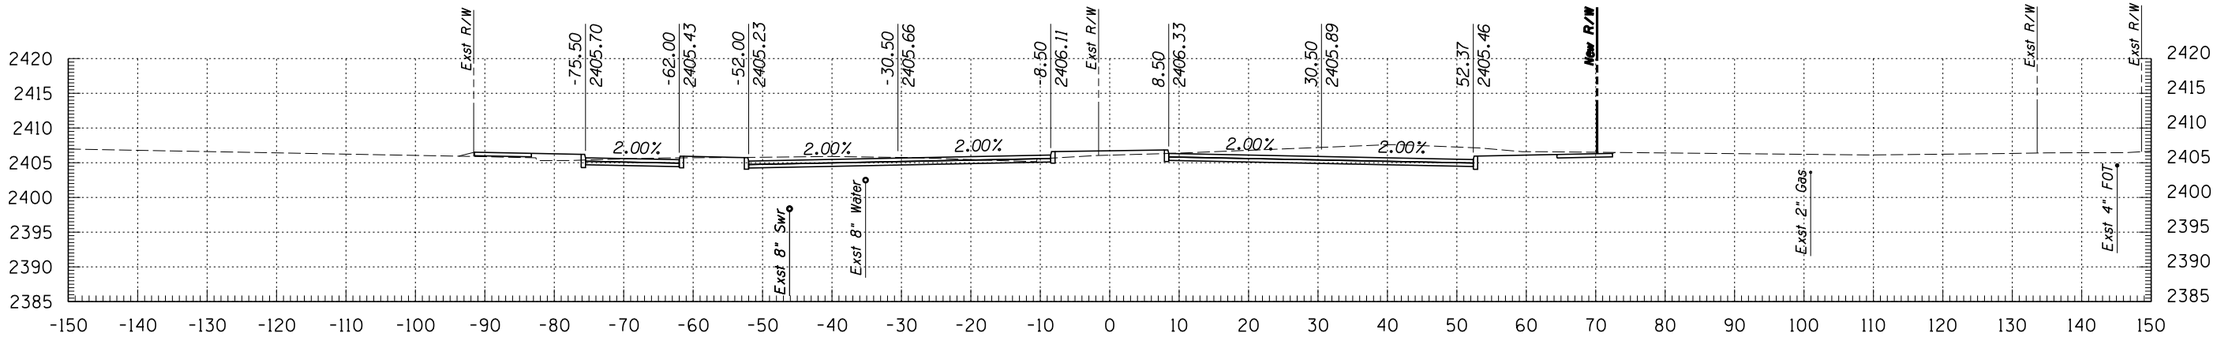

175+50

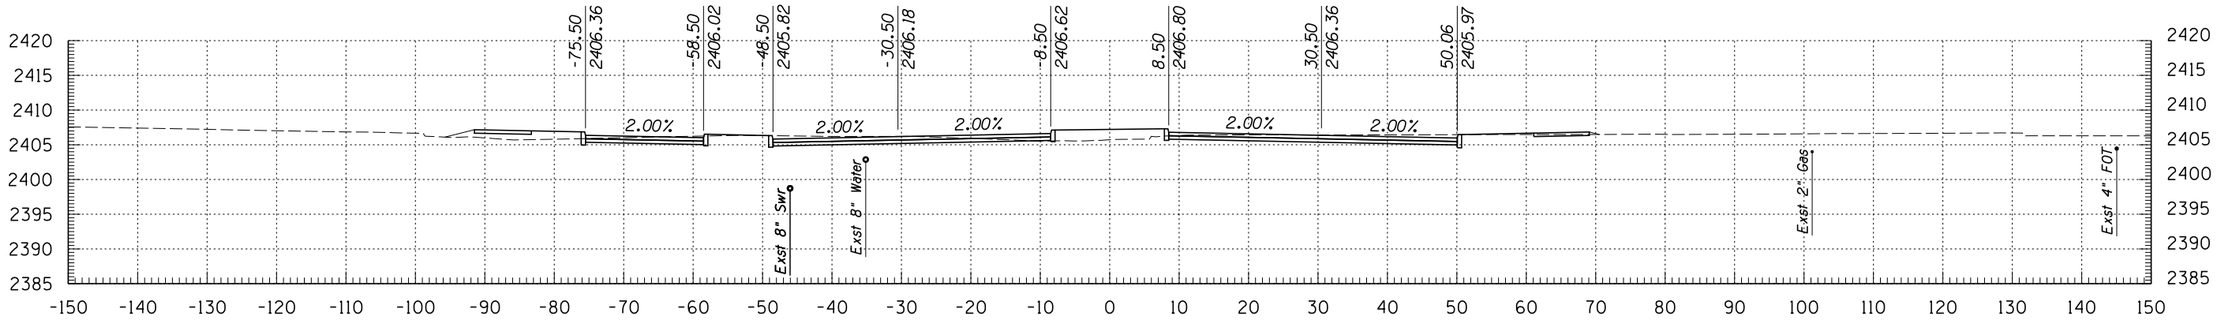

175+00

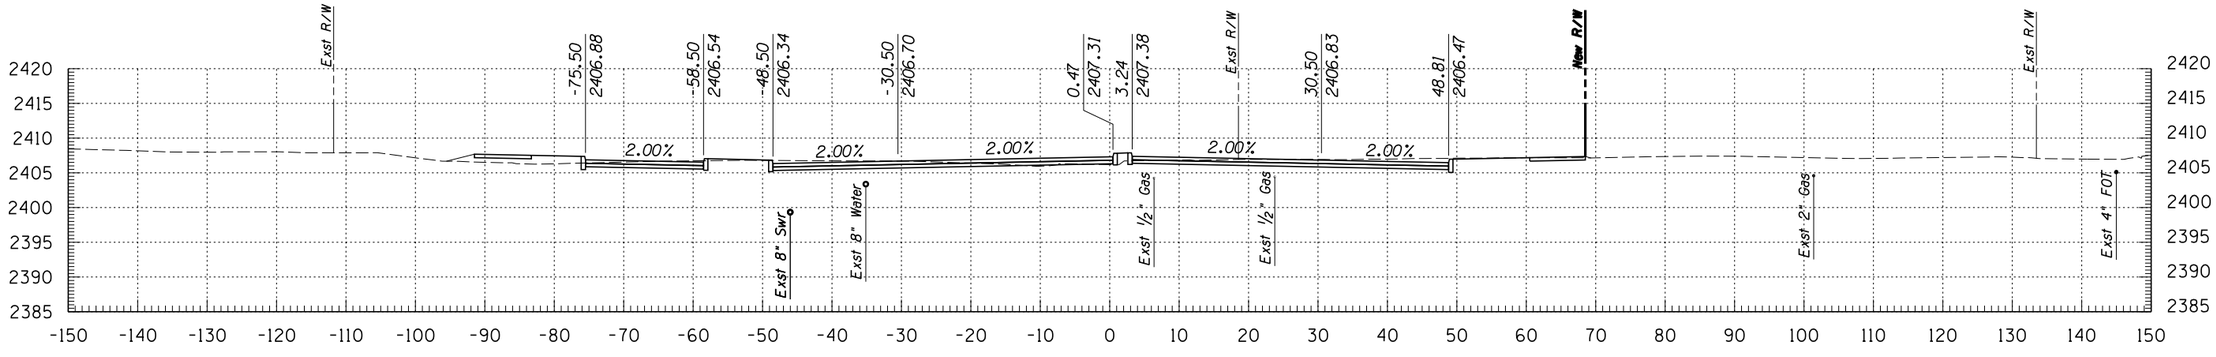

174+50

Kimley-Horn and Associates, Inc.
© 2009 KIMLEY-HORN AND ASSOCIATES, INC.
2210 East Fort Lowell Road, Suite 200
Tucson, Arizona 85719 (520) 615-9191

NO.	DATE	REVISION	BY	CHKD.	APPR.

PLANS ARE NOT FOR CONSTRUCTION


DEPARTMENT OF TRANSPORTATION/ENGINEERING DIVISION

GRANT ROAD CROSS SECTIONS


CITY OF TUCSON

DSGN. BY J. DEBERRY	11/09	REF.
DRWN. BY J. DEBERRY	11/09	SCALE: 1"=1' H, 1"=1' V
CHKD. BY B. BEENKEN	11/09	PLAN NO.


OF 62 OF 299

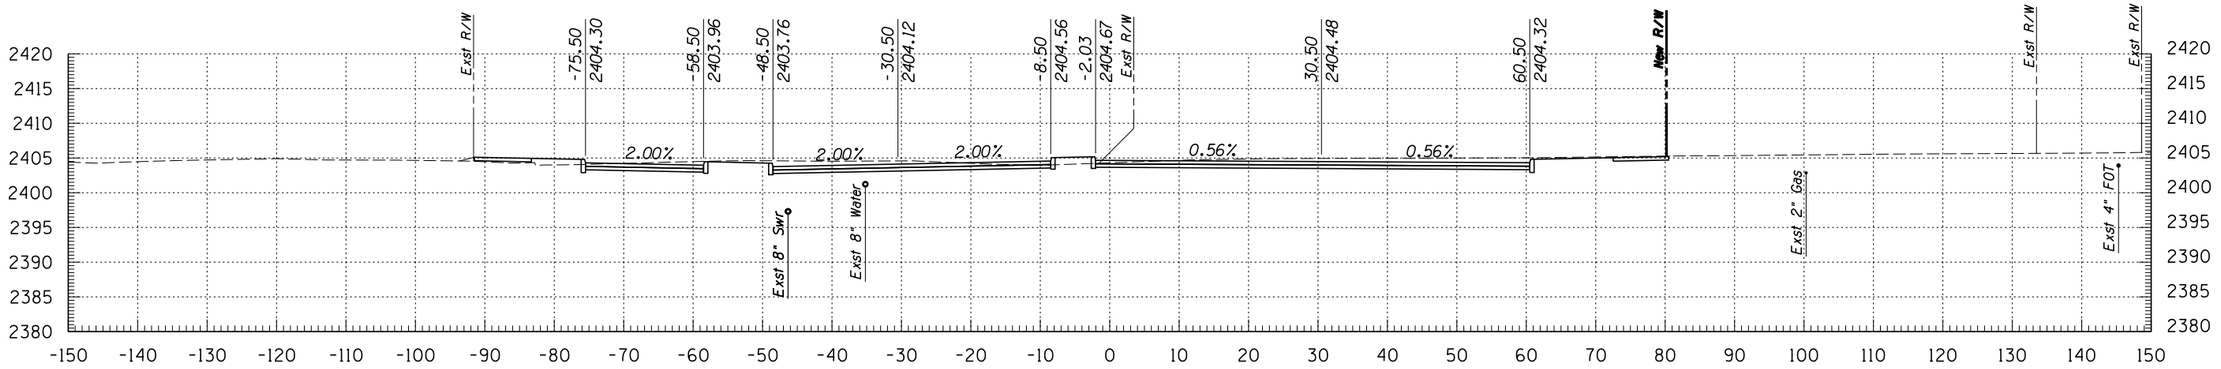

177+00

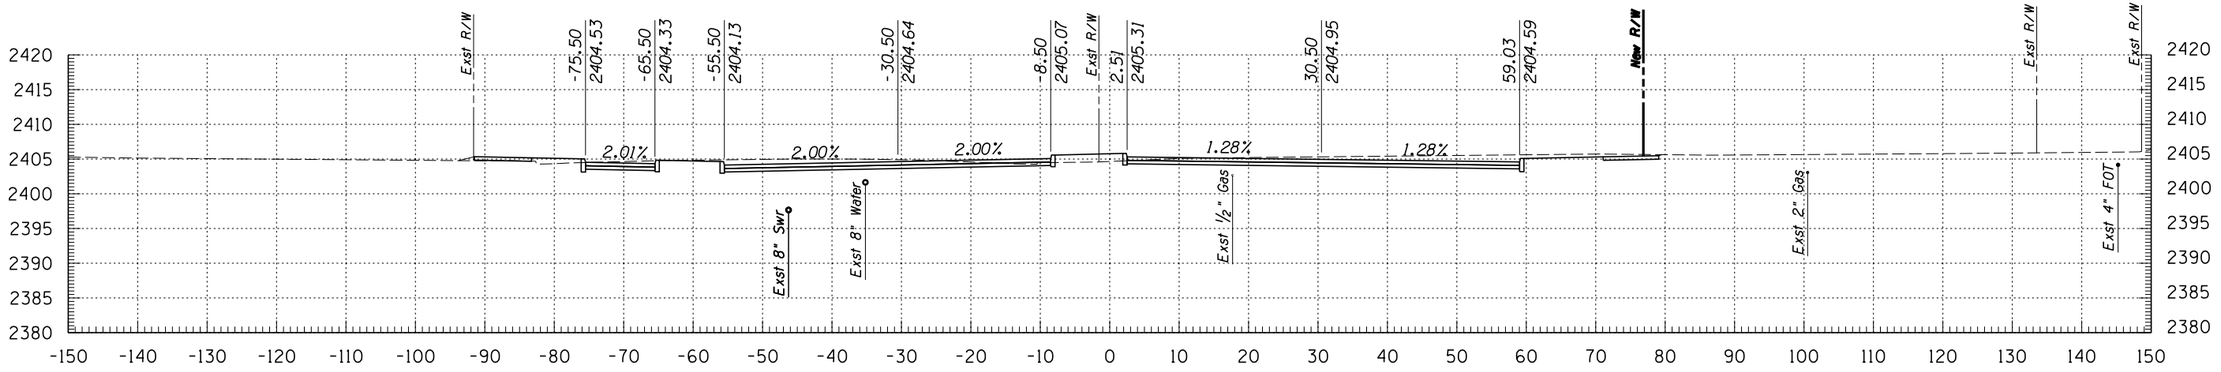

176+50

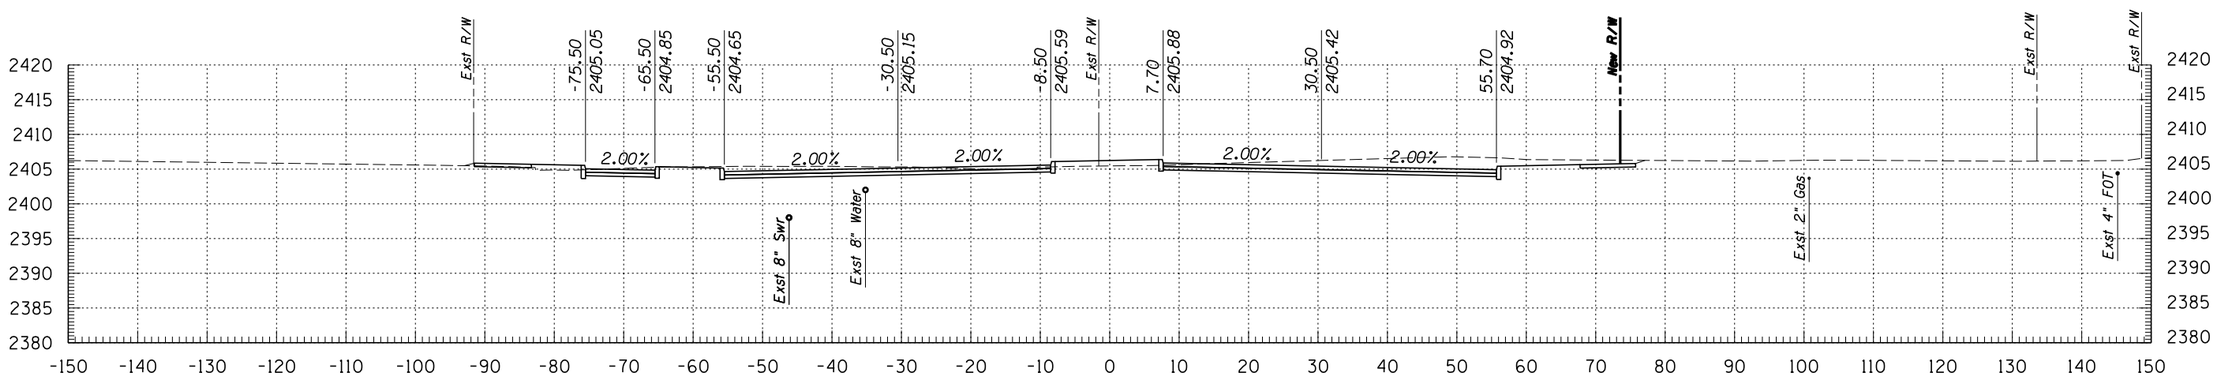

176+00

Kimley-Horn and Associates, Inc.
© 2009 KIMLEY-HORN AND ASSOCIATES, INC.
2210 East Fort Lowell Road, Suite 200
Tucson, Arizona 85719 (520) 615-9191

NO.	DATE	REVISION	BY	CHKD.	APPR.


PLANS ARE NOT FOR CONSTRUCTION

DEPARTMENT OF TRANSPORTATION/ENGINEERING DIVISION


GRANT ROAD CROSS SECTIONS

CITY OF TUCSON


DSGN. BY J. DEBERRY	11/09	REF.	SCALE: 1"=1' H, 1"=1' V
DRWN. BY J. DEBERRY	11/09		
CHKD. BY B. BEENKEN	11/09	PLAN NO.	

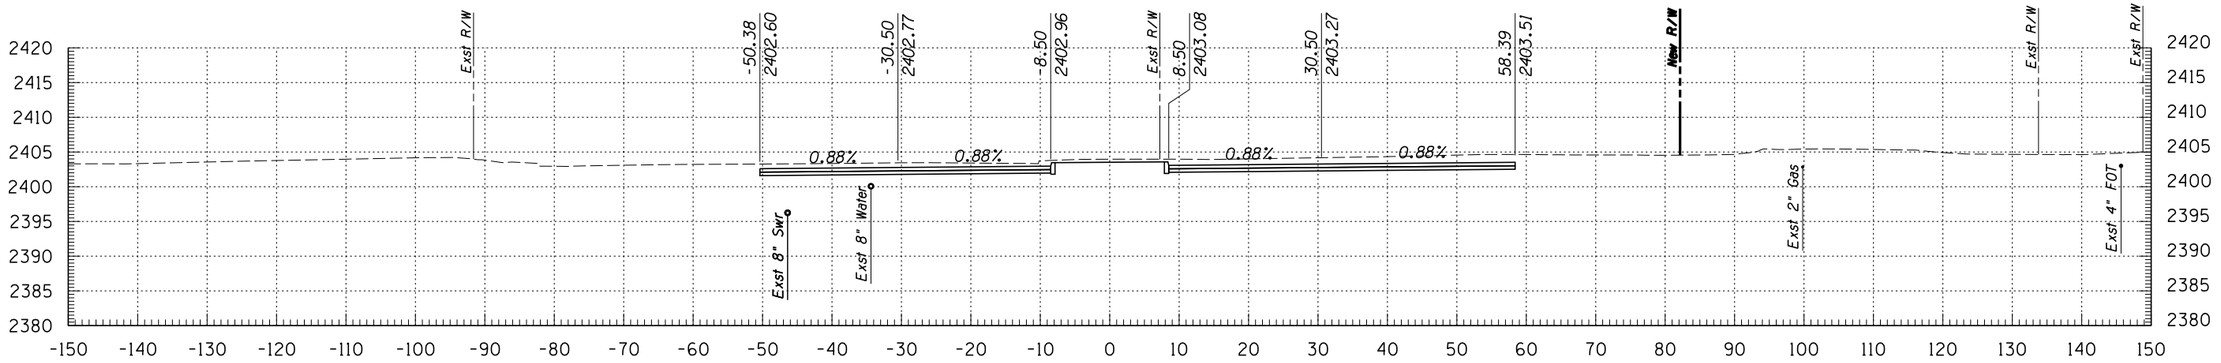

178+50

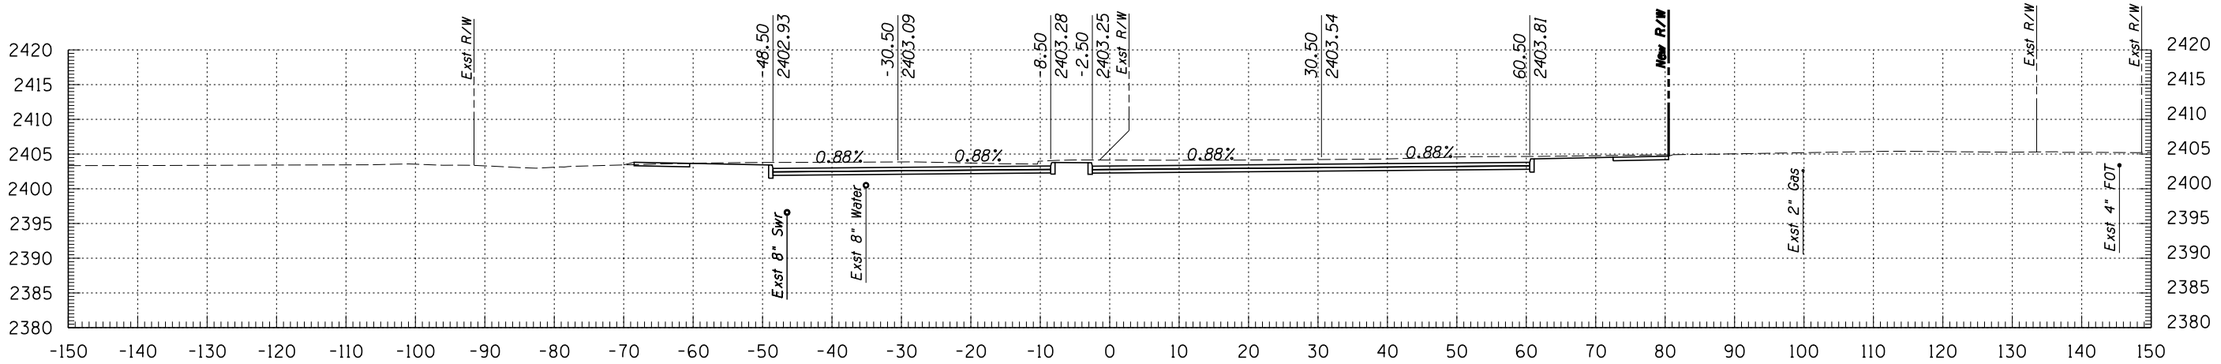

178+00

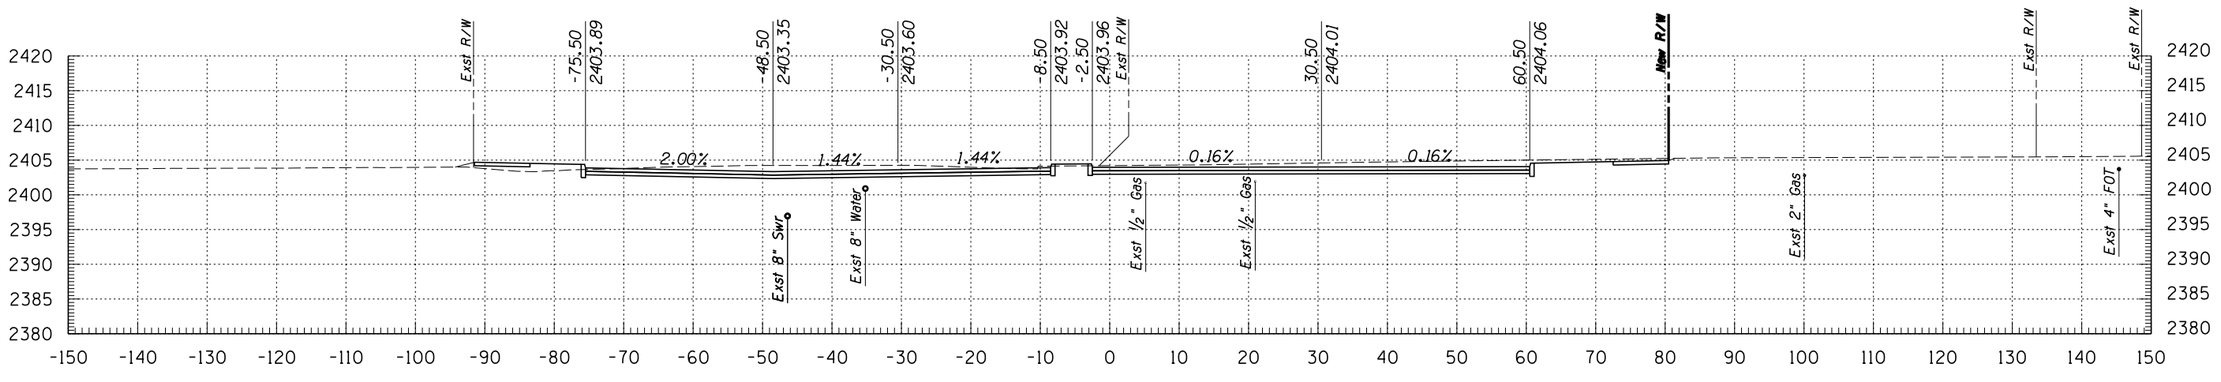

177+50

Kimley-Horn and Associates, Inc.

© 2009 KIMLEY-HORN AND ASSOCIATES, INC.

2210 East Fort Lowell Road, Suite 200
Tucson, Arizona 85719 (520) 615-9191

NO.	DATE	REVISION	BY	CHKD.	APPR.

PLANS ARE NOT FOR CONSTRUCTION


DEPARTMENT OF TRANSPORTATION/ENGINEERING DIVISION

GRANT ROAD CROSS SECTIONS


CITY OF TUCSON

DSGN. BY J. DEBERRY	11/09	REF.
DRWN. BY J. DEBERRY	11/09	SCALE: 1"=1' H, 1"=1' V
CHKD. BY B. BEENKEN	11/09	PLAN NO.


OF 64 OF 299

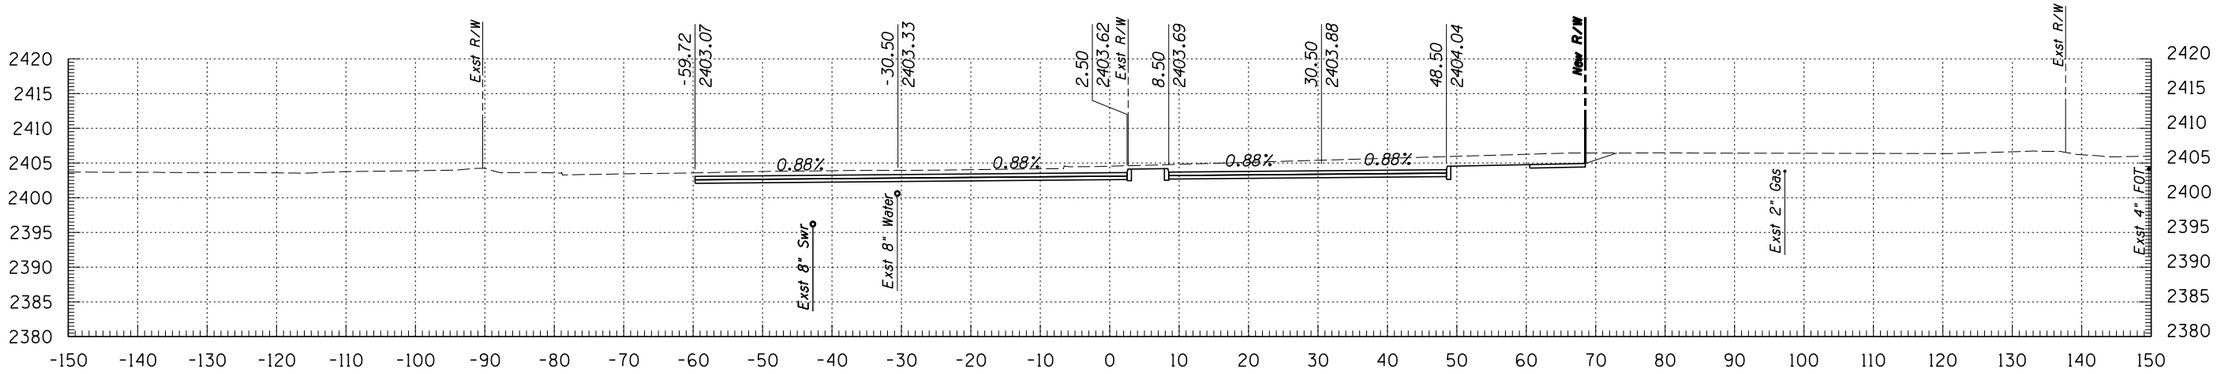

179+50

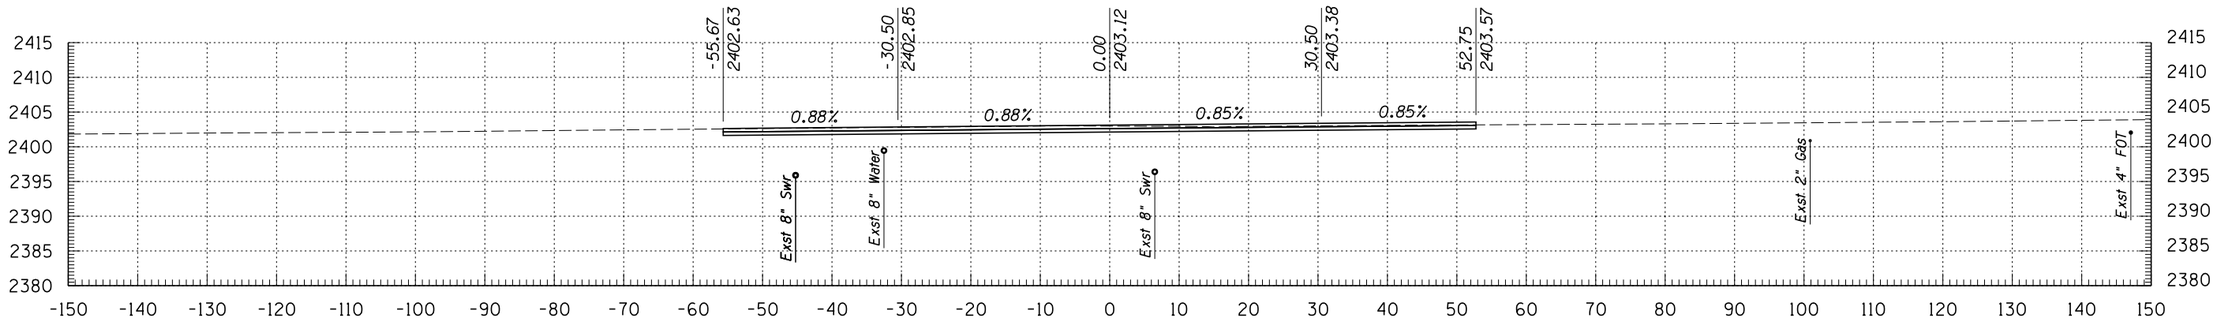

179+00

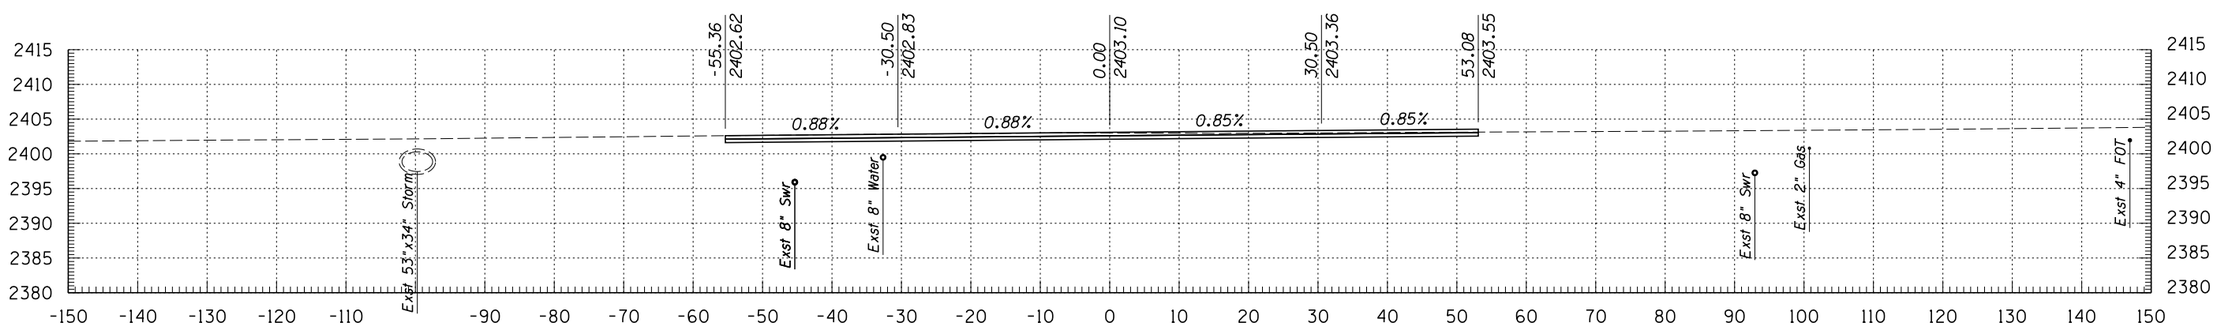

178+97

Kimley-Horn and Associates, Inc.
© 2009 KIMLEY-HORN AND ASSOCIATES, INC.
2210 East Fort Lowell Road, Suite 200
Tucson, Arizona 85719 (520) 615-9191

NO.	DATE	REVISION	BY	CHKD.	APPR.


PLANS ARE NOT FOR CONSTRUCTION

DEPARTMENT OF TRANSPORTATION/ENGINEERING DIVISION


GRANT ROAD CROSS SECTIONS

CITY OF TUCSON


DSGN. BY J. DEBERRY	11/09	REF.
DRWN. BY J. DEBERRY	11/09	SCALE: 1"=1' H, 1"=1' V
CHKD. BY B. BEENKEN	11/09	PLAN NO.

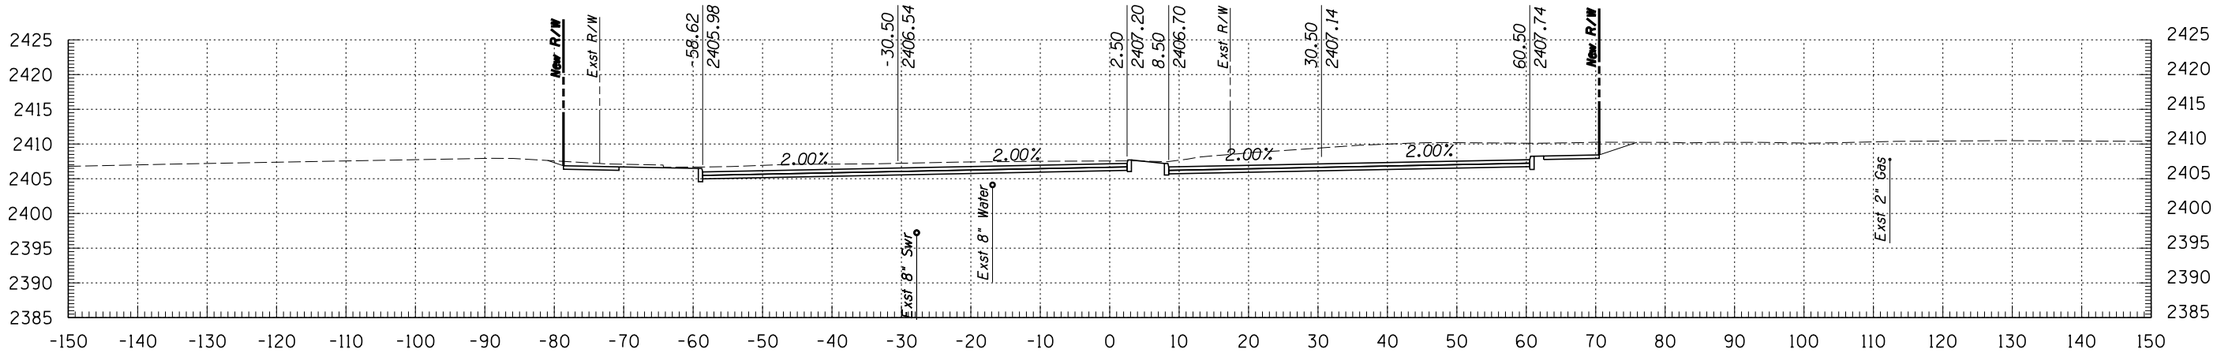

181+00

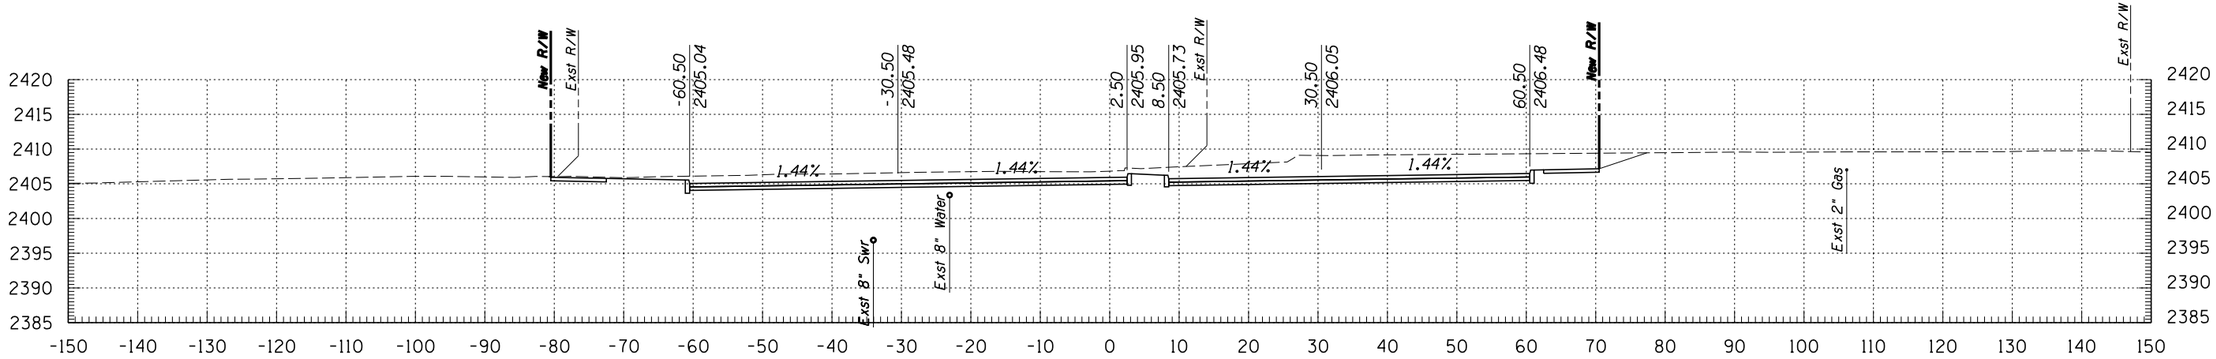

180+50

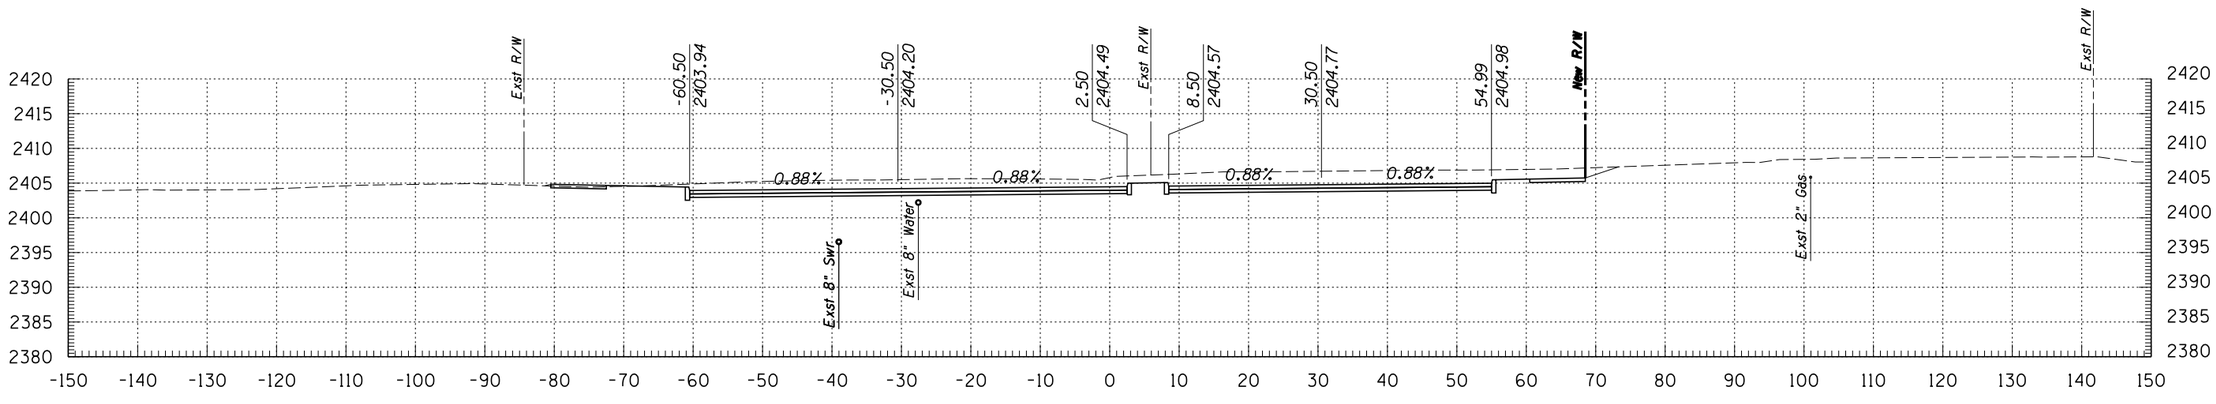

180+00

Kimley-Horn and Associates, Inc.
© 2009 KIMLEY-HORN AND ASSOCIATES, INC.
2210 East Fort Lowell Road, Suite 200
Tucson, Arizona 85719 (520) 615-9191

NO.	DATE	REVISION	BY	CHKD.	APPR.


PLANS ARE NOT FOR CONSTRUCTION

DEPARTMENT OF TRANSPORTATION/ENGINEERING DIVISION


GRANT ROAD CROSS SECTIONS

CITY OF TUCSON


DSGN. BY J. DEBERRY	11/09	REF.
DRWN. BY J. DEBERRY	11/09	SCALE: 1"=1' H, 1"=1' V
CHKD. BY B. BEENKEN	11/09	PLAN NO.

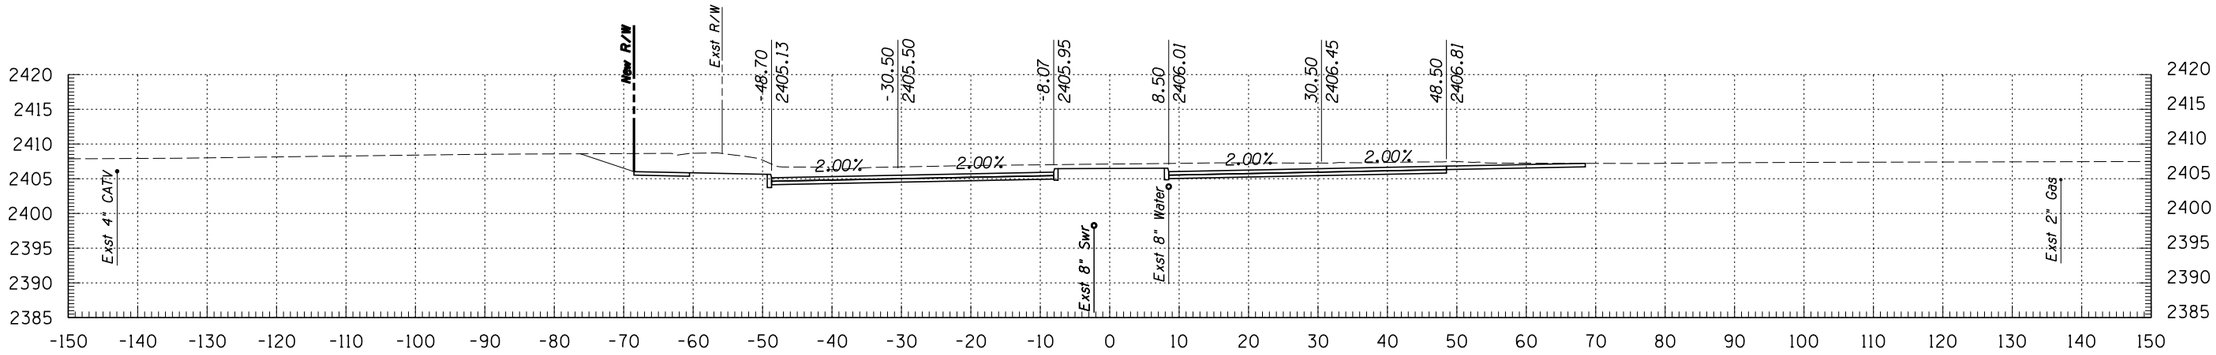

182+50

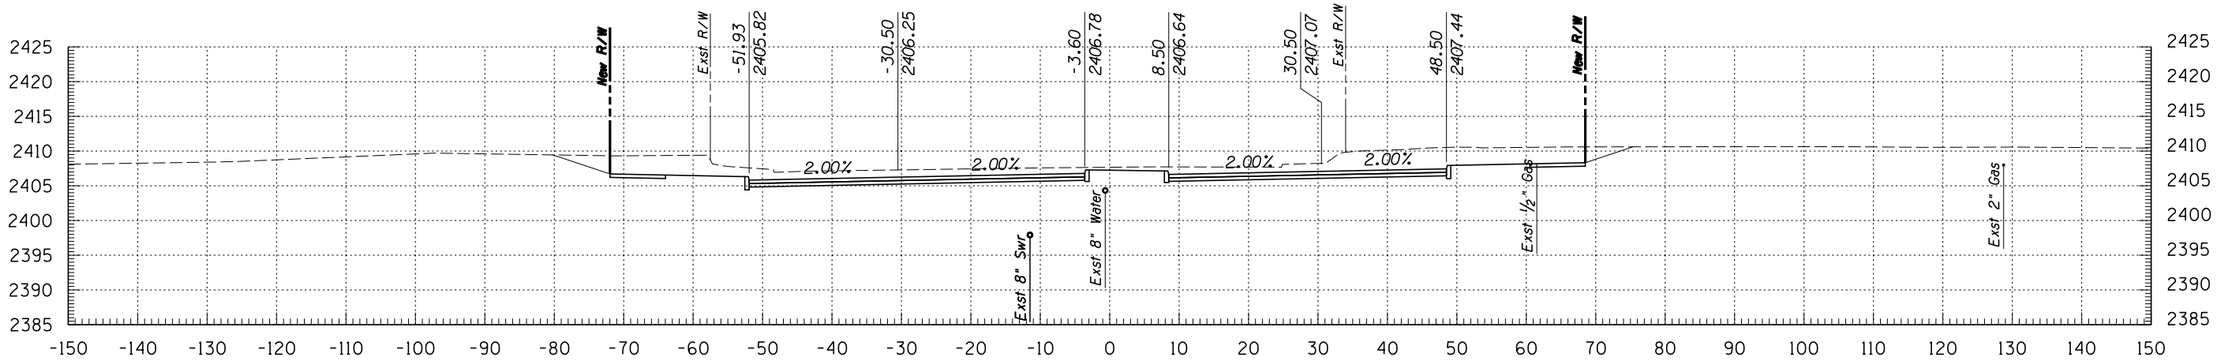

182+00

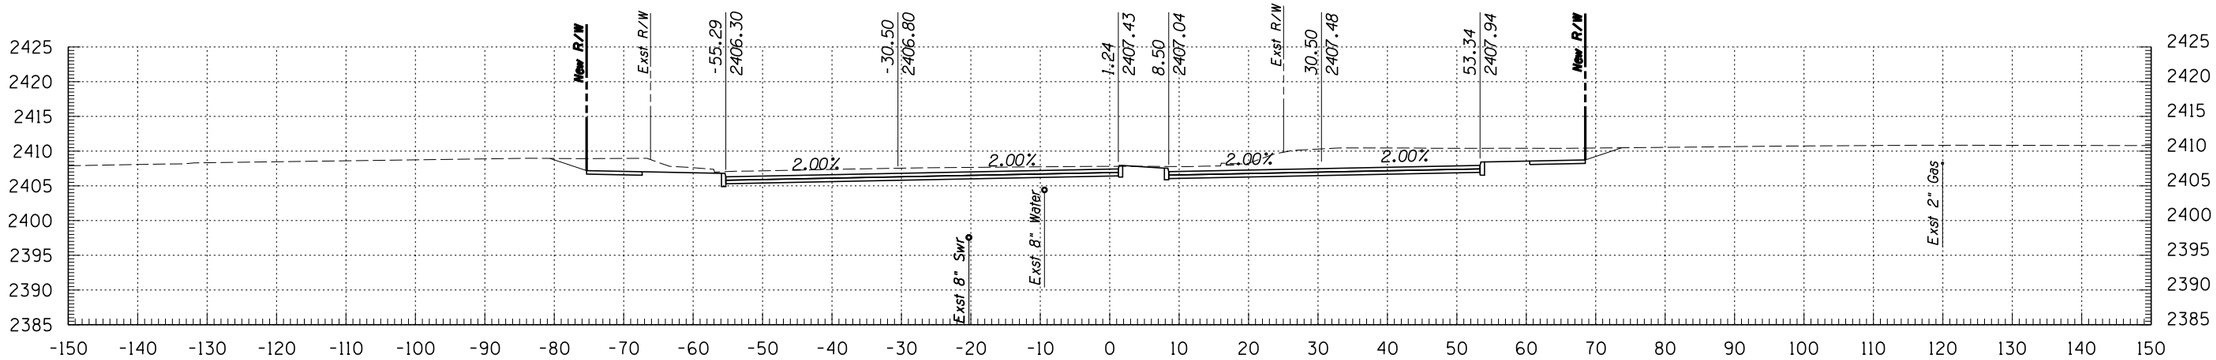

181+50

Kimley-Horn and Associates, Inc.
© 2009 KIMLEY-HORN AND ASSOCIATES, INC.
2210 East Fort Lowell Road, Suite 200
Tucson, Arizona 85719 (520) 615-9191

NO.	DATE	REVISION	BY	CHKD.	APPR.


PLANS ARE NOT FOR CONSTRUCTION

DEPARTMENT OF TRANSPORTATION/ENGINEERING DIVISION


GRANT ROAD CROSS SECTIONS

CITY OF TUCSON


DSGN. BY J. DEBERRY	11/09	REF.
DRWN. BY J. DEBERRY	11/09	SCALE: 1"=1' H, 1"=1' V
CHKD. BY B. BEENKEN	11/09	PLAN NO.

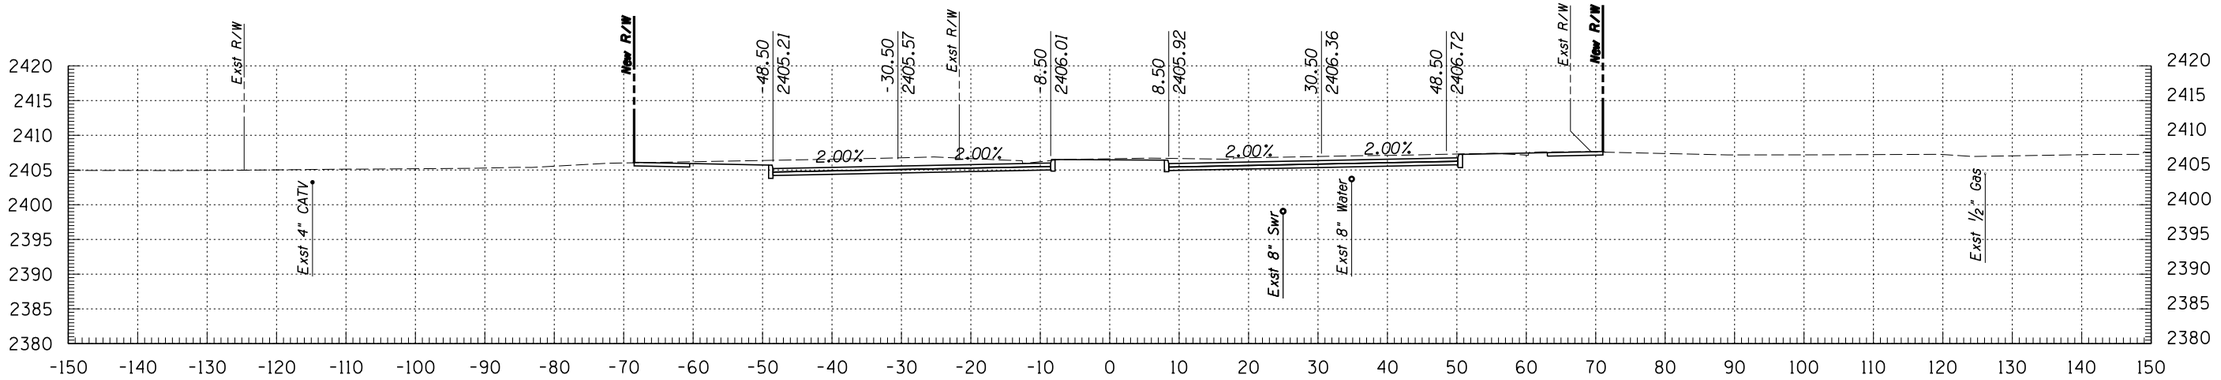

184+00

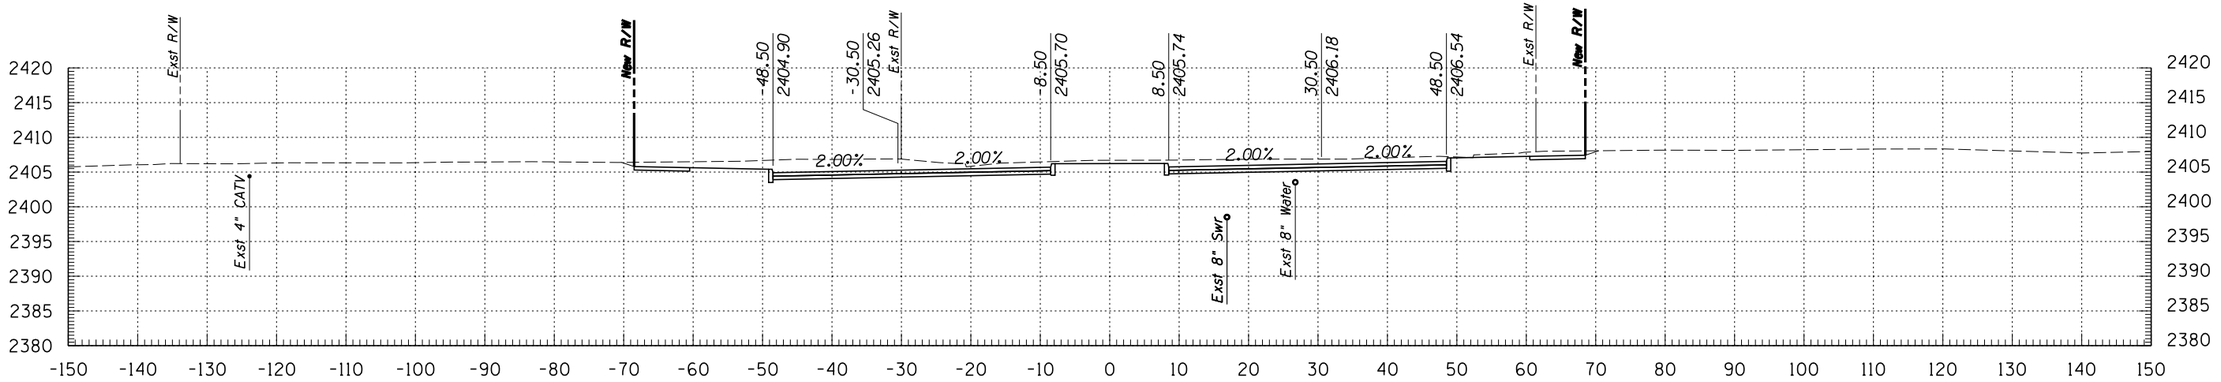

183+50

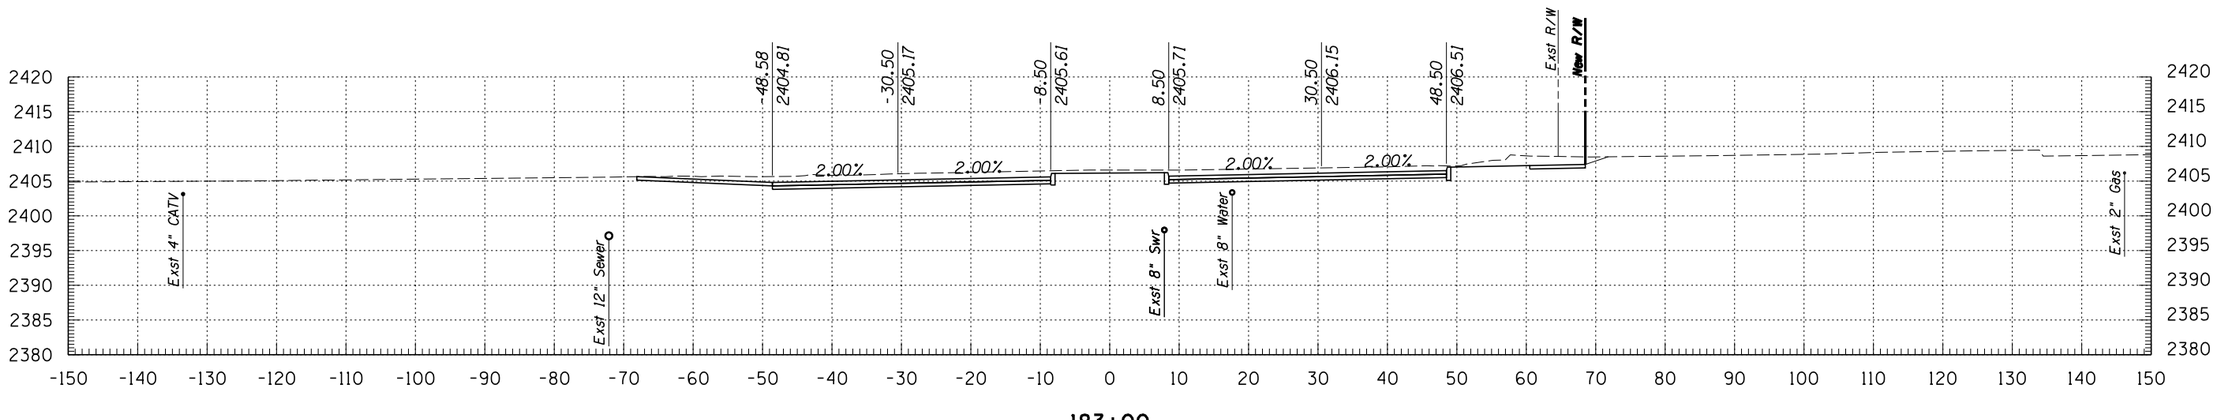

183+00

Kimley-Horn and Associates, Inc.
© 2009 KIMLEY-HORN AND ASSOCIATES, INC.
2210 East Fort Lowell Road, Suite 200
Tucson, Arizona 85719 (520) 615-9191

NO.	DATE	REVISION	BY	CHKD.	APPR.


PLANS ARE NOT FOR CONSTRUCTION

DEPARTMENT OF TRANSPORTATION/ENGINEERING DIVISION


GRANT ROAD CROSS SECTIONS

CITY OF TUCSON


DSGN. BY J. DEBERRY	11/09	REF.
DRWN. BY J. DEBERRY	11/09	SCALE: 1"=1' H, 1"=1' V
CHKD. BY B. BEENKEN	11/09	PLAN NO.

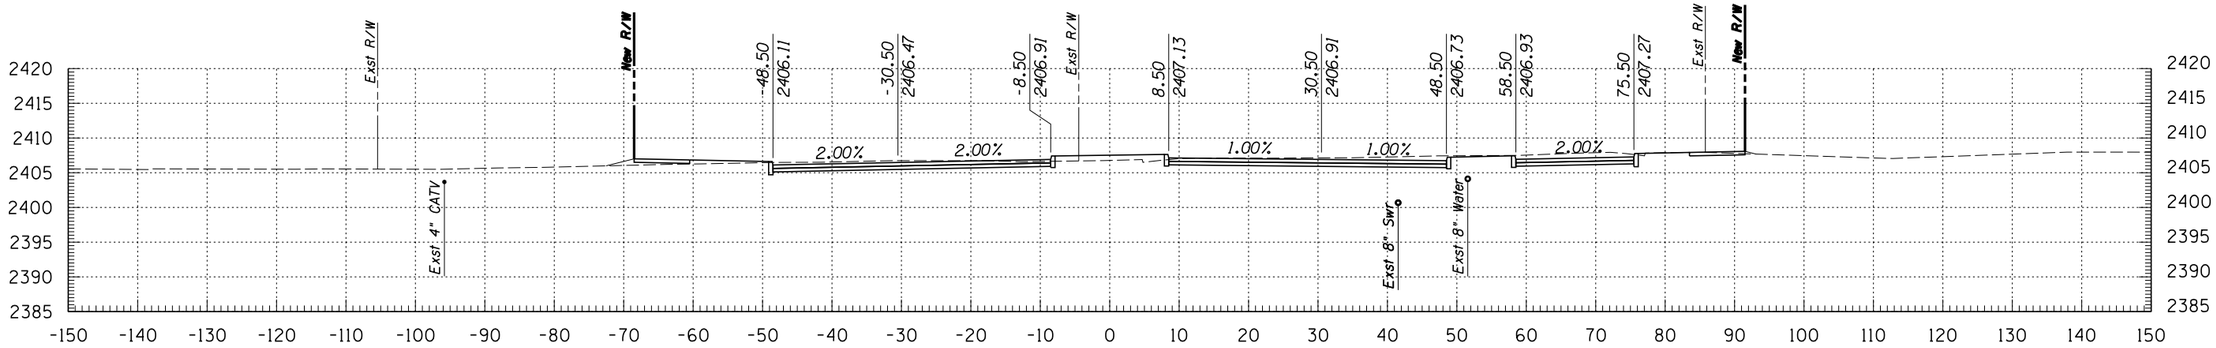

185+50

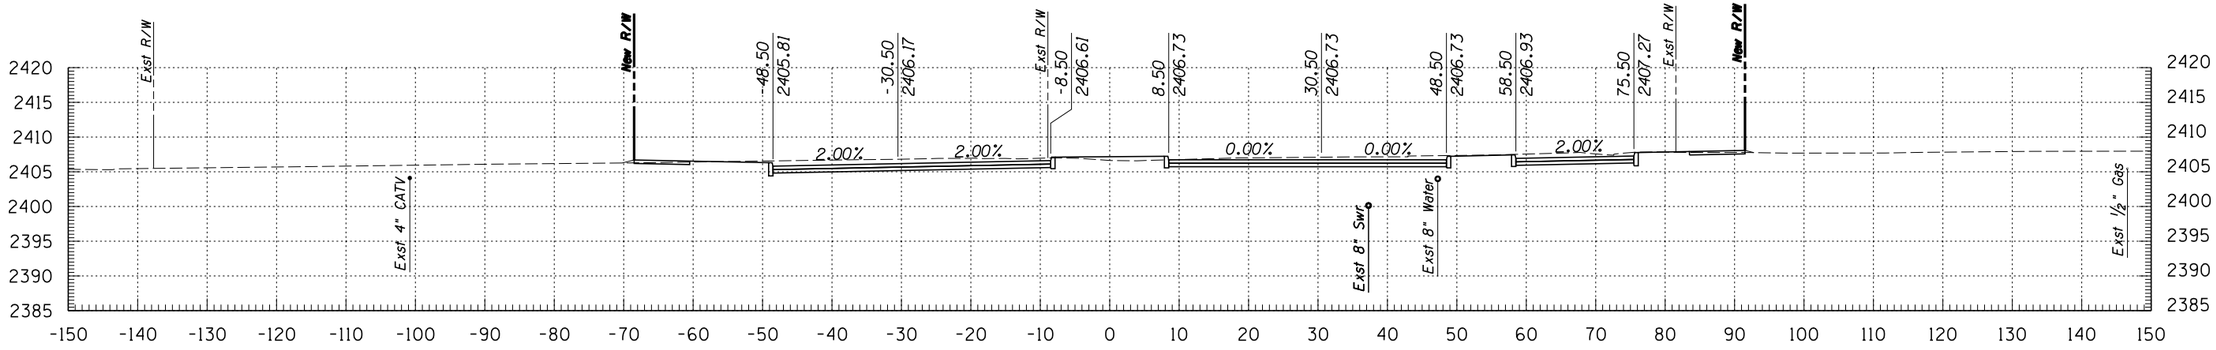

185+00

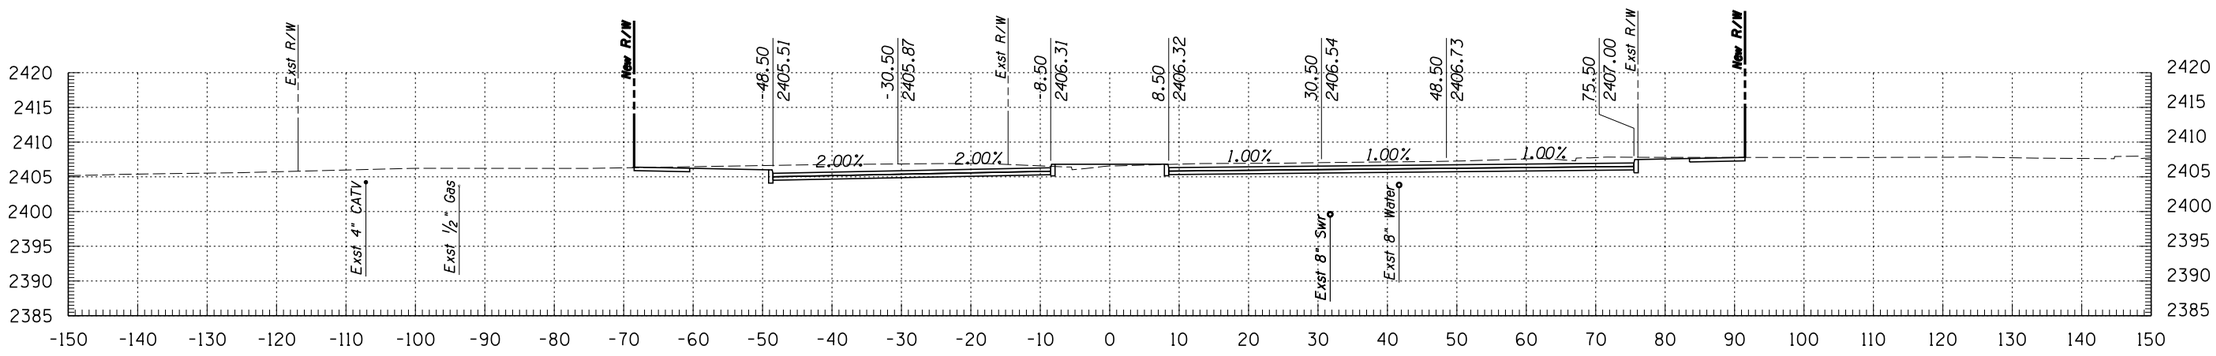

184+50

Kimley-Horn and Associates, Inc.
© 2009 KIMLEY-HORN AND ASSOCIATES, INC.
2210 East Fort Lowell Road, Suite 200
Tucson, Arizona 85719 (520) 615-9191

NO.	DATE	REVISION	BY	CHKD.	APPR.


PLANS ARE NOT FOR CONSTRUCTION

DEPARTMENT OF TRANSPORTATION/ENGINEERING DIVISION


GRANT ROAD CROSS SECTIONS

CITY OF TUCSON


DSGN. BY J. DEBERRY	11/09	REF.
DRWN. BY J. DEBERRY	11/09	SCALE: 1"=1' H, 1"=1' V
CHKD. BY B. BEENKEN	11/09	PLAN NO.

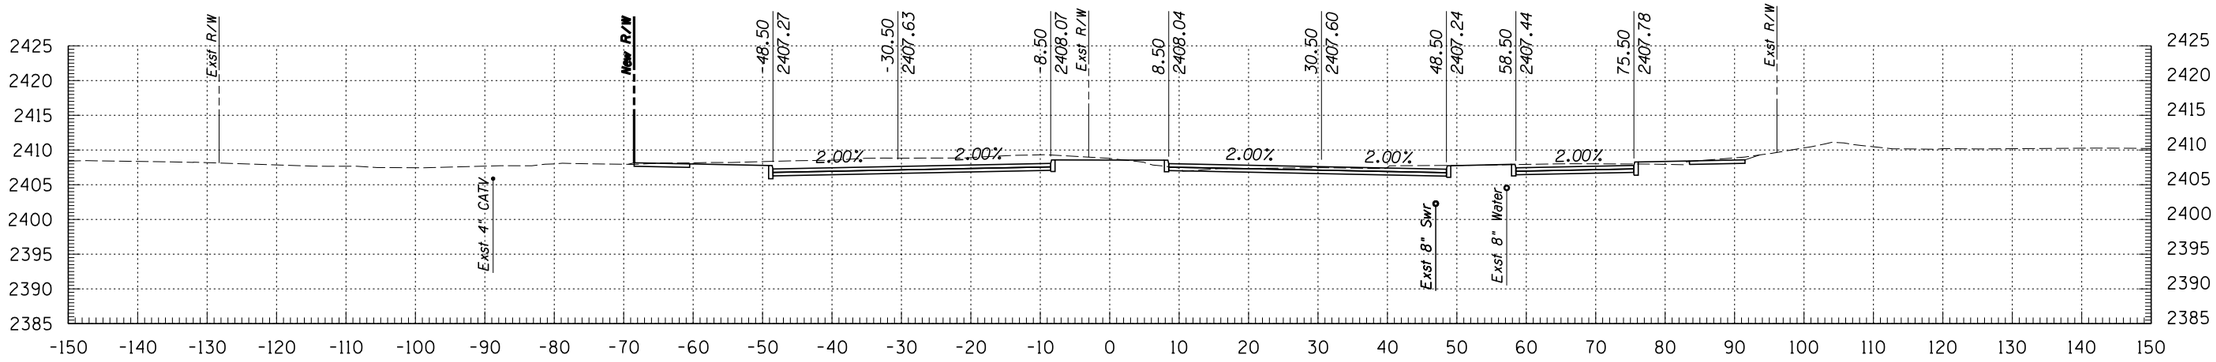

187+00

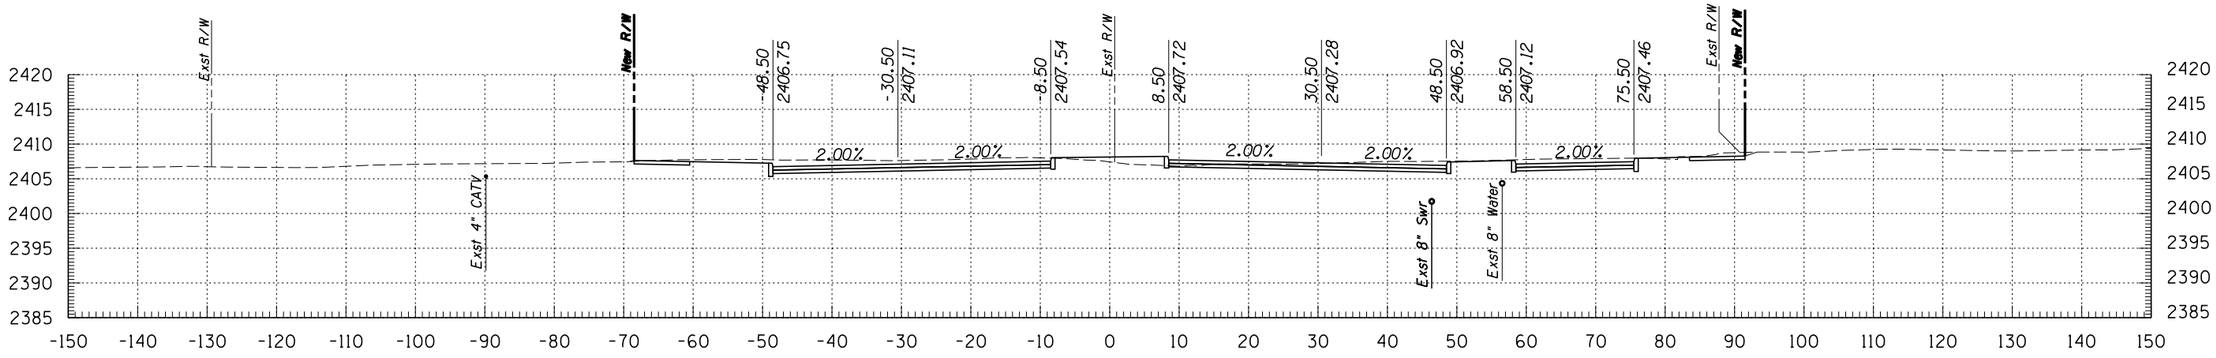

186+50

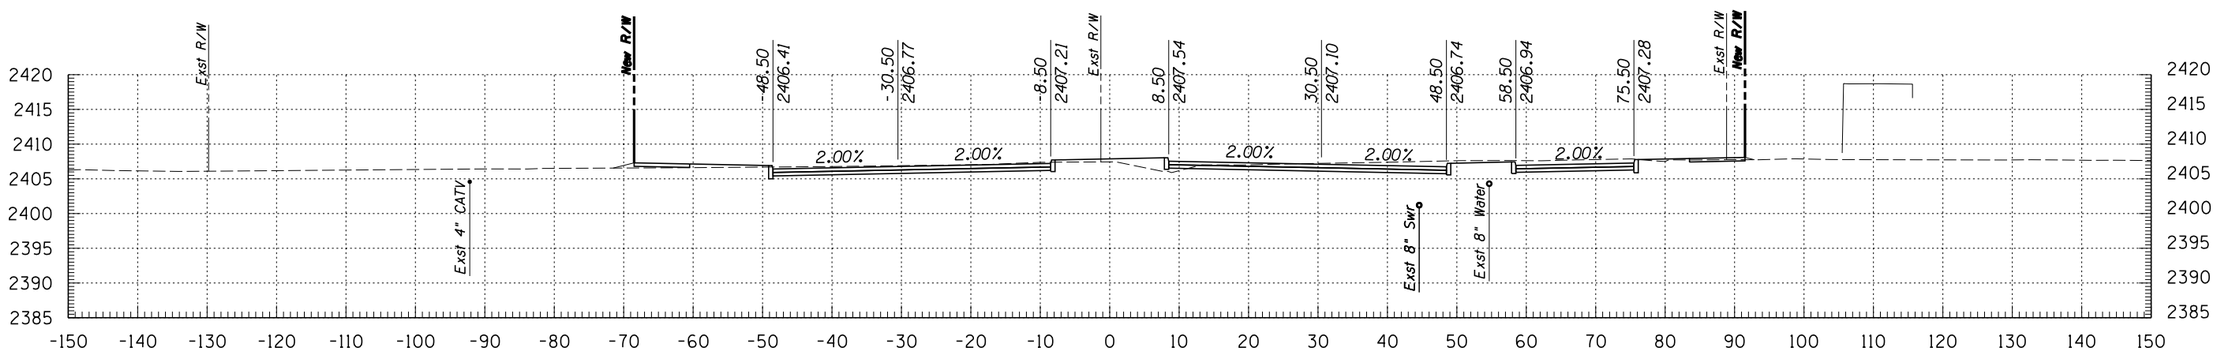

186+00

© 2009 KIMLEY-HORN AND ASSOCIATES, INC.

Kimley-Horn and Associates, Inc.
2210 East Fort Lowell Road, Suite 200
Tucson, Arizona 85719 (520) 615-9191

NO.	DATE	REVISION	BY	CHKD.	APPR.


PLANS ARE NOT FOR CONSTRUCTION

DEPARTMENT OF TRANSPORTATION/ENGINEERING DIVISION


GRANT ROAD CROSS SECTIONS

CITY OF TUCSON


DSGN. BY J. DEBERRY	11/09	REF.
DRWN. BY J. DEBERRY	11/09	SCALE: 1"=1' H, 1"=1' V
CHKD. BY B. BEENKEN	11/09	PLAN NO.

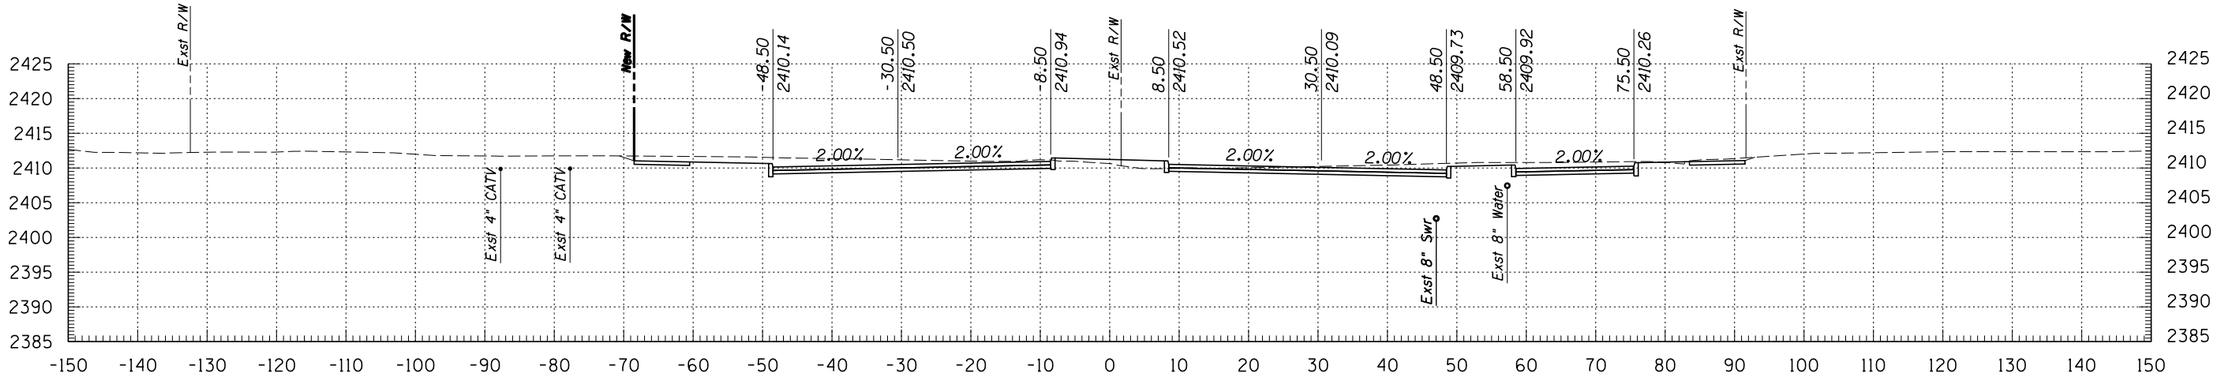

188+50

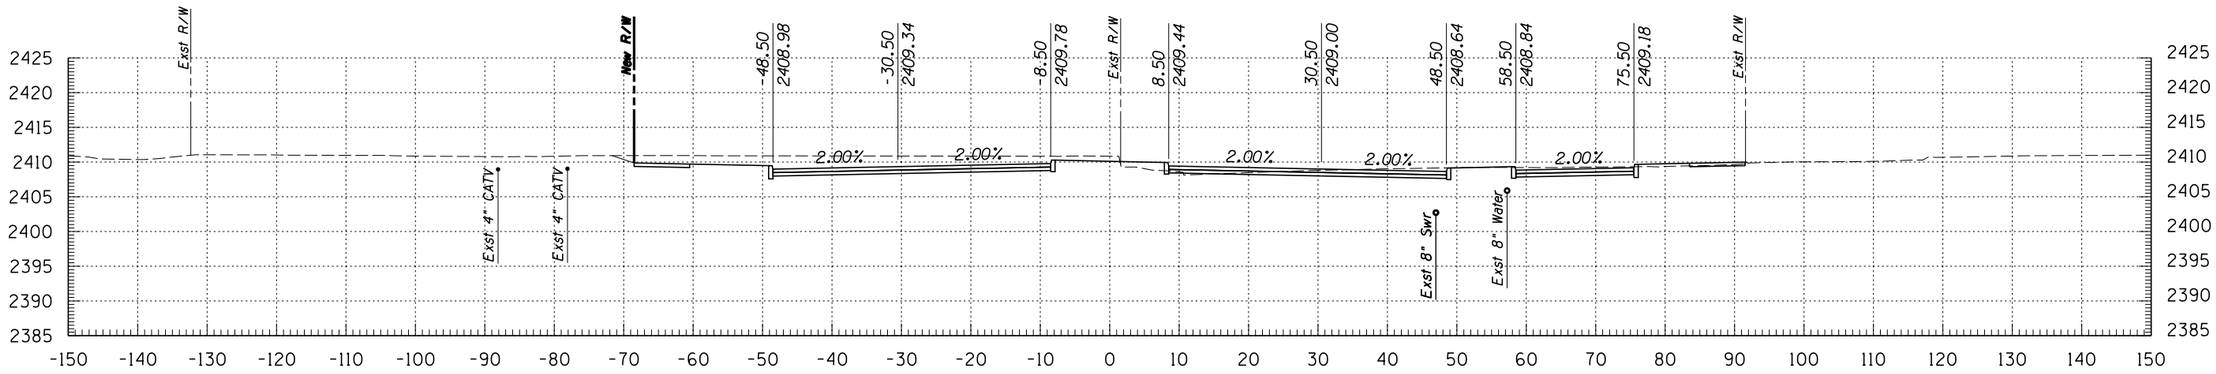

188+00

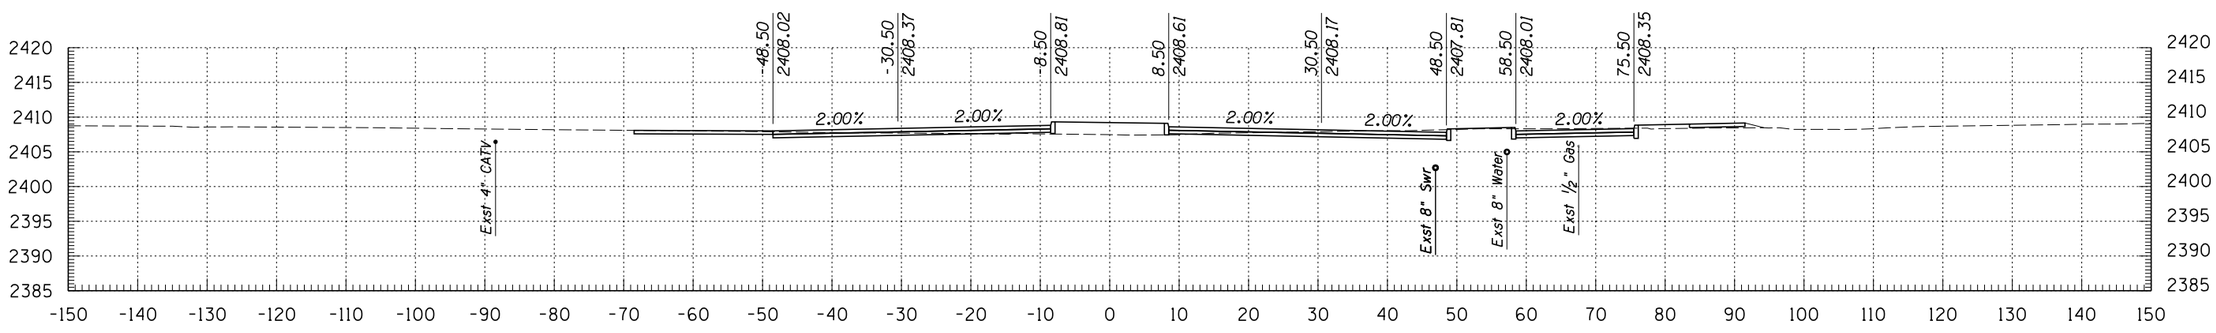

187+50

Kimley-Horn and Associates, Inc.

© 2009 KIMLEY-HORN AND ASSOCIATES, INC.

2210 East Fort Lowell Road, Suite 200
Tucson, Arizona 85719 (520) 615-9191

NO.	DATE	REVISION	BY	CHKD.	APPR.

PLANS ARE NOT FOR CONSTRUCTION


DEPARTMENT OF TRANSPORTATION/ENGINEERING DIVISION

GRANT ROAD CROSS SECTIONS


CITY OF TUCSON

DSGN. BY J. DEBERRY	11/09	REF.
DRWN. BY J. DEBERRY	11/09	SCALE: 1"=1' H, 1"=1' V
CHKD. BY B. BEENKEN	11/09	PLAN NO.


OF 71 OF 299

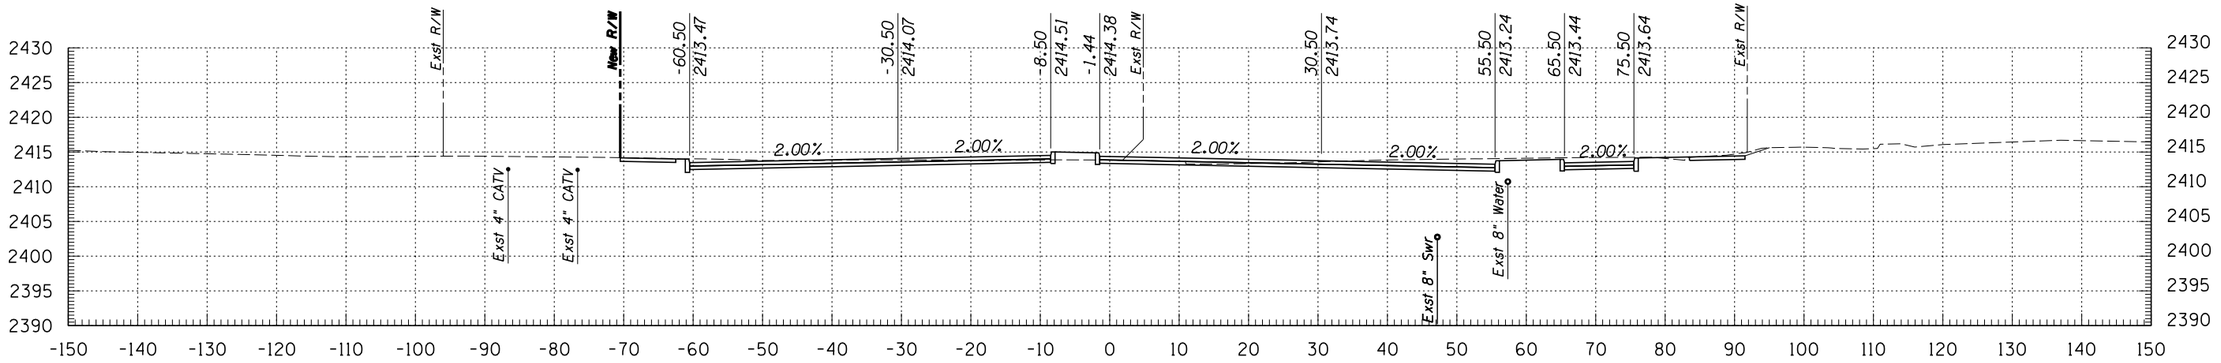

190+00

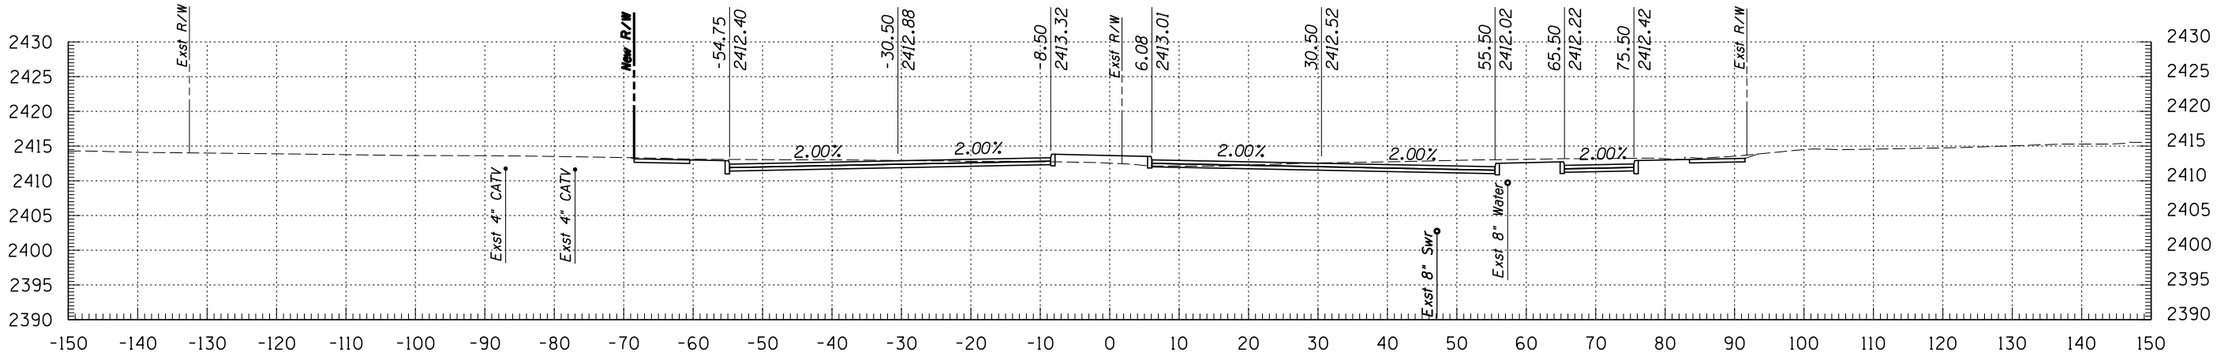

189+50

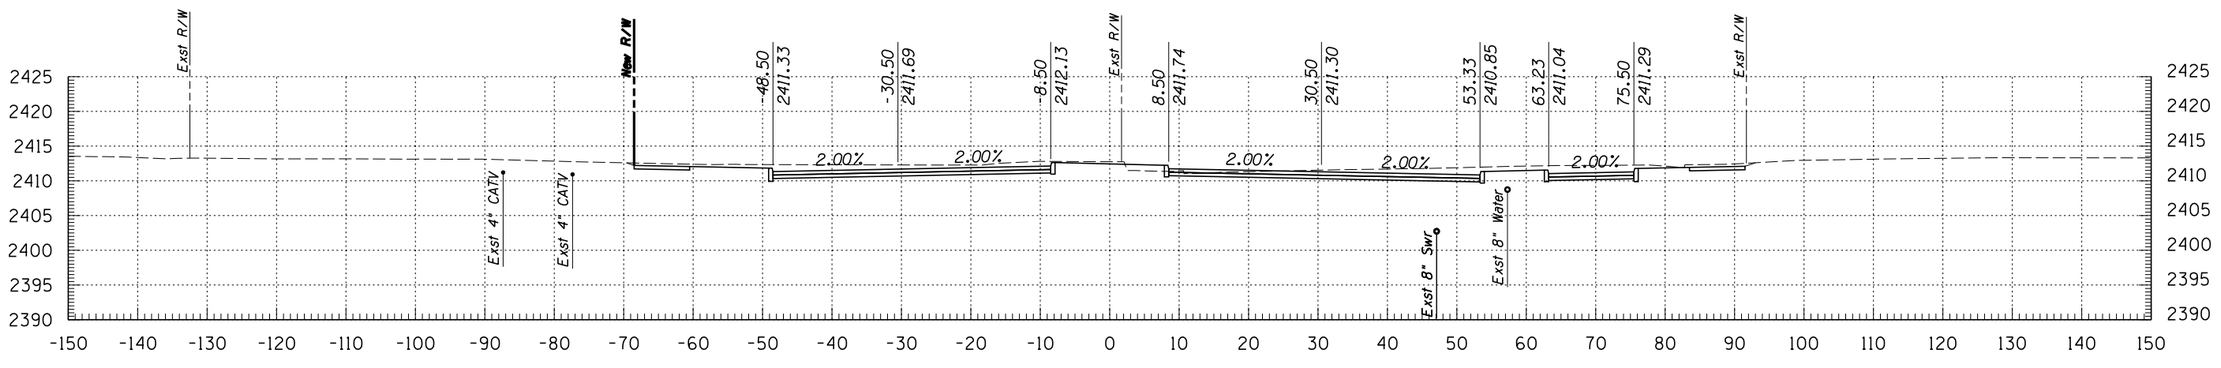

189+00

Kimley-Horn and Associates, Inc.
© 2009 KIMLEY-HORN AND ASSOCIATES, INC.
2210 East Fort Lowell Road, Suite 200
Tucson, Arizona 85719 (520) 615-9191

NO.	DATE	REVISION	BY	CHKD.	APPR.

PLANS ARE NOT FOR CONSTRUCTION


DEPARTMENT OF TRANSPORTATION/ENGINEERING DIVISION

GRANT ROAD CROSS SECTIONS


OF

CITY OF TUCSON


DSGN. BY J. DEBERRY	11/09	REF.	SCALE: 1"=1' H	72
DRWN. BY J. DEBERRY	11/09		1"=1' V	OF
CHKD. BY B. BEENKEN	11/09	PLAN NO.		299

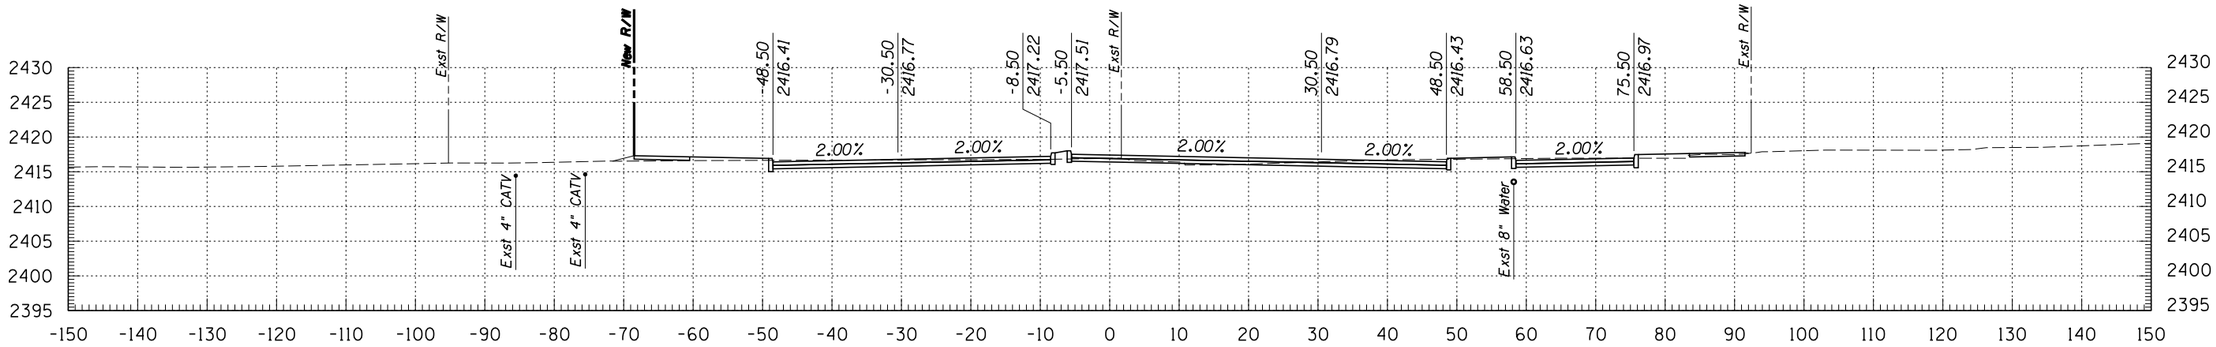

191+50

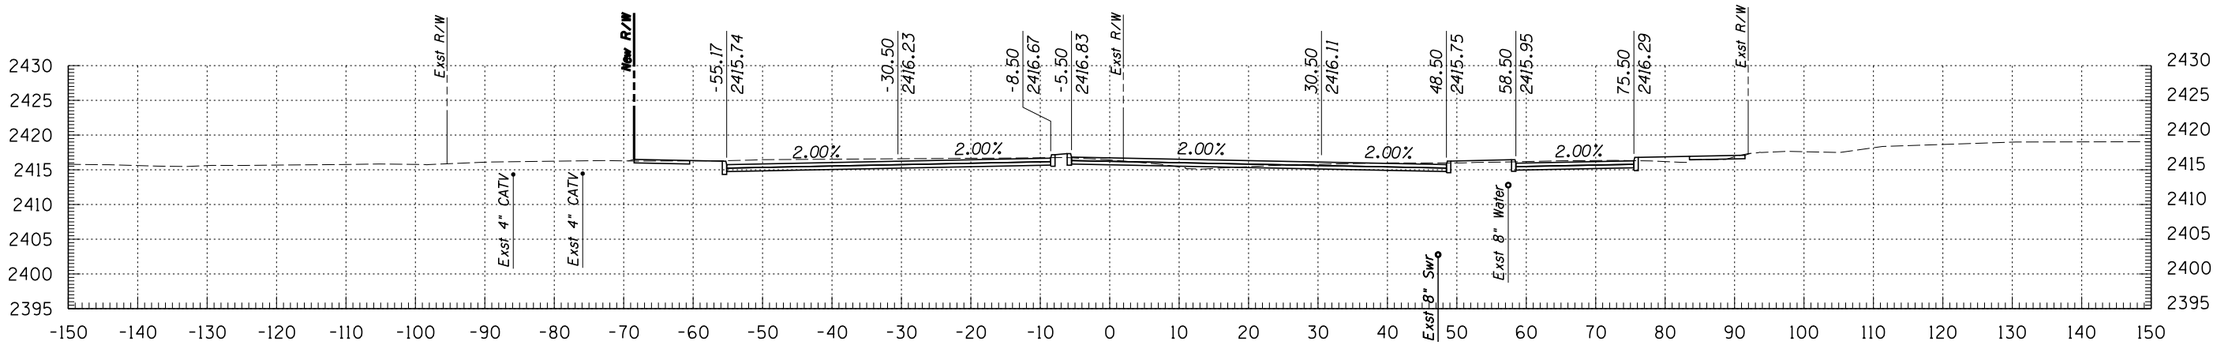

191+00

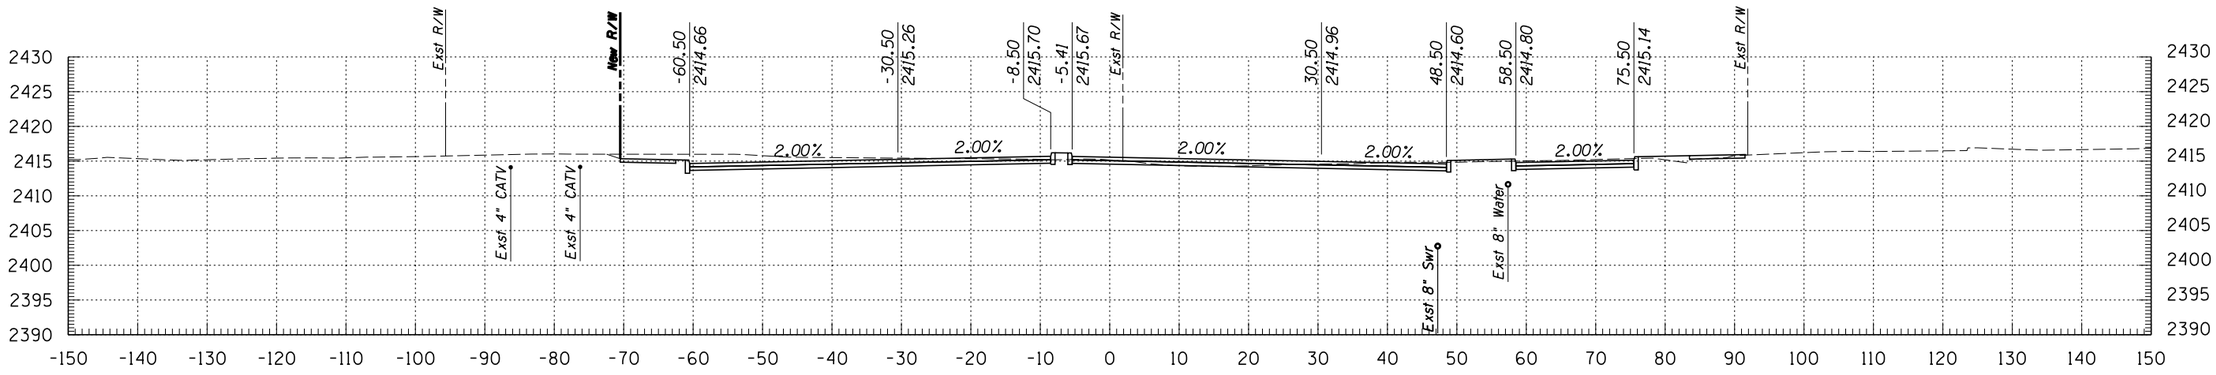

190+50

Kimley-Horn and Associates, Inc.
© 2009 KIMLEY-HORN AND ASSOCIATES, INC.
2210 East Fort Lowell Road, Suite 200
Tucson, Arizona 85719 (520) 615-9191

NO.	DATE	REVISION	BY	CHKD.	APPR.


PLANS ARE NOT FOR CONSTRUCTION

DEPARTMENT OF TRANSPORTATION/ENGINEERING DIVISION


GRANT ROAD CROSS SECTIONS

CITY OF TUCSON


DSGN. BY J. DEBERRY	11/09	REF.
DRWN. BY J. DEBERRY	11/09	SCALE: 1"=1' H, 1"=1' V
CHKD. BY B. BEENKEN	11/09	PLAN NO.

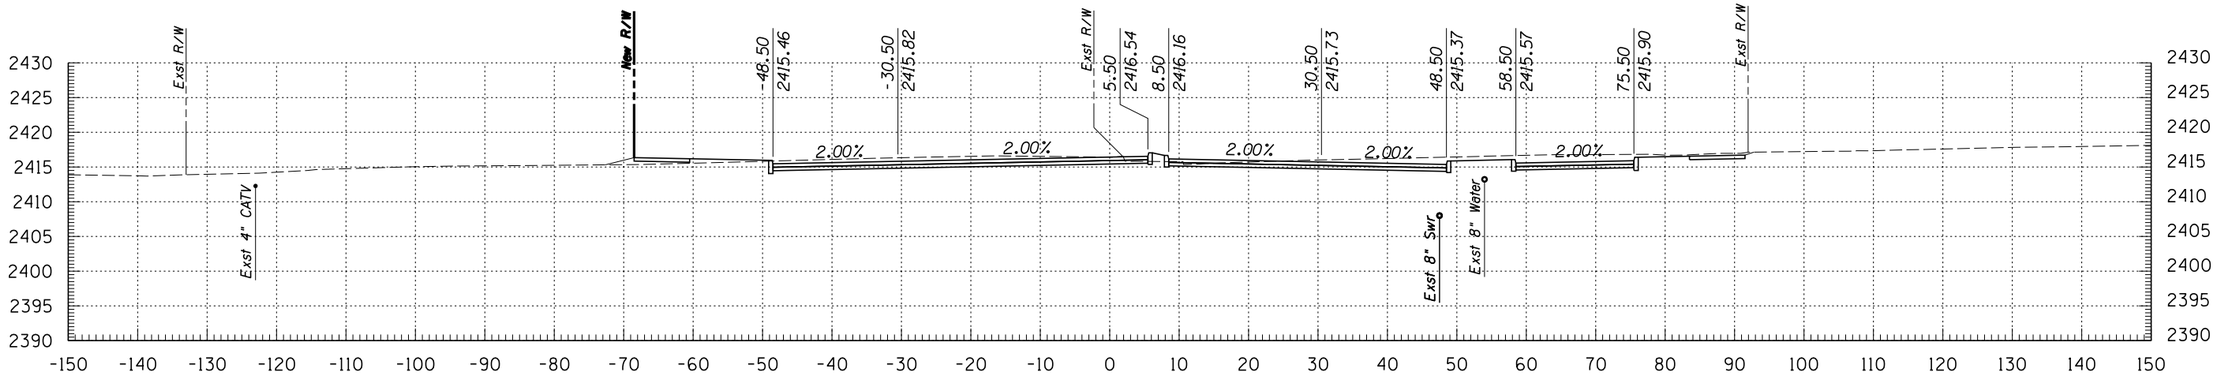

193+00

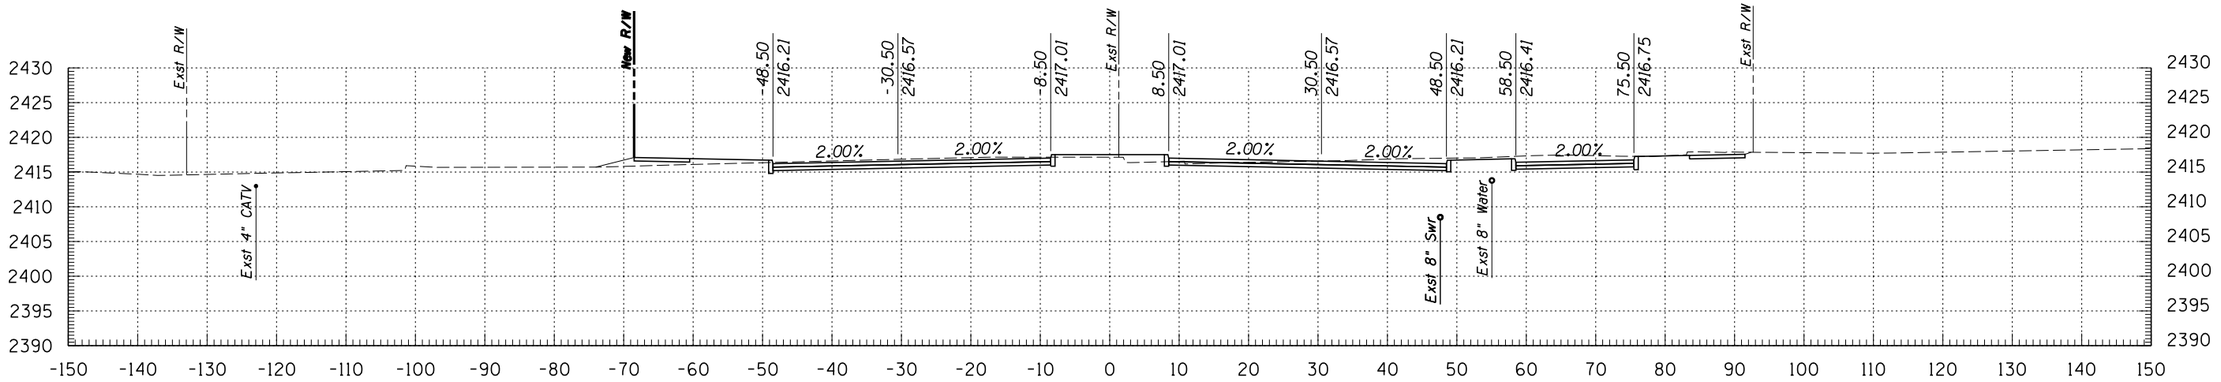

192+50

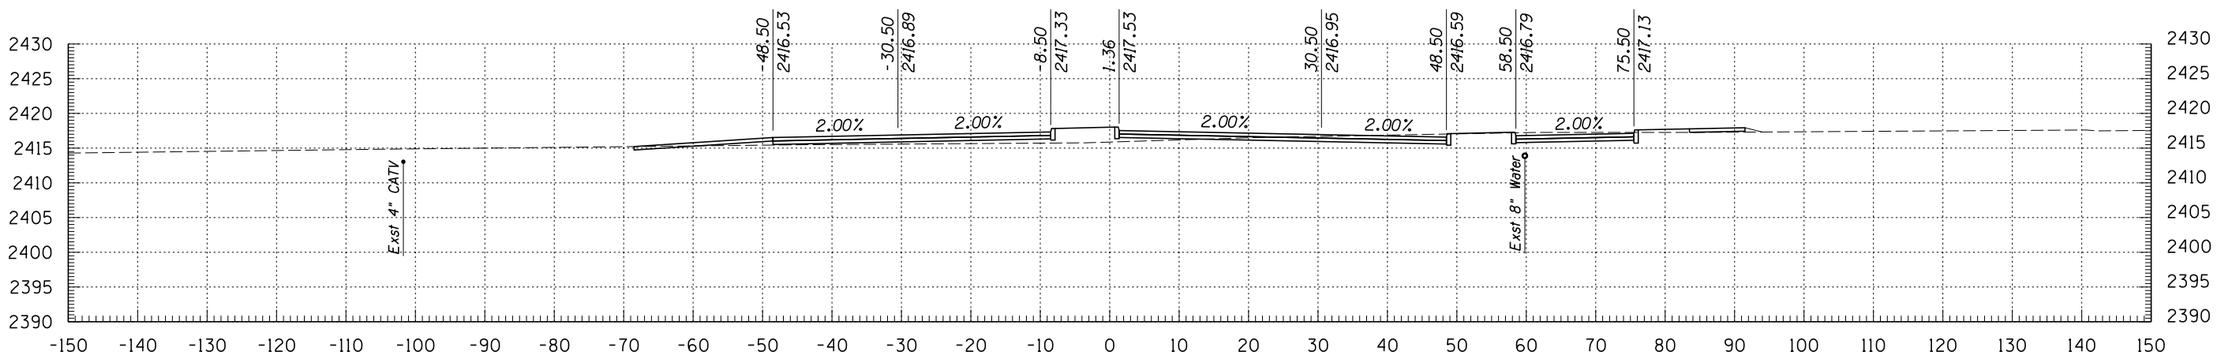

192+00

© 2009 KIMLEY-HORN AND ASSOCIATES, INC.

Kimley-Horn and Associates, Inc.
2210 East Fort Lowell Road, Suite 200
Tucson, Arizona 85719 (520) 615-9191

NO.	DATE	REVISION	BY	CHKD.	APPR.


PLANS ARE NOT FOR CONSTRUCTION

DEPARTMENT OF TRANSPORTATION/ENGINEERING DIVISION


GRANT ROAD CROSS SECTIONS

CITY OF TUCSON


DSGN. BY J. DEBERRY	11/09	REF.
DRWN. BY J. DEBERRY	11/09	SCALE: 1"=1' H, 1"=1' V
CHKD. BY B. BEENKEN	11/09	PLAN NO.

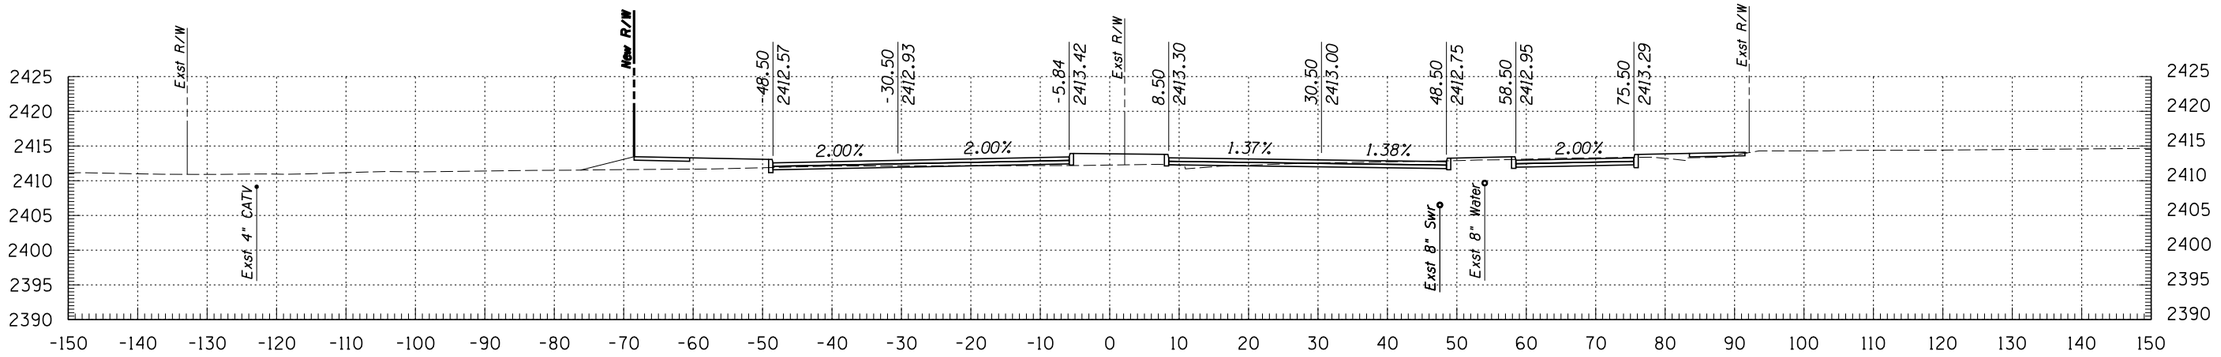

194+50

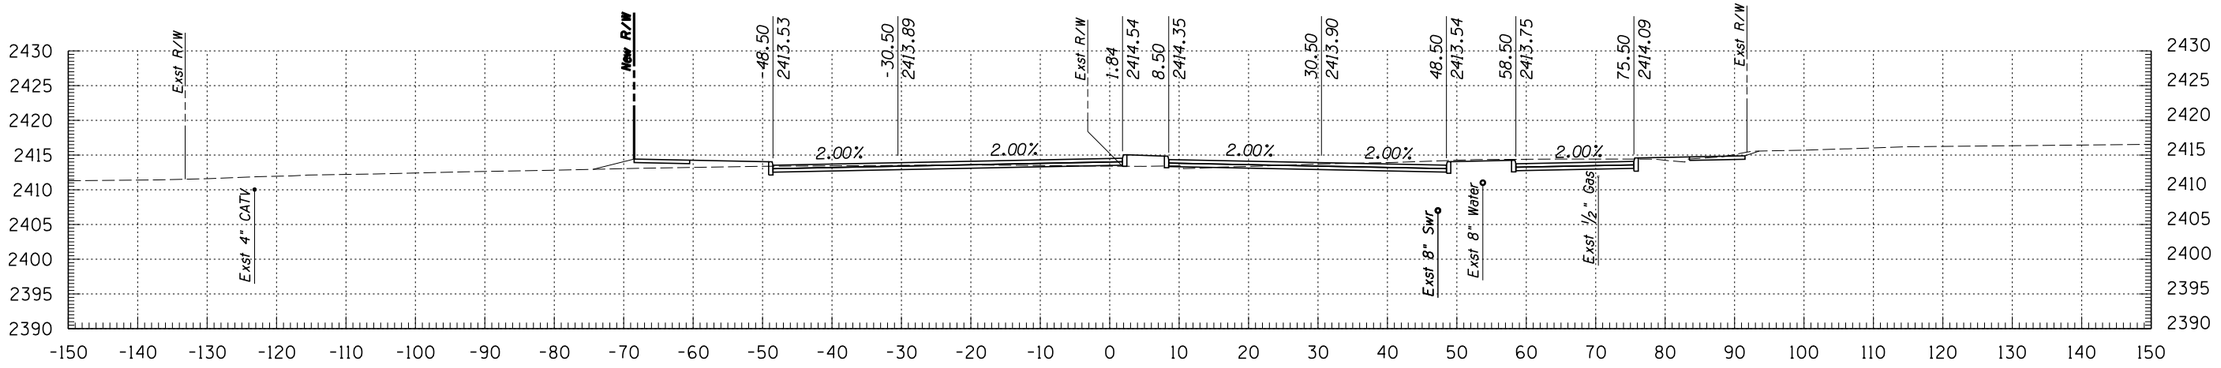

194+00

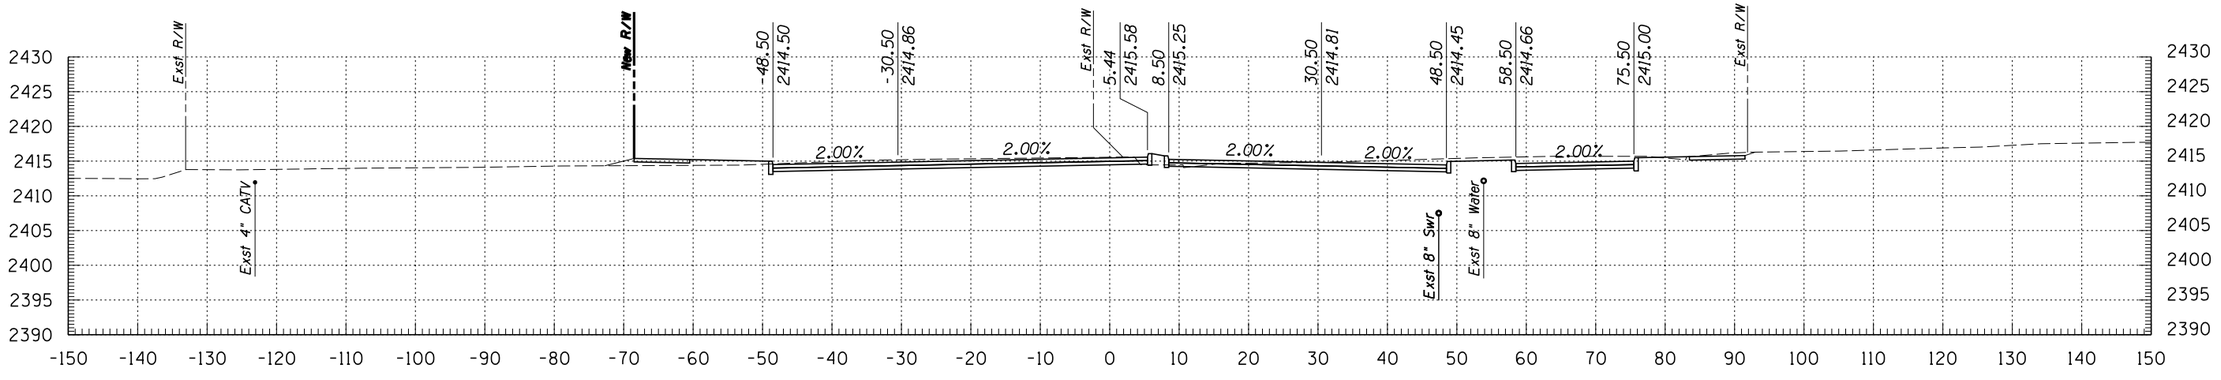

193+50

Kimley-Horn and Associates, Inc.
© 2009 KIMLEY-HORN AND ASSOCIATES, INC.
2210 East Fort Lowell Road, Suite 200
Tucson, Arizona 85719 (520) 615-9191

NO.	DATE	REVISION	BY	CHKD.	APPR.

PLANS ARE NOT FOR CONSTRUCTION


DEPARTMENT OF TRANSPORTATION/ENGINEERING DIVISION

GRANT ROAD CROSS SECTIONS


CITY OF TUCSON

DSGN. BY J. DEBERRY	11/09	REF.
DRWN. BY J. DEBERRY	11/09	
CHKD. BY B. BEENKEN	11/09	PLAN NO.


SCALE: 1"=1' H, 1"=1' V

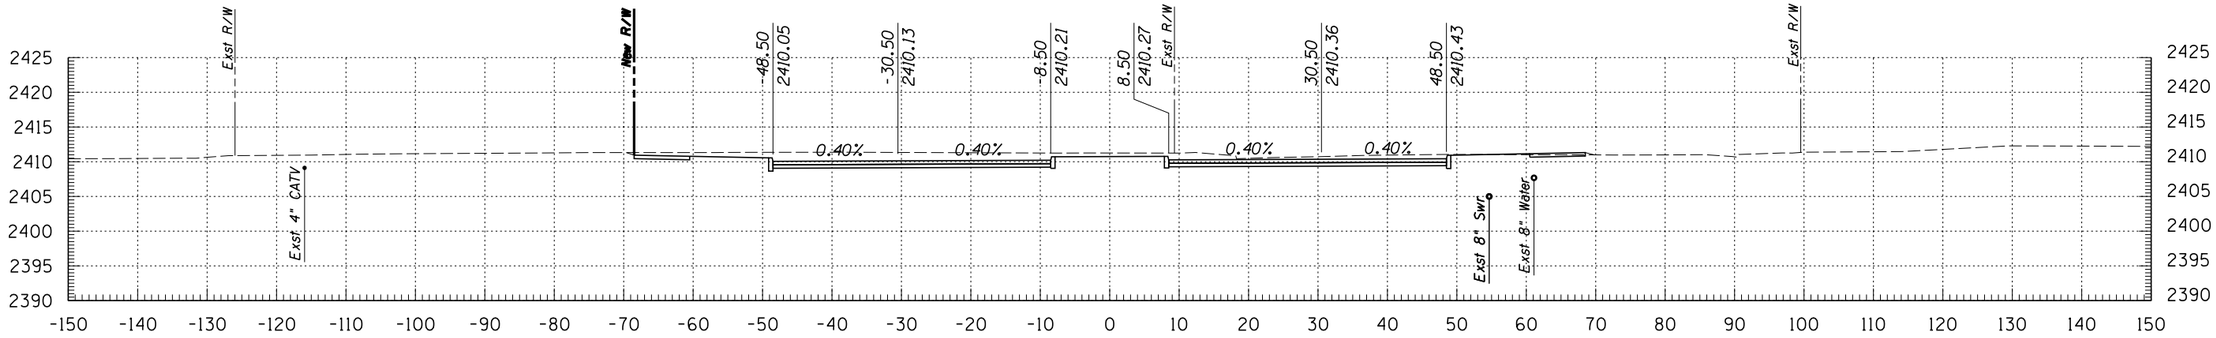

196+00

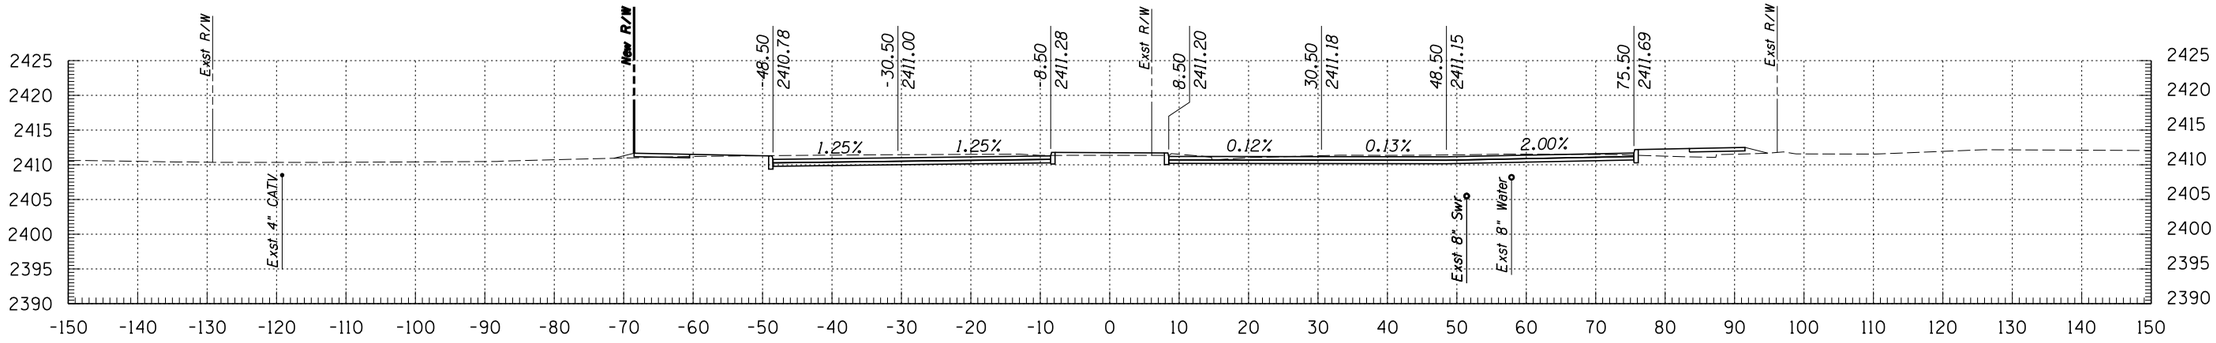

195+50

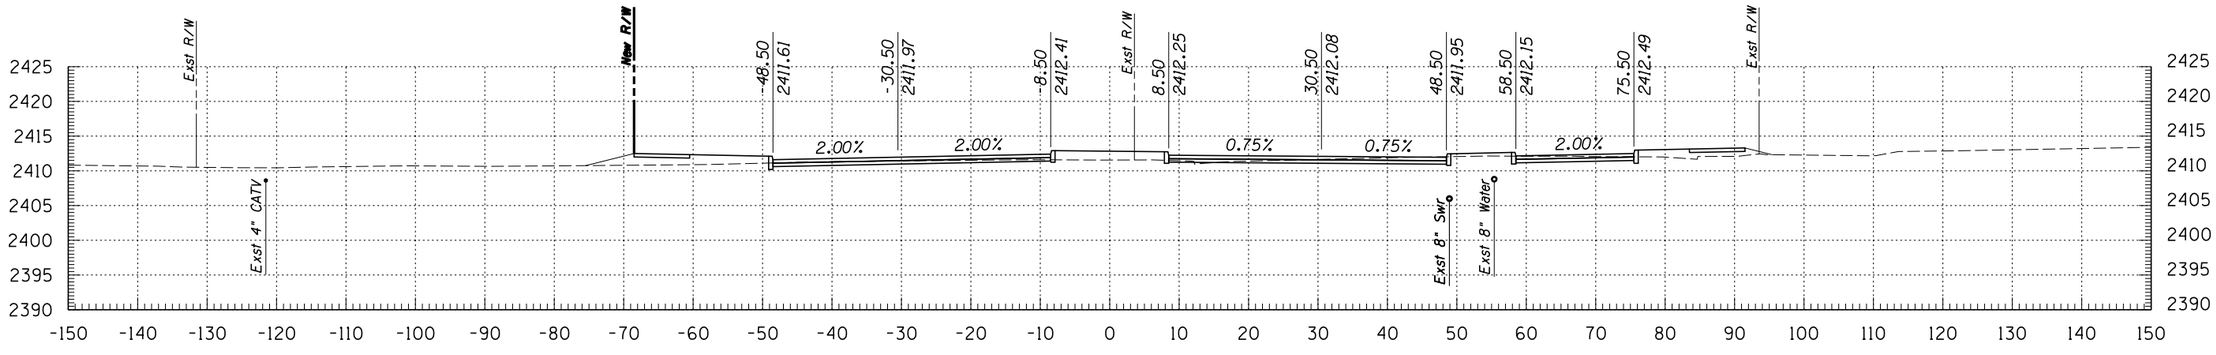

195+00

Kimley-Horn and Associates, Inc.
© 2009 KIMLEY-HORN AND ASSOCIATES, INC.
2210 East Fort Lowell Road, Suite 200
Tucson, Arizona 85719 (520) 615-9191

NO.	DATE	REVISION	BY	CHKD.	APPR.


PLANS ARE NOT FOR CONSTRUCTION

DEPARTMENT OF TRANSPORTATION/ENGINEERING DIVISION


GRANT ROAD CROSS SECTIONS

CITY OF TUCSON


DSGN. BY J. DEBERRY	11/09	REF.
DRWN. BY J. DEBERRY	11/09	SCALE: 1"=1' H, 1"=1' V
CHKD. BY B. BEENKEN	11/09	PLAN NO.

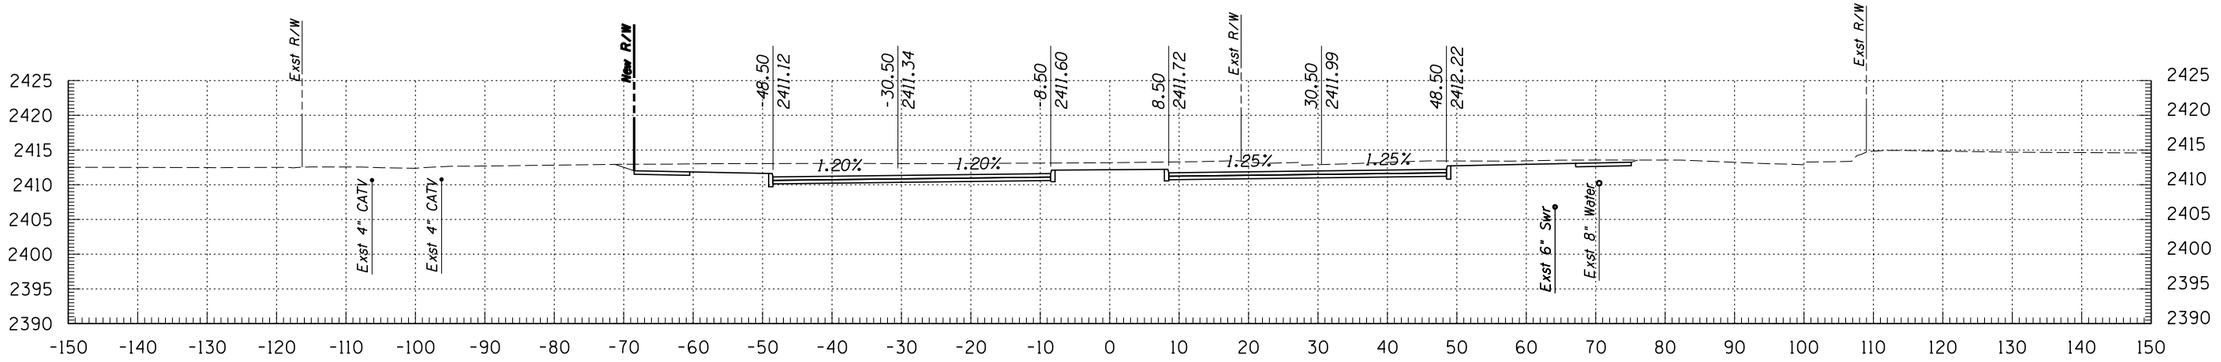

197+50

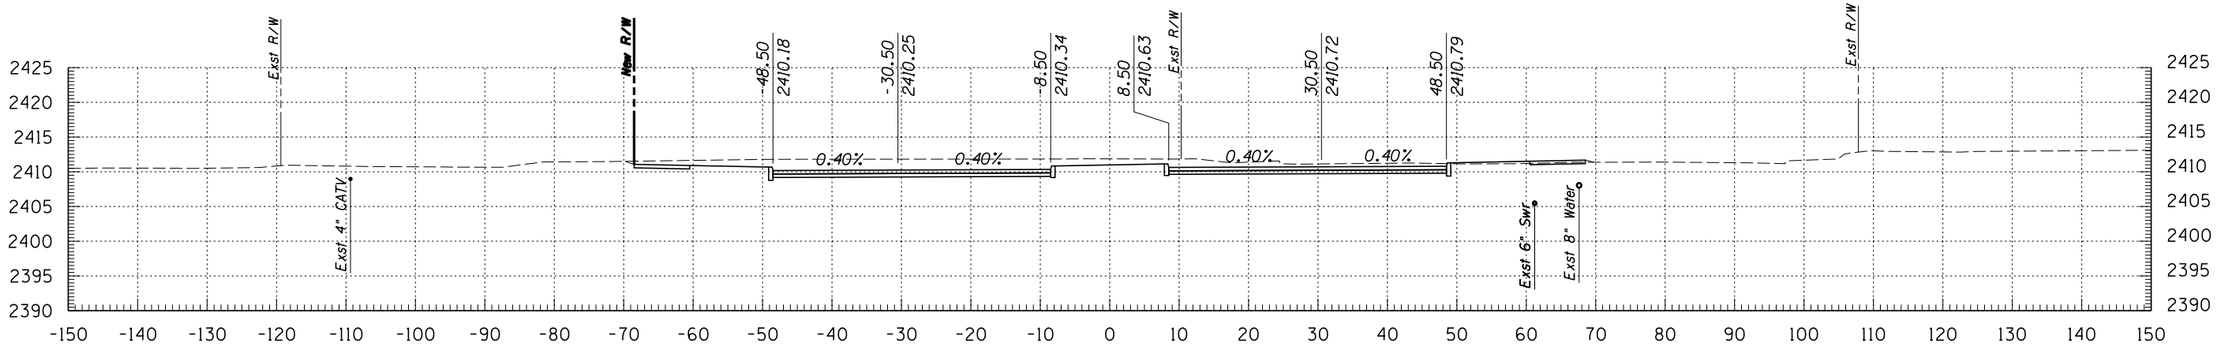

197+00

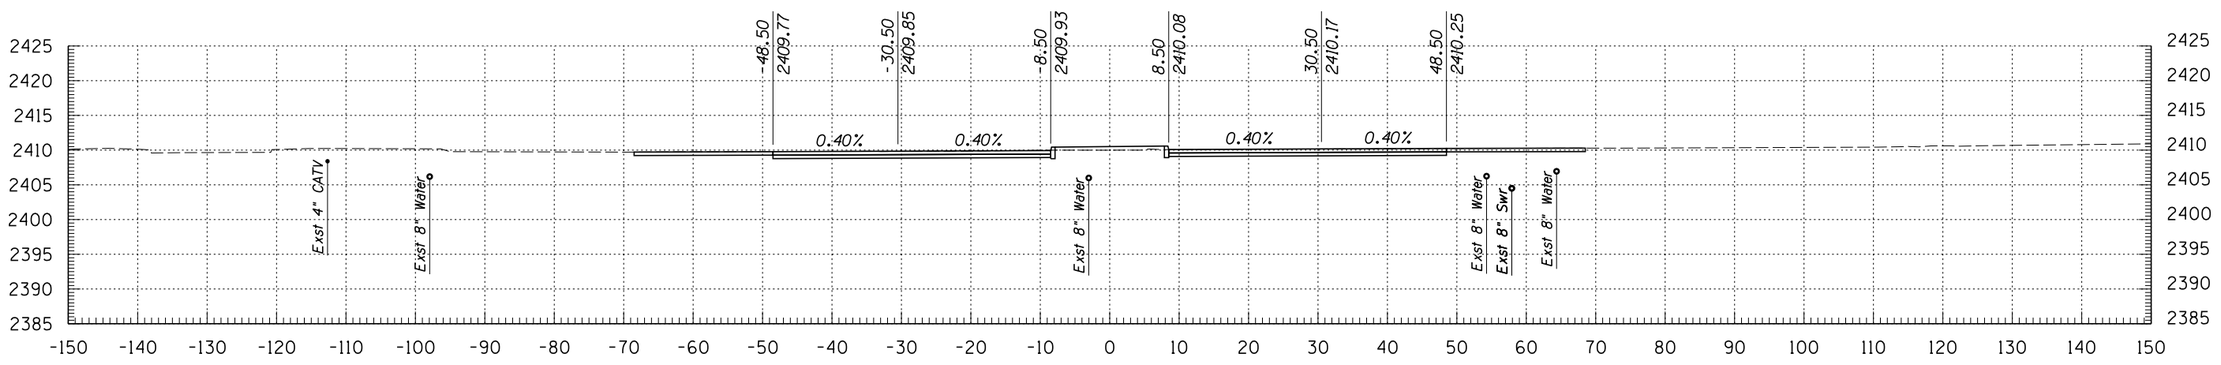

196+50

© 2009 KIMLEY-HORN AND ASSOCIATES, INC.

Kimley-Horn and Associates, Inc.
2210 East Fort Lowell Road, Suite 200
Tucson, Arizona 85719 (520) 615-9191

NO.	DATE	REVISION	BY	CHKD.	APPR.

PLANS ARE NOT FOR CONSTRUCTION

DEPARTMENT OF TRANSPORTATION/ENGINEERING DIVISION


GRANT ROAD CROSS SECTIONS

CITY OF TUCSON


DSGN. BY J. DEBERRY	11/09	REF.	SCALE: 1"=1' H, 1"=1' V
DRWN. BY J. DEBERRY	11/09		
CHKD. BY B. BEENKEN	11/09	PLAN NO.	

OF


77 OF 299

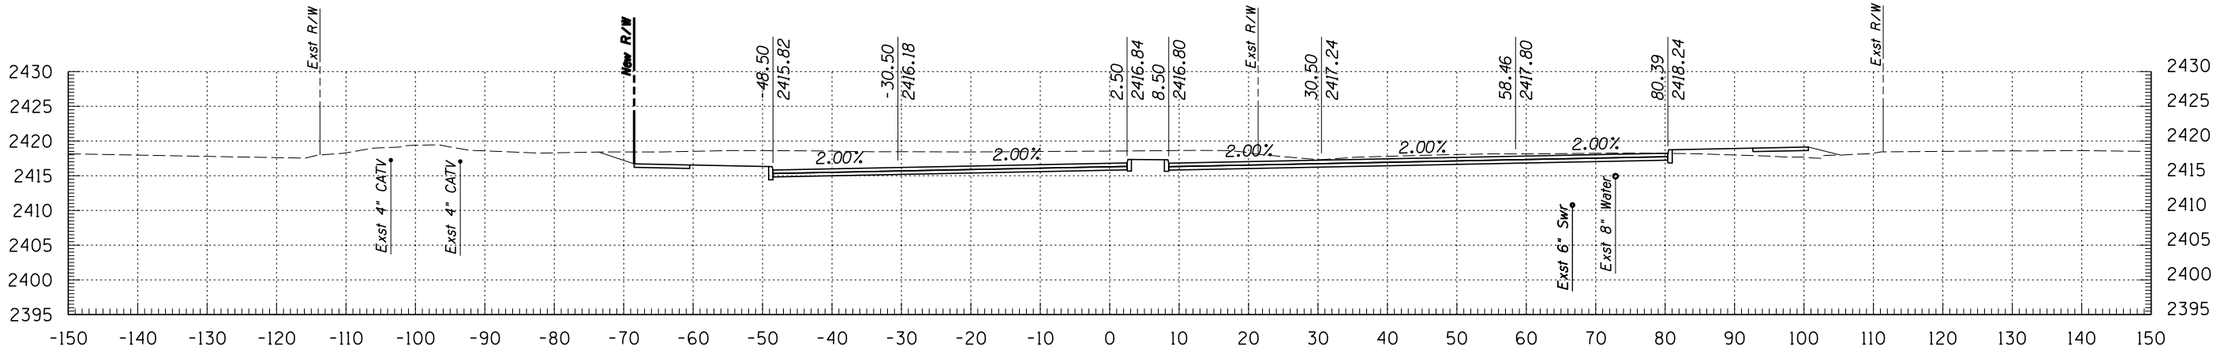

199+00

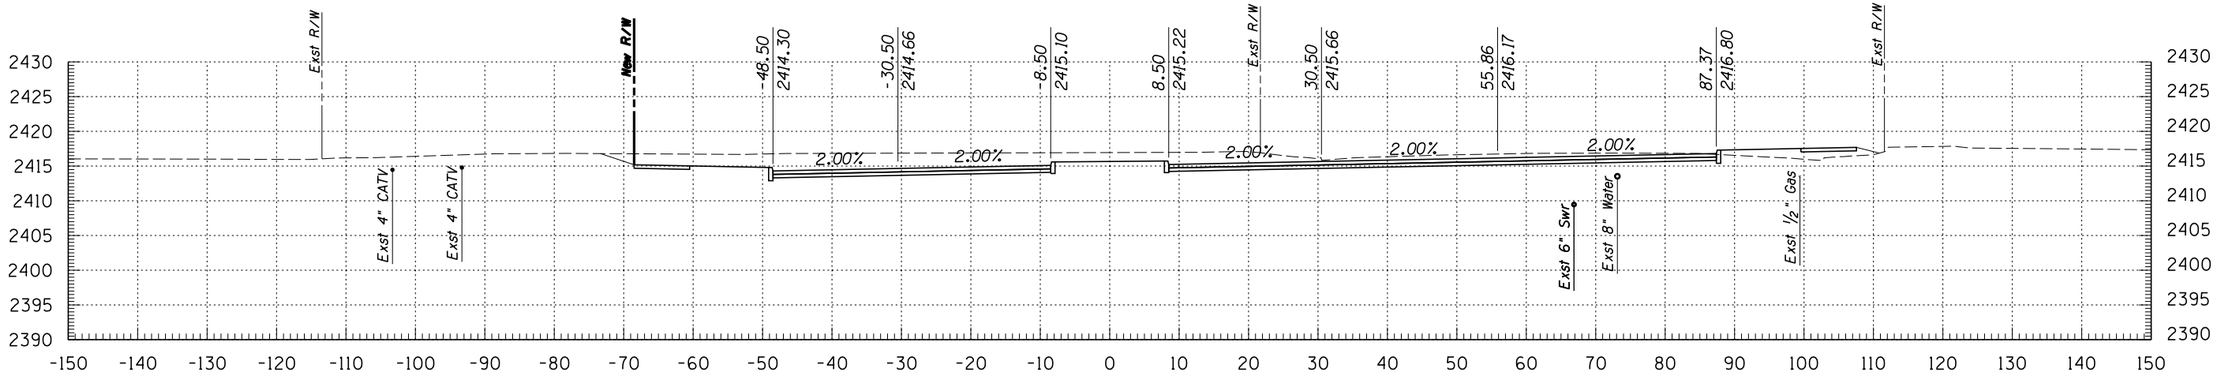

198+50

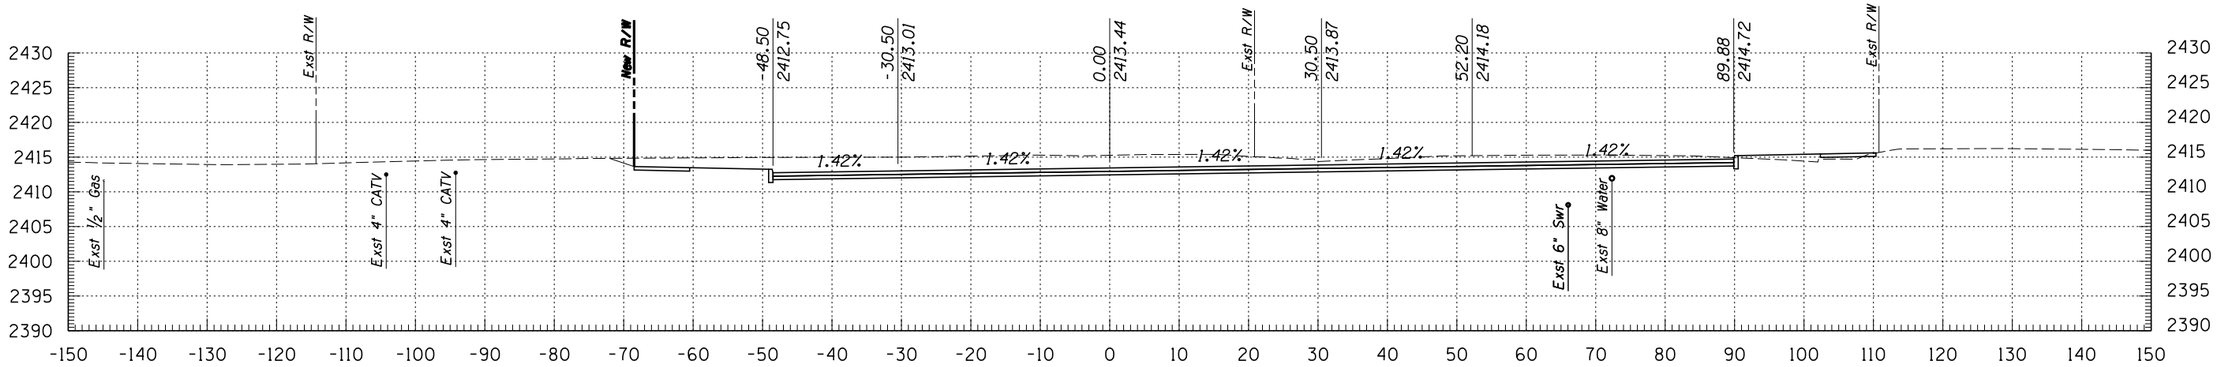

198+00

Kimley-Horn and Associates, Inc.

© 2009 KIMLEY-HORN AND ASSOCIATES, INC.

2210 East Fort Lowell Road, Suite 200
Tucson, Arizona 85719 (520) 615-9191

NO.	DATE	REVISION	BY	CHKD.	APPR.

PLANS ARE NOT FOR CONSTRUCTION

DEPARTMENT OF TRANSPORTATION/ENGINEERING DIVISION


GRANT ROAD CROSS SECTIONS

CITY OF TUCSON


DSGN. BY J. DEBERRY	11/09	REF.
DRWN. BY J. DEBERRY	11/09	SCALE: 1"=1' H, 1"=1' V
CHKD. BY B. BEENKEN	11/09	PLAN NO.

OF


78 OF 299

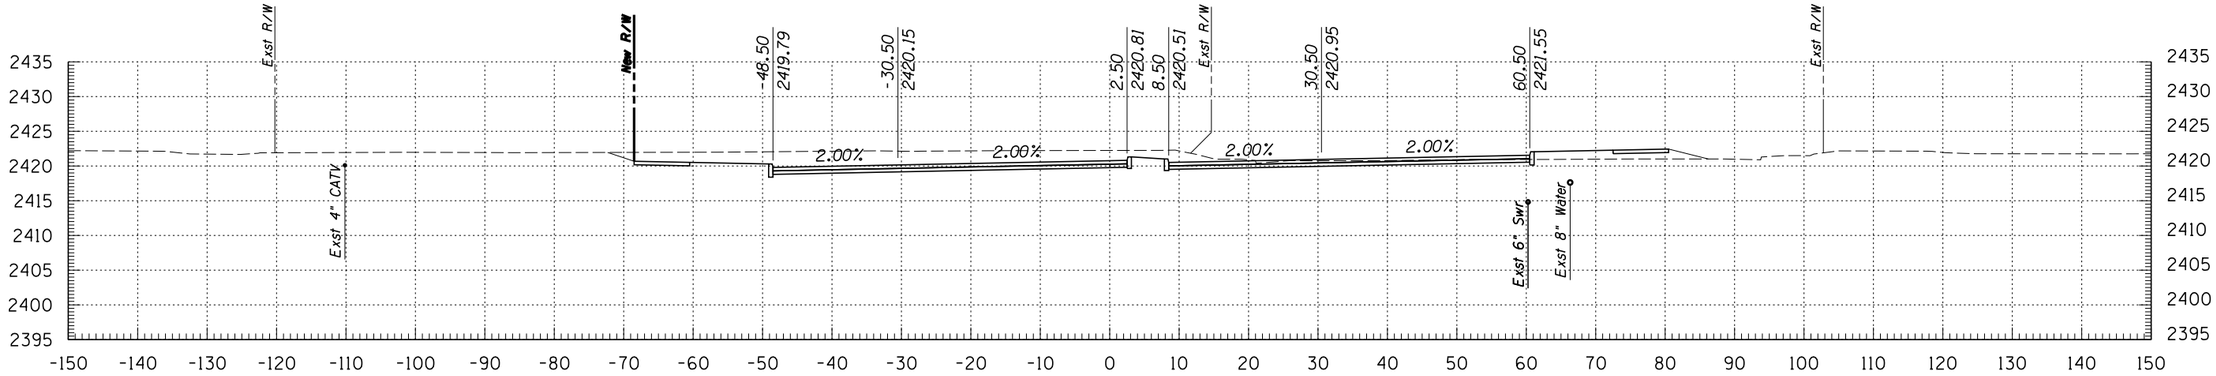

200+50

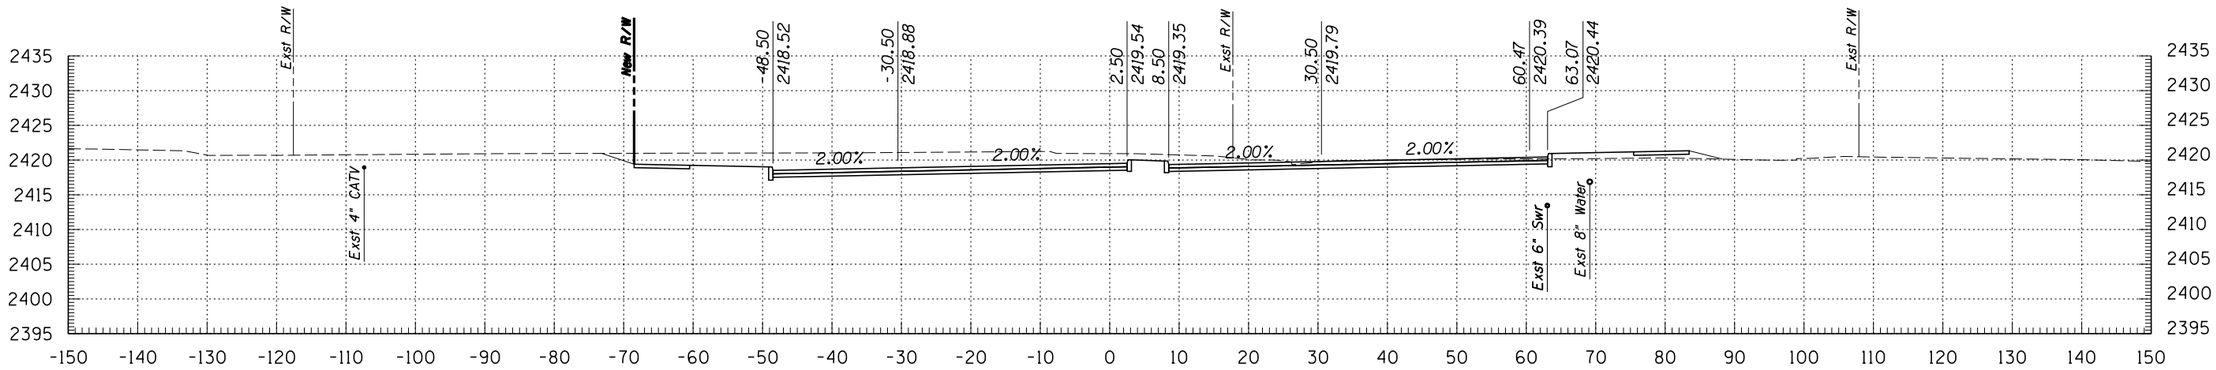

200+00

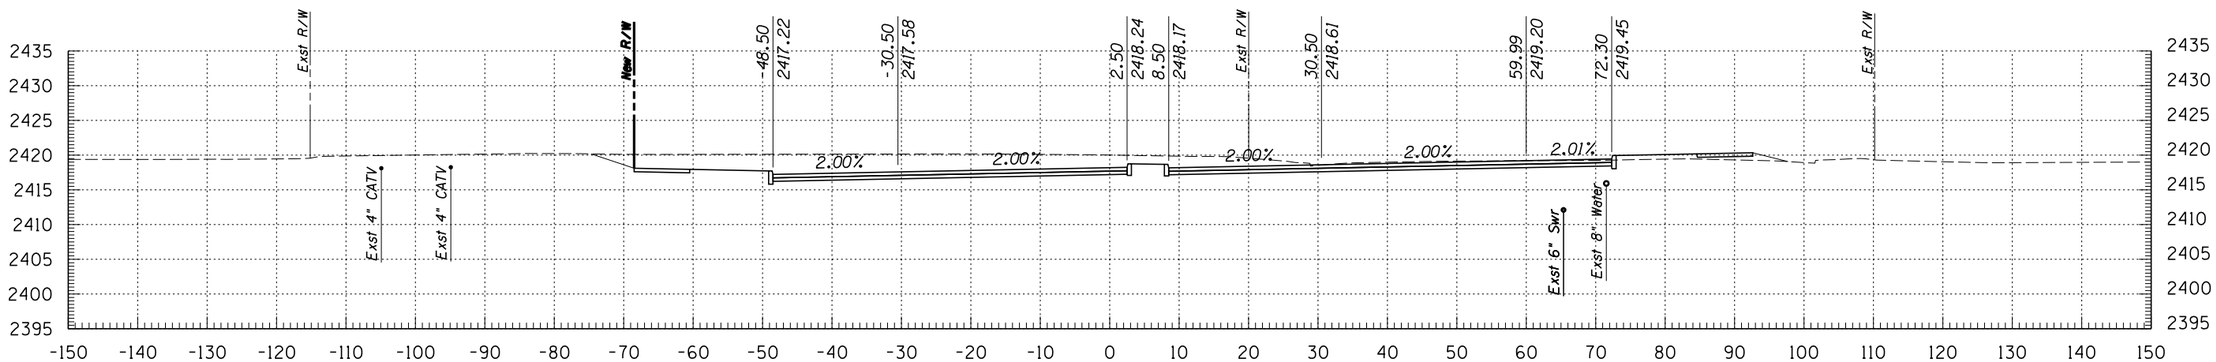

199+50

Kimley-Horn and Associates, Inc.

© 2009 KIMLEY-HORN AND ASSOCIATES, INC.

2210 East Fort Lowell Road, Suite 200
Tucson, Arizona 85719 (520) 615-9191

NO.	DATE	REVISION	BY	CHKD.	APPR.

PLANS ARE NOT FOR CONSTRUCTION

DEPARTMENT OF TRANSPORTATION/ENGINEERING DIVISION


GRANT ROAD CROSS SECTIONS

OF


CITY OF TUCSON

DSGN. BY J. DEBERRY	11/09	REF.
DRWN. BY J. DEBERRY	11/09	SCALE: 1"=1' H, 1"=1' V
CHKD. BY B. BEENKEN	11/09	PLAN NO.


79 OF 299

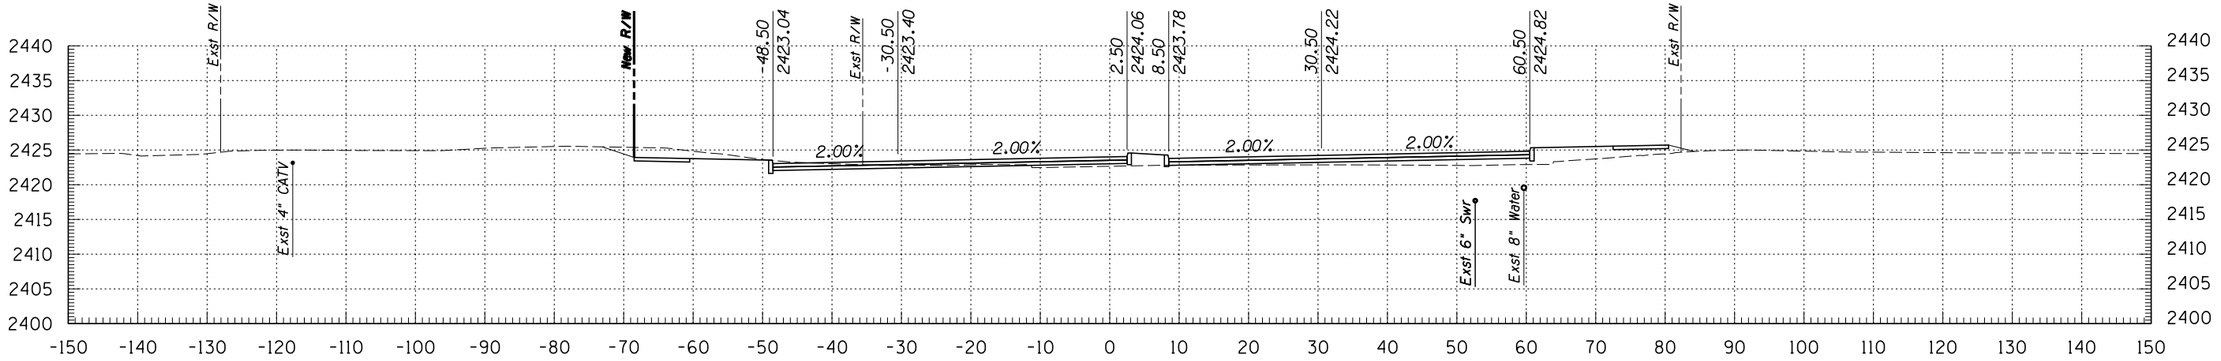

202+00

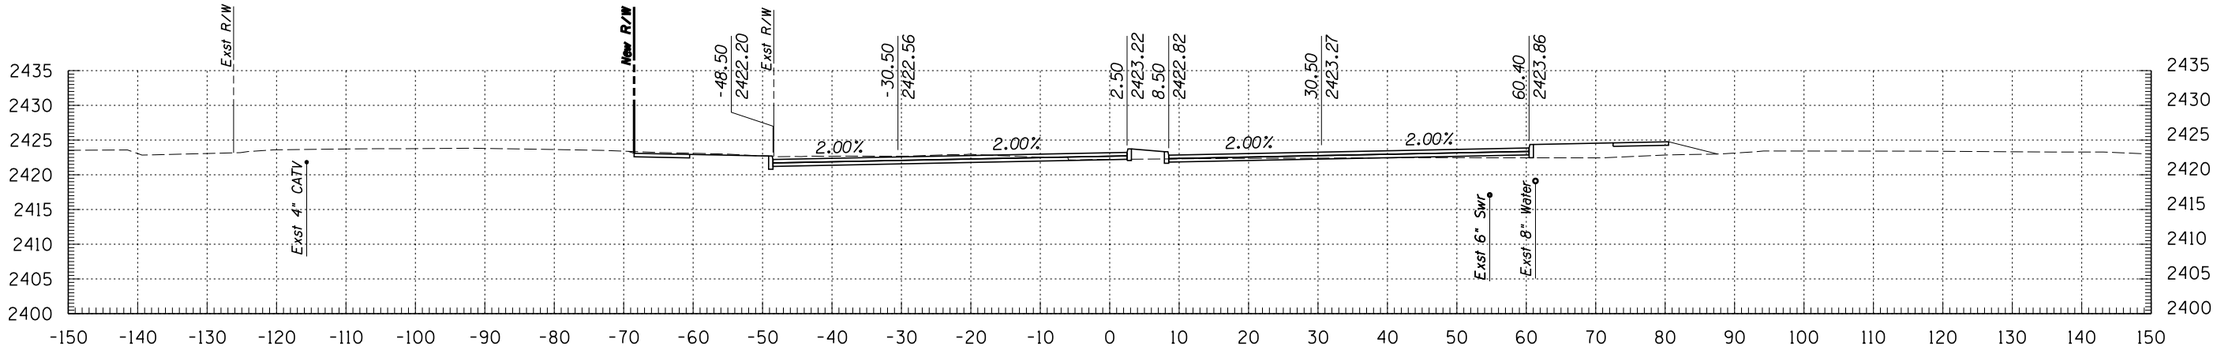

201+50

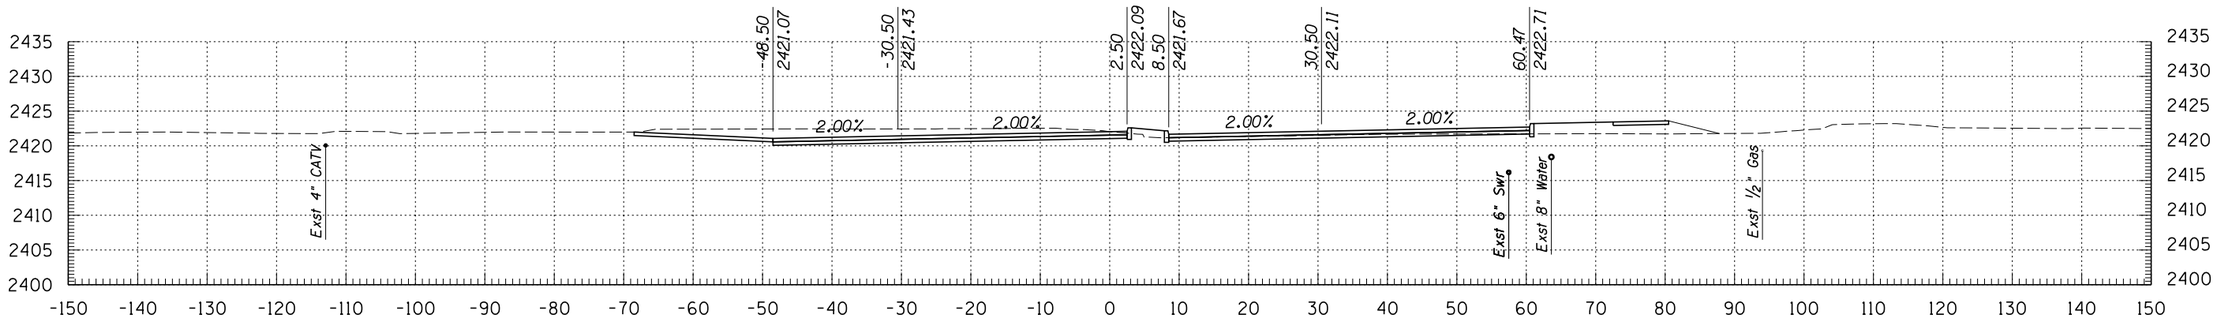

201+00

Kimley-Horn and Associates, Inc.
© 2009 KIMLEY-HORN AND ASSOCIATES, INC.
2210 East Fort Lowell Road, Suite 200
Tucson, Arizona 85719 (520) 615-9191

NO.	DATE	REVISION	BY	CHKD.	APPR.


PLANS ARE NOT FOR CONSTRUCTION

DEPARTMENT OF TRANSPORTATION/ENGINEERING DIVISION


GRANT ROAD CROSS SECTIONS

CITY OF TUCSON


DSGN. BY J. DEBERRY	11/09	REF.	SCALE: 1"=1' H	OF
DRWN. BY J. DEBERRY	11/09		1"=1' V	80
CHKD. BY B. BEENKEN	11/09	PLAN NO.		OF 299

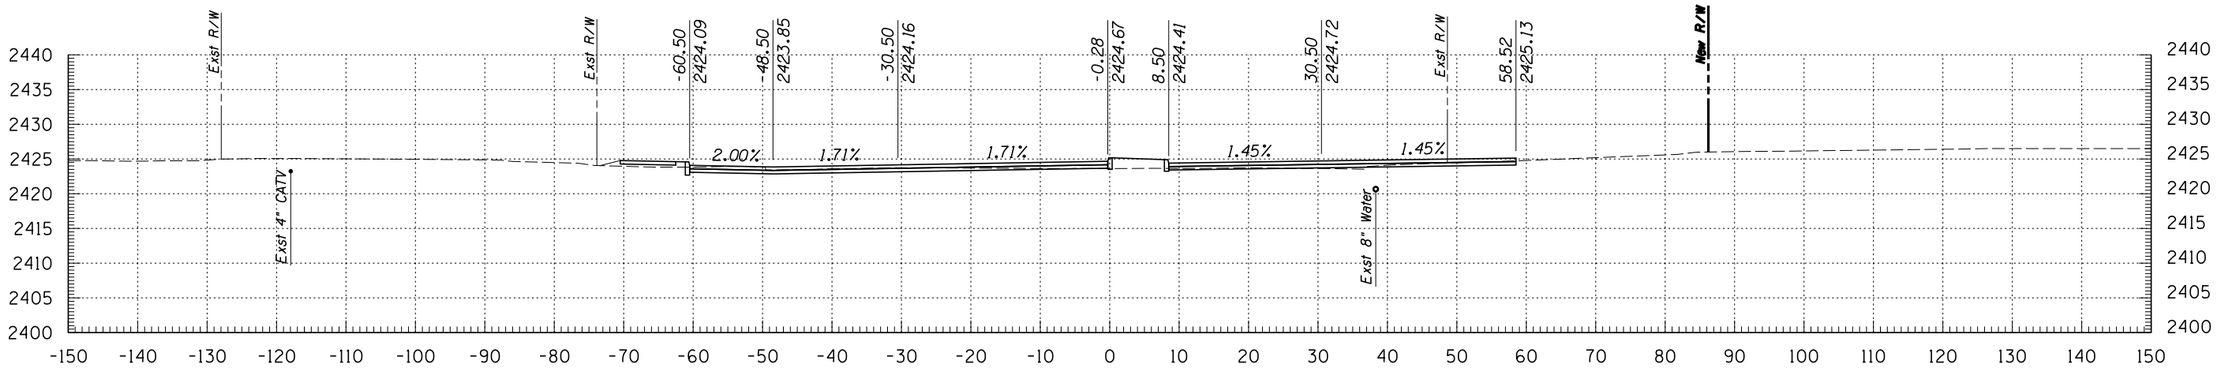

203+50

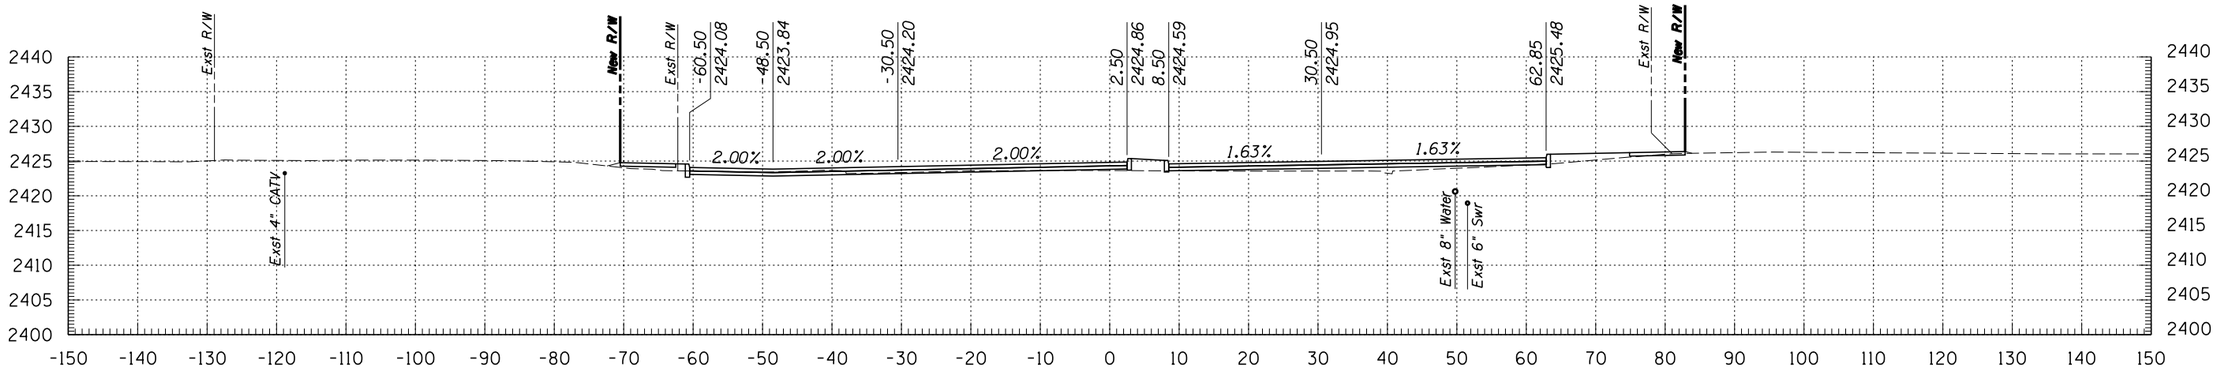

203+00

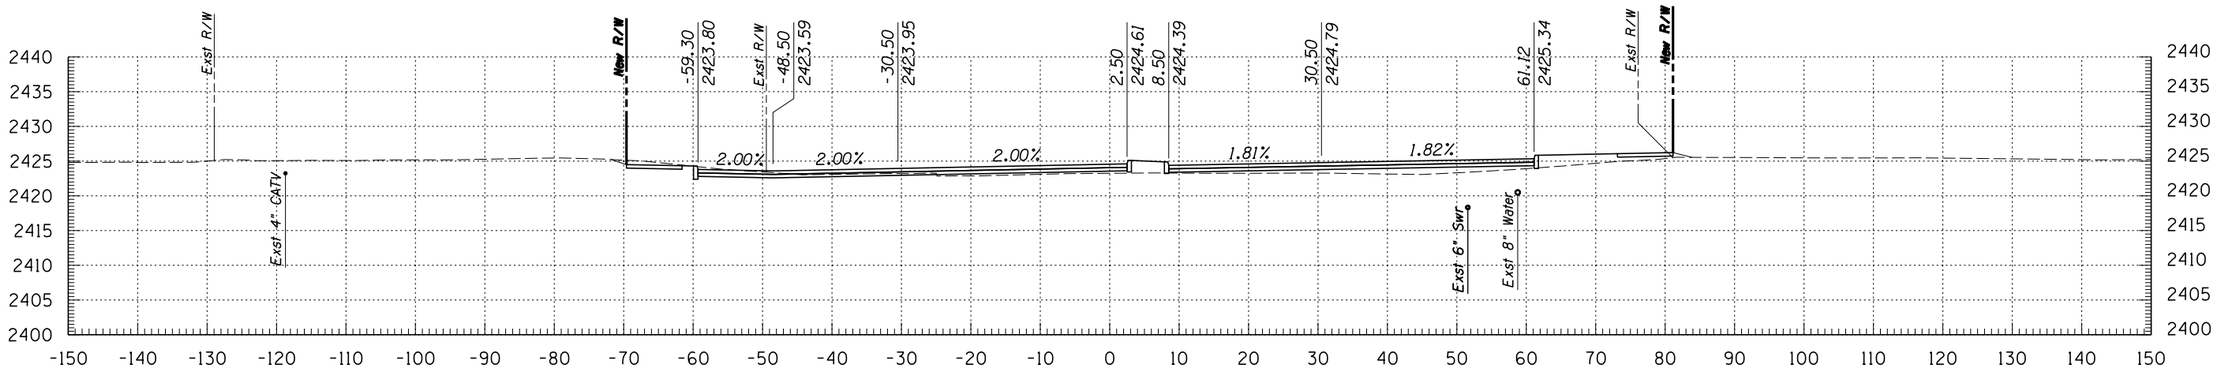

202+50

Kimley-Horn and Associates, Inc.
© 2009 KIMLEY-HORN AND ASSOCIATES, INC.
2210 East Fort Lowell Road, Suite 200
Tucson, Arizona 85719 (520) 615-9191

NO.	DATE	REVISION	BY	CHKD.	APPR.


PLANS ARE NOT FOR CONSTRUCTION

DEPARTMENT OF TRANSPORTATION/ENGINEERING DIVISION


GRANT ROAD CROSS SECTIONS

CITY OF TUCSON


DSGN. BY J. DEBERRY	11/09	REF.
DRWN. BY J. DEBERRY	11/09	SCALE: 1"=1' H, 1"=1' V
CHKD. BY B. BEENKEN	11/09	PLAN NO.

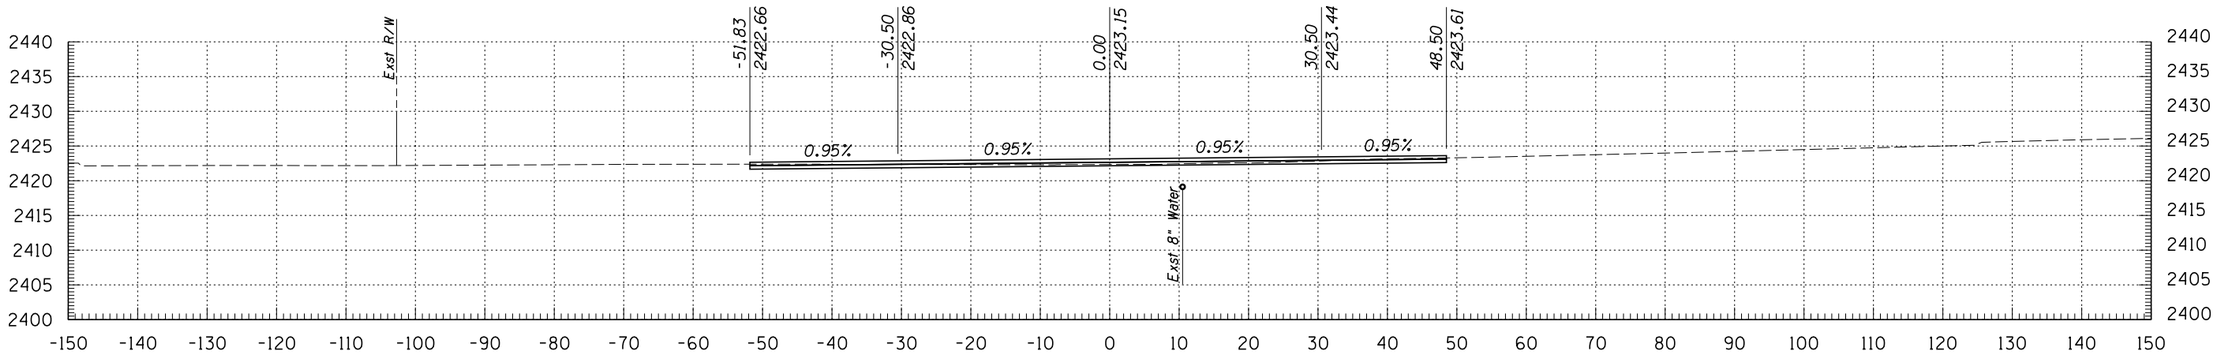

205+00

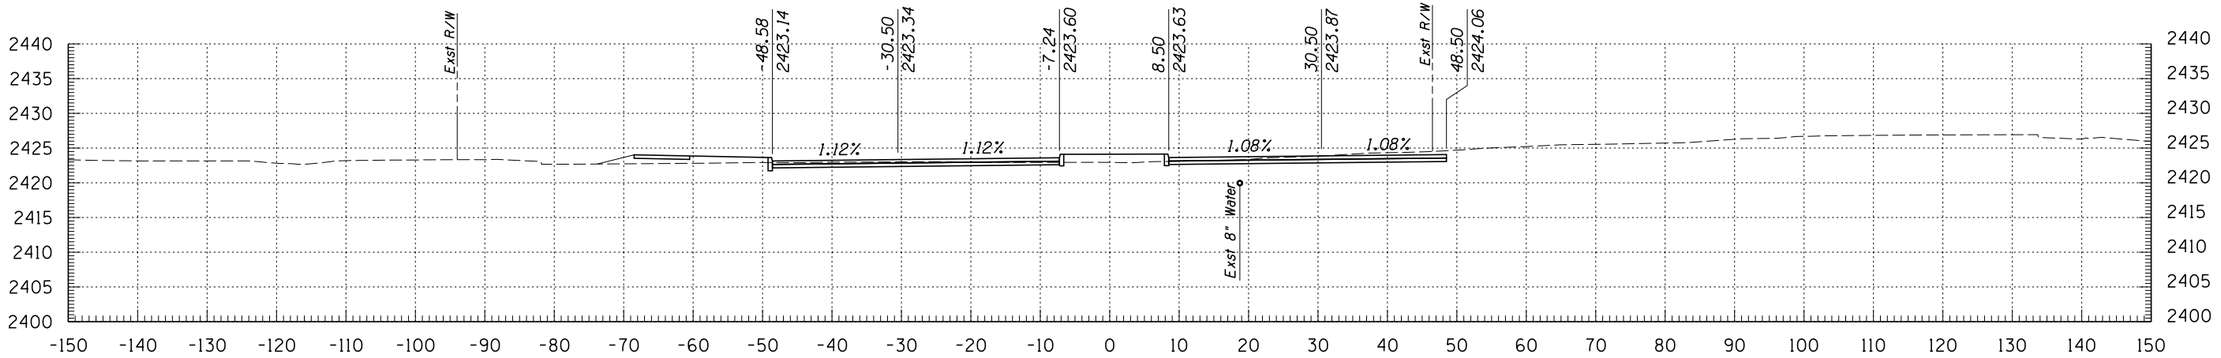

204+50

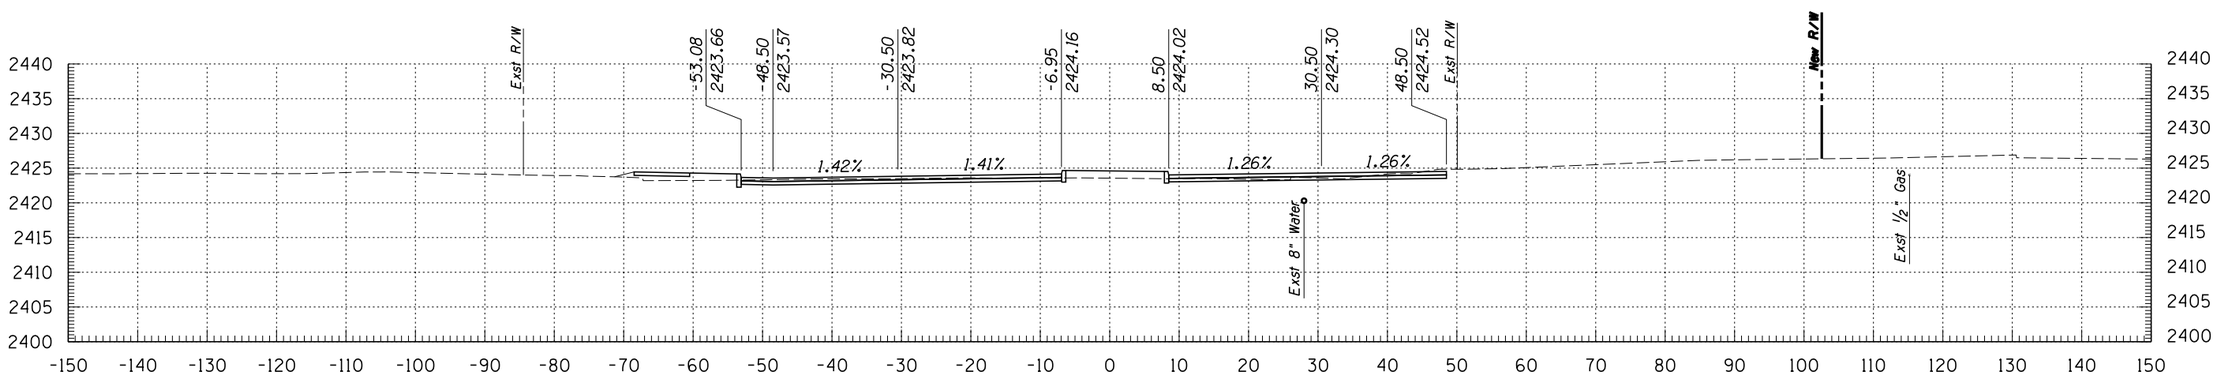

204+00

Kimley-Horn and Associates, Inc.
© 2009 KIMLEY-HORN AND ASSOCIATES, INC.
2210 East Fort Lowell Road, Suite 200
Tucson, Arizona 85719 (520) 615-9191

NO.	DATE	REVISION	BY	CHKD.	APPR.


PLANS ARE NOT FOR CONSTRUCTION

DEPARTMENT OF TRANSPORTATION/ENGINEERING DIVISION


GRANT ROAD CROSS SECTIONS

CITY OF TUCSON


DSGN. BY J. DEBERRY	11/09	REF.
DRWN. BY J. DEBERRY	11/09	SCALE: 1"=1' H, 1"=1' V
CHKD. BY B. BEENKEN	11/09	PLAN NO.

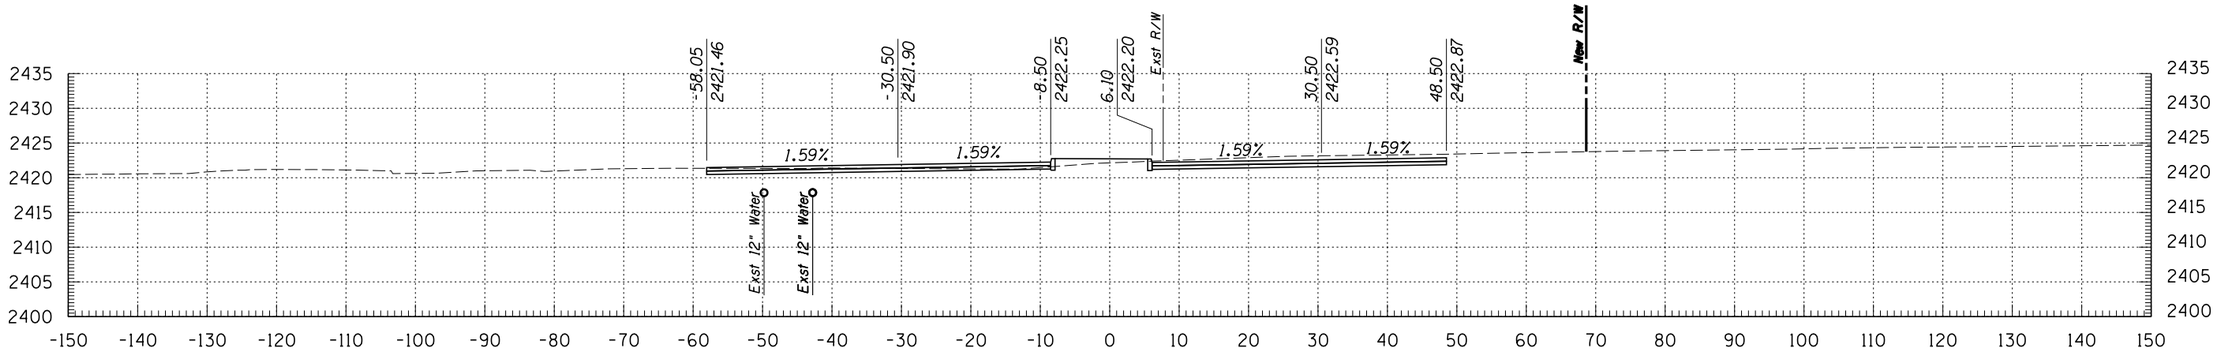

206+00

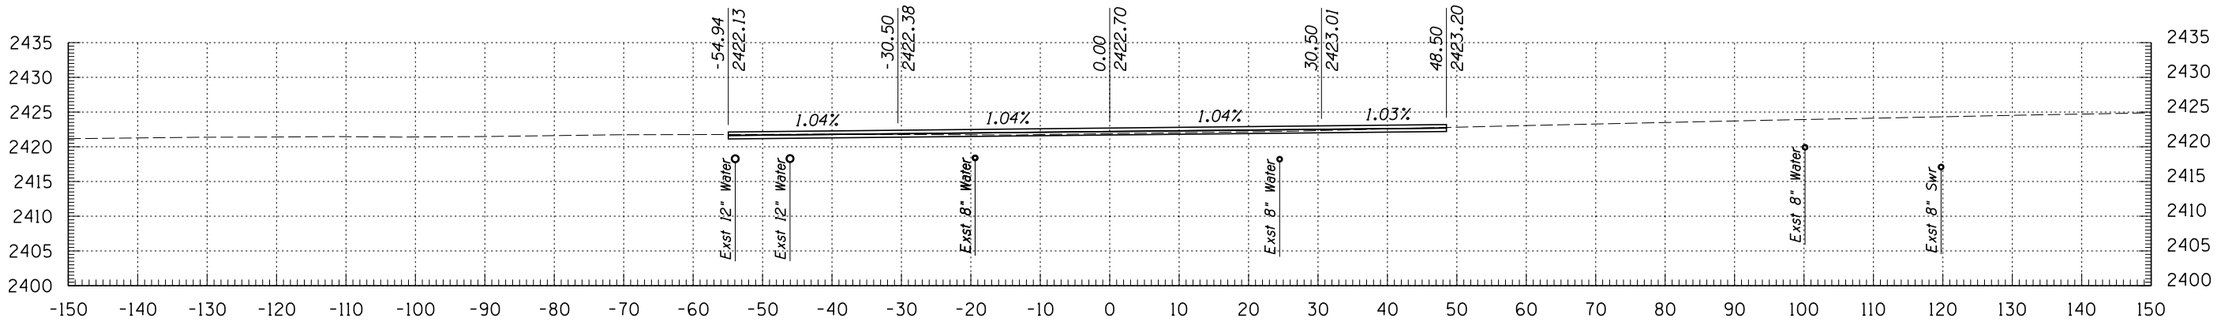

205+50

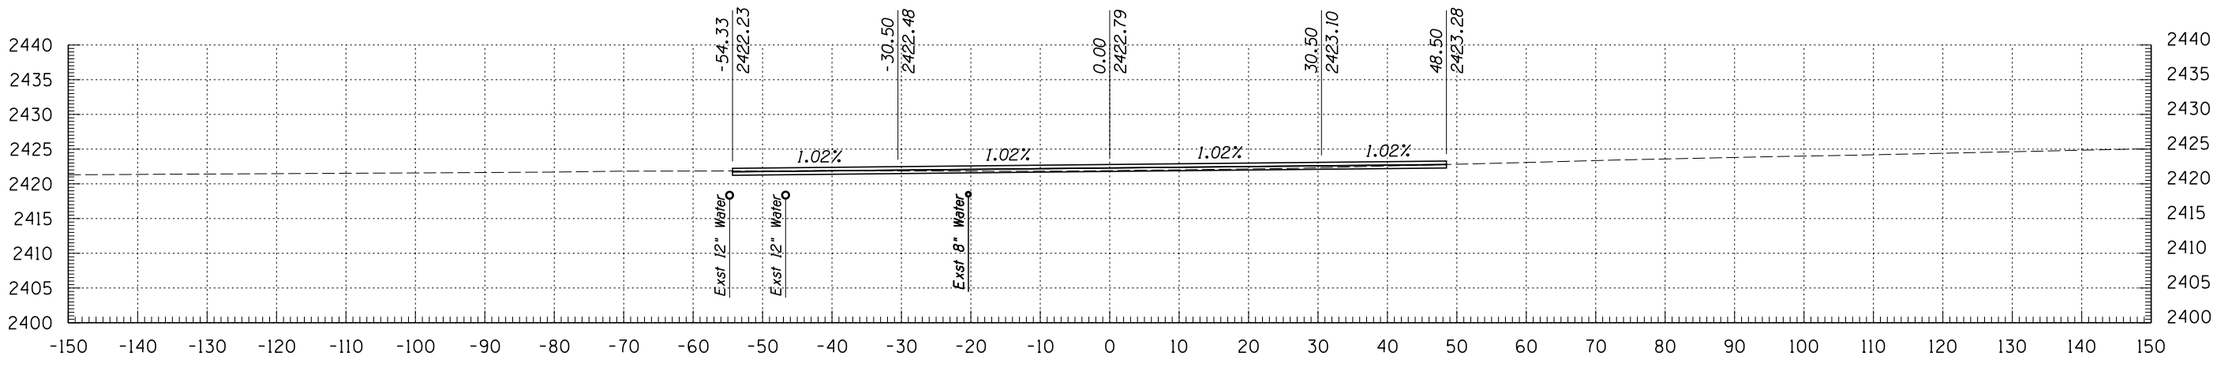

205+40

© 2009 KIMLEY-HORN AND ASSOCIATES, INC.

Kimley-Horn and Associates, Inc.
2210 East Fort Lowell Road, Suite 200
Tucson, Arizona 85719 (520) 615-9191

NO.	DATE	REVISION	BY	CHKD.	APPR.

PLANS ARE NOT FOR CONSTRUCTION

DEPARTMENT OF TRANSPORTATION/ENGINEERING DIVISION


GRANT ROAD CROSS SECTIONS

CITY OF TUCSON


DSGN. BY J. DEBERRY	11/09	REF.
DRWN. BY J. DEBERRY	11/09	SCALE: 1"=1' H, 1"=1' V
CHKD. BY B. BEENKEN	11/09	PLAN NO.

OF


83 OF 299

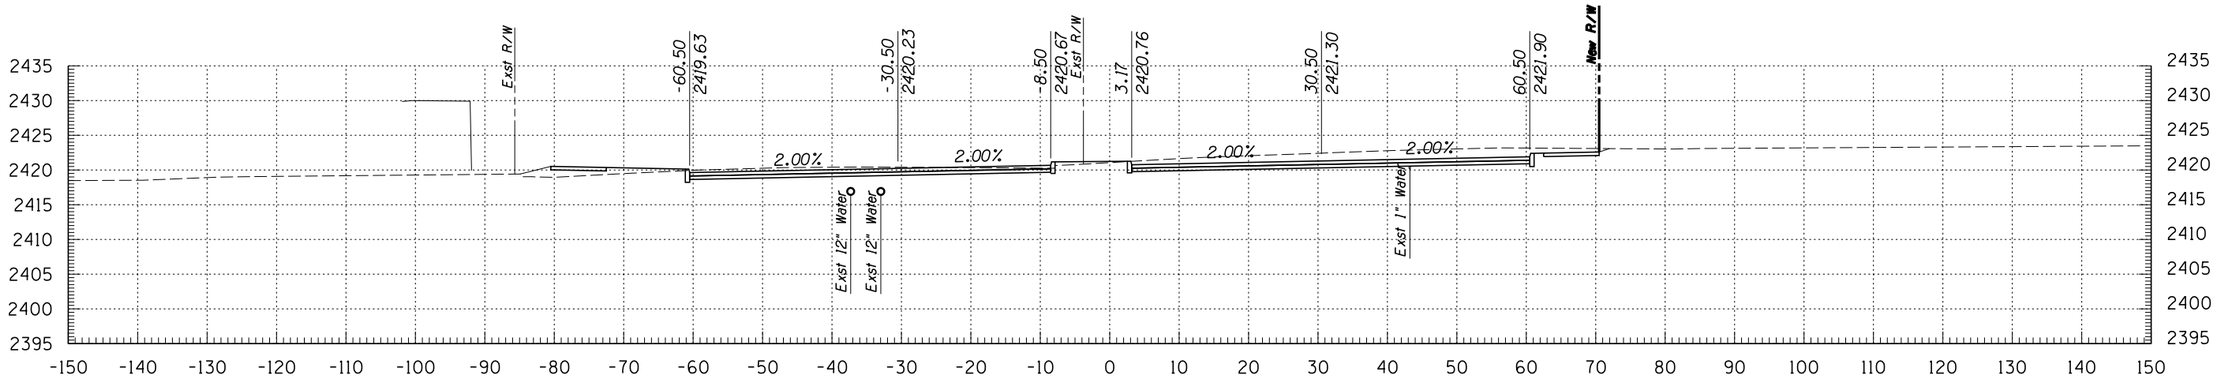

207+50

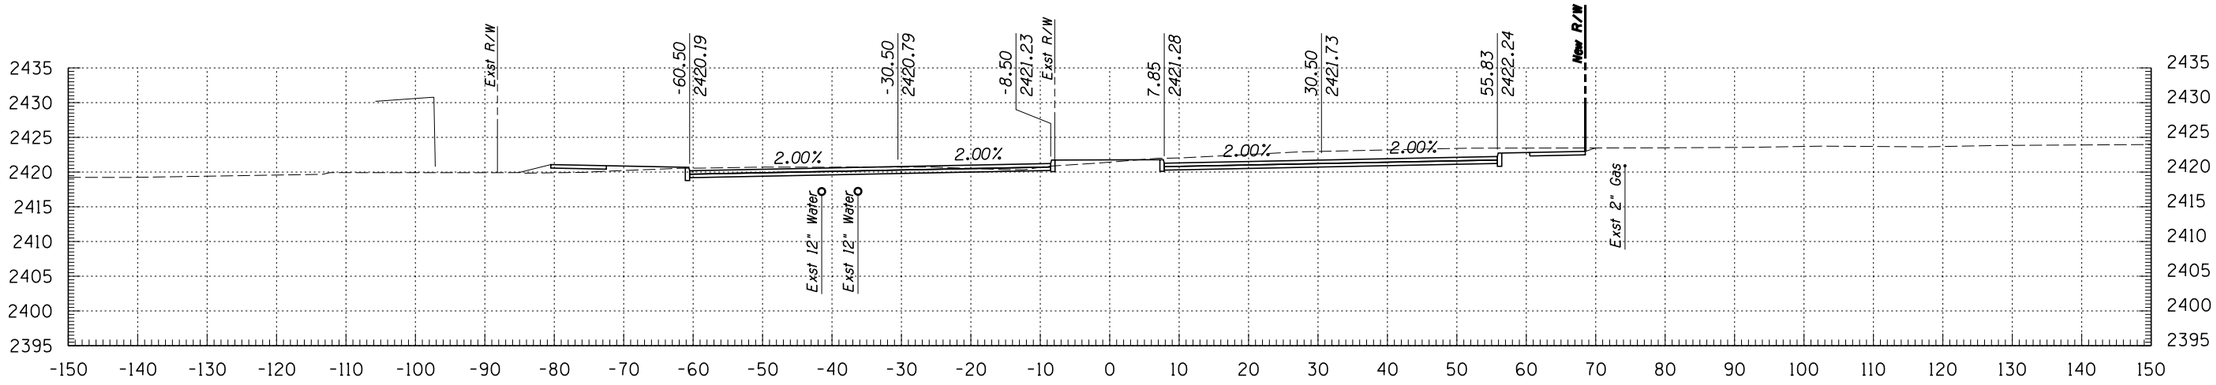

207+00

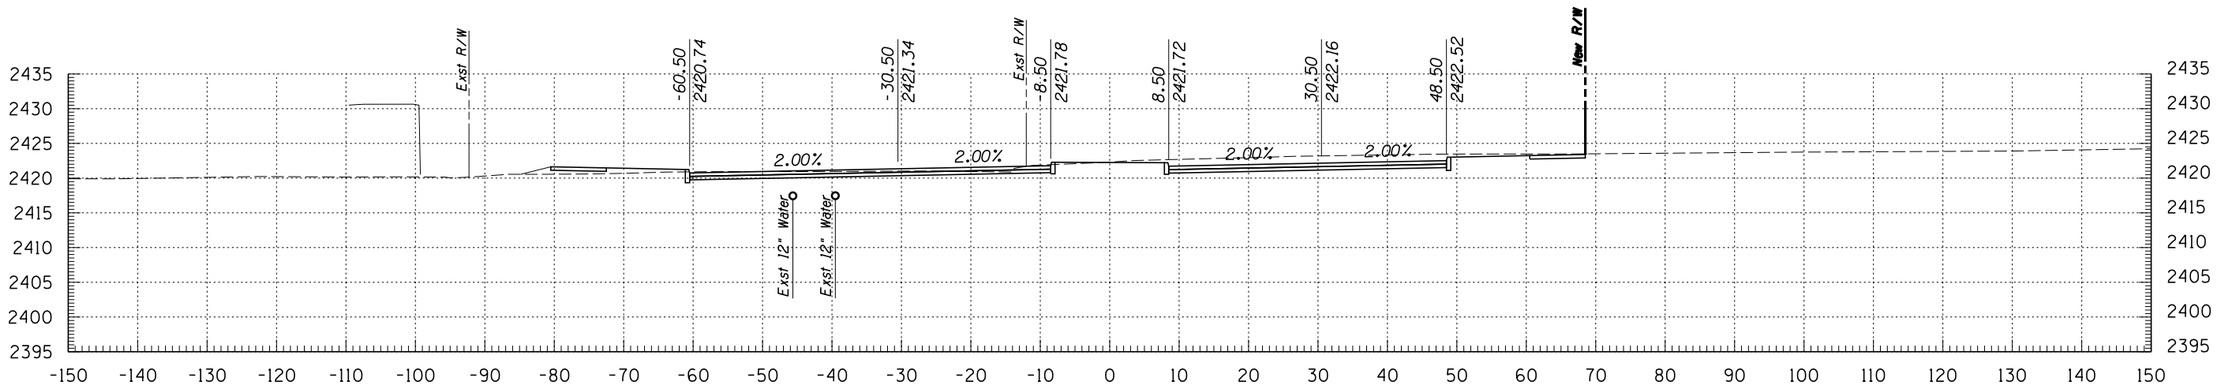

206+50

© 2009 KIMLEY-HORN AND ASSOCIATES, INC.

Kimley-Horn and Associates, Inc.
2210 East Fort Lowell Road, Suite 200
Tucson, Arizona 85719 (520) 615-9191

NO.	DATE	REVISION	BY	CHKD.	APPR.


PLANS ARE NOT FOR CONSTRUCTION

DEPARTMENT OF TRANSPORTATION/ENGINEERING DIVISION


GRANT ROAD CROSS SECTIONS

CITY OF TUCSON


DSGN. BY J. DEBERRY	11/09	REF.
DRWN. BY J. DEBERRY	11/09	SCALE: 1"=1' H, 1"=1' V
CHKD. BY B. BEENKEN	11/09	PLAN NO.

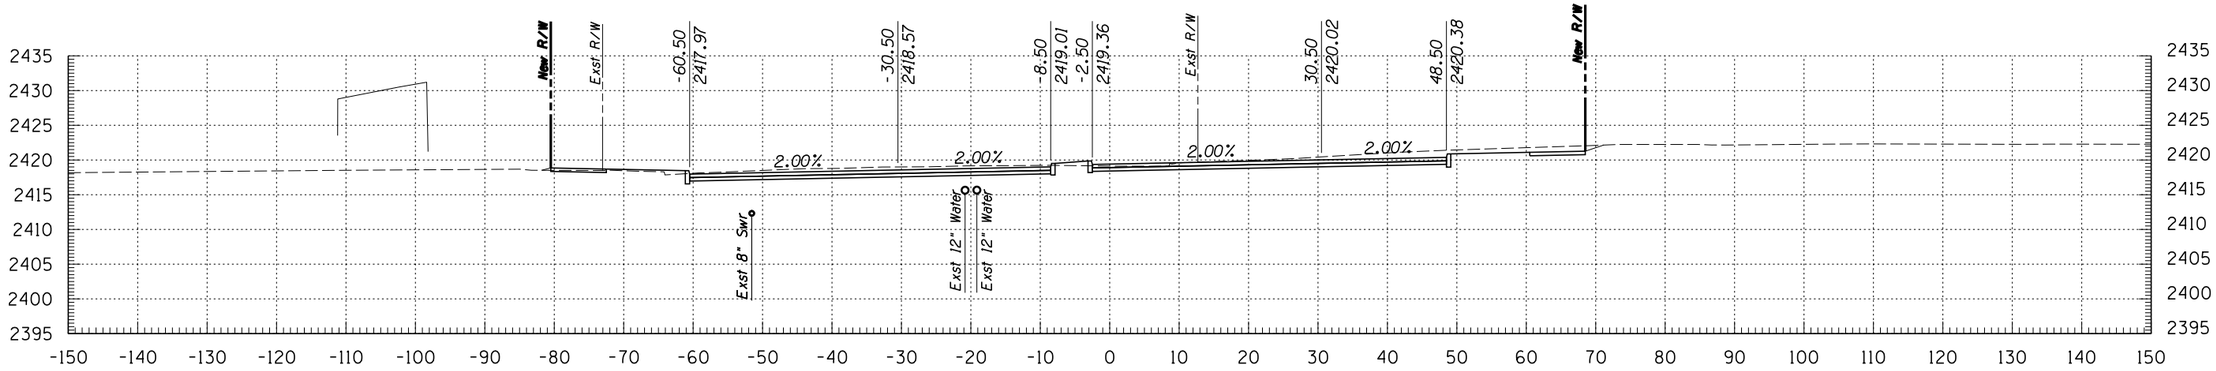

209+00

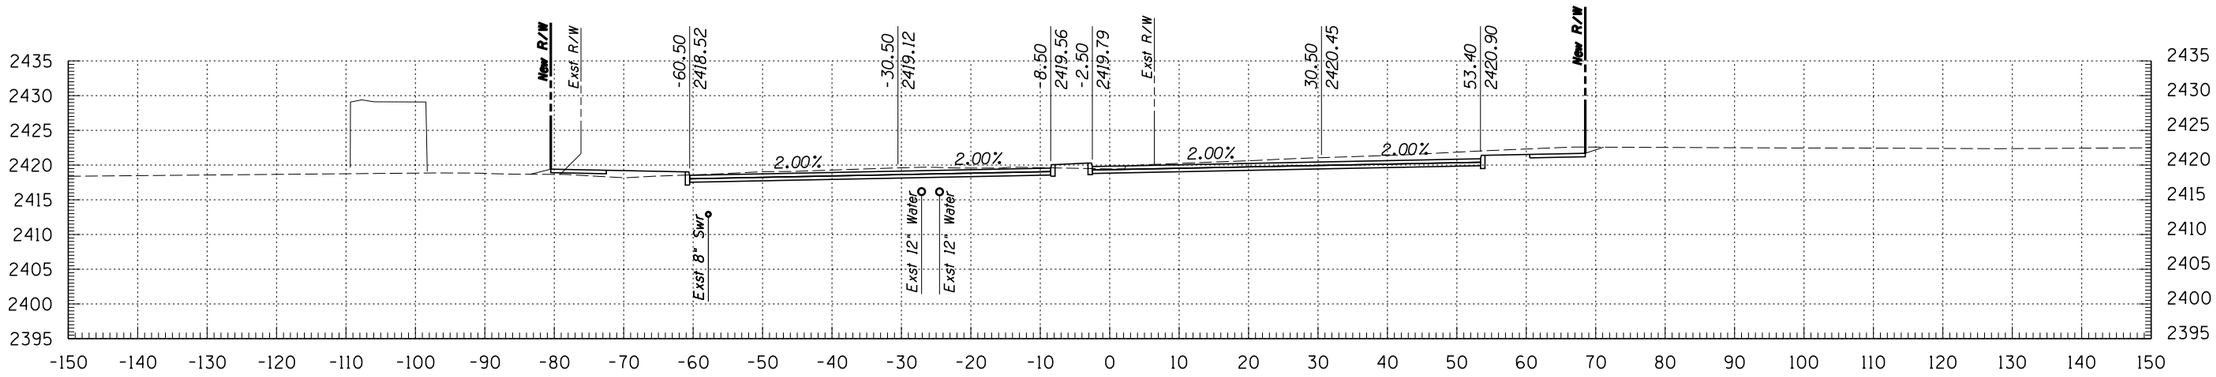

208+50

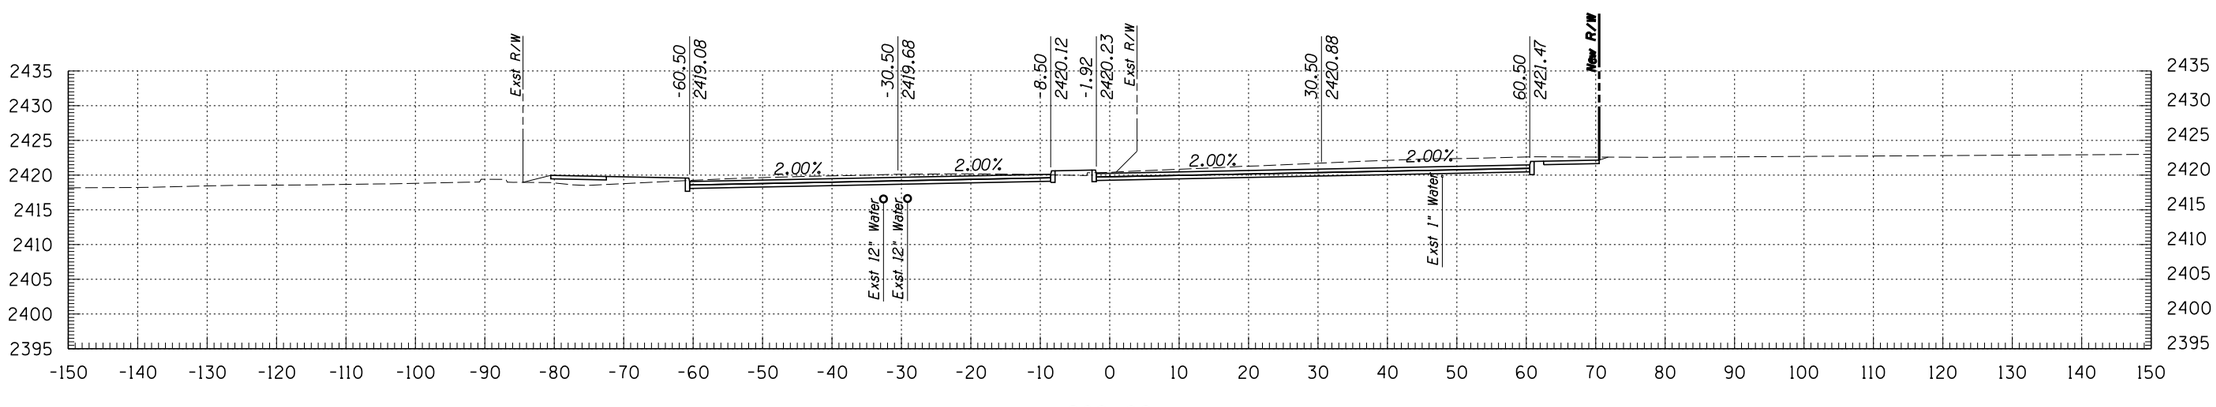

208+00

Kimley-Horn and Associates, Inc.
© 2009 KIMLEY-HORN AND ASSOCIATES, INC.
2210 East Fort Lowell Road, Suite 200
Tucson, Arizona 85719 (520) 615-9191

NO.	DATE	REVISION	BY	CHKD.	APPR.


PLANS ARE NOT FOR CONSTRUCTION

DEPARTMENT OF TRANSPORTATION/ENGINEERING DIVISION


GRANT ROAD CROSS SECTIONS

CITY OF TUCSON


DSGN. BY J. DEBERRY	11/09	REF.	SCALE: 1"=1' H, 1"=1' V
DRWN. BY J. DEBERRY	11/09		
CHKD. BY B. BEENKEN	11/09	PLAN NO.	

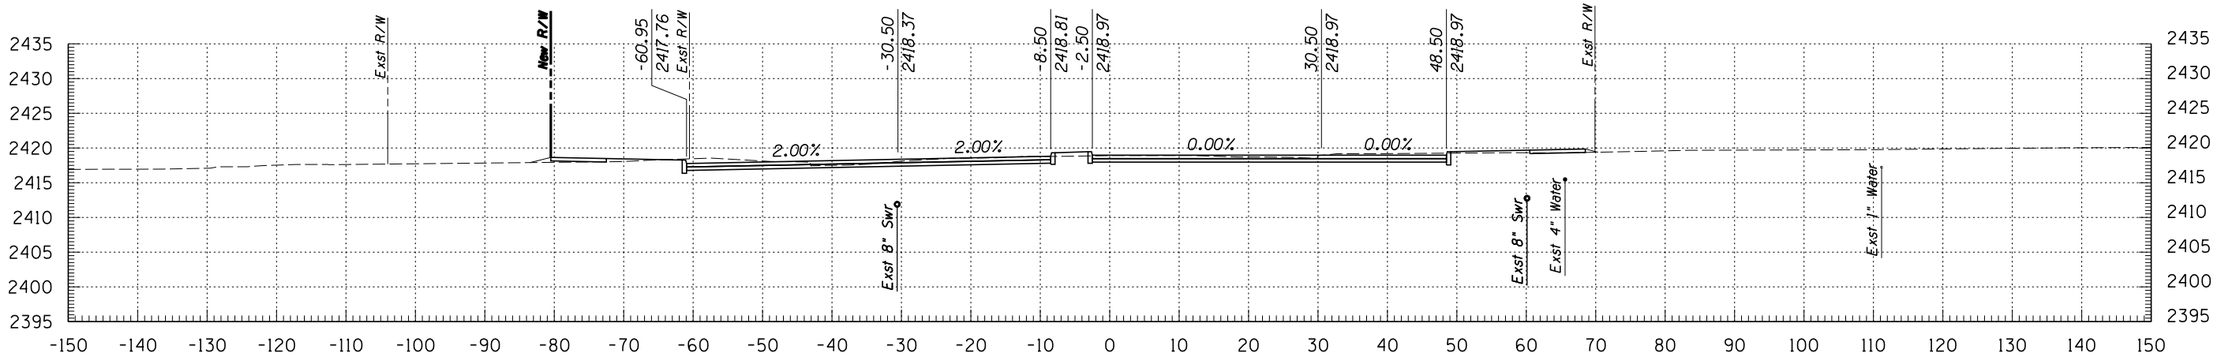

210+50

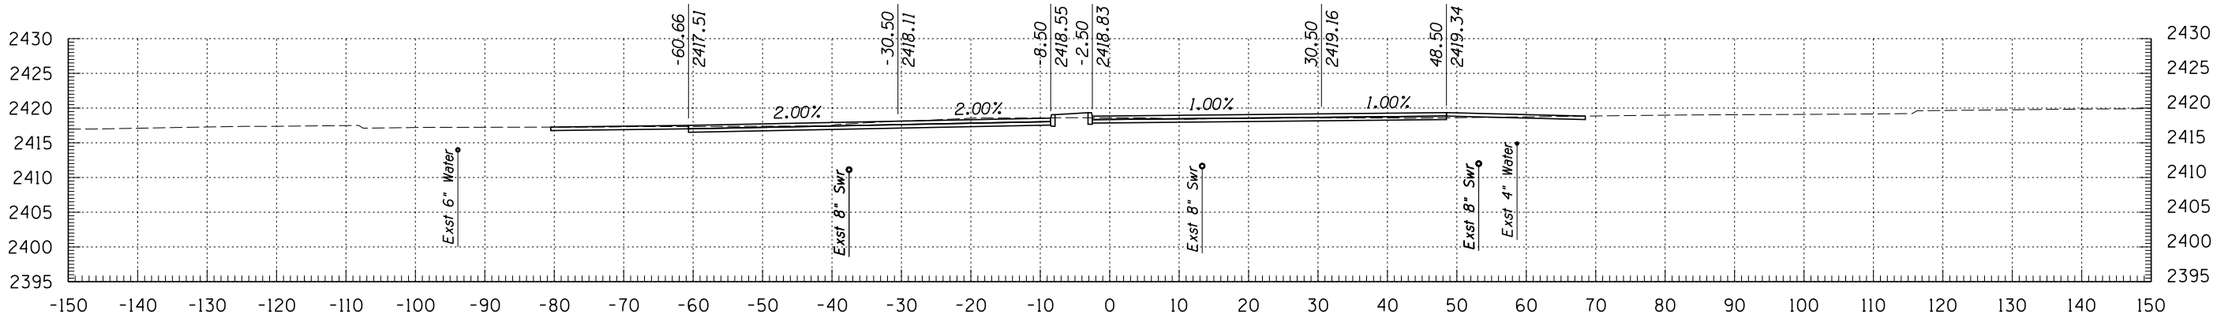

210+00

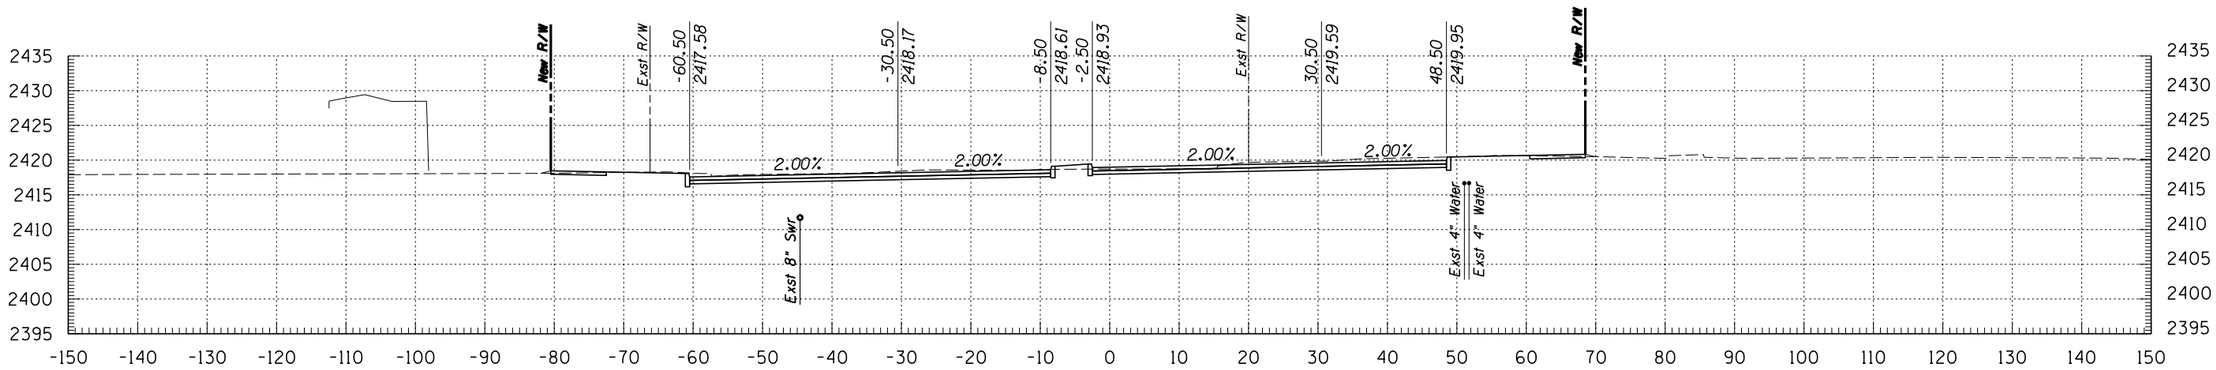

209+50

Kimley-Horn and Associates, Inc.
© 2009 KIMLEY-HORN AND ASSOCIATES, INC.
2210 East Fort Lowell Road, Suite 200
Tucson, Arizona 85719 (520) 615-9191

NO.	DATE	REVISION	BY	CHKD.	APPR.


PLANS ARE NOT FOR CONSTRUCTION

DEPARTMENT OF TRANSPORTATION/ENGINEERING DIVISION


GRANT ROAD CROSS SECTIONS

CITY OF TUCSON


DSGN. BY J. DEBERRY	11/09	REF. _____ SCALE: 1"=1' H, 1"=1' V
DRWN. BY J. DEBERRY	11/09	
CHKD. BY B. BEENKEN	11/09	PLAN NO. _____

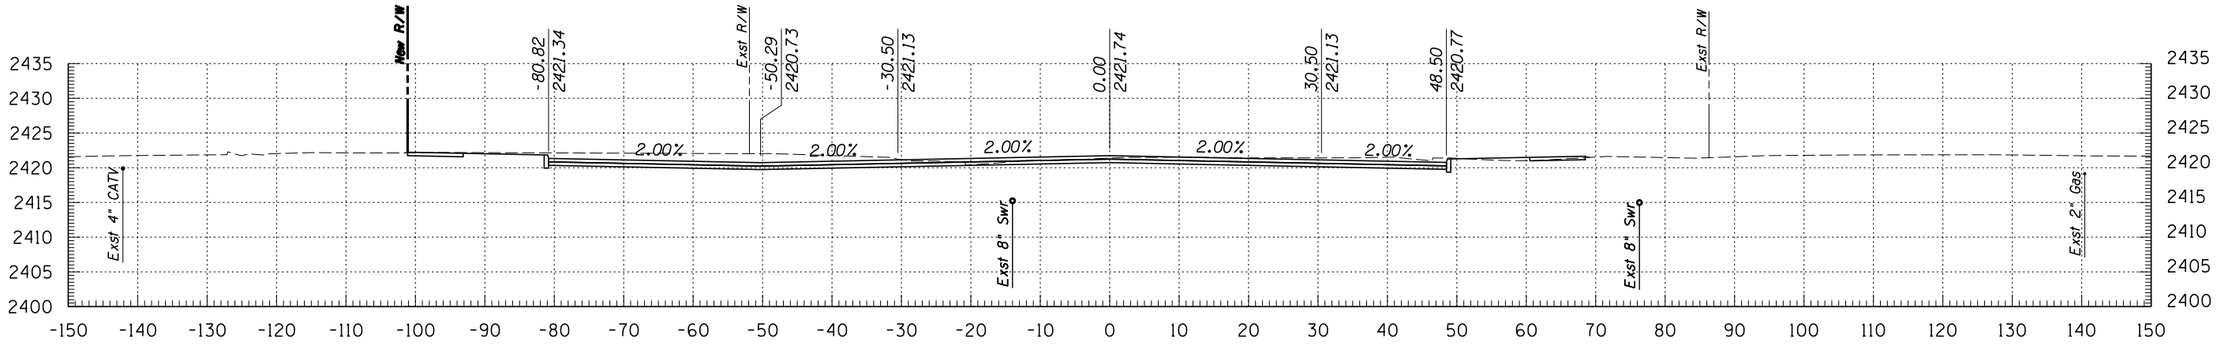

212+00

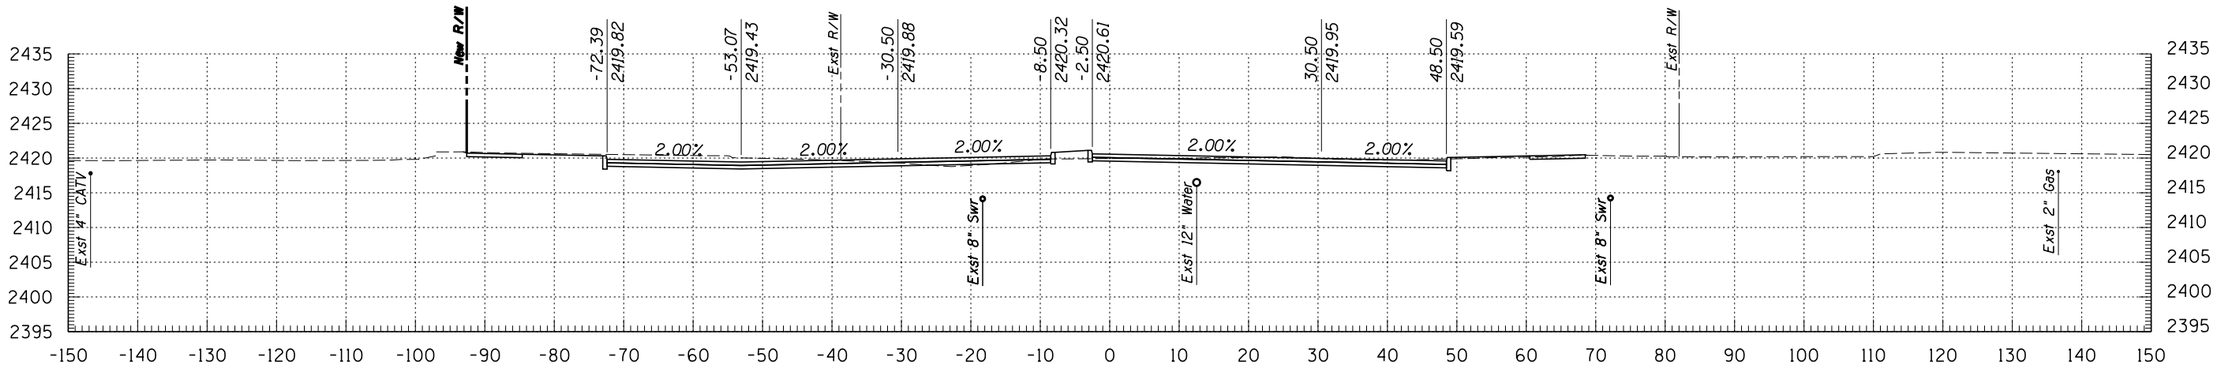

211+50

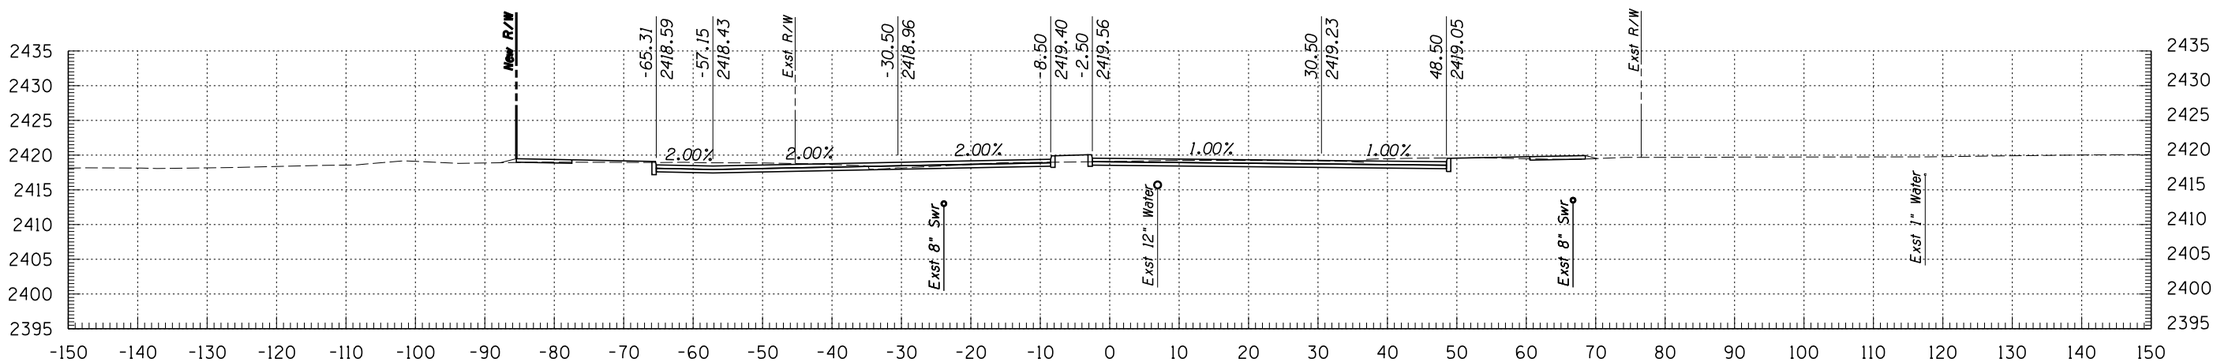

211+00

Kimley-Horn and Associates, Inc.
© 2009 KIMLEY-HORN AND ASSOCIATES, INC.
2210 East Fort Lowell Road, Suite 200
Tucson, Arizona 85719 (520) 615-9191

NO.	DATE	REVISION	BY	CHKD.	APPR.

PLANS ARE NOT FOR CONSTRUCTION


DEPARTMENT OF TRANSPORTATION/ENGINEERING DIVISION

GRANT ROAD CROSS SECTIONS


CITY OF TUCSON

DSGN. BY J. DEBERRY	11/09	REF.
DRWN. BY J. DEBERRY	11/09	SCALE: 1"=1' H, 1"=1' V
CHKD. BY B. BEENKEN	11/09	PLAN NO.


OF 87 OF 299

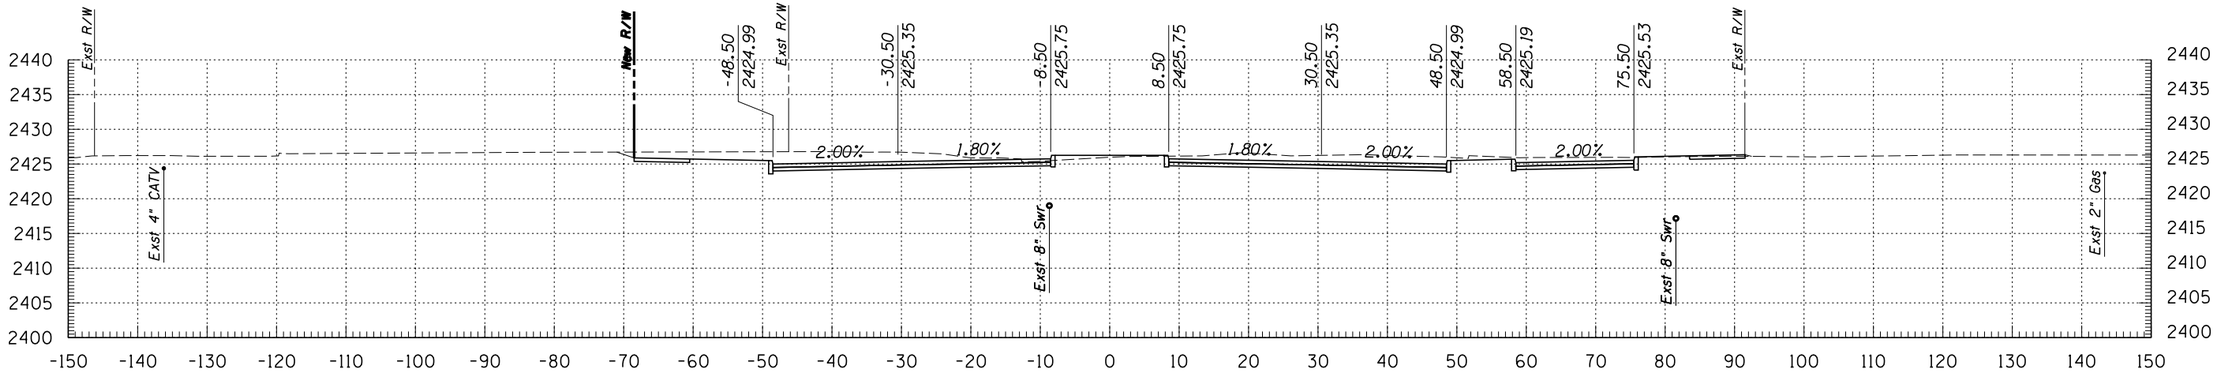

213+50

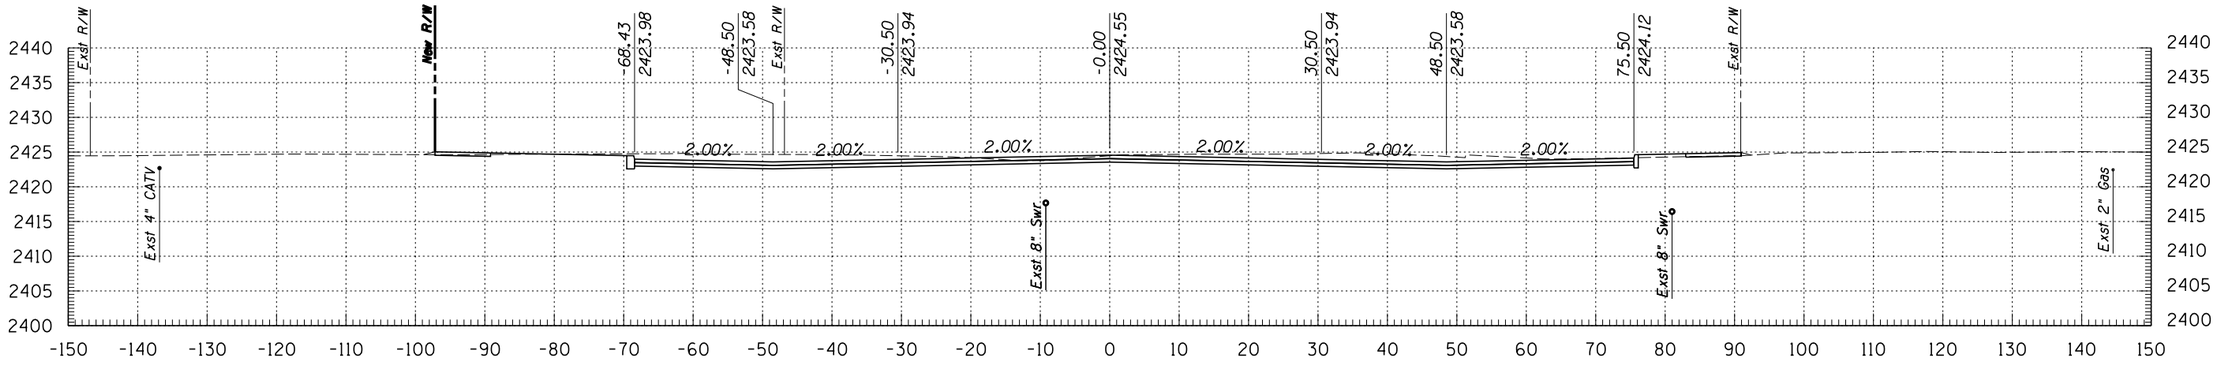

213+00

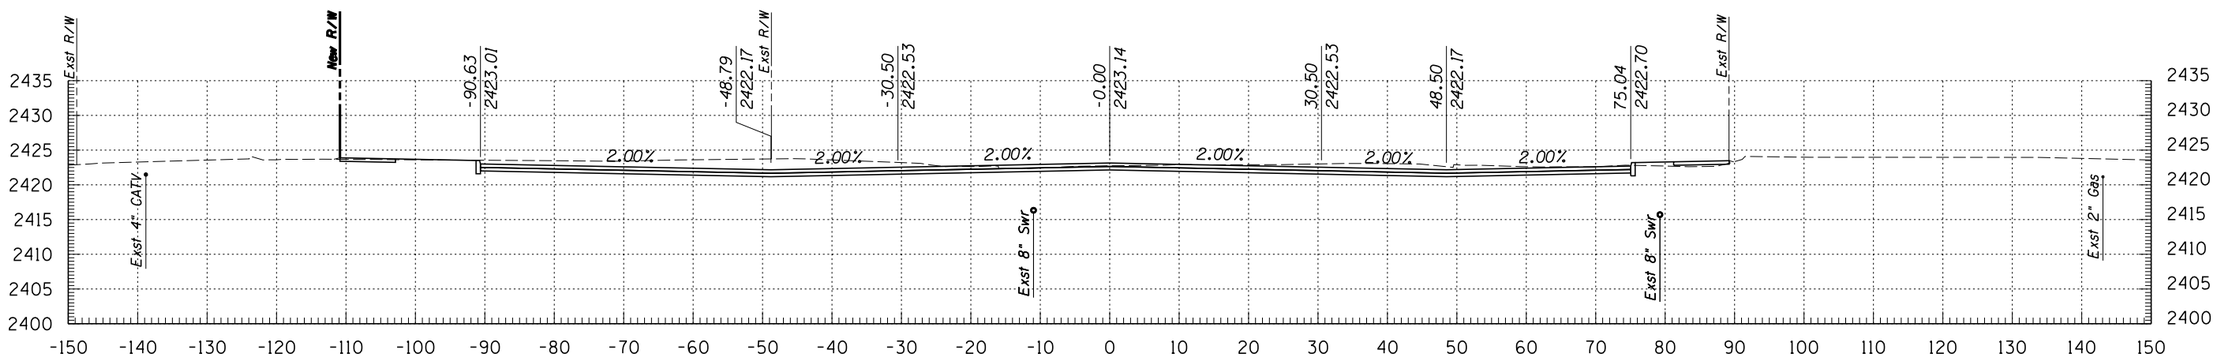

212+50

© 2009 KIMLEY-HORN AND ASSOCIATES, INC.

Kimley-Horn and Associates, Inc.
2210 East Fort Lowell Road, Suite 200
Tucson, Arizona 85719 (520) 615-9191

NO.	DATE	REVISION	BY	CHKD.	APPR.


PLANS ARE NOT FOR CONSTRUCTION

DEPARTMENT OF TRANSPORTATION/ENGINEERING DIVISION


GRANT ROAD CROSS SECTIONS

CITY OF TUCSON


DSGN. BY J. DEBERRY	11/09	REF.
DRWN. BY J. DEBERRY	11/09	SCALE: 1"=1' H, 1"=1' V
CHKD. BY B. BEENKEN	11/09	PLAN NO.

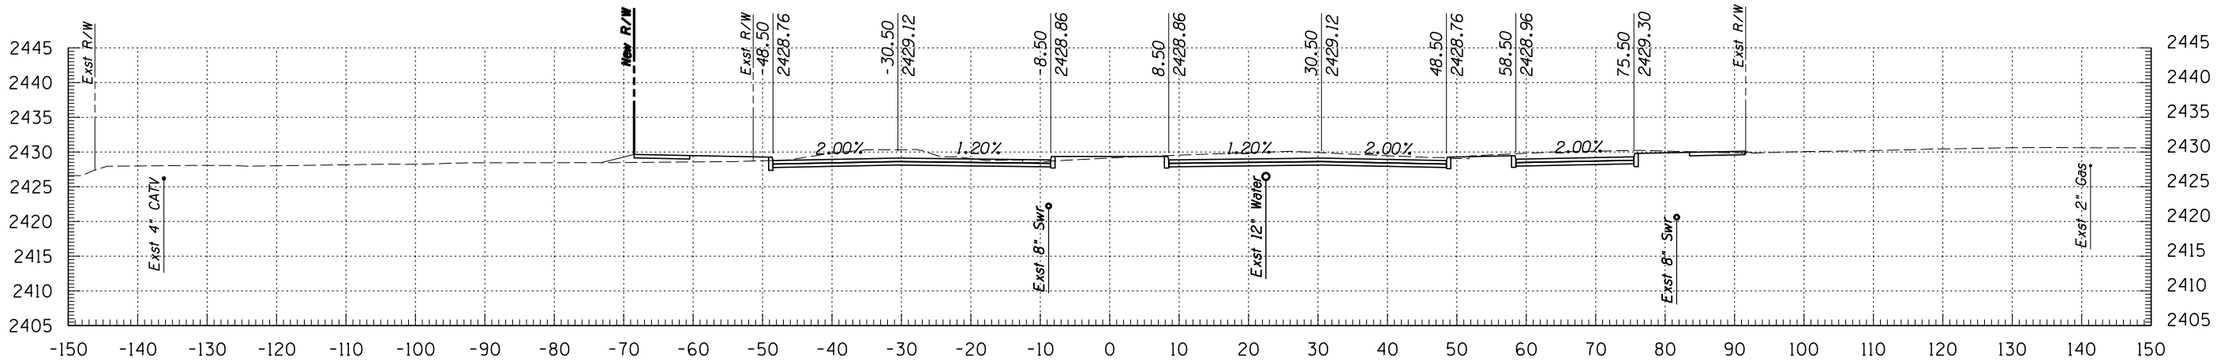

215+00

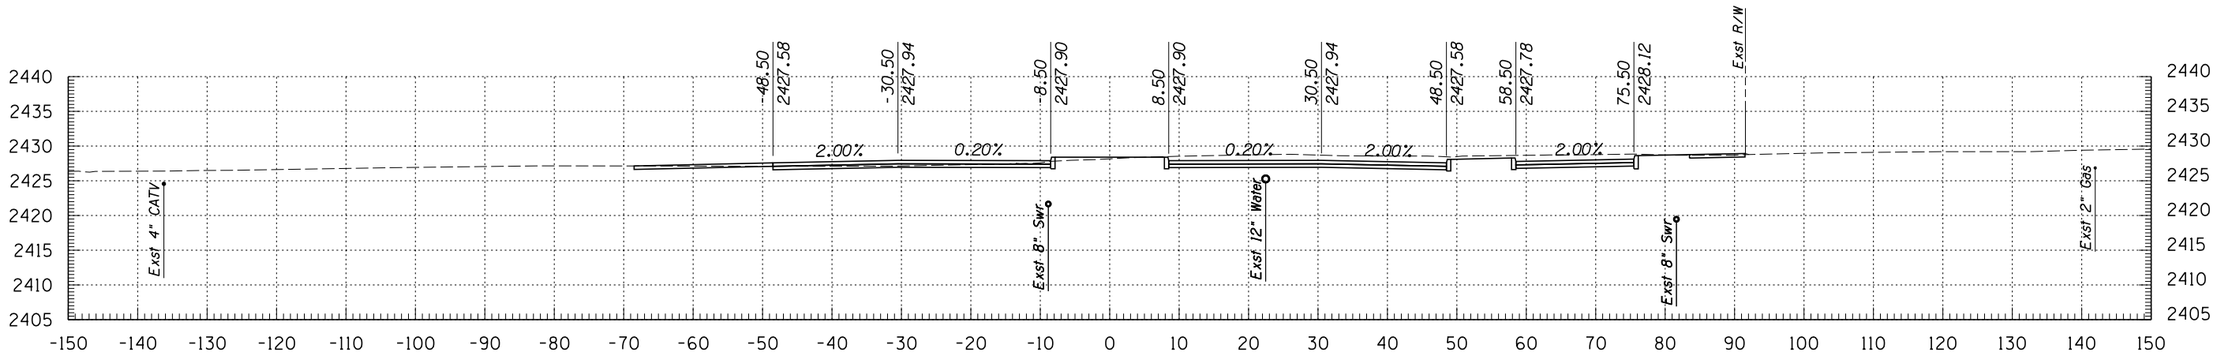

214+50

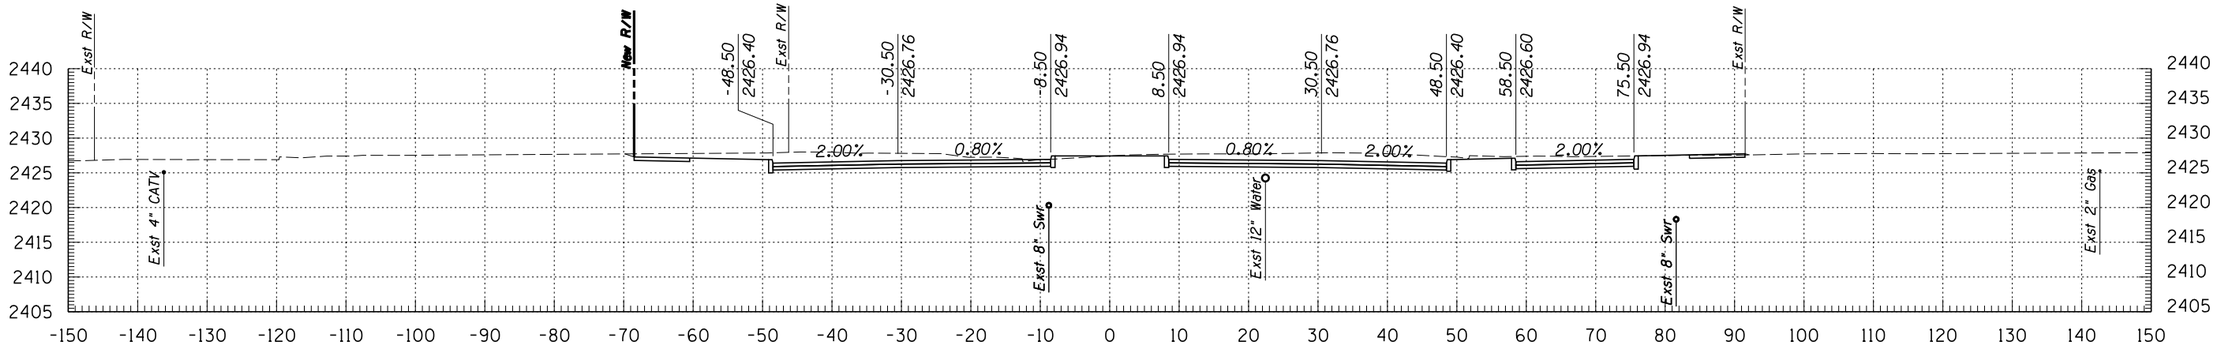

214+00

Kimley-Horn and Associates, Inc.
© 2009 KIMLEY-HORN AND ASSOCIATES, INC.
2210 East Fort Lowell Road, Suite 200
Tucson, Arizona 85719 (520) 615-9191

NO.	DATE	REVISION	BY	CHKD.	APPR.


PLANS ARE NOT FOR CONSTRUCTION

DEPARTMENT OF TRANSPORTATION/ENGINEERING DIVISION


GRANT ROAD CROSS SECTIONS

CITY OF TUCSON


DSGN. BY J. DEBERRY	11/09	REF.
DRWN. BY J. DEBERRY	11/09	SCALE: 1"=1' H, 1"=1' V
CHKD. BY B. BEENKEN	11/09	PLAN NO.

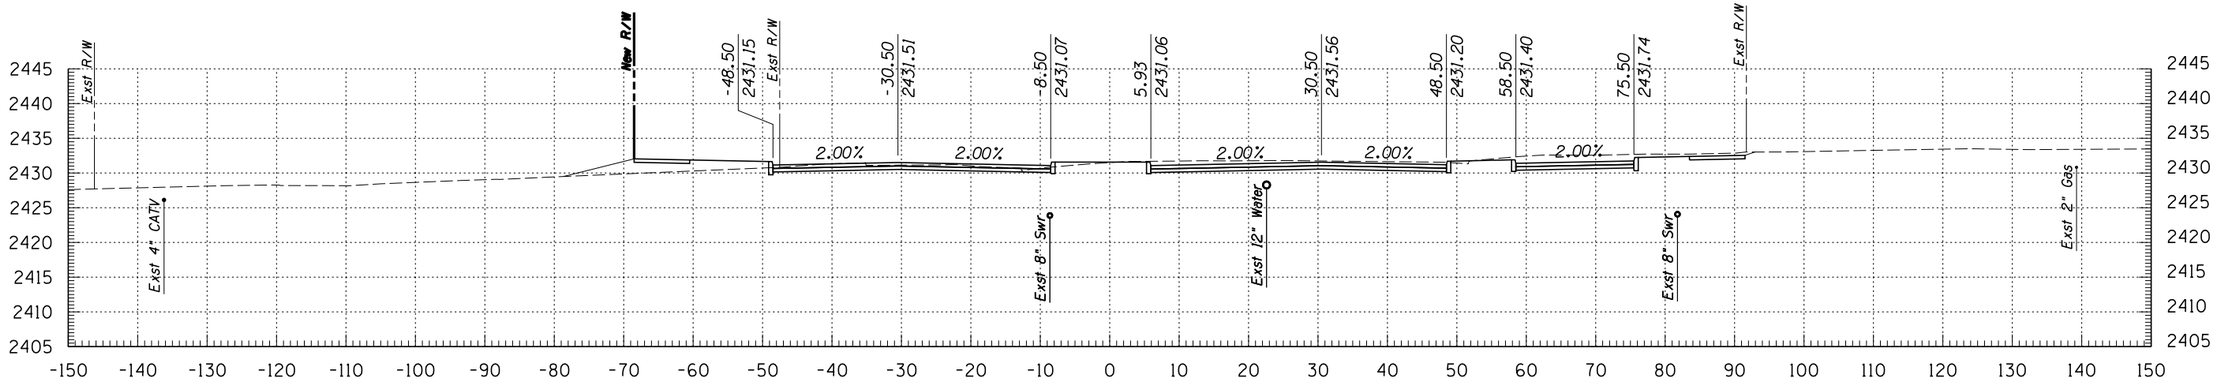

216+50

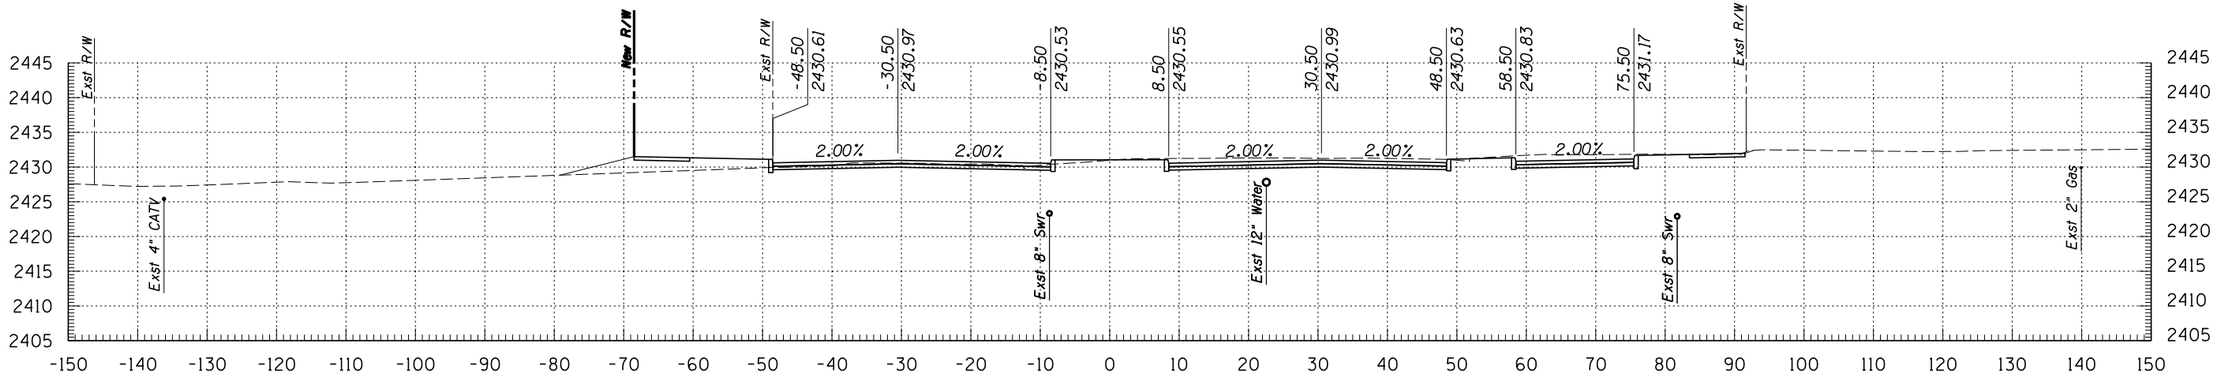

216+00

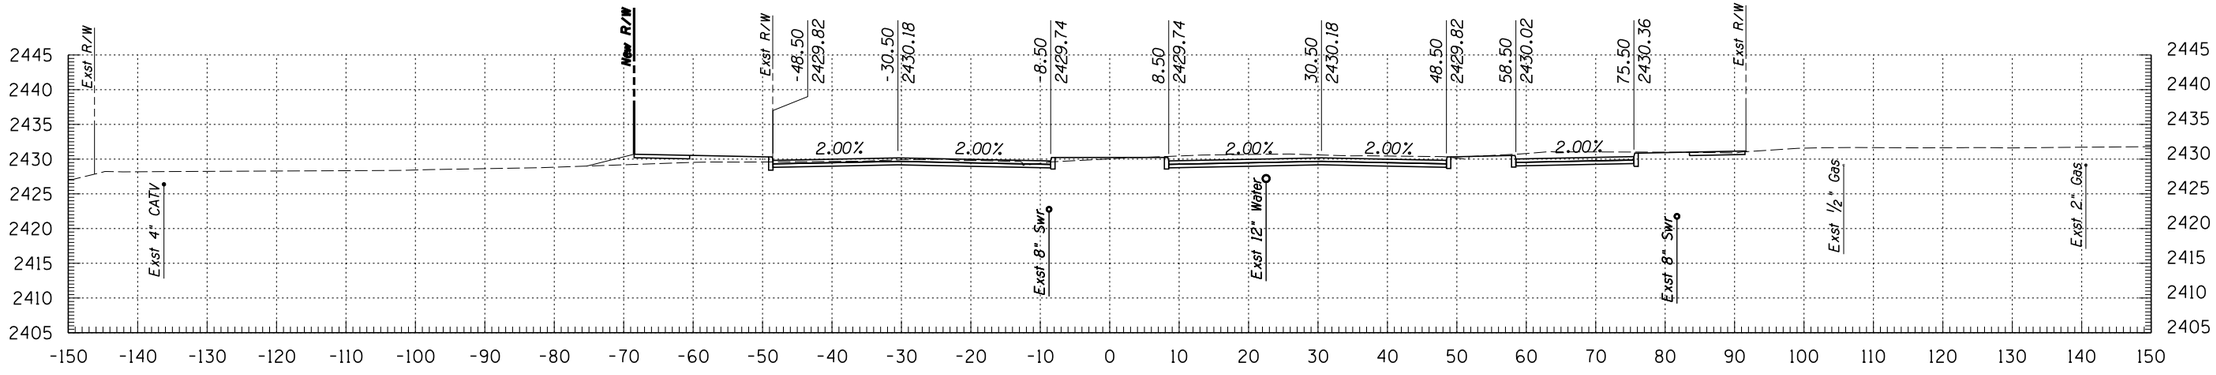

215+50

Kimley-Horn and Associates, Inc.
© 2009 KIMLEY-HORN AND ASSOCIATES, INC.
2210 East Fort Lowell Road, Suite 200
Tucson, Arizona 85719 (520) 615-9191

NO.	DATE	REVISION	BY	CHKD.	APPR.


PLANS ARE NOT FOR CONSTRUCTION

DEPARTMENT OF TRANSPORTATION/ENGINEERING DIVISION


GRANT ROAD CROSS SECTIONS

CITY OF TUCSON


DSGN. BY J. DEBERRY	11/09	REF.	SCALE: 1"=1' H, 1"=1' V	OF 90
DRWN. BY J. DEBERRY	11/09			OF 299
CHKD. BY B. BEENKEN	11/09	PLAN NO.		

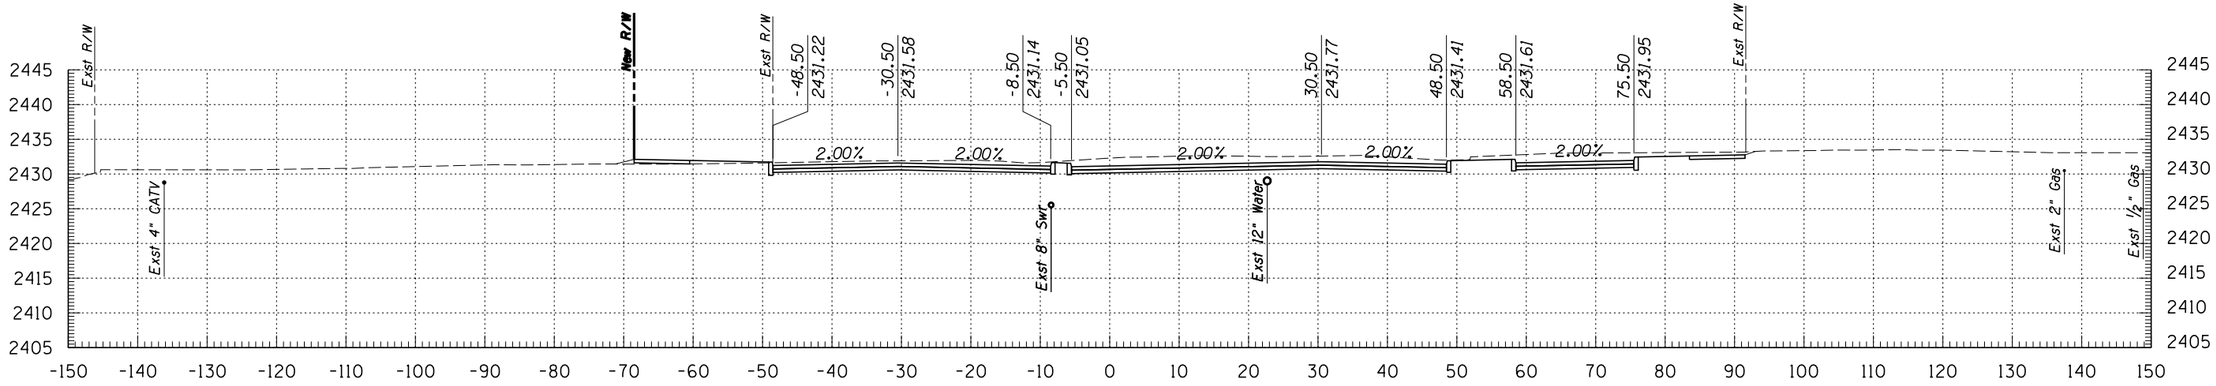

218+00

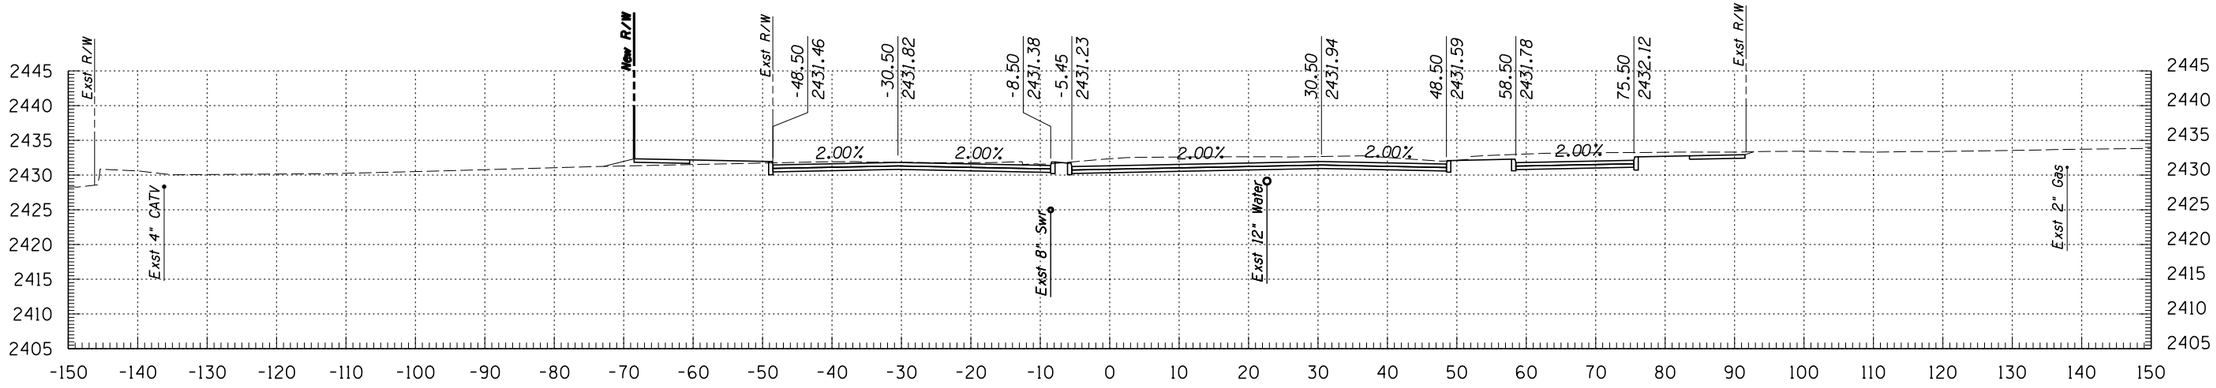

217+50

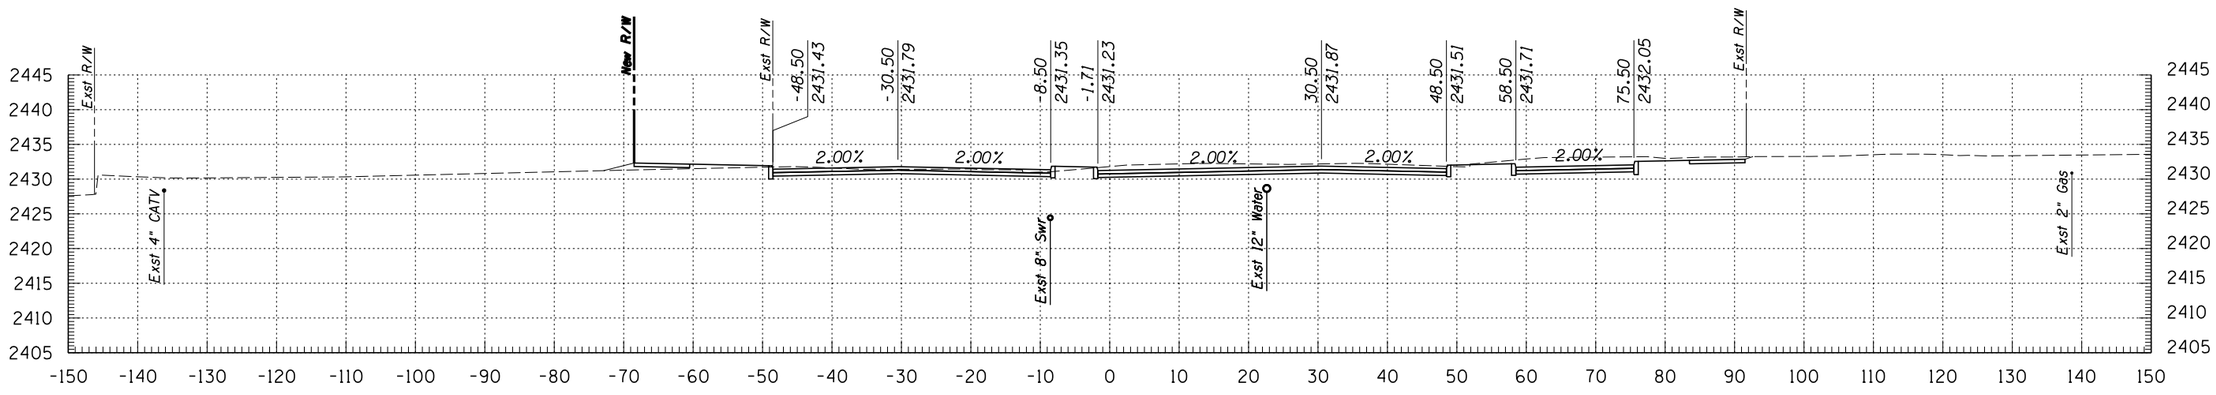

217+00

Kimley-Horn and Associates, Inc.
© 2009 KIMLEY-HORN AND ASSOCIATES, INC.
2210 East Fort Lowell Road, Suite 200
Tucson, Arizona 85719 (520) 615-9191

NO.	DATE	REVISION	BY	CHKD.	APPR.


PLANS ARE NOT FOR CONSTRUCTION

DEPARTMENT OF TRANSPORTATION/ENGINEERING DIVISION


GRANT ROAD CROSS SECTIONS

CITY OF TUCSON


DSGN. BY J. DEBERRY	11/09	REF.
DRWN. BY J. DEBERRY	11/09	SCALE: 1"=1' H, 1"=1' V
CHKD. BY B. BEENKEN	11/09	PLAN NO.

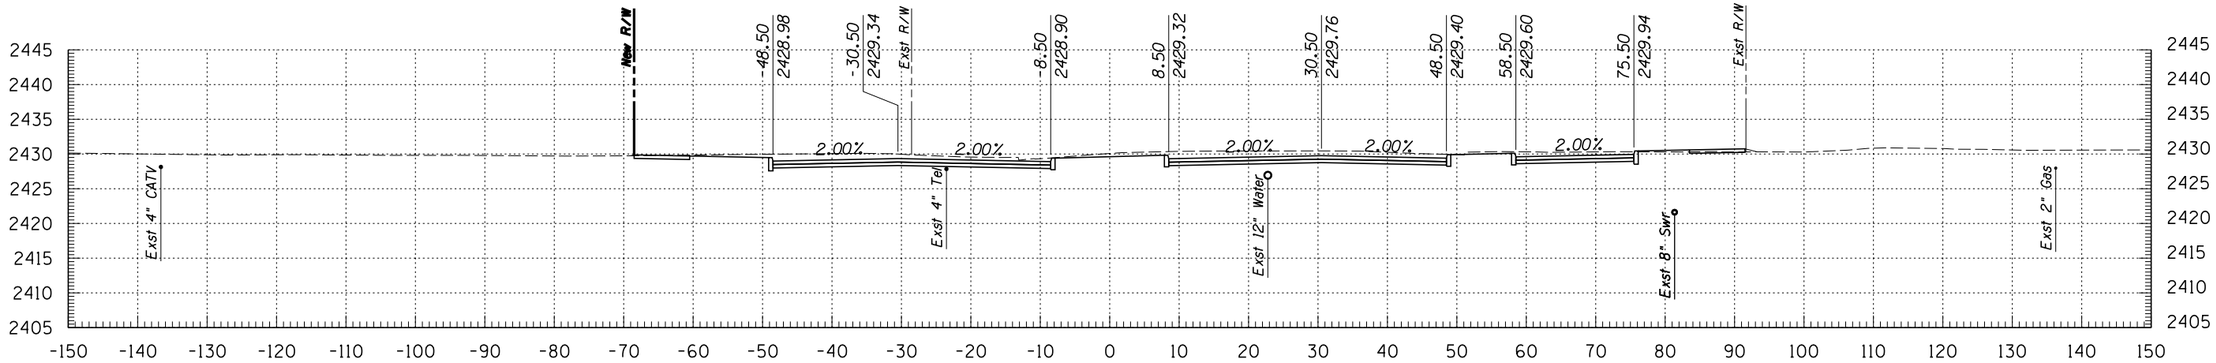

219+50

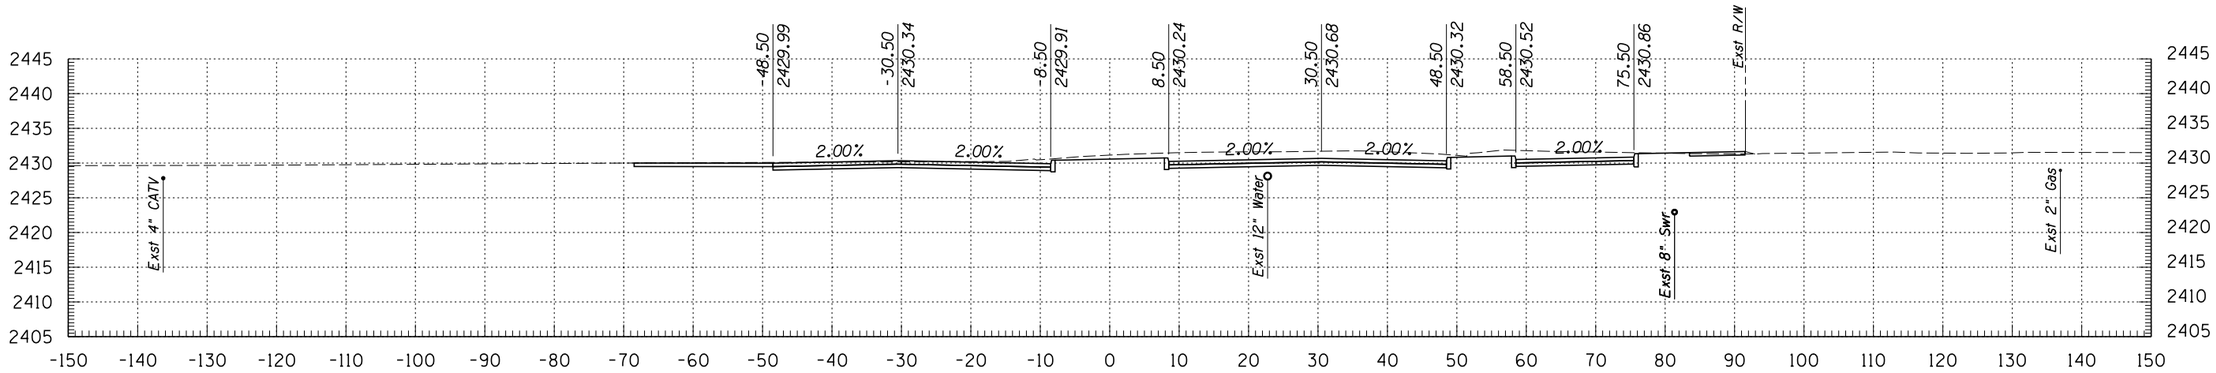

219+00

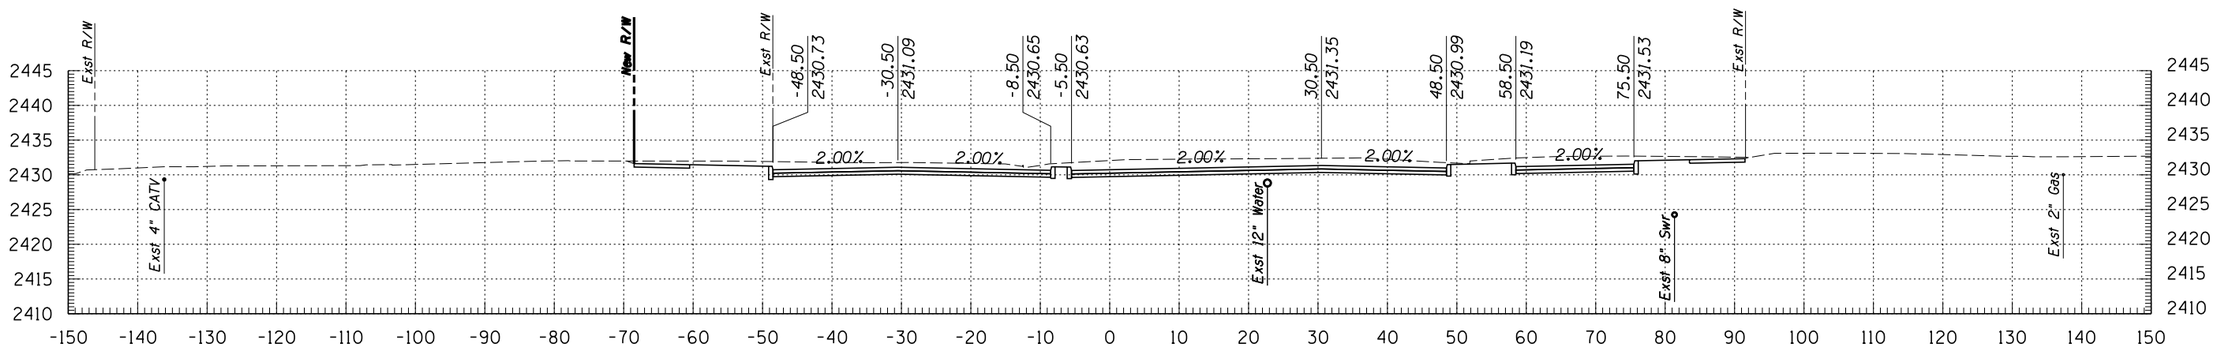

218+50

© 2009 KIMLEY-HORN AND ASSOCIATES, INC.

Kimley-Horn and Associates, Inc.
2210 East Fort Lowell Road, Suite 200
Tucson, Arizona 85719 (520) 615-9191

NO.	DATE	REVISION	BY	CHKD.	APPR.


PLANS ARE NOT FOR CONSTRUCTION

DEPARTMENT OF TRANSPORTATION/ENGINEERING DIVISION


GRANT ROAD CROSS SECTIONS

CITY OF TUCSON


DSGN. BY J. DEBERRY	11/09	REF.
DRWN. BY J. DEBERRY	11/09	SCALE: 1"=1' H, 1"=1' V
CHKD. BY B. BEENKEN	11/09	PLAN NO.

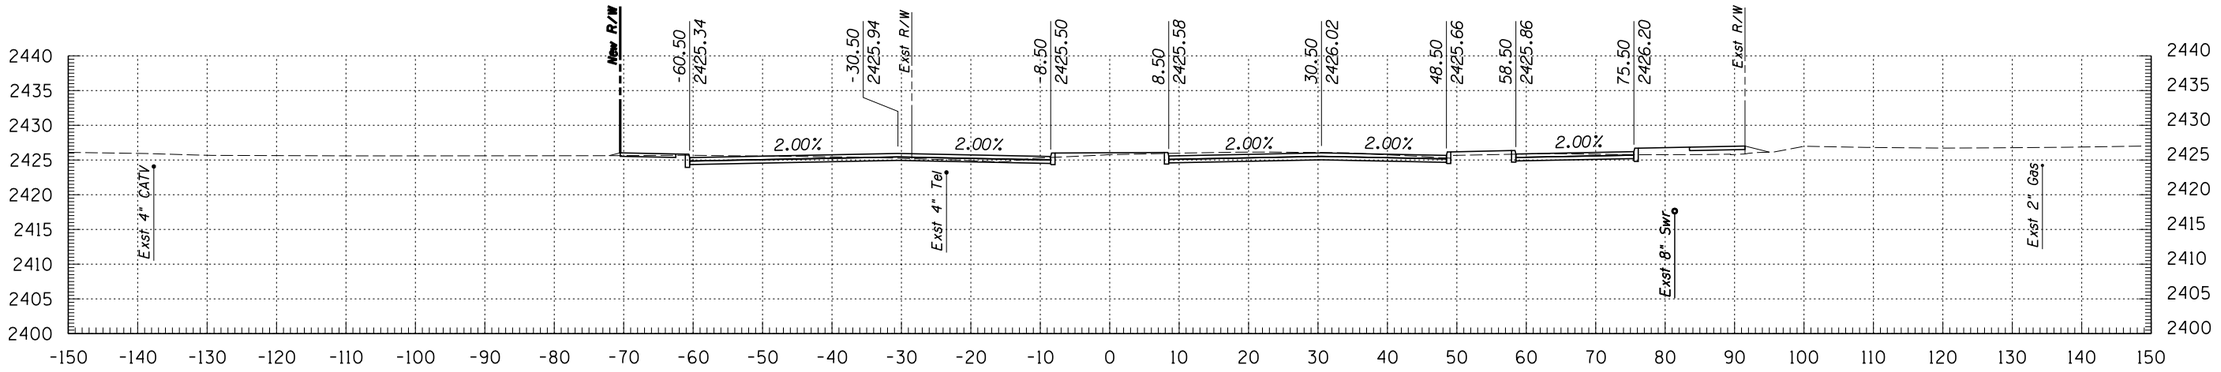

221+00

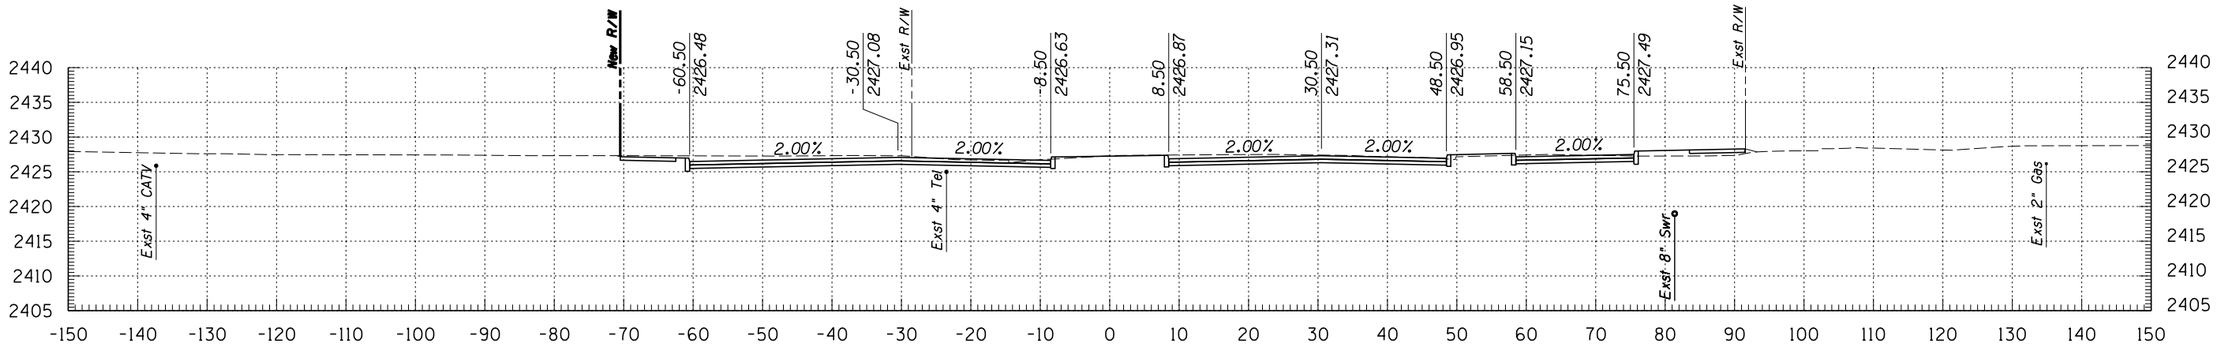

220+50

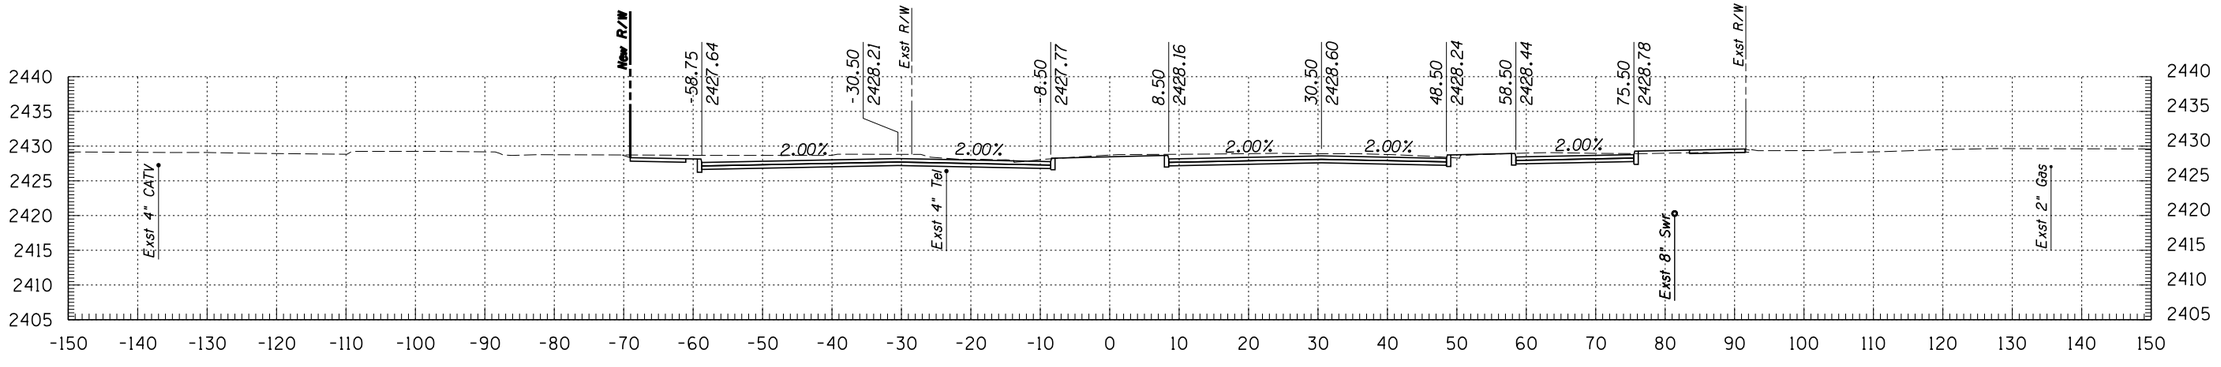

220+00

Kimley-Horn and Associates, Inc.

© 2009 KIMLEY-HORN AND ASSOCIATES, INC.

2210 East Fort Lowell Road, Suite 200
Tucson, Arizona 85719 (520) 615-9191

NO.	DATE	REVISION	BY	CHKD.	APPR.


PLANS ARE NOT FOR CONSTRUCTION

DEPARTMENT OF TRANSPORTATION/ENGINEERING DIVISION


GRANT ROAD CROSS SECTIONS

CITY OF TUCSON


DSGN. BY J. DEBERRY	11/09	REF.
DRWN. BY J. DEBERRY	11/09	SCALE: 1"=1' H, 1"=1' V
CHKD. BY B. BEENKEN	11/09	PLAN NO.

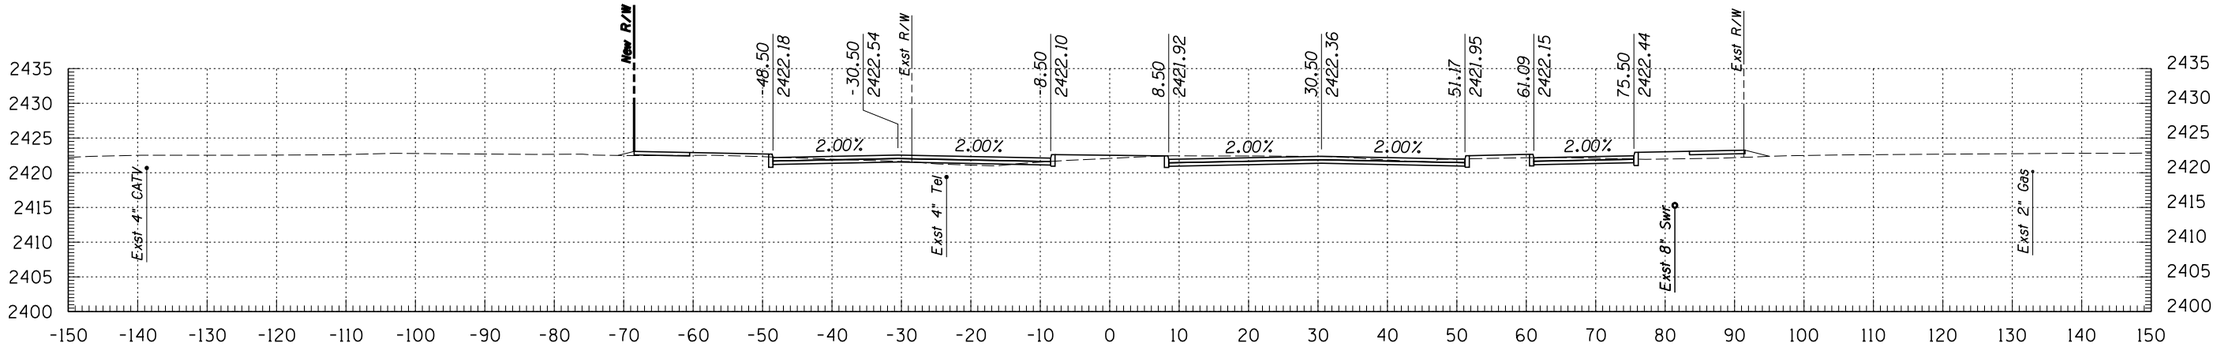

222+50

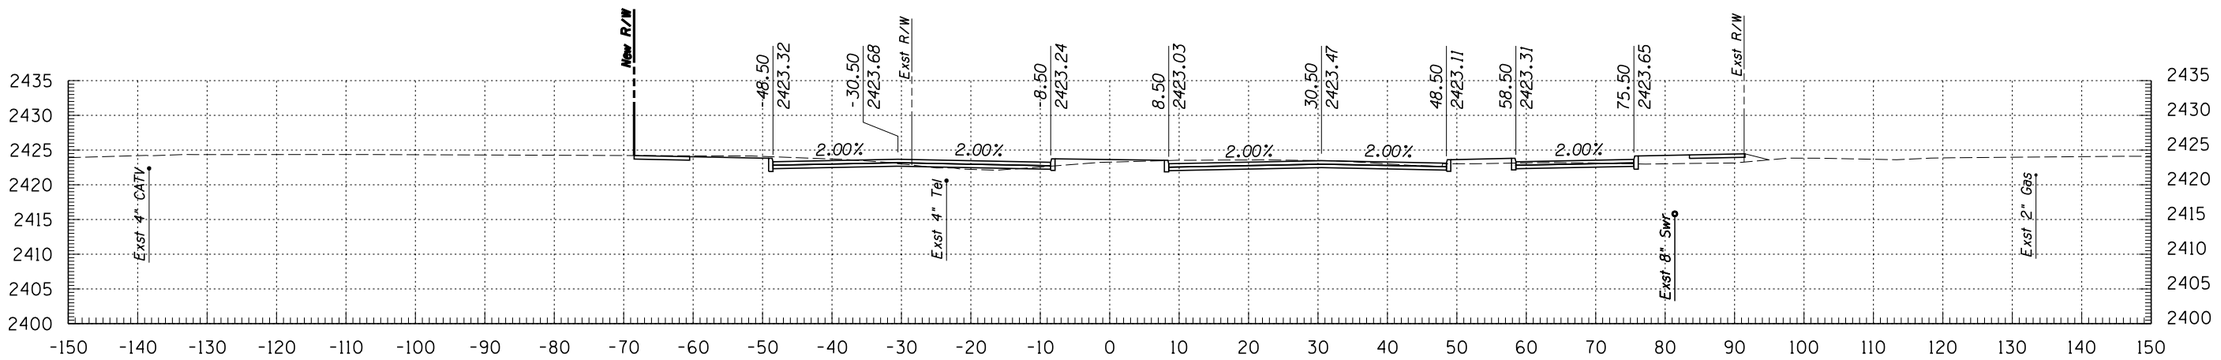

222+00

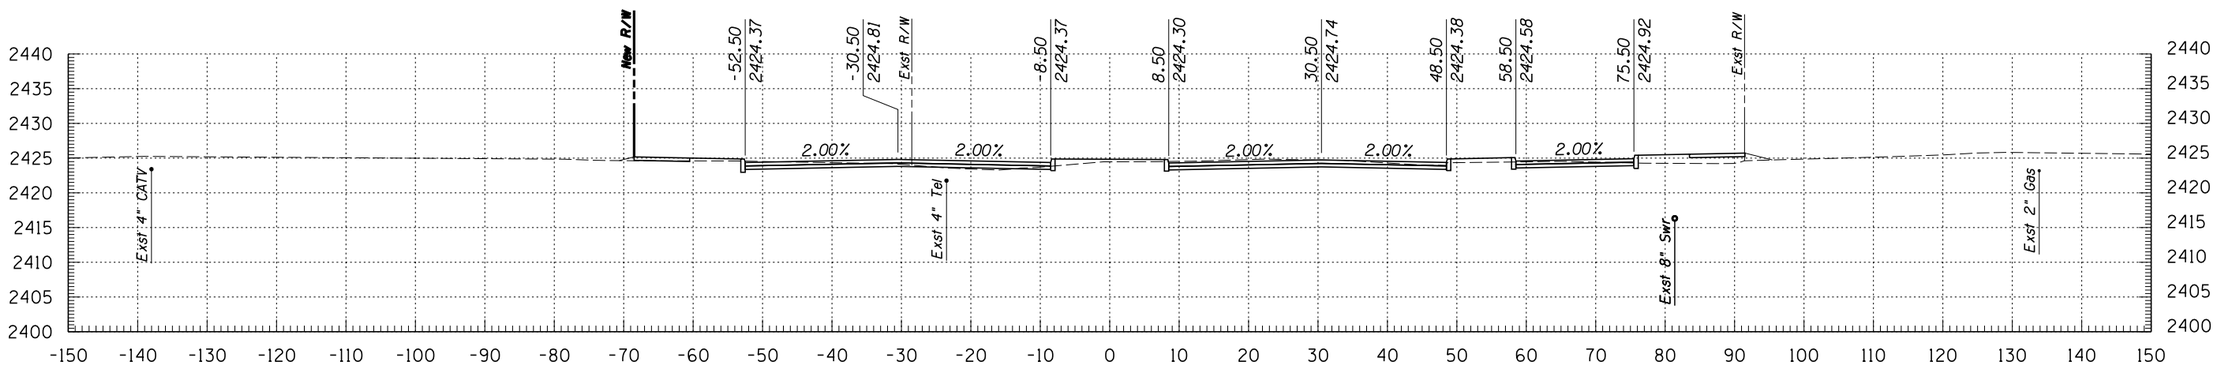

221+50

© 2009 KIMLEY-HORN AND ASSOCIATES, INC.

Kimley-Horn and Associates, Inc.
2210 East Fort Lowell Road, Suite 200
Tucson, Arizona 85719 (520) 615-9191

NO.	DATE	REVISION	BY	CHKD.	APPR.


PLANS ARE NOT FOR CONSTRUCTION

DEPARTMENT OF TRANSPORTATION/ENGINEERING DIVISION


GRANT ROAD CROSS SECTIONS

CITY OF TUCSON


DSGN. BY J. DEBERRY	11/09	REF.
DRWN. BY J. DEBERRY	11/09	SCALE: 1"=1' H, 1"=1' V
CHKD. BY B. BEENKEN	11/09	PLAN NO.

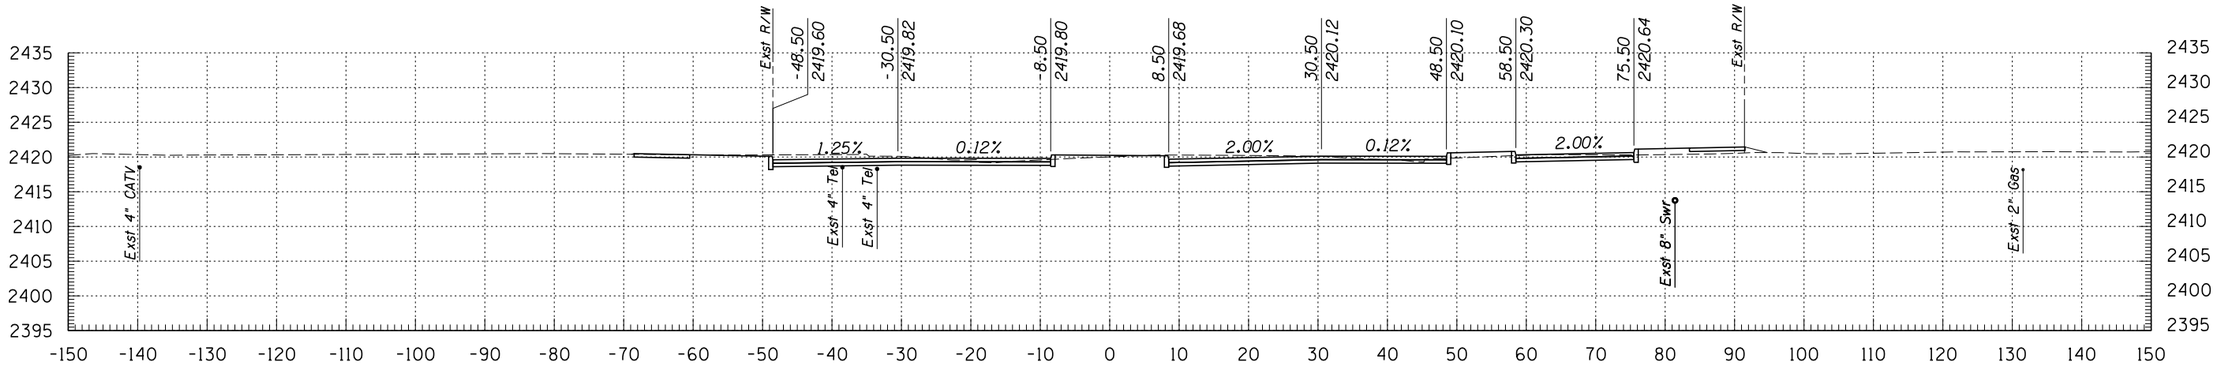

224+00

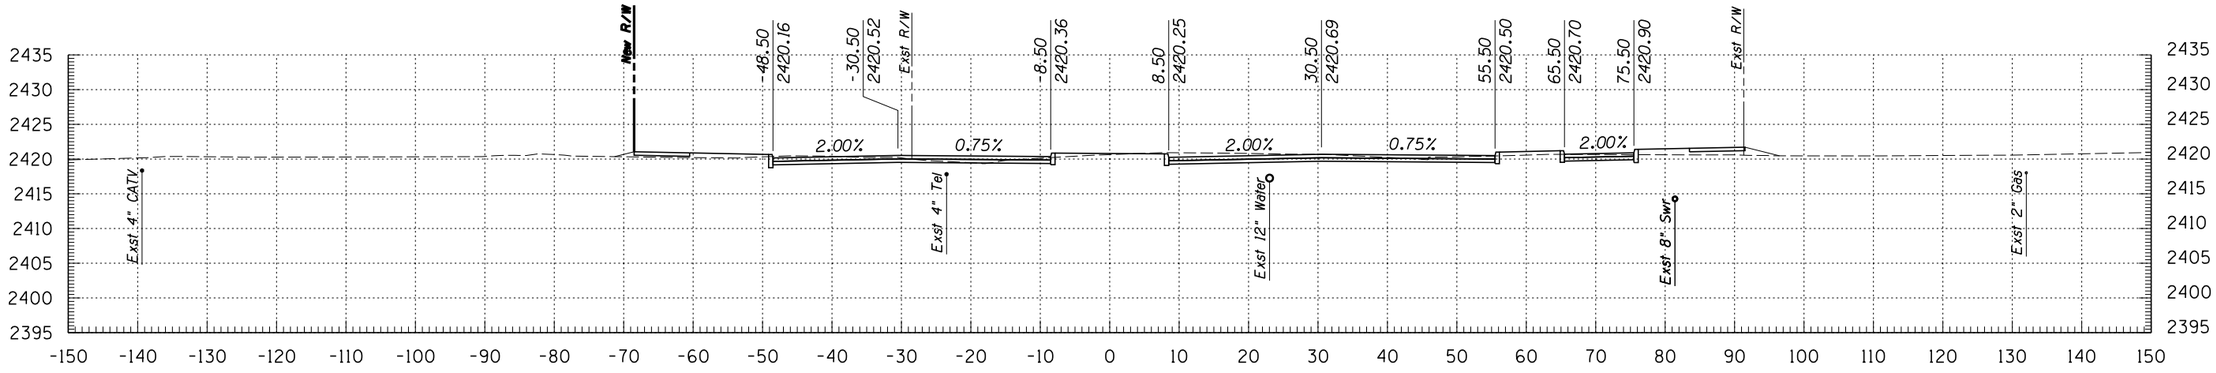

223+50

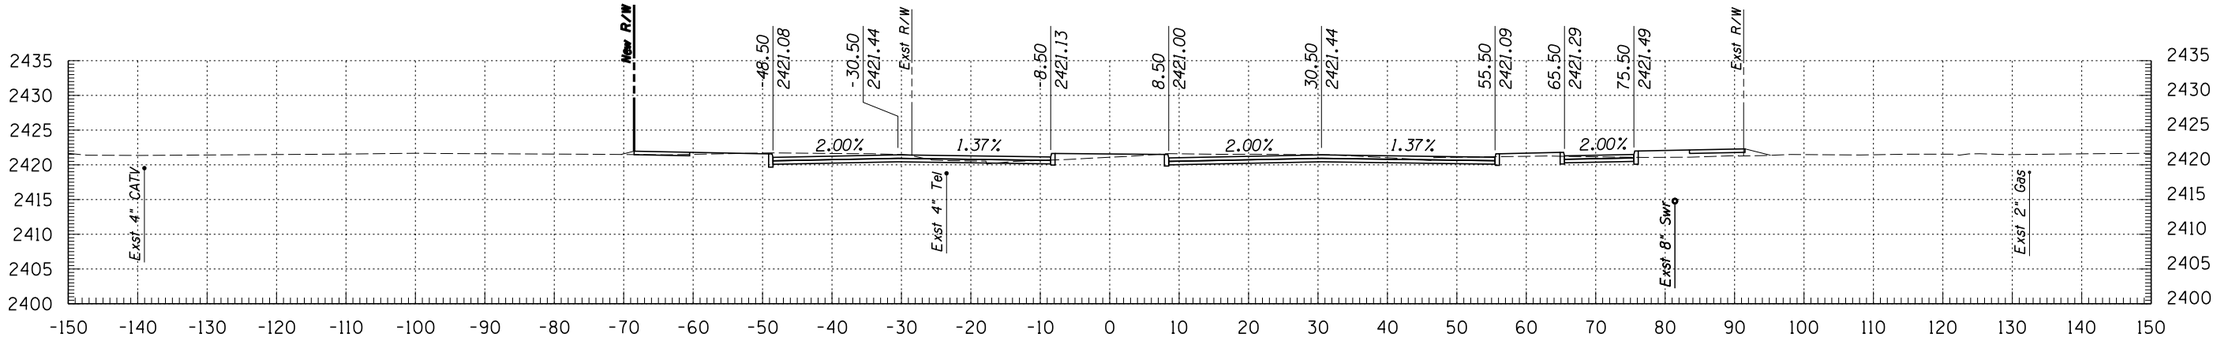

223+00

Kimley-Horn and Associates, Inc.
© 2009 KIMLEY-HORN AND ASSOCIATES, INC.
2210 East Fort Lowell Road, Suite 200
Tucson, Arizona 85719 (520) 615-9191

NO.	DATE	REVISION	BY	CHKD.	APPR.


PLANS ARE NOT FOR CONSTRUCTION

DEPARTMENT OF TRANSPORTATION/ENGINEERING DIVISION


GRANT ROAD CROSS SECTIONS

CITY OF TUCSON


DSGN. BY J. DEBERRY	11/09	REF. _____ SCALE: 1"=1' H, 1"=1' V
DRWN. BY J. DEBERRY	11/09	
CHKD. BY B. BEENKEN	11/09	PLAN NO. _____

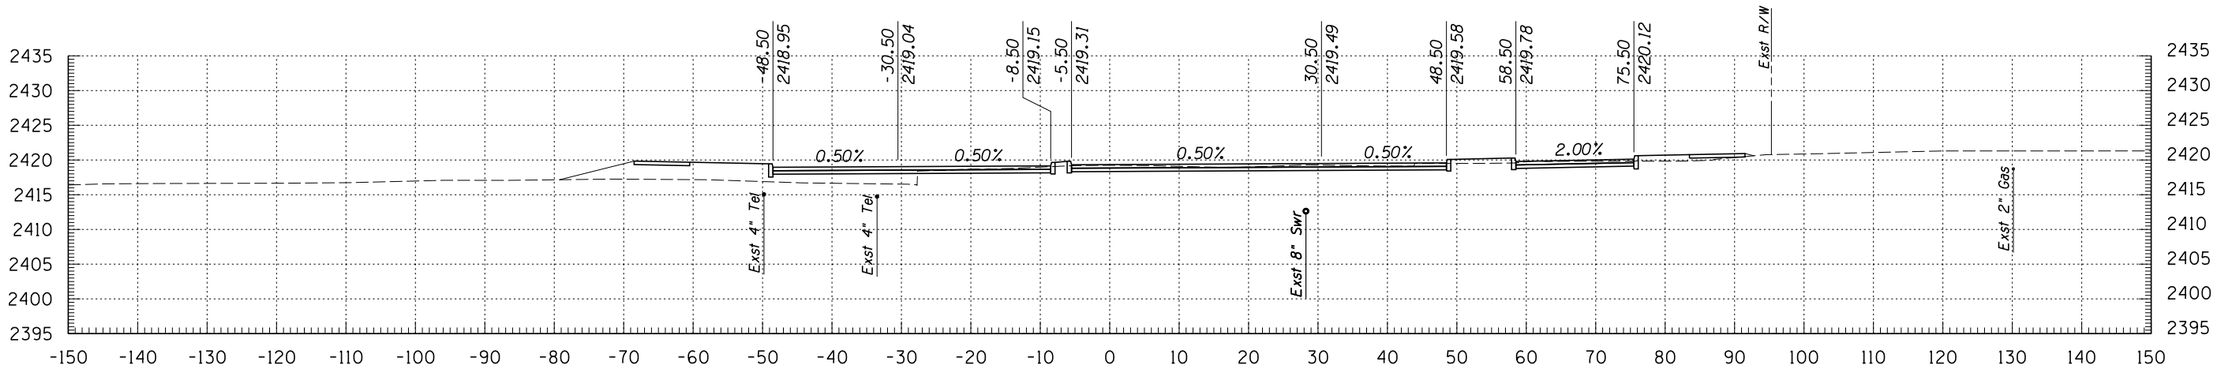

225+50

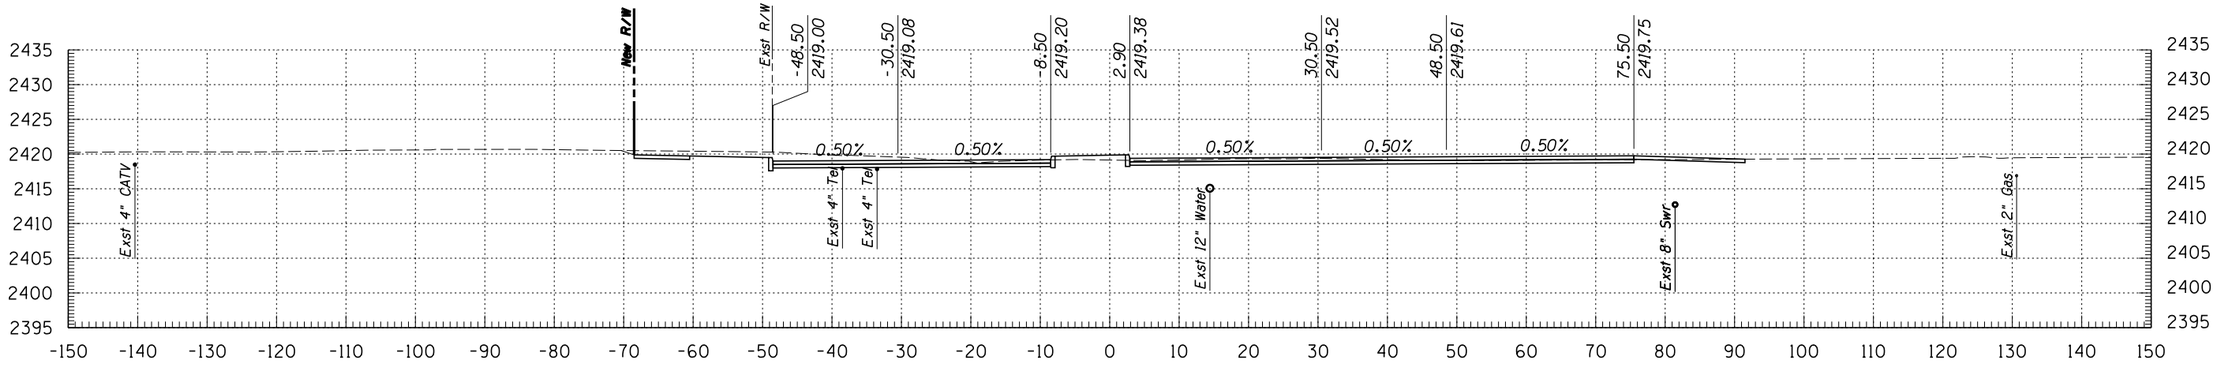

225+00

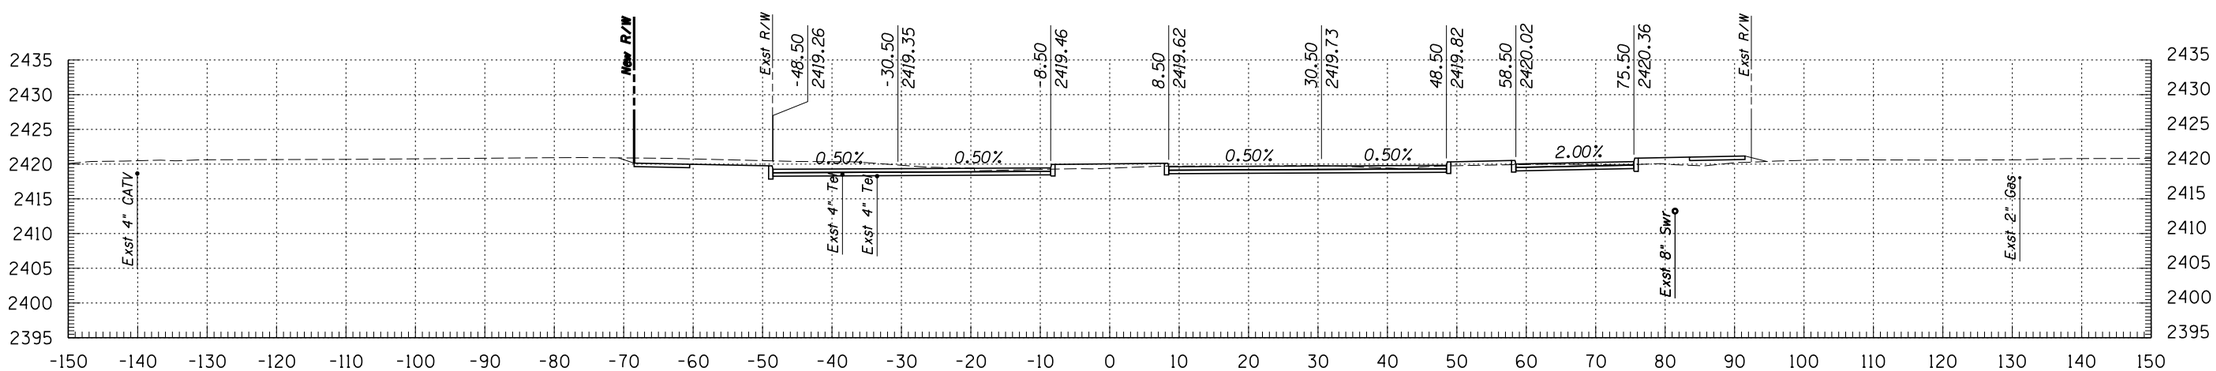

224+50

Kimley-Horn and Associates, Inc.
© 2009 KIMLEY-HORN AND ASSOCIATES, INC.
2210 East Fort Lowell Road, Suite 200
Tucson, Arizona 85719 (520) 615-9191

NO.	DATE	REVISION	BY	CHKD.	APPR.

PLANS ARE NOT FOR CONSTRUCTION

DEPARTMENT OF TRANSPORTATION/ENGINEERING DIVISION


GRANT ROAD CROSS SECTIONS

OF


CITY OF TUCSON

DSGN. BY J. DEBERRY	11/09	REF.	SCALE: 1"=1' H, 1"=1' V
DRWN. BY J. DEBERRY	11/09		
CHKD. BY B. BEENKEN	11/09	PLAN NO.	


96 OF 299

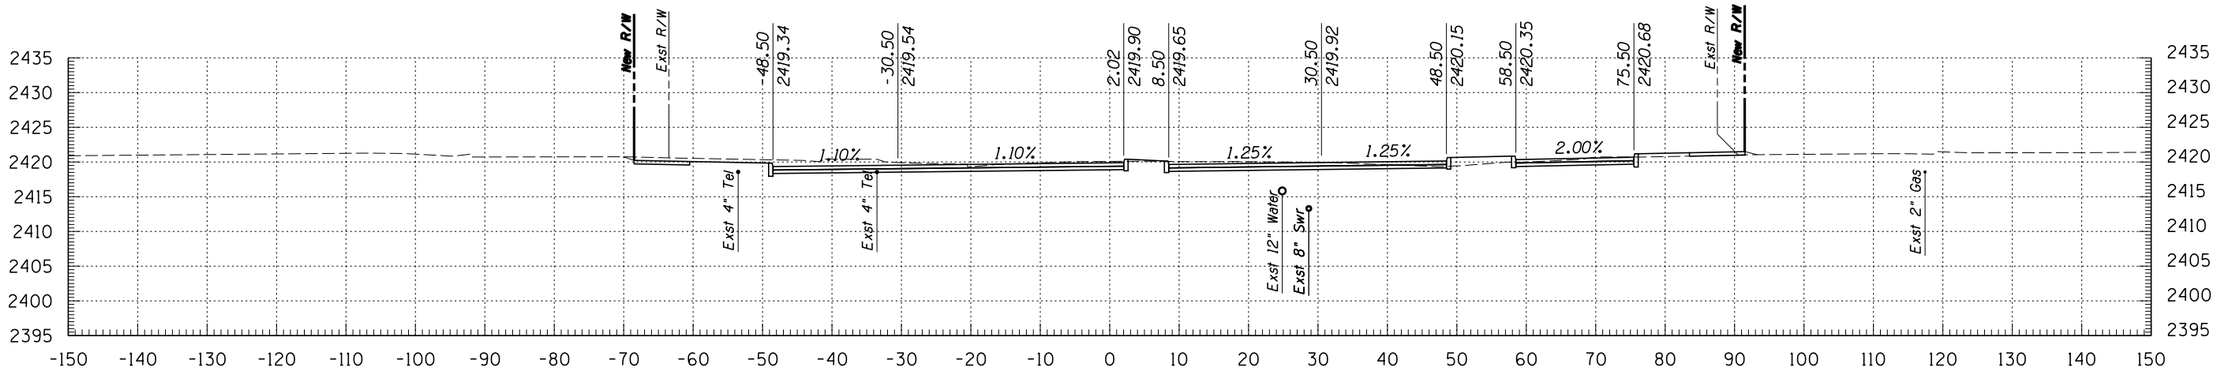

227+00

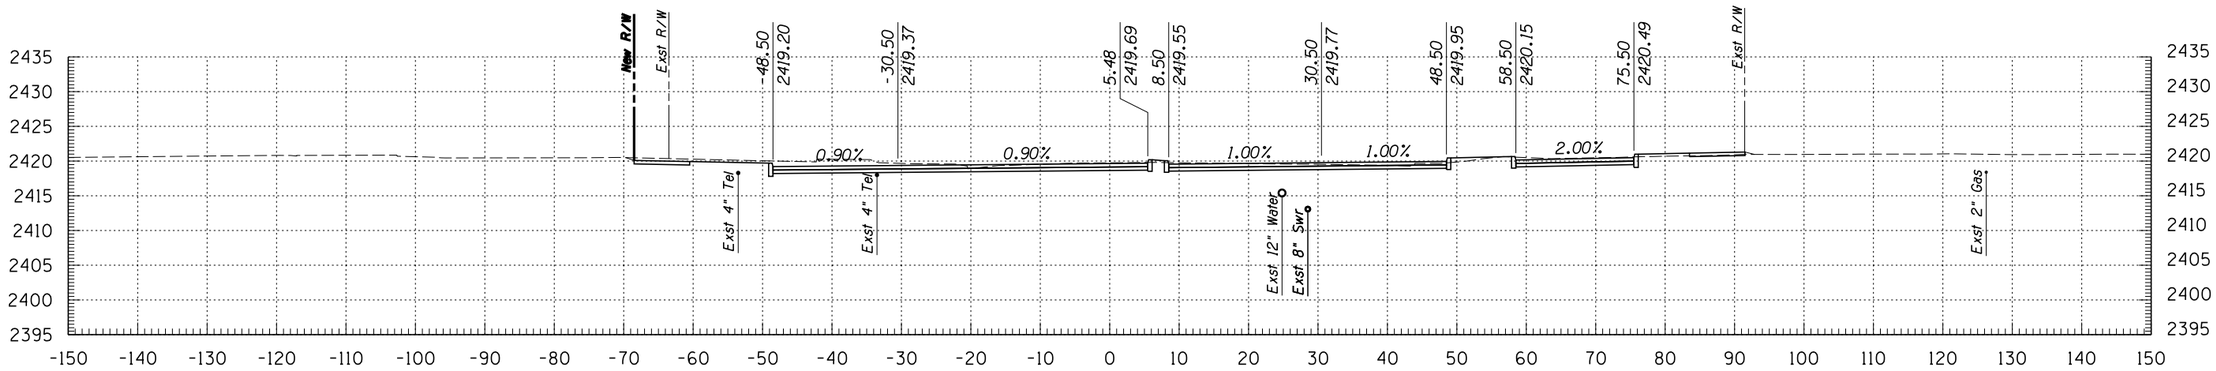

226+50

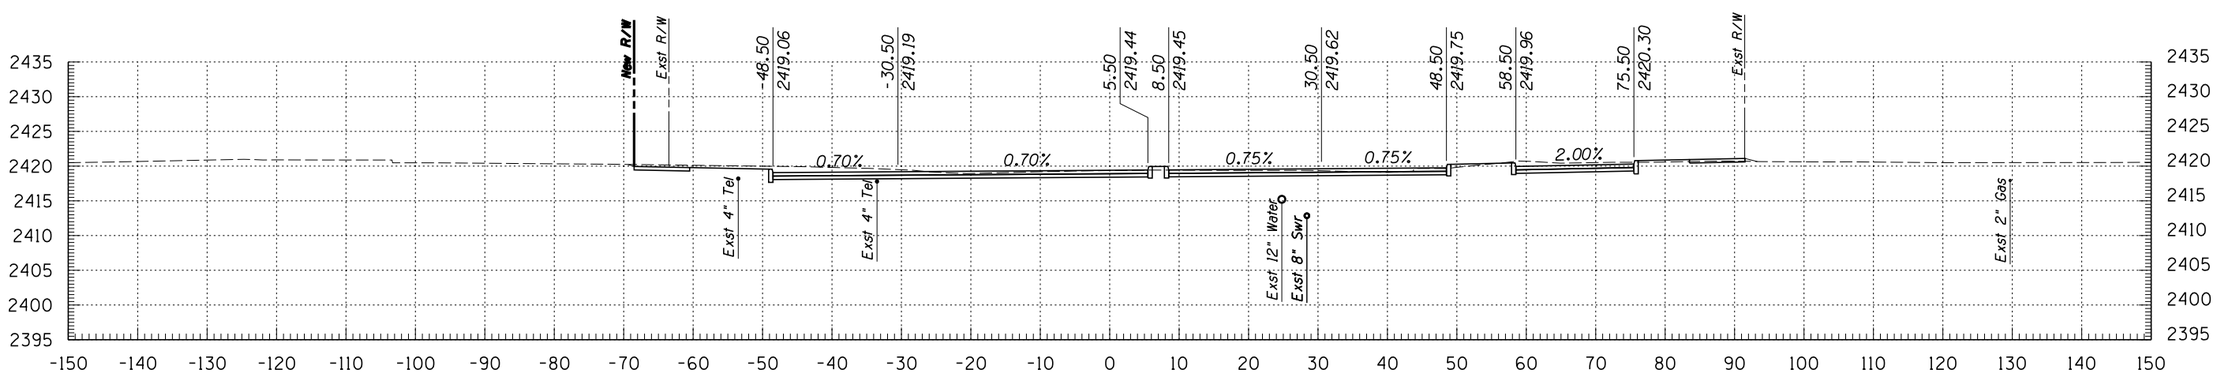

226+00

© 2009 KIMLEY-HORN AND ASSOCIATES, INC.

Kimley-Horn and Associates, Inc.
2210 East Fort Lowell Road, Suite 200
Tucson, Arizona 85719 (520) 615-9191

NO.	DATE	REVISION	BY	CHKD.	APPR.


PLANS ARE NOT FOR CONSTRUCTION

DEPARTMENT OF TRANSPORTATION/ENGINEERING DIVISION


GRANT ROAD CROSS SECTIONS

CITY OF TUCSON


DSGN. BY J. DEBERRY	11/09	REF.
DRWN. BY J. DEBERRY	11/09	SCALE: 1"=1' H, 1"=1' V
CHKD. BY B. BEENKEN	11/09	PLAN NO.

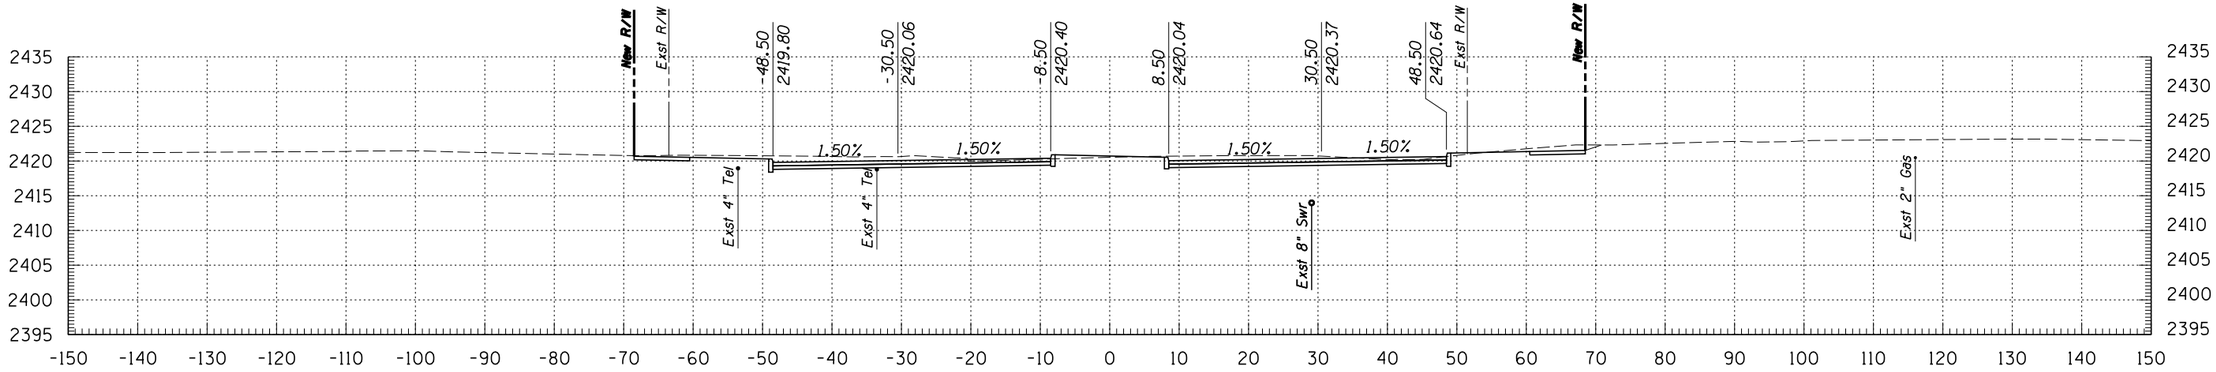

228+50

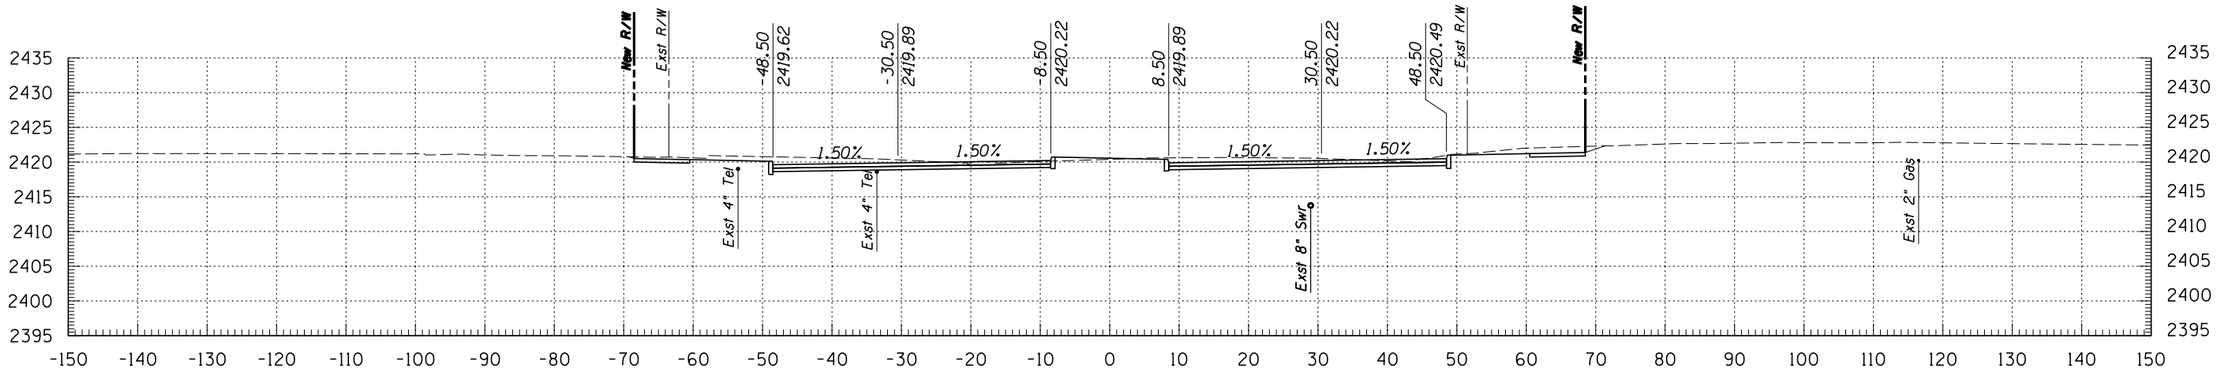

228+00

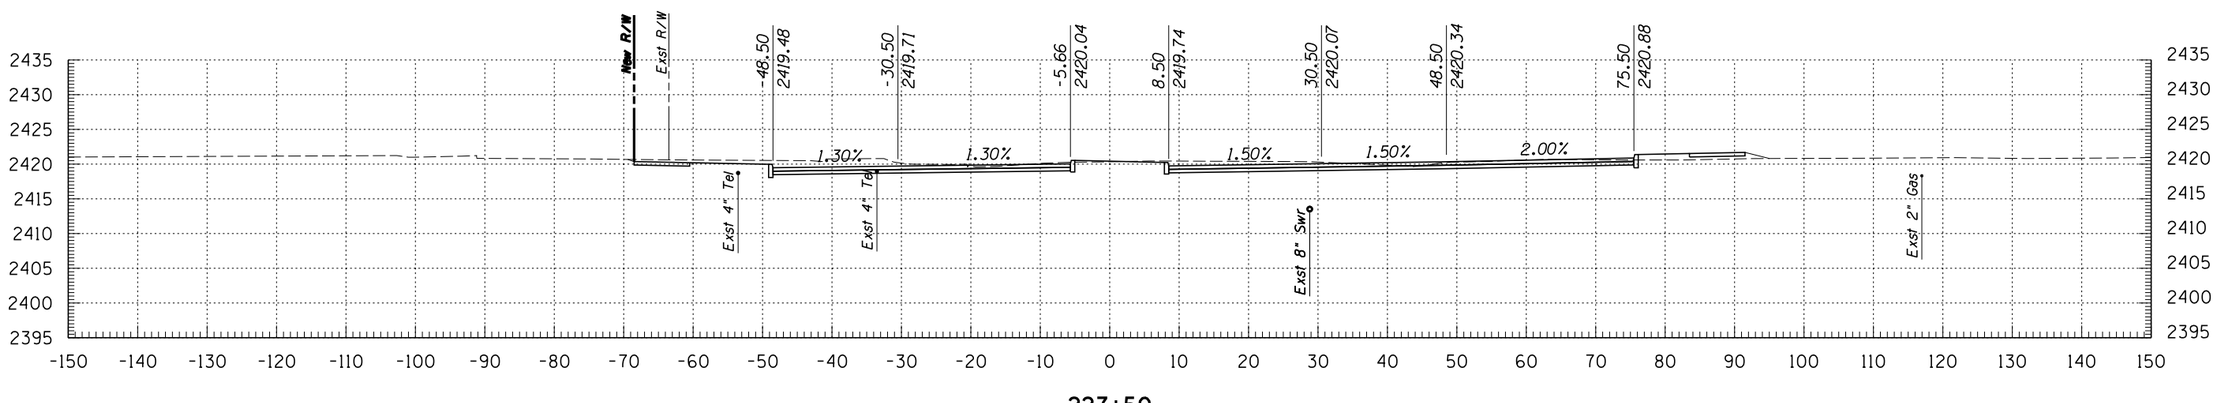

227+50

Kimley-Horn and Associates, Inc.

© 2009 KIMLEY-HORN AND ASSOCIATES, INC.

2210 East Fort Lowell Road, Suite 200
Tucson, Arizona 85719 (520) 615-9191

NO.	DATE	REVISION	BY	CHKD.	APPR.


PLANS ARE NOT FOR CONSTRUCTION

DEPARTMENT OF TRANSPORTATION/ENGINEERING DIVISION


GRANT ROAD CROSS SECTIONS

CITY OF TUCSON


DSGN. BY J. DEBERRY	11/09	REF.	SCALE: 1"=1' H, 1"=1' V
DRWN. BY J. DEBERRY	11/09		
CHKD. BY B. BEENKEN	11/09	PLAN NO.	

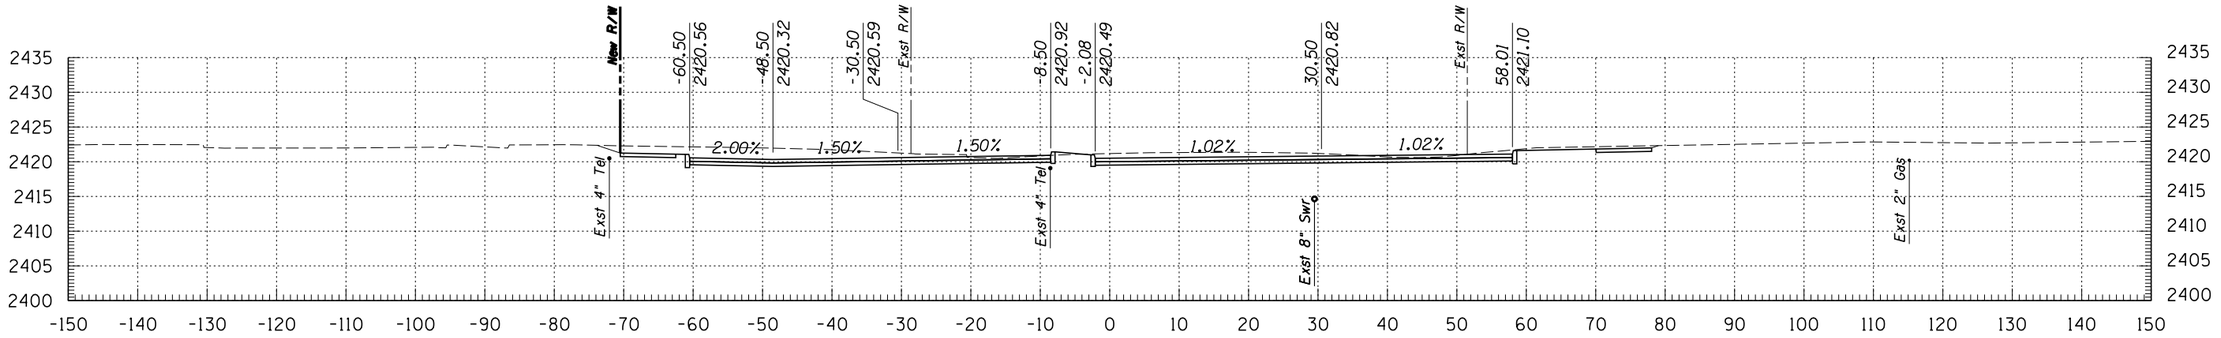

230+00

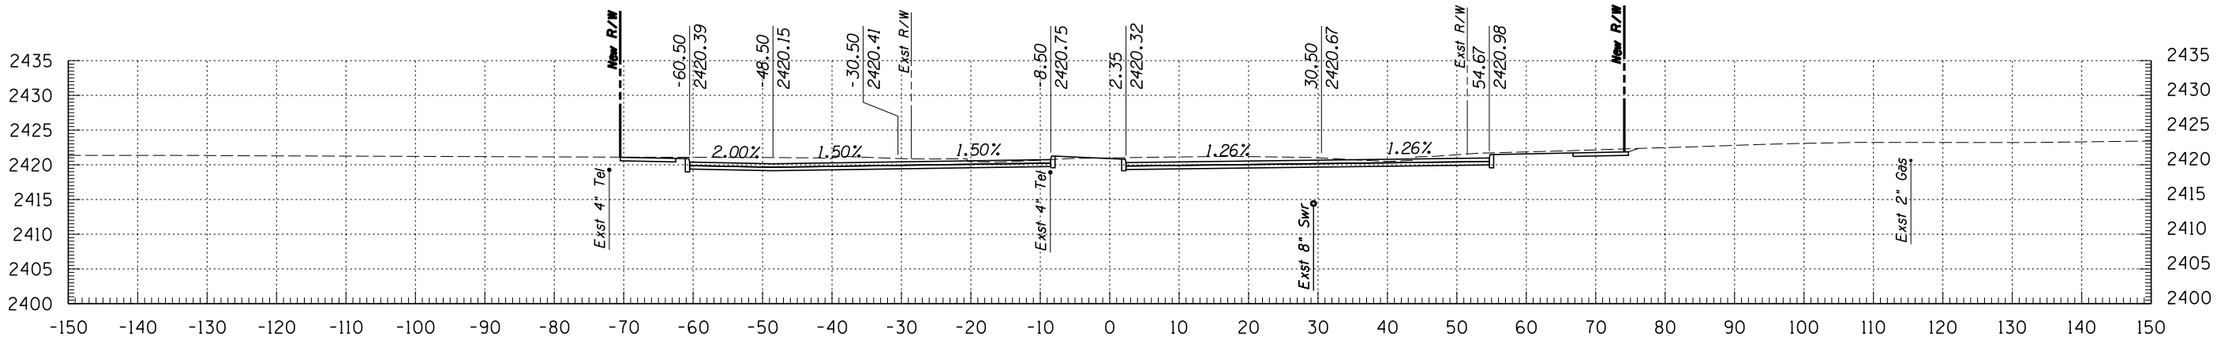

229+50

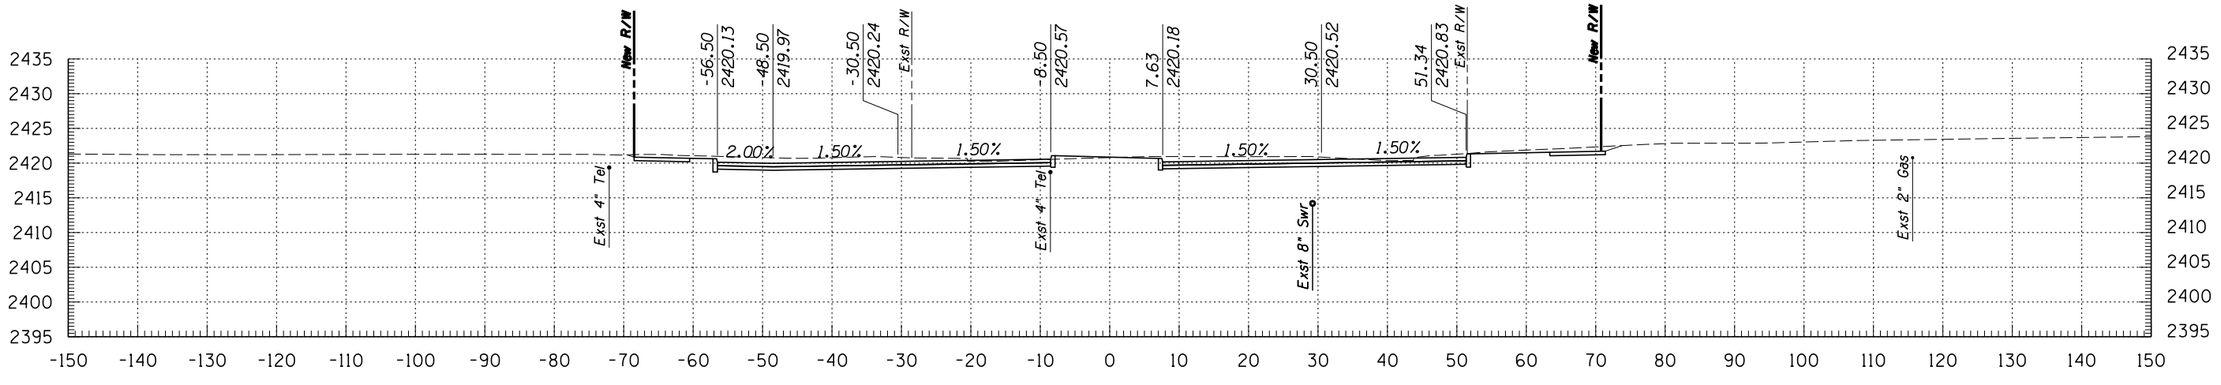

229+00

Kimley-Horn and Associates, Inc.
© 2009 KIMLEY-HORN AND ASSOCIATES, INC.
2210 East Fort Lowell Road, Suite 200
Tucson, Arizona 85719 (520) 615-9191

NO.	DATE	REVISION	BY	CHKD.	APPR.


PLANS ARE NOT FOR CONSTRUCTION

DEPARTMENT OF TRANSPORTATION/ENGINEERING DIVISION


GRANT ROAD CROSS SECTIONS

CITY OF TUCSON


DSGN. BY J. DEBERRY	11/09	REF. _____ SCALE: 1"=1' H, 1"=1' V
DRWN. BY J. DEBERRY	11/09	
CHKD. BY B. BEENKEN	11/09	PLAN NO. _____

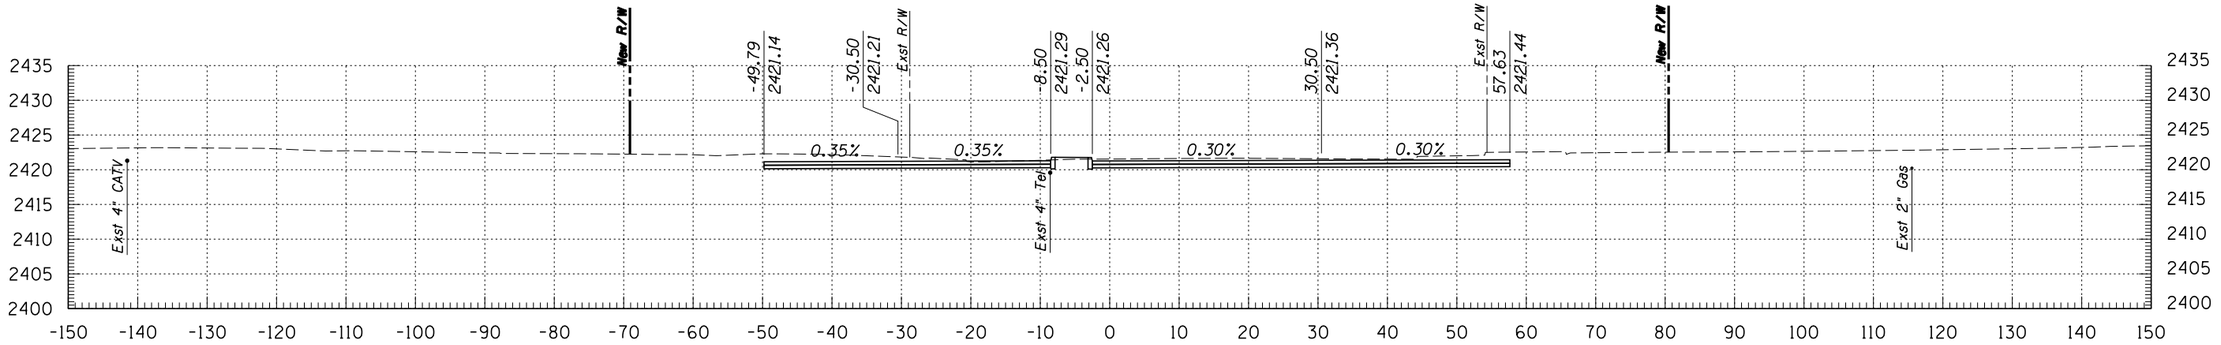

231+50

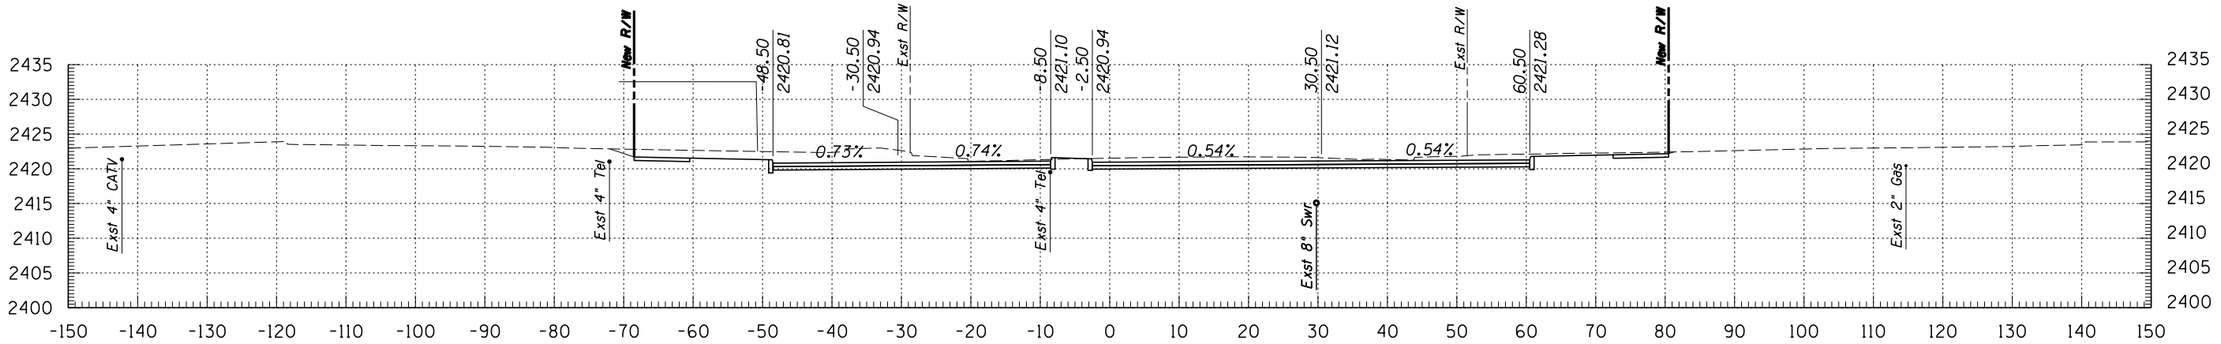

231+00

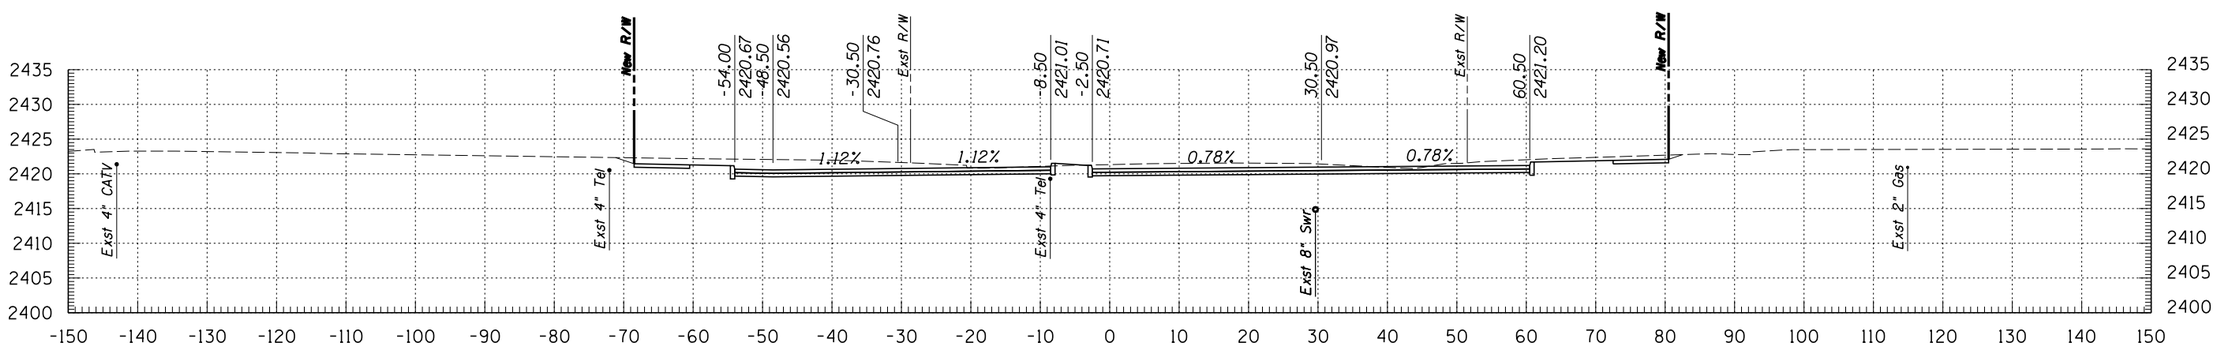

230+50

© 2009 KIMLEY-HORN AND ASSOCIATES, INC.

Kimley-Horn and Associates, Inc.
2210 East Fort Lowell Road, Suite 200
Tucson, Arizona 85719 (520) 615-9191

NO.	DATE	REVISION	BY	CHKD.	APPR.

PLANS ARE NOT FOR CONSTRUCTION


DEPARTMENT OF TRANSPORTATION/ENGINEERING DIVISION

GRANT ROAD CROSS SECTIONS


CITY OF TUCSON

DSGN. BY J. DEBERRY	11/09	REF.
DRWN. BY J. DEBERRY	11/09	SCALE: 1"=1' H, 1"=1' V
CHKD. BY B. BEENKEN	11/09	PLAN NO.


OF 100 OF 299

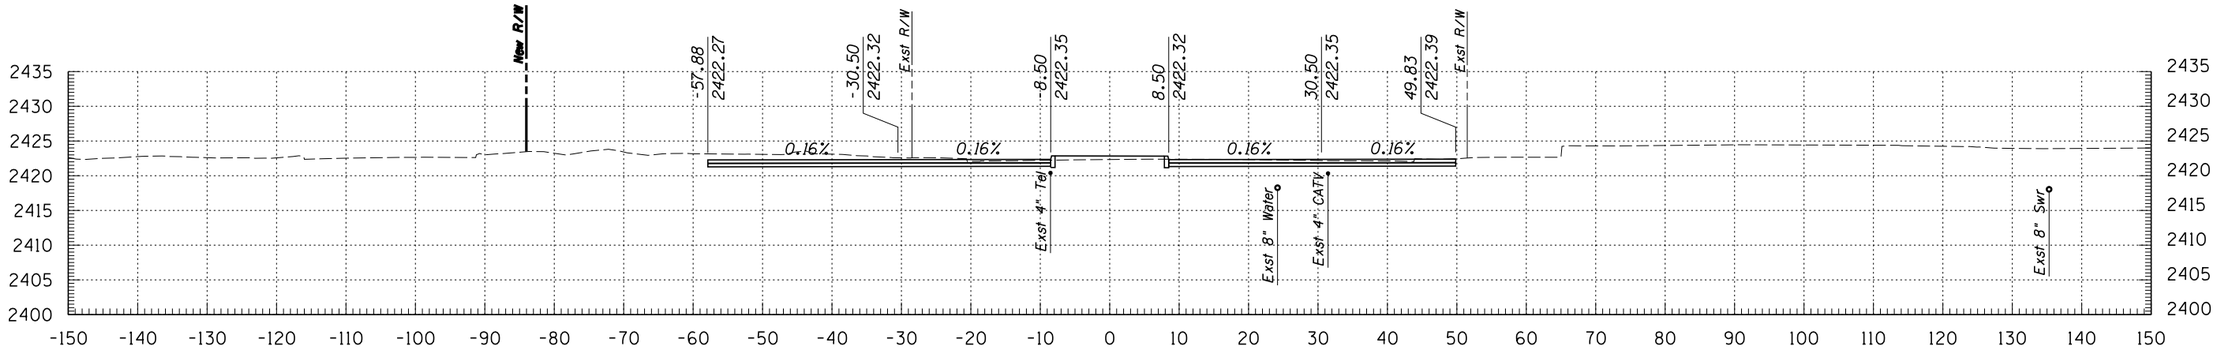

232+50

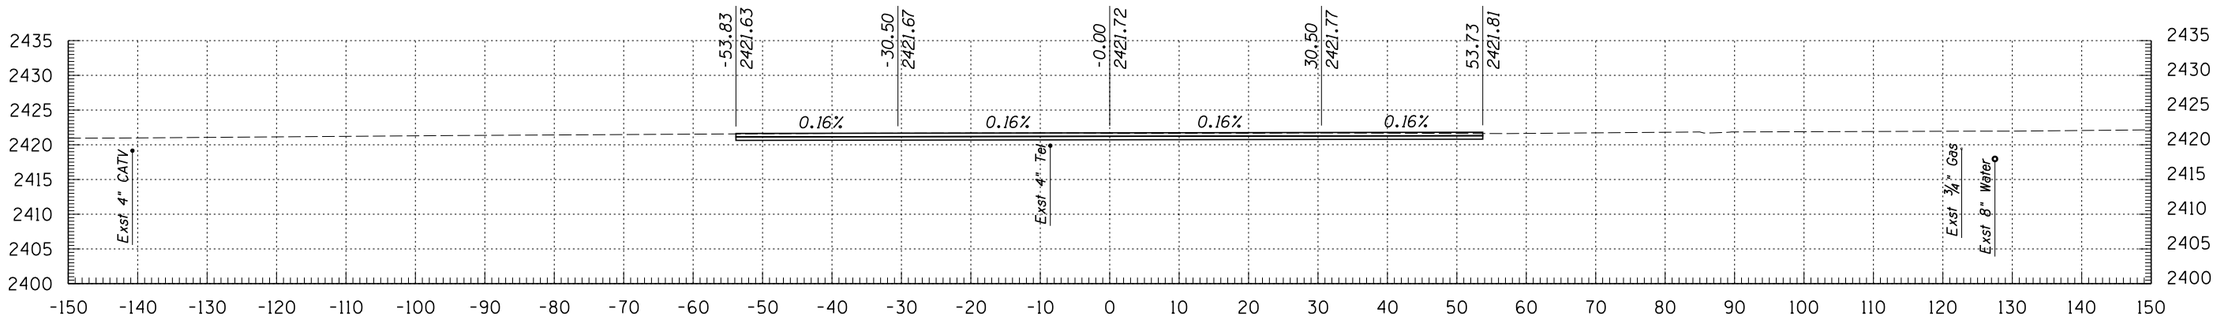

232+00

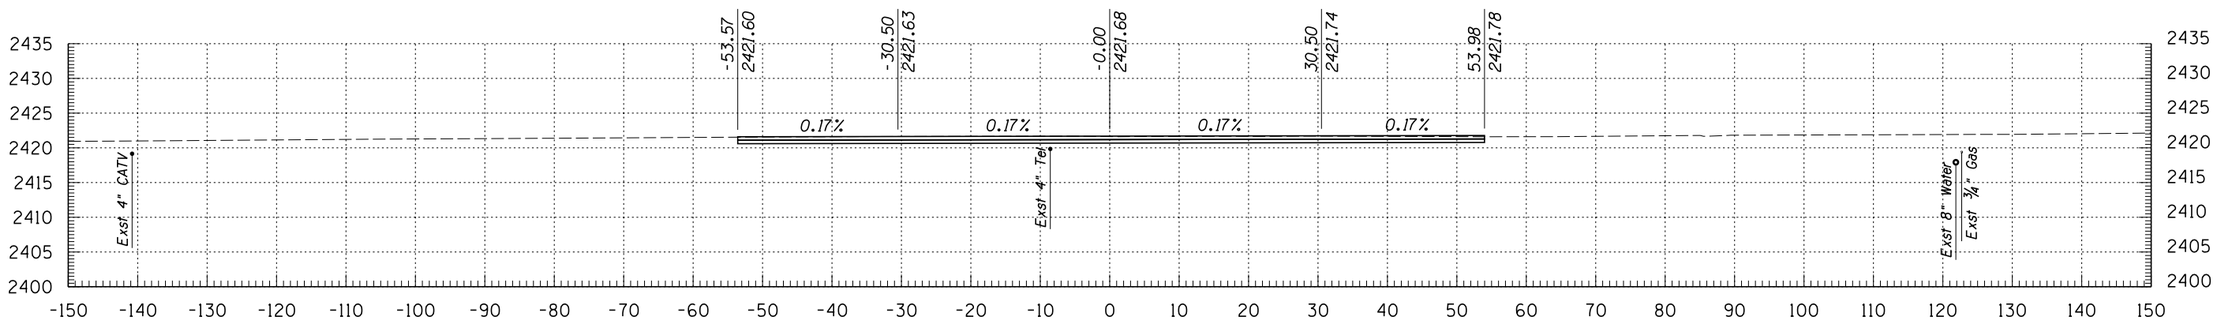

231+97

Kimley-Horn and Associates, Inc.
© 2009 KIMLEY-HORN AND ASSOCIATES, INC.
2210 East Fort Lowell Road, Suite 200
Tucson, Arizona 85719 (520) 615-9191

NO.	DATE	REVISION	BY	CHKD.	APPR.


PLANS ARE NOT FOR CONSTRUCTION

DEPARTMENT OF TRANSPORTATION/ENGINEERING DIVISION


GRANT ROAD CROSS SECTIONS

CITY OF TUCSON


DSGN. BY J. DEBERRY	11/09	REF.
DRWN. BY J. DEBERRY	11/09	SCALE: 1"=1' H, 1"=1' V
CHKD. BY B. BEENKEN	11/09	PLAN NO.

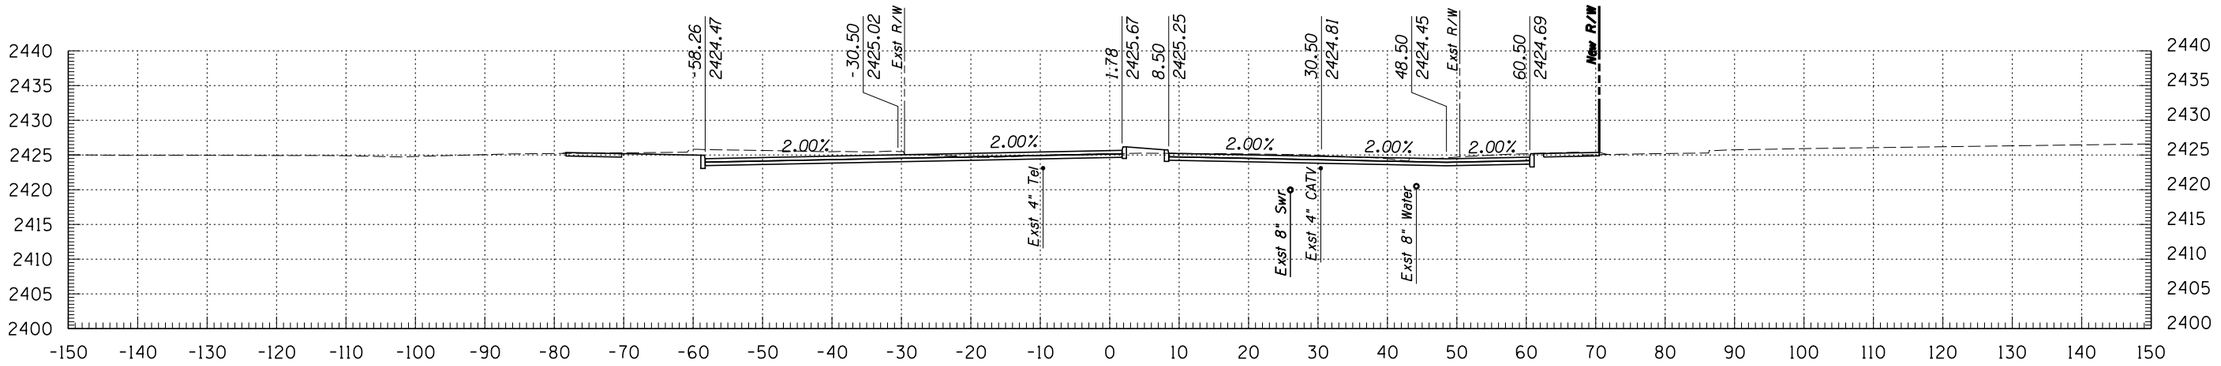

234+00

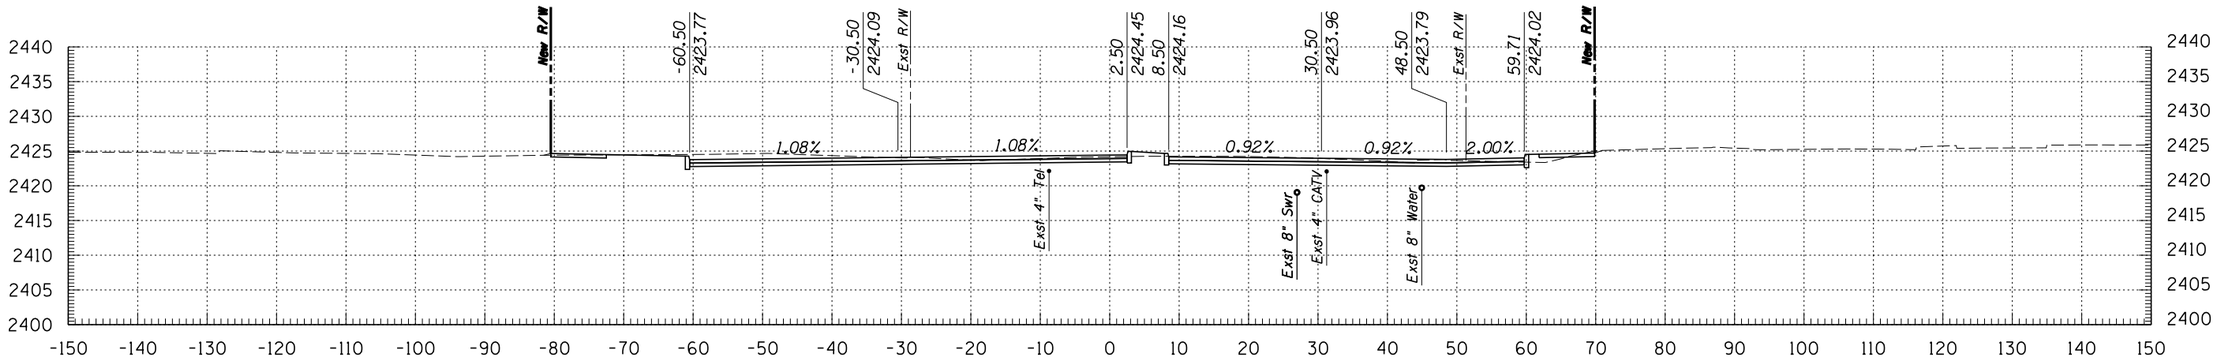

233+50

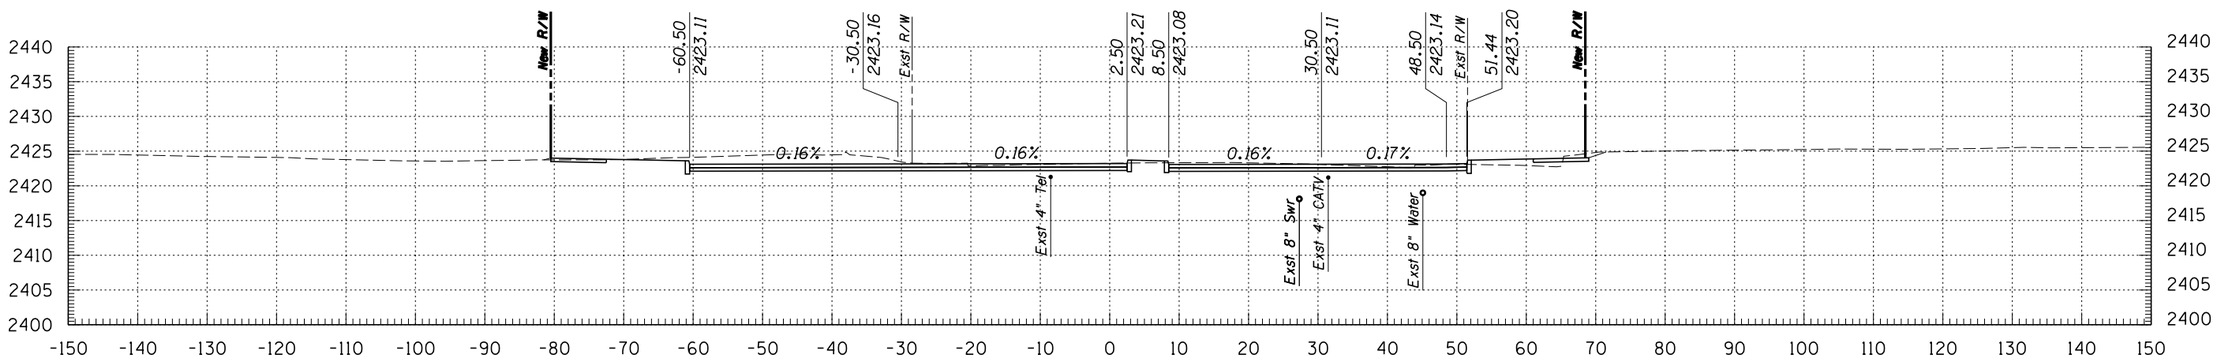

233+00

© 2009 KIMLEY-HORN AND ASSOCIATES, INC.

Kimley-Horn and Associates, Inc.
2210 East Fort Lowell Road, Suite 200
Tucson, Arizona 85719 (520) 615-9191

NO.	DATE	REVISION	BY	CHKD.	APPR.


PLANS ARE NOT FOR CONSTRUCTION

DEPARTMENT OF TRANSPORTATION/ENGINEERING DIVISION


GRANT ROAD CROSS SECTIONS

CITY OF TUCSON


DSGN. BY J. DEBERRY	11/09	REF.	SCALE: 1"=1' H, 1"=1' V
DRWN. BY J. DEBERRY	11/09		
CHKD. BY B. BEENKEN	11/09	PLAN NO.	

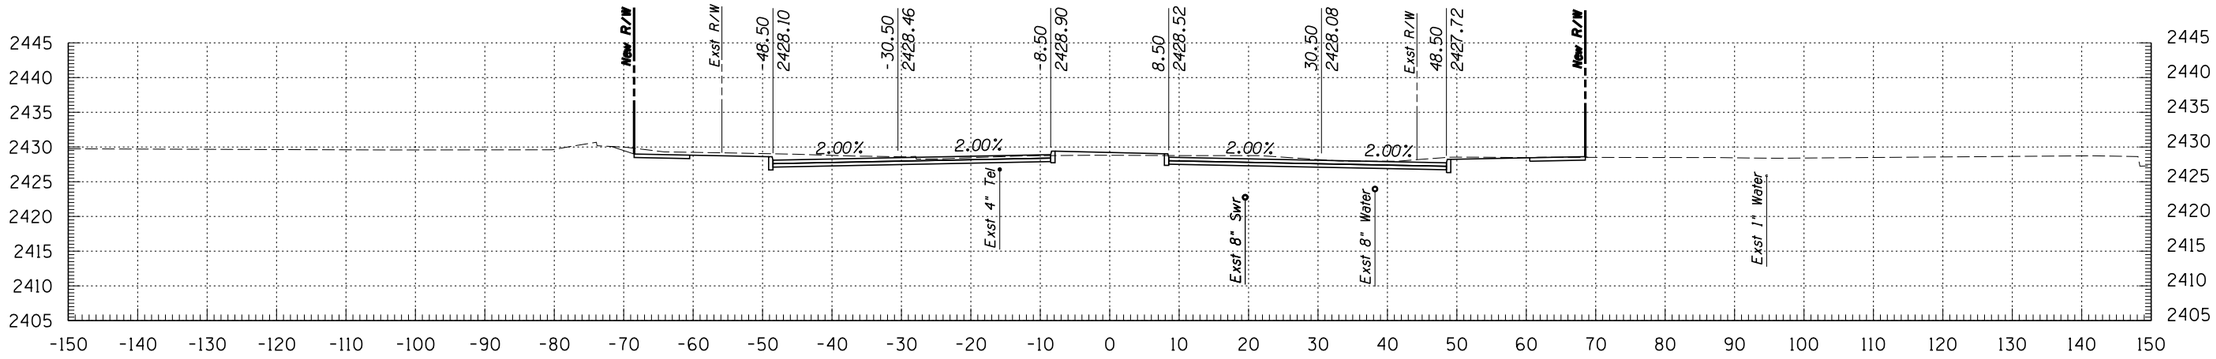

235+50

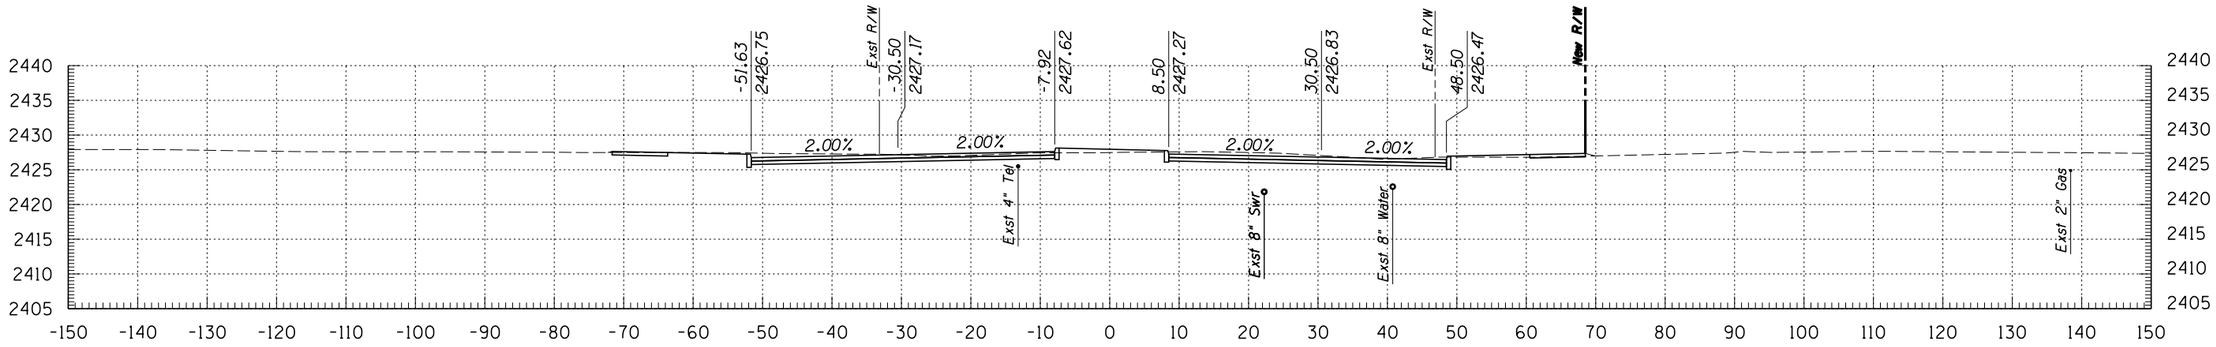

235+00

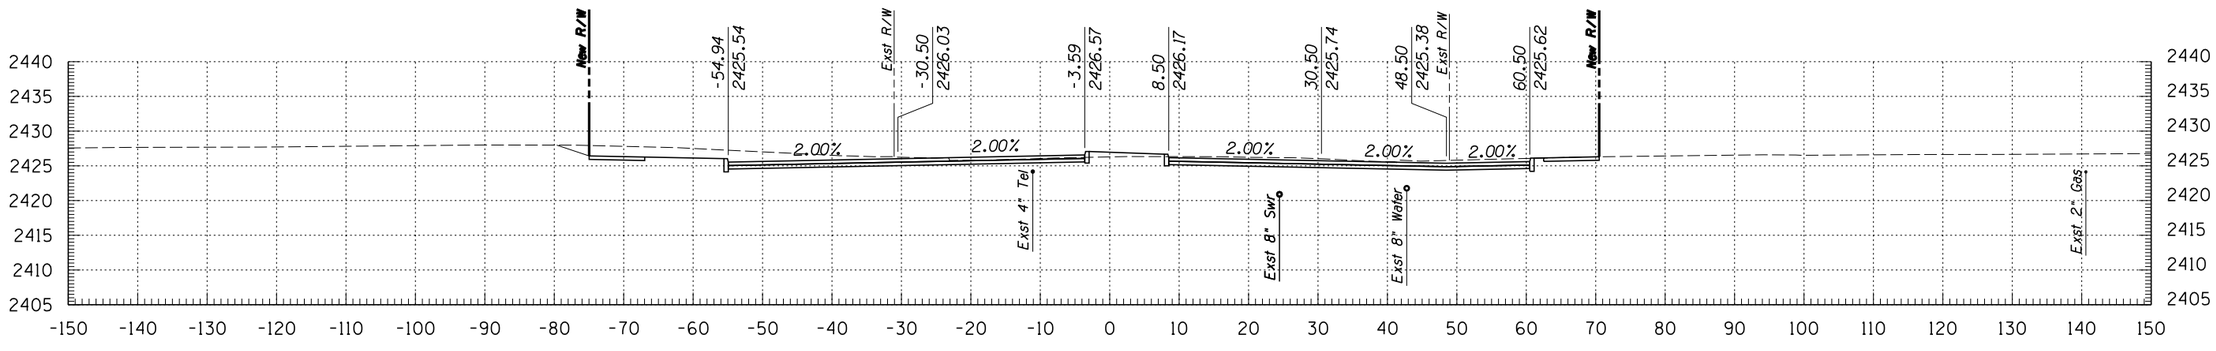

234+50

Kimley-Horn and Associates, Inc.
© 2009 KIMLEY-HORN AND ASSOCIATES, INC.
2210 East Fort Lowell Road, Suite 200
Tucson, Arizona 85719 (520) 615-9191

NO.	DATE	REVISION	BY	CHKD.	APPR.


PLANS ARE NOT FOR CONSTRUCTION

DEPARTMENT OF TRANSPORTATION/ENGINEERING DIVISION


GRANT ROAD CROSS SECTIONS

CITY OF TUCSON


DSGN. BY J. DEBERRY	11/09	REF.	SCALE: 1"=1' H, 1"=1' V
DRWN. BY J. DEBERRY	11/09		
CHKD. BY B. BEENKEN	11/09	PLAN NO.	

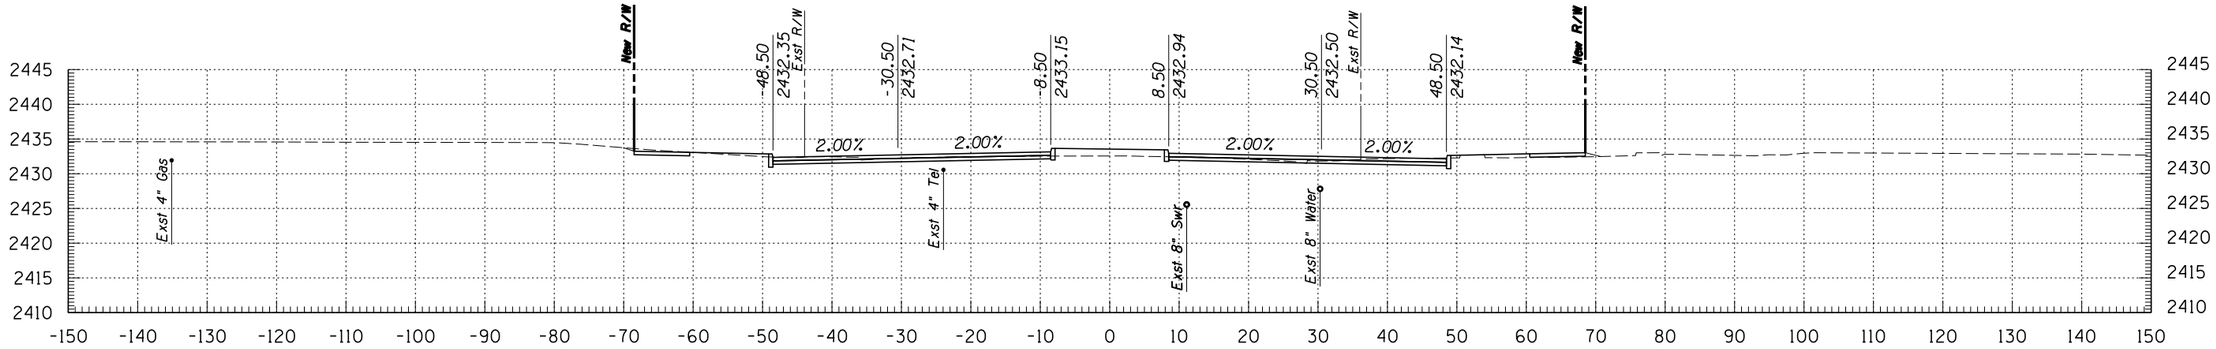

237+00

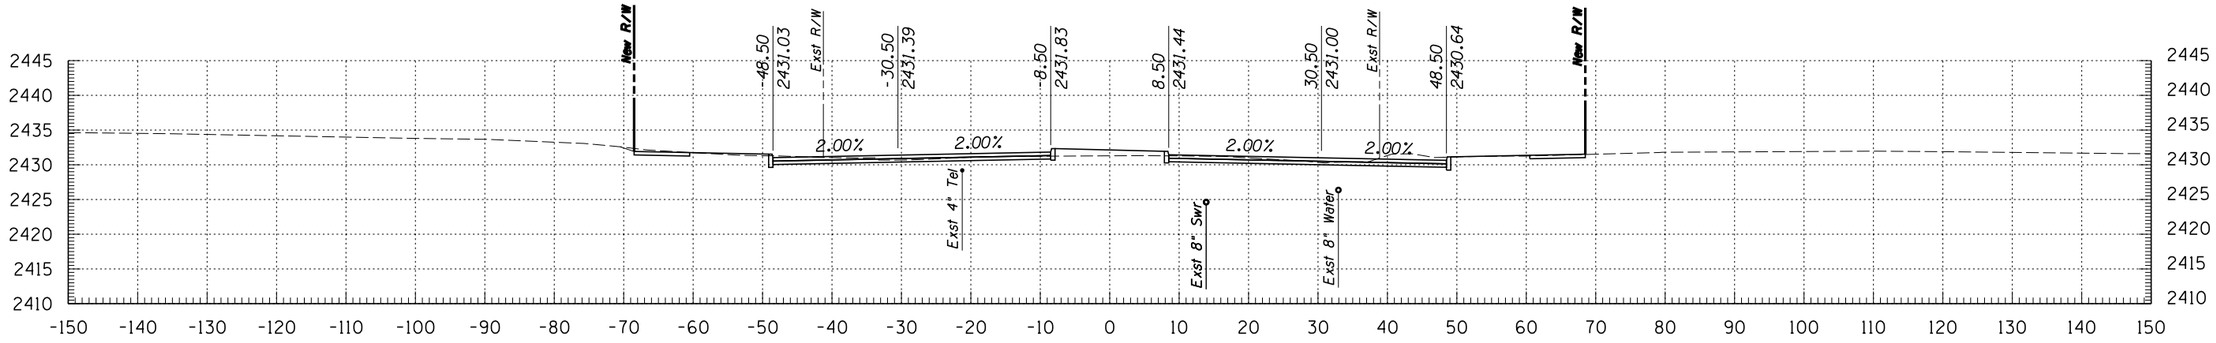

236+50

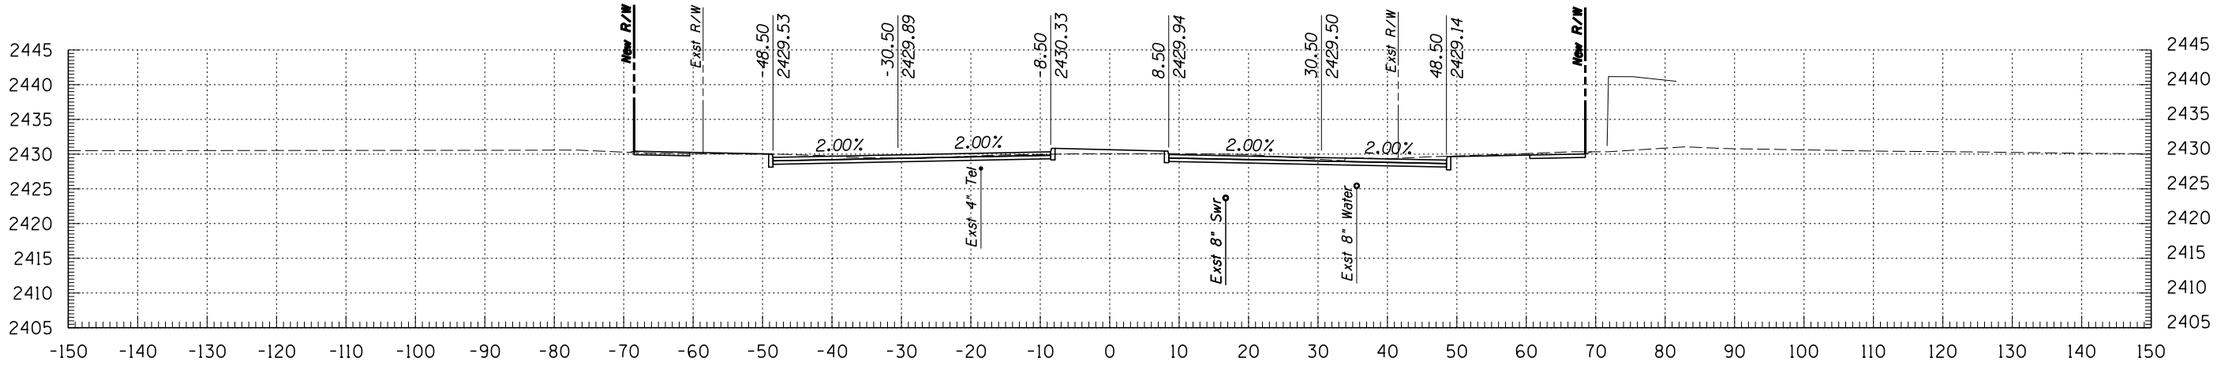

236+00

Kimley-Horn and Associates, Inc.
© 2009 KIMLEY-HORN AND ASSOCIATES, INC.
2210 East Fort Lowell Road, Suite 200
Tucson, Arizona 85719 (520) 615-9191

NO.	DATE	REVISION	BY	CHKD.	APPR.


PLANS ARE NOT FOR CONSTRUCTION

DEPARTMENT OF TRANSPORTATION/ENGINEERING DIVISION


GRANT ROAD CROSS SECTIONS

CITY OF TUCSON


DSGN. BY J. DEBERRY	11/09	REF.
DRWN. BY J. DEBERRY	11/09	SCALE: 1"=1' H, 1"=1' V
CHKD. BY B. BEENKEN	11/09	PLAN NO.

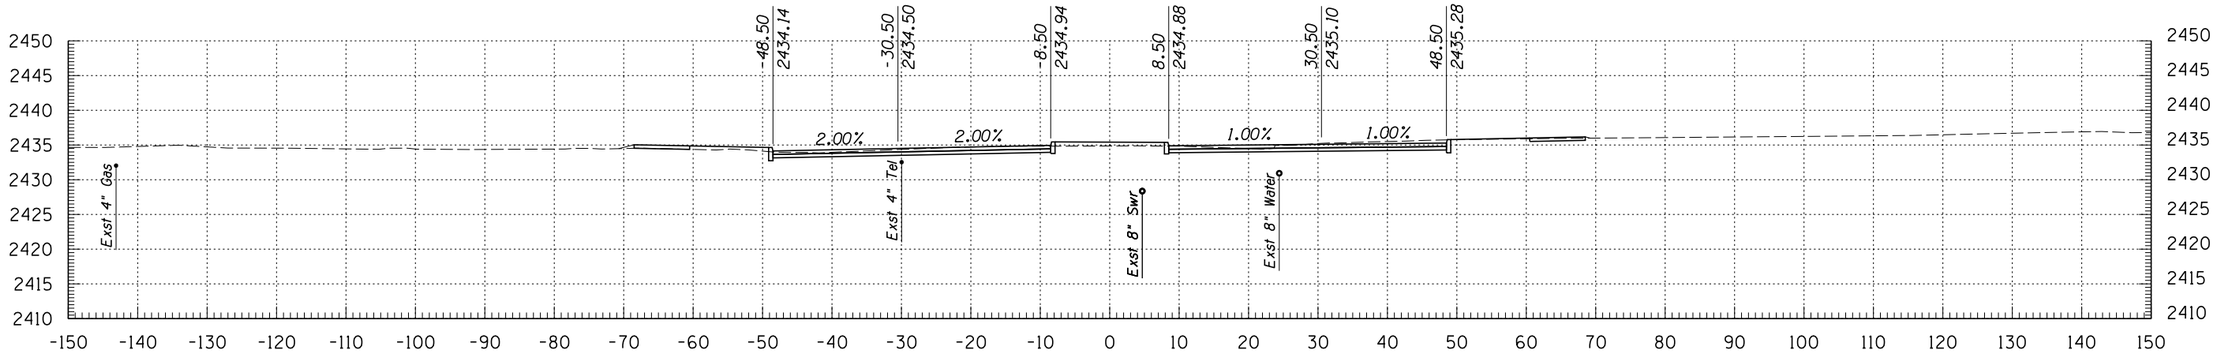

238+50

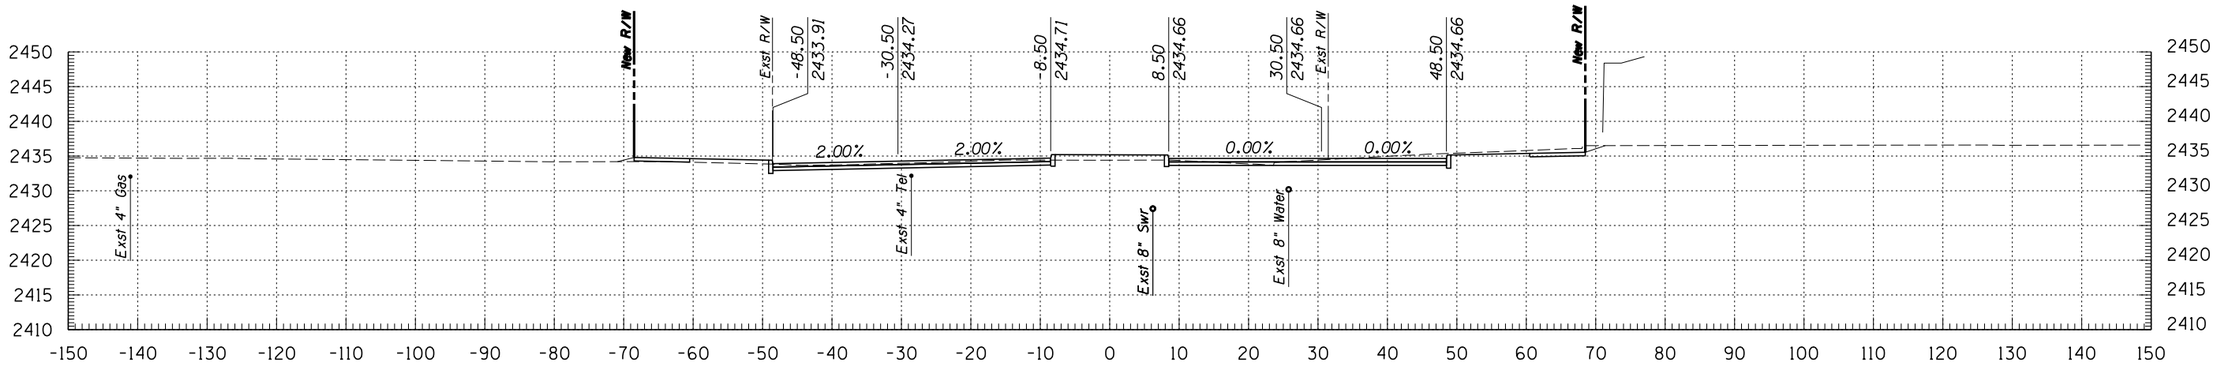

238+00

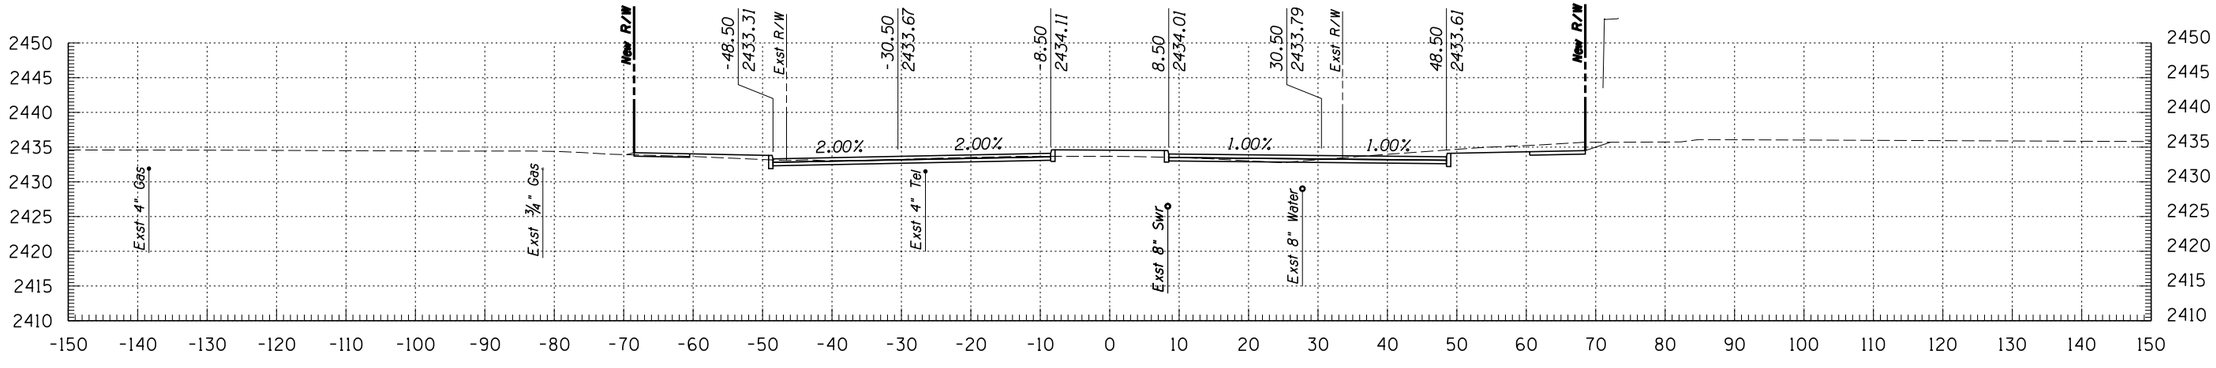

237+50

Kimley-Horn and Associates, Inc.
© 2009 KIMLEY-HORN AND ASSOCIATES, INC.
2210 East Fort Lowell Road, Suite 200
Tucson, Arizona 85719 (520) 615-9191

NO.	DATE	REVISION	BY	CHKD.	APPR.


PLANS ARE NOT FOR CONSTRUCTION

DEPARTMENT OF TRANSPORTATION/ENGINEERING DIVISION


GRANT ROAD CROSS SECTIONS

CITY OF TUCSON


DSGN. BY J. DEBERRY	11/09	REF.
DRWN. BY J. DEBERRY	11/09	SCALE: 1"=1' H, 1"=1' V
CHKD. BY B. BEENKEN	11/09	PLAN NO.

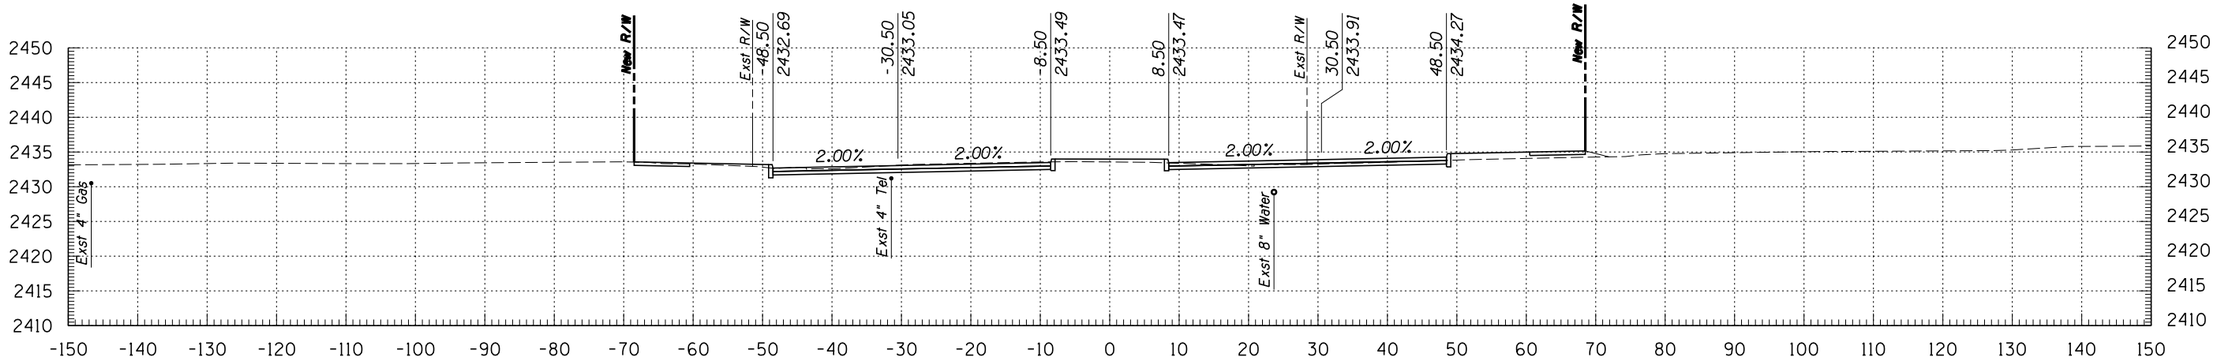

240+00

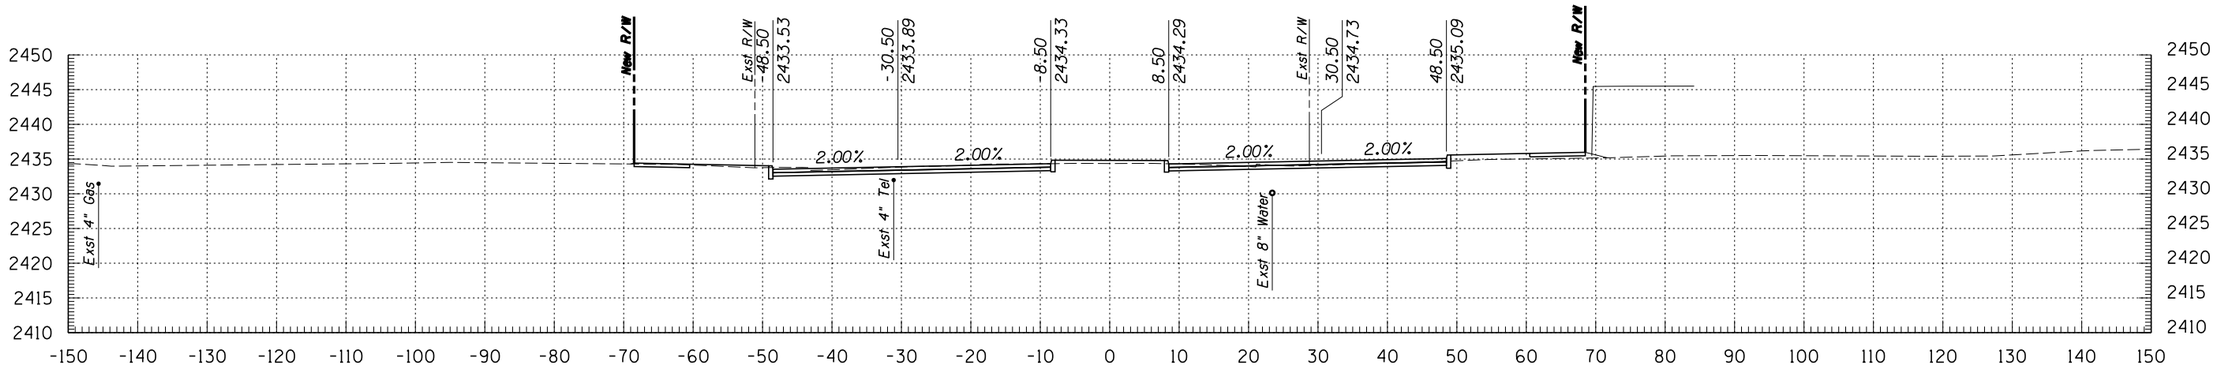

239+50

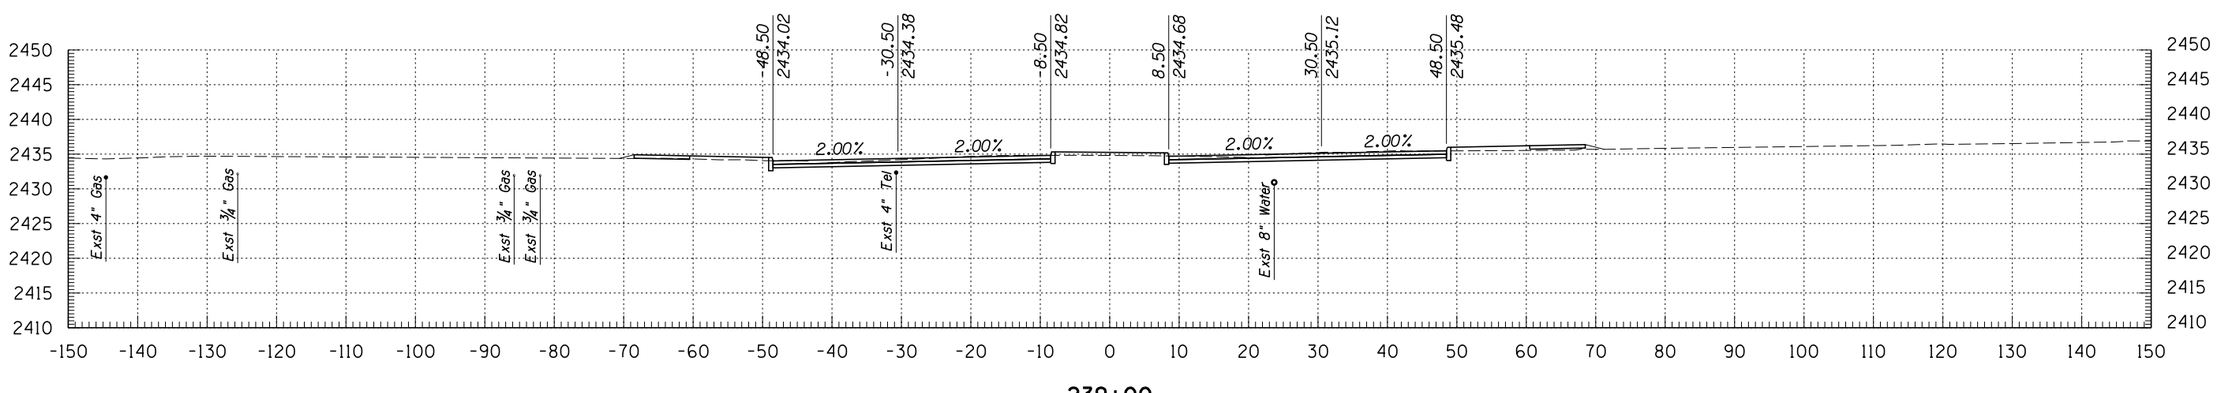

239+00

Kimley-Horn and Associates, Inc.
© 2009 KIMLEY-HORN AND ASSOCIATES, INC.
2210 East Fort Lowell Road, Suite 200
Tucson, Arizona 85719 (520) 615-9191

NO.	DATE	REVISION	BY	CHKD.	APPR.

PLANS ARE NOT FOR CONSTRUCTION


DEPARTMENT OF TRANSPORTATION/ENGINEERING DIVISION

GRANT ROAD CROSS SECTIONS


OF

CITY OF TUCSON


DSGN. BY J. DEBERRY	11/09	REF.	SCALE: 1"=1' H	106
DRWN. BY J. DEBERRY	11/09		1"=1' V	OF
CHKD. BY B. BEENKEN	11/09	PLAN NO.		299

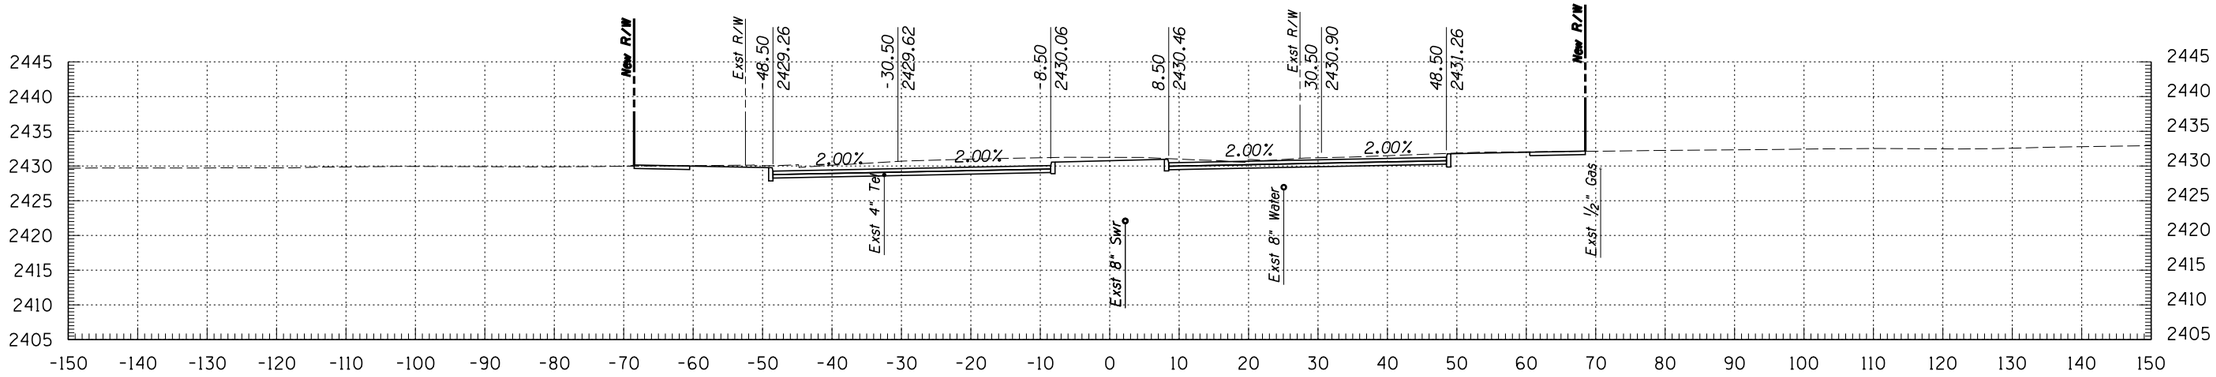

241+50

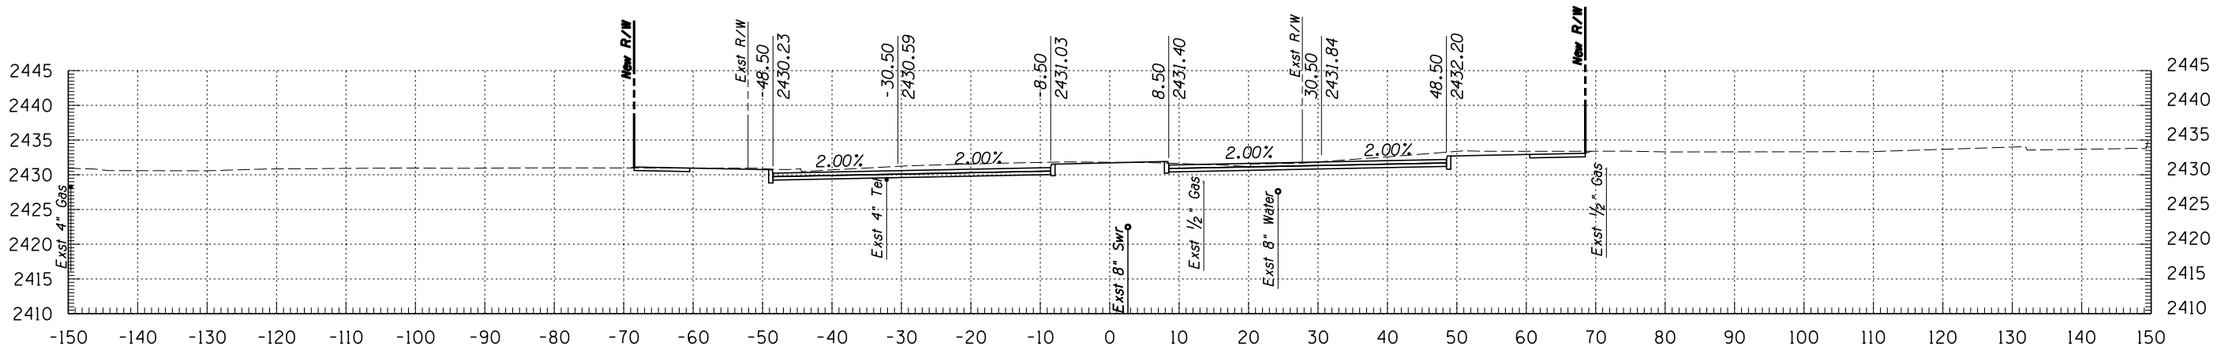

241+00

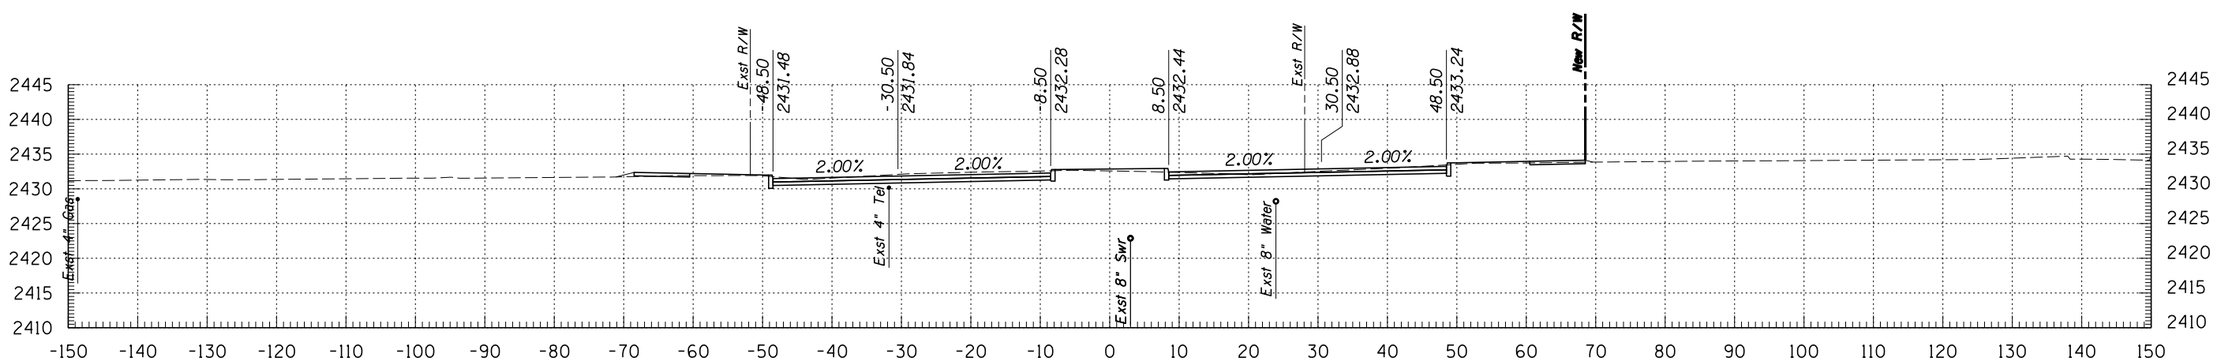

240+50

Kimley-Horn and Associates, Inc.
© 2009 KIMLEY-HORN AND ASSOCIATES, INC.
2210 East Fort Lowell Road, Suite 200
Tucson, Arizona 85719 (520) 615-9191

NO.	DATE	REVISION	BY	CHKD.	APPR.

PLANS ARE NOT FOR CONSTRUCTION


DEPARTMENT OF TRANSPORTATION/ENGINEERING DIVISION

GRANT ROAD CROSS SECTIONS


OF

CITY OF TUCSON


DSGN. BY J. DEBERRY	11/09	REF.	SCALE: 1"=1' H 1"=1' V	107 OF 299
DRWN. BY J. DEBERRY	11/09			
CHKD. BY B. BEENKEN	11/09	PLAN NO.		

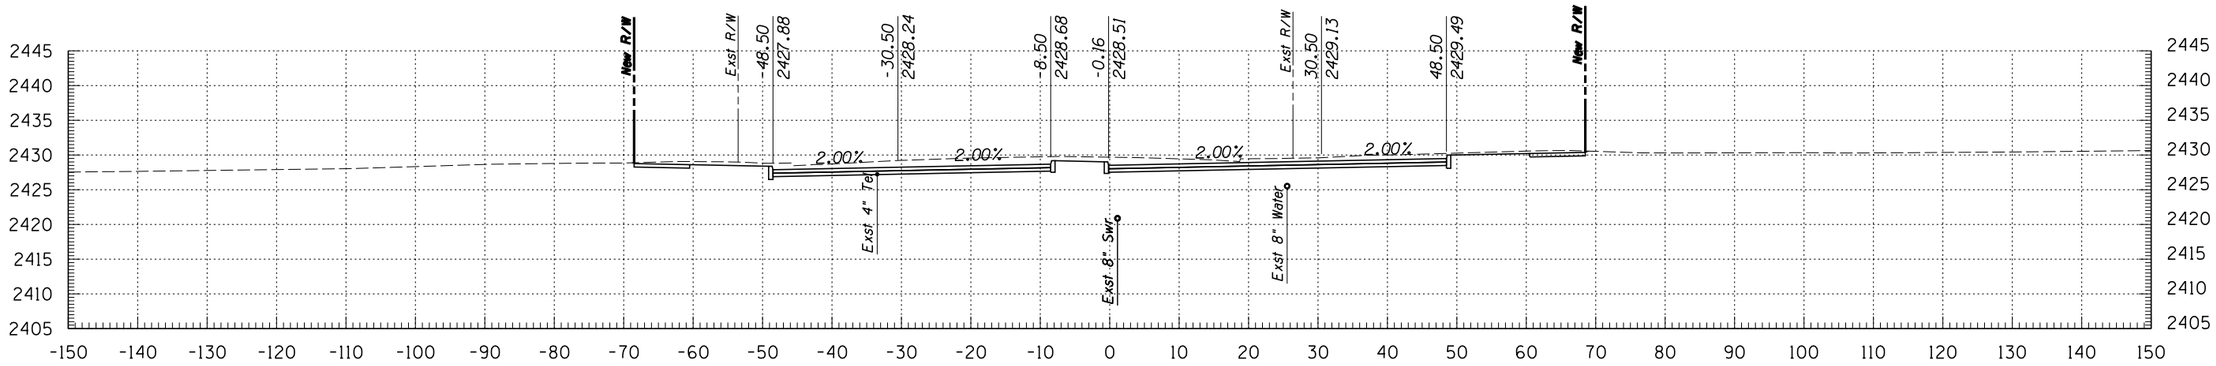

243+00

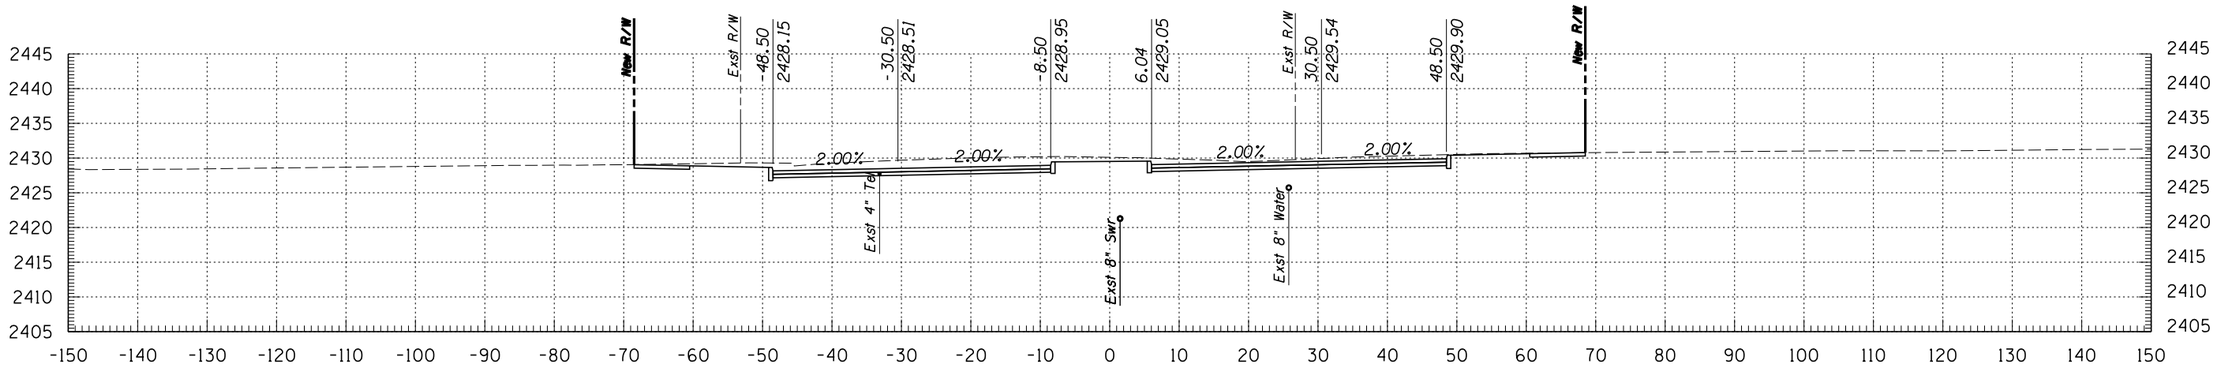

242+50

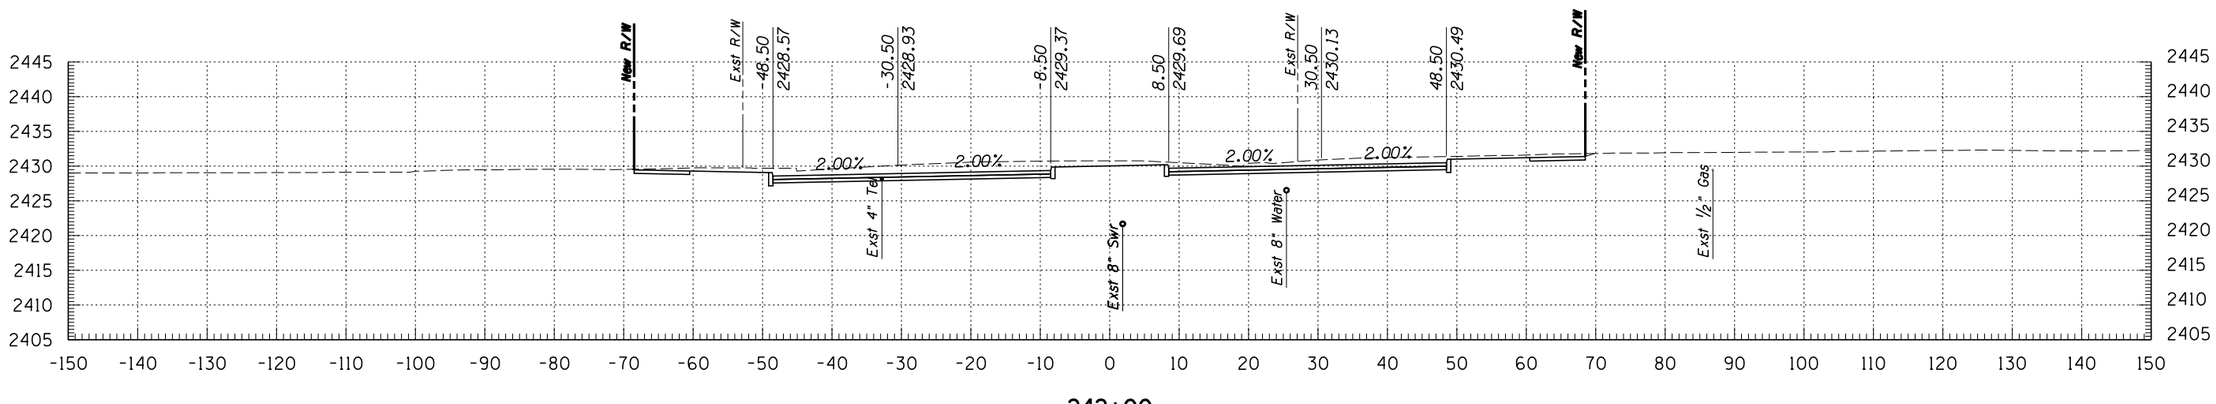

242+00

© 2009 KIMLEY-HORN AND ASSOCIATES, INC.

Kimley-Horn and Associates, Inc.
2210 East Fort Lowell Road, Suite 200
Tucson, Arizona 85719 (520) 615-9191

NO.	DATE	REVISION	BY	CHKD.	APPR.


PLANS ARE NOT FOR CONSTRUCTION

DEPARTMENT OF TRANSPORTATION/ENGINEERING DIVISION


GRANT ROAD CROSS SECTIONS

CITY OF TUCSON


DSGN. BY J. DEBERRY	11/09	REF.
DRWN. BY J. DEBERRY	11/09	SCALE: 1"=1' H, 1"=1' V
CHKD. BY B. BEENKEN	11/09	PLAN NO.

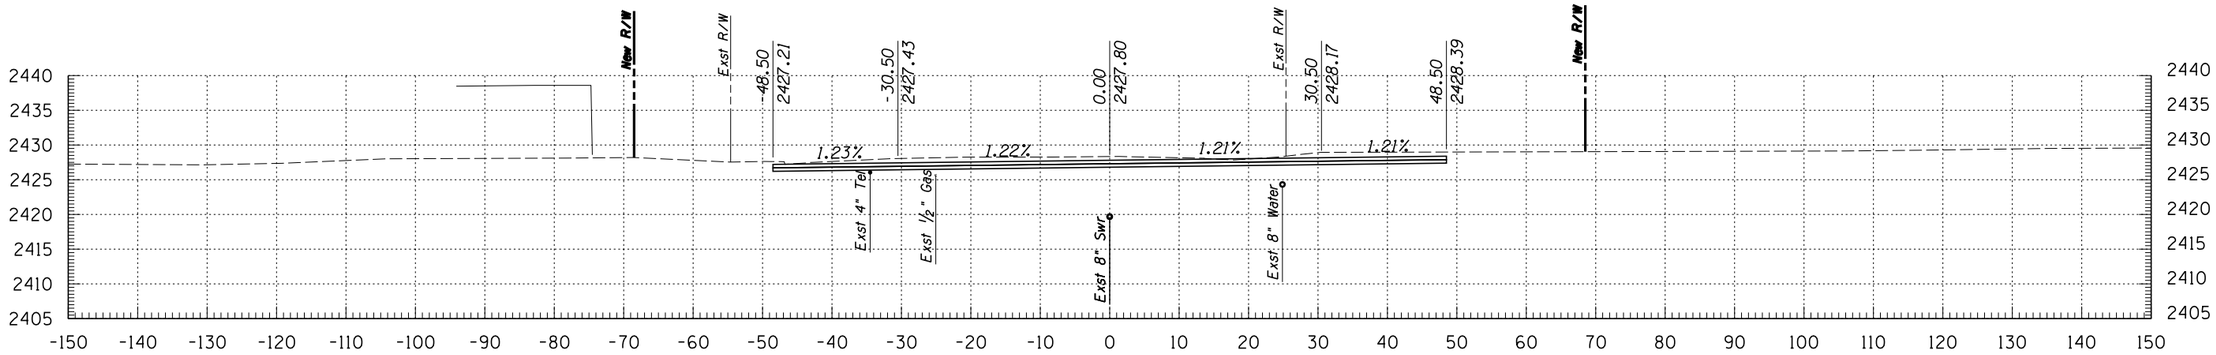

244+50

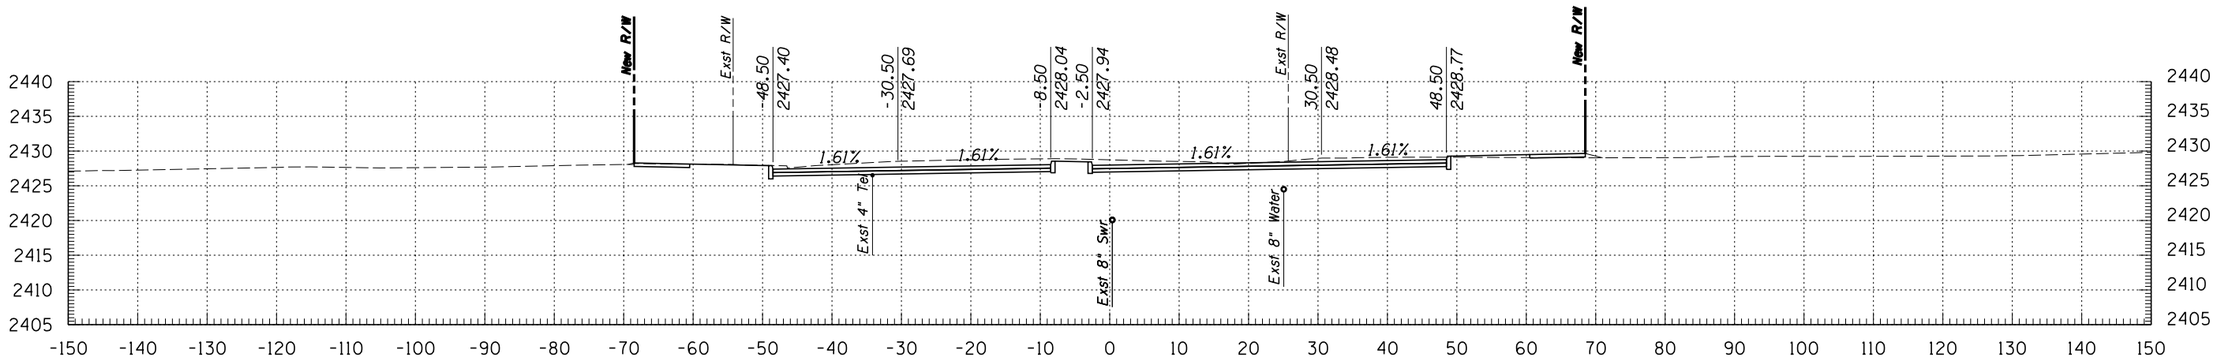

244+00

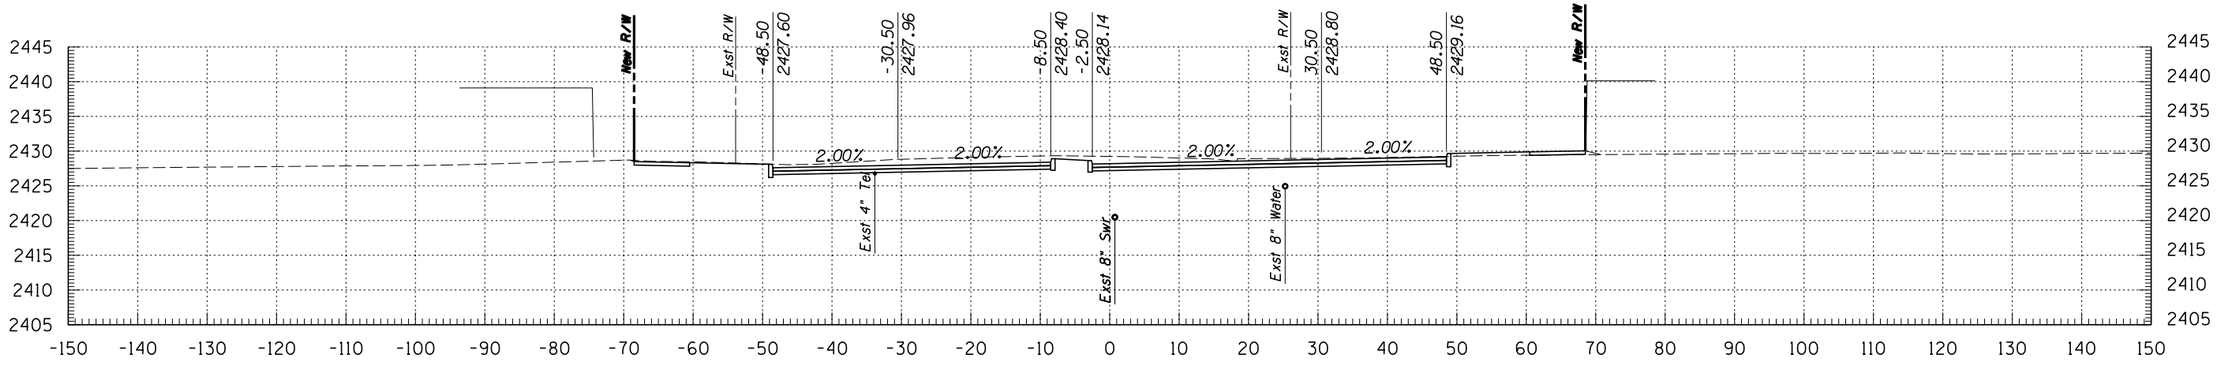

243+50

Kimley-Horn and Associates, Inc.
© 2009 KIMLEY-HORN AND ASSOCIATES, INC.
2210 East Fort Lowell Road, Suite 200
Tucson, Arizona 85719 (520) 615-9191

NO.	DATE	REVISION	BY	CHKD.	APPR.


PLANS ARE NOT FOR CONSTRUCTION

DEPARTMENT OF TRANSPORTATION/ENGINEERING DIVISION


GRANT ROAD CROSS SECTIONS

CITY OF TUCSON


DSGN. BY J. DEBERRY	11/09	REF.
DRWN. BY J. DEBERRY	11/09	SCALE: 1"=1' H, 1"=1' V
CHKD. BY B. BEENKEN	11/09	PLAN NO.

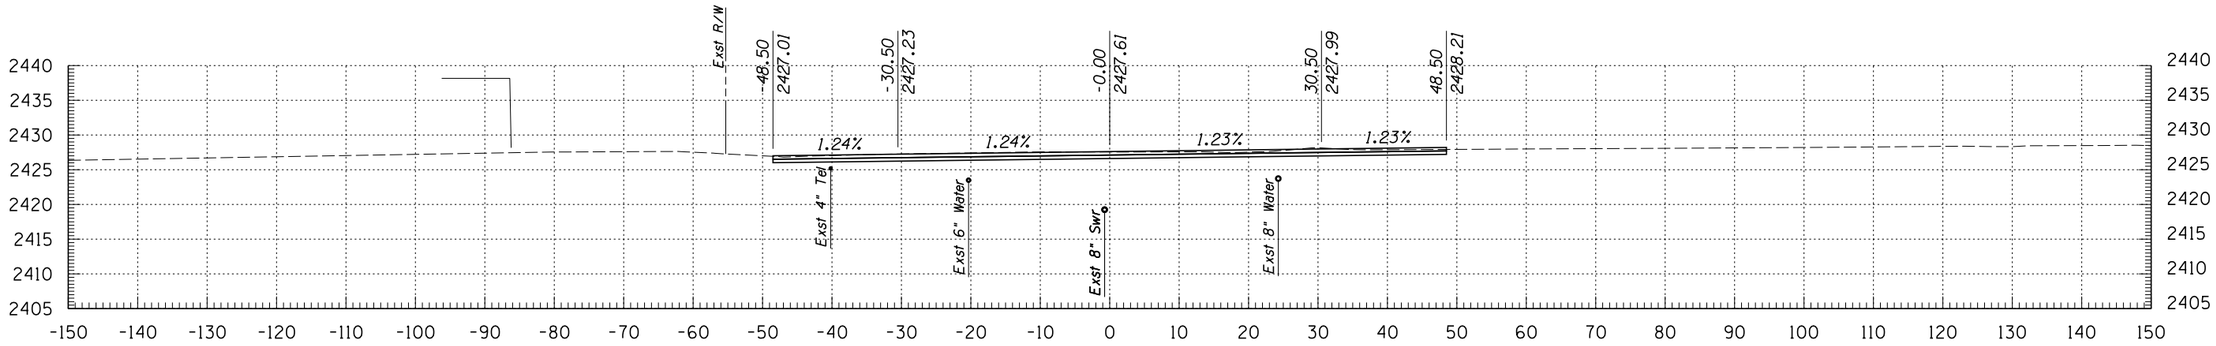

245+50

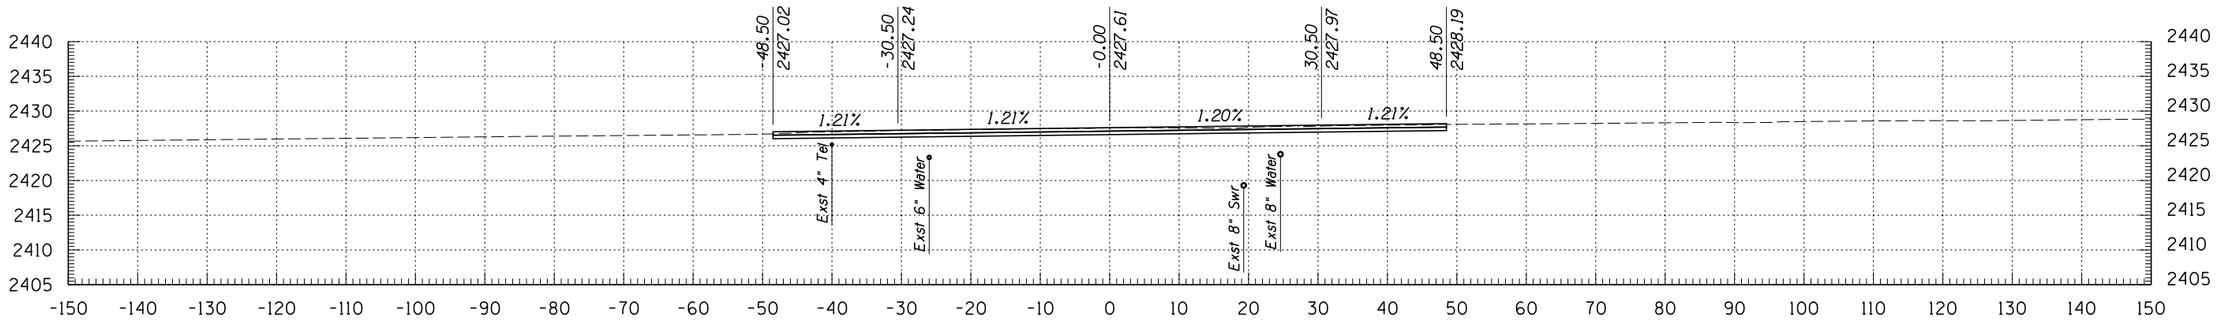

245+25

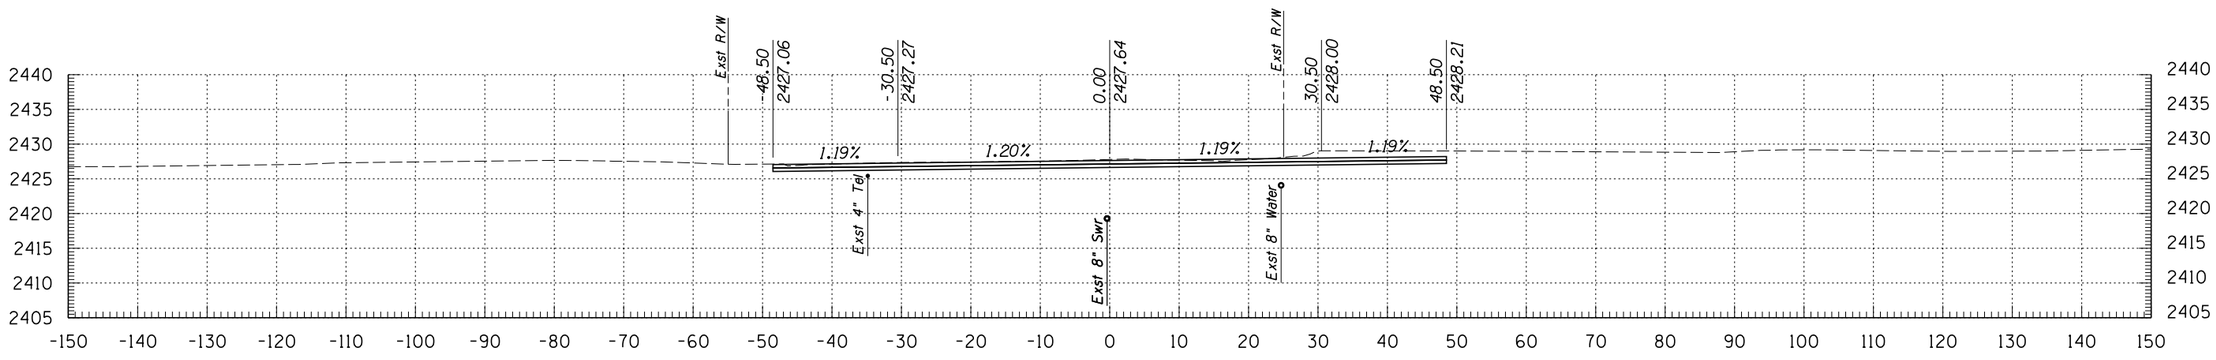

245+00

Kimley-Horn and Associates, Inc.
© 2009 KIMLEY-HORN AND ASSOCIATES, INC.
2210 East Fort Lowell Road, Suite 200
Tucson, Arizona 85719 (520) 615-9191

NO.	DATE	REVISION	BY	CHKD.	APPR.


PLANS ARE NOT FOR CONSTRUCTION

DEPARTMENT OF TRANSPORTATION/ENGINEERING DIVISION


GRANT ROAD CROSS SECTIONS

CITY OF TUCSON


DSGN. BY J. DEBERRY	11/09	REF.	SCALE: 1"=1' H	OF 110
DRWN. BY J. DEBERRY	11/09		1"=1' V	OF 299
CHKD. BY B. BEENKEN	11/09	PLAN NO.		

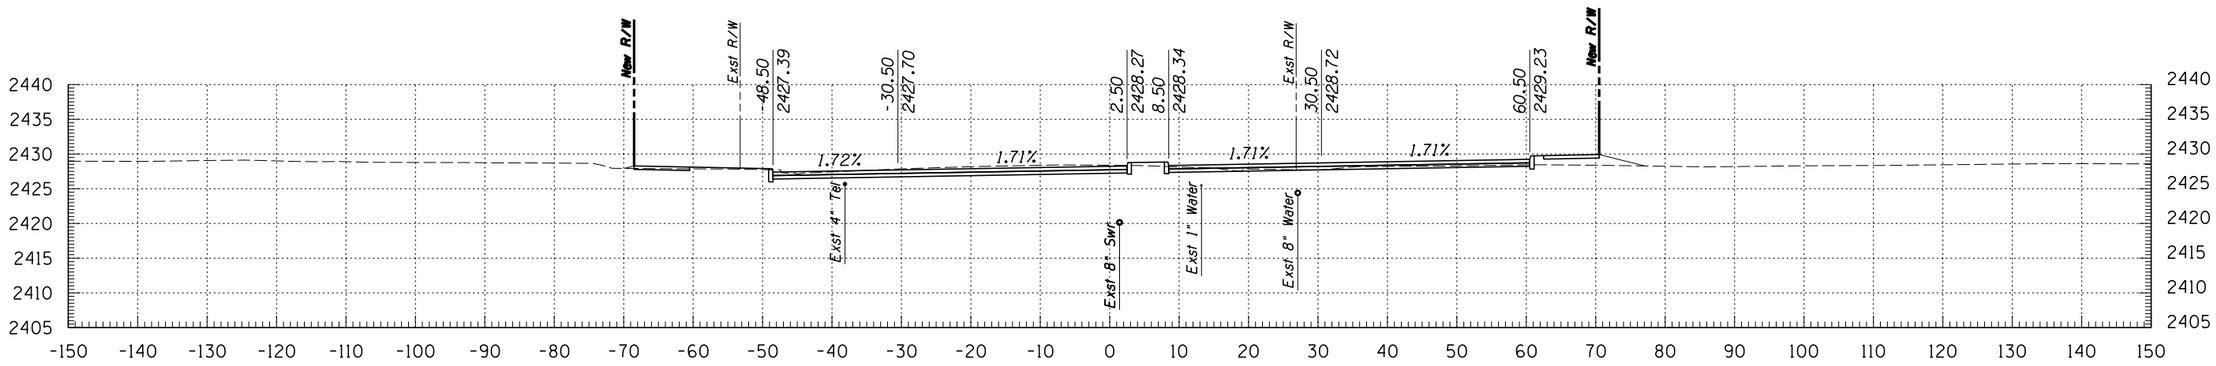

247+00

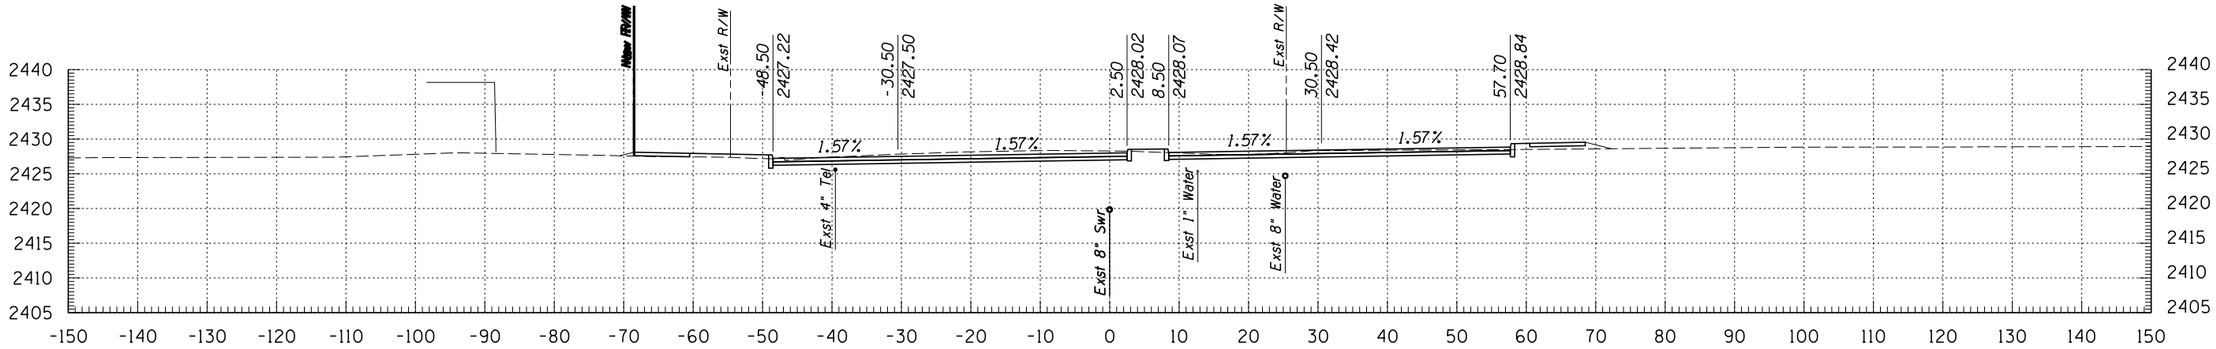

246+50

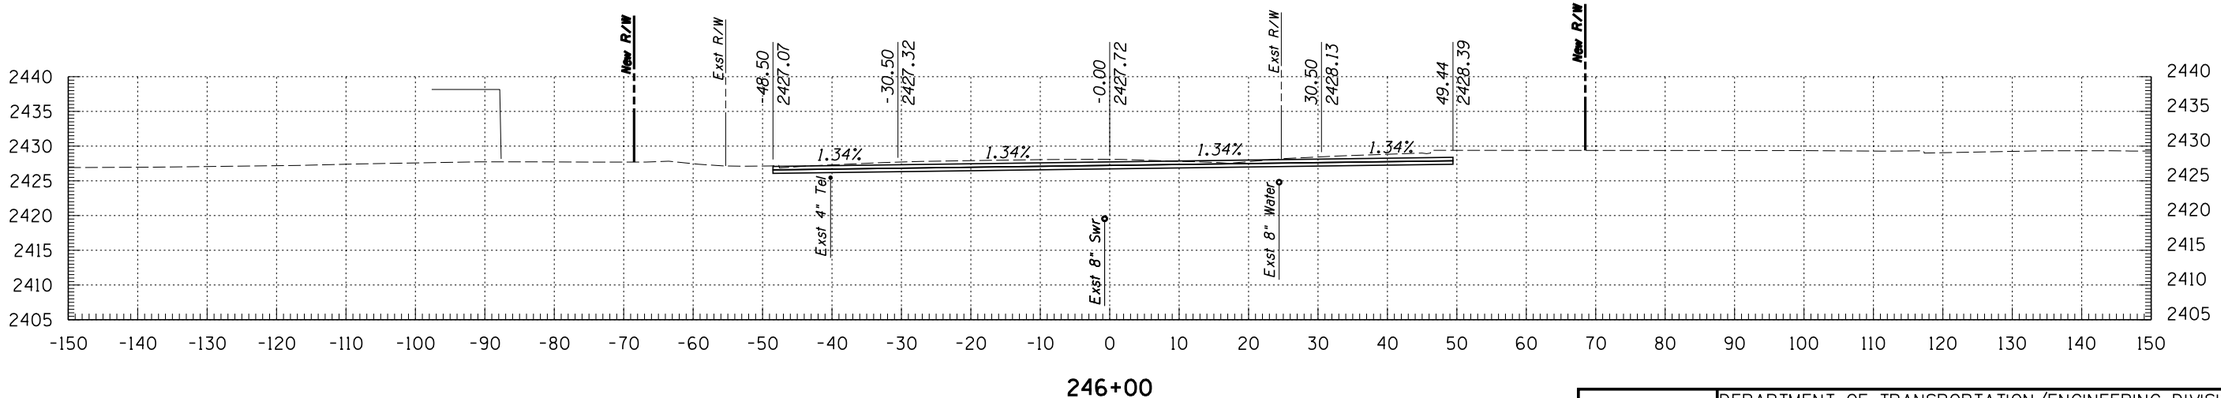

246+00

Kimley-Horn and Associates, Inc.
© 2009 KIMLEY-HORN AND ASSOCIATES, INC.
2210 East Fort Lowell Road, Suite 200
Tucson, Arizona 85719 (520) 615-9191

NO.	DATE	REVISION	BY	CHKD.	APPR.


PLANS ARE NOT FOR CONSTRUCTION

DEPARTMENT OF TRANSPORTATION/ENGINEERING DIVISION


GRANT ROAD CROSS SECTIONS

CITY OF TUCSON


DSGN. BY J. DEBERRY	11/09	REF.
DRWN. BY J. DEBERRY	11/09	SCALE: 1"=1' H, 1"=1' V
CHKD. BY B. BEENKEN	11/09	PLAN NO.

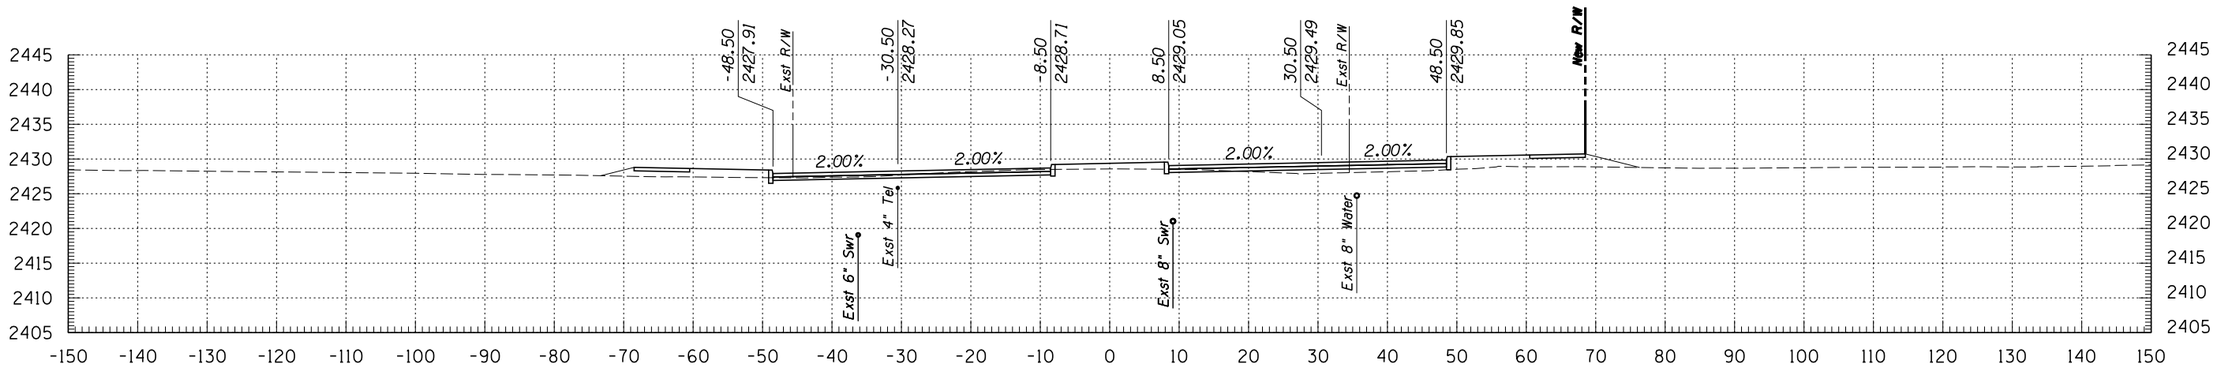

248+50

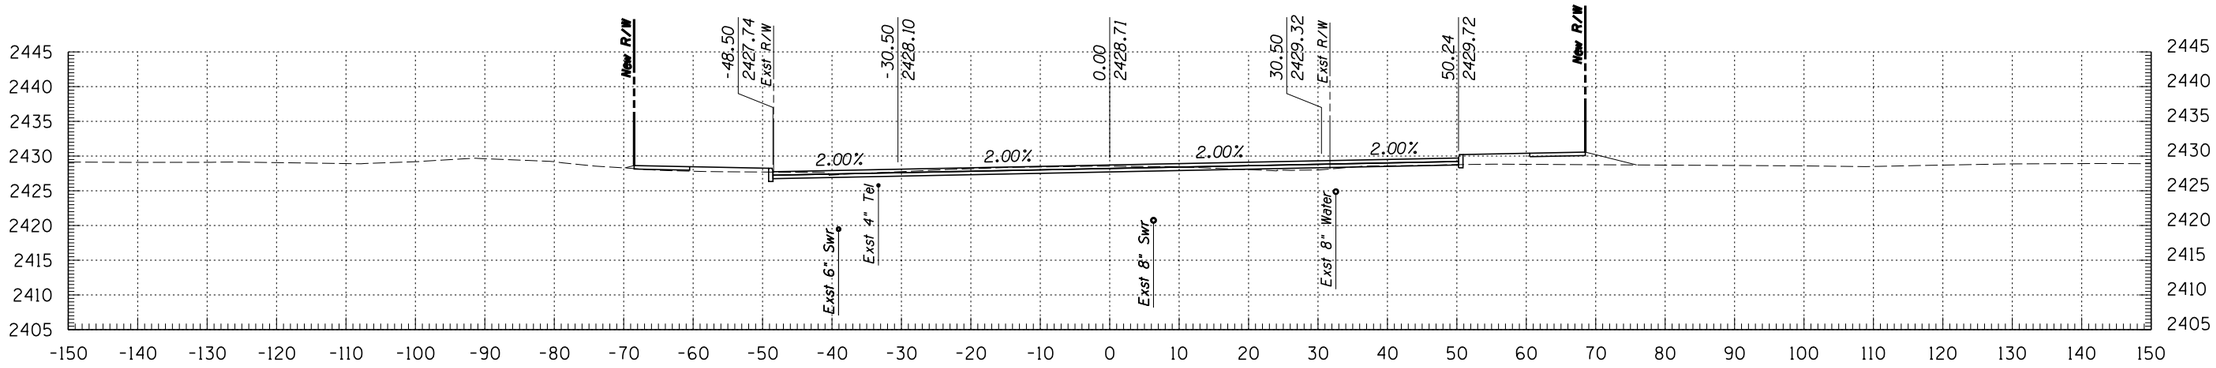

248+00

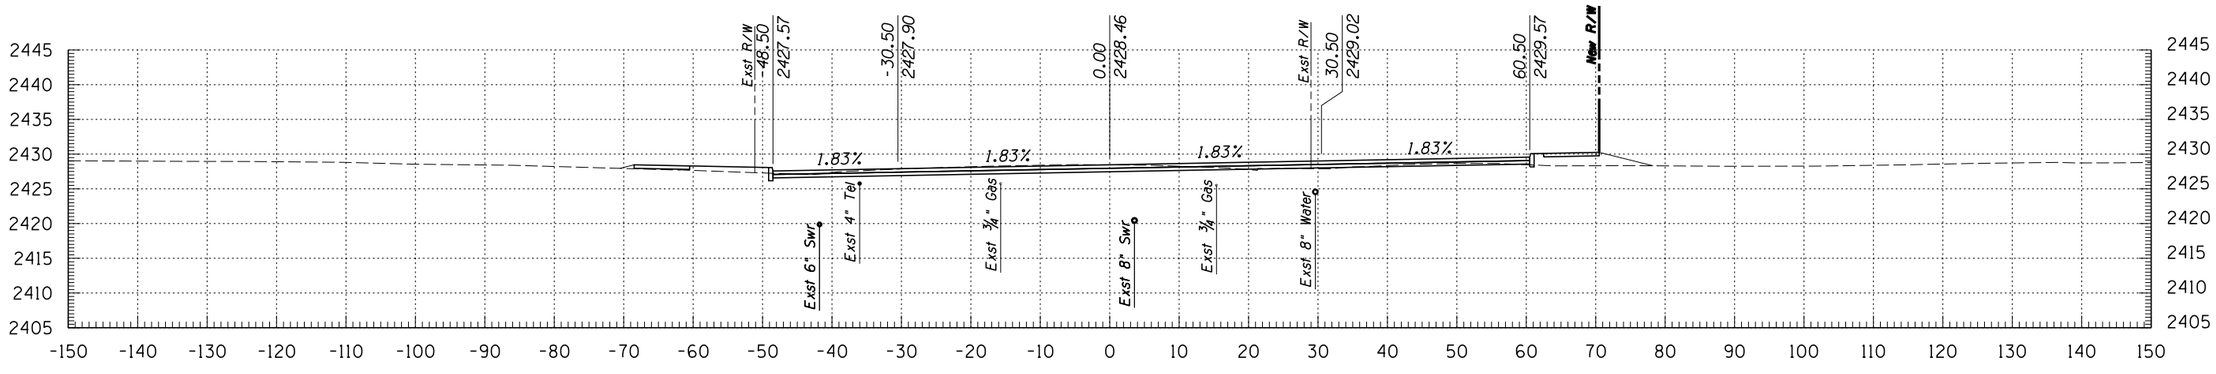

247+50

Kimley-Horn and Associates, Inc.

© 2009 KIMLEY-HORN AND ASSOCIATES, INC.

2210 East Fort Lowell Road, Suite 200
Tucson, Arizona 85719 (520) 615-9191

NO.	DATE	REVISION	BY	CHKD.	APPR.


PLANS ARE NOT FOR CONSTRUCTION

DEPARTMENT OF TRANSPORTATION/ENGINEERING DIVISION


GRANT ROAD CROSS SECTIONS

CITY OF TUCSON


DSGN. BY J. DEBERRY	11/09	REF.
DRWN. BY J. DEBERRY	11/09	SCALE: 1"=1' H, 1"=1' V
CHKD. BY B. BEENKEN	11/09	PLAN NO.

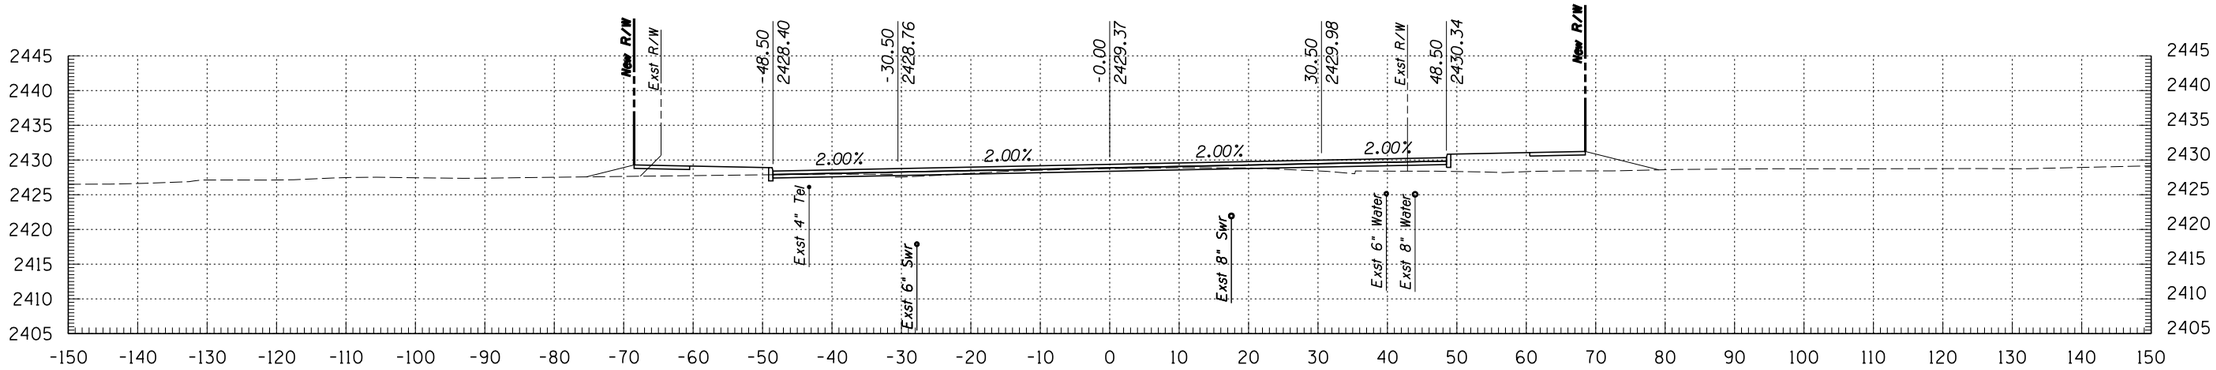

250+00

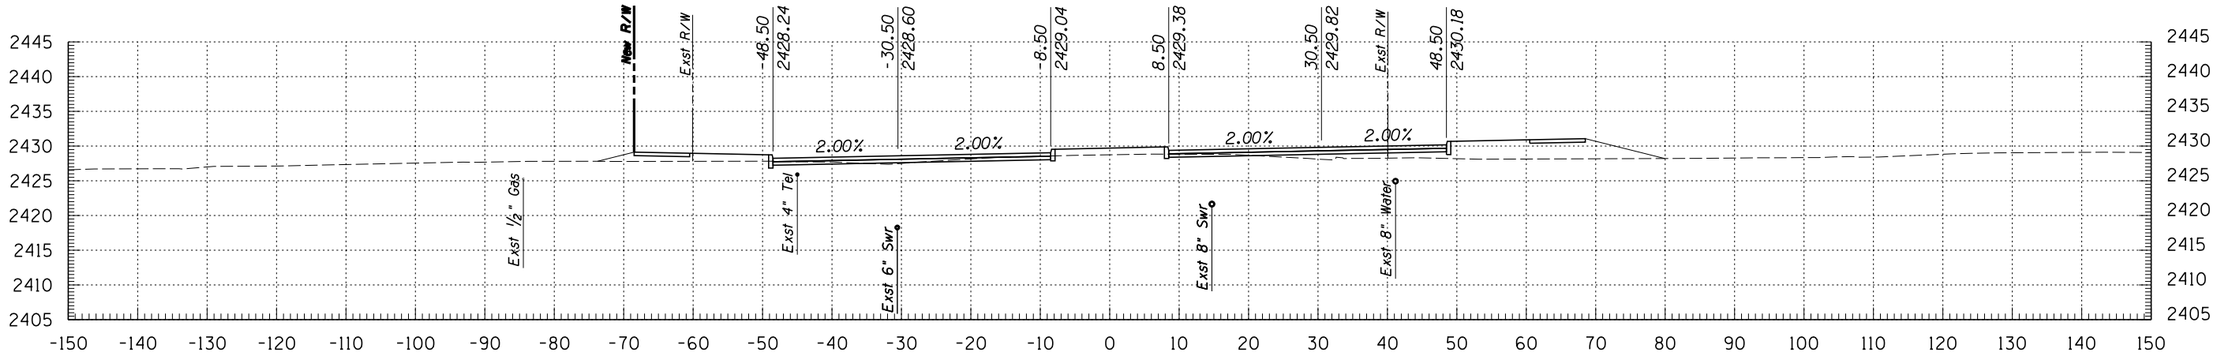

249+50

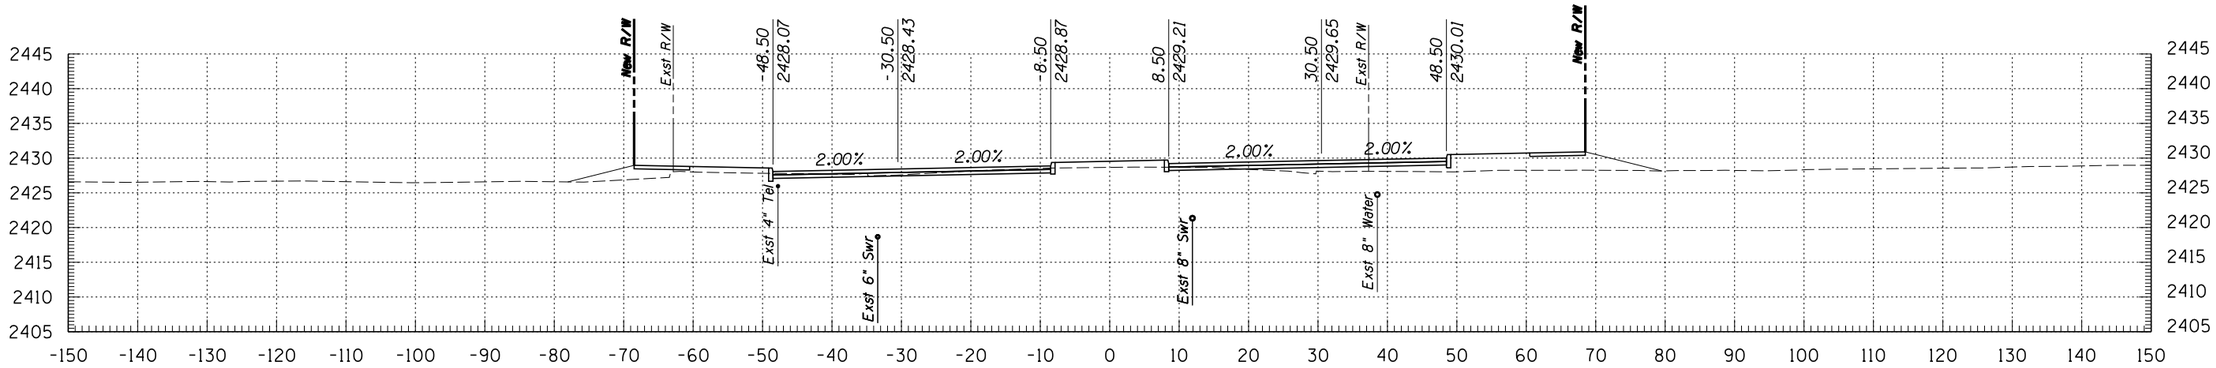

249+00

Kimley-Horn and Associates, Inc.

© 2009 KIMLEY-HORN AND ASSOCIATES, INC.

2210 East Fort Lowell Road, Suite 200
Tucson, Arizona 85719 (520) 615-9191

NO.	DATE	REVISION	BY	CHKD.	APPR.

PLANS ARE NOT FOR CONSTRUCTION

DEPARTMENT OF TRANSPORTATION/ENGINEERING DIVISION


GRANT ROAD CROSS SECTIONS

OF


CITY OF TUCSON

DSGN. BY J. DEBERRY	11/09	REF. _____ SCALE: 1"=1' H, 1"=1' V
DRWN. BY J. DEBERRY	11/09	
CHKD. BY B. BEENKEN	11/09	PLAN NO. _____


113 OF 299

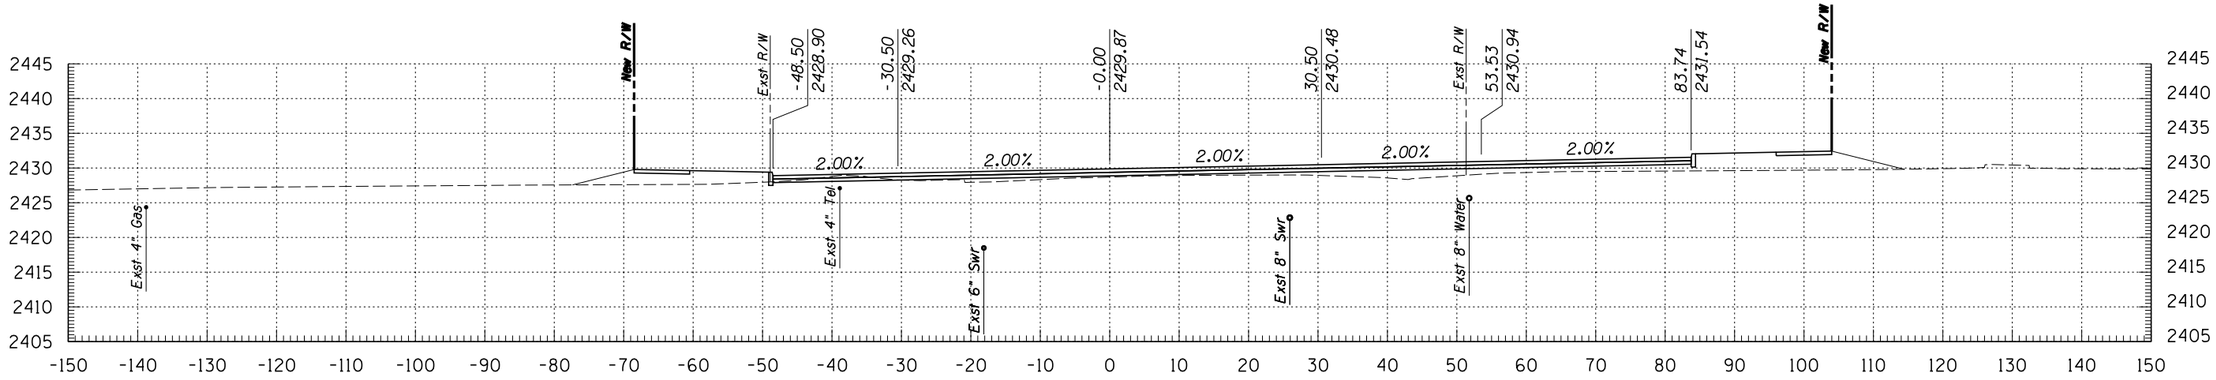

251+50

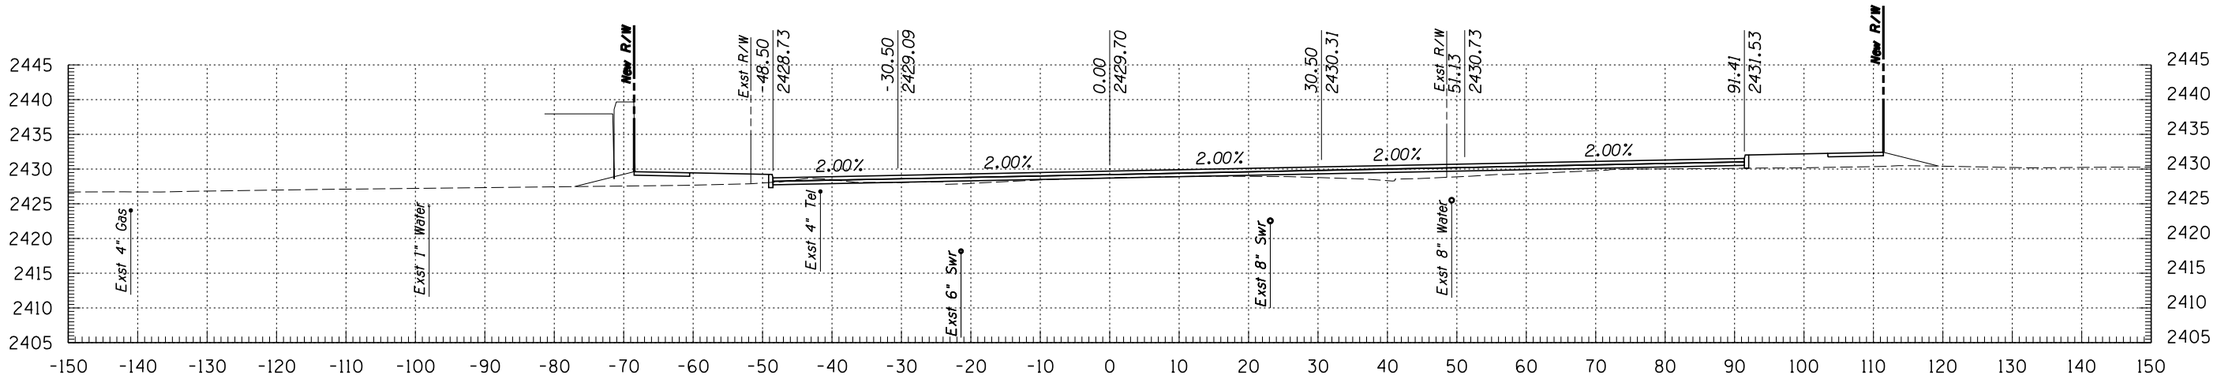

251+00

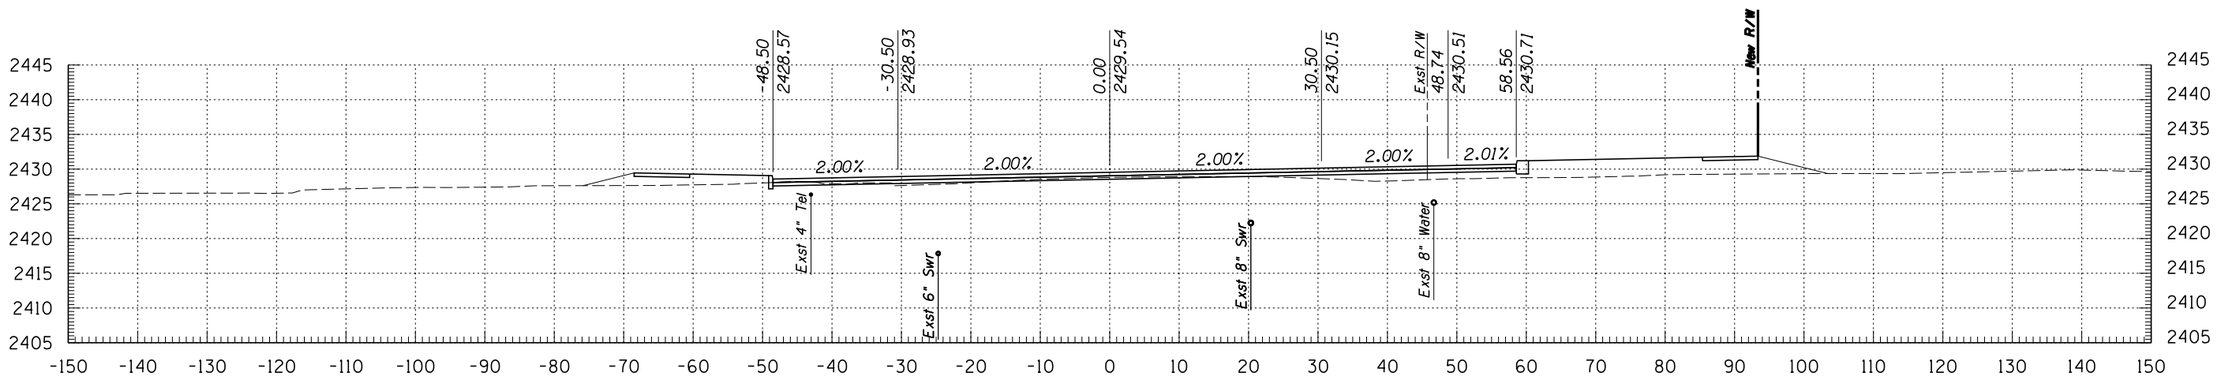

250+50

Kimley-Horn and Associates, Inc.
© 2009 KIMLEY-HORN AND ASSOCIATES, INC.
2210 East Fort Lowell Road, Suite 200
Tucson, Arizona 85719 (520) 615-9191

NO.	DATE	REVISION	BY	CHKD.	APPR.


PLANS ARE NOT FOR CONSTRUCTION

DEPARTMENT OF TRANSPORTATION/ENGINEERING DIVISION


GRANT ROAD CROSS SECTIONS

CITY OF TUCSON


DSGN. BY J. DEBERRY	11/09	REF.
DRWN. BY J. DEBERRY	11/09	SCALE: 1"=1' H, 1"=1' V
CHKD. BY B. BEENKEN	11/09	PLAN NO.

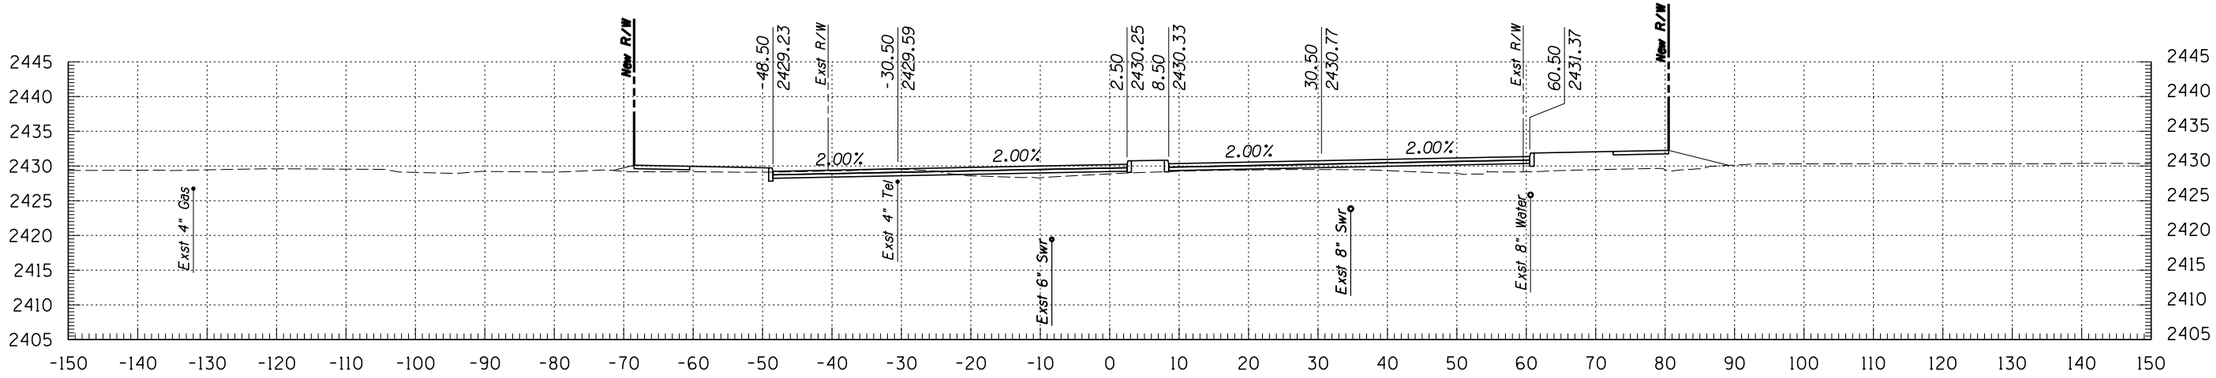

253+00

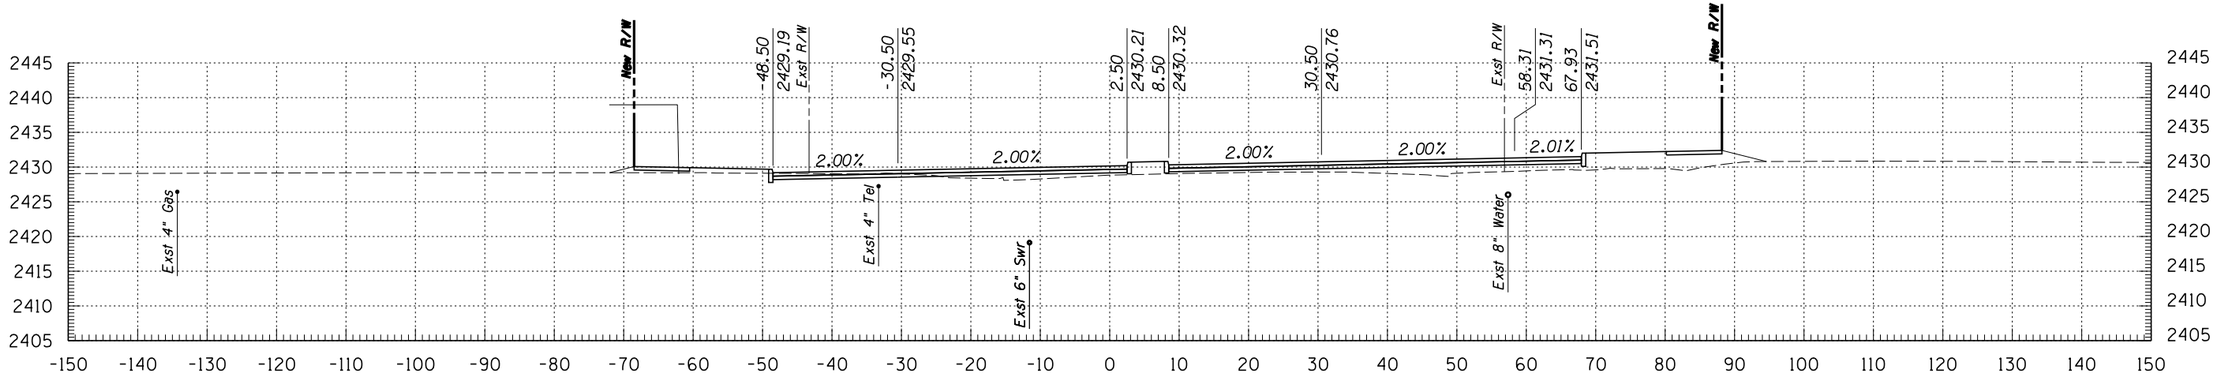

252+50

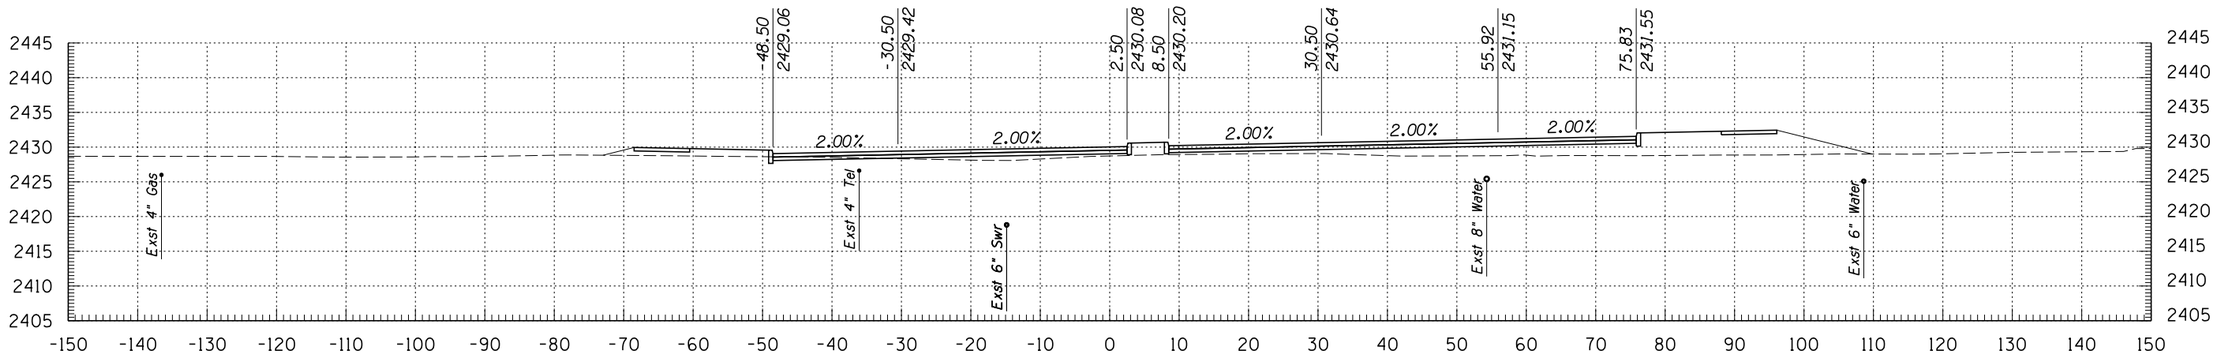

252+00

Kimley-Horn and Associates, Inc.
© 2009 KIMLEY-HORN AND ASSOCIATES, INC.
2210 East Fort Lowell Road, Suite 200
Tucson, Arizona 85719 (520) 615-9191

NO.	DATE	REVISION	BY	CHKD.	APPR.


PLANS ARE NOT FOR CONSTRUCTION

DEPARTMENT OF TRANSPORTATION/ENGINEERING DIVISION


GRANT ROAD CROSS SECTIONS

CITY OF TUCSON


DSGN. BY J. DEBERRY	11/09	REF.
DRWN. BY J. DEBERRY	11/09	SCALE: 1"=1' H, 1"=1' V
CHKD. BY B. BEENKEN	11/09	PLAN NO.

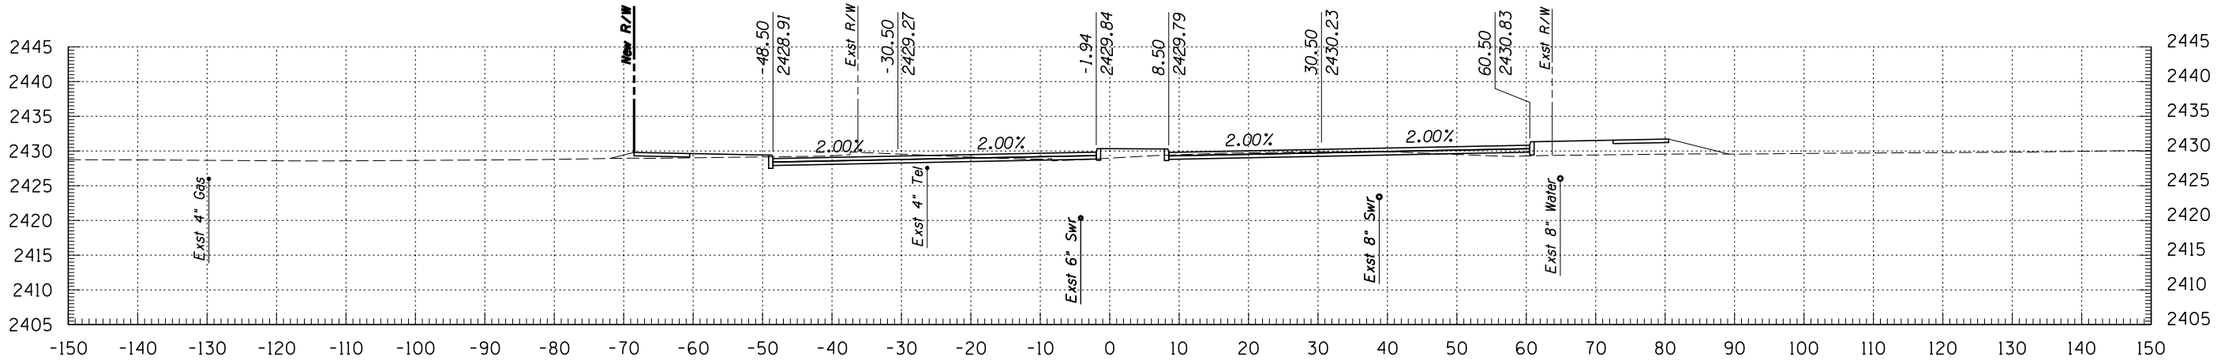

254+50

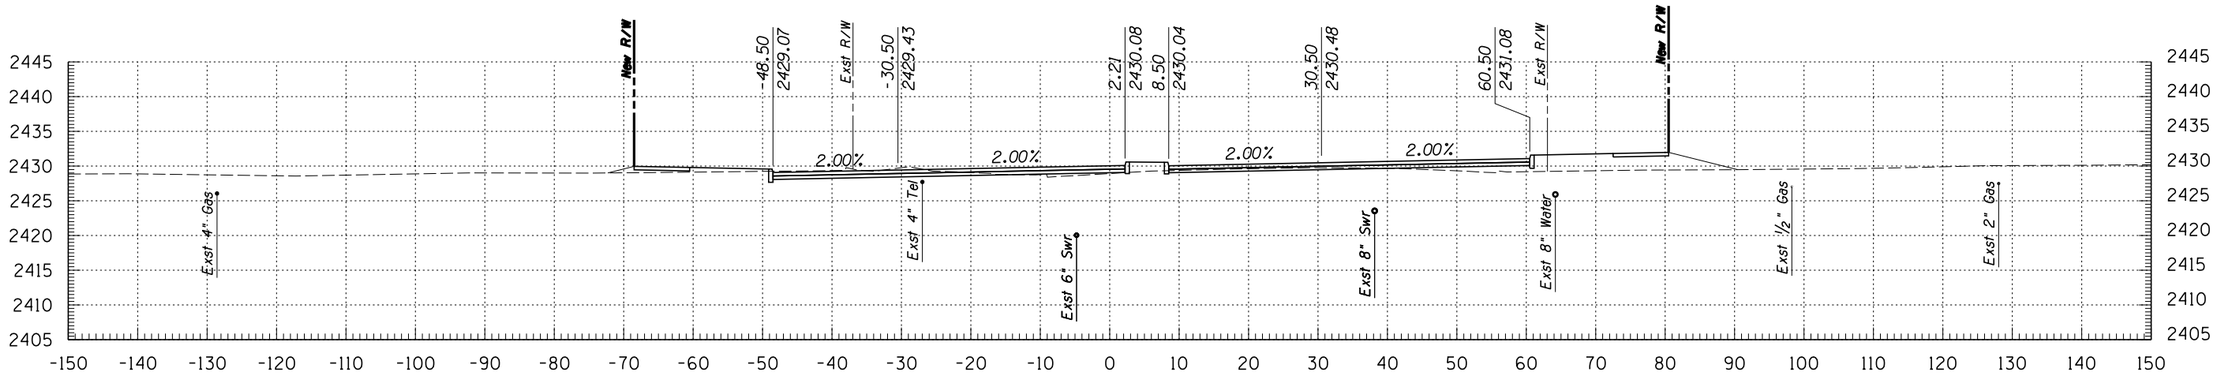

254+00

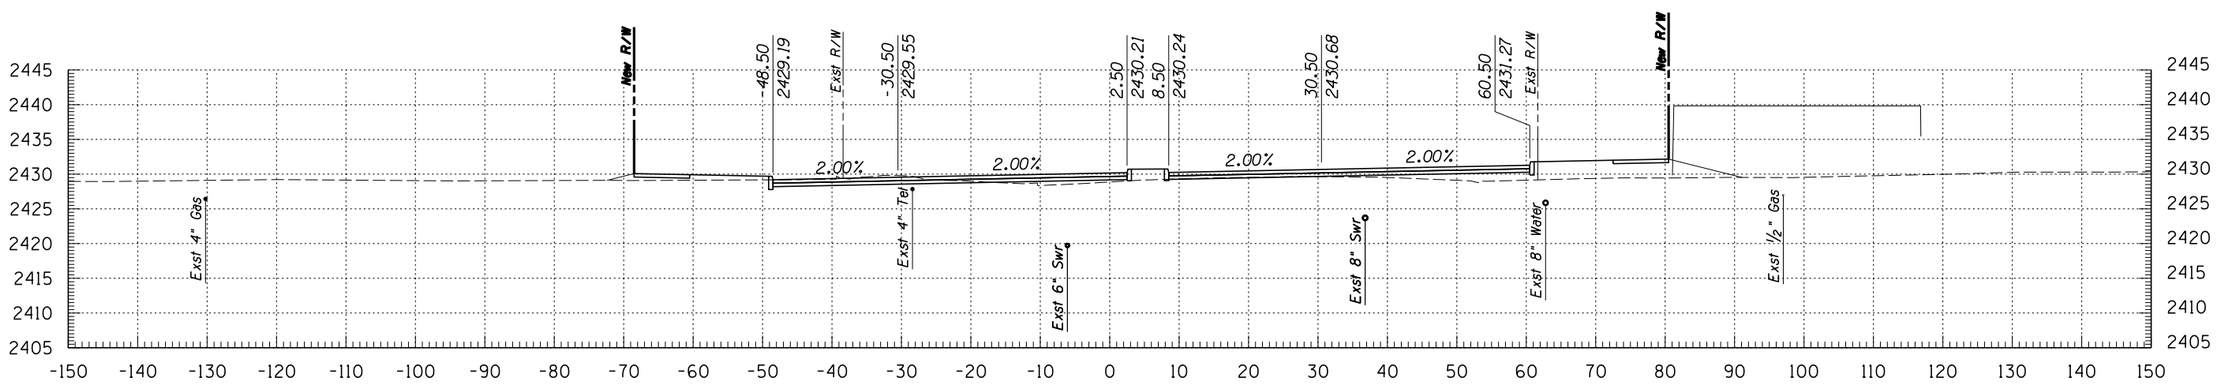

253+50

Kimley-Horn and Associates, Inc.
© 2009 KIMLEY-HORN AND ASSOCIATES, INC.
2210 East Fort Lowell Road, Suite 200
Tucson, Arizona 85719 (520) 615-9191

NO.	DATE	REVISION	BY	CHKD.	APPR.

PLANS ARE NOT FOR CONSTRUCTION


DEPARTMENT OF TRANSPORTATION/ENGINEERING DIVISION

GRANT ROAD CROSS SECTIONS


CITY OF TUCSON

DSGN. BY J. DEBERRY	11/09	REF.	SCALE: 1"=1' H, 1"=1' V
DRWN. BY J. DEBERRY	11/09		
CHKD. BY B. BEENKEN	11/09	PLAN NO.	


OF 116 OF 299

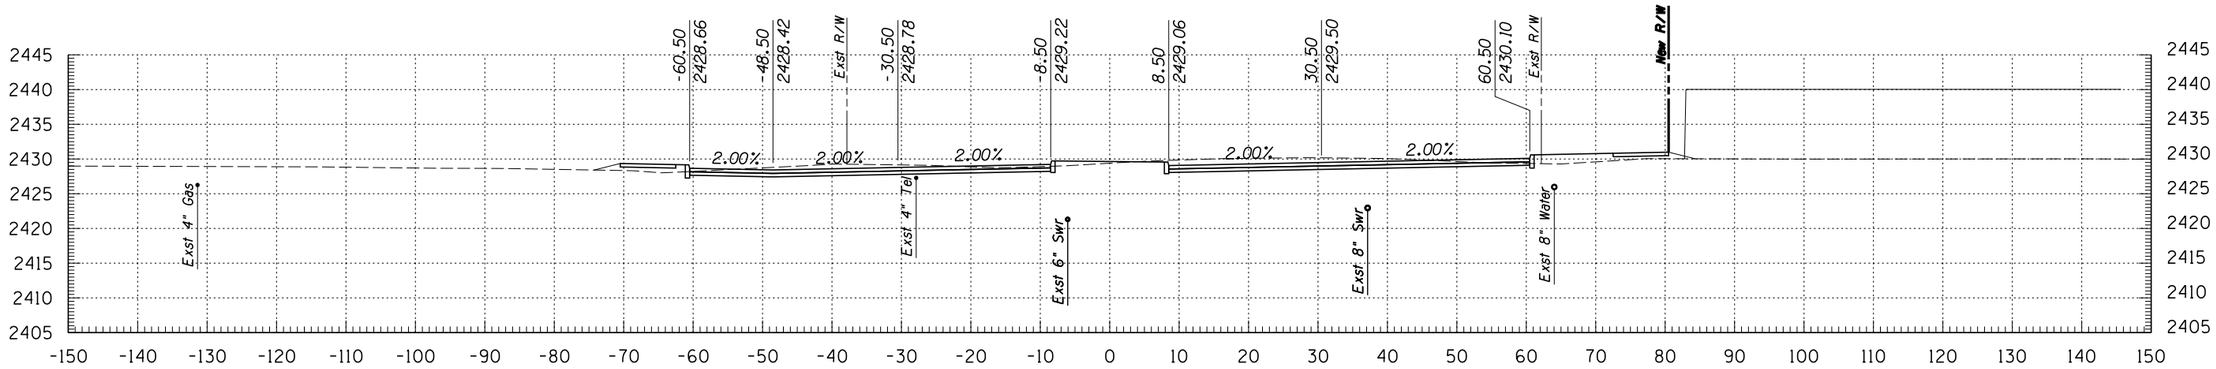

256+00

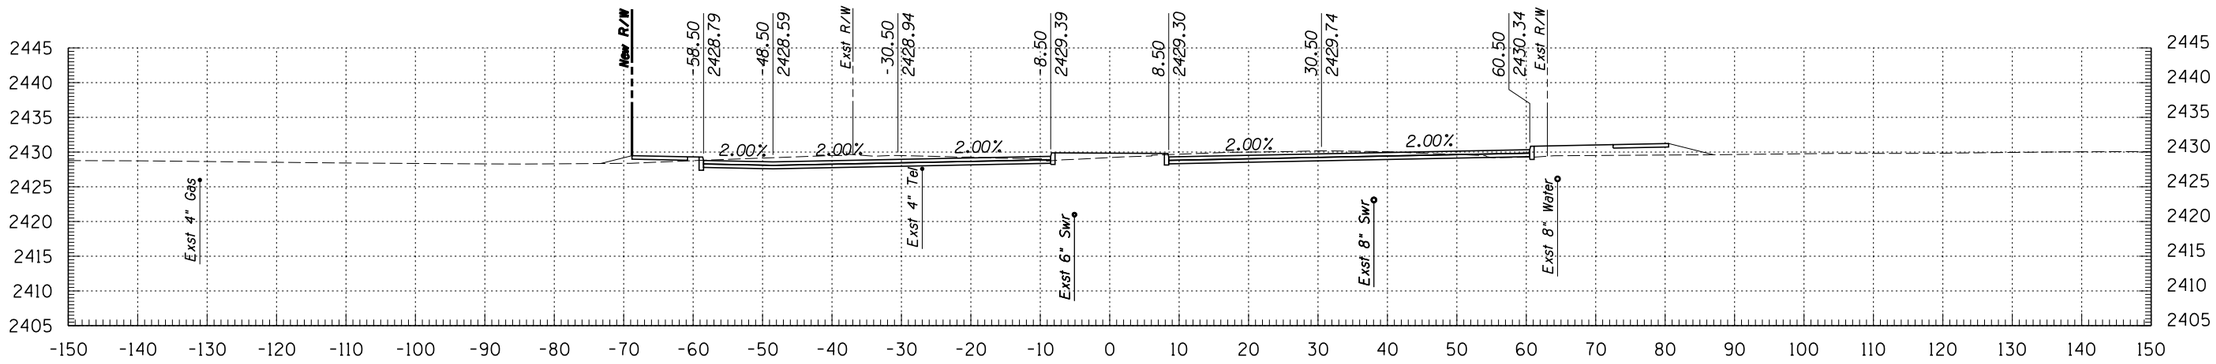

255+50

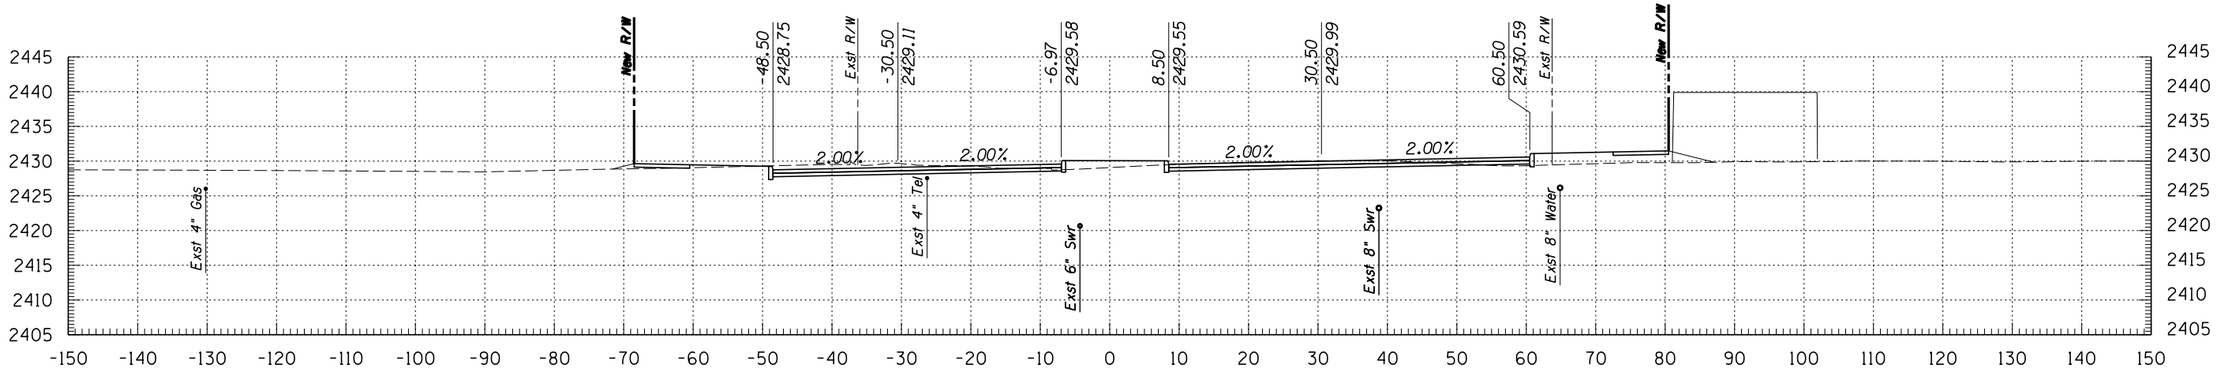

255+00

Kimley-Horn and Associates, Inc.
© 2009 KIMLEY-HORN AND ASSOCIATES, INC.
2210 East Fort Lowell Road, Suite 200
Tucson, Arizona 85719 (520) 615-9191

NO.	DATE	REVISION	BY	CHKD.	APPR.


PLANS ARE NOT FOR CONSTRUCTION

DEPARTMENT OF TRANSPORTATION/ENGINEERING DIVISION


GRANT ROAD CROSS SECTIONS

CITY OF TUCSON


DSGN. BY J. DEBERRY	11/09	REF.	SCALE: 1"=1' H, 1"=1' V
DRWN. BY J. DEBERRY	11/09		
CHKD. BY B. BEENKEN	11/09	PLAN NO.	

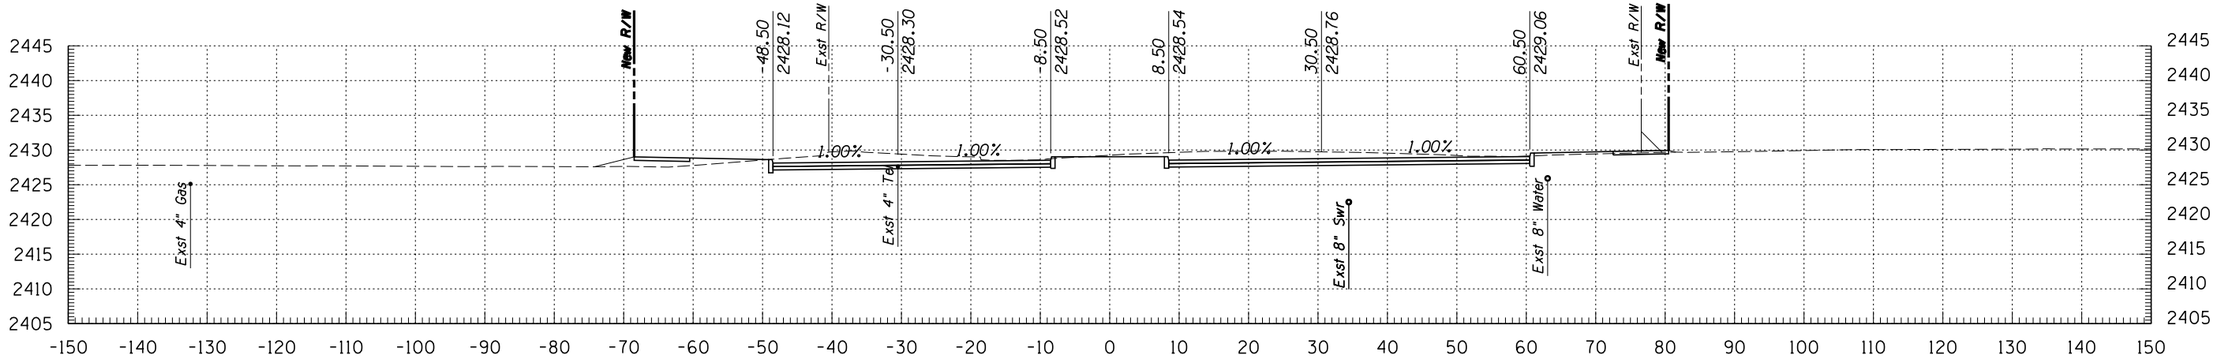

257+50

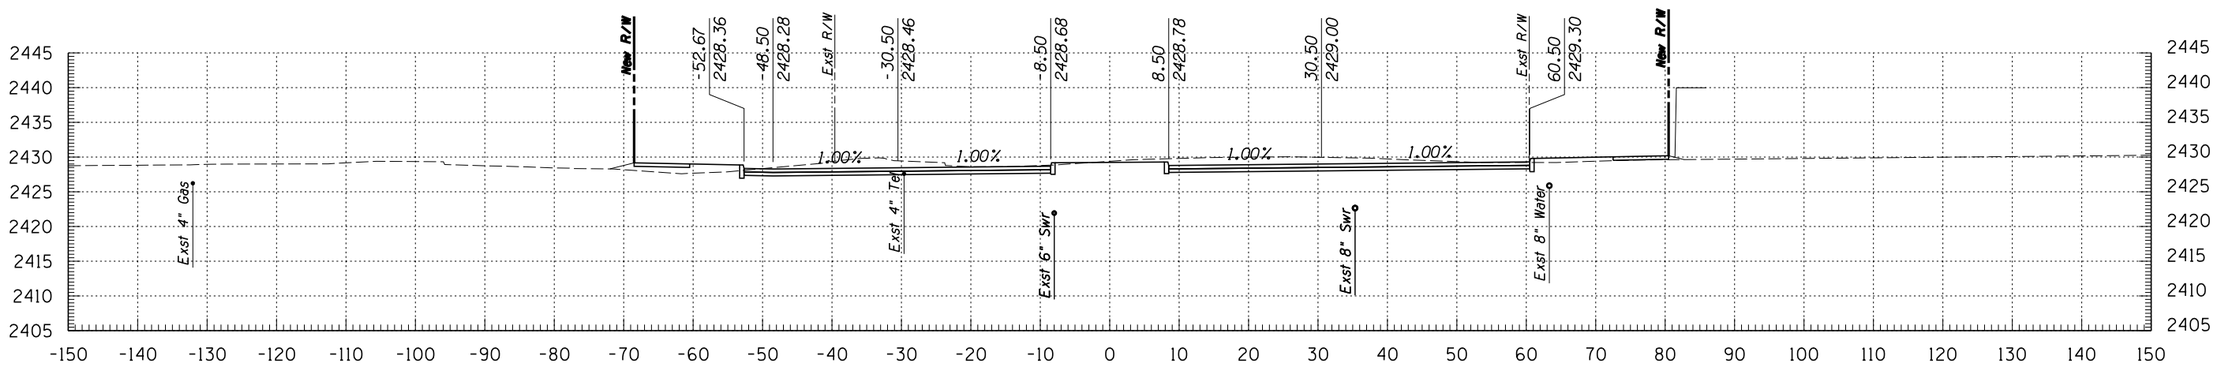

257+00

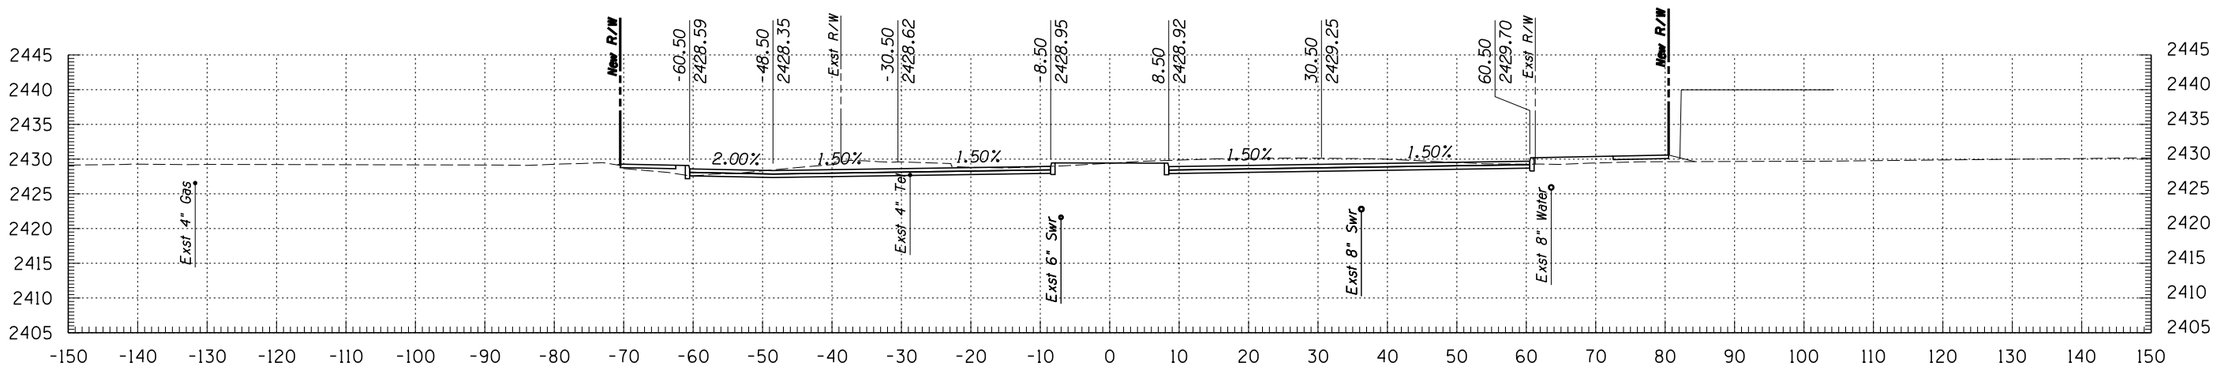

256+50

Kimley-Horn and Associates, Inc.
© 2009 KIMLEY-HORN AND ASSOCIATES, INC.
2210 East Fort Lowell Road, Suite 200
Tucson, Arizona 85719 (520) 615-9191

NO.	DATE	REVISION	BY	CHKD.	APPR.


PLANS ARE NOT FOR CONSTRUCTION

DEPARTMENT OF TRANSPORTATION/ENGINEERING DIVISION


GRANT ROAD CROSS SECTIONS

CITY OF TUCSON


DSGN. BY J. DEBERRY	11/09	REF.
DRWN. BY J. DEBERRY	11/09	SCALE: 1"=1' H, 1"=1' V
CHKD. BY B. BEENKEN	11/09	PLAN NO.

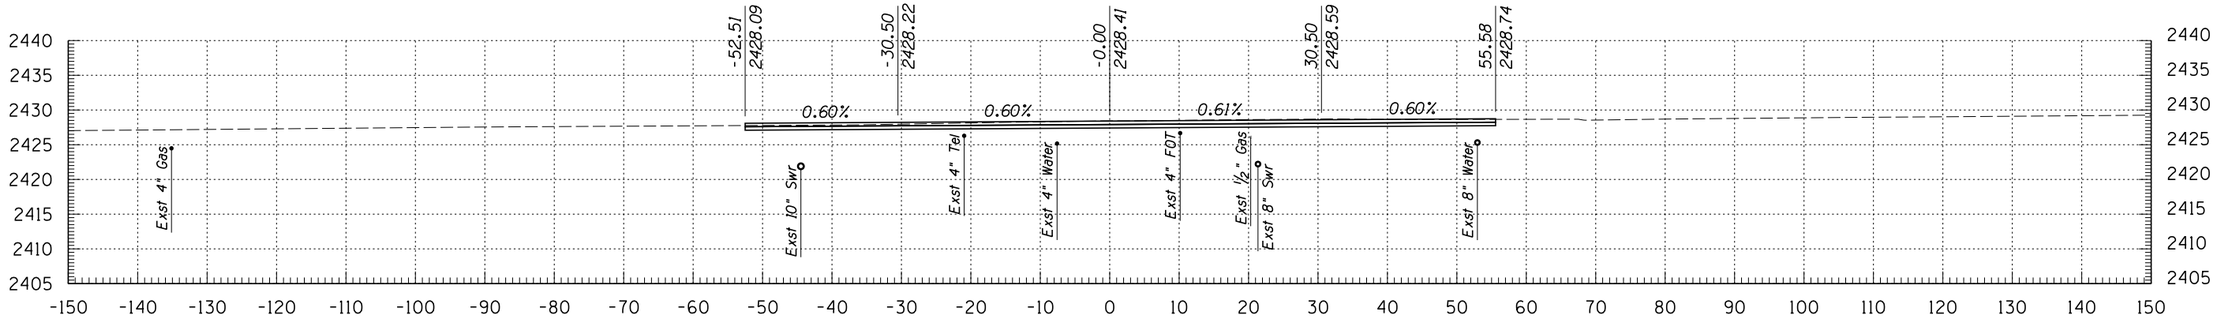

258+50

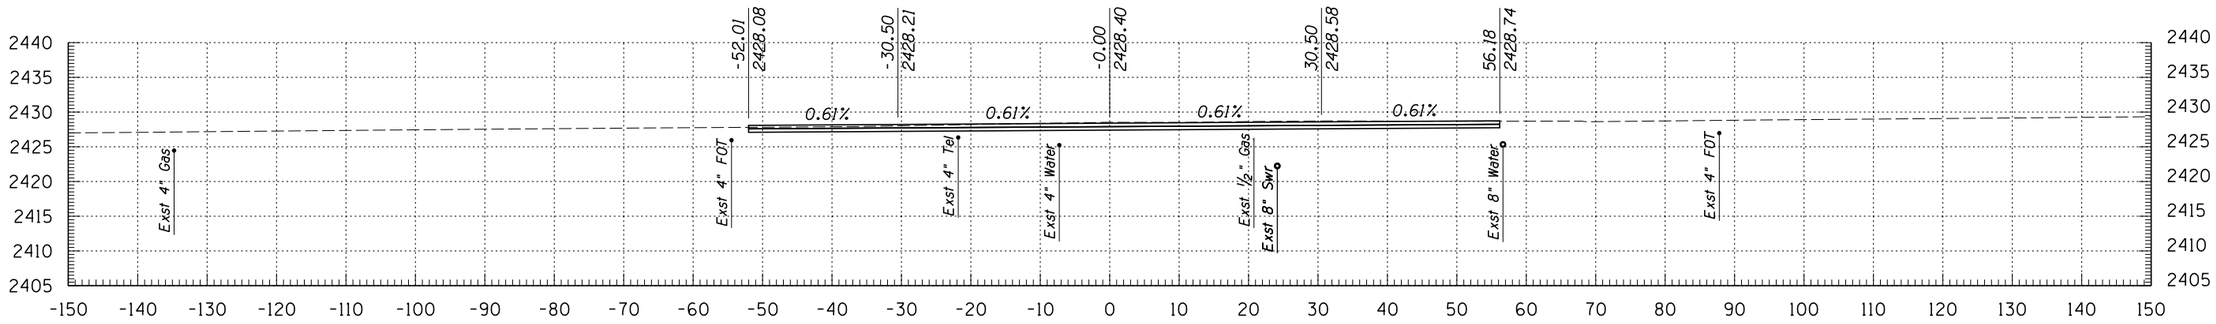

258+42

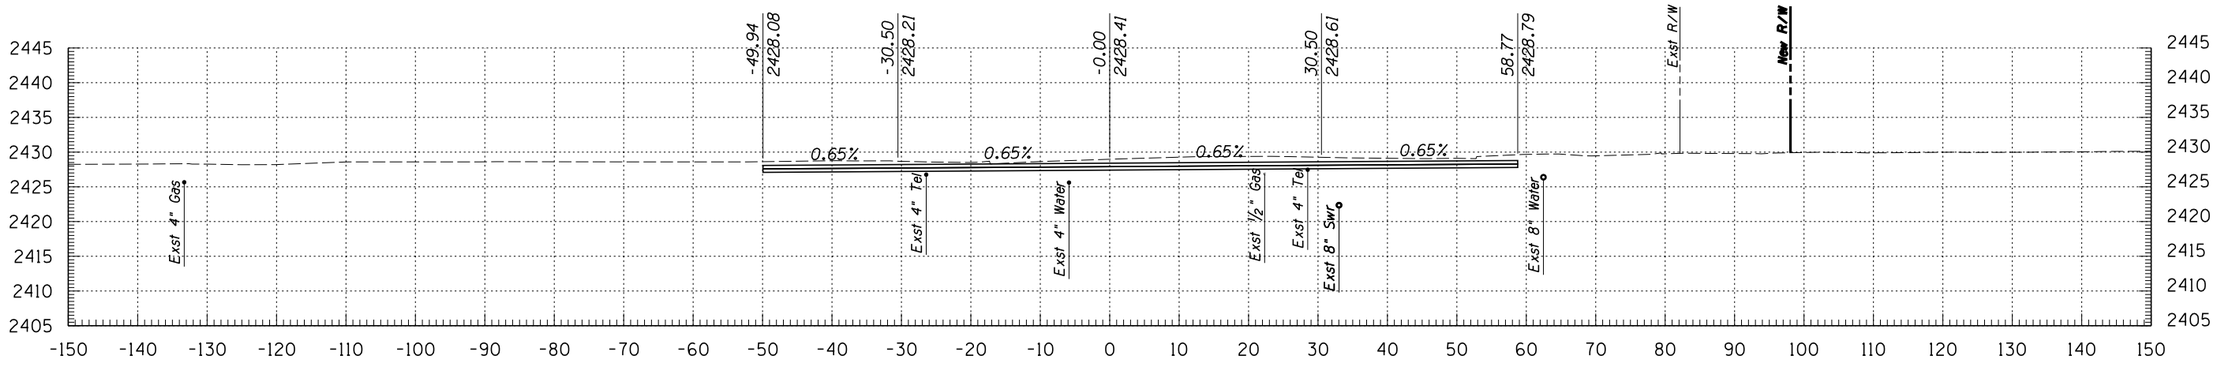

258+00

Kimley-Horn and Associates, Inc.
© 2009 KIMLEY-HORN AND ASSOCIATES, INC.
2210 East Fort Lowell Road, Suite 200
Tucson, Arizona 85719 (520) 615-9191

NO.	DATE	REVISION	BY	CHKD.	APPR.


PLANS ARE NOT FOR CONSTRUCTION

DEPARTMENT OF TRANSPORTATION/ENGINEERING DIVISION


GRANT ROAD CROSS SECTIONS

CITY OF TUCSON


DSGN. BY J. DEBERRY	11/09	REF.
DRWN. BY J. DEBERRY	11/09	SCALE: 1"=1' H, 1"=1' V
CHKD. BY B. BEENKEN	11/09	PLAN NO.

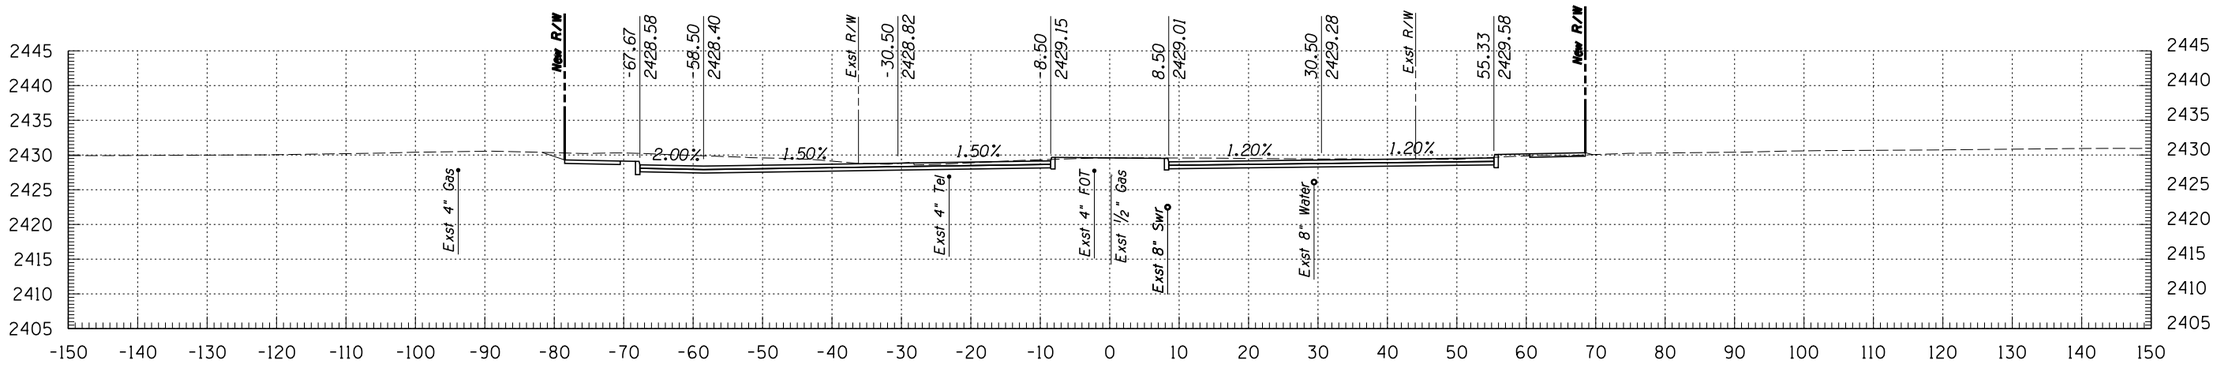

260+00

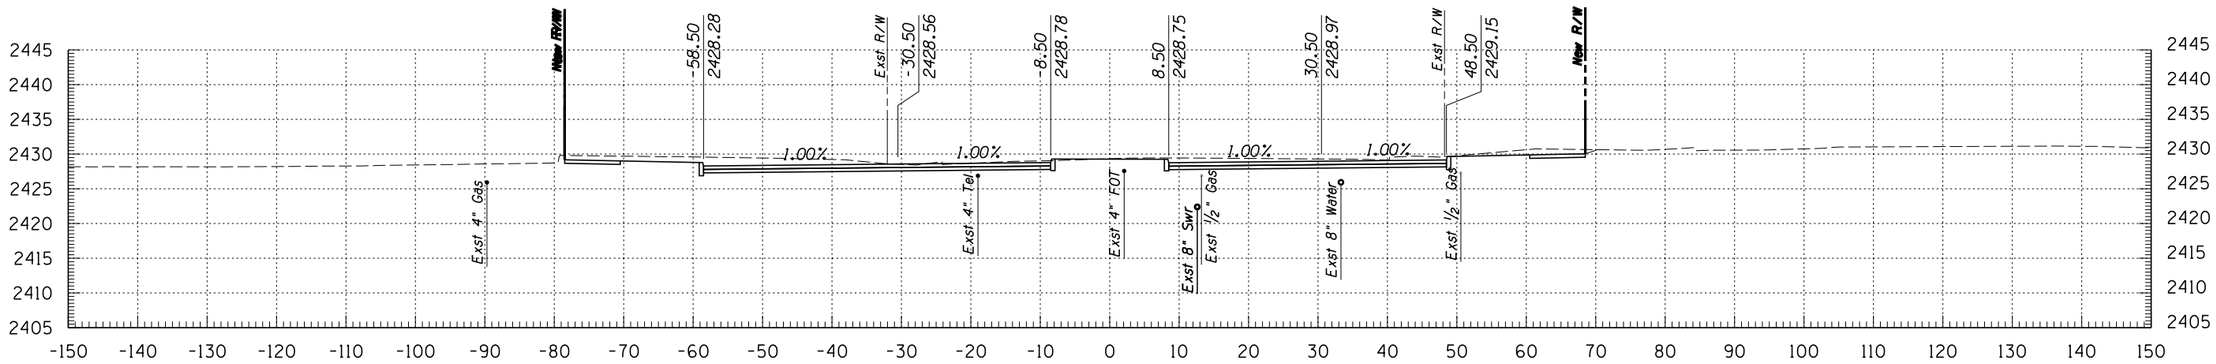

259+50

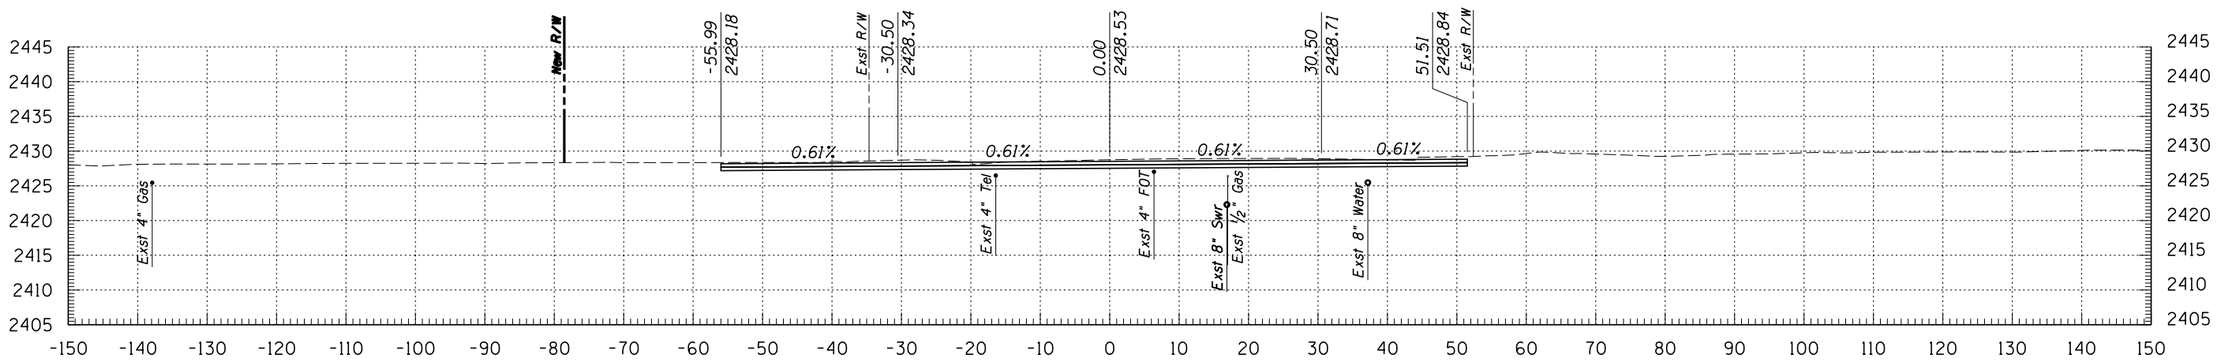

259+00

Kimley-Horn and Associates, Inc.
© 2009 KIMLEY-HORN AND ASSOCIATES, INC.
2210 East Fort Lowell Road, Suite 200
Tucson, Arizona 85719 (520) 615-9191

NO.	DATE	REVISION	BY	CHKD.	APPR.

PLANS ARE NOT FOR CONSTRUCTION


DEPARTMENT OF TRANSPORTATION/ENGINEERING DIVISION

GRANT ROAD CROSS SECTIONS


CITY OF TUCSON

DSGN. BY J. DEBERRY	11/09	REF.	SCALE: 1"=1' H, 1"=1' V
DRWN. BY J. DEBERRY	11/09		
CHKD. BY B. BEENKEN	11/09	PLAN NO.	


OF 120 OF 299

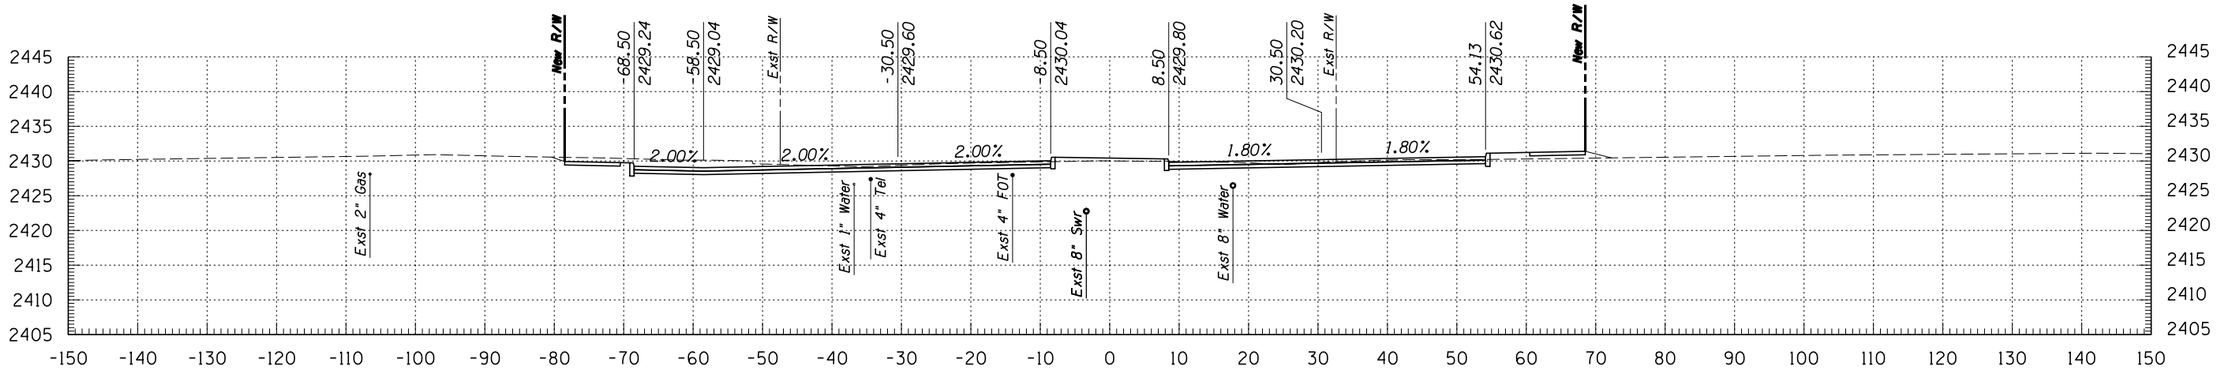

261+50

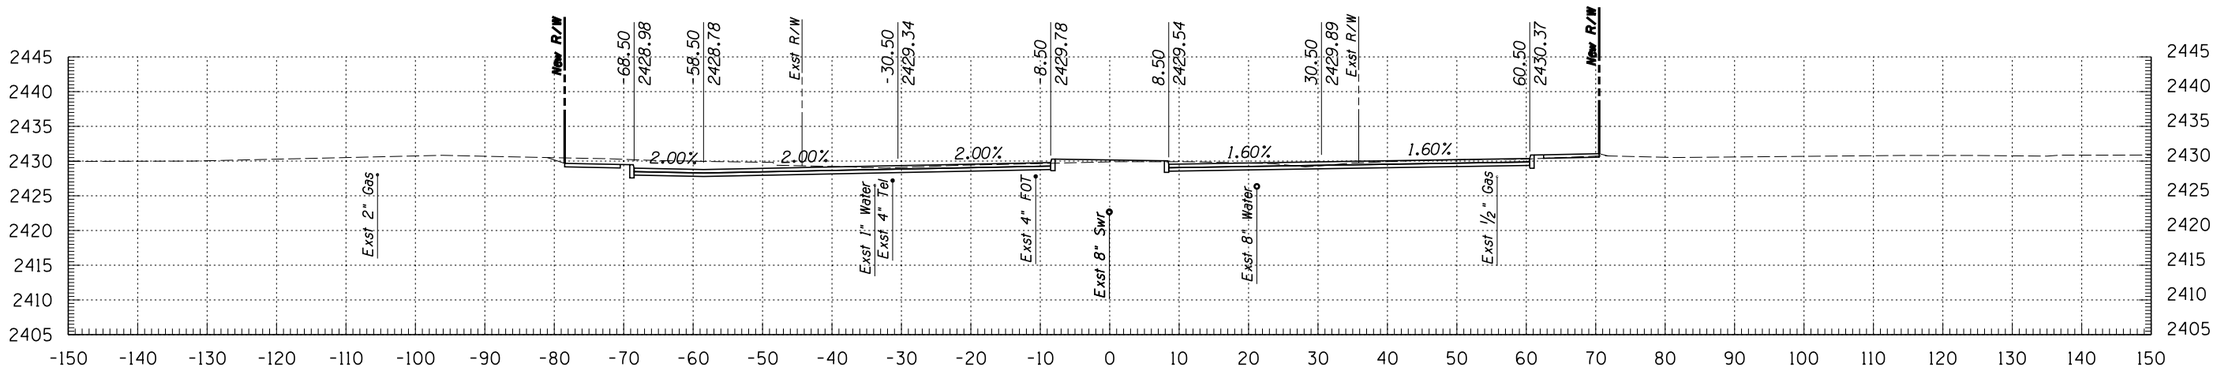

261+00

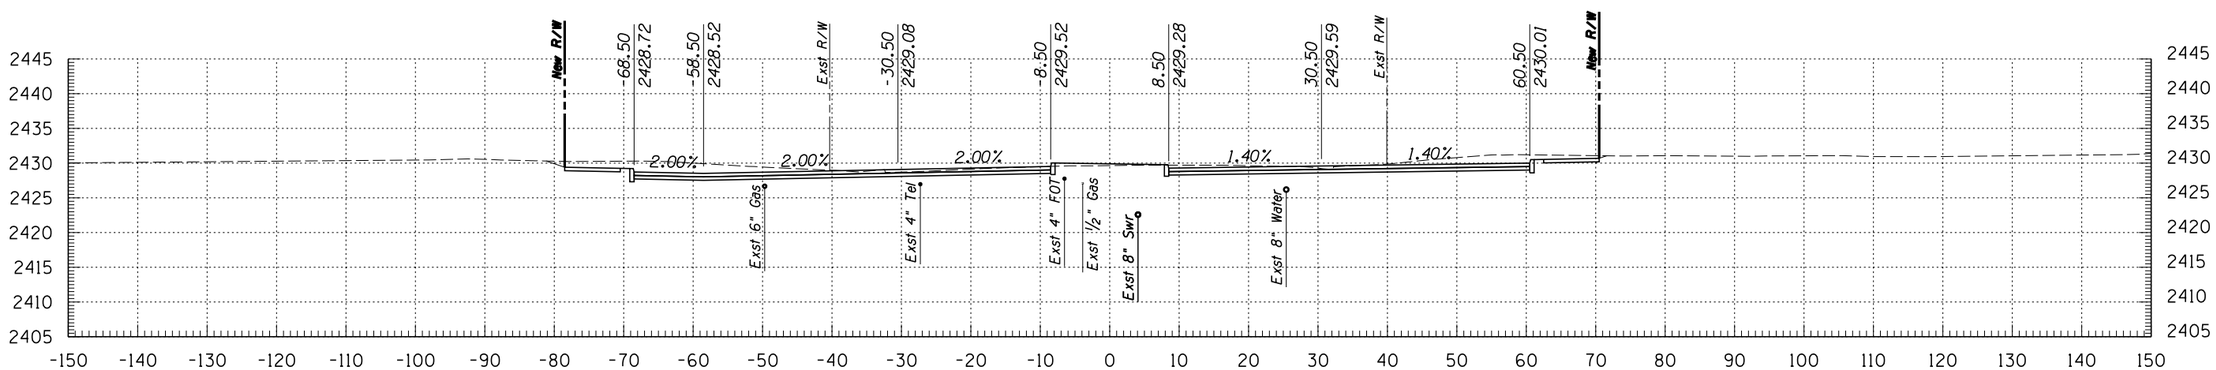

260+50

© 2009 KIMLEY-HORN AND ASSOCIATES, INC.

Kimley-Horn and Associates, Inc.
2210 East Fort Lowell Road, Suite 200
Tucson, Arizona 85719 (520) 615-9191

NO.	DATE	REVISION	BY	CHKD.	APPR.


PLANS ARE NOT FOR CONSTRUCTION

DEPARTMENT OF TRANSPORTATION/ENGINEERING DIVISION


GRANT ROAD CROSS SECTIONS

CITY OF TUCSON


DSGN. BY J. DEBERRY	11/09	REF.
DRWN. BY J. DEBERRY	11/09	SCALE: 1"=1' H, 1"=1' V
CHKD. BY B. BEENKEN	11/09	PLAN NO.

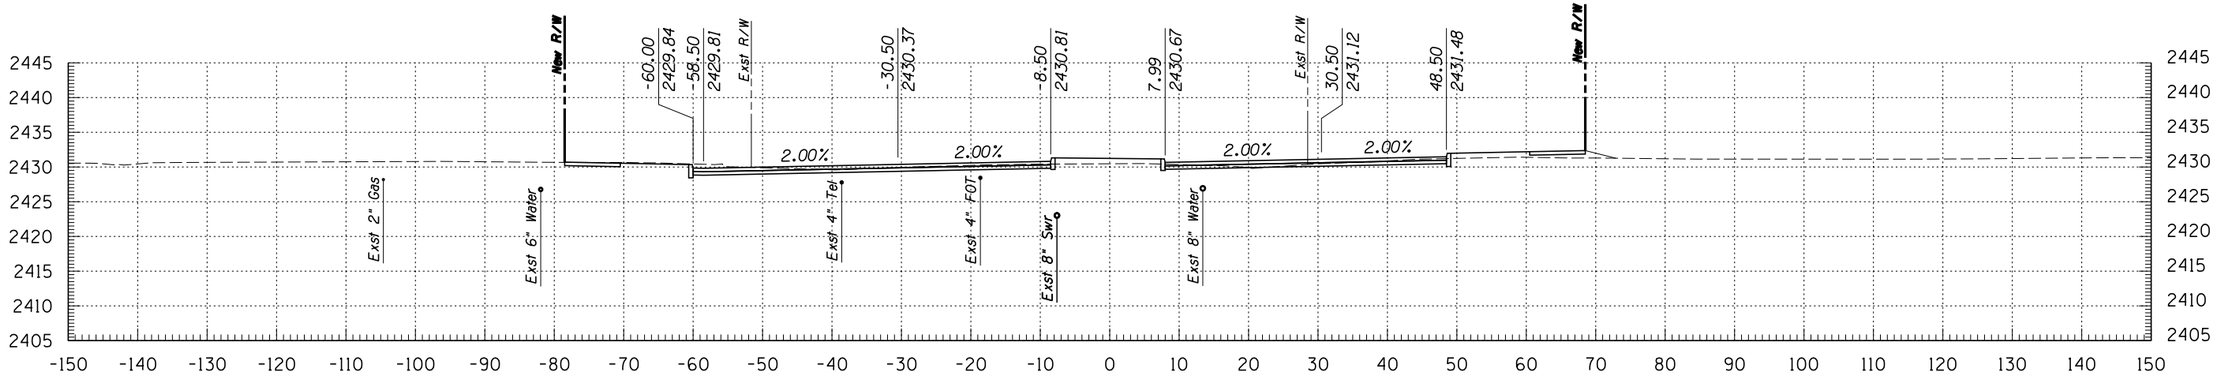

263+00

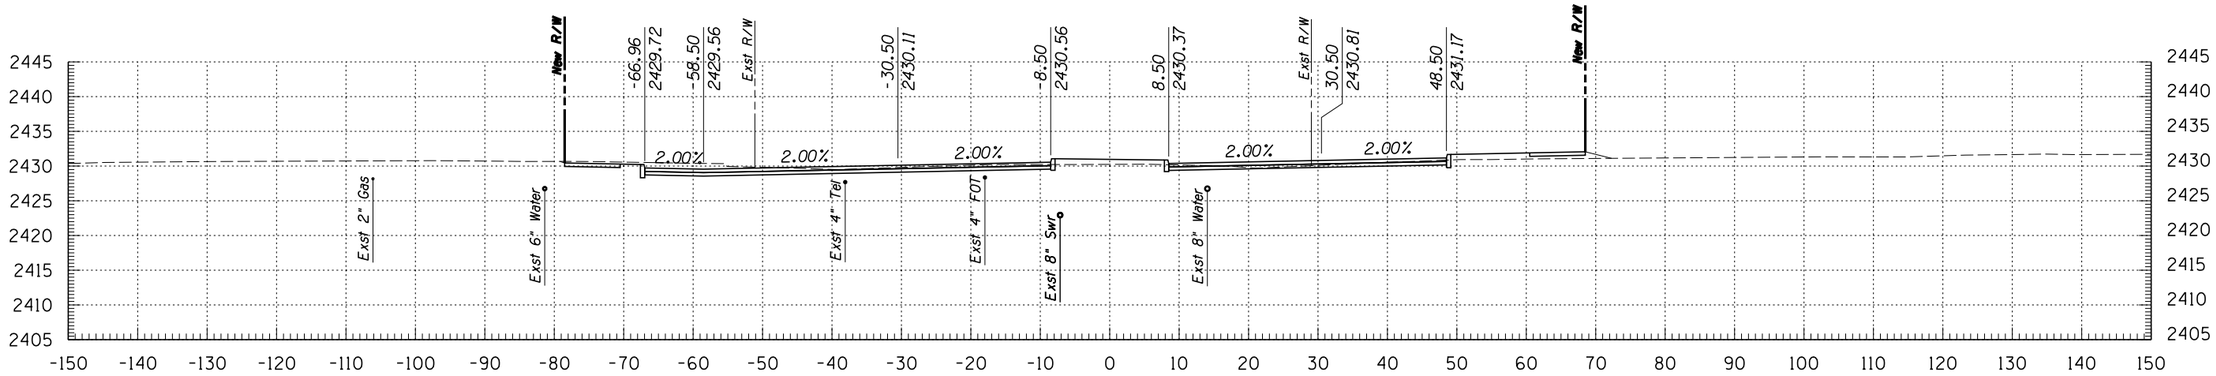

262+50

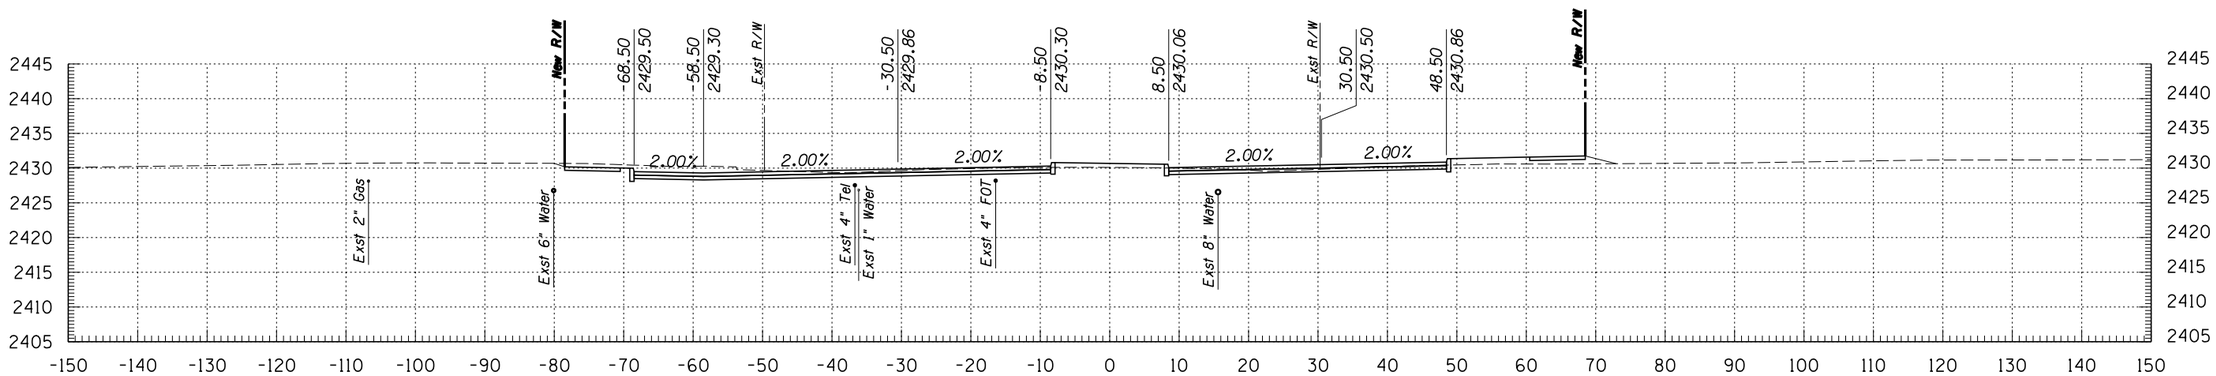

262+00

Kimley-Horn and Associates, Inc.
© 2009 KIMLEY-HORN AND ASSOCIATES, INC.
2210 East Fort Lowell Road, Suite 200
Tucson, Arizona 85719 (520) 615-9191

NO.	DATE	REVISION	BY	CHKD.	APPR.


PLANS ARE NOT FOR CONSTRUCTION

DEPARTMENT OF TRANSPORTATION/ENGINEERING DIVISION


GRANT ROAD CROSS SECTIONS

CITY OF TUCSON


DSGN. BY J. DEBERRY	11/09	REF.	SCALE: 1"=1' H, 1"=1' V
DRWN. BY J. DEBERRY	11/09		
CHKD. BY B. BEENKEN	11/09	PLAN NO.	

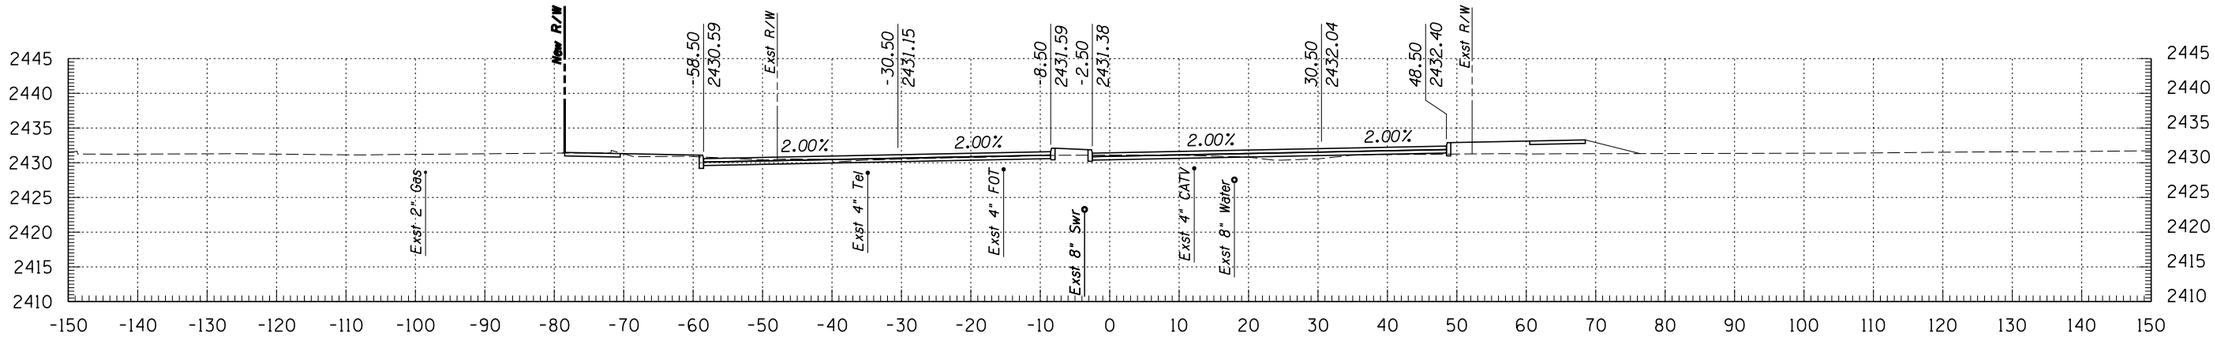

264+50

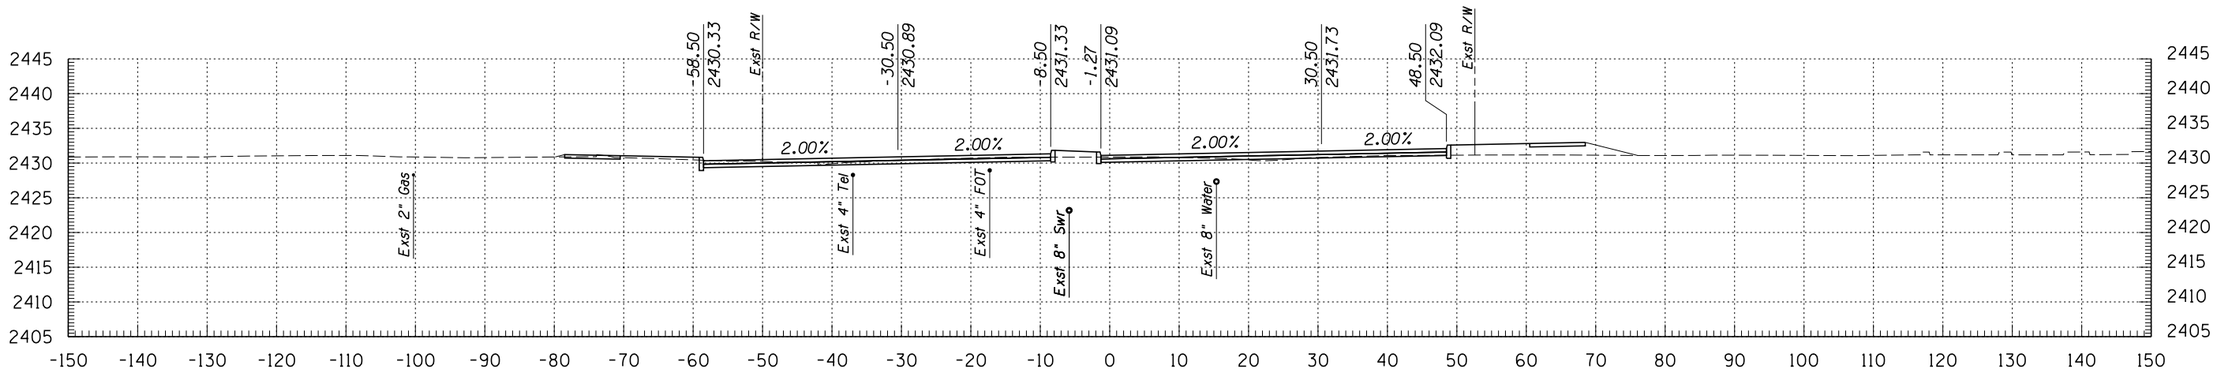

264+00

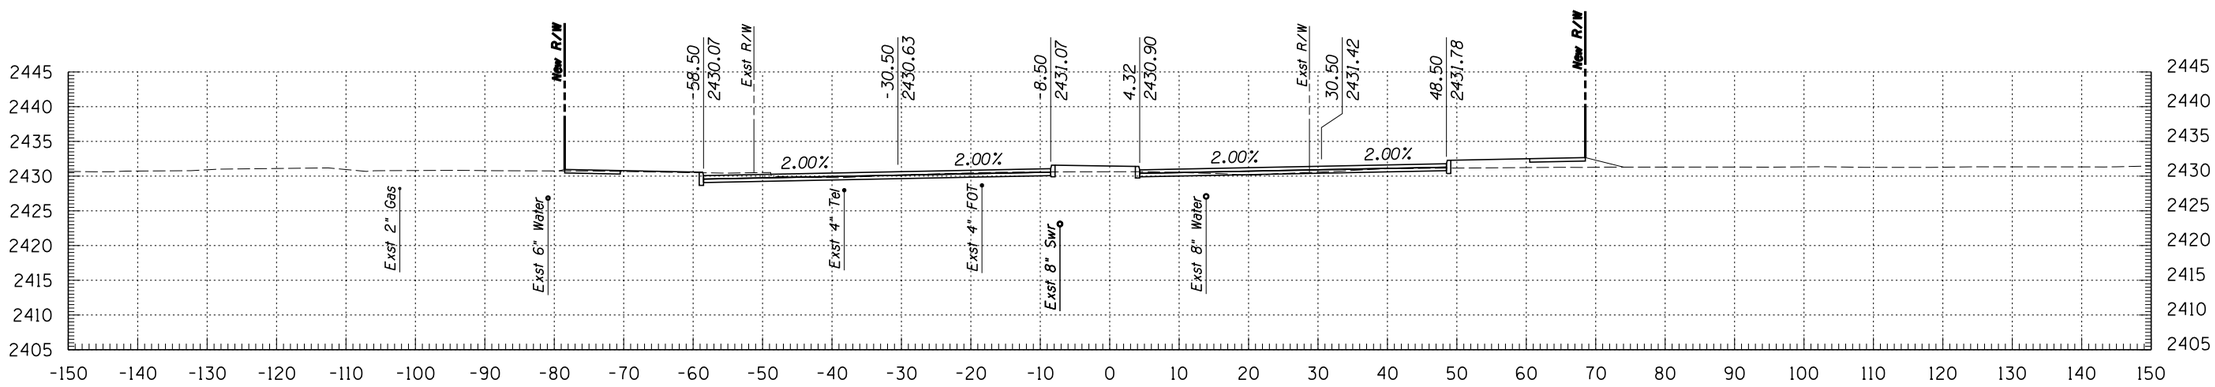

263+50

Kimley-Horn and Associates, Inc.
© 2009 KIMLEY-HORN AND ASSOCIATES, INC.
2210 East Fort Lowell Road, Suite 200
Tucson, Arizona 85719 (520) 615-9191

NO.	DATE	REVISION	BY	CHKD.	APPR.


PLANS ARE NOT FOR CONSTRUCTION

DEPARTMENT OF TRANSPORTATION/ENGINEERING DIVISION


GRANT ROAD CROSS SECTIONS

CITY OF TUCSON


DSGN. BY J. DEBERRY	11/09	REF.	SCALE: 1"=1' H, 1"=1' V
DRWN. BY J. DEBERRY	11/09		
CHKD. BY B. BEENKEN	11/09	PLAN NO.	

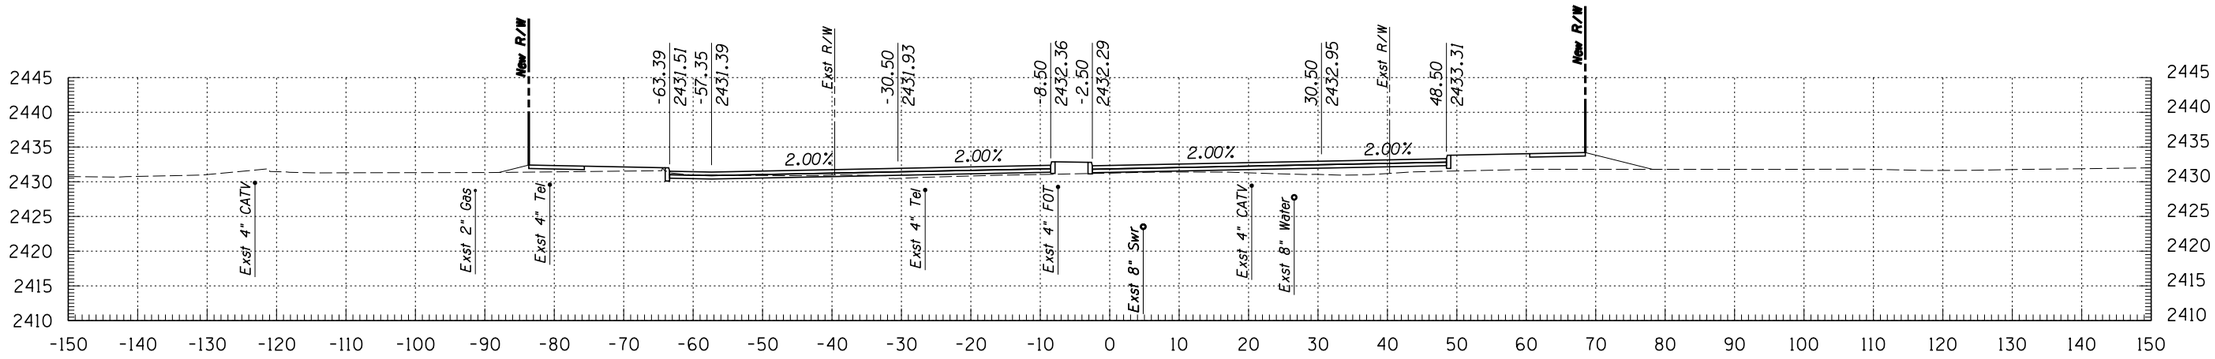

266+00

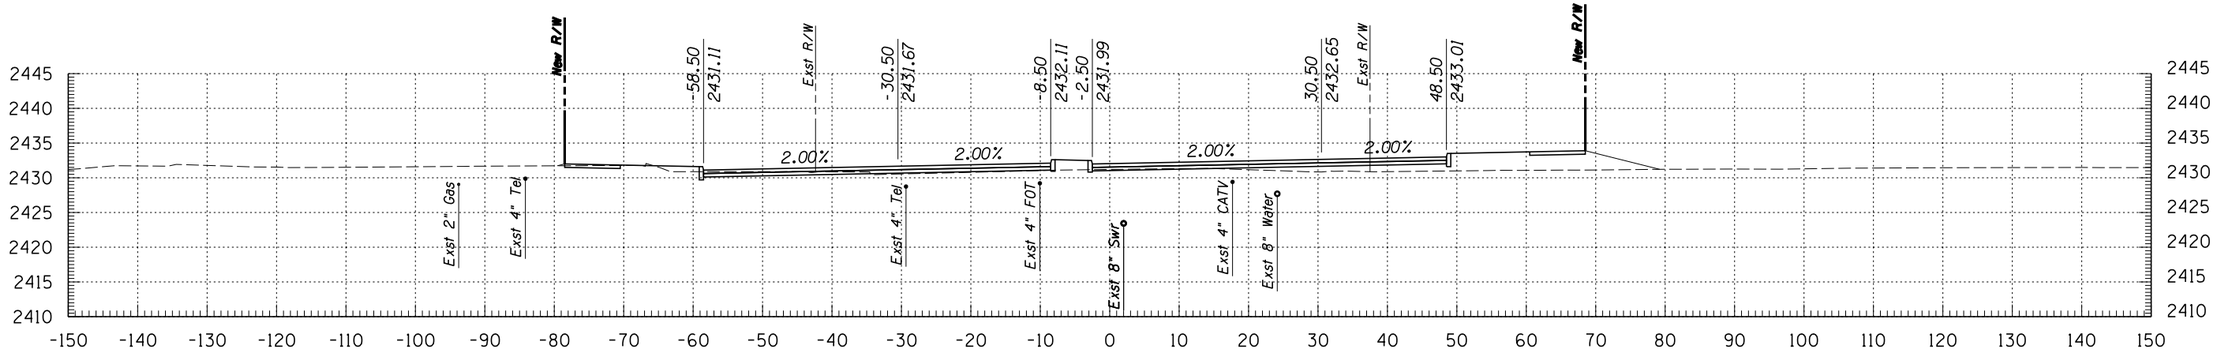

265+50

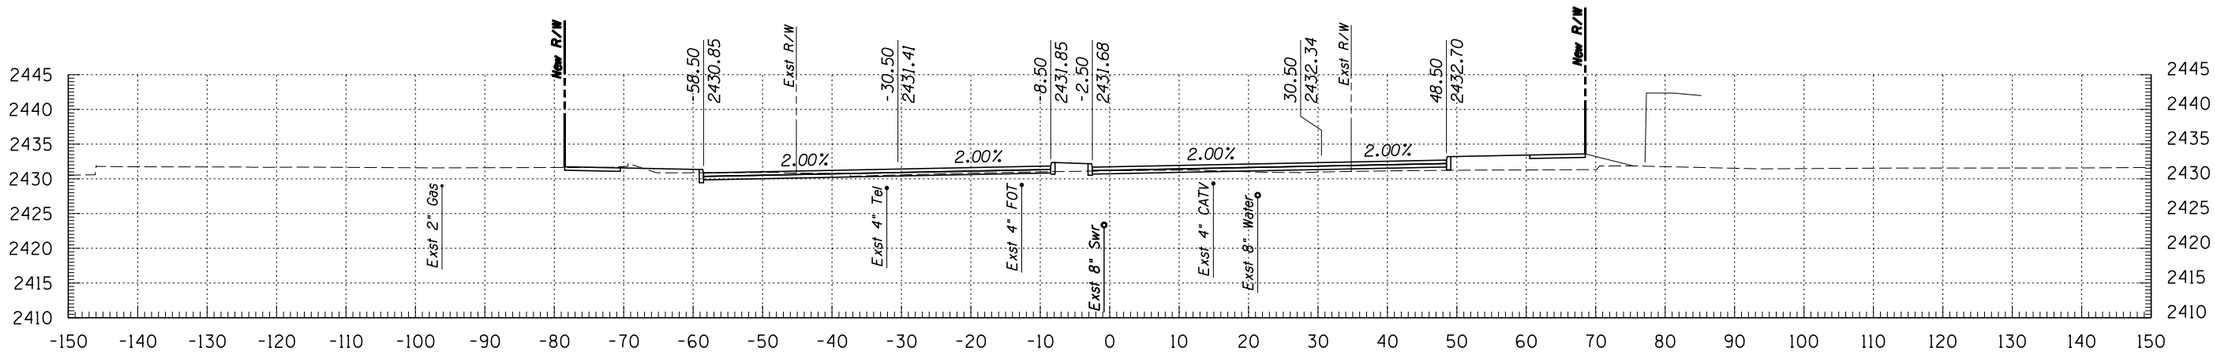

265+00

Kimley-Horn and Associates, Inc.

© 2009 KIMLEY-HORN AND ASSOCIATES, INC.

2210 East Fort Lowell Road, Suite 200
Tucson, Arizona 85719 (520) 615-9191

NO.	DATE	REVISION	BY	CHKD.	APPR.

PLANS ARE NOT FOR CONSTRUCTION


DEPARTMENT OF TRANSPORTATION/ENGINEERING DIVISION

GRANT ROAD CROSS SECTIONS


CITY OF TUCSON

DSGN. BY J. DEBERRY	11/09	REF.	SCALE: 1"=1' H, 1"=1' V
DRWN. BY J. DEBERRY	11/09		
CHKD. BY B. BEENKEN	11/09	PLAN NO.	


OF 124 OF 299

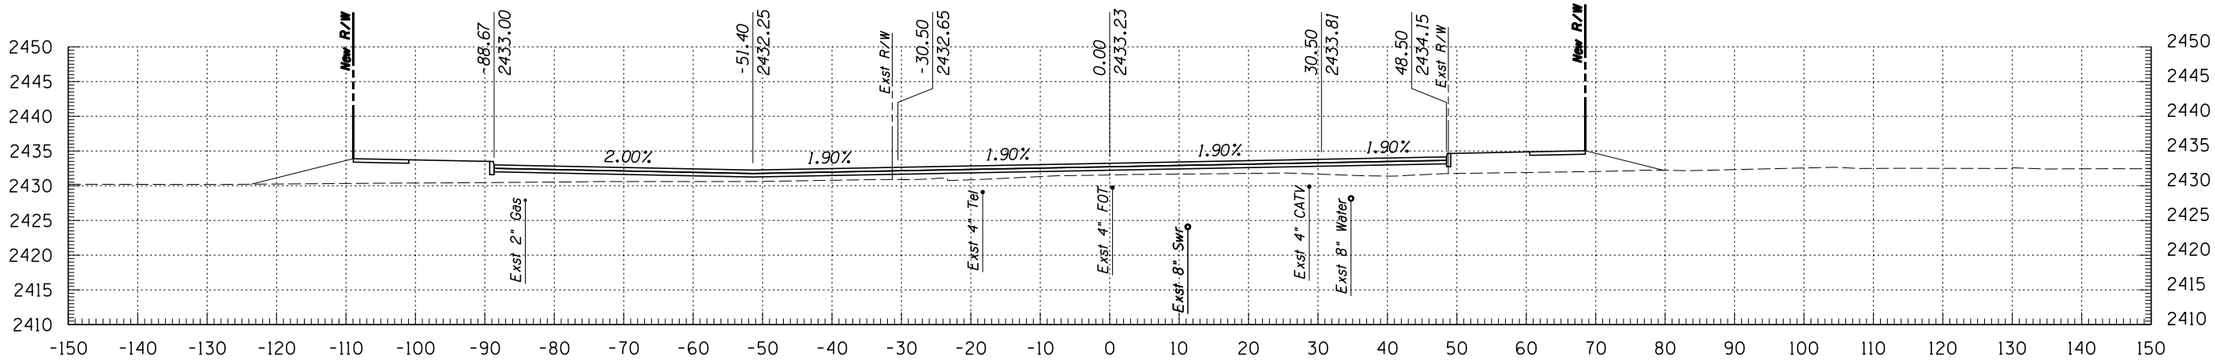

267+50

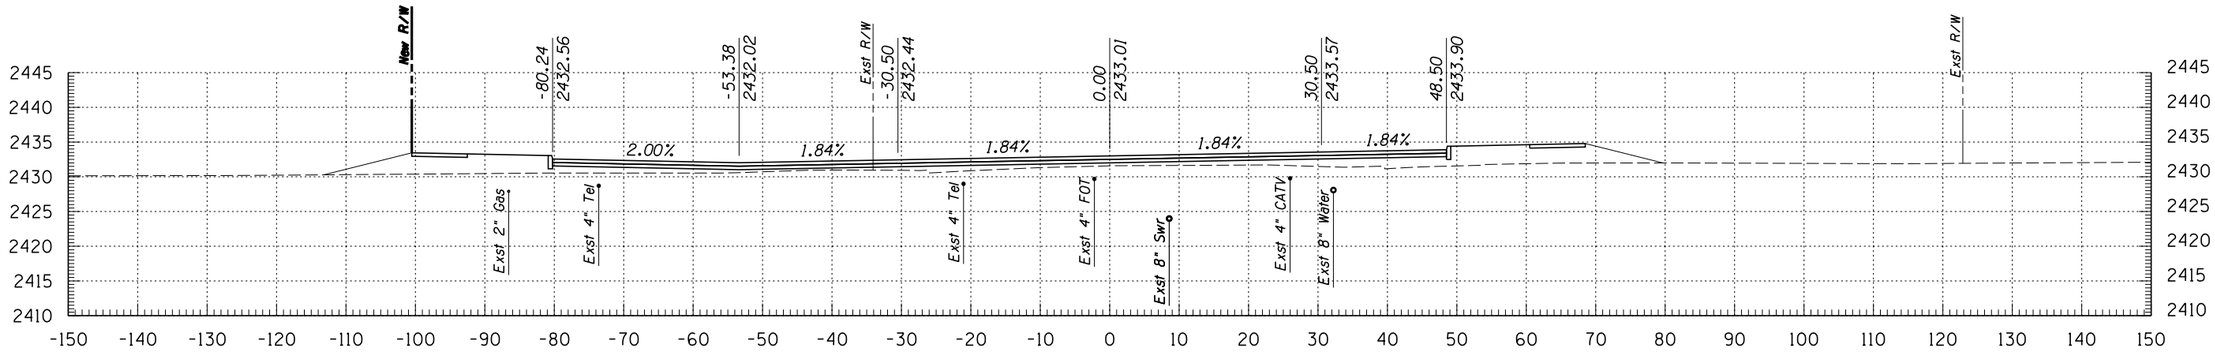

267+00

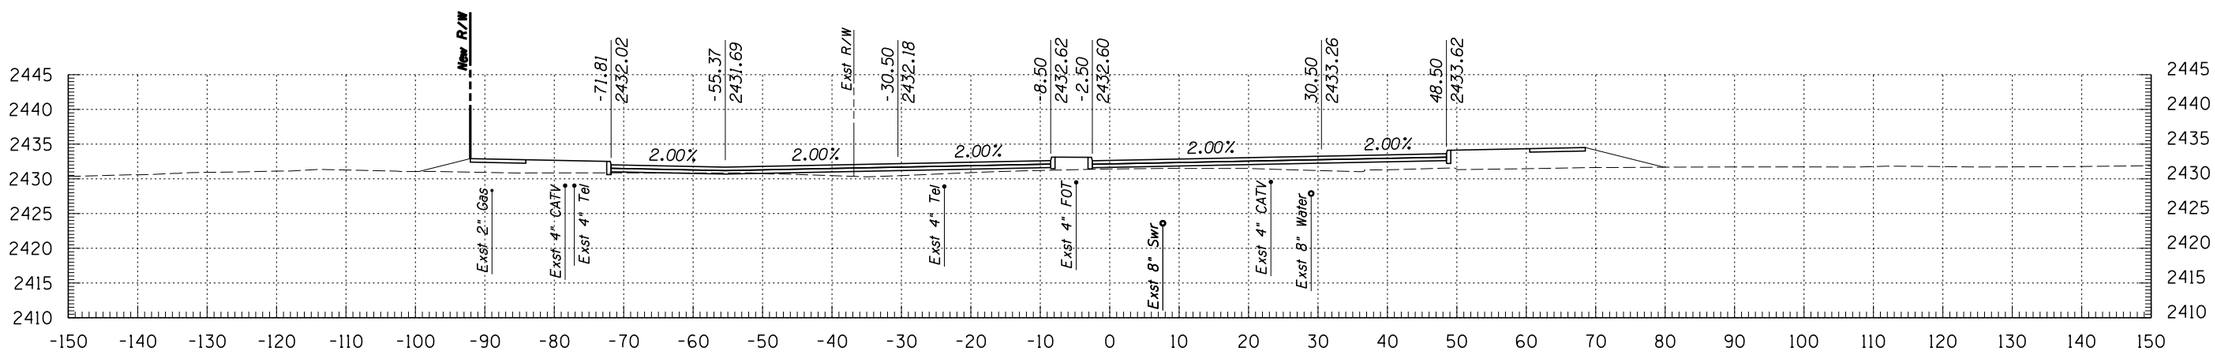

266+50

Kimley-Horn and Associates, Inc.
© 2009 KIMLEY-HORN AND ASSOCIATES, INC.
2210 East Fort Lowell Road, Suite 200
Tucson, Arizona 85719 (520) 615-9191

NO.	DATE	REVISION	BY	CHKD.	APPR.


PLANS ARE NOT FOR CONSTRUCTION

DEPARTMENT OF TRANSPORTATION/ENGINEERING DIVISION


GRANT ROAD CROSS SECTIONS

CITY OF TUCSON


DSGN. BY J. DEBERRY	11/09	REF.	SCALE: 1"=1' H, 1"=1' V
DRWN. BY J. DEBERRY	11/09		
CHKD. BY B. BEENKEN	11/09	PLAN NO.	

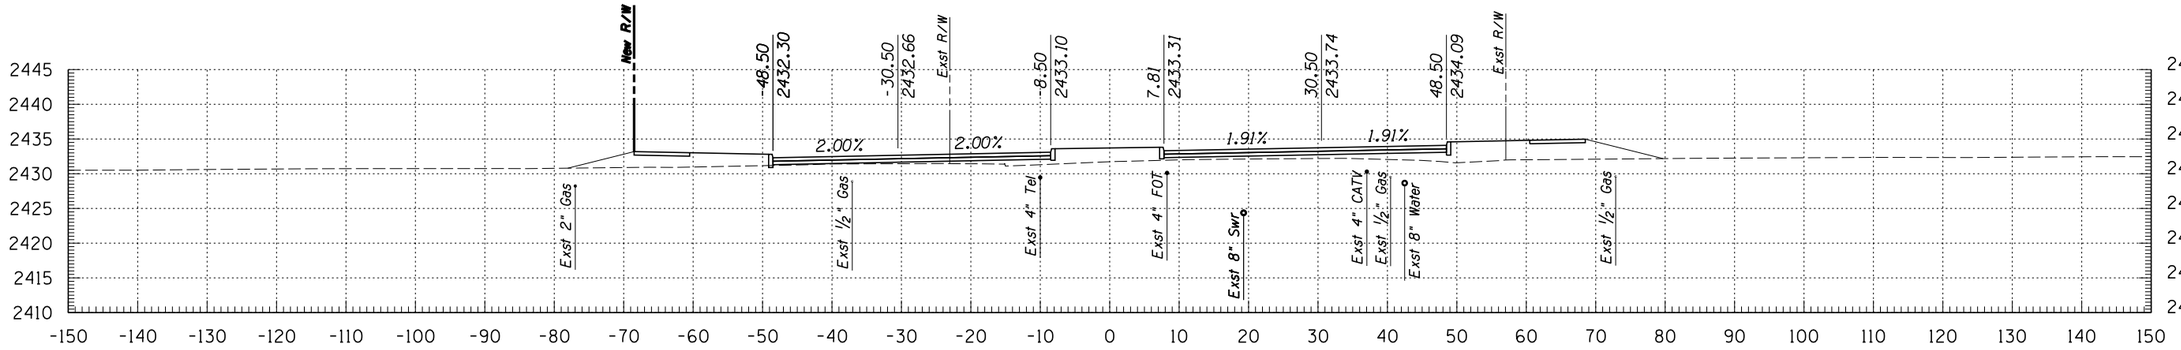

269+00

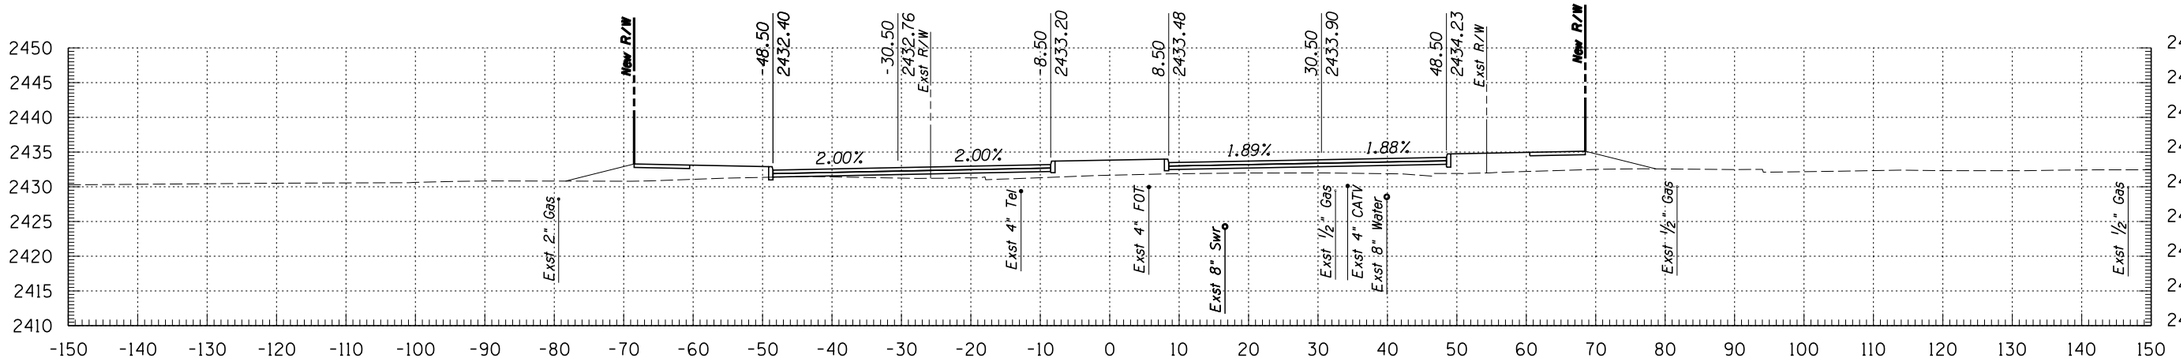

268+50

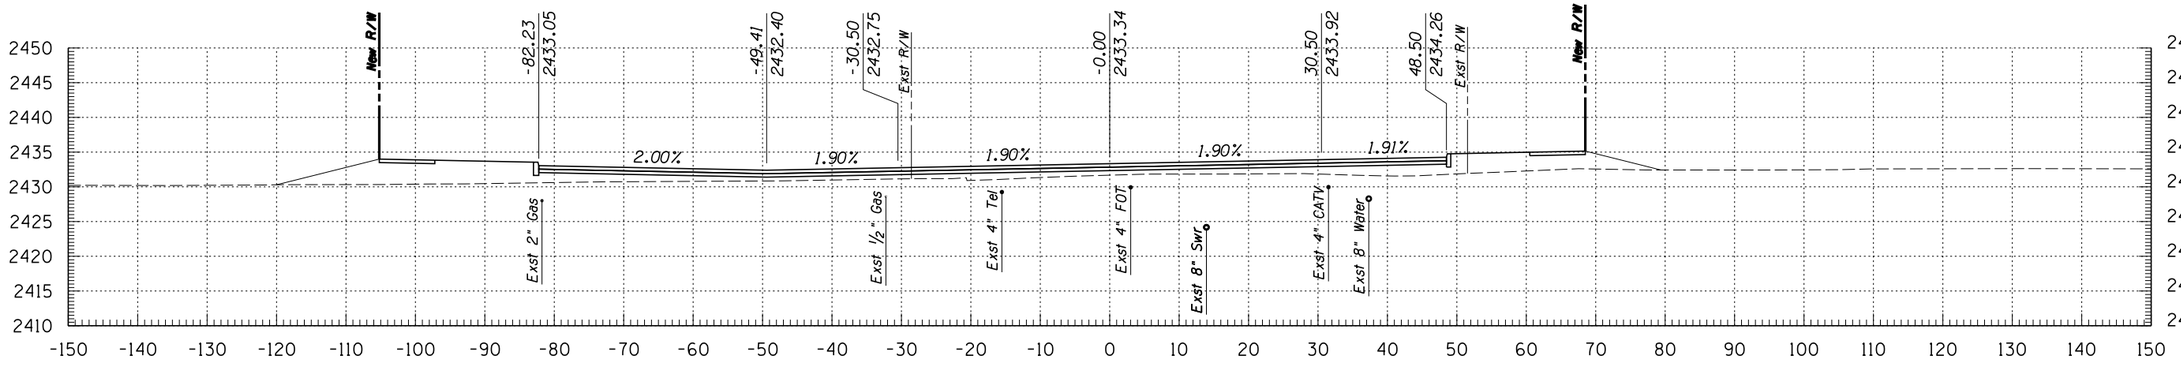

268+00

Kimley-Horn and Associates, Inc.
© 2009 KIMLEY-HORN AND ASSOCIATES, INC.
2210 East Fort Lowell Road, Suite 200
Tucson, Arizona 85719 (520) 615-9191

NO.	DATE	REVISION	BY	CHKD.	APPR.

PLANS ARE NOT FOR CONSTRUCTION


DEPARTMENT OF TRANSPORTATION/ENGINEERING DIVISION

GRANT ROAD CROSS SECTIONS


CITY OF TUCSON

DSGN. BY J. DEBERRY	11/09	REF.
DRWN. BY J. DEBERRY	11/09	SCALE: 1"=1' H, 1"=1' V
CHKD. BY B. BEENKEN	11/09	PLAN NO.


OF 126 OF 299

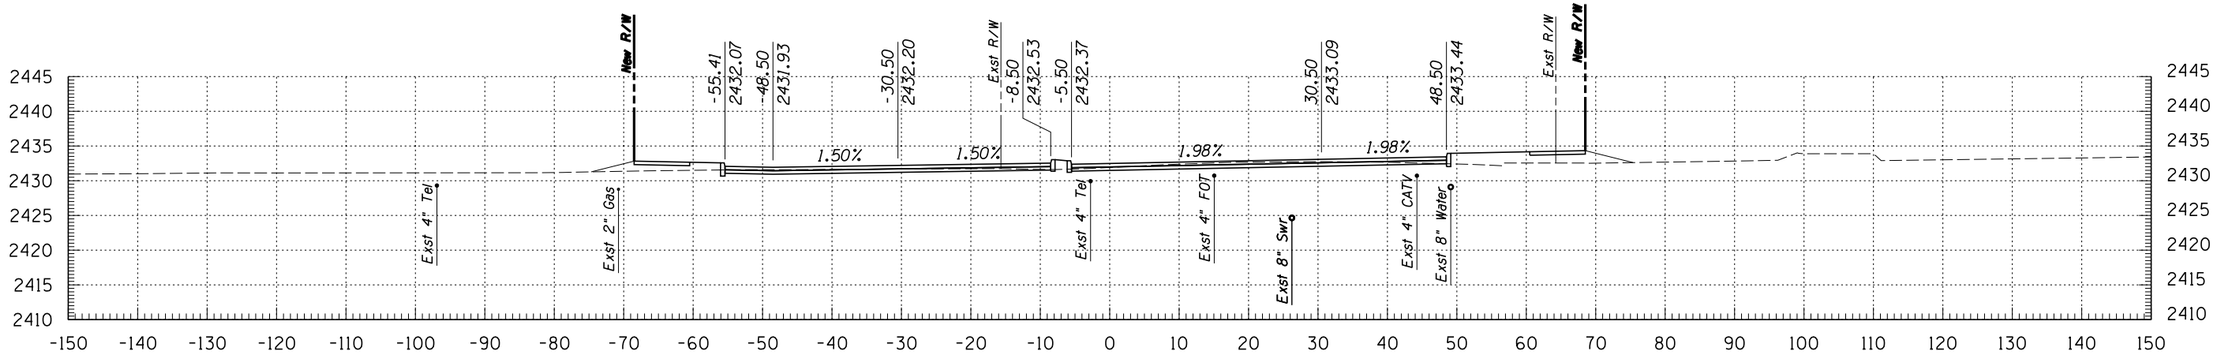

270+50

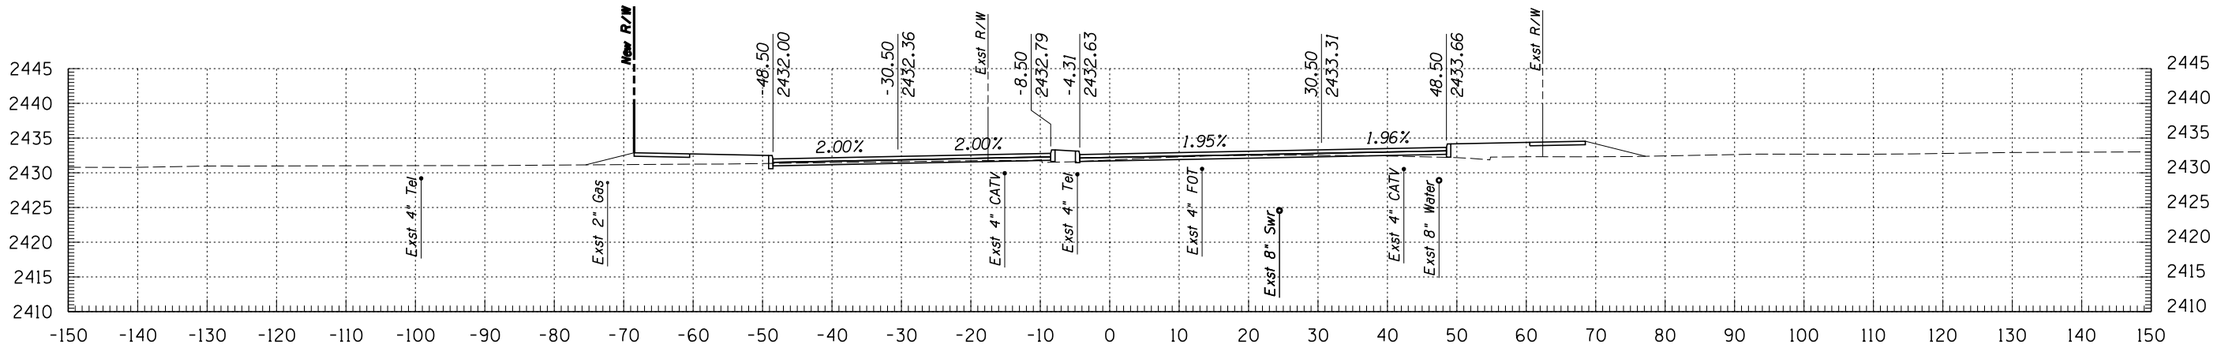

270+00

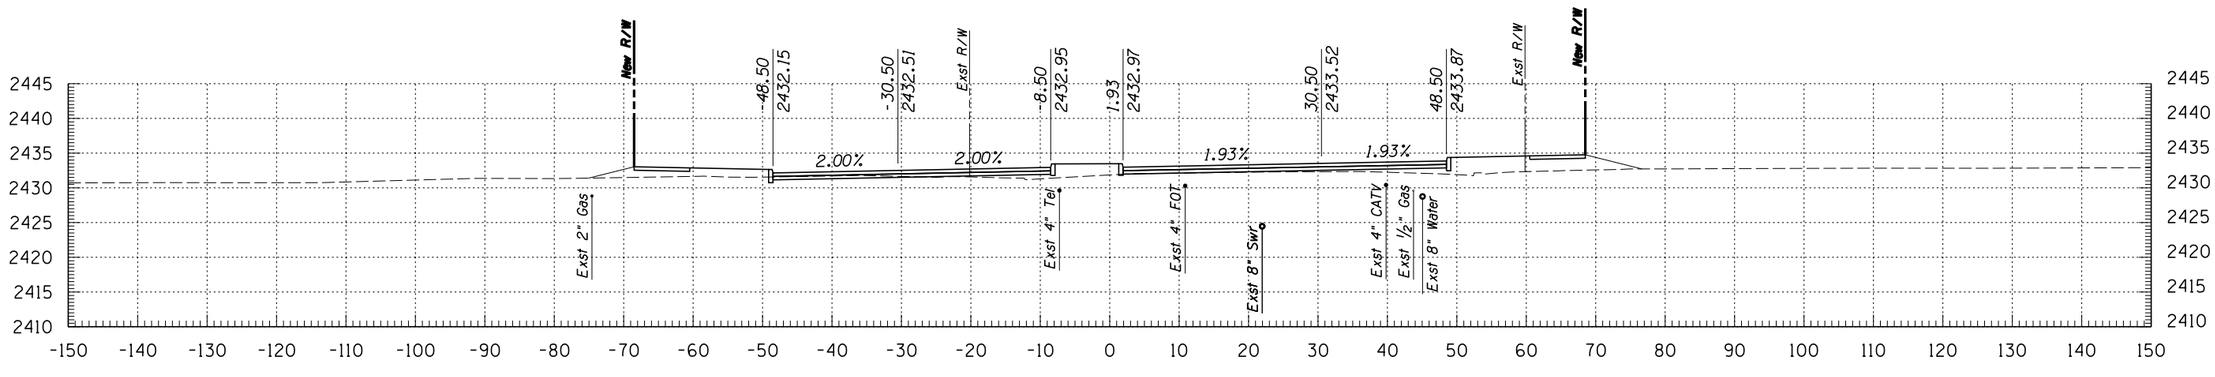

269+50

Kimley-Horn and Associates, Inc.
© 2009 KIMLEY-HORN AND ASSOCIATES, INC.
2210 East Fort Lowell Road, Suite 200
Tucson, Arizona 85719 (520) 615-9191

NO.	DATE	REVISION	BY	CHKD.	APPR.


PLANS ARE NOT FOR CONSTRUCTION

DEPARTMENT OF TRANSPORTATION/ENGINEERING DIVISION


GRANT ROAD CROSS SECTIONS

CITY OF TUCSON


DSGN. BY J. DEBERRY	11/09	REF.	SCALE: 1"=1' H, 1"=1' V
DRWN. BY J. DEBERRY	11/09		
CHKD. BY B. BEENKEN	11/09	PLAN NO.	

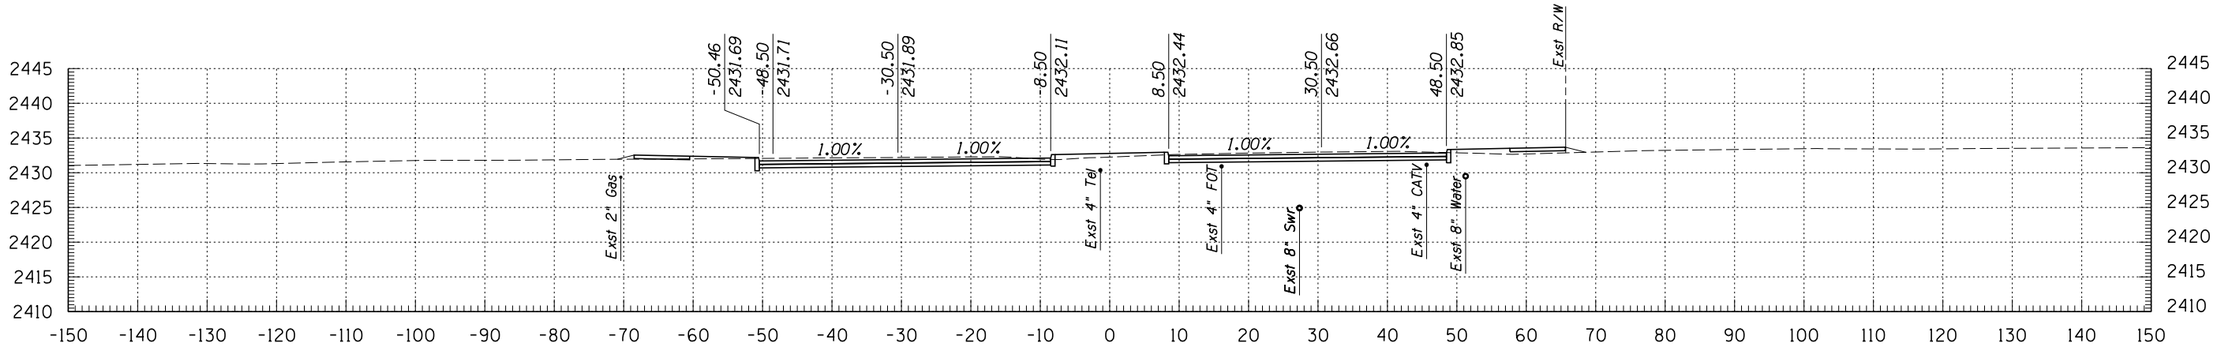

272+00

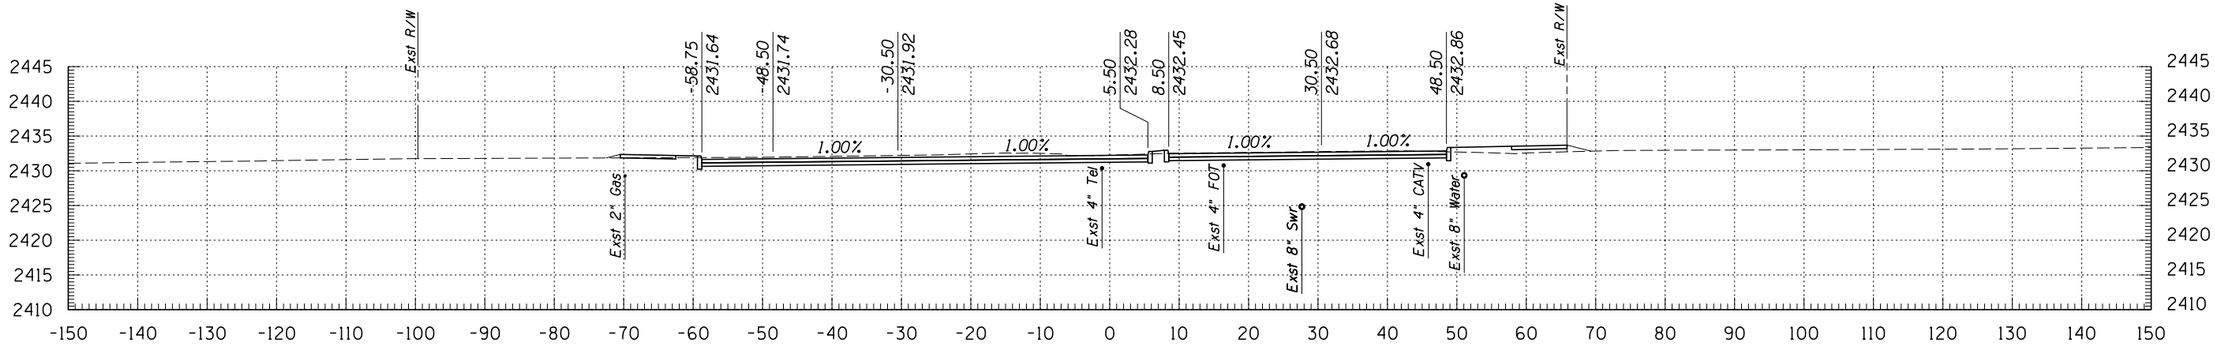

271+50

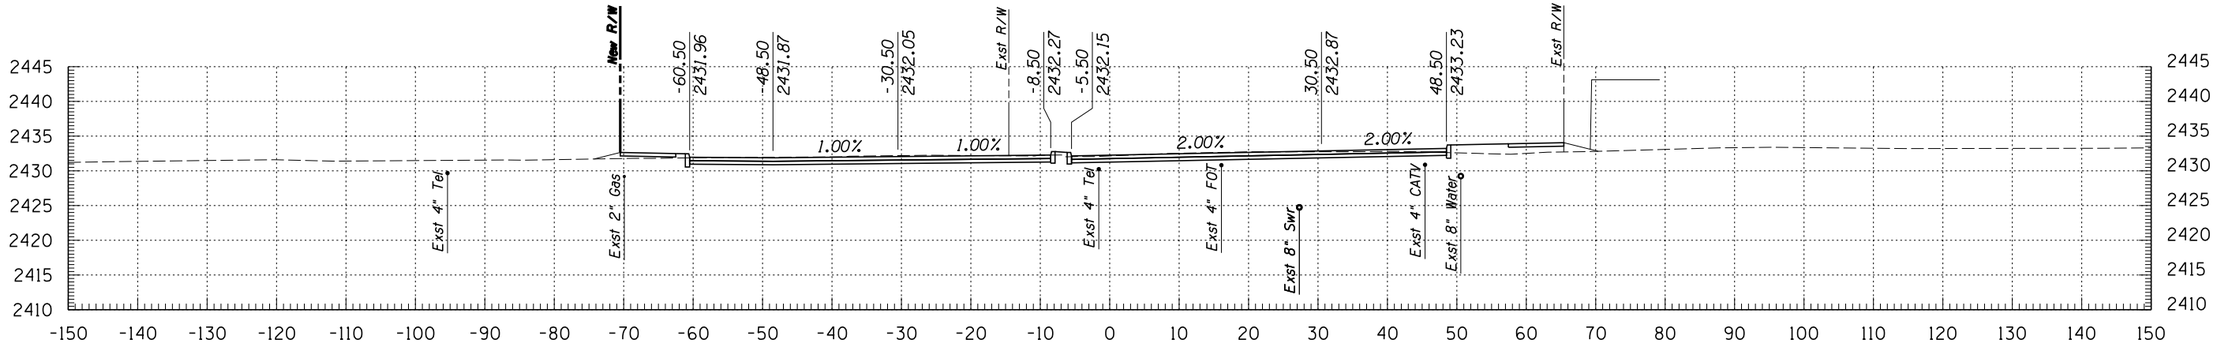

271+00

Kimley-Horn and Associates, Inc.
© 2009 KIMLEY-HORN AND ASSOCIATES, INC.
2210 East Fort Lowell Road, Suite 200
Tucson, Arizona 85719 (520) 615-9191

NO.	DATE	REVISION	BY	CHKD.	APPR.


PLANS ARE NOT FOR CONSTRUCTION

DEPARTMENT OF TRANSPORTATION/ENGINEERING DIVISION


GRANT ROAD CROSS SECTIONS

CITY OF TUCSON


DSGN. BY J. DEBERRY	11/09	REF.
DRWN. BY J. DEBERRY	11/09	SCALE: 1"=1' H, 1"=1' V
CHKD. BY B. BEENKEN	11/09	PLAN NO.

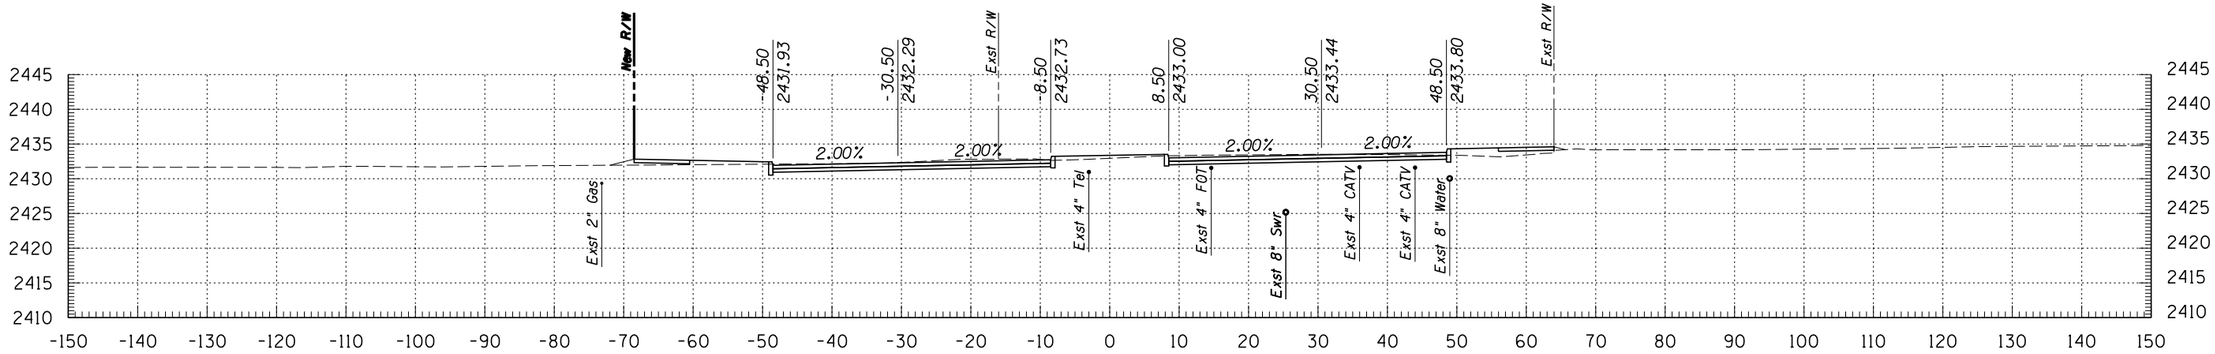

273+50

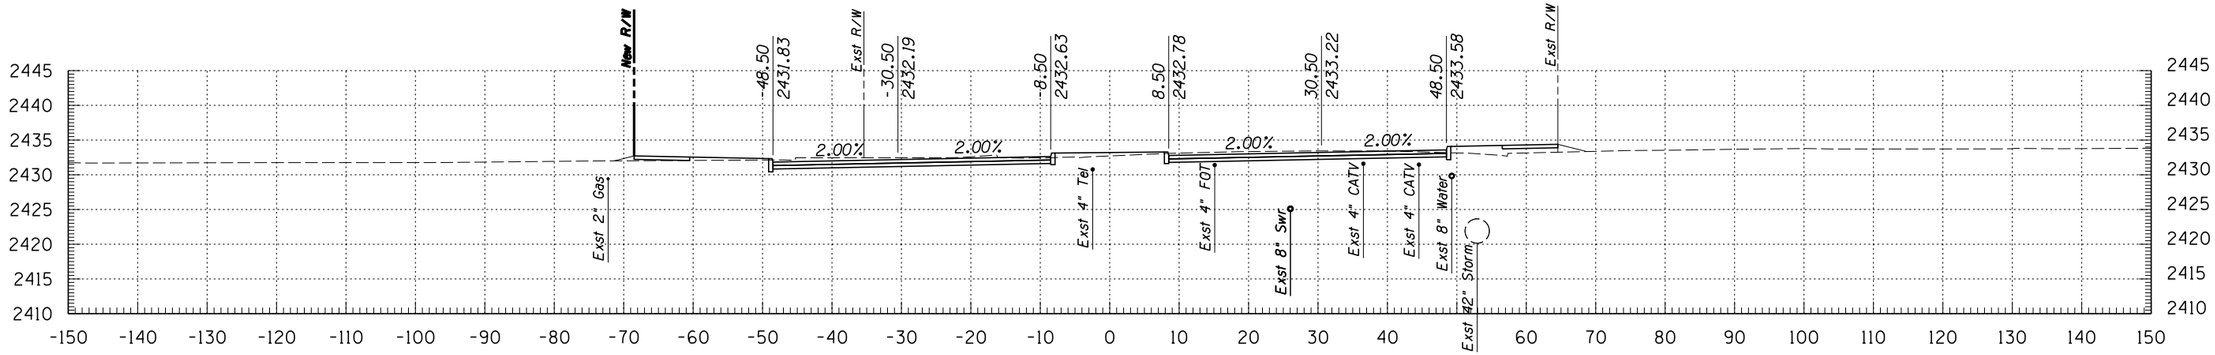

273+00

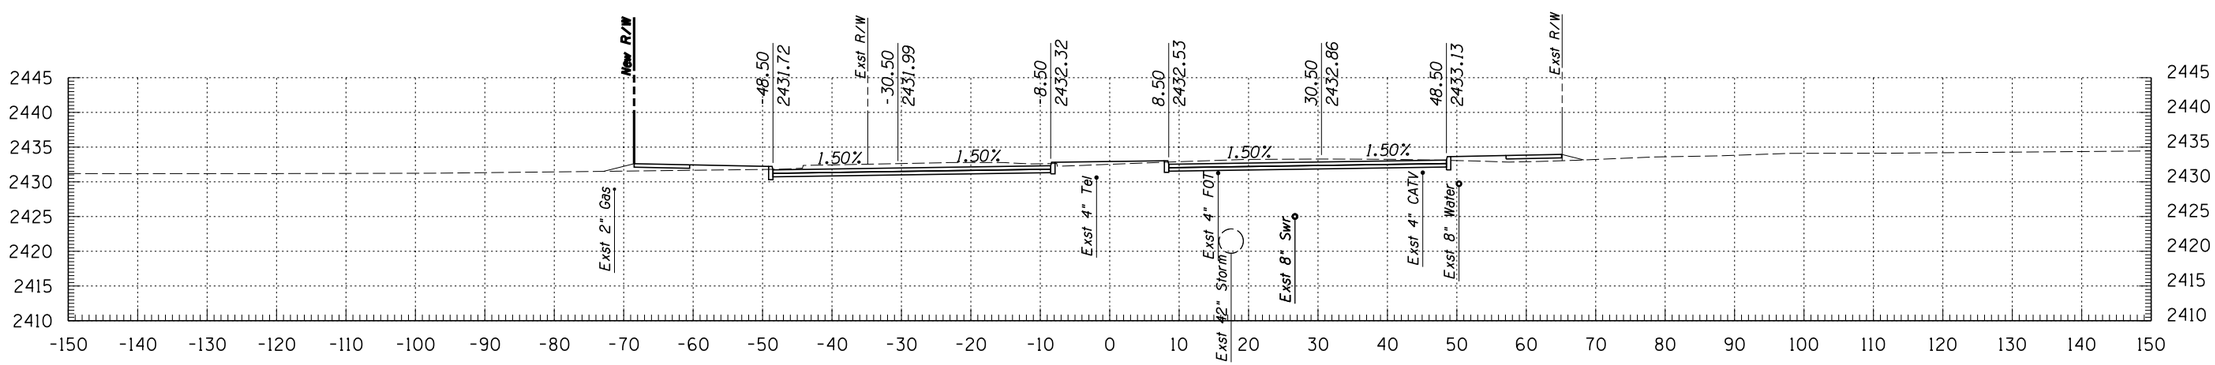

272+50

© 2009 KIMLEY-HORN AND ASSOCIATES, INC.

Kimley-Horn and Associates, Inc.
2210 East Fort Lowell Road, Suite 200
Tucson, Arizona 85719 (520) 615-9191

NO.	DATE	REVISION	BY	CHKD.	APPR.


PLANS ARE NOT FOR CONSTRUCTION

DEPARTMENT OF TRANSPORTATION/ENGINEERING DIVISION


GRANT ROAD CROSS SECTIONS

CITY OF TUCSON


DSGN. BY J. DEBERRY	11/09	REF.
DRWN. BY J. DEBERRY	11/09	SCALE: 1"=1' H, 1"=1' V
CHKD. BY B. BEENKEN	11/09	PLAN NO.

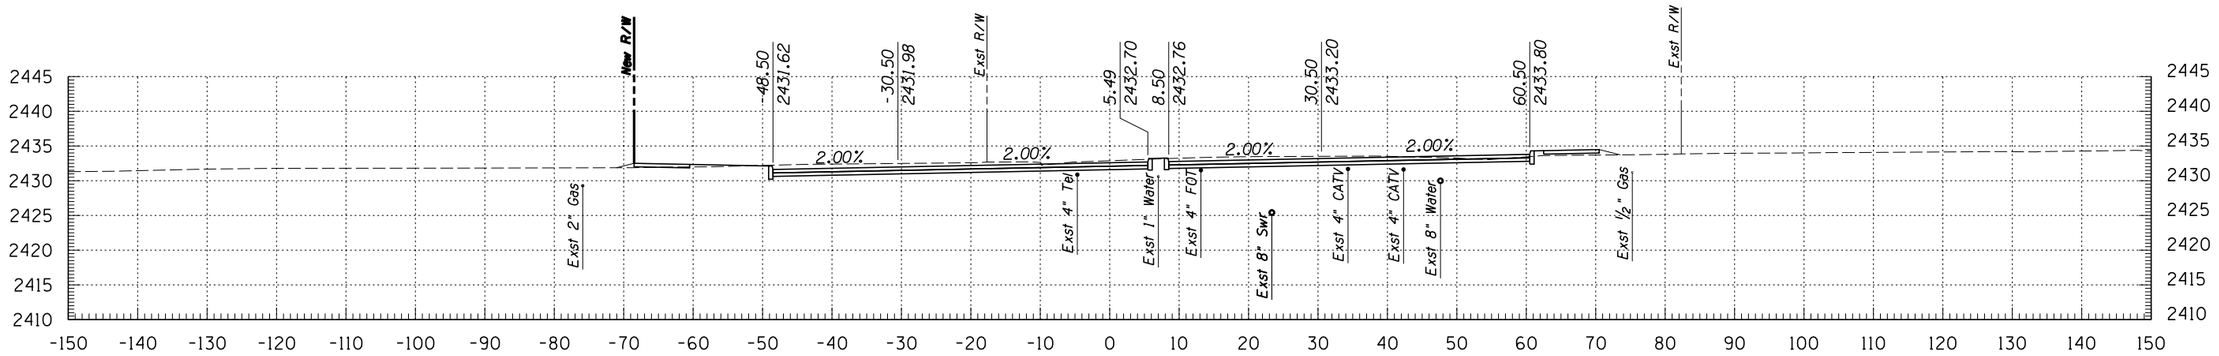

275+00

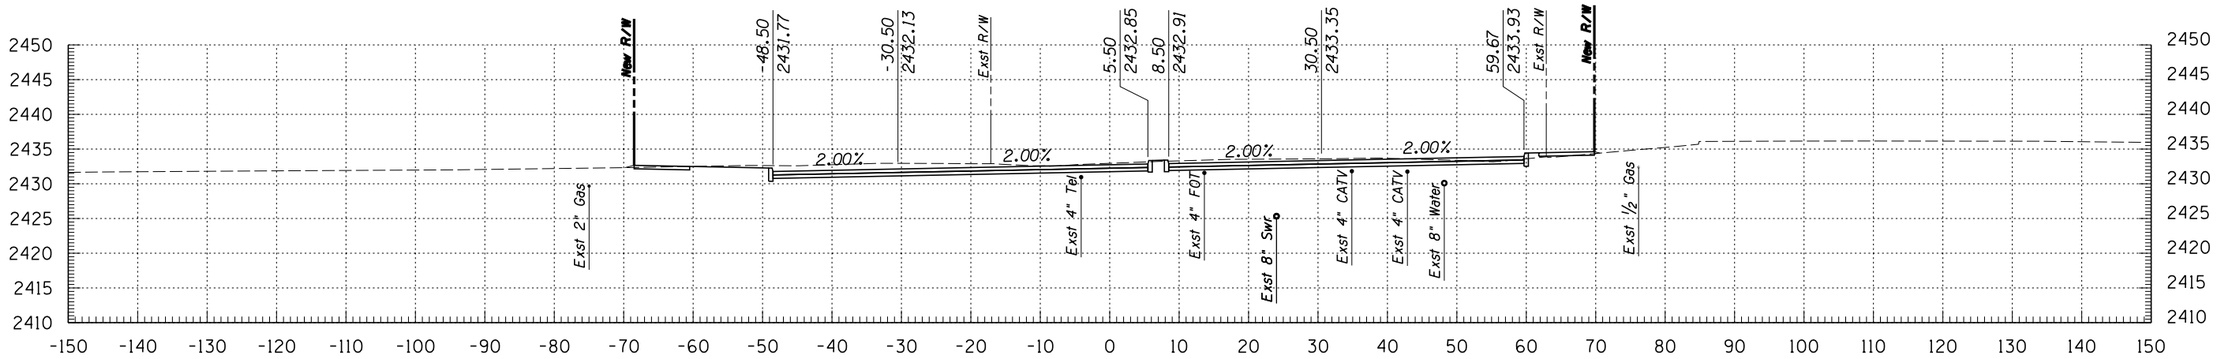

274+50

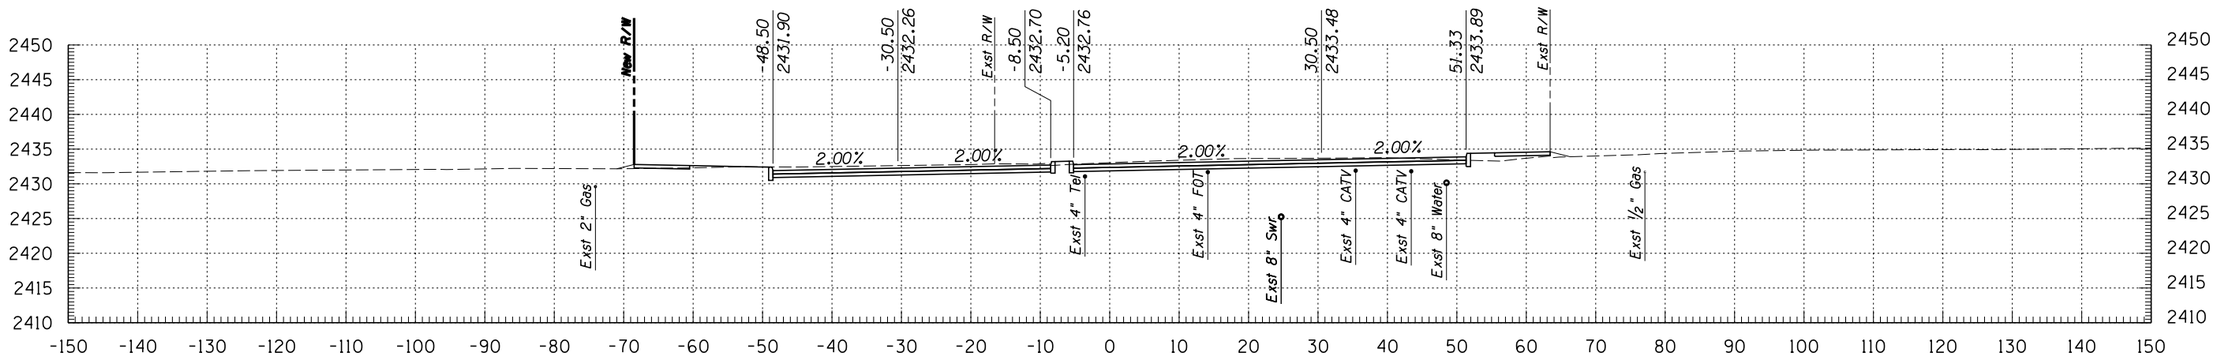

274+00

Kimley-Horn and Associates, Inc.
© 2009 KIMLEY-HORN AND ASSOCIATES, INC.
2210 East Fort Lowell Road, Suite 200
Tucson, Arizona 85719 (520) 615-9191

NO.	DATE	REVISION	BY	CHKD.	APPR.


PLANS ARE NOT FOR CONSTRUCTION

DEPARTMENT OF TRANSPORTATION/ENGINEERING DIVISION


GRANT ROAD CROSS SECTIONS

CITY OF TUCSON


DSGN. BY J. DEBERRY	11/09	REF.	SCALE: 1"=1' H, 1"=1' V
DRWN. BY J. DEBERRY	11/09		
CHKD. BY B. BEENKEN	11/09	PLAN NO.	

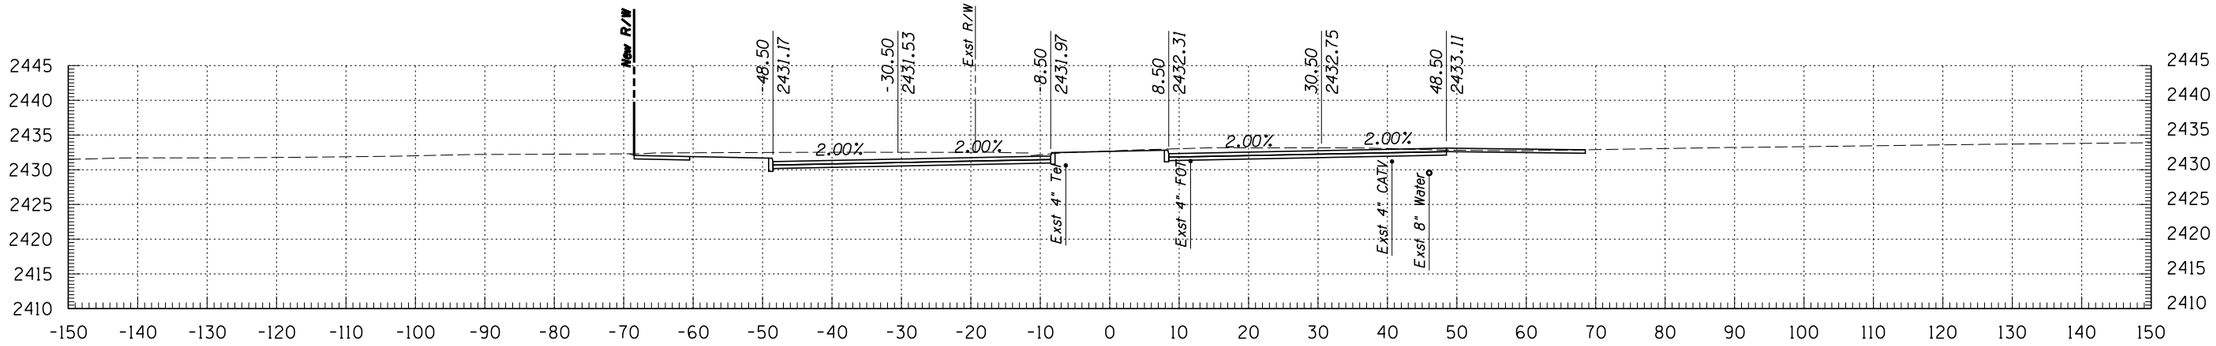

276+50

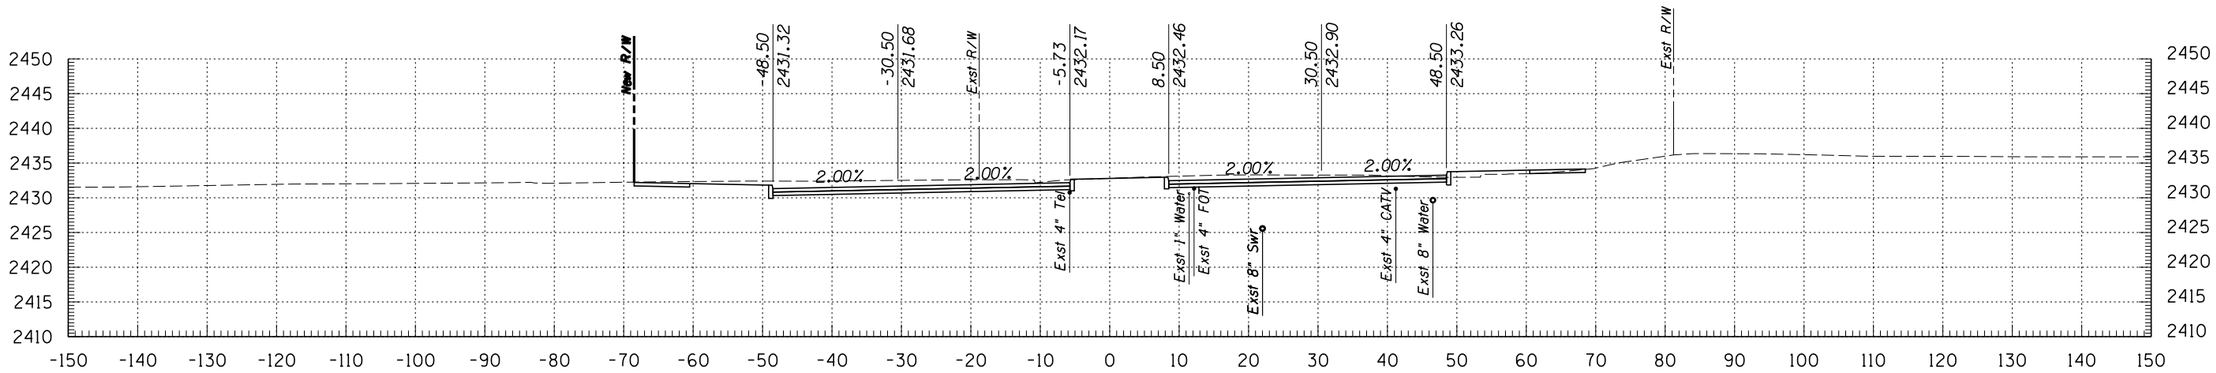

276+00

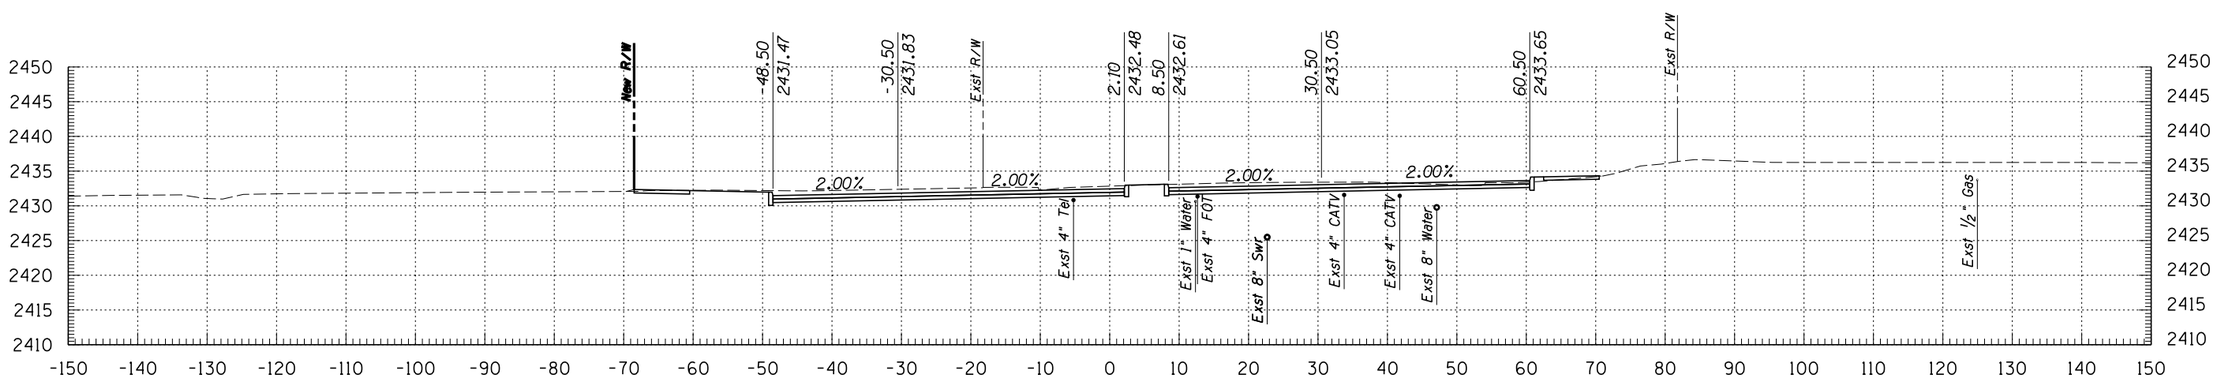

275+50

Kimley-Horn and Associates, Inc.
© 2009 KIMLEY-HORN AND ASSOCIATES, INC.
2210 East Fort Lowell Road, Suite 200
Tucson, Arizona 85719 (520) 615-9191

NO.	DATE	REVISION	BY	CHKD.	APPR.


PLANS ARE NOT FOR CONSTRUCTION

DEPARTMENT OF TRANSPORTATION/ENGINEERING DIVISION


GRANT ROAD CROSS SECTIONS

CITY OF TUCSON


DSGN. BY J. DEBERRY	11/09	REF.
DRWN. BY J. DEBERRY	11/09	SCALE: 1"=1' H, 1"=1' V
CHKD. BY B. BEENKEN	11/09	PLAN NO.

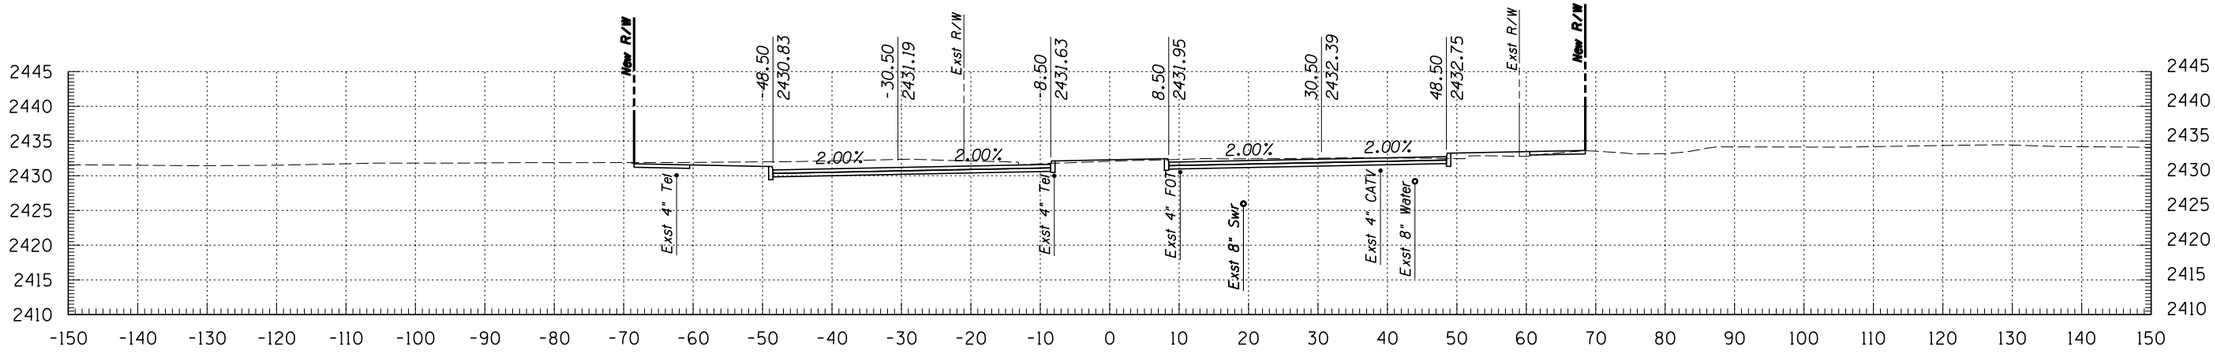

278+00

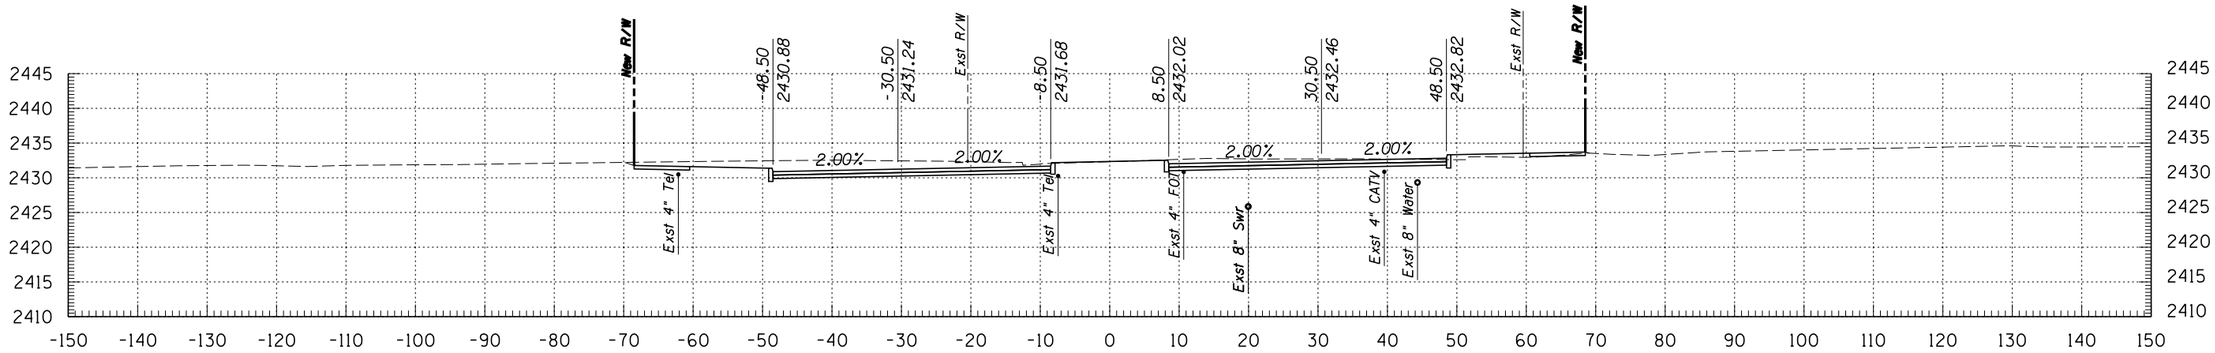

277+50

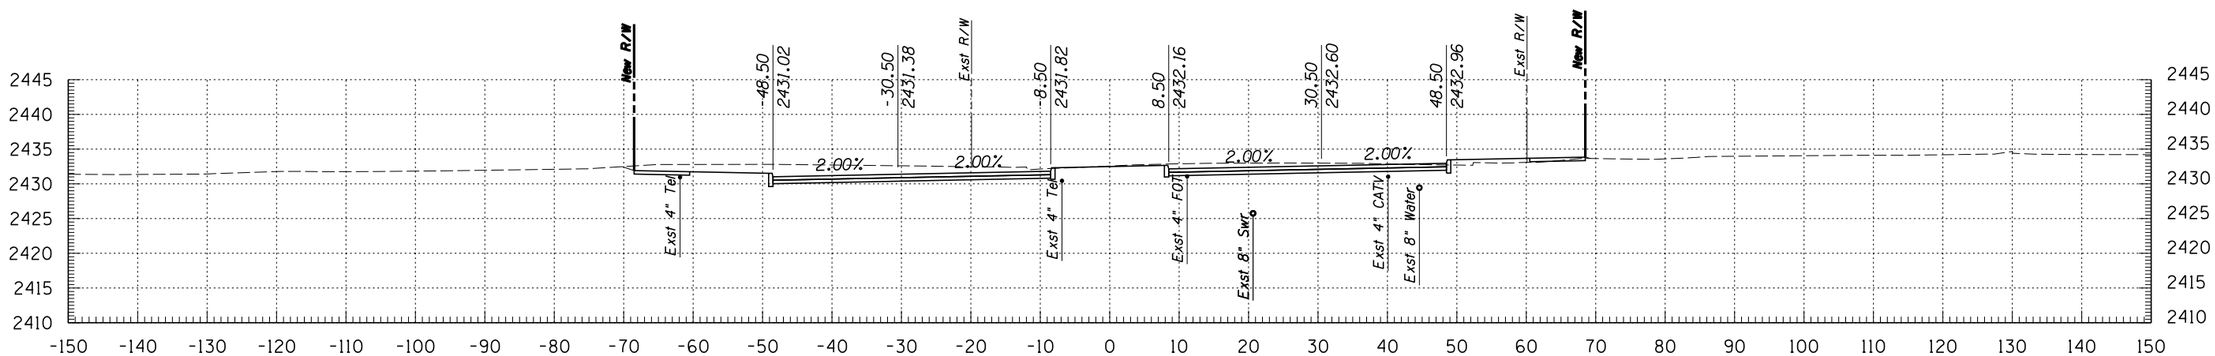

277+00

Kimley-Horn and Associates, Inc.

© 2009 KIMLEY-HORN AND ASSOCIATES, INC.

2210 East Fort Lowell Road, Suite 200
Tucson, Arizona 85719 (520) 615-9191

NO.	DATE	REVISION	BY	CHKD.	APPR.

PLANS ARE NOT FOR CONSTRUCTION


DEPARTMENT OF TRANSPORTATION/ENGINEERING DIVISION

GRANT ROAD CROSS SECTIONS


CITY OF TUCSON

DSGN. BY J. DEBERRY	11/09	REF.
DRWN. BY J. DEBERRY	11/09	SCALE: 1"=1' H, 1"=1' V
CHKD. BY B. BEENKEN	11/09	PLAN NO.


OF 132 OF 299

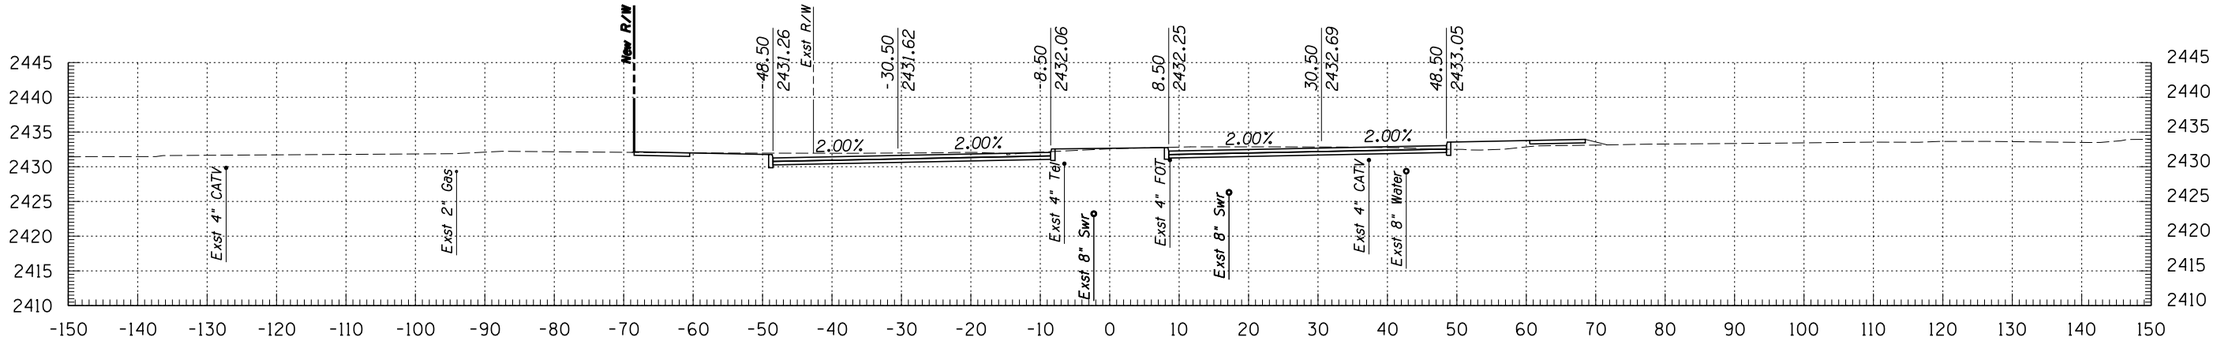

279+50

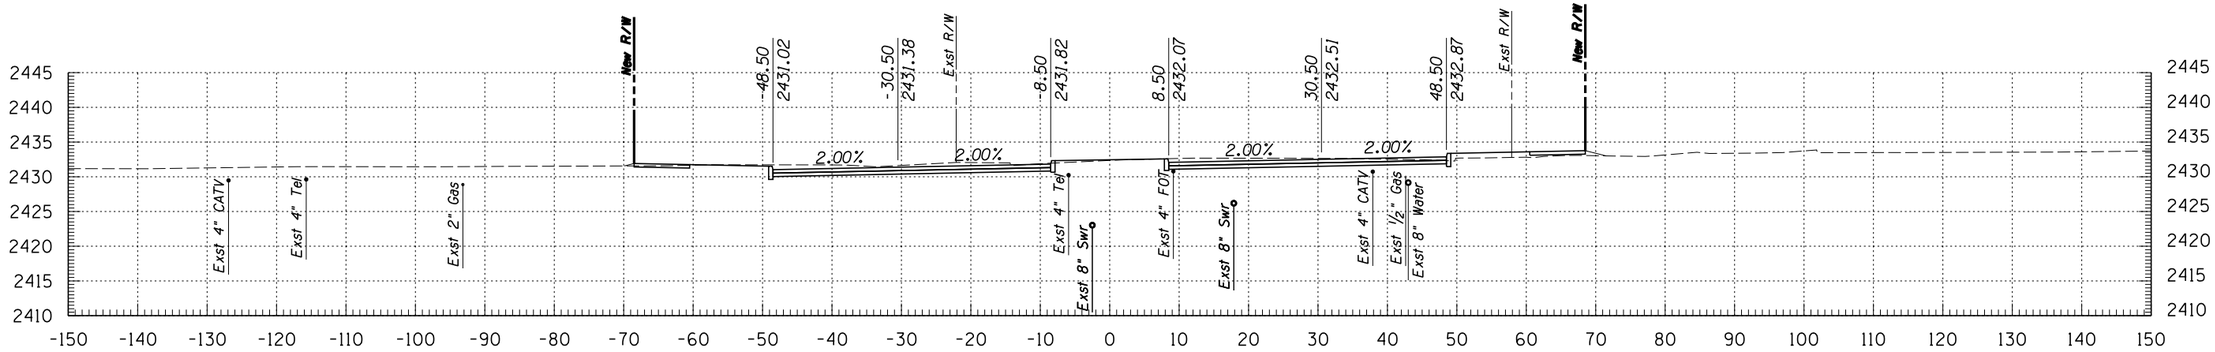

279+00

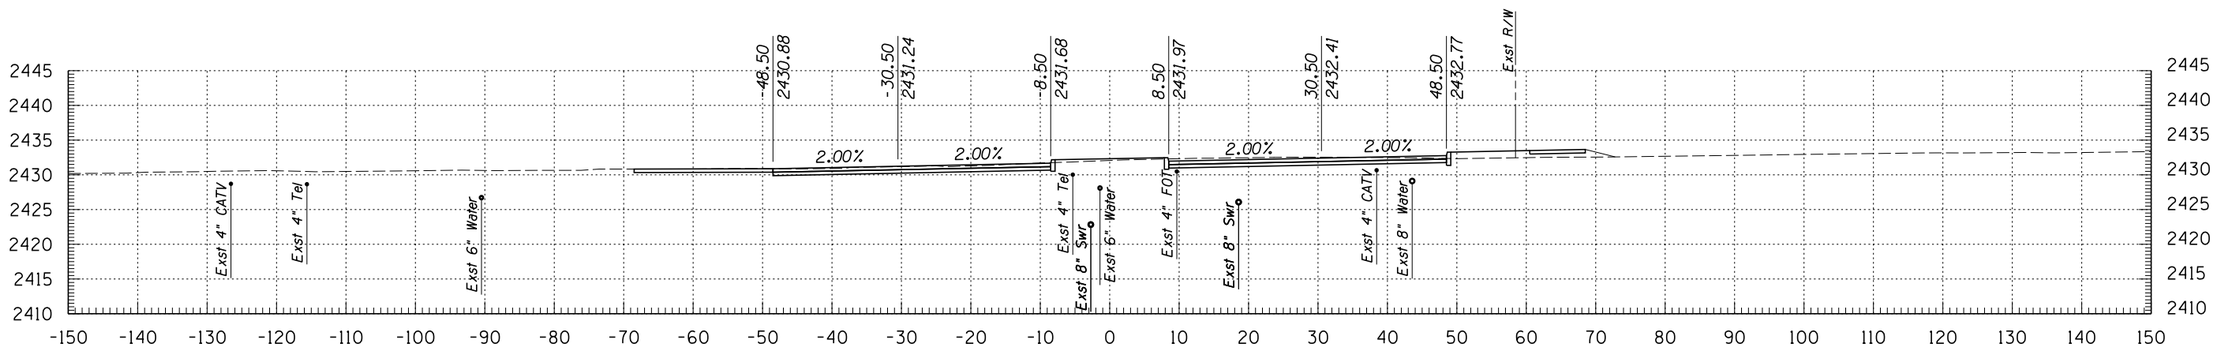

278+50

Kimley-Horn and Associates, Inc.
© 2009 KIMLEY-HORN AND ASSOCIATES, INC.
2210 East Fort Lowell Road, Suite 200
Tucson, Arizona 85719 (520) 615-9191

NO.	DATE	REVISION	BY	CHKD.	APPR.


PLANS ARE NOT FOR CONSTRUCTION

DEPARTMENT OF TRANSPORTATION/ENGINEERING DIVISION


GRANT ROAD CROSS SECTIONS

CITY OF TUCSON


DSGN. BY J. DEBERRY	11/09	REF.
DRWN. BY J. DEBERRY	11/09	SCALE: 1"=1' H, 1"=1' V
CHKD. BY B. BEENKEN	11/09	PLAN NO.

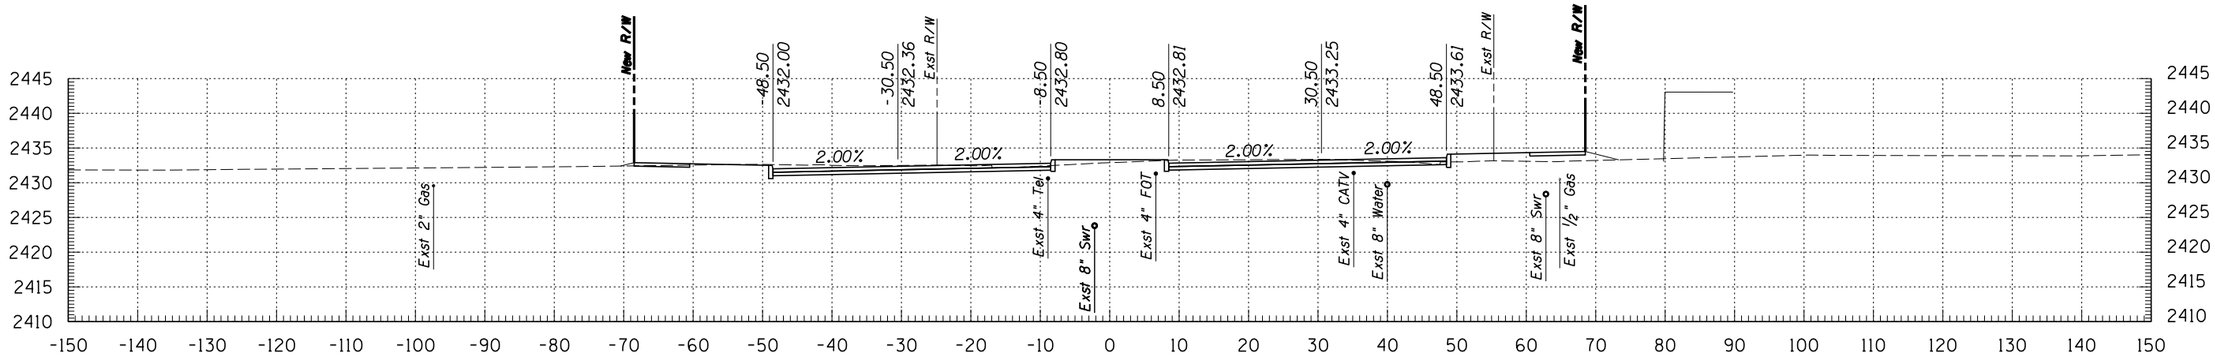

281+00

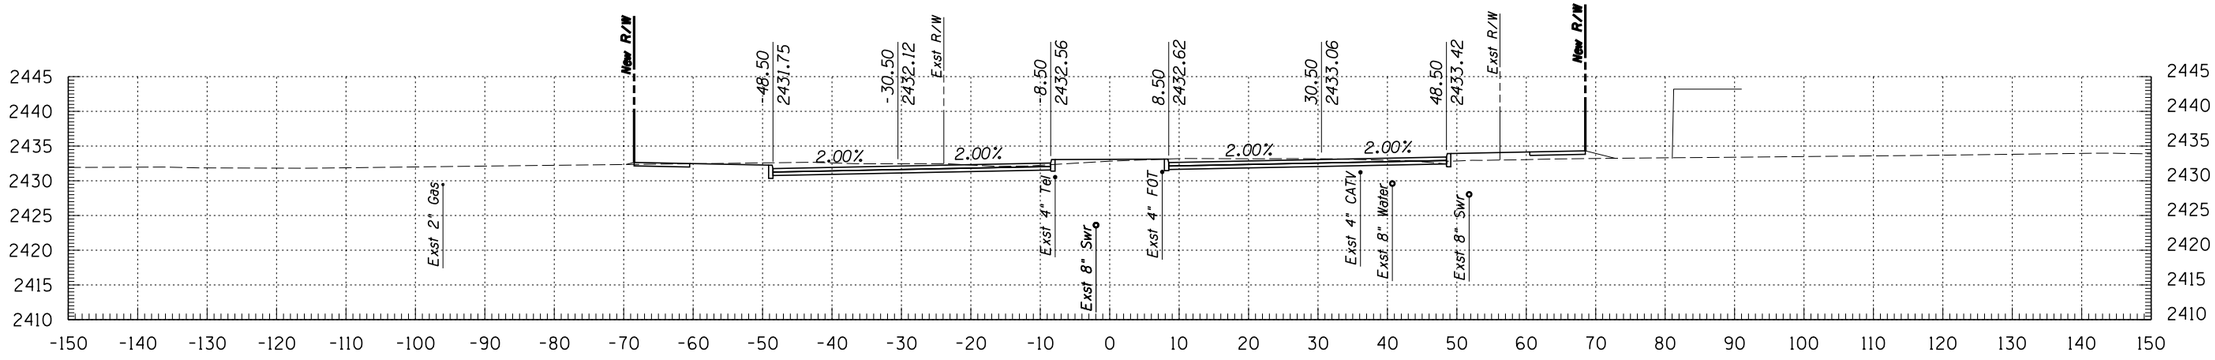

280+50

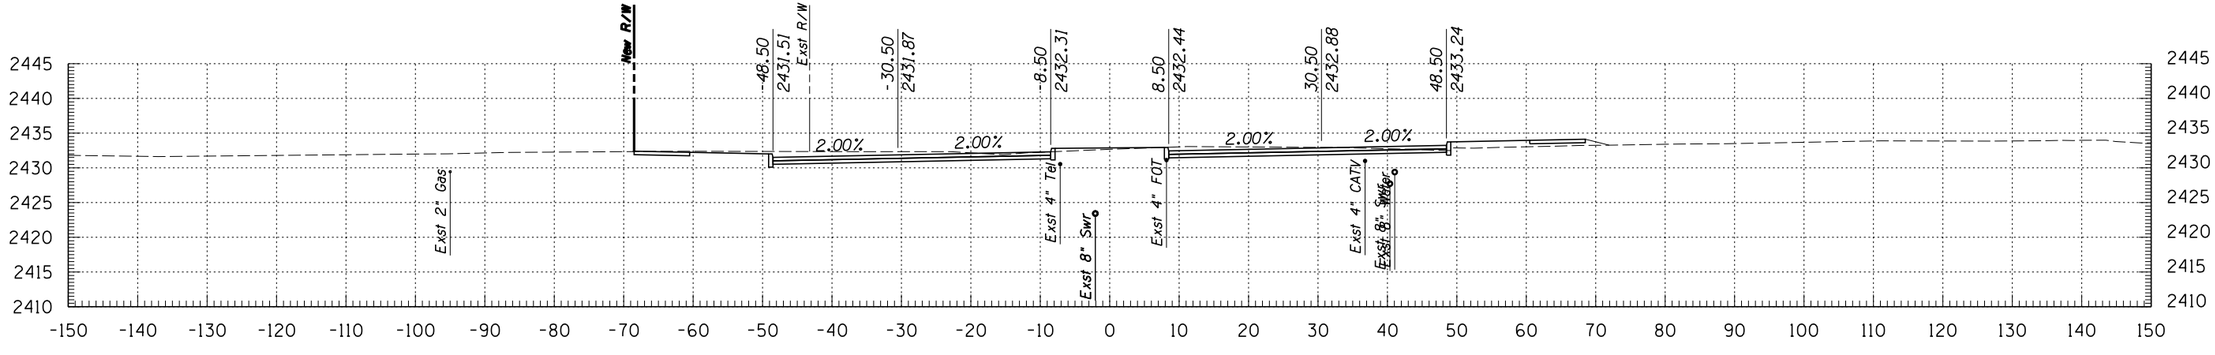

280+00

Kimley-Horn and Associates, Inc.
© 2009 KIMLEY-HORN AND ASSOCIATES, INC.
2210 East Fort Lowell Road, Suite 200
Tucson, Arizona 85719 (520) 615-9191

NO.	DATE	REVISION	BY	CHKD.	APPR.


PLANS ARE NOT FOR CONSTRUCTION

DEPARTMENT OF TRANSPORTATION/ENGINEERING DIVISION


GRANT ROAD CROSS SECTIONS

CITY OF TUCSON


DSGN. BY J. DEBERRY	11/09	REF. _____ SCALE: 1"=1' H, 1"=1' V
DRWN. BY J. DEBERRY	11/09	
CHKD. BY B. BEENKEN	11/09	PLAN NO. _____

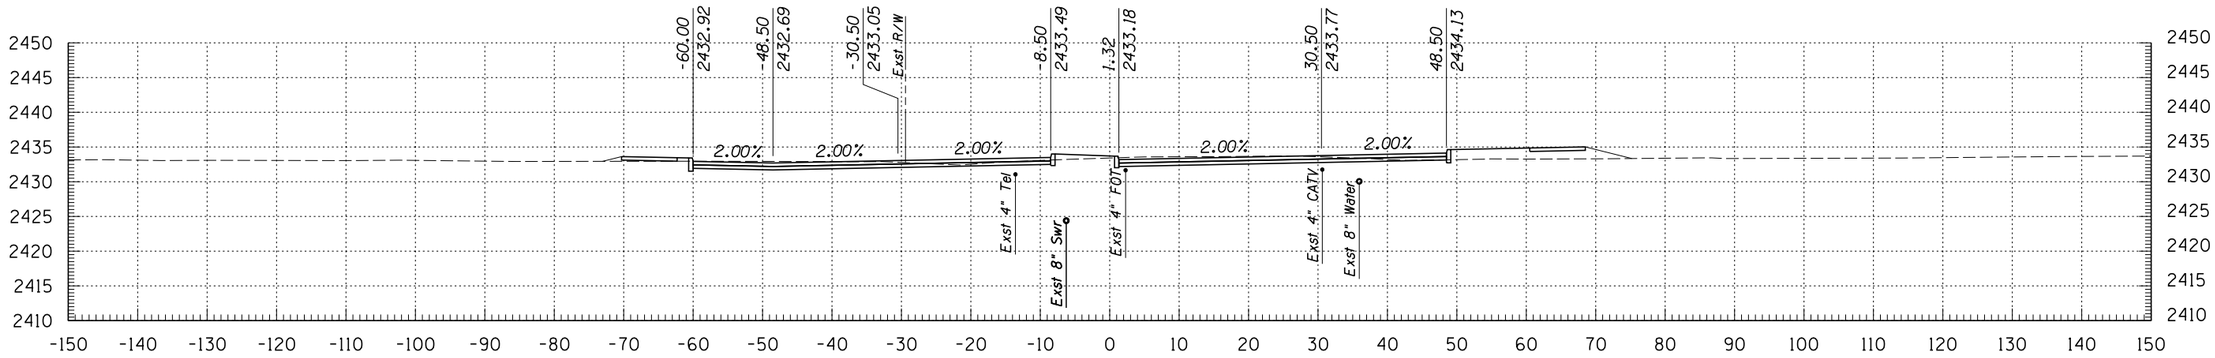

282+50

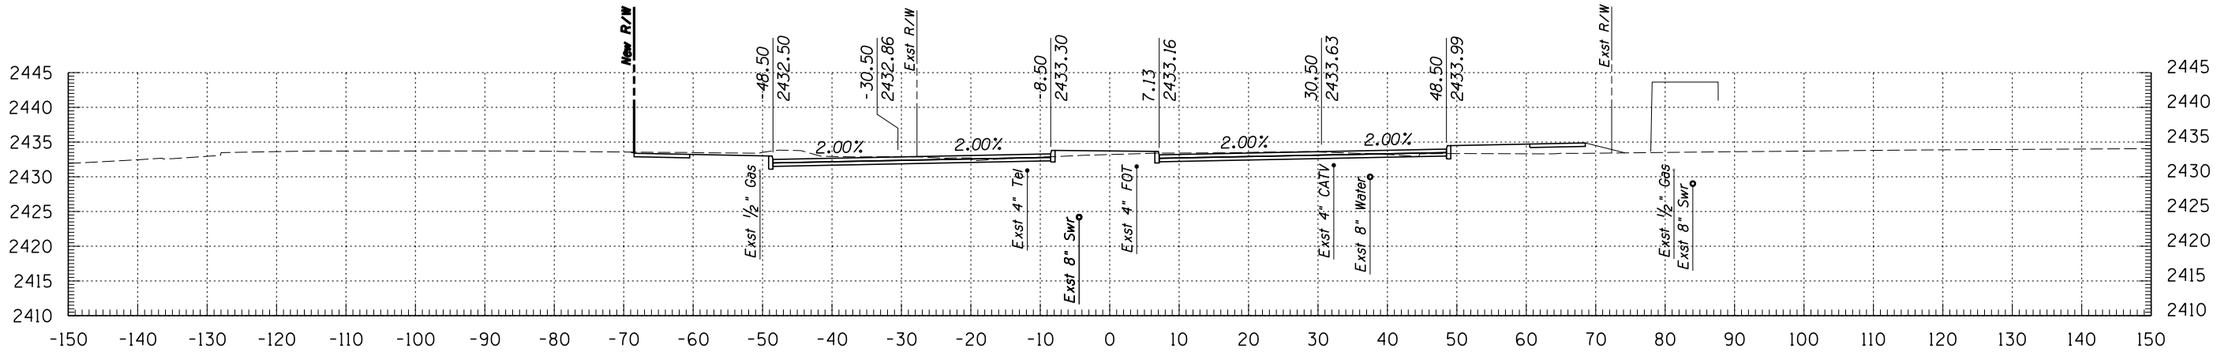

282+00

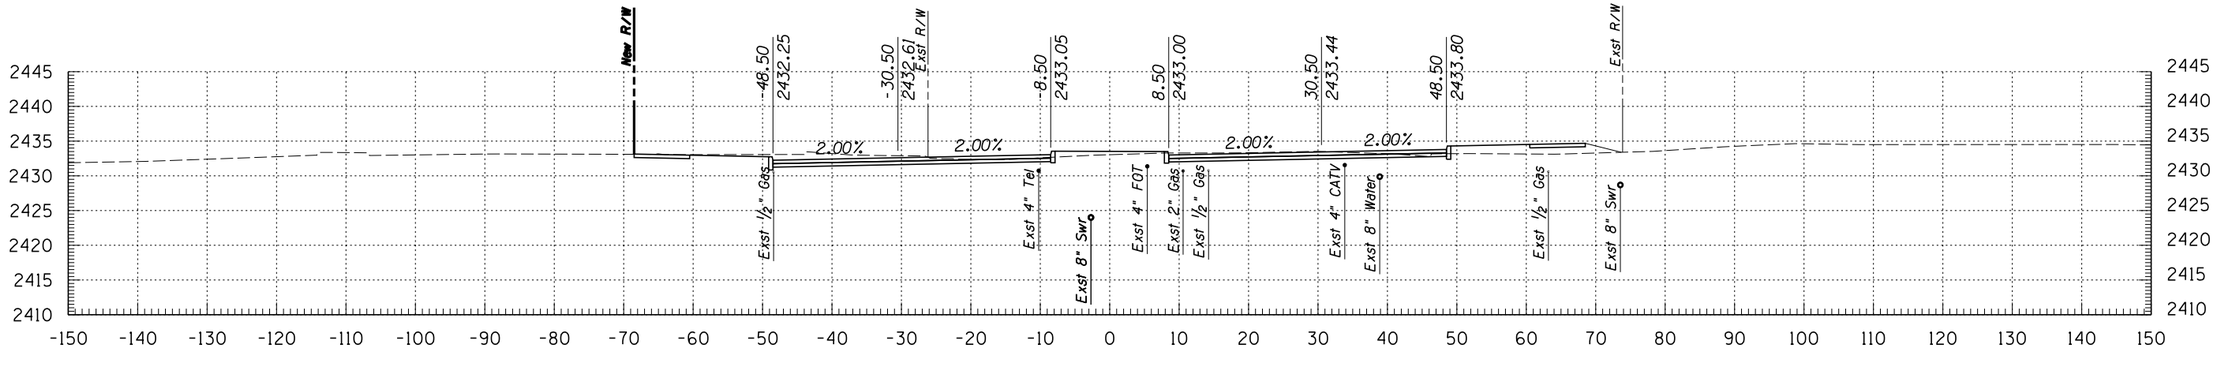

281+50

Kimley-Horn and Associates, Inc.
© 2009 KIMLEY-HORN AND ASSOCIATES, INC.
2210 East Fort Lowell Road, Suite 200
Tucson, Arizona 85719 (520) 615-9191

NO.	DATE	REVISION	BY	CHKD.	APPR.


PLANS ARE NOT FOR CONSTRUCTION

DEPARTMENT OF TRANSPORTATION/ENGINEERING DIVISION


GRANT ROAD CROSS SECTIONS

CITY OF TUCSON


DSGN. BY J. DEBERRY	11/09	REF.	SCALE: 1"=1' H, 1"=1' V
DRWN. BY J. DEBERRY	11/09		
CHKD. BY B. BEENKEN	11/09	PLAN NO.	

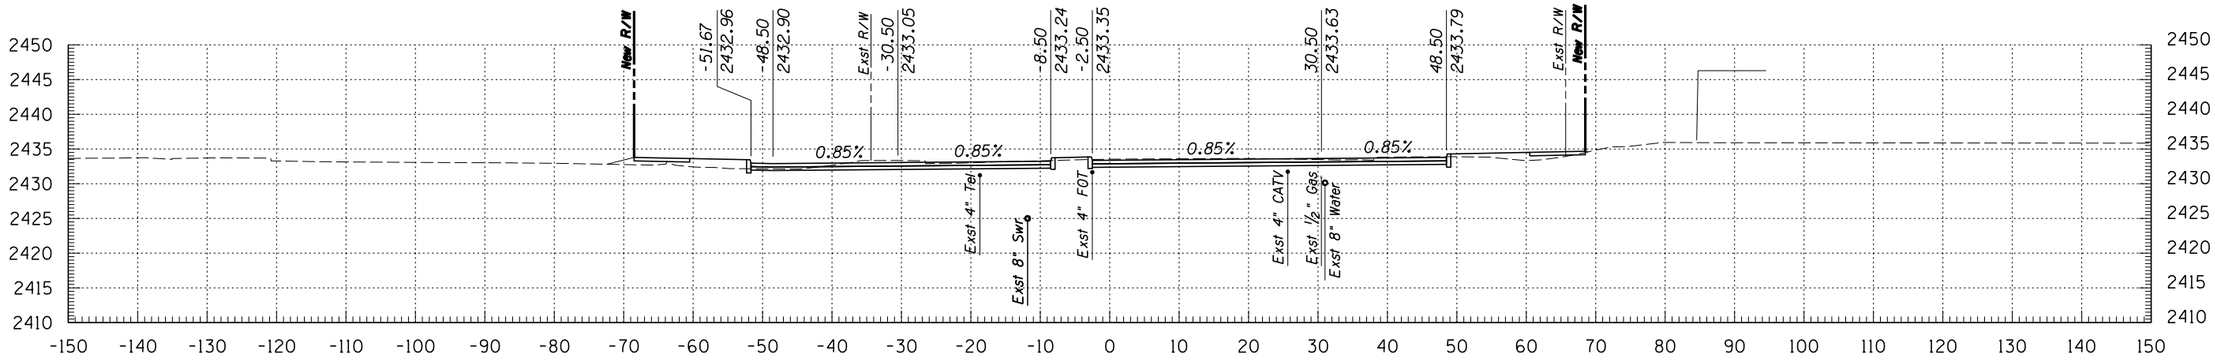

284+00

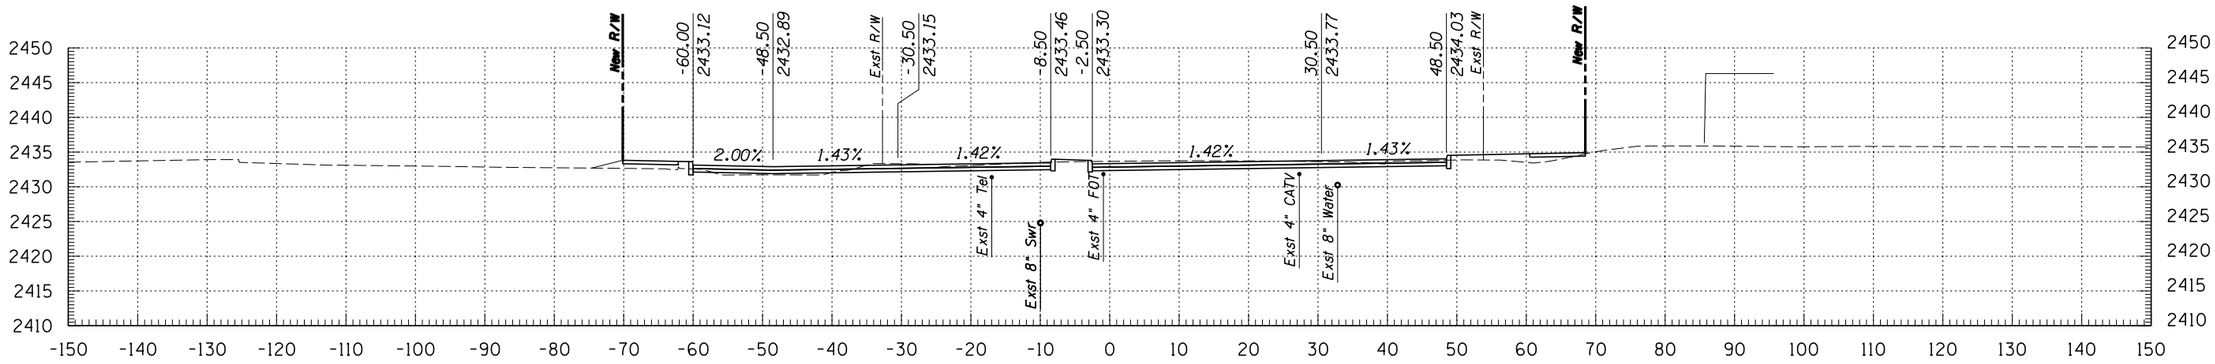

283+50

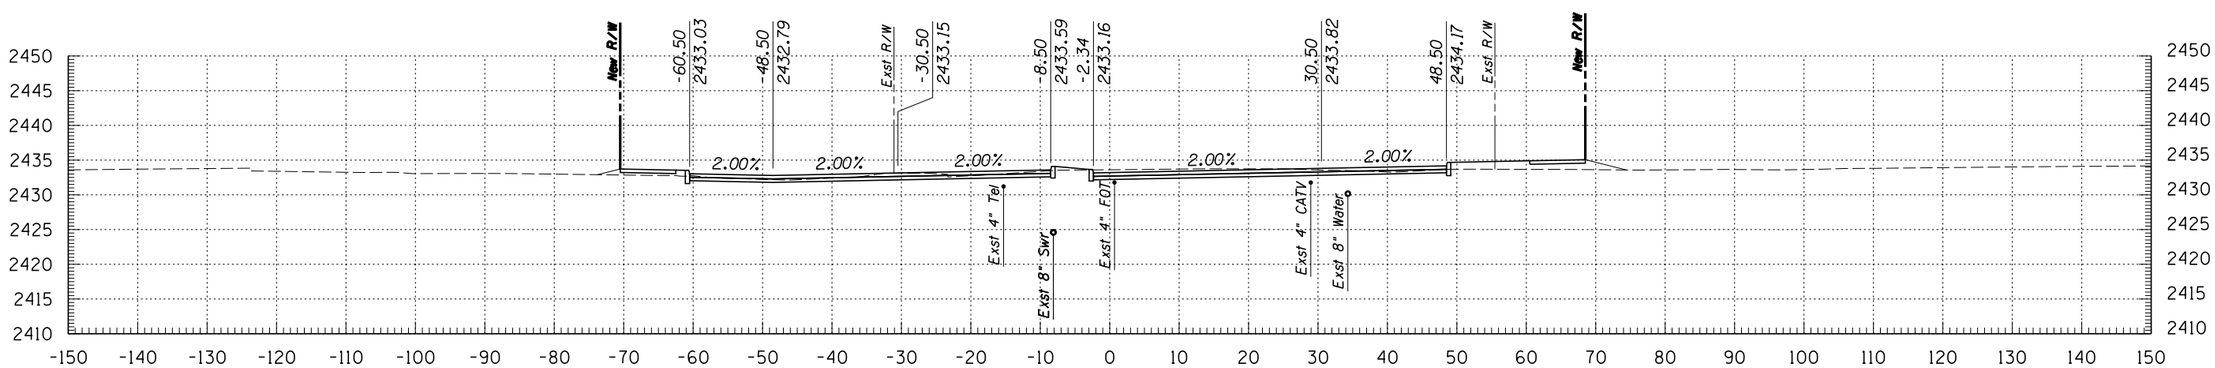

283+00

© 2009 KIMLEY-HORN AND ASSOCIATES, INC.

Kimley-Horn and Associates, Inc.
2210 East Fort Lowell Road, Suite 200
Tucson, Arizona 85719 (520) 615-9191

NO.	DATE	REVISION	BY	CHKD.	APPR.


PLANS ARE NOT FOR CONSTRUCTION

DEPARTMENT OF TRANSPORTATION/ENGINEERING DIVISION


GRANT ROAD CROSS SECTIONS

CITY OF TUCSON


DSGN. BY J. DEBERRY	11/09	REF.	SCALE: 1"=1' H, 1"=1' V	136 OF 299
DRWN. BY J. DEBERRY	11/09			
CHKD. BY B. BEENKEN	11/09	PLAN NO.		

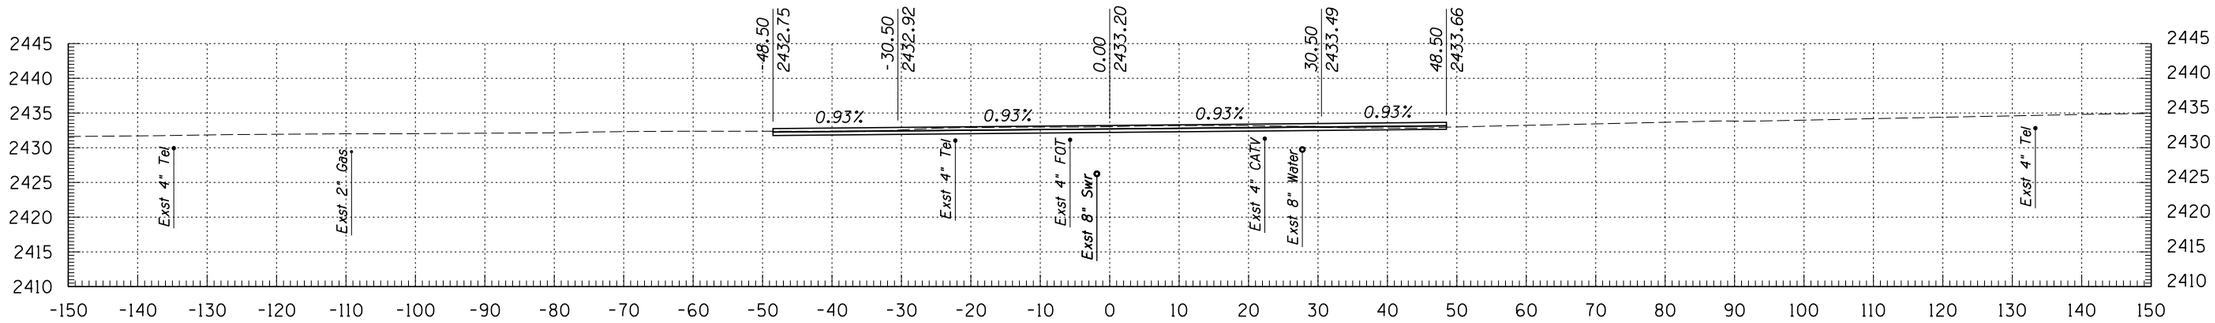

285+00

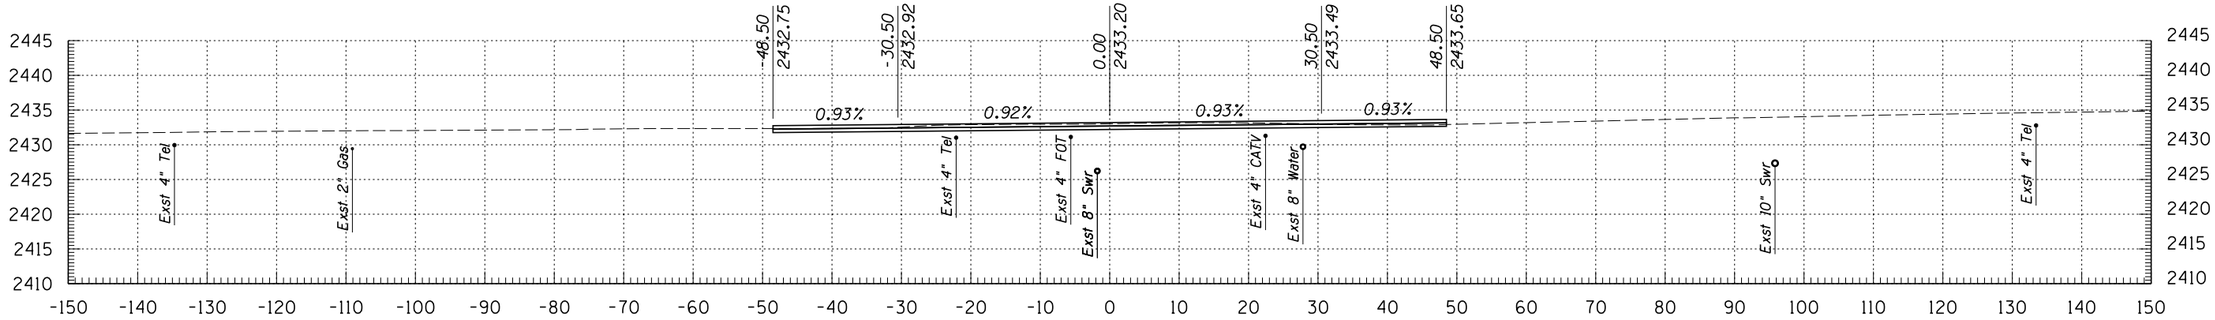

284+97

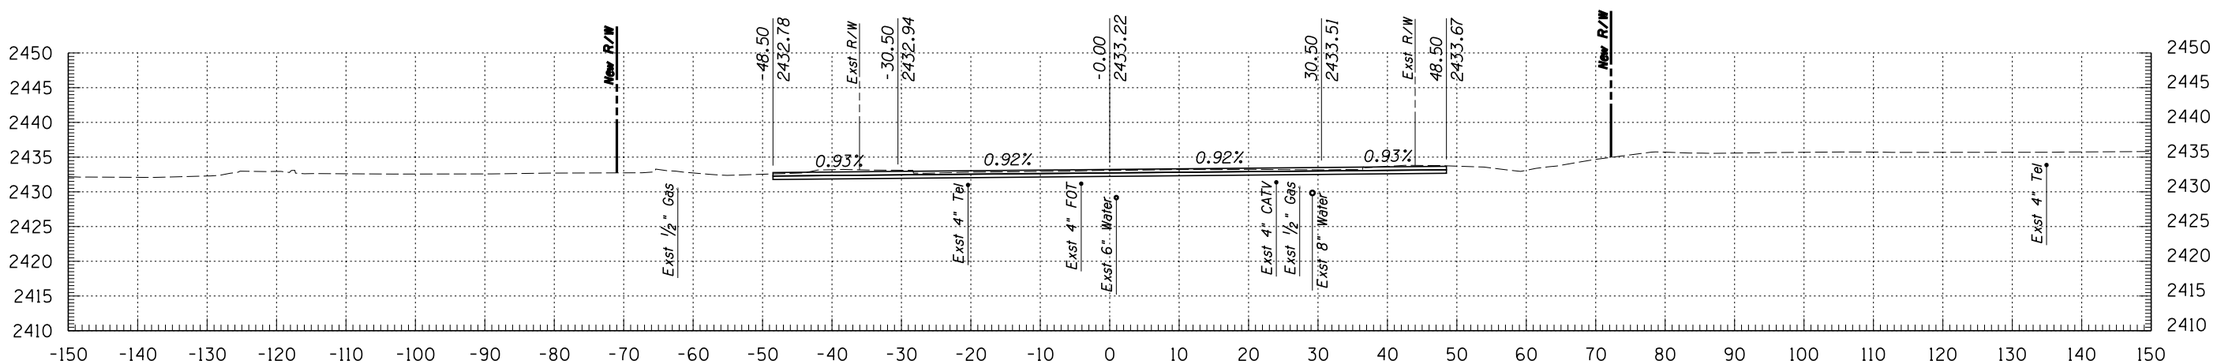

284+50

© 2009 KIMLEY-HORN AND ASSOCIATES, INC.

Kimley-Horn and Associates, Inc.
2210 East Fort Lowell Road, Suite 200
Tucson, Arizona 85719 (520) 615-9191

NO.	DATE	REVISION	BY	CHKD.	APPR.

PLANS ARE NOT FOR CONSTRUCTION

DEPARTMENT OF TRANSPORTATION/ENGINEERING DIVISION


GRANT ROAD CROSS SECTIONS

OF


CITY OF TUCSON

DSGN. BY J. DEBERRY	11/09	REF.	SCALE: 1"=1' H, 1"=1' V
DRWN. BY J. DEBERRY	11/09		
CHKD. BY B. BEENKEN	11/09	PLAN NO.	


137 OF 299

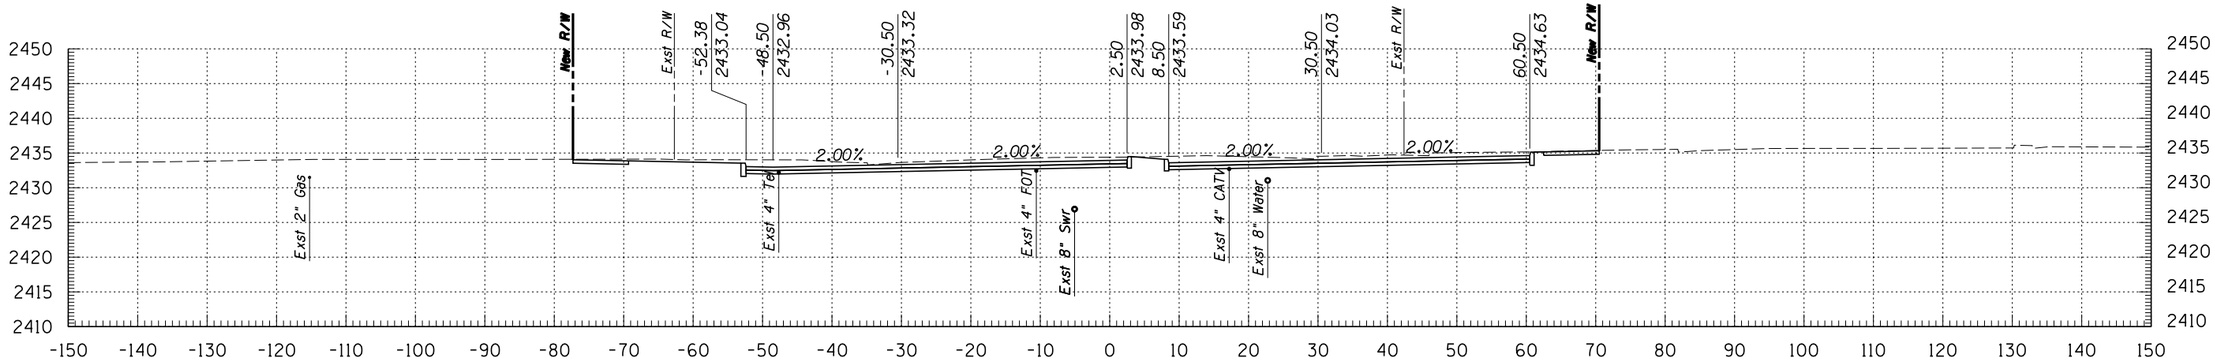

286+50

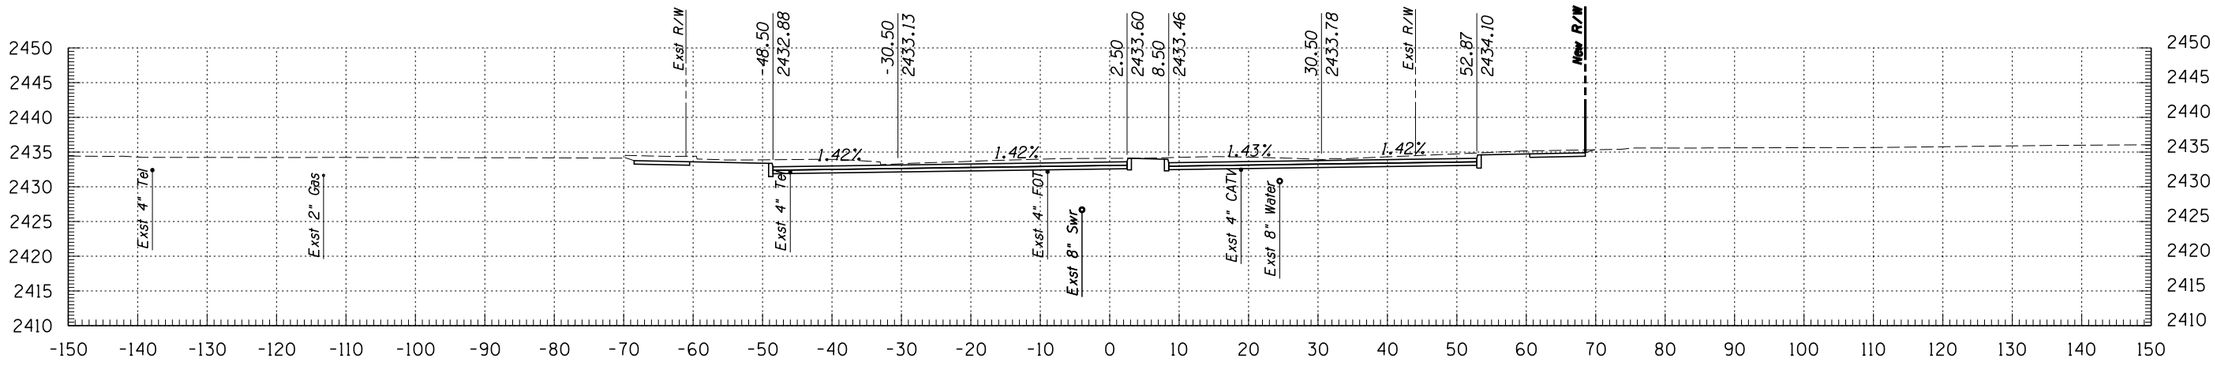

286+00

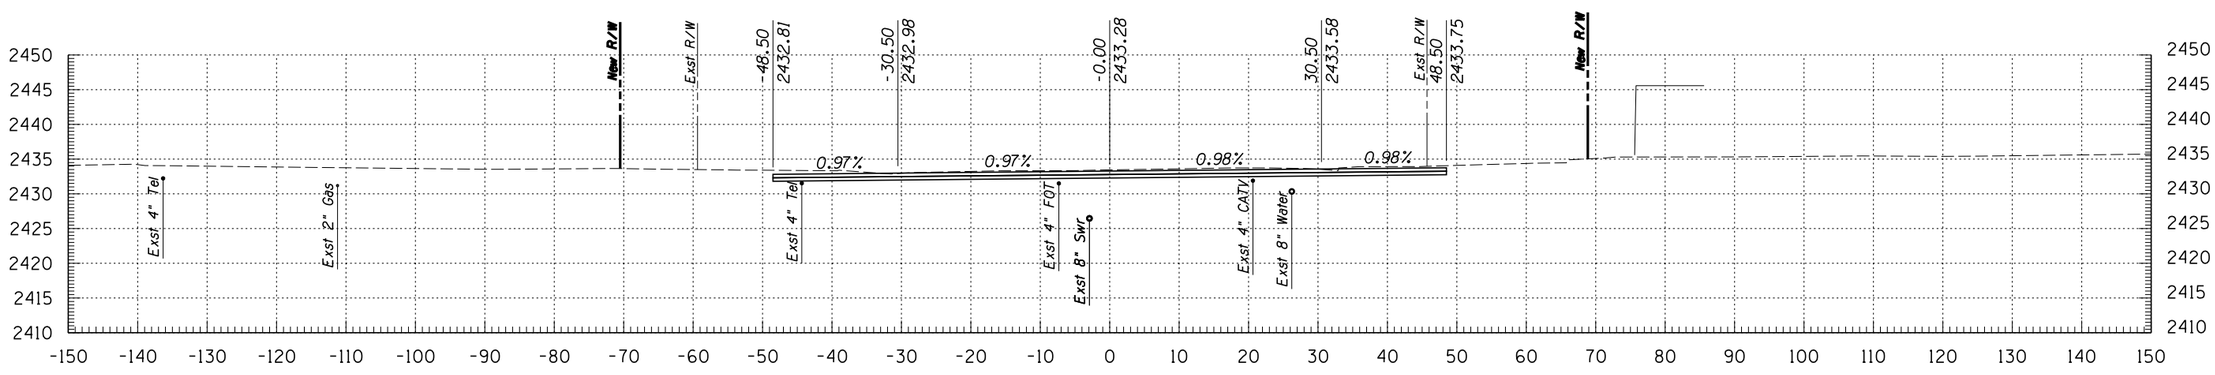

285+50

Kimley-Horn and Associates, Inc.
© 2009 KIMLEY-HORN AND ASSOCIATES, INC.
2210 East Fort Lowell Road, Suite 200
Tucson, Arizona 85719 (520) 615-9191

NO.	DATE	REVISION	BY	CHKD.	APPR.


PLANS ARE NOT FOR CONSTRUCTION

DEPARTMENT OF TRANSPORTATION/ENGINEERING DIVISION


GRANT ROAD CROSS SECTIONS

CITY OF TUCSON


DSGN. BY J. DEBERRY	11/09	REF.
DRWN. BY J. DEBERRY	11/09	SCALE: 1"=1' H, 1"=1' V
CHKD. BY B. BEENKEN	11/09	PLAN NO.

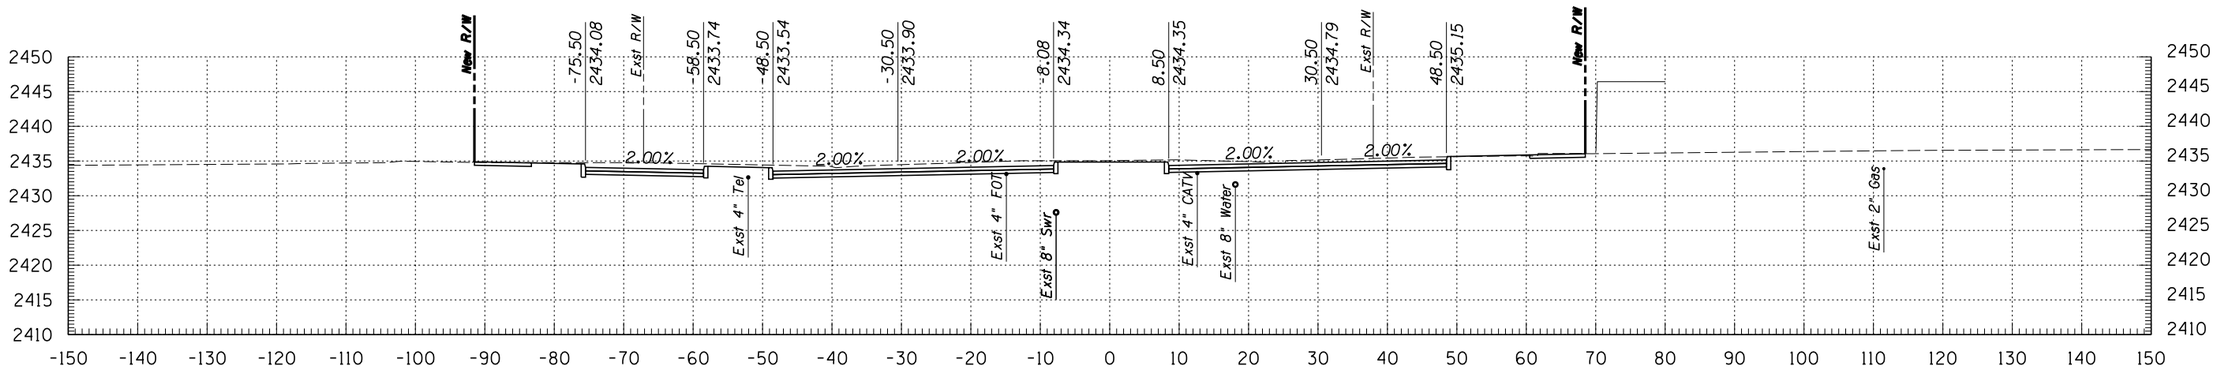

288+00

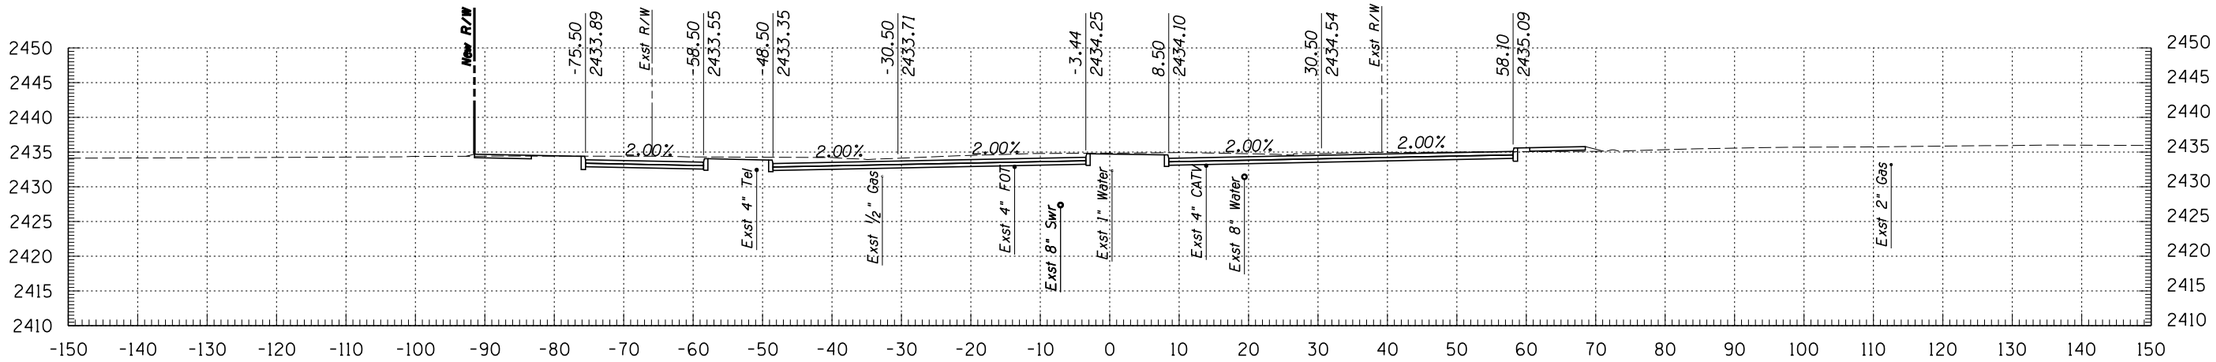

287+50

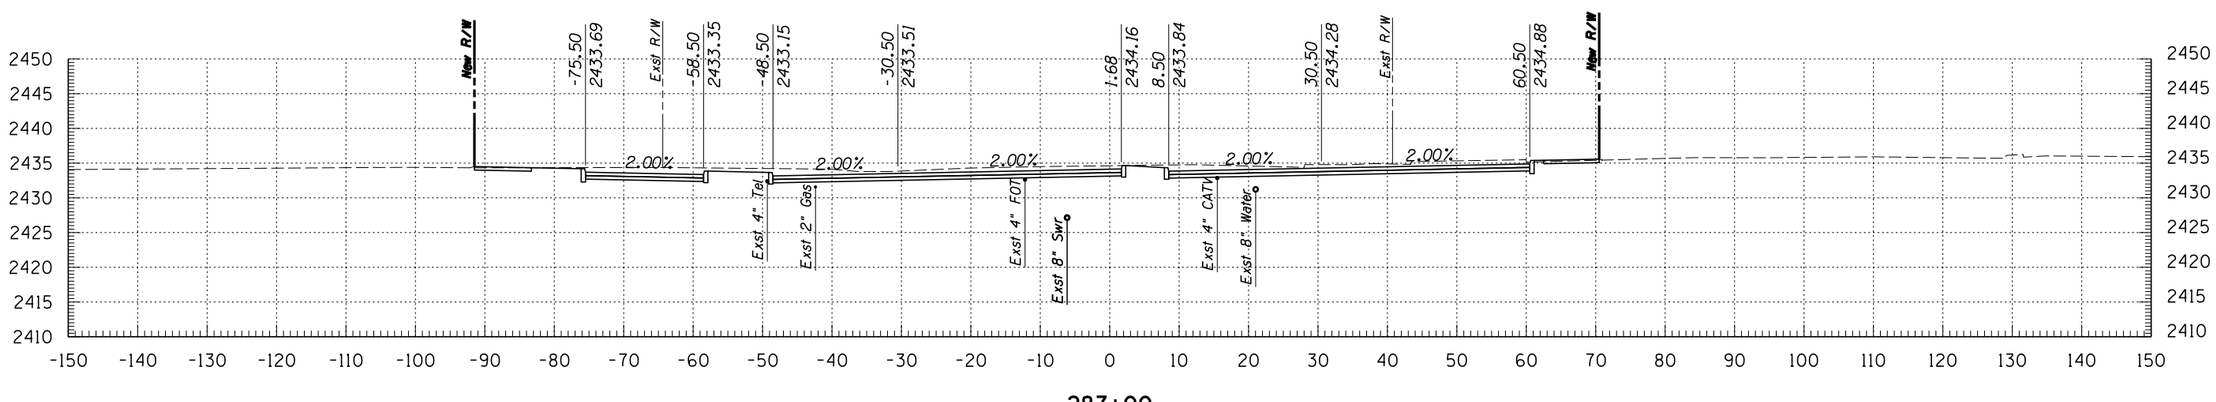

287+00

Kimley-Horn and Associates, Inc.
© 2009 KIMLEY-HORN AND ASSOCIATES, INC.
2210 East Fort Lowell Road, Suite 200
Tucson, Arizona 85719 (520) 615-9191

NO.	DATE	REVISION	BY	CHKD.	APPR.


PLANS ARE NOT FOR CONSTRUCTION

DEPARTMENT OF TRANSPORTATION/ENGINEERING DIVISION


GRANT ROAD CROSS SECTIONS

CITY OF TUCSON


DSGN. BY J. DEBERRY	11/09	REF.	SCALE: 1"=1' H, 1"=1' V
DRWN. BY J. DEBERRY	11/09		
CHKD. BY B. BEENKEN	11/09	PLAN NO.	

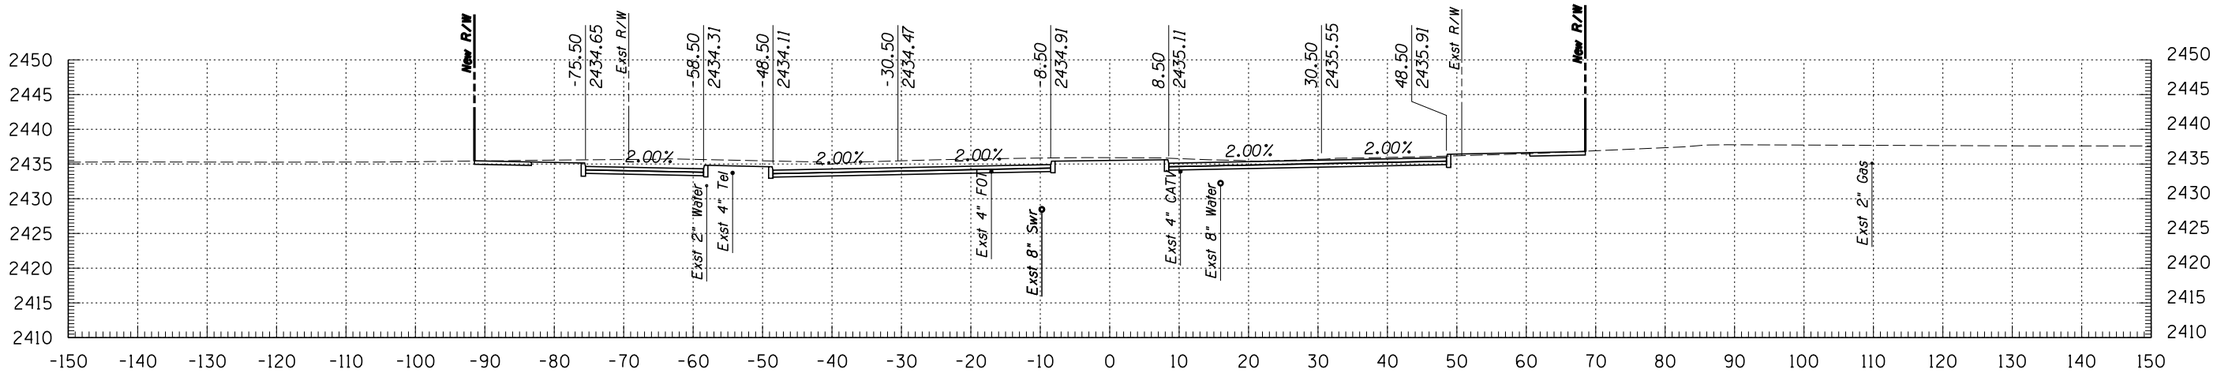

289+50

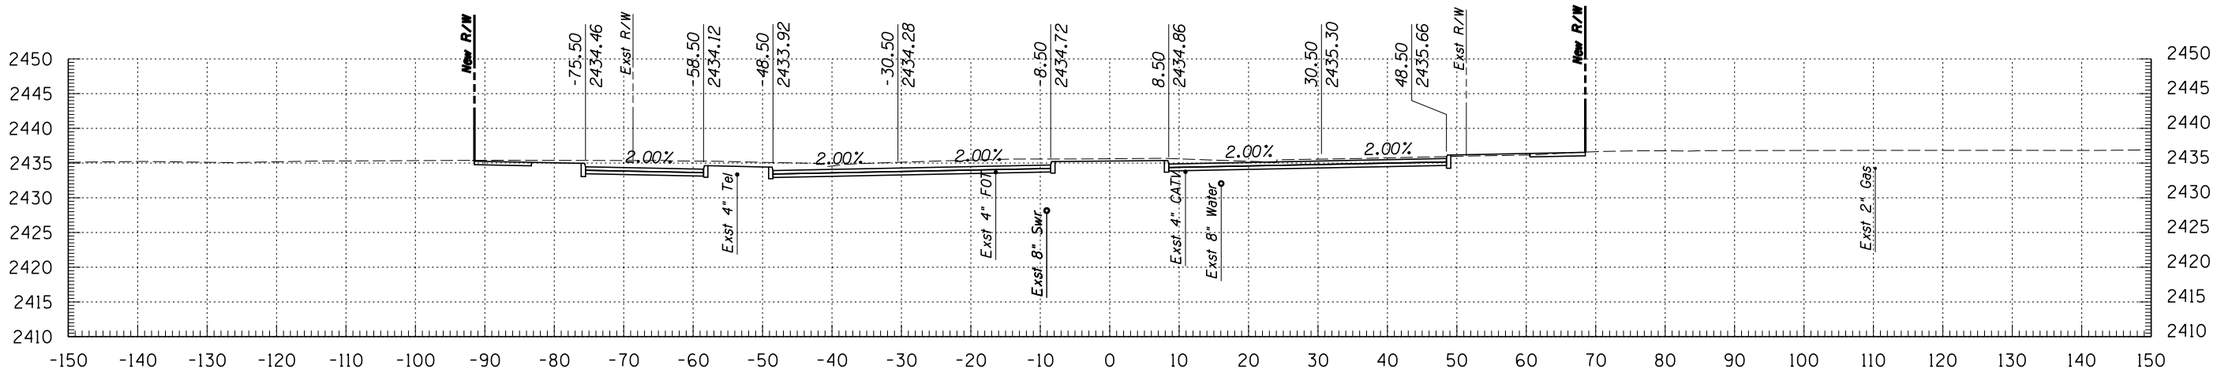

289+00

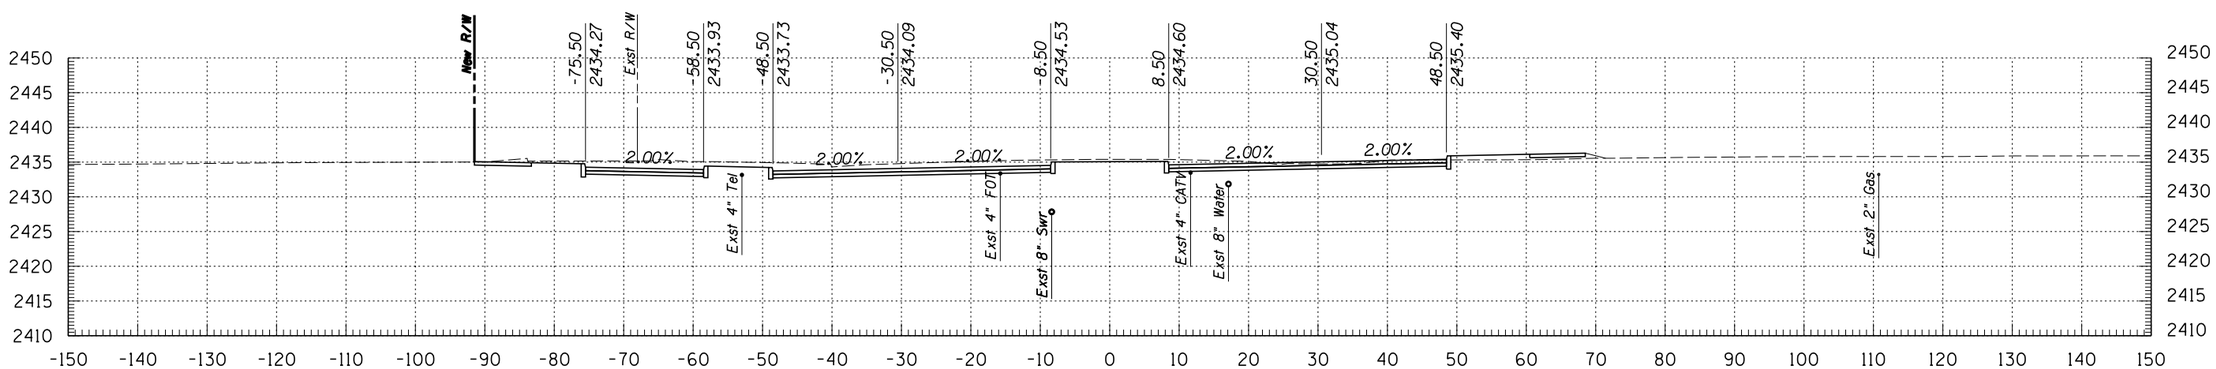

288+50

Kimley-Horn and Associates, Inc.
© 2009 KIMLEY-HORN AND ASSOCIATES, INC.
2210 East Fort Lowell Road, Suite 200
Tucson, Arizona 85719 (520) 615-9191

NO.	DATE	REVISION	BY	CHKD.	APPR.


PLANS ARE NOT FOR CONSTRUCTION

DEPARTMENT OF TRANSPORTATION/ENGINEERING DIVISION


GRANT ROAD CROSS SECTIONS

CITY OF TUCSON


DSGN. BY J. DEBERRY	11/09	REF.	SCALE: 1"=1' H, 1"=1' V
DRWN. BY J. DEBERRY	11/09		
CHKD. BY B. BEENKEN	11/09	PLAN NO.	

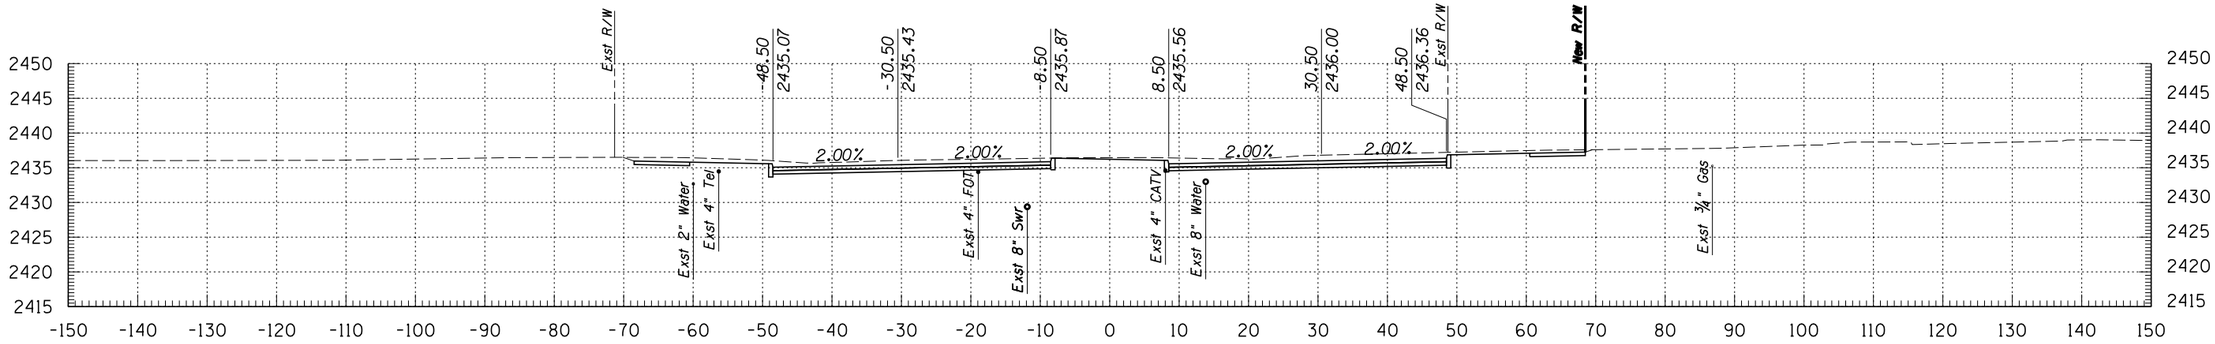

291+00

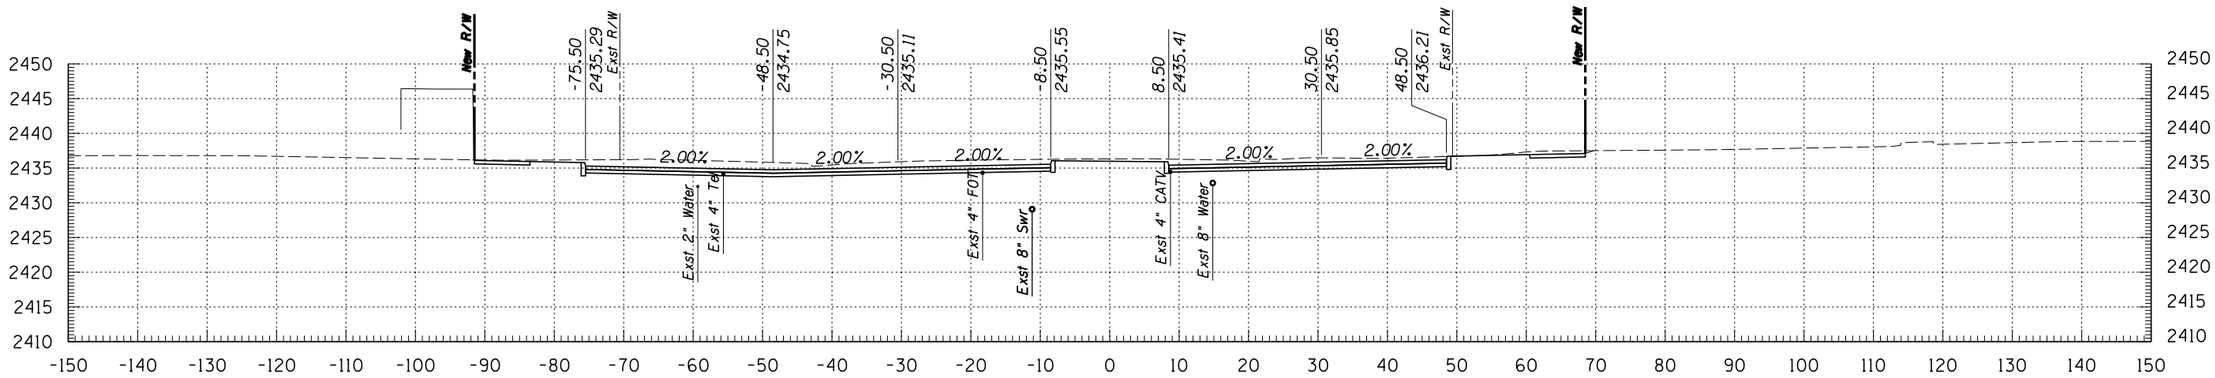

290+50

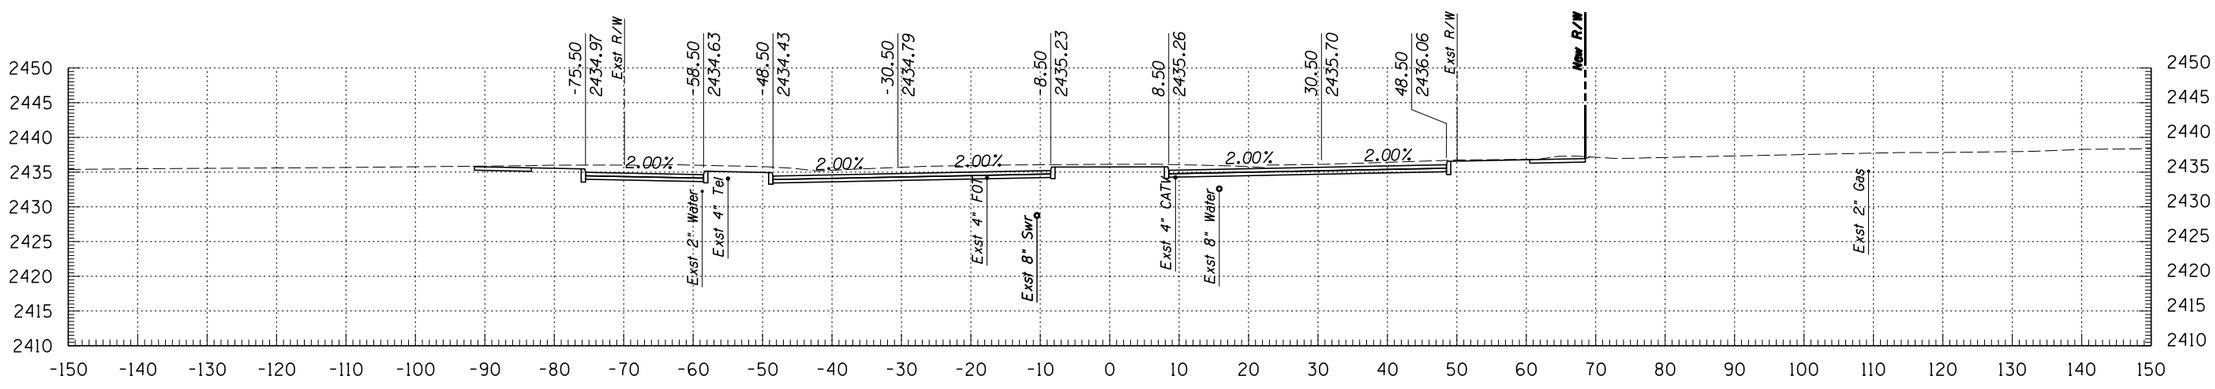

290+00

Kimley-Horn and Associates, Inc.
© 2009 KIMLEY-HORN AND ASSOCIATES, INC.
2210 East Fort Lowell Road, Suite 200
Tucson, Arizona 85719 (520) 615-9191

NO.	DATE	REVISION	BY	CHKD.	APPR.

PLANS ARE NOT FOR CONSTRUCTION


DEPARTMENT OF TRANSPORTATION/ENGINEERING DIVISION

GRANT ROAD CROSS SECTIONS


CITY OF TUCSON

DSGN. BY J. DEBERRY	11/09	REF.
DRWN. BY J. DEBERRY	11/09	SCALE: 1"=1' H, 1"=1' V
CHKD. BY B. BEENKEN	11/09	PLAN NO.


OF 141 OF 299

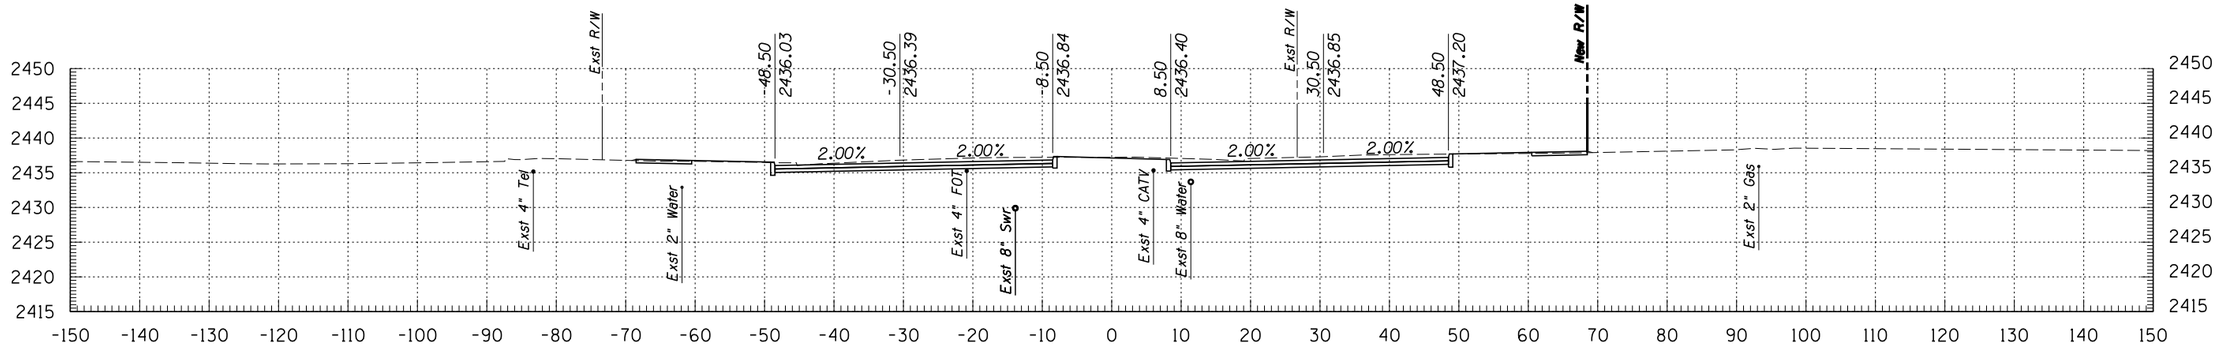

292+50

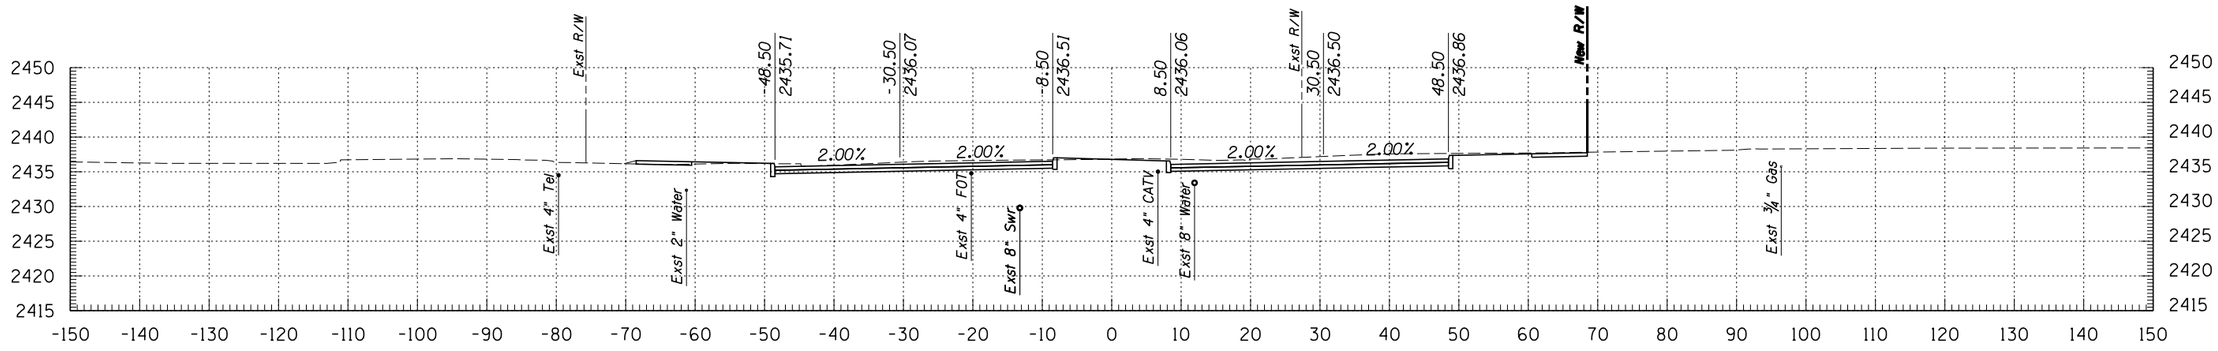

292+00

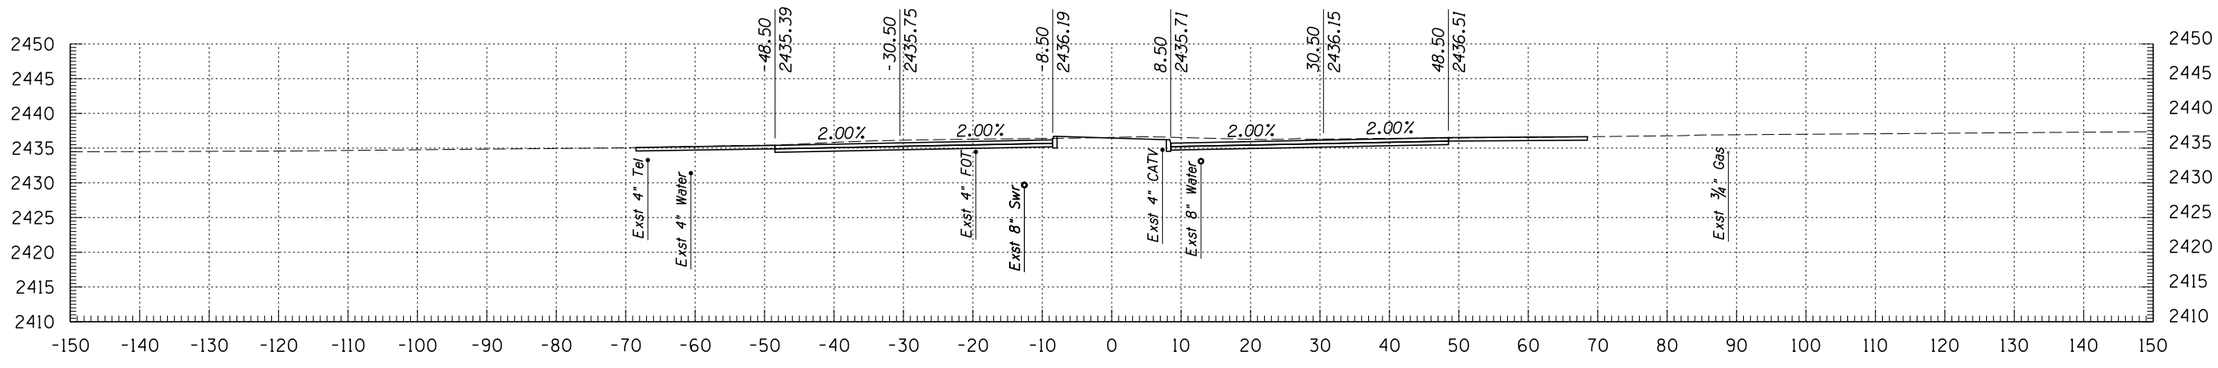

291+50

Kimley-Horn and Associates, Inc.
© 2009 KIMLEY-HORN AND ASSOCIATES, INC.
2210 East Fort Lowell Road, Suite 200
Tucson, Arizona 85719 (520) 615-9191

NO.	DATE	REVISION	BY	CHKD.	APPR.


PLANS ARE NOT FOR CONSTRUCTION

DEPARTMENT OF TRANSPORTATION/ENGINEERING DIVISION


GRANT ROAD CROSS SECTIONS

CITY OF TUCSON


DSGN. BY J. DEBERRY	11/09	REF.	SCALE: 1"=1' H, 1"=1' V
DRWN. BY J. DEBERRY	11/09		
CHKD. BY B. BEENKEN	11/09	PLAN NO.	

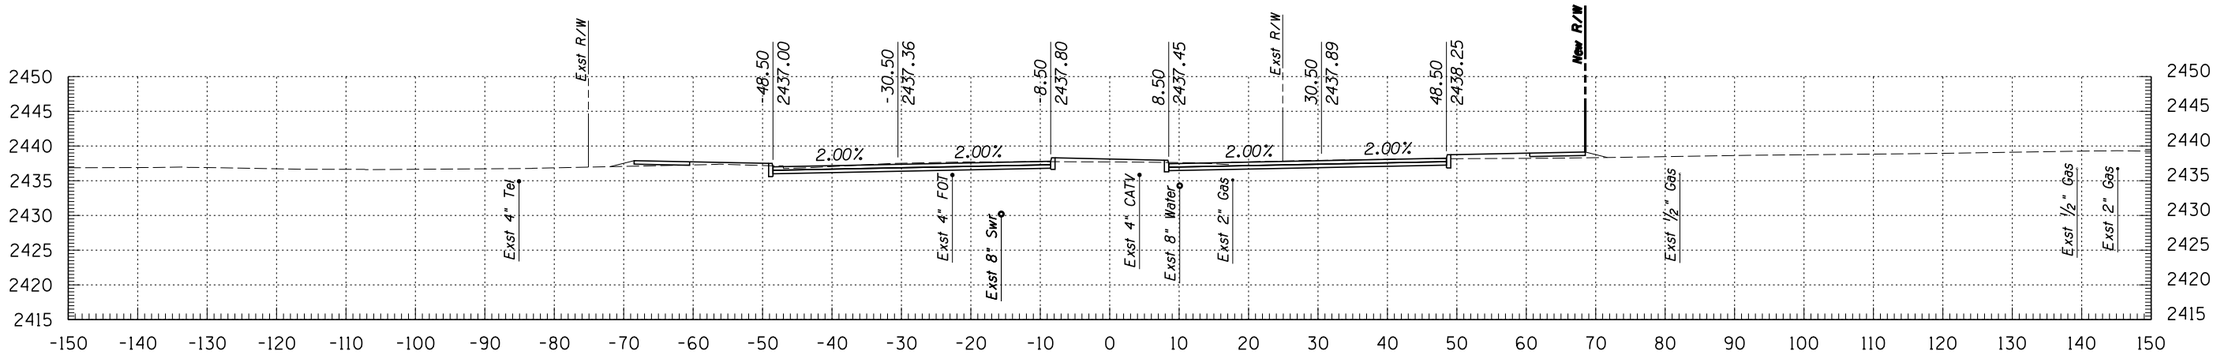

294+00

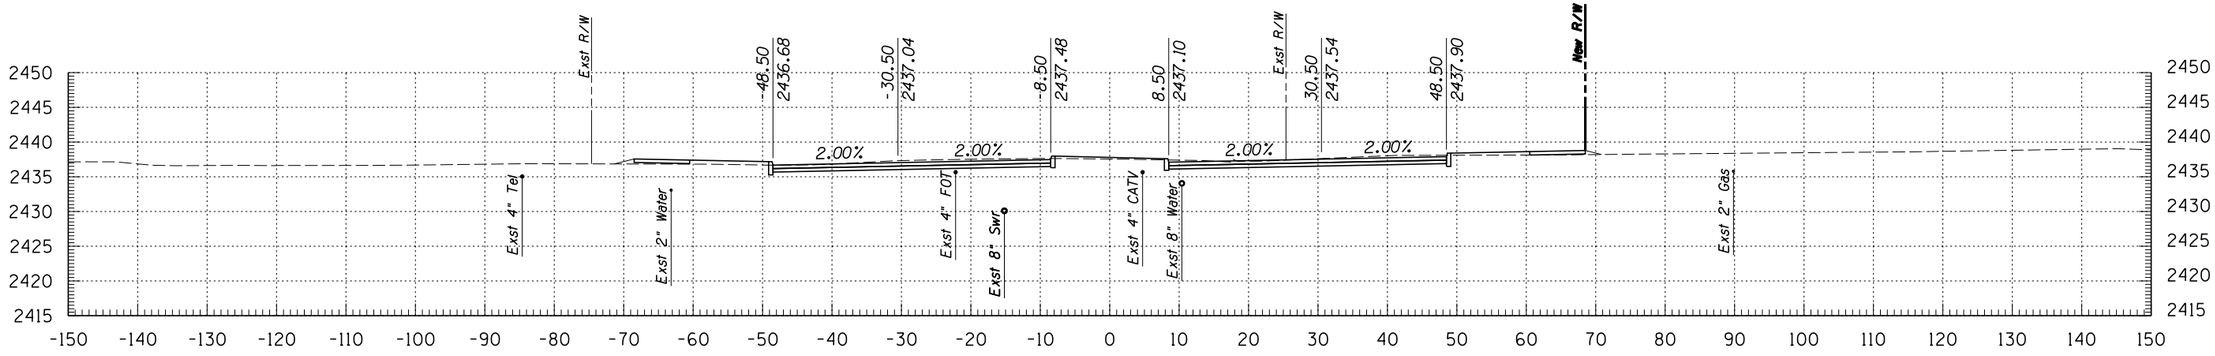

293+50

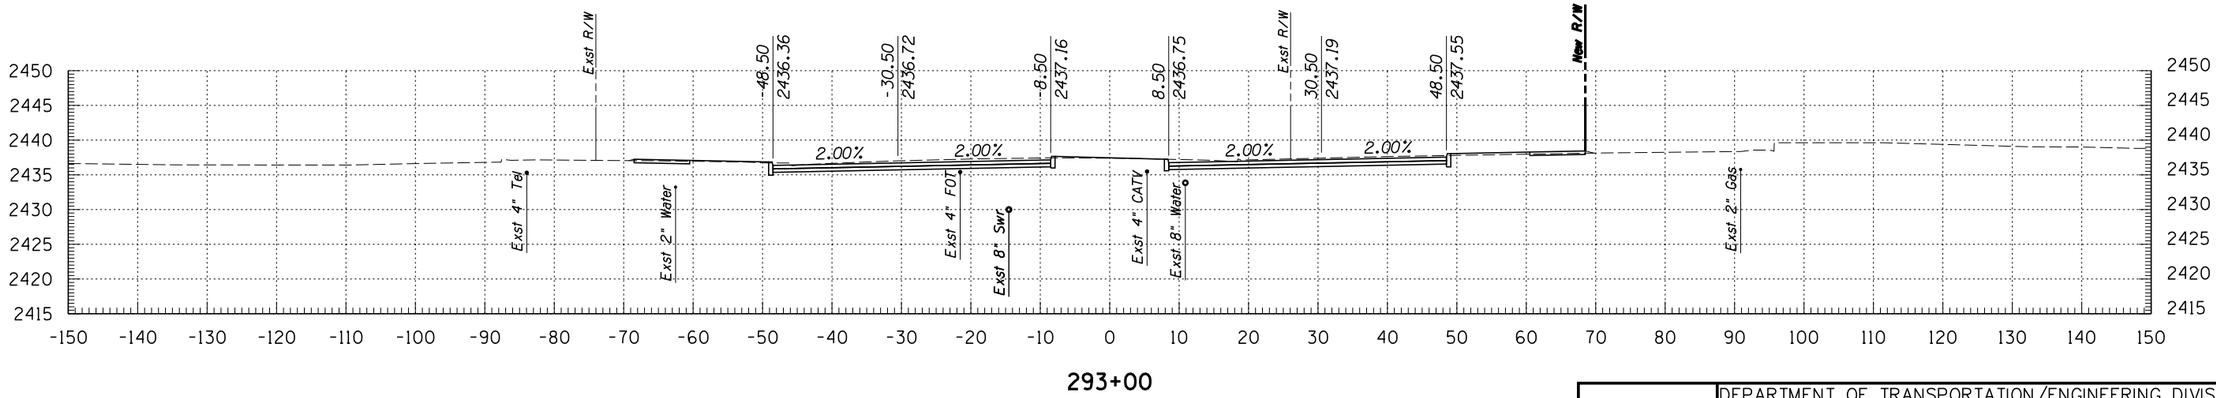

293+00

Kimley-Horn and Associates, Inc.
© 2009 KIMLEY-HORN AND ASSOCIATES, INC.
2210 East Fort Lowell Road, Suite 200
Tucson, Arizona 85719 (520) 615-9191

NO.	DATE	REVISION	BY	CHKD.	APPR.


PLANS ARE NOT FOR CONSTRUCTION

DEPARTMENT OF TRANSPORTATION/ENGINEERING DIVISION


GRANT ROAD CROSS SECTIONS

CITY OF TUCSON


DSGN. BY J. DEBERRY	11/09	REF. _____ SCALE: 1"=1' H, 1"=1' V
DRWN. BY J. DEBERRY	11/09	
CHKD. BY B. BEENKEN	11/09	PLAN NO. _____

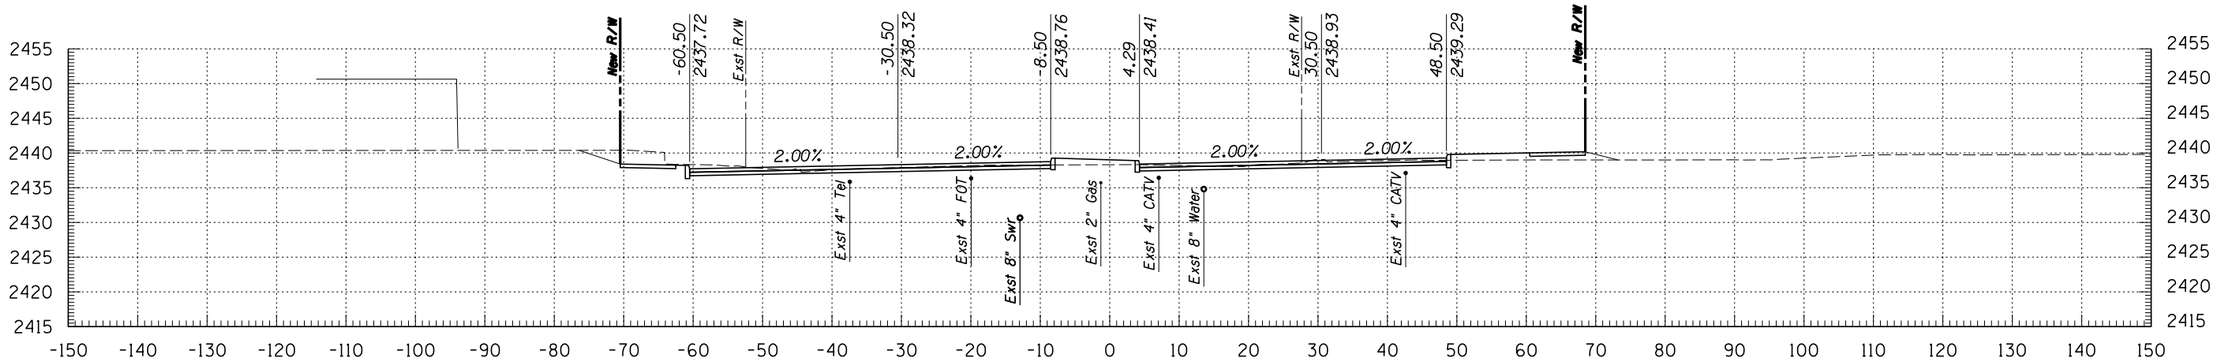

295+50

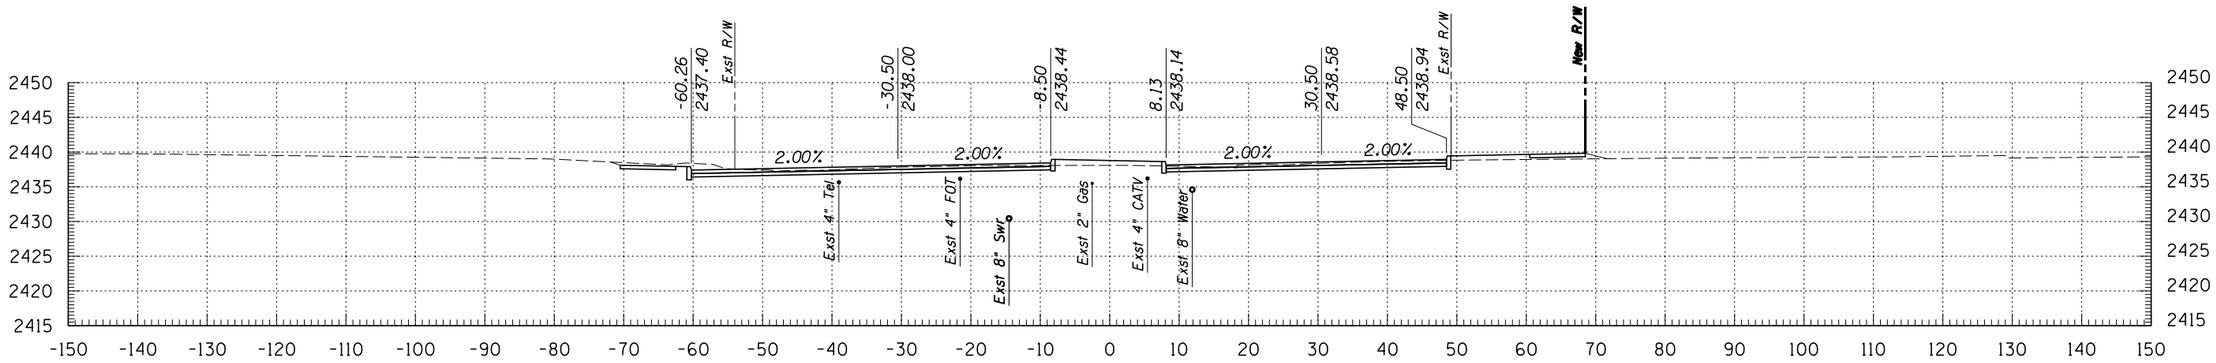

295+00

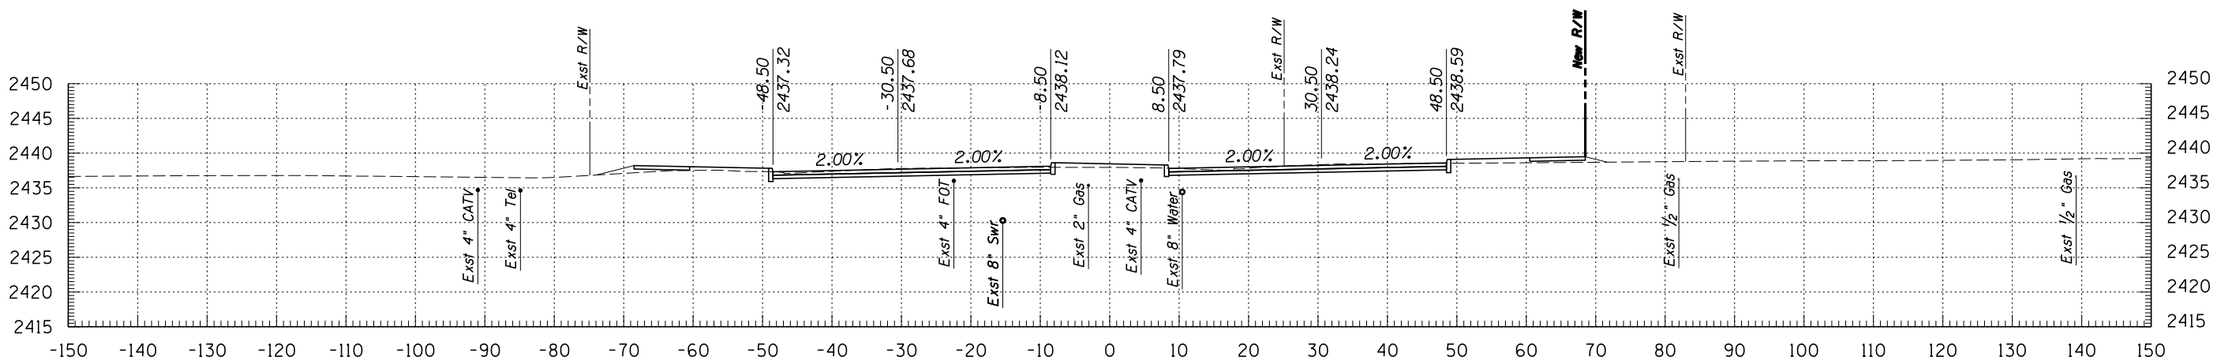

294+50

Kimley-Horn and Associates, Inc.

© 2009 KIMLEY-HORN AND ASSOCIATES, INC.

2210 East Fort Lowell Road, Suite 200
Tucson, Arizona 85719 (520) 615-9191

NO.	DATE	REVISION	BY	CHKD.	APPR.

PLANS ARE NOT FOR CONSTRUCTION


DEPARTMENT OF TRANSPORTATION/ENGINEERING DIVISION

GRANT ROAD CROSS SECTIONS


CITY OF TUCSON

DSGN. BY J. DEBERRY	11/09	REF.
DRWN. BY J. DEBERRY	11/09	SCALE: 1"=1' H, 1"=1' V
CHKD. BY B. BEENKEN	11/09	PLAN NO.


OF 144 OF 299

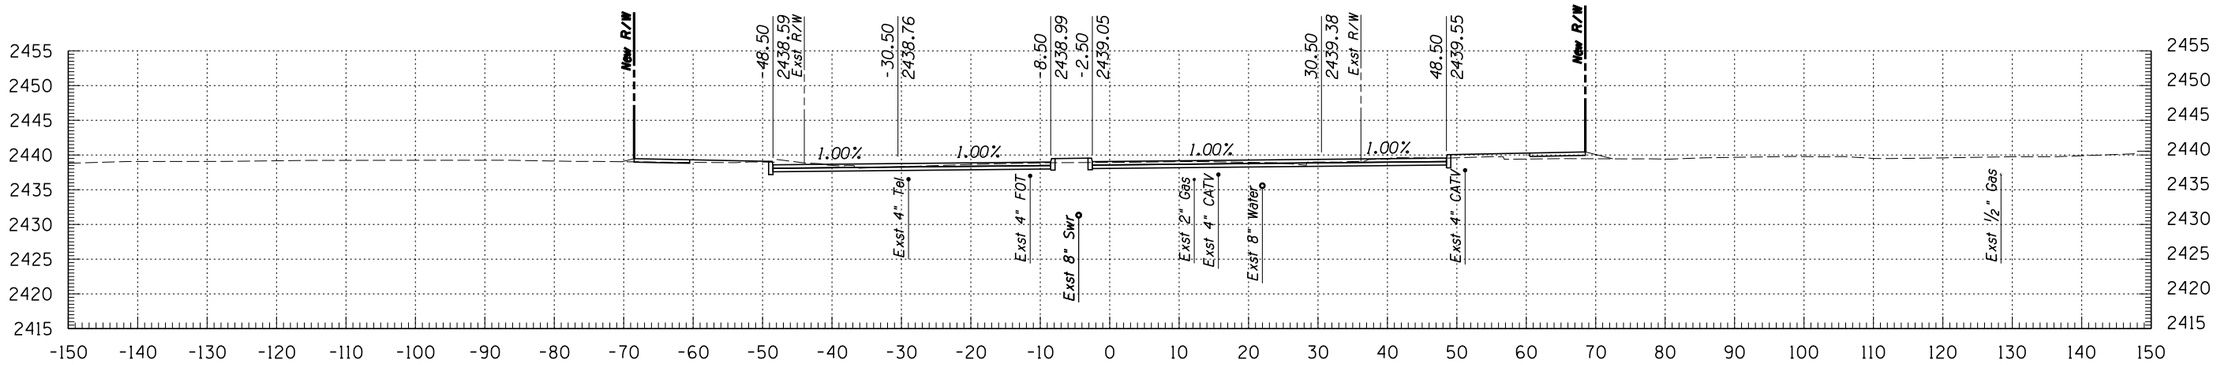

297+00

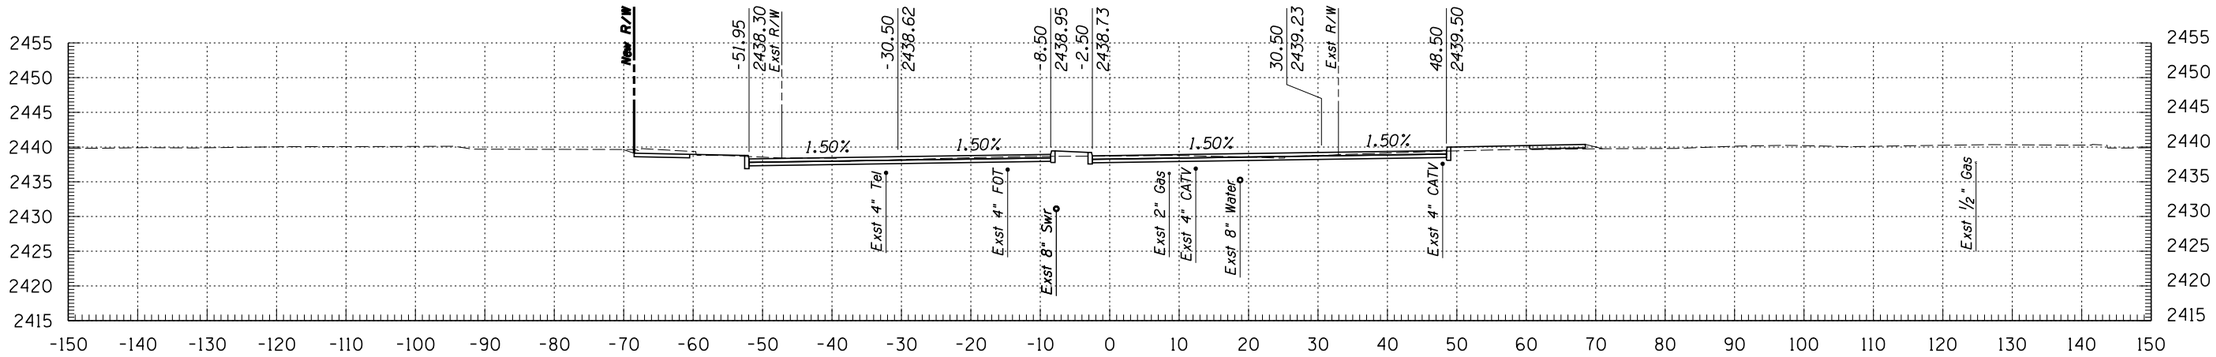

296+50

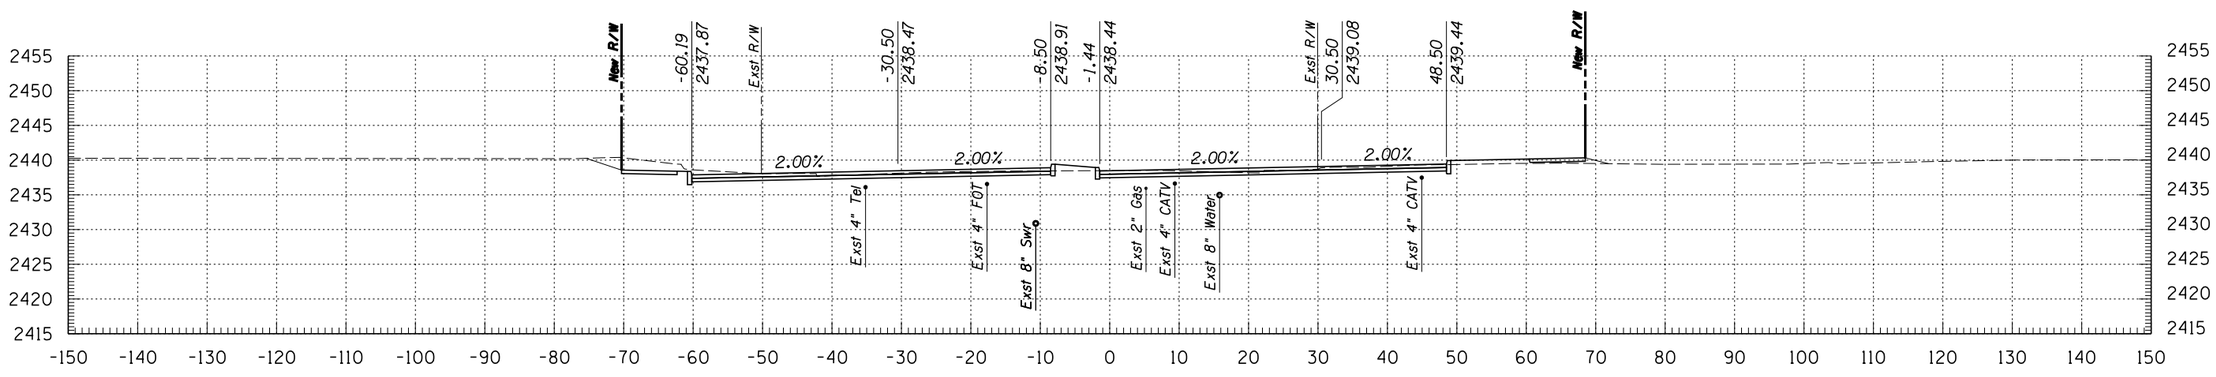

296+00

© 2009 KIMLEY-HORN AND ASSOCIATES, INC.

Kimley-Horn and Associates, Inc.
2210 East Fort Lowell Road, Suite 200
Tucson, Arizona 85719 (520) 615-9191

NO.	DATE	REVISION	BY	CHKD.	APPR.

PLANS ARE NOT FOR CONSTRUCTION


DEPARTMENT OF TRANSPORTATION/ENGINEERING DIVISION

GRANT ROAD CROSS SECTIONS


CITY OF TUCSON

DSGN. BY J. DEBERRY	11/09	REF.	SCALE: 1"=1' H, 1"=1' V
DRWN. BY J. DEBERRY	11/09		
CHKD. BY B. BEENKEN	11/09	PLAN NO.	


OF 145 OF 299

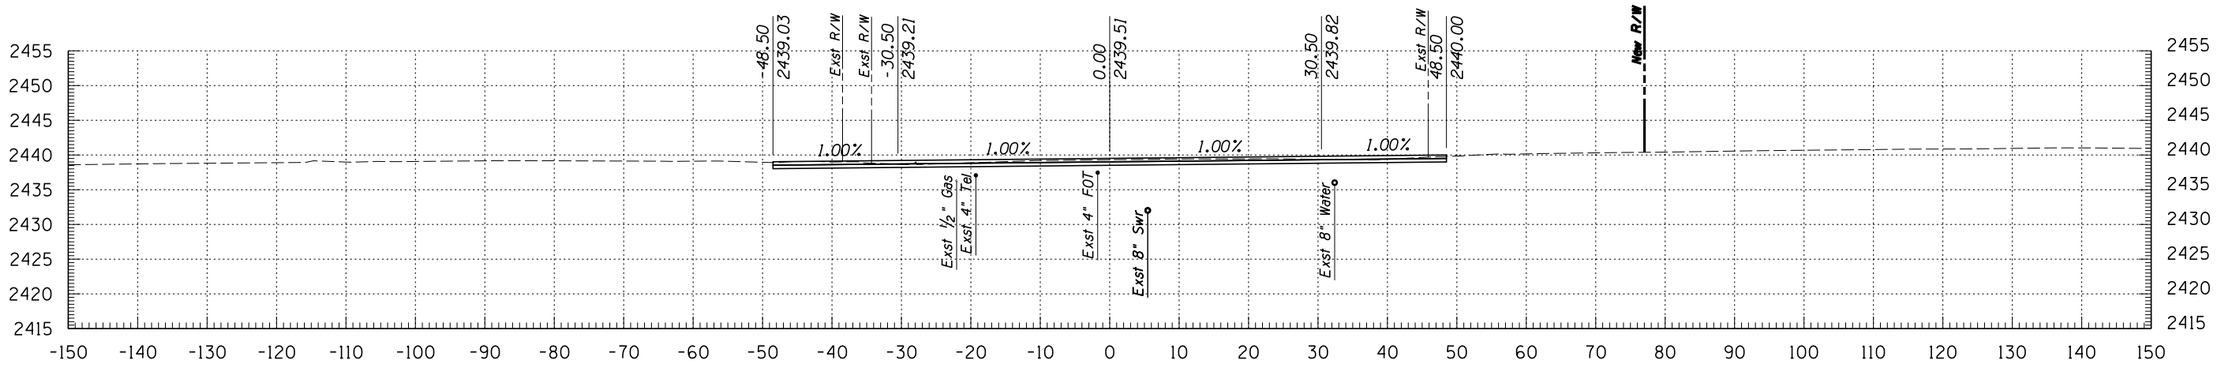

298+50

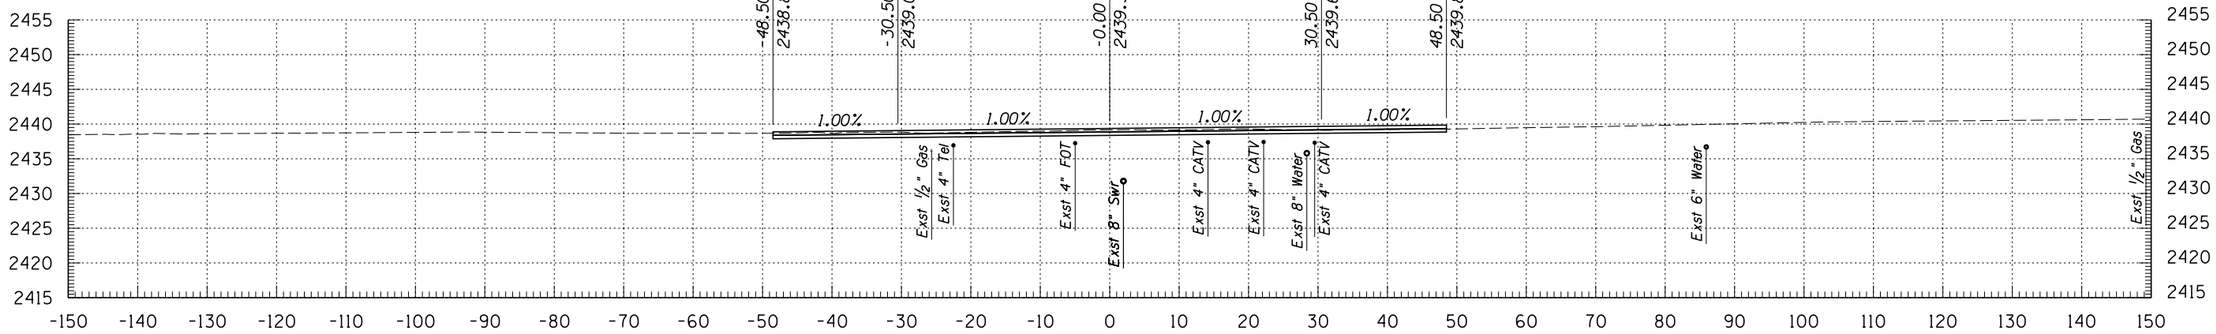

298+00

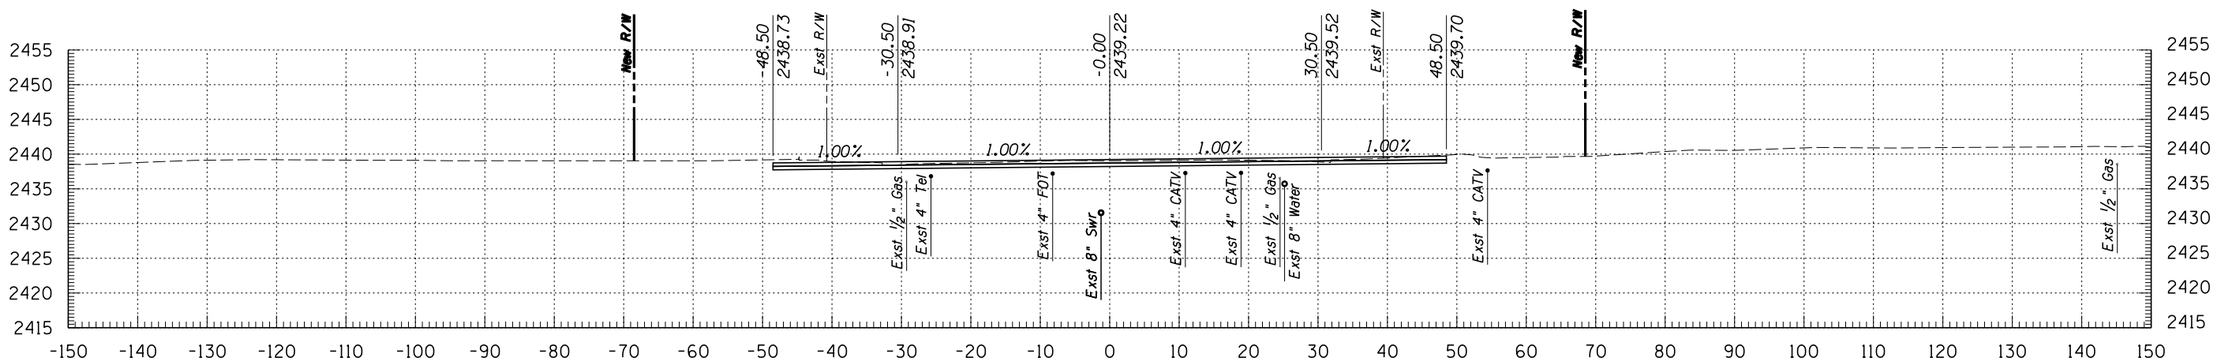

297+50

Kimley-Horn and Associates, Inc.
© 2009 KIMLEY-HORN AND ASSOCIATES, INC.
2210 East Fort Lowell Road, Suite 200
Tucson, Arizona 85719 (520) 615-9191

NO.	DATE	REVISION	BY	CHKD.	APPR.

PLANS ARE NOT FOR CONSTRUCTION


DEPARTMENT OF TRANSPORTATION/ENGINEERING DIVISION

GRANT ROAD CROSS SECTIONS


OF

CITY OF TUCSON


DSGN. BY J. DEBERRY	11/09	REF.	SCALE: 1"=1' H 1"=1' V	146 OF 299
DRWN. BY J. DEBERRY	11/09			
CHKD. BY B. BEENKEN	11/09	PLAN NO.		

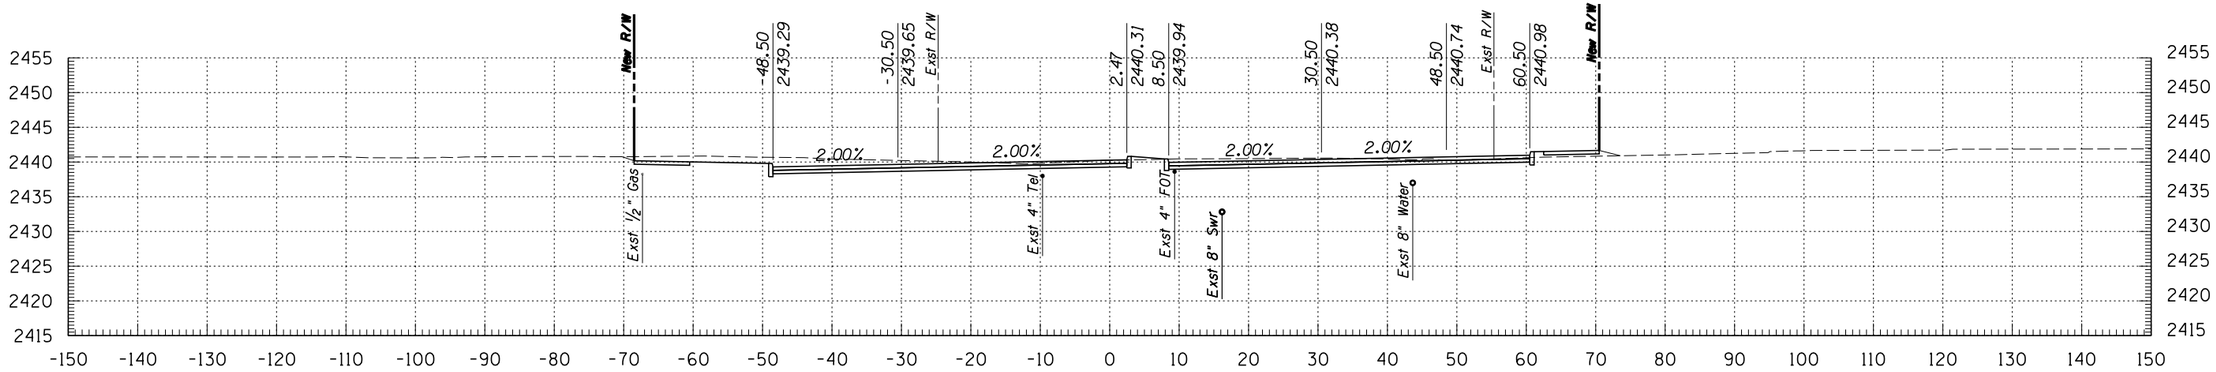

300+00

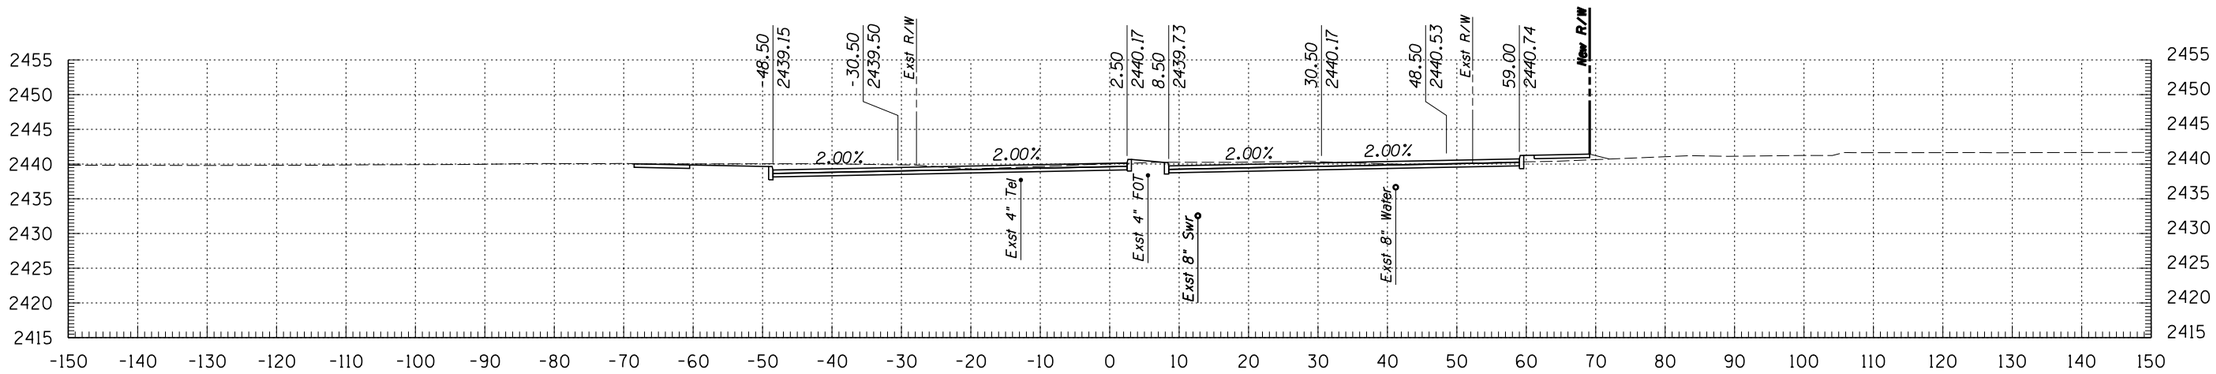

299+50

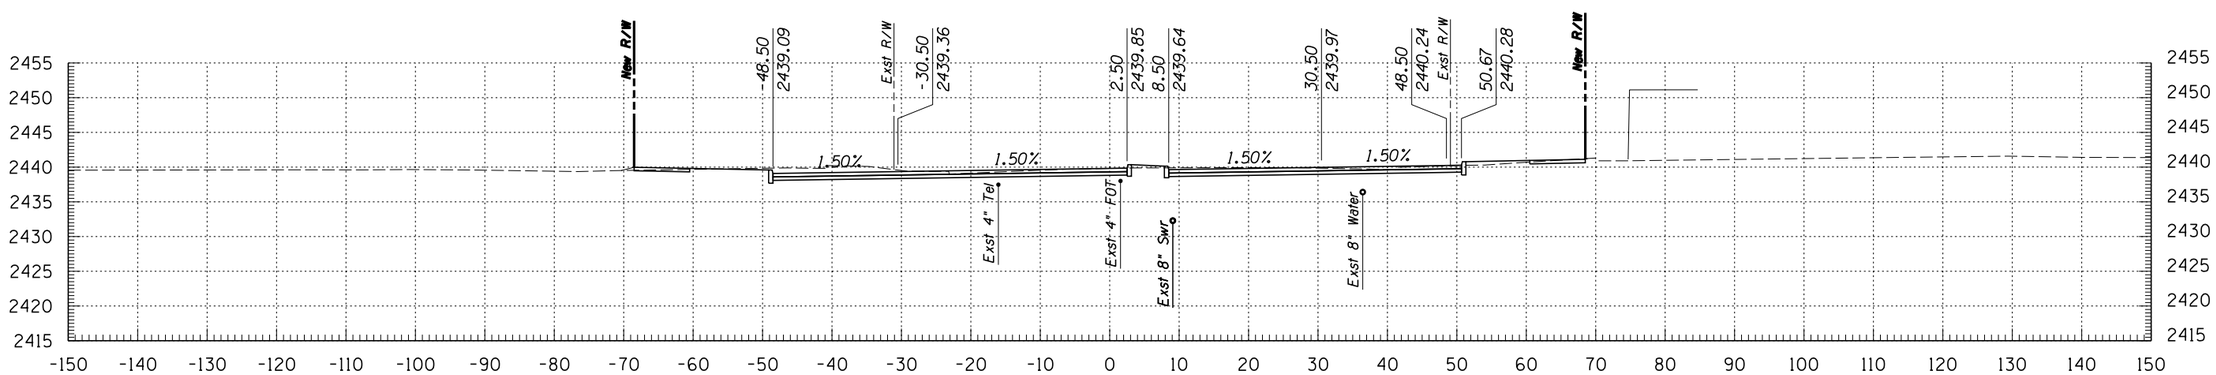

299+00

© 2009 KIMLEY-HORN AND ASSOCIATES, INC.

Kimley-Horn and Associates, Inc.
2210 East Fort Lowell Road, Suite 200
Tucson, Arizona 85719 (520) 615-9191

NO.	DATE	REVISION	BY	CHKD.	APPR.

PLANS ARE NOT FOR CONSTRUCTION


DEPARTMENT OF TRANSPORTATION/ENGINEERING DIVISION

GRANT ROAD CROSS SECTIONS


CITY OF TUCSON

DSGN. BY J. DEBERRY	11/09	REF.
DRWN. BY J. DEBERRY	11/09	SCALE: 1"=1' H, 1"=1' V
CHKD. BY B. BEENKEN	11/09	PLAN NO.


OF 147 OF 299

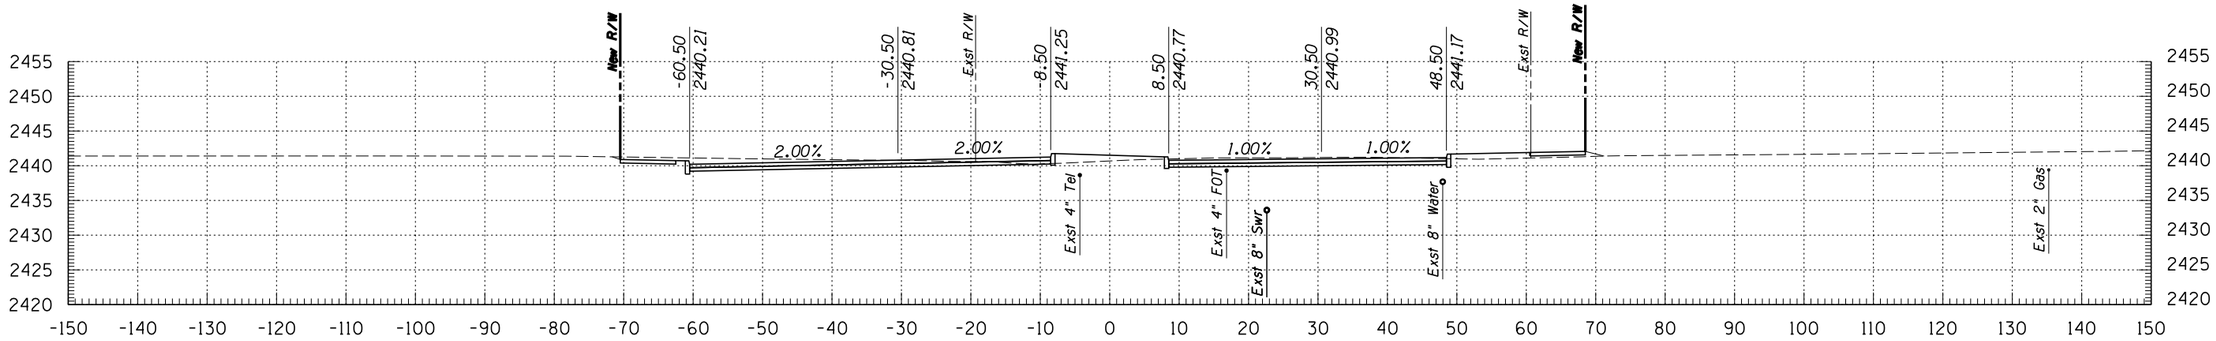

301+50

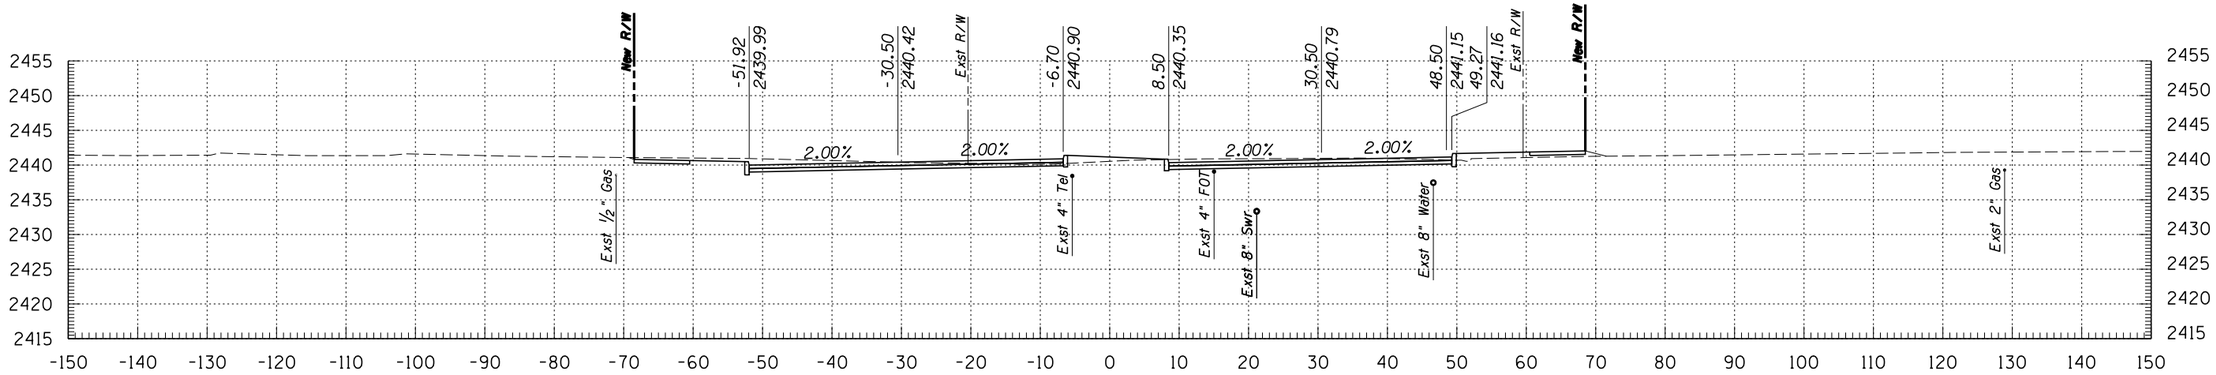

301+00

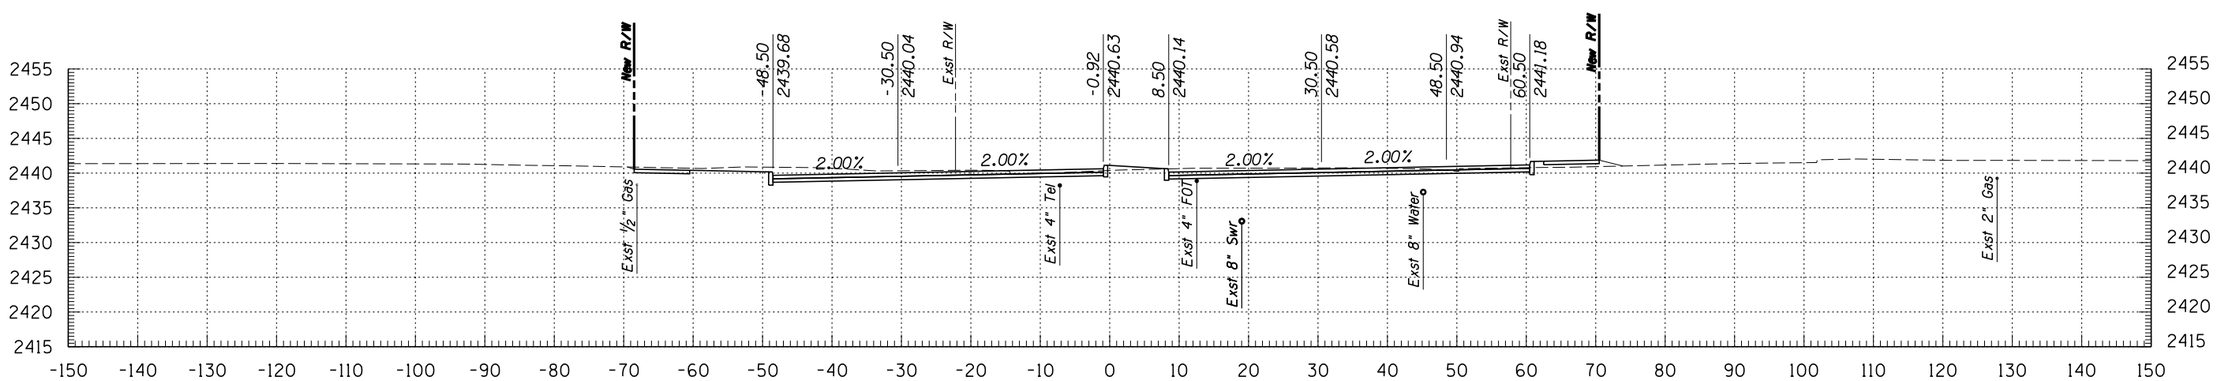

300+50

Kimley-Horn and Associates, Inc.
© 2009 KIMLEY-HORN AND ASSOCIATES, INC.
2210 East Fort Lowell Road, Suite 200
Tucson, Arizona 85719 (520) 615-9191

NO.	DATE	REVISION	BY	CHKD.	APPR.


PLANS ARE NOT FOR CONSTRUCTION

DEPARTMENT OF TRANSPORTATION/ENGINEERING DIVISION


GRANT ROAD CROSS SECTIONS

CITY OF TUCSON


DSGN. BY J. DEBERRY	11/09	REF.	SCALE: 1"=1' H, 1"=1' V
DRWN. BY J. DEBERRY	11/09		
CHKD. BY B. BEENKEN	11/09	PLAN NO.	

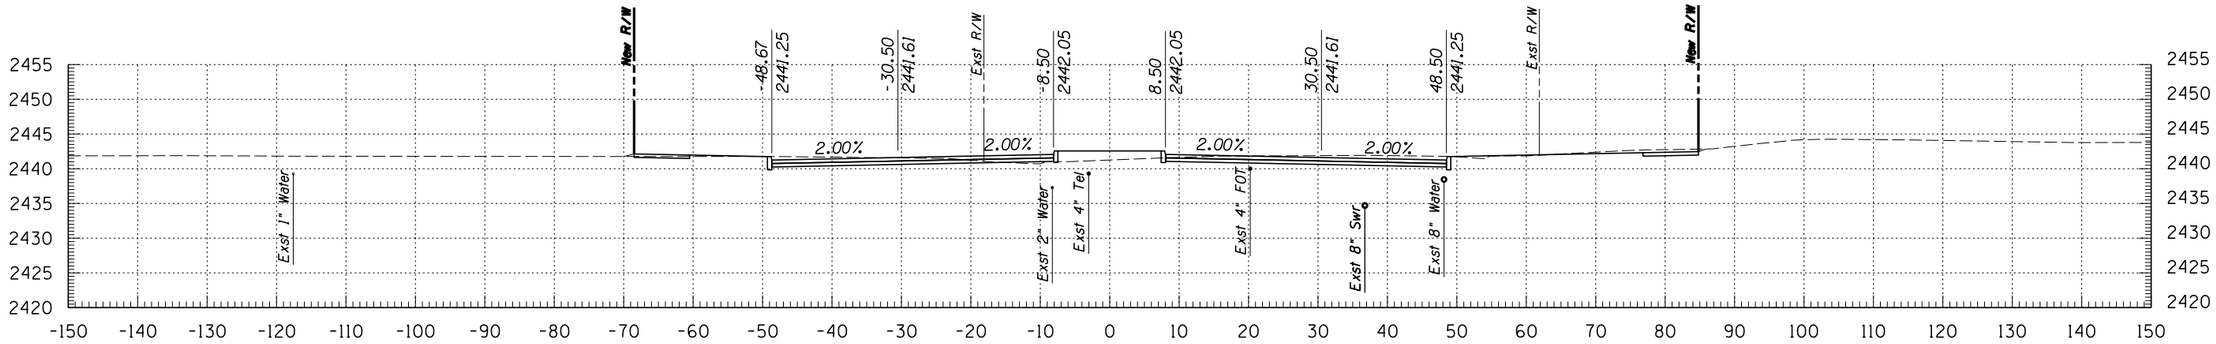

303+00

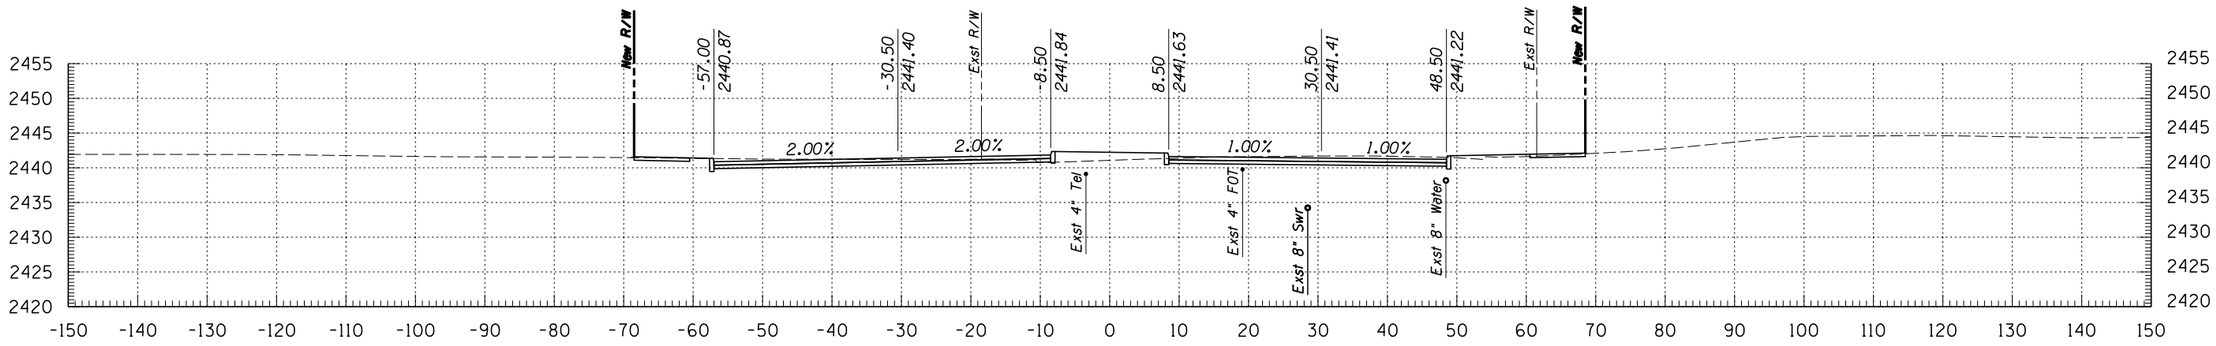

302+50

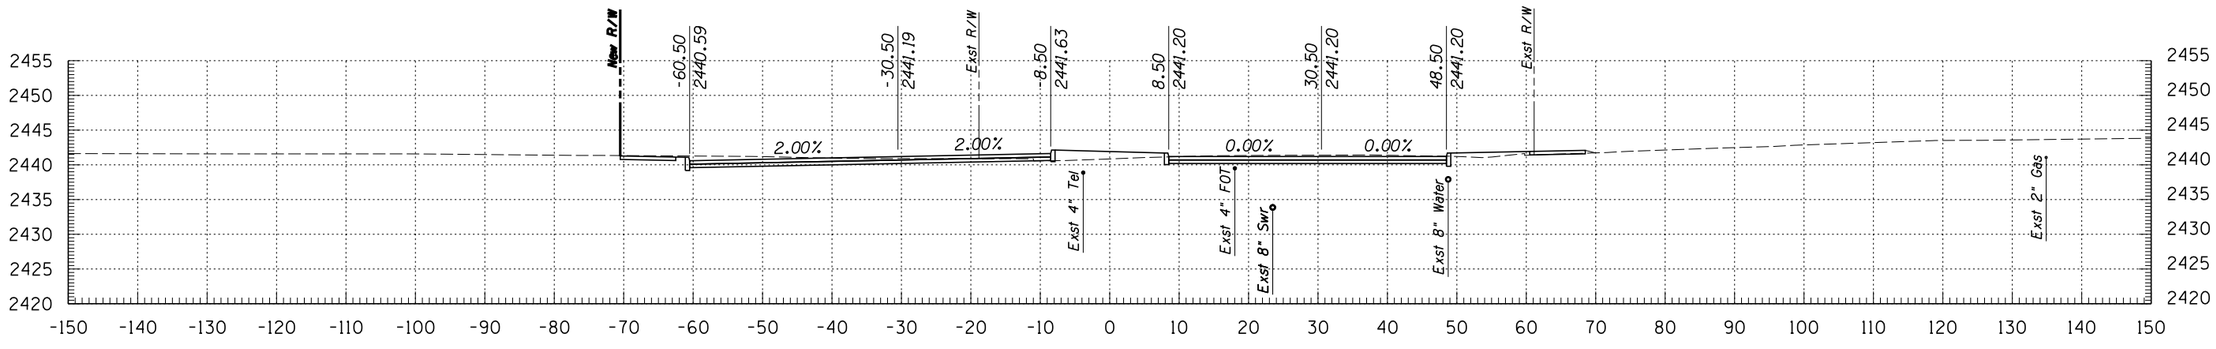

302+00

Kimley-Horn and Associates, Inc.
© 2009 KIMLEY-HORN AND ASSOCIATES, INC.
2210 East Fort Lowell Road, Suite 200
Tucson, Arizona 85719 (520) 615-9191

NO.	DATE	REVISION	BY	CHKD.	APPR.

PLANS ARE NOT FOR CONSTRUCTION


DEPARTMENT OF TRANSPORTATION/ENGINEERING DIVISION

GRANT ROAD CROSS SECTIONS


CITY OF TUCSON

DSGN. BY J. DEBERRY	11/09	REF.
DRWN. BY J. DEBERRY	11/09	SCALE: 1"=1' H, 1"=1' V
CHKD. BY B. BEENKEN	11/09	PLAN NO.


149 OF 299

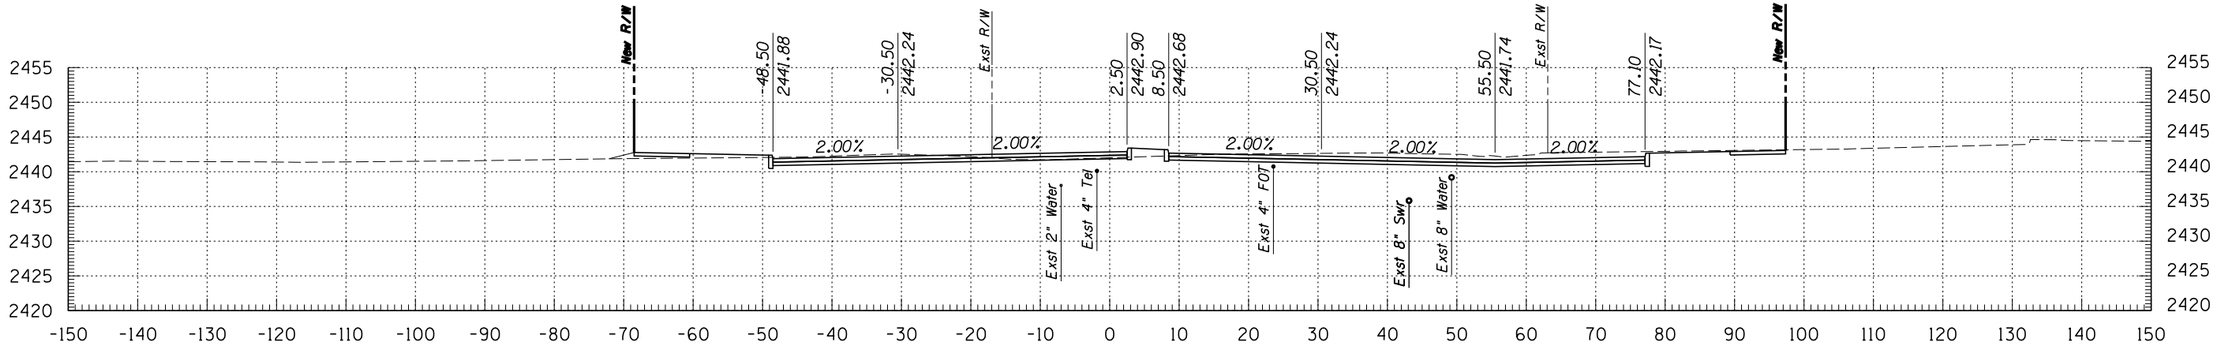

304+50

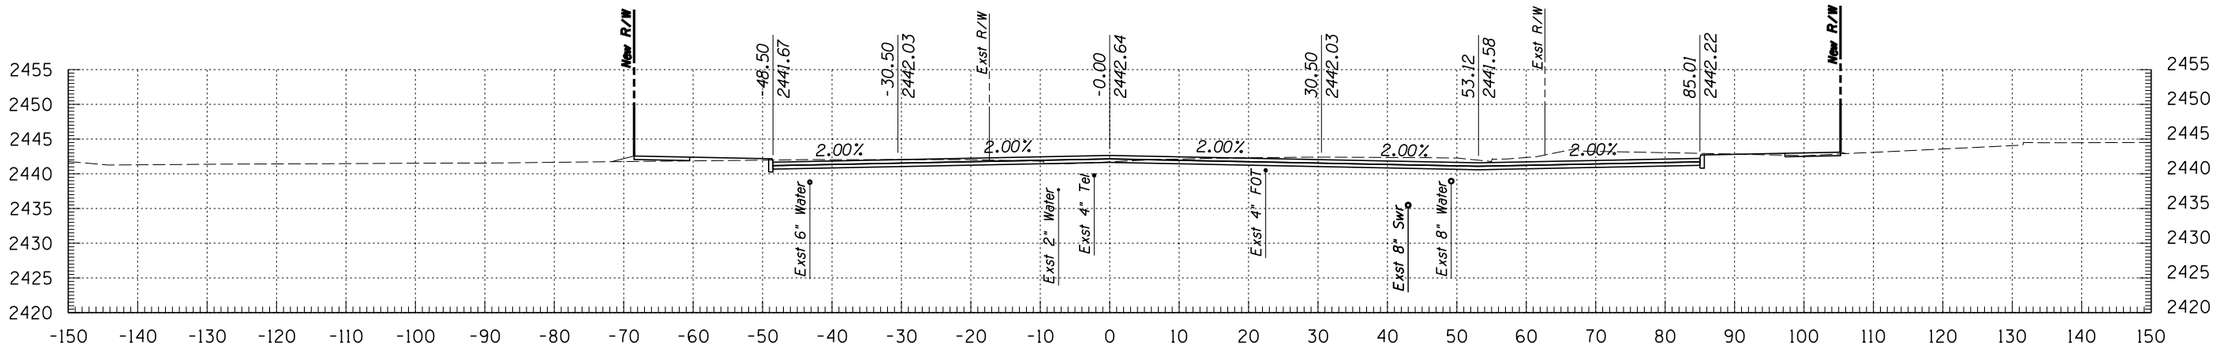

304+00

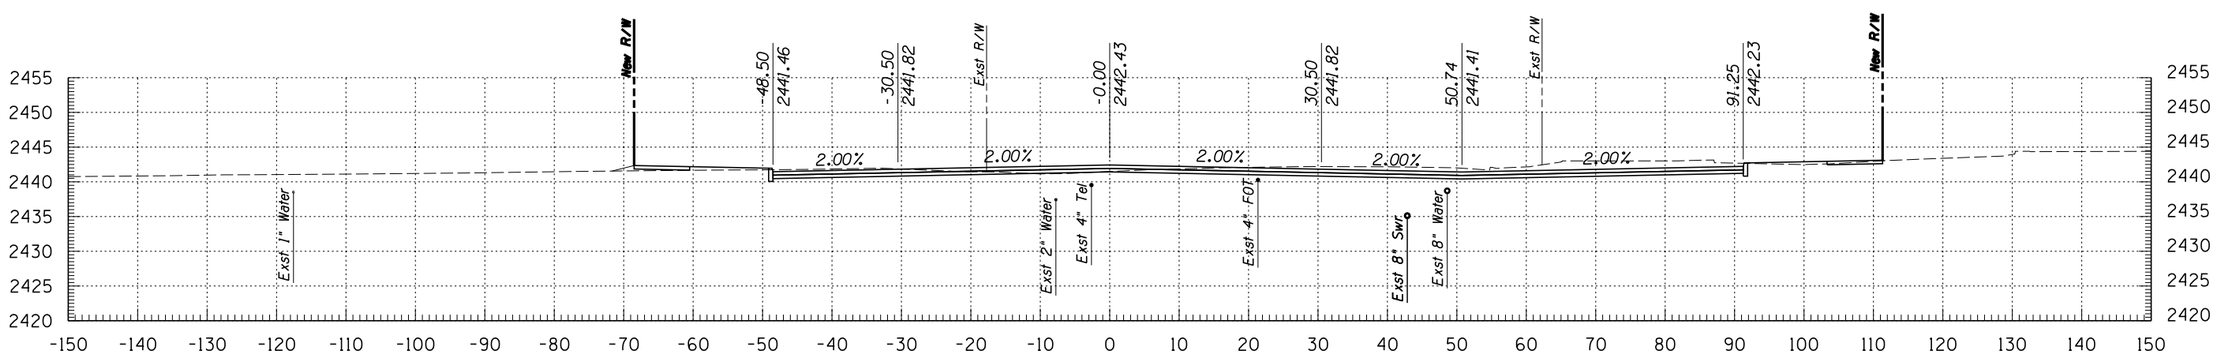

303+50

© 2009 KIMLEY-HORN AND ASSOCIATES, INC.

Kimley-Horn and Associates, Inc.
2210 East Fort Lowell Road, Suite 200
Tucson, Arizona 85719 (520) 615-9191

NO.	DATE	REVISION	BY	CHKD.	APPR.


PLANS ARE NOT FOR CONSTRUCTION

DEPARTMENT OF TRANSPORTATION/ENGINEERING DIVISION


GRANT ROAD CROSS SECTIONS

CITY OF TUCSON


DSGN. BY J. DEBERRY	11/09	REF.
DRWN. BY J. DEBERRY	11/09	SCALE: 1"=1' H, 1"=1' V
CHKD. BY B. BEENKEN	11/09	PLAN NO.

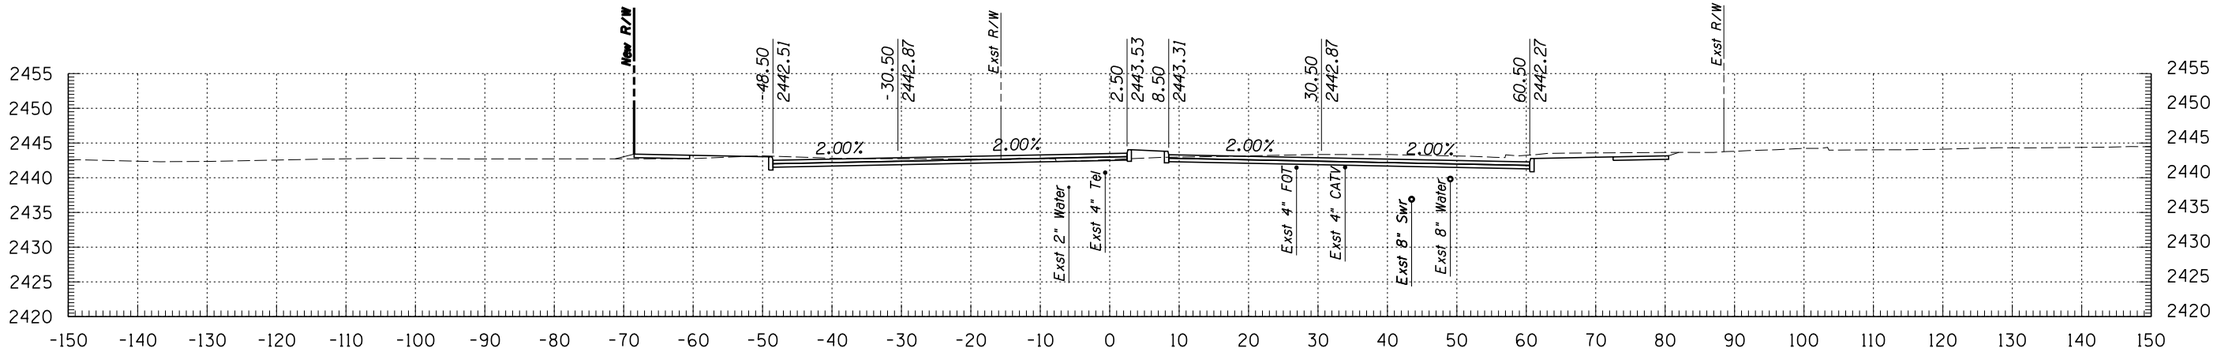

306+00

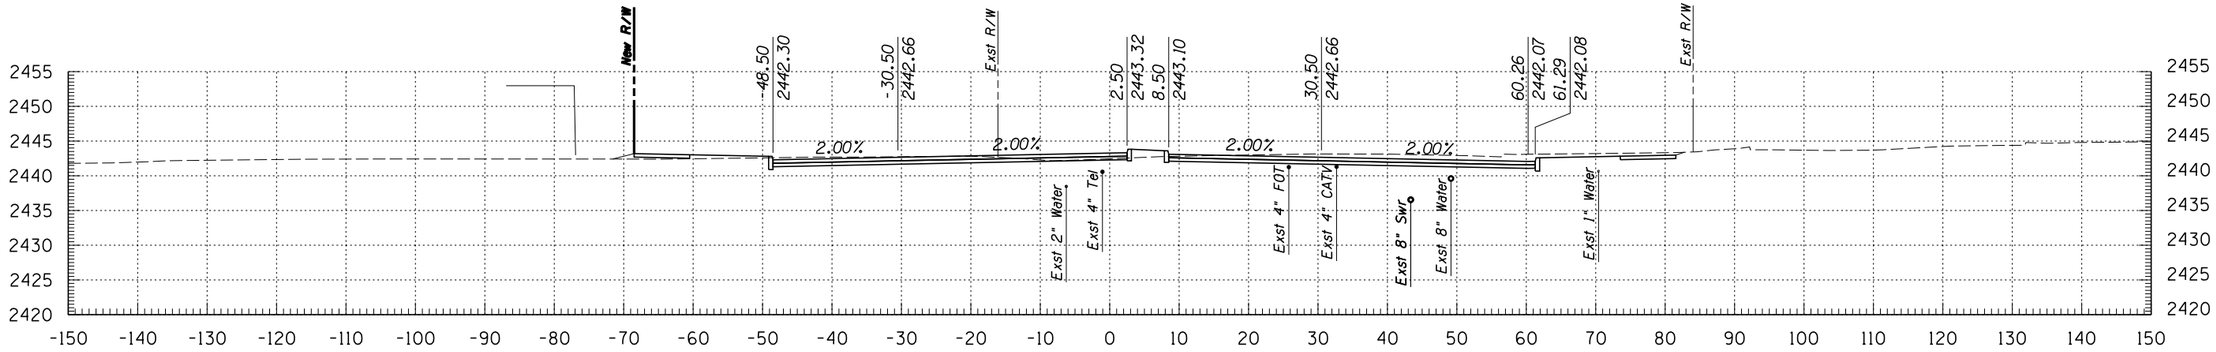

305+50

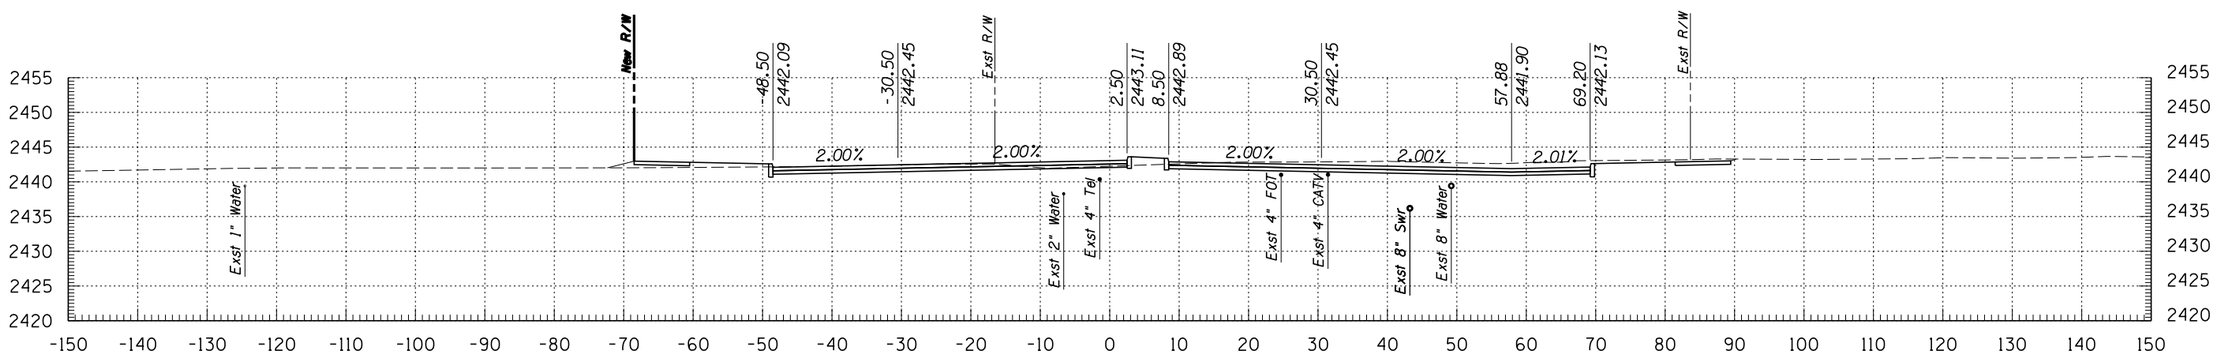

305+00

Kimley-Horn and Associates, Inc.
© 2009 KIMLEY-HORN AND ASSOCIATES, INC.
2210 East Fort Lowell Road, Suite 200
Tucson, Arizona 85719 (520) 615-9191

NO.	DATE	REVISION	BY	CHKD.	APPR.

PLANS ARE NOT FOR CONSTRUCTION

DEPARTMENT OF TRANSPORTATION/ENGINEERING DIVISION


GRANT ROAD CROSS SECTIONS

OF


CITY OF TUCSON

DSGN. BY J. DEBERRY	11/09	REF.	SCALE: 1"=1' H, 1"=1' V
DRWN. BY J. DEBERRY	11/09		
CHKD. BY B. BEENKEN	11/09	PLAN NO.	


151 OF 299

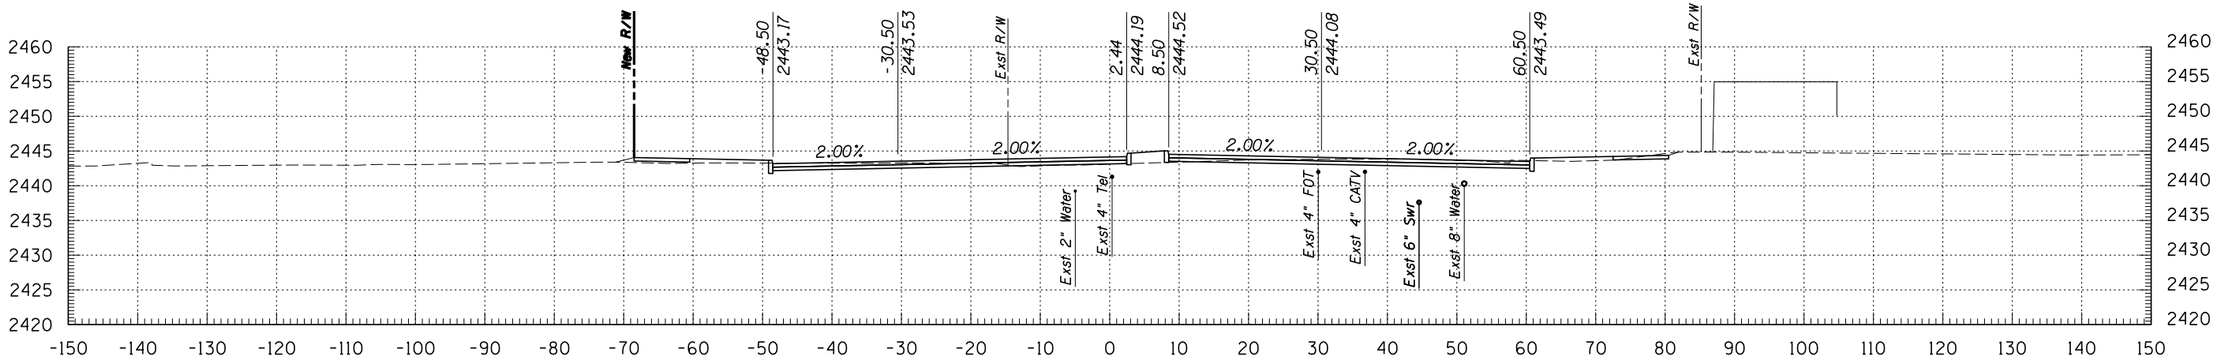

307+50

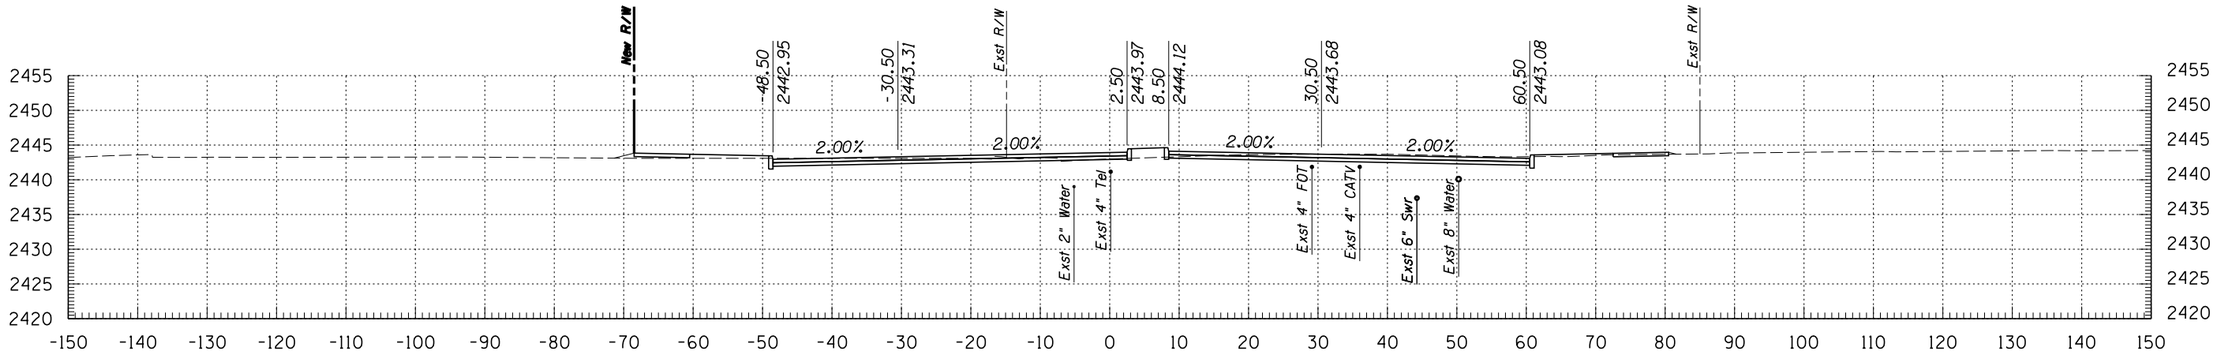

307+00

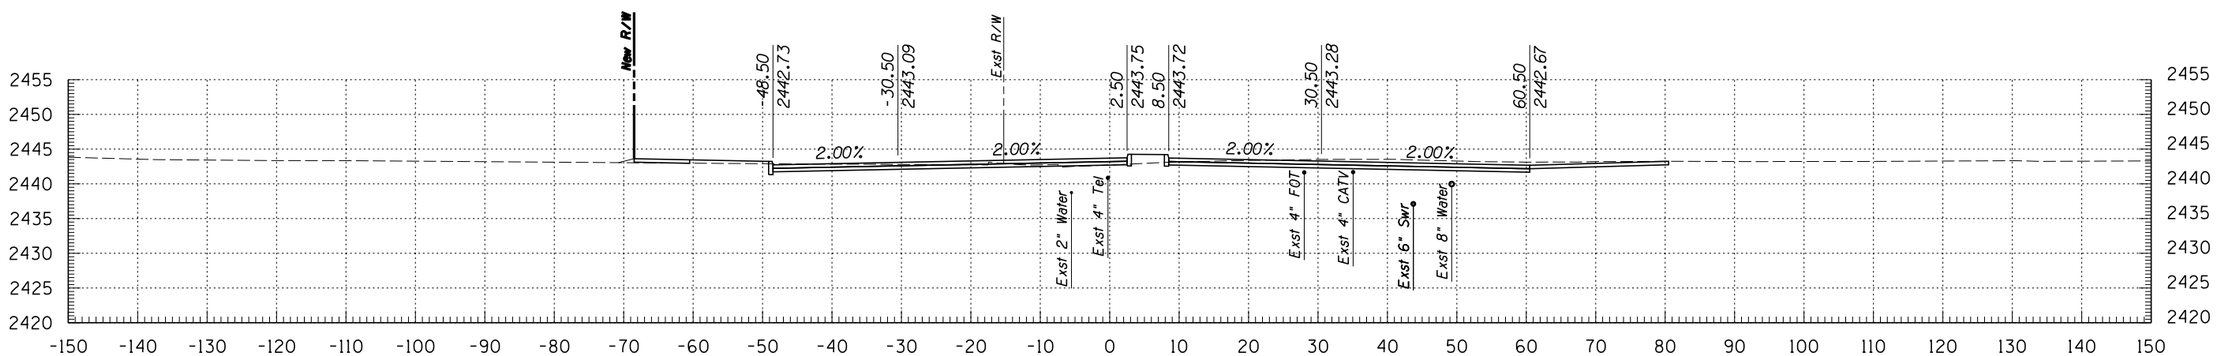

306+50

Kimley-Horn and Associates, Inc.

© 2009 KIMLEY-HORN AND ASSOCIATES, INC.

2210 East Fort Lowell Road, Suite 200
Tucson, Arizona 85719 (520) 615-9191

NO.	DATE	REVISION	BY	CHKD.	APPR.

PLANS ARE NOT FOR CONSTRUCTION


DEPARTMENT OF TRANSPORTATION/ENGINEERING DIVISION

GRANT ROAD CROSS SECTIONS


OF

CITY OF TUCSON


DSGN. BY J. DEBERRY	11/09	REF.	SCALE: 1"=1' H 1"=1' V	152 OF 299
DRWN. BY J. DEBERRY	11/09			
CHKD. BY B. BEENKEN	11/09	PLAN NO.		

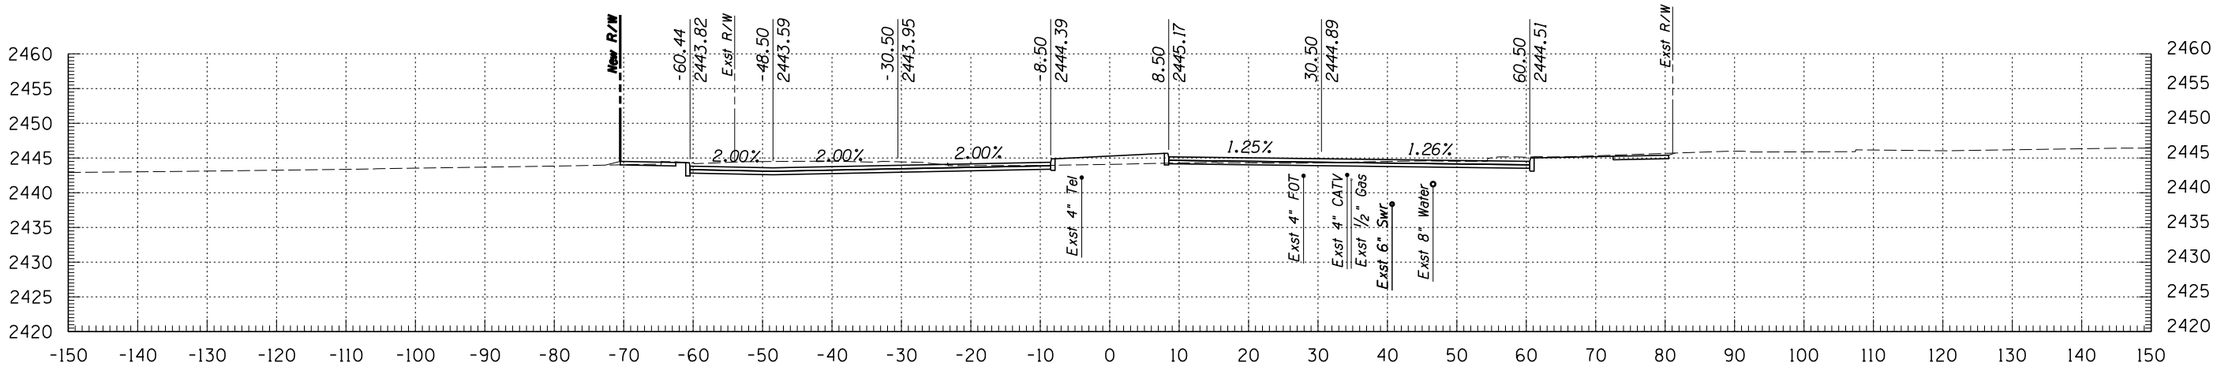

309+00

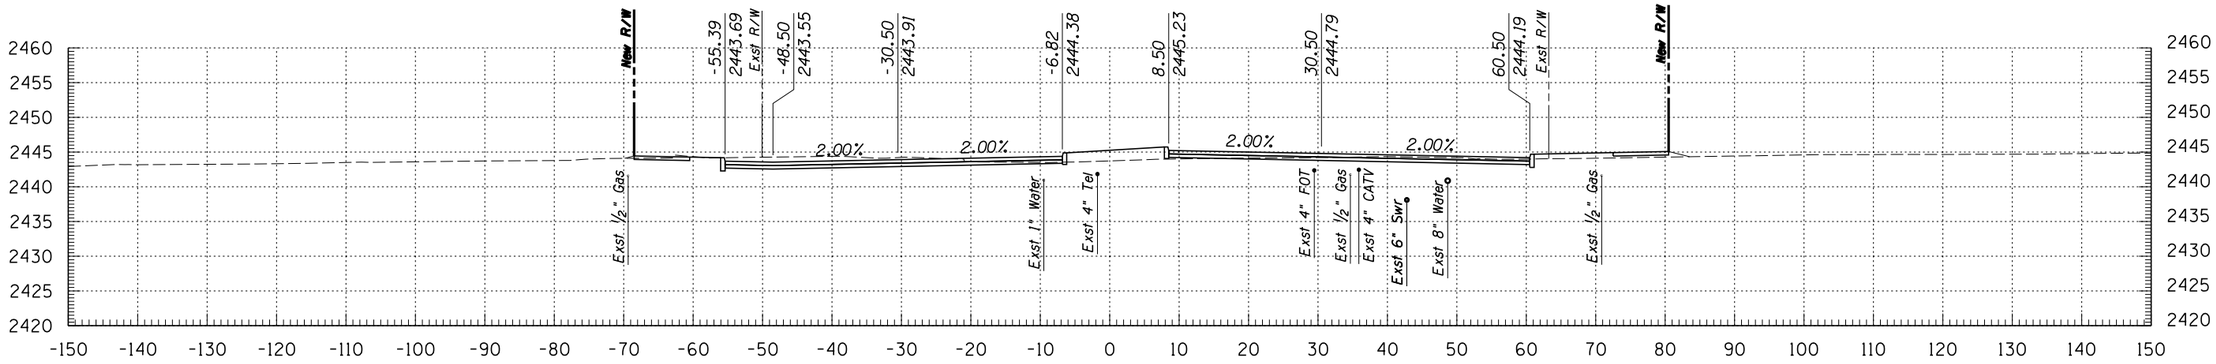

308+50

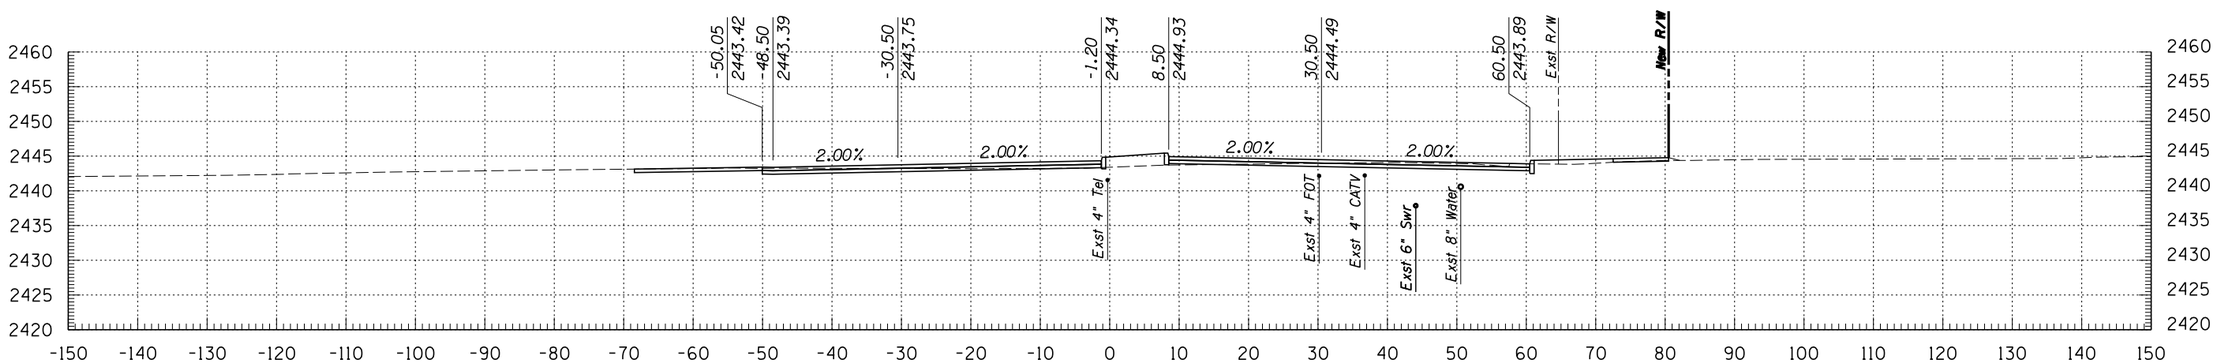

308+00

© 2009 KIMLEY-HORN AND ASSOCIATES, INC.

Kimley-Horn and Associates, Inc.
2210 East Fort Lowell Road, Suite 200
Tucson, Arizona 85719 (520) 615-9191

NO.	DATE	REVISION	BY	CHKD.	APPR.

PLANS ARE NOT FOR CONSTRUCTION


DEPARTMENT OF TRANSPORTATION/ENGINEERING DIVISION

GRANT ROAD CROSS SECTIONS


CITY OF TUCSON

DSGN. BY J. DEBERRY	11/09	REF.
DRWN. BY J. DEBERRY	11/09	SCALE: 1"=1' H, 1"=1' V
CHKD. BY B. BEENKEN	11/09	PLAN NO.


OF 153 OF 299

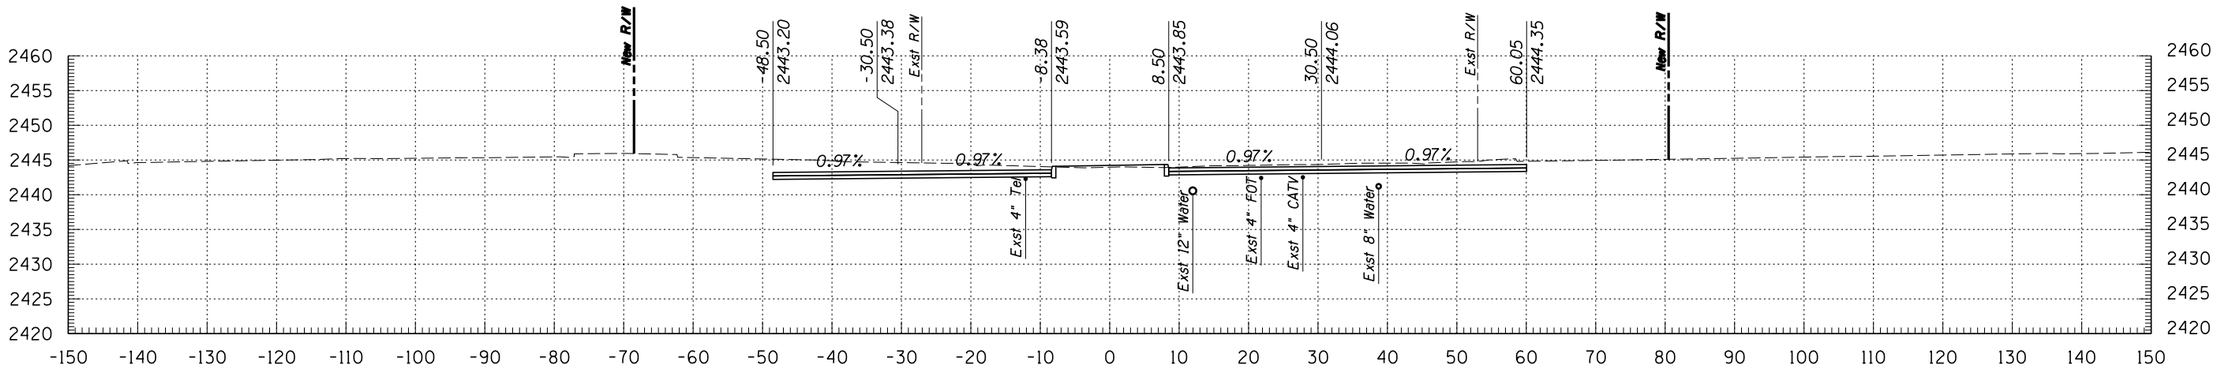

310+50

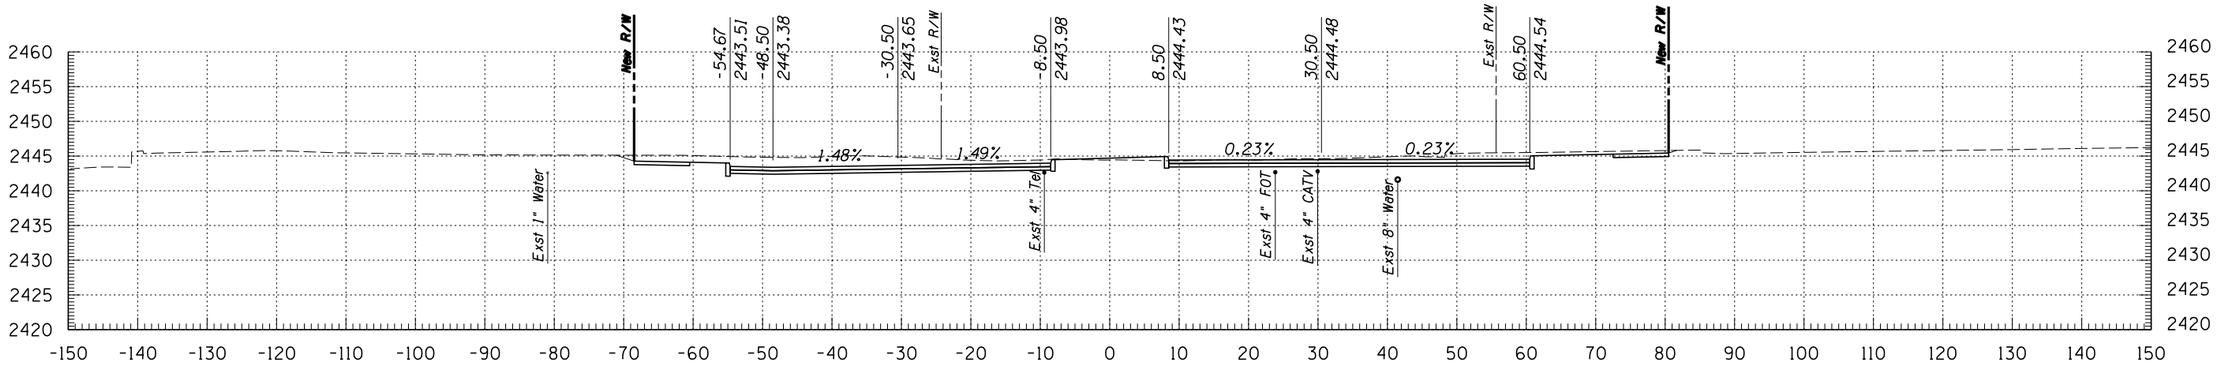

310+00

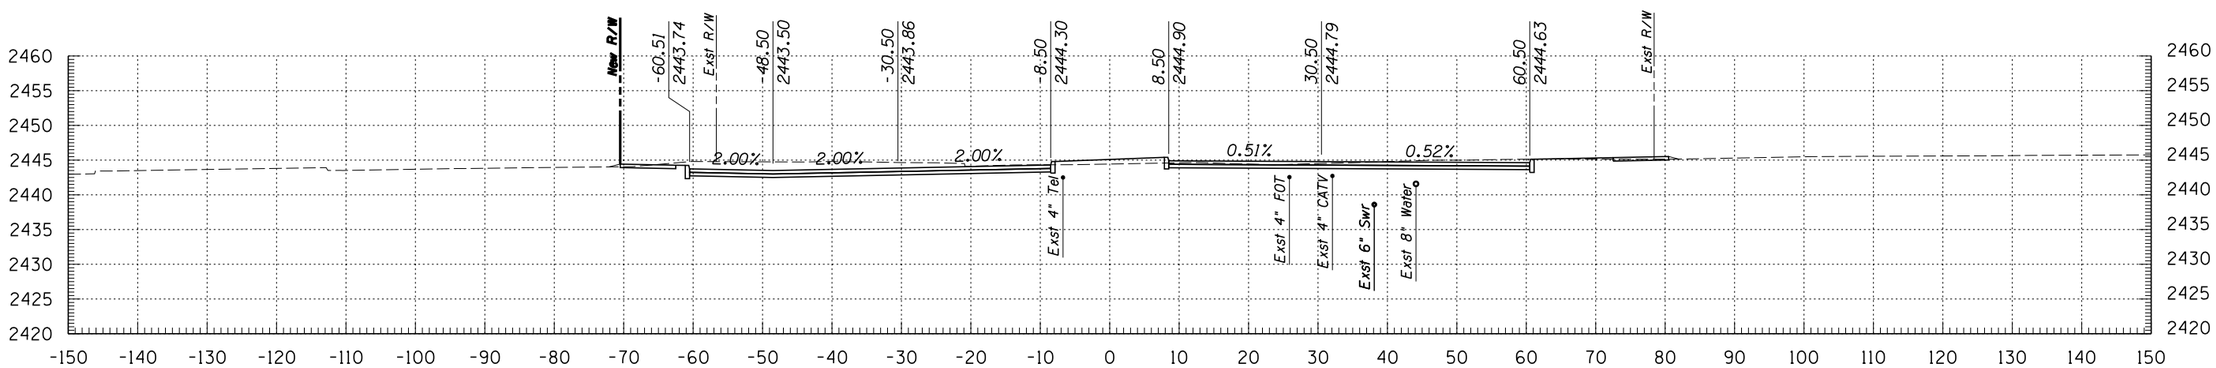

309+50

Kimley-Horn and Associates, Inc.

© 2009 KIMLEY-HORN AND ASSOCIATES, INC.

2210 East Fort Lowell Road, Suite 200
Tucson, Arizona 85719 (520) 615-9191

NO.	DATE	REVISION	BY	CHKD.	APPR.

PLANS ARE NOT FOR CONSTRUCTION

DEPARTMENT OF TRANSPORTATION/ENGINEERING DIVISION


GRANT ROAD CROSS SECTIONS

OF


CITY OF TUCSON

DSGN. BY J. DEBERRY	11/09	REF.	SCALE: 1"=1' H, 1"=1' V
DRWN. BY J. DEBERRY	11/09		
CHKD. BY B. BEENKEN	11/09	PLAN NO.	


154 OF 299

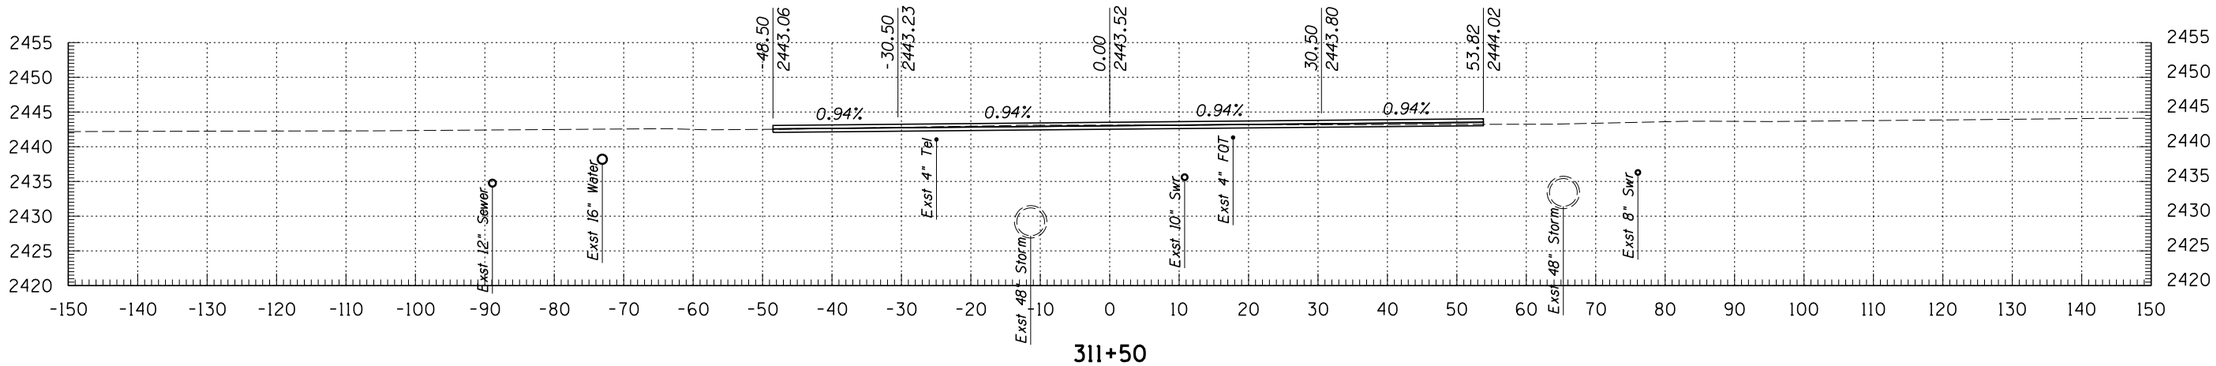

311+50

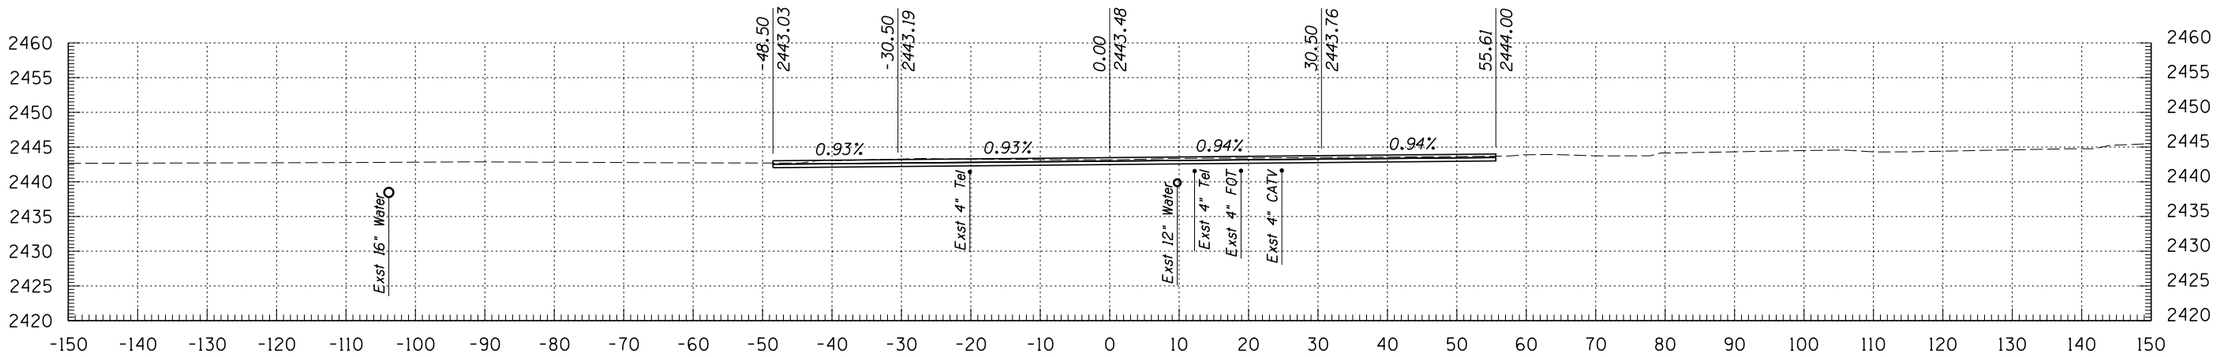

311+21

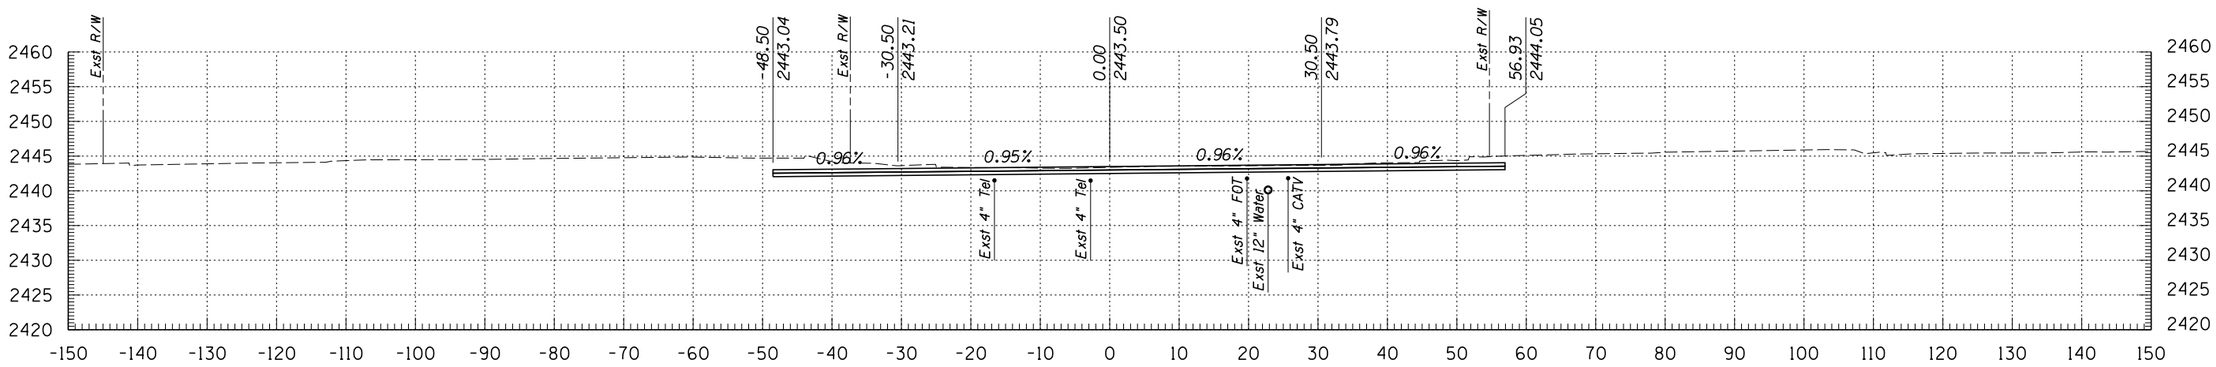

311+00

Kimley-Horn and Associates, Inc.

© 2009 KIMLEY-HORN AND ASSOCIATES, INC.

2210 East Fort Lowell Road, Suite 200
Tucson, Arizona 85719 (520) 615-9191

NO.	DATE	REVISION	BY	CHKD.	APPR.

PLANS ARE NOT FOR CONSTRUCTION


DEPARTMENT OF TRANSPORTATION/ENGINEERING DIVISION

GRANT ROAD CROSS SECTIONS


CITY OF TUCSON

DSGN. BY J. DEBERRY	11/09	REF.	SCALE: 1"=1' H, 1"=1' V
DRWN. BY J. DEBERRY	11/09		
CHKD. BY B. BEENKEN	11/09	PLAN NO.	


OF 155 OF 299

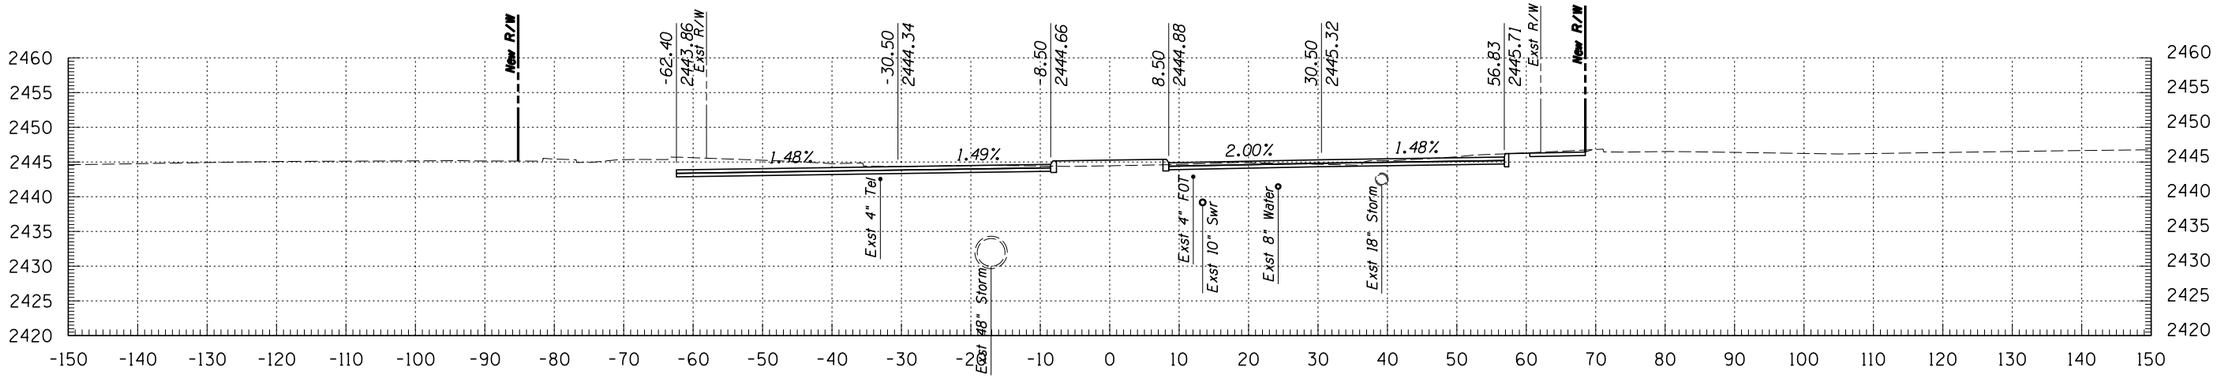

313+00

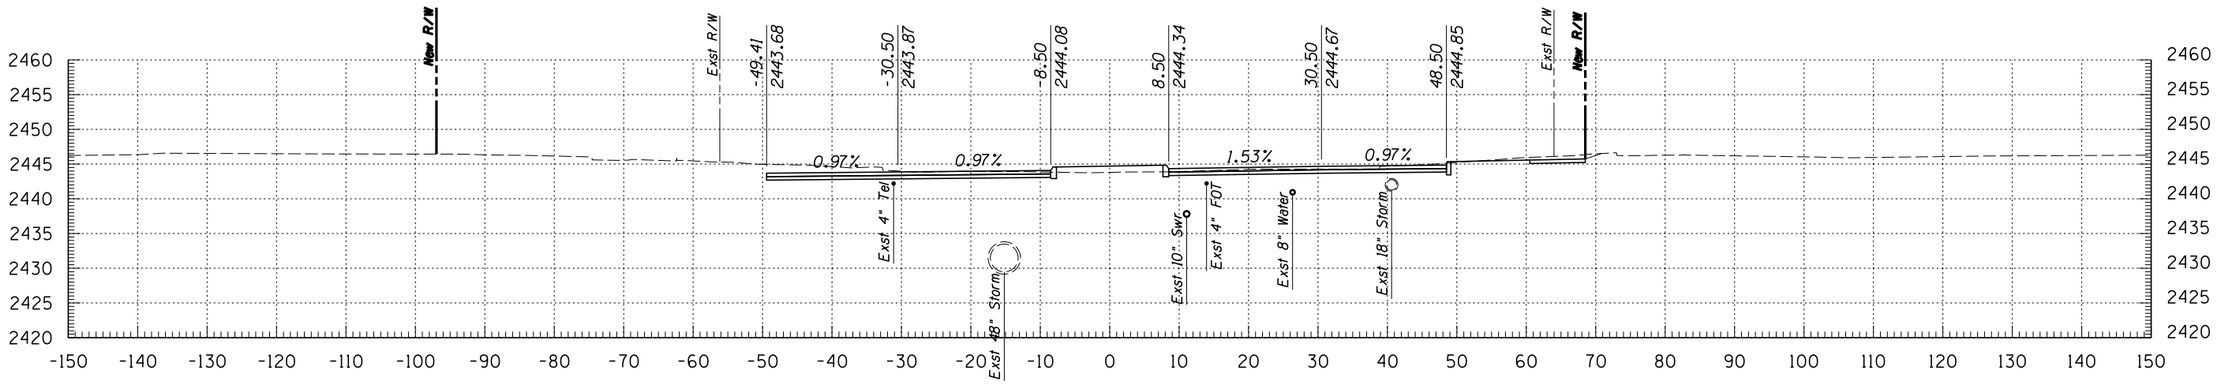

312+50

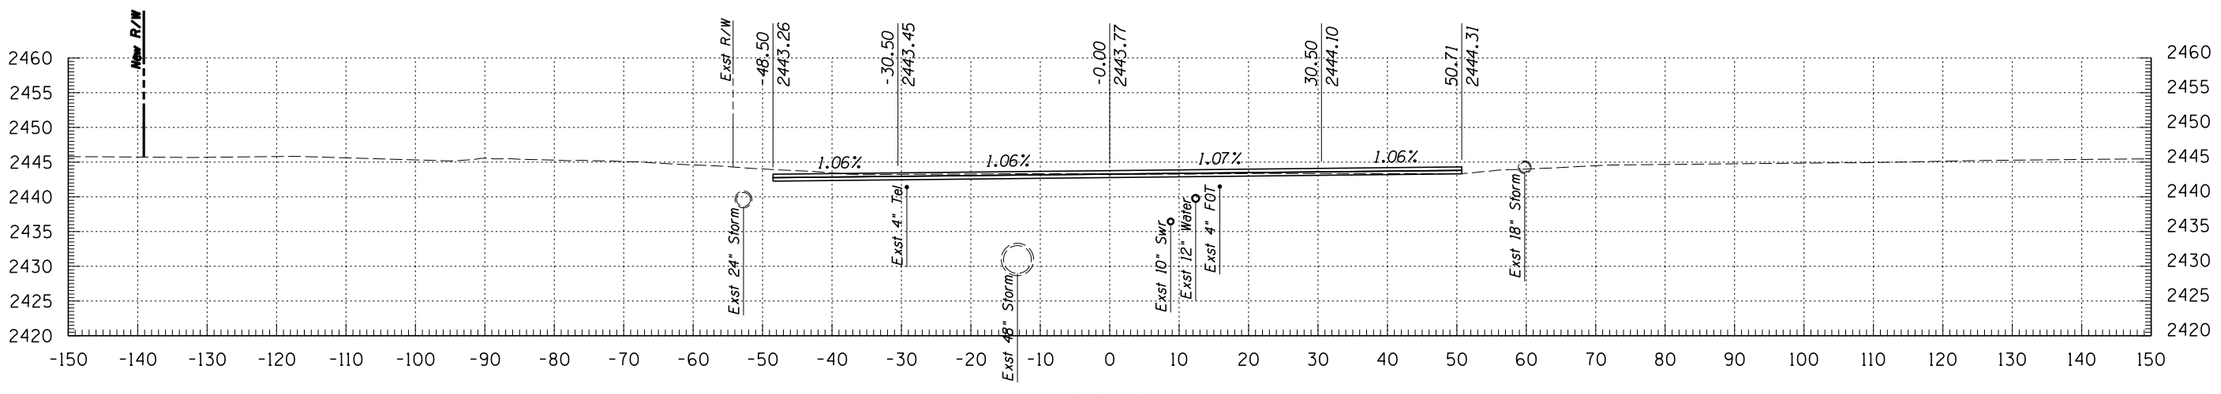

312+00

Kimley-Horn and Associates, Inc.

© 2009 KIMLEY-HORN AND ASSOCIATES, INC.

2210 East Fort Lowell Road, Suite 200
Tucson, Arizona 85719 (520) 615-9191

NO.	DATE	REVISION	BY	CHKD.	APPR.

PLANS ARE NOT FOR CONSTRUCTION


DEPARTMENT OF TRANSPORTATION/ENGINEERING DIVISION

GRANT ROAD CROSS SECTIONS


CITY OF TUCSON

DSGN. BY J. DEBERRY	11/09	REF.	SCALE: 1"=1' H, 1"=1' V
DRWN. BY J. DEBERRY	11/09		
CHKD. BY B. BEENKEN	11/09	PLAN NO.	


OF 156 OF 299

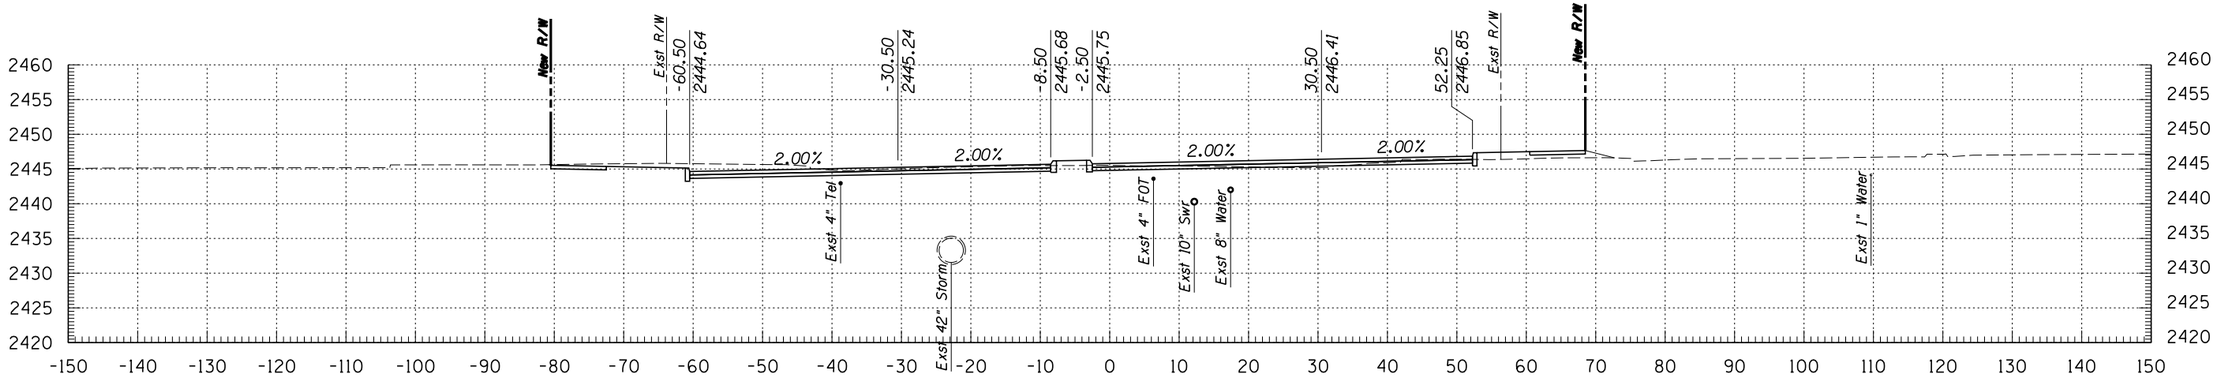

314+50

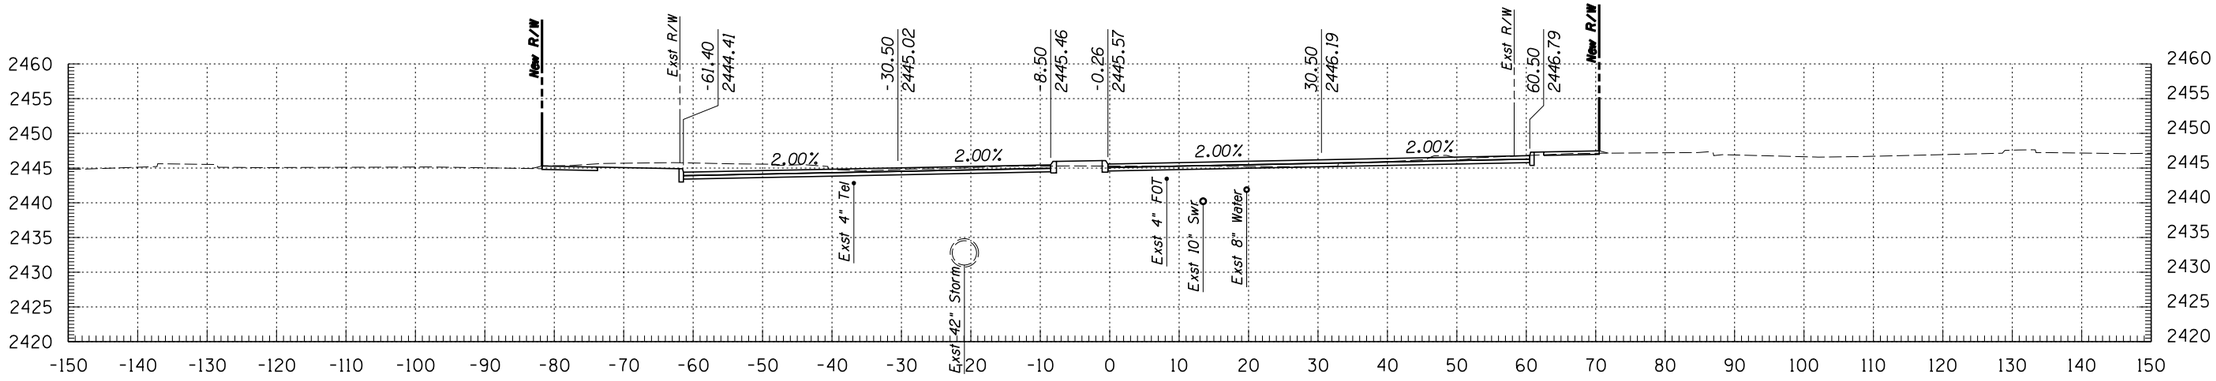

314+00

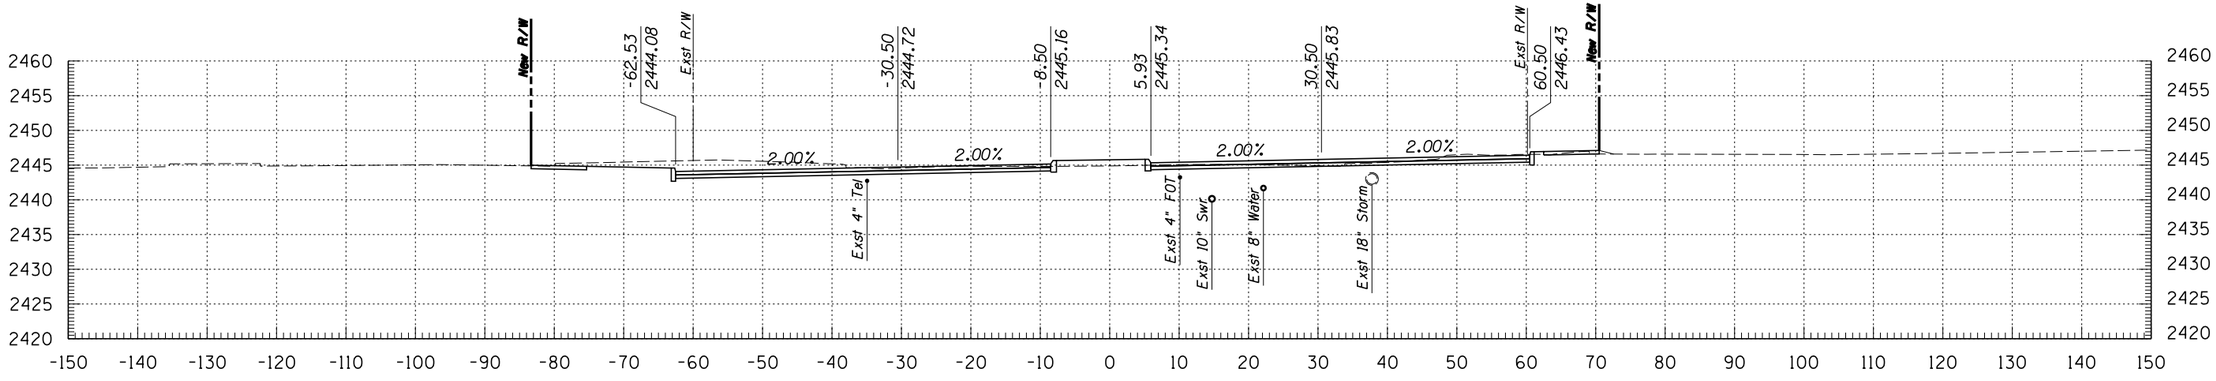

313+50

Kimley-Horn and Associates, Inc.
© 2009 KIMLEY-HORN AND ASSOCIATES, INC.
2210 East Fort Lowell Road, Suite 200
Tucson, Arizona 85719 (520) 615-9191

NO.	DATE	REVISION	BY	CHKD.	APPR.


PLANS ARE NOT FOR CONSTRUCTION

DEPARTMENT OF TRANSPORTATION/ENGINEERING DIVISION


GRANT ROAD CROSS SECTIONS

CITY OF TUCSON


DSGN. BY J. DEBERRY	11/09	REF.
DRWN. BY J. DEBERRY	11/09	SCALE: 1"=1' H, 1"=1' V
CHKD. BY B. BEENKEN	11/09	PLAN NO.

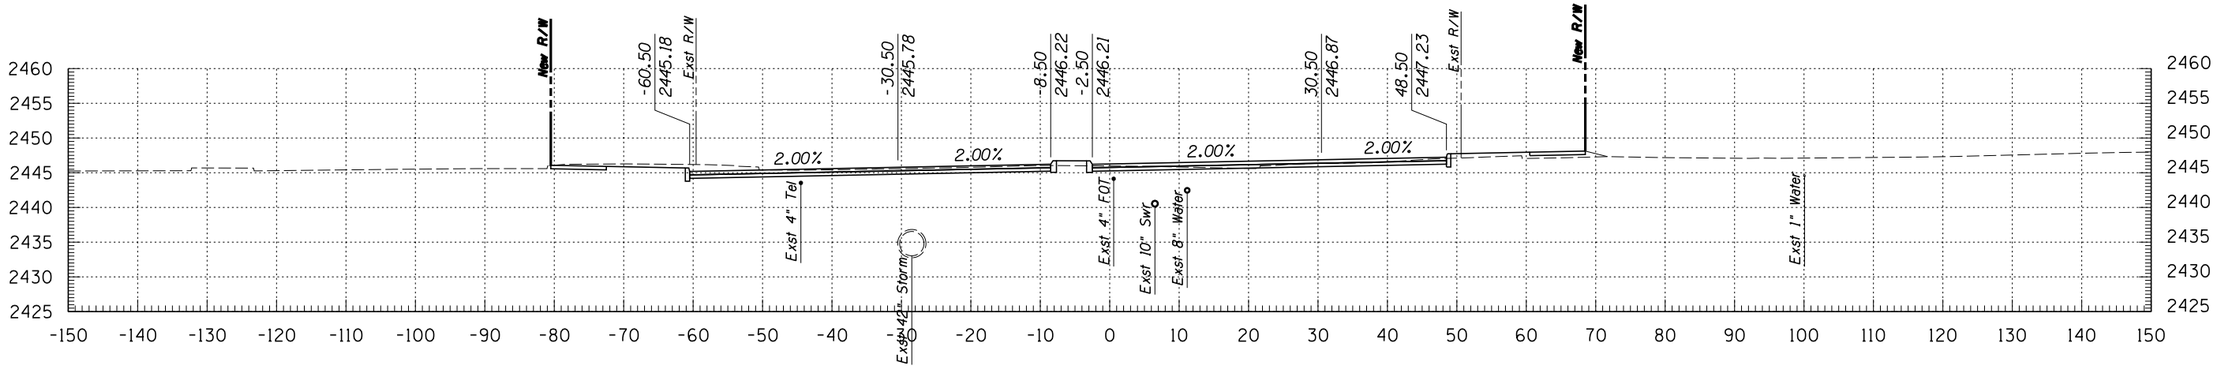

316+00

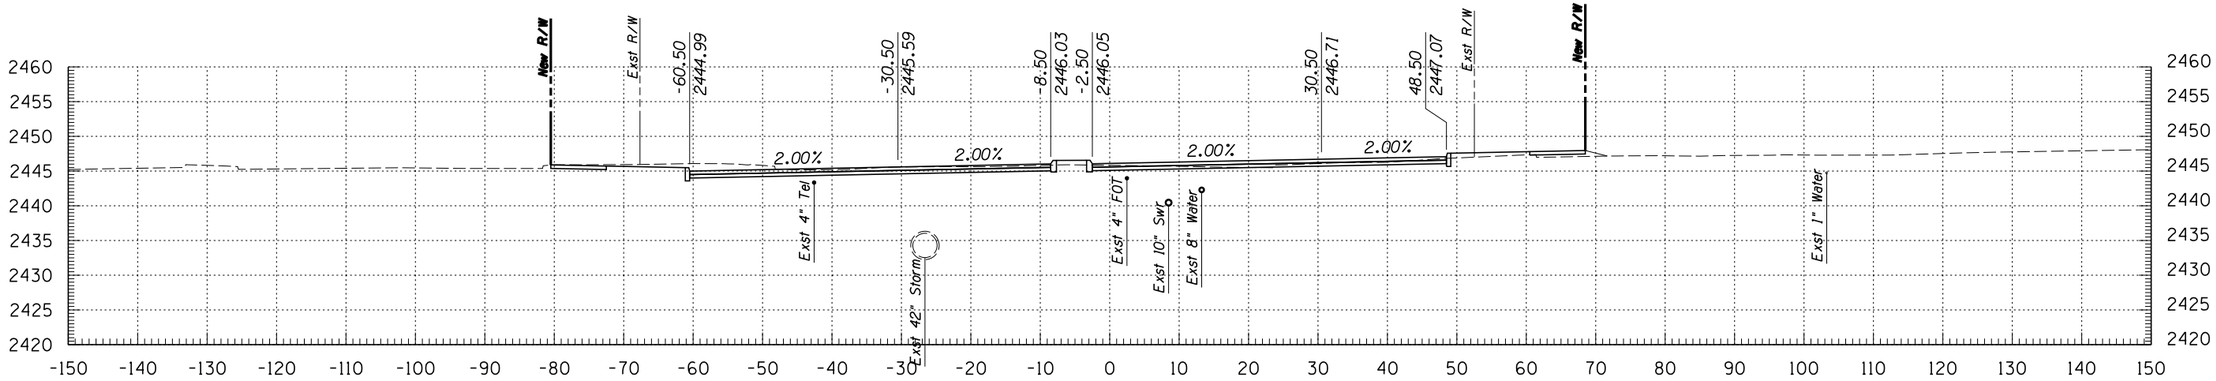

315+50

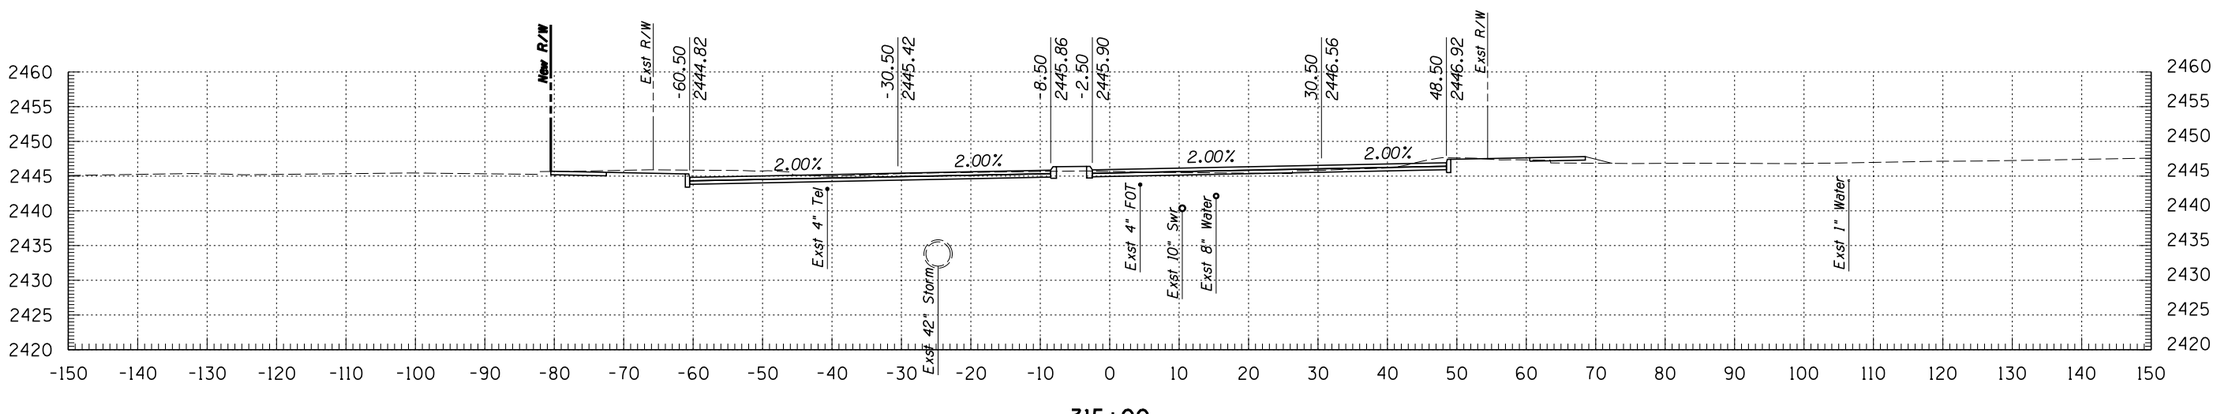

315+00

Kimley-Horn and Associates, Inc.

© 2009 KIMLEY-HORN AND ASSOCIATES, INC.

2210 East Fort Lowell Road, Suite 200
Tucson, Arizona 85719 (520) 615-9191

NO.	DATE	REVISION	BY	CHKD.	APPR.

PLANS ARE NOT FOR CONSTRUCTION


DEPARTMENT OF TRANSPORTATION/ENGINEERING DIVISION

GRANT ROAD CROSS SECTIONS


CITY OF TUCSON

DSGN. BY J. DEBERRY	11/09	REF.	SCALE: 1"=1' H, 1"=1' V
DRWN. BY J. DEBERRY	11/09		
CHKD. BY B. BEENKEN	11/09	PLAN NO.	


OF 158 OF 299

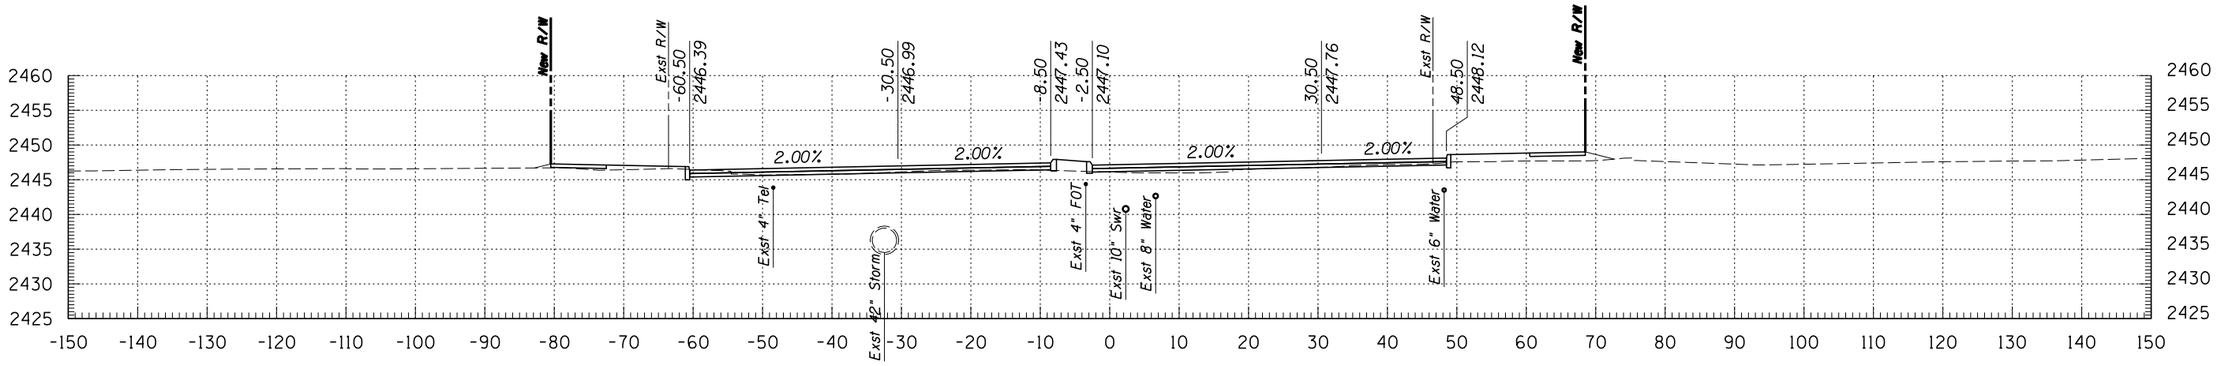

317+50

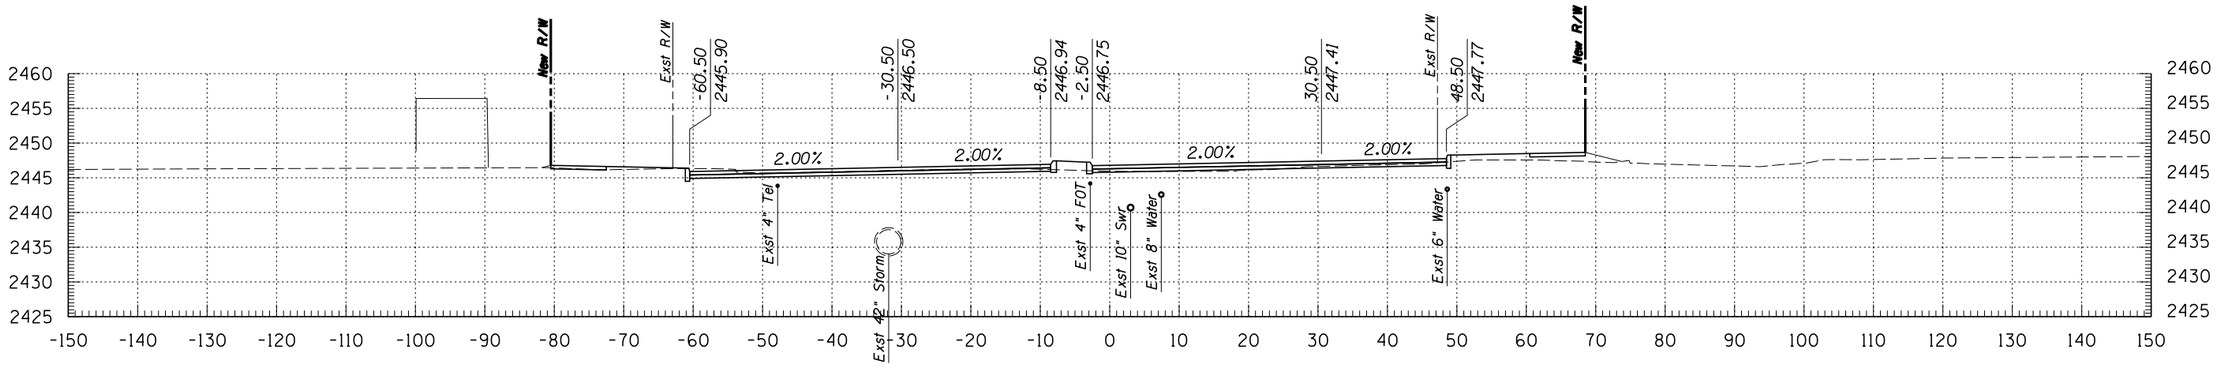

317+00

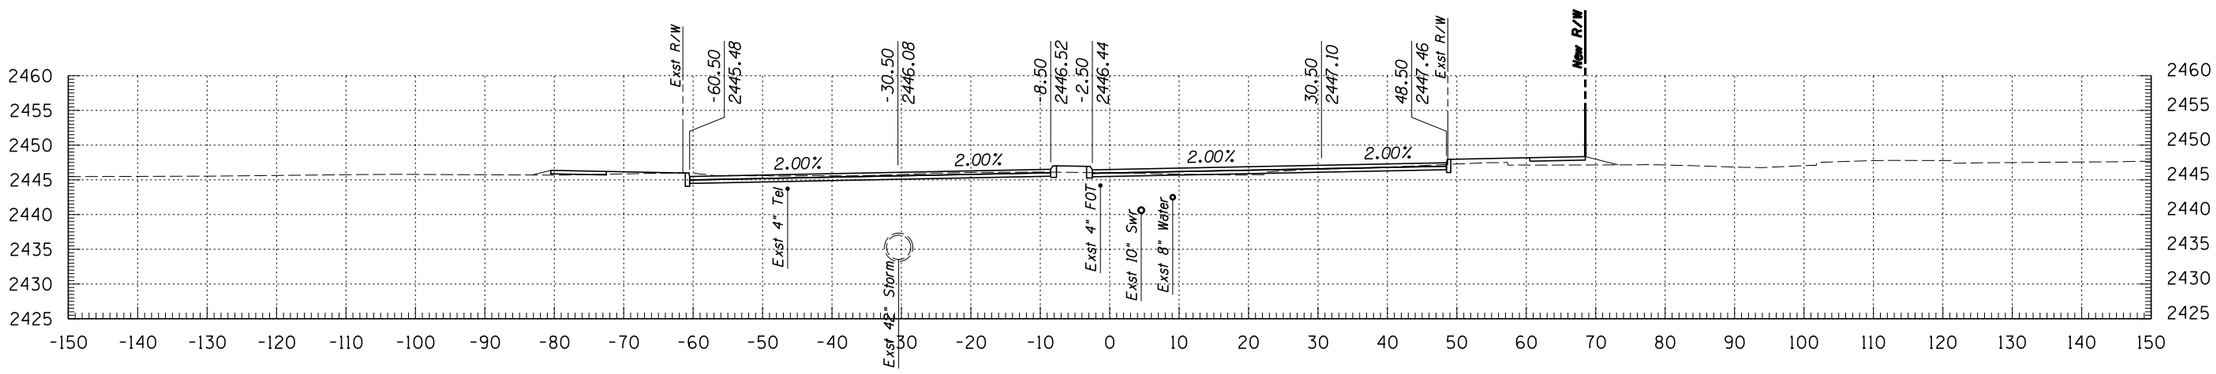

316+50

Kimley-Horn and Associates, Inc.

© 2009 KIMLEY-HORN AND ASSOCIATES, INC.

2210 East Fort Lowell Road, Suite 200
Tucson, Arizona 85719 (520) 615-9191

NO.	DATE	REVISION	BY	CHKD.	APPR.


PLANS ARE NOT FOR CONSTRUCTION

DEPARTMENT OF TRANSPORTATION/ENGINEERING DIVISION


GRANT ROAD CROSS SECTIONS

CITY OF TUCSON


DSGN. BY J. DEBERRY	11/09	REF.	SCALE: 1"=1' H, 1"=1' V
DRWN. BY J. DEBERRY	11/09		
CHKD. BY B. BEENKEN	11/09	PLAN NO.	

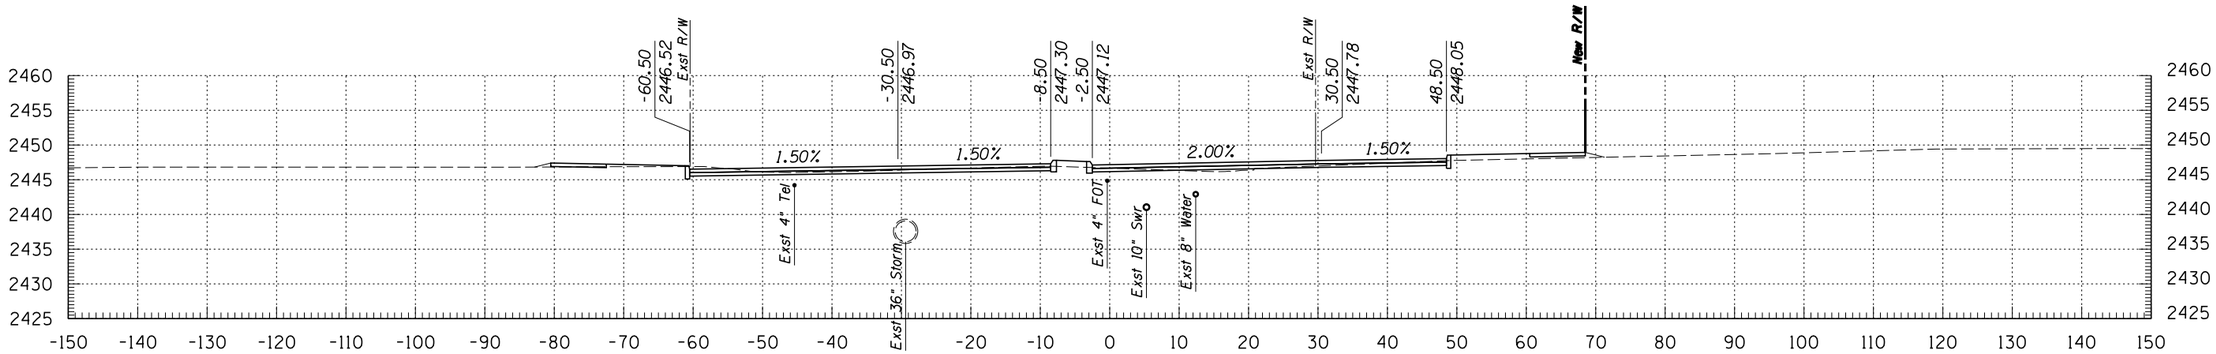

319+00

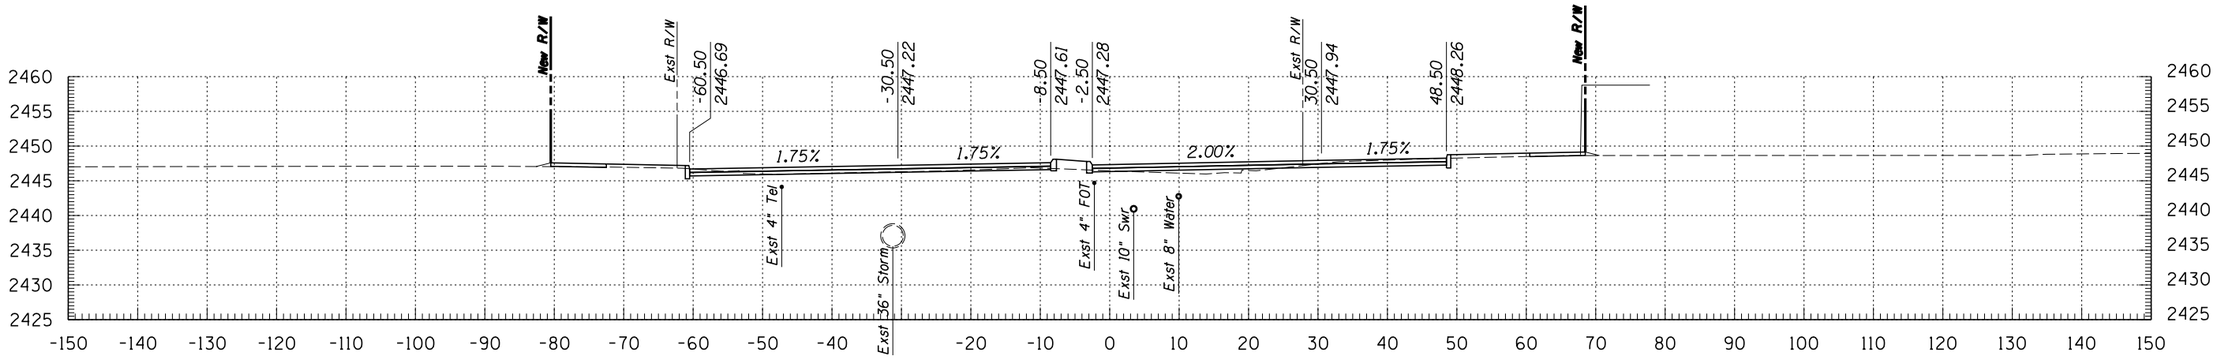

318+50

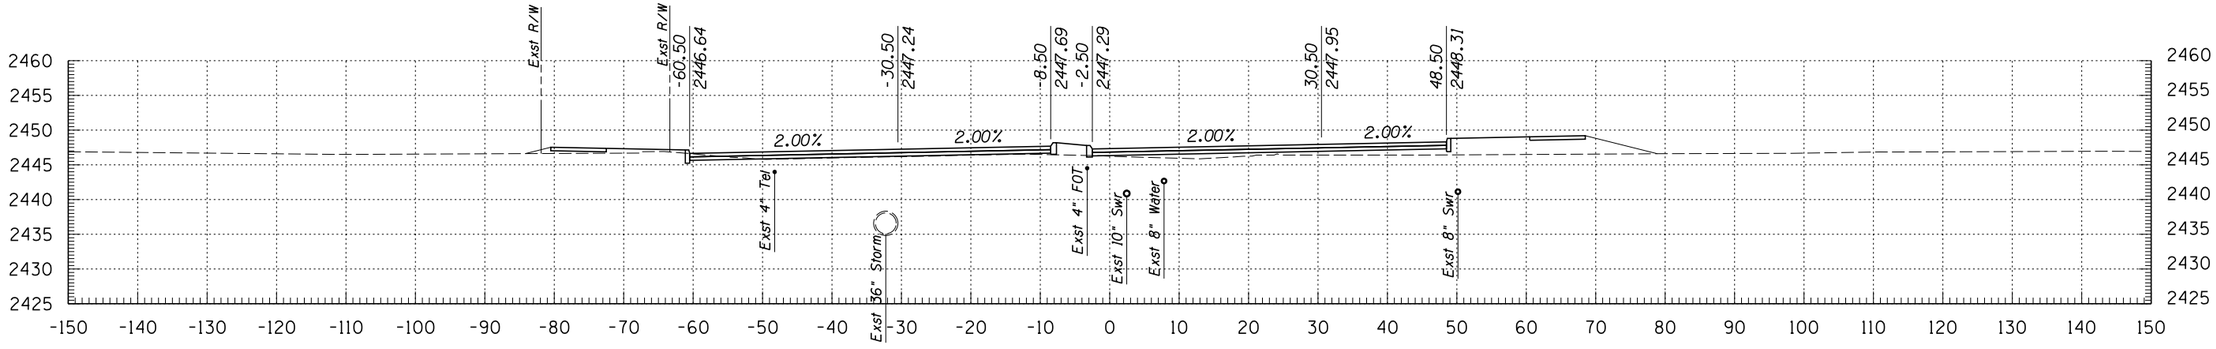

318+00

Kimley-Horn and Associates, Inc.

© 2009 KIMLEY-HORN AND ASSOCIATES, INC.

2210 East Fort Lowell Road, Suite 200
Tucson, Arizona 85719 (520) 615-9191

NO.	DATE	REVISION	BY	CHKD.	APPR.


PLANS ARE NOT FOR CONSTRUCTION

DEPARTMENT OF TRANSPORTATION/ENGINEERING DIVISION


GRANT ROAD CROSS SECTIONS

CITY OF TUCSON


DSGN. BY J. DEBERRY	11/09	REF.
DRWN. BY J. DEBERRY	11/09	SCALE: 1"=1' H, 1"=1' V
CHKD. BY B. BEENKEN	11/09	PLAN NO.

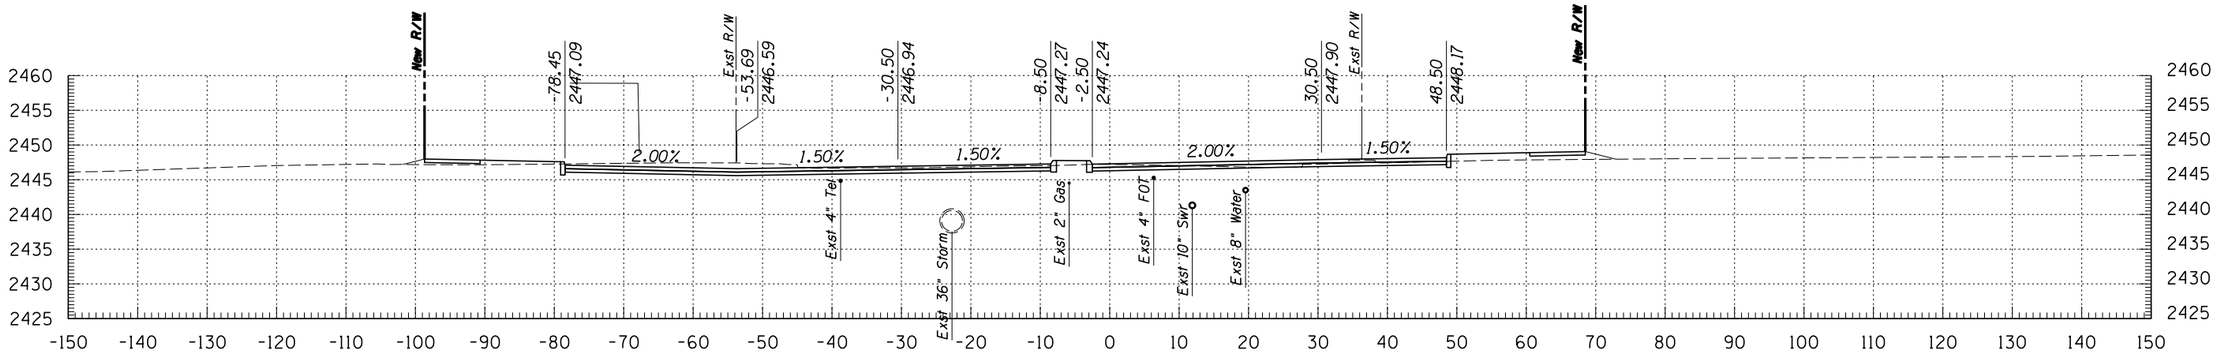

320+50

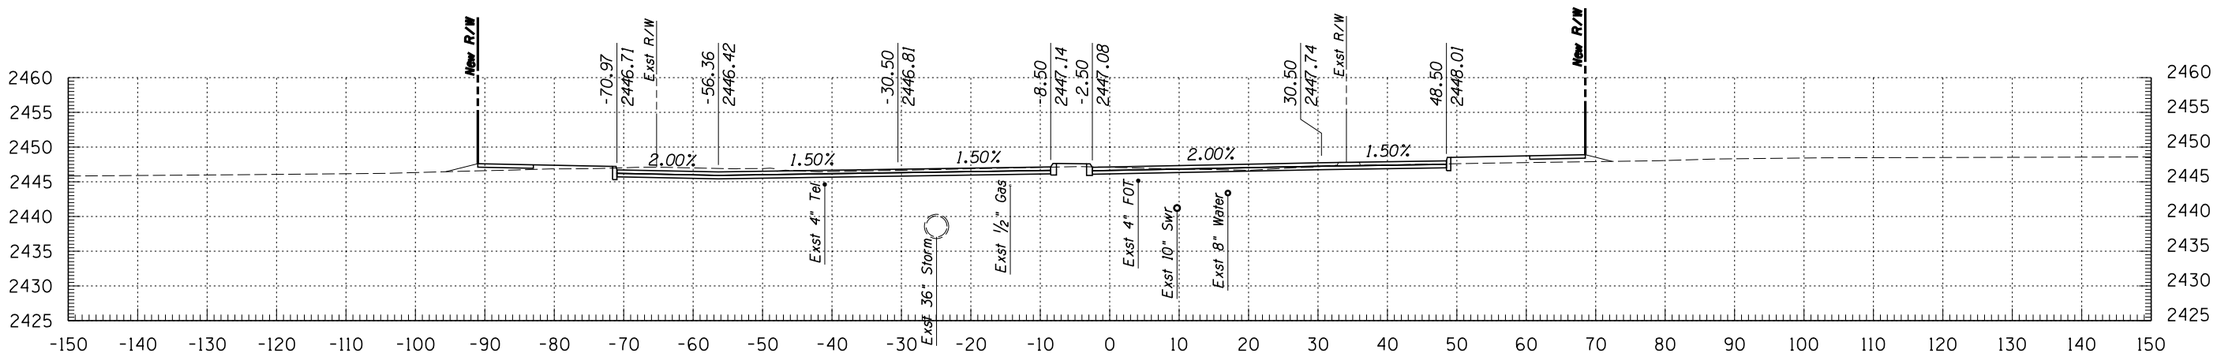

320+00

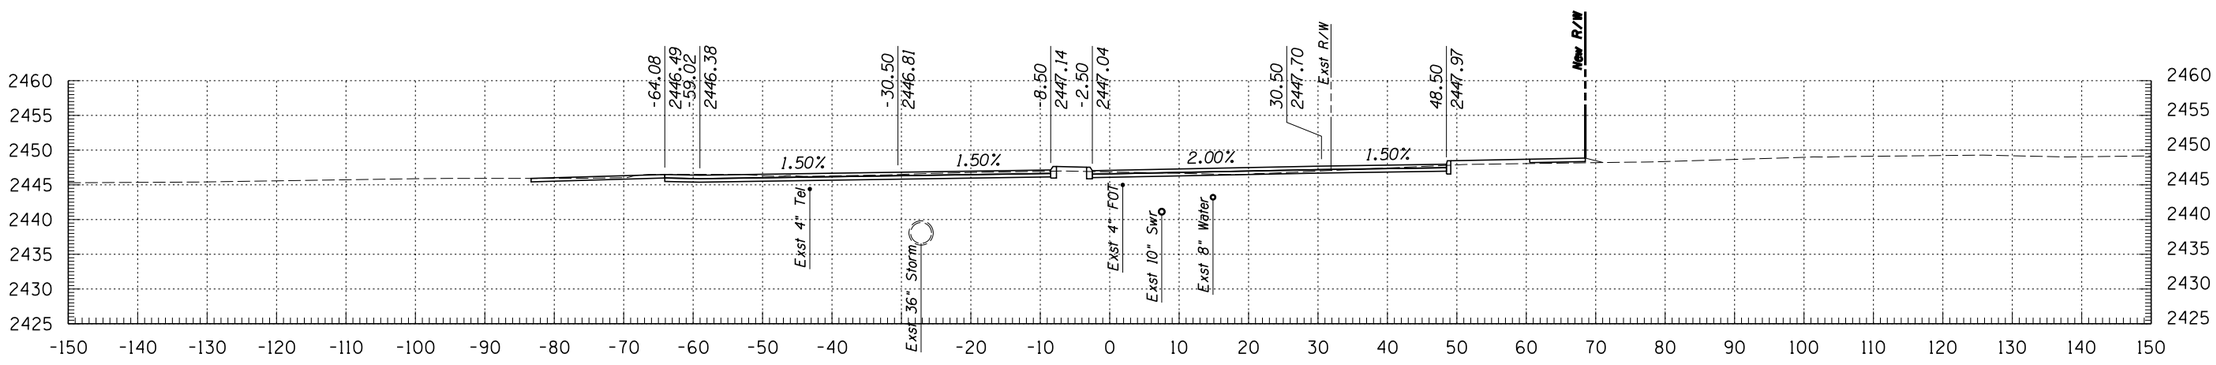

319+50

Kimley-Horn and Associates, Inc.

© 2009 KIMLEY-HORN AND ASSOCIATES, INC.

2210 East Fort Lowell Road, Suite 200
Tucson, Arizona 85719 (520) 615-9191

NO.	DATE	REVISION	BY	CHKD.	APPR.

PLANS ARE NOT FOR CONSTRUCTION


DEPARTMENT OF TRANSPORTATION/ENGINEERING DIVISION

GRANT ROAD CROSS SECTIONS


CITY OF TUCSON

DSGN. BY J. DEBERRY	11/09	REF.	SCALE: 1"=1' H, 1"=1' V
DRWN. BY J. DEBERRY	11/09		
CHKD. BY B. BEENKEN	11/09	PLAN NO.	


OF 161 OF 299

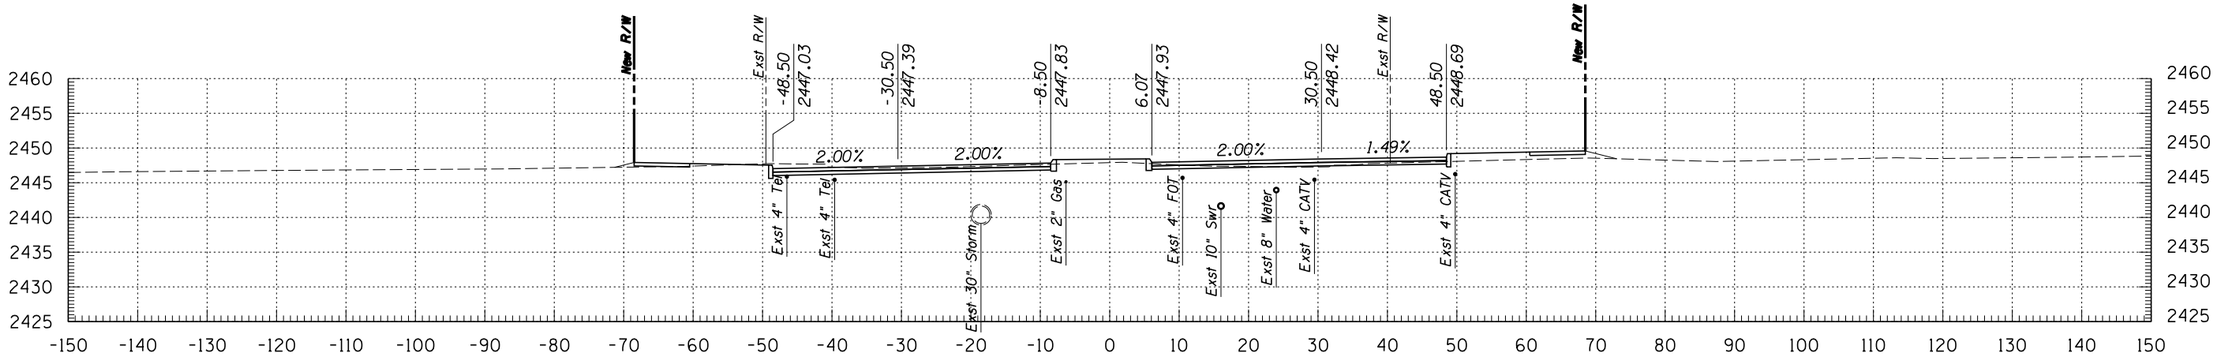

322+00

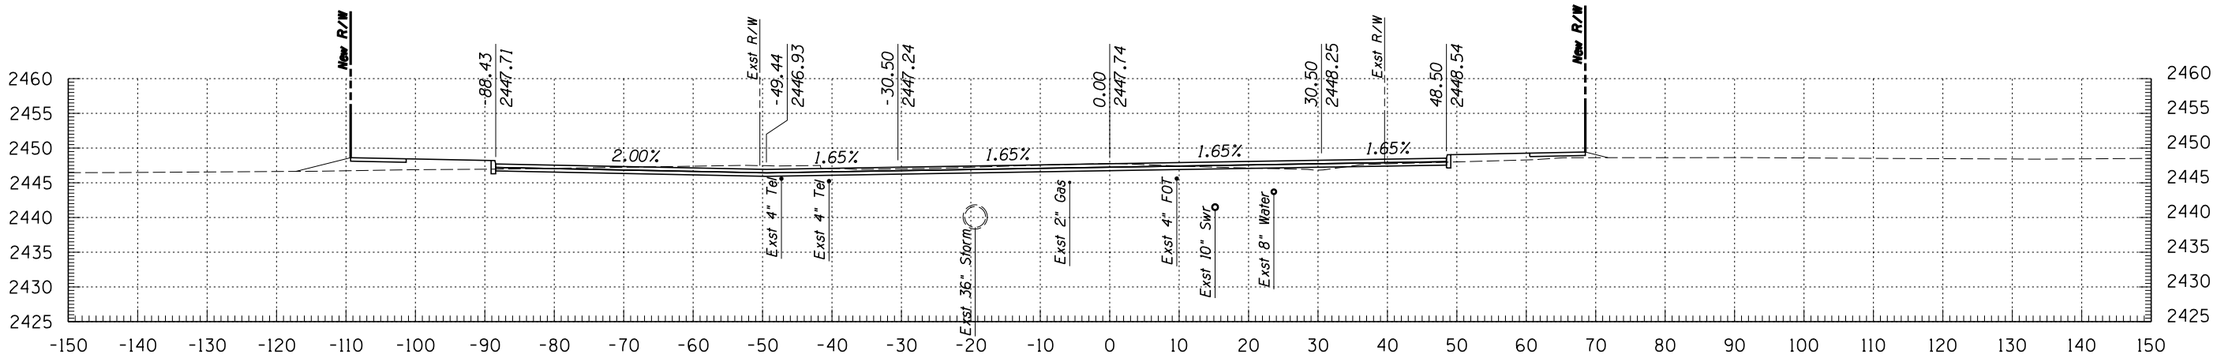

321+50

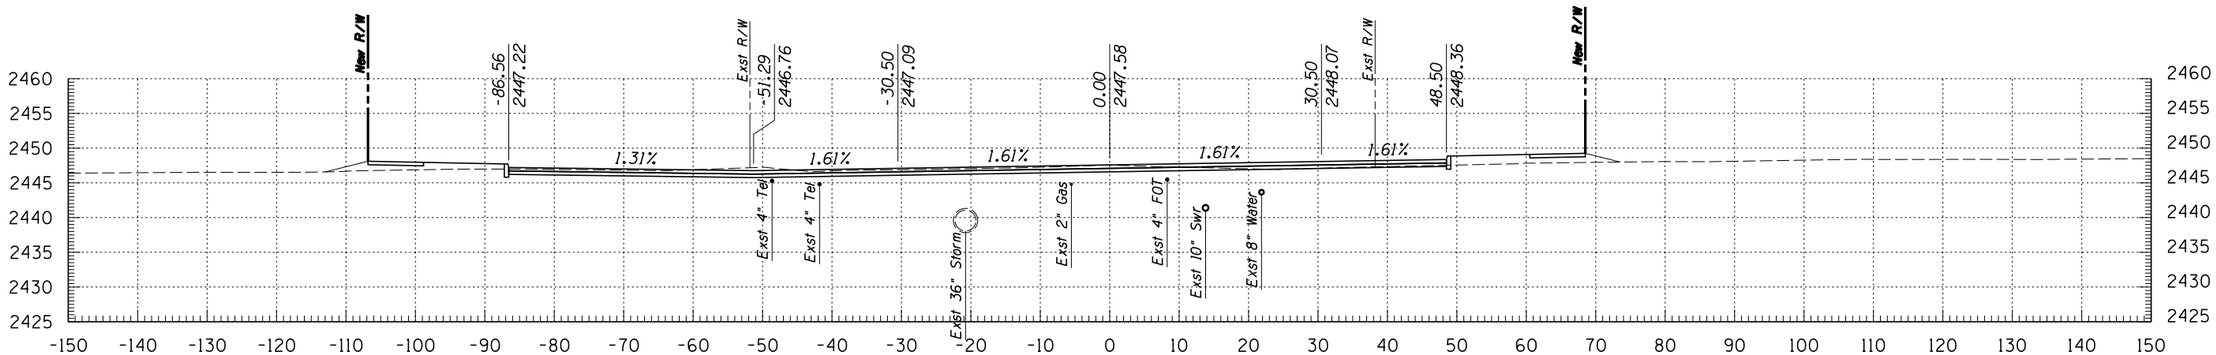

321+00

© 2009 KIMLEY-HORN AND ASSOCIATES, INC.

Kimley-Horn and Associates, Inc.
2210 East Fort Lowell Road, Suite 200
Tucson, Arizona 85719 (520) 615-9191

NO.	DATE	REVISION	BY	CHKD.	APPR.


PLANS ARE NOT FOR CONSTRUCTION

DEPARTMENT OF TRANSPORTATION/ENGINEERING DIVISION


GRANT ROAD CROSS SECTIONS

CITY OF TUCSON


DSGN. BY J. DEBERRY	11/09	REF.	SCALE: 1"=1' H, 1"=1' V
DRWN. BY J. DEBERRY	11/09		
CHKD. BY B. BEENKEN	11/09	PLAN NO.	

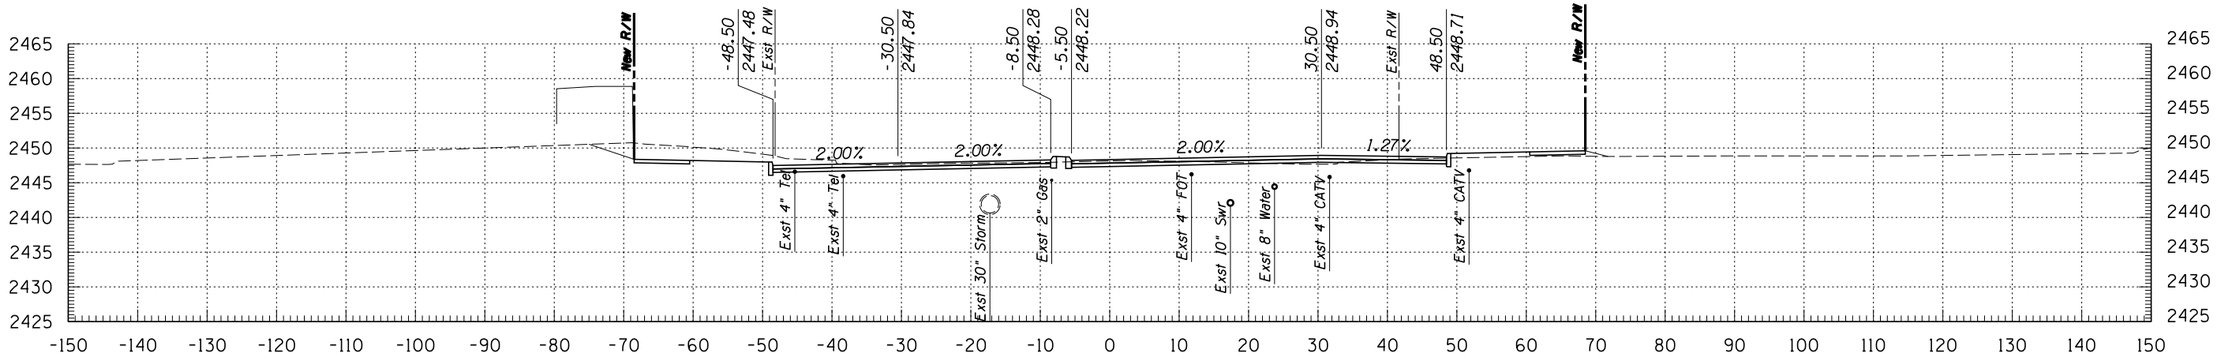

323+50

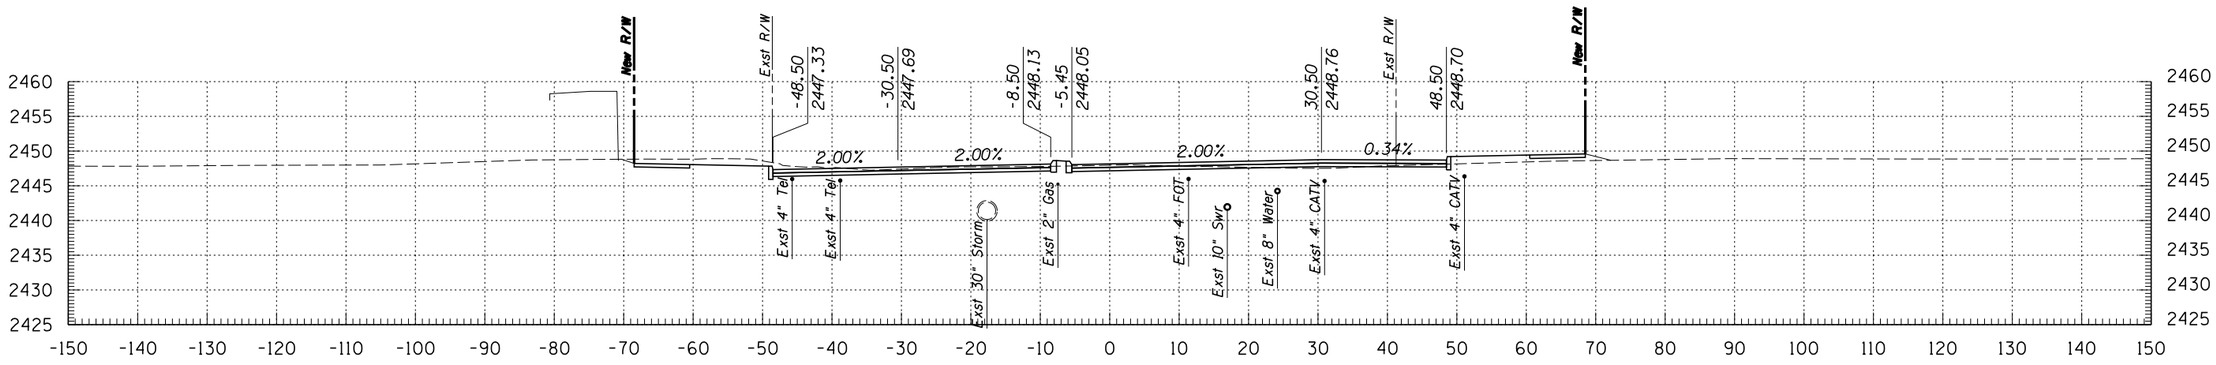

323+00

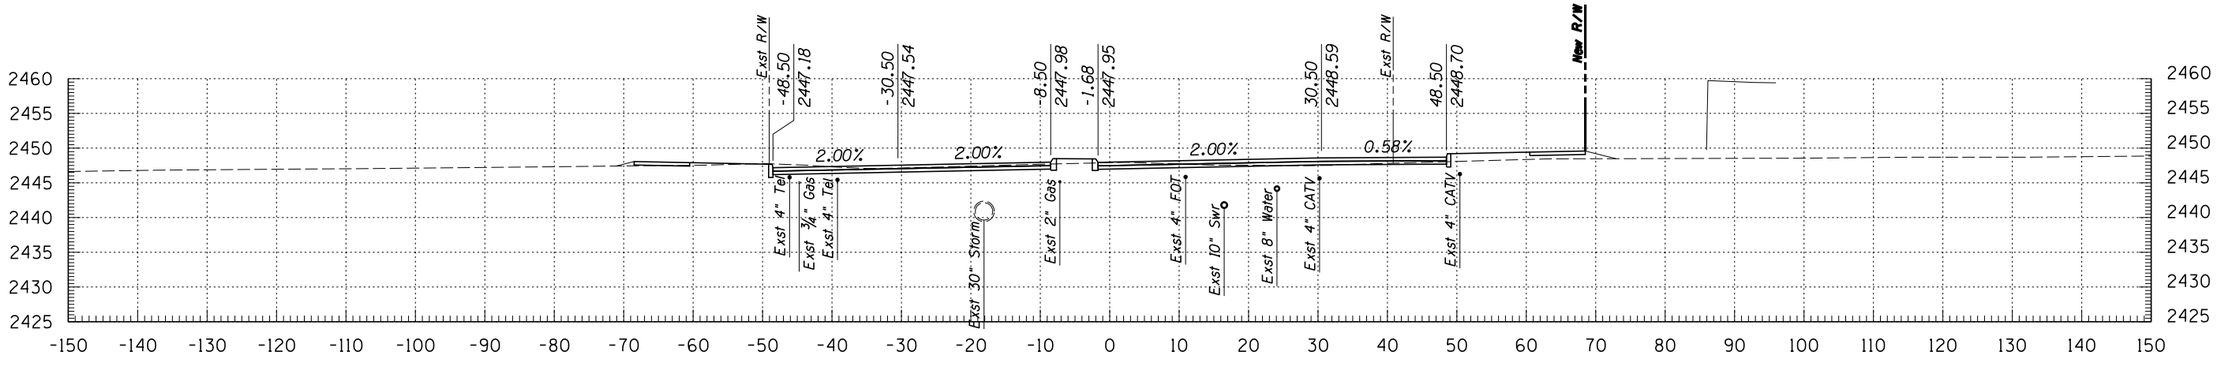

322+50

© 2009 KIMLEY-HORN AND ASSOCIATES, INC.

Kimley-Horn and Associates, Inc.
2210 East Fort Lowell Road, Suite 200
Tucson, Arizona 85719 (520) 615-9191

NO.	DATE	REVISION	BY	CHKD.	APPR.


PLANS ARE NOT FOR CONSTRUCTION

DEPARTMENT OF TRANSPORTATION/ENGINEERING DIVISION


GRANT ROAD CROSS SECTIONS

CITY OF TUCSON


DSGN. BY J. DEBERRY	11/09	REF. _____ SCALE: 1"=1' H, 1"=1' V
DRWN. BY J. DEBERRY	11/09	
CHKD. BY B. BEENKEN	11/09	PLAN NO. _____

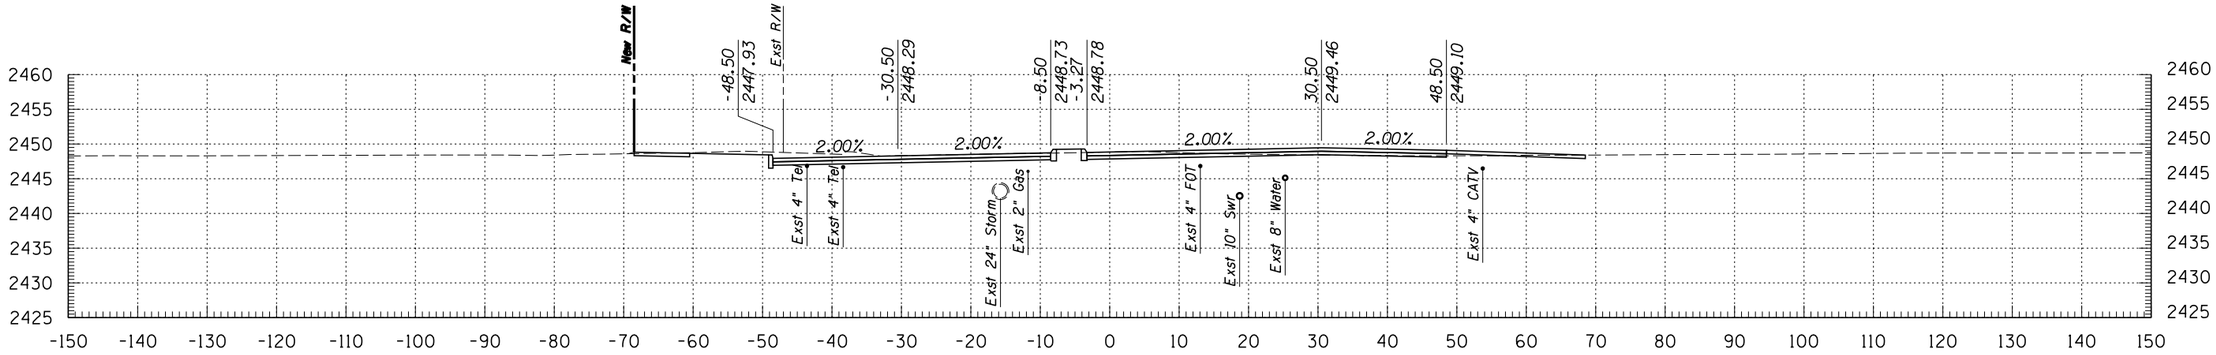

325+00

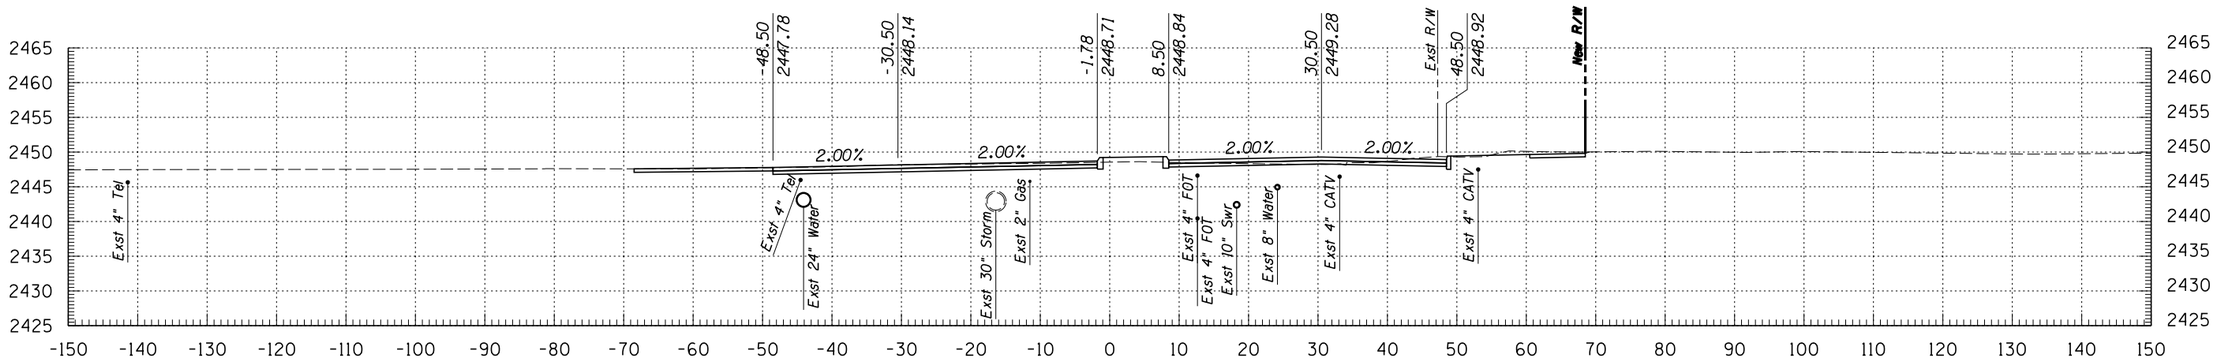

324+50

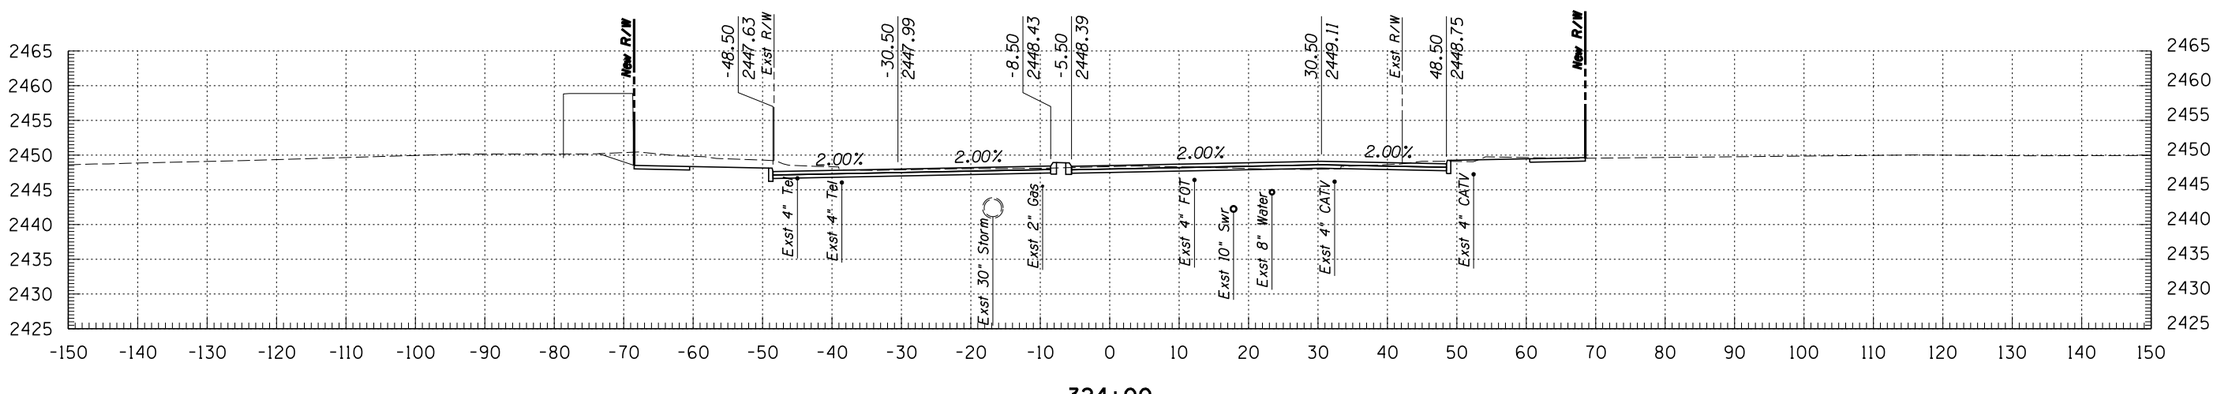

324+00

Kimley-Horn and Associates, Inc.

© 2009 KIMLEY-HORN AND ASSOCIATES, INC.

2210 East Fort Lowell Road, Suite 200
Tucson, Arizona 85719 (520) 615-9191

NO.	DATE	REVISION	BY	CHKD.	APPR.

PLANS ARE NOT FOR CONSTRUCTION


DEPARTMENT OF TRANSPORTATION/ENGINEERING DIVISION

GRANT ROAD CROSS SECTIONS


CITY OF TUCSON

DSGN. BY J. DEBERRY	11/09	REF.
DRWN. BY J. DEBERRY	11/09	SCALE: 1"=1' H, 1"=1' V
CHKD. BY B. BEENKEN	11/09	PLAN NO.


OF 164 OF 299

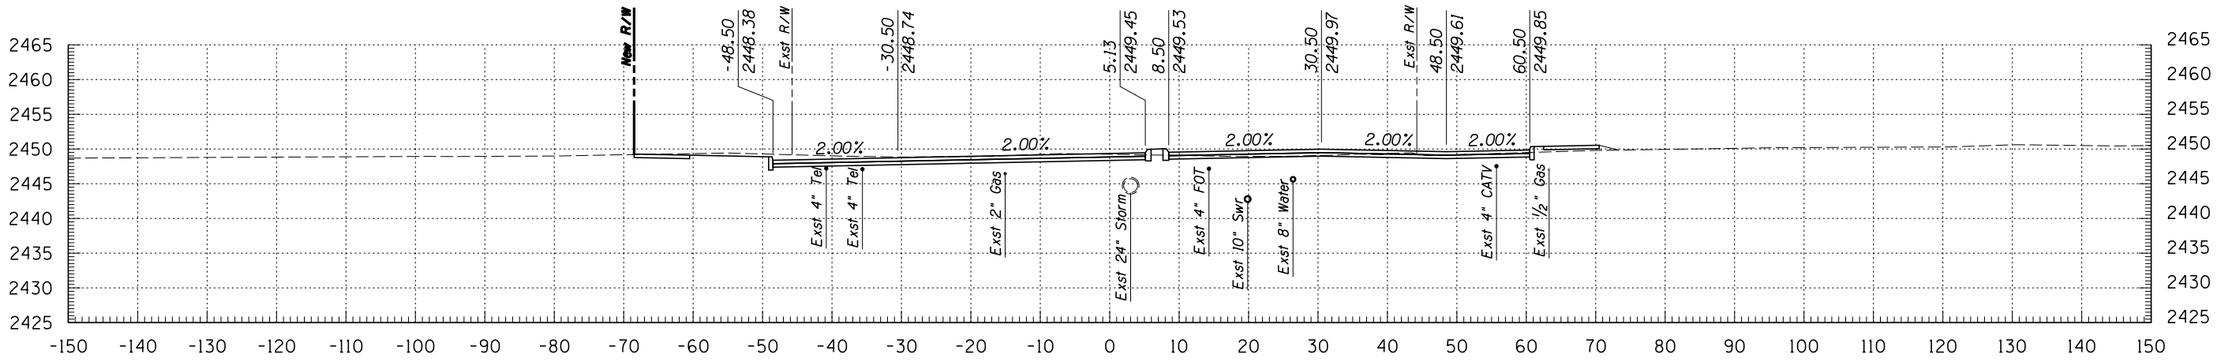

326+50

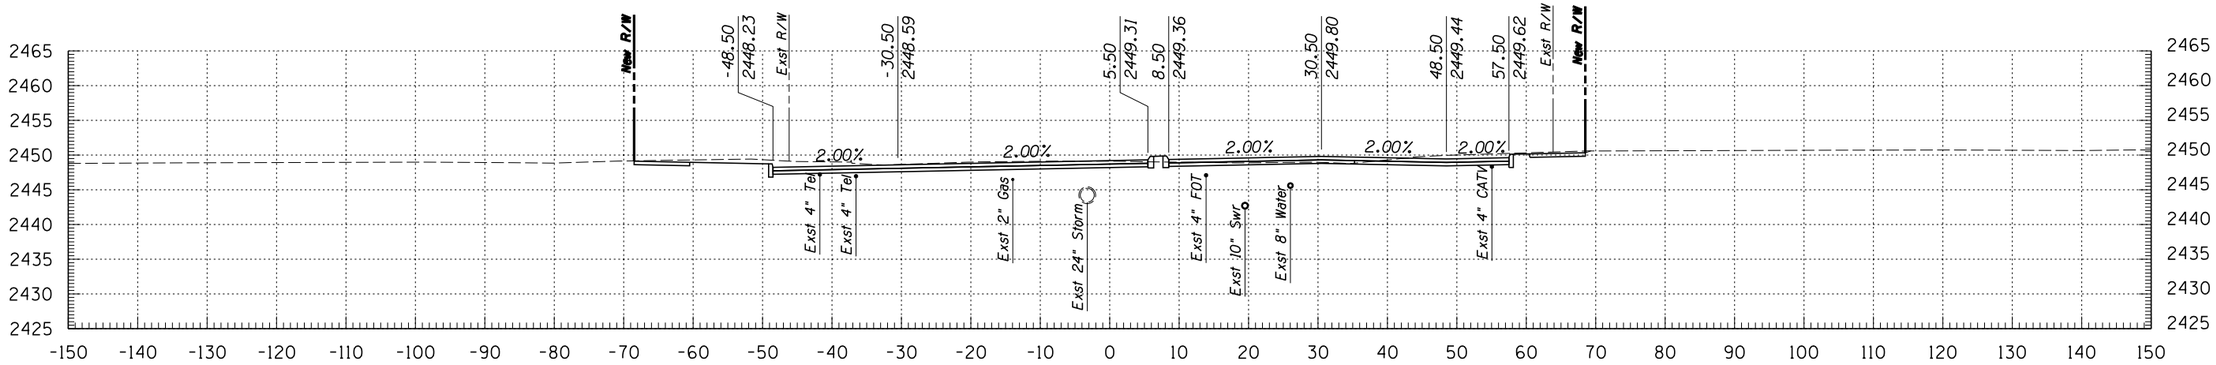

326+00

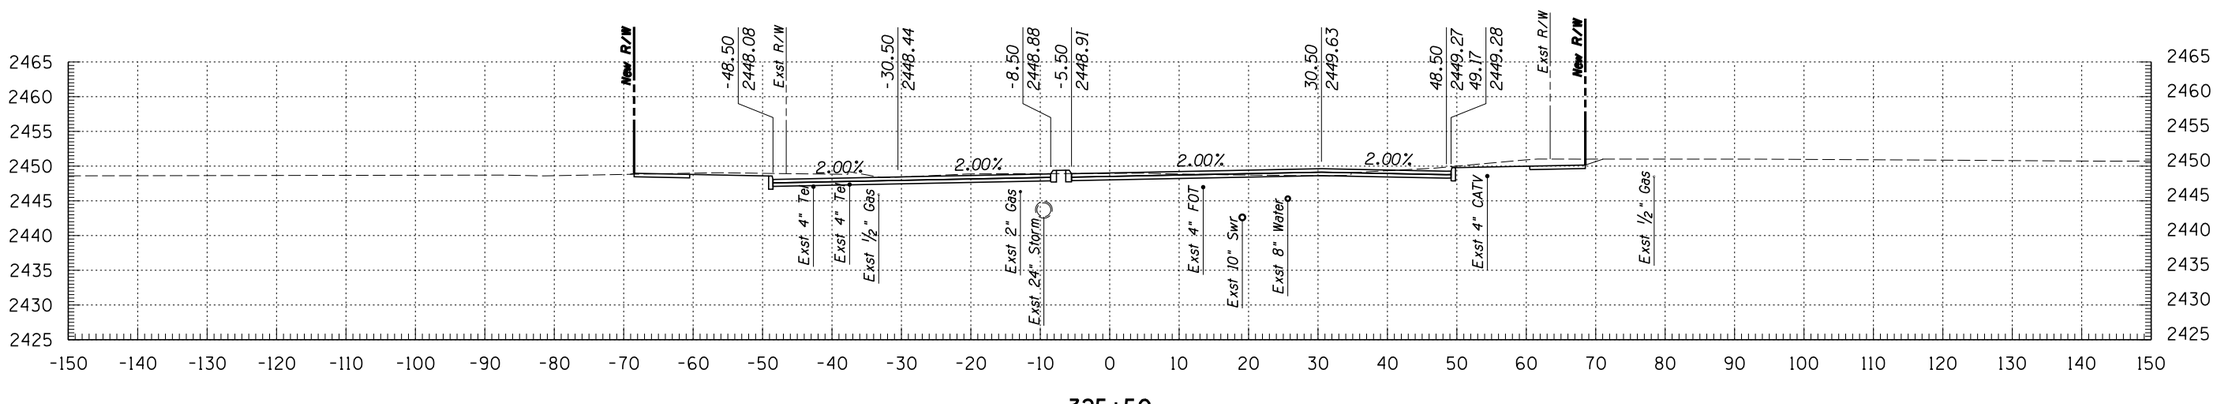

325+50

Kimley-Horn and Associates, Inc.
© 2009 KIMLEY-HORN AND ASSOCIATES, INC.
2210 East Fort Lowell Road, Suite 200
Tucson, Arizona 85719 (520) 615-9191

NO.	DATE	REVISION	BY	CHKD.	APPR.

PLANS ARE NOT FOR CONSTRUCTION


DEPARTMENT OF TRANSPORTATION/ENGINEERING DIVISION

GRANT ROAD CROSS SECTIONS


CITY OF TUCSON

DSGN. BY J. DEBERRY	11/09	REF.
DRWN. BY J. DEBERRY	11/09	SCALE: 1"=1' H, 1"=1' V
CHKD. BY B. BEENKEN	11/09	PLAN NO.


OF 165 OF 299

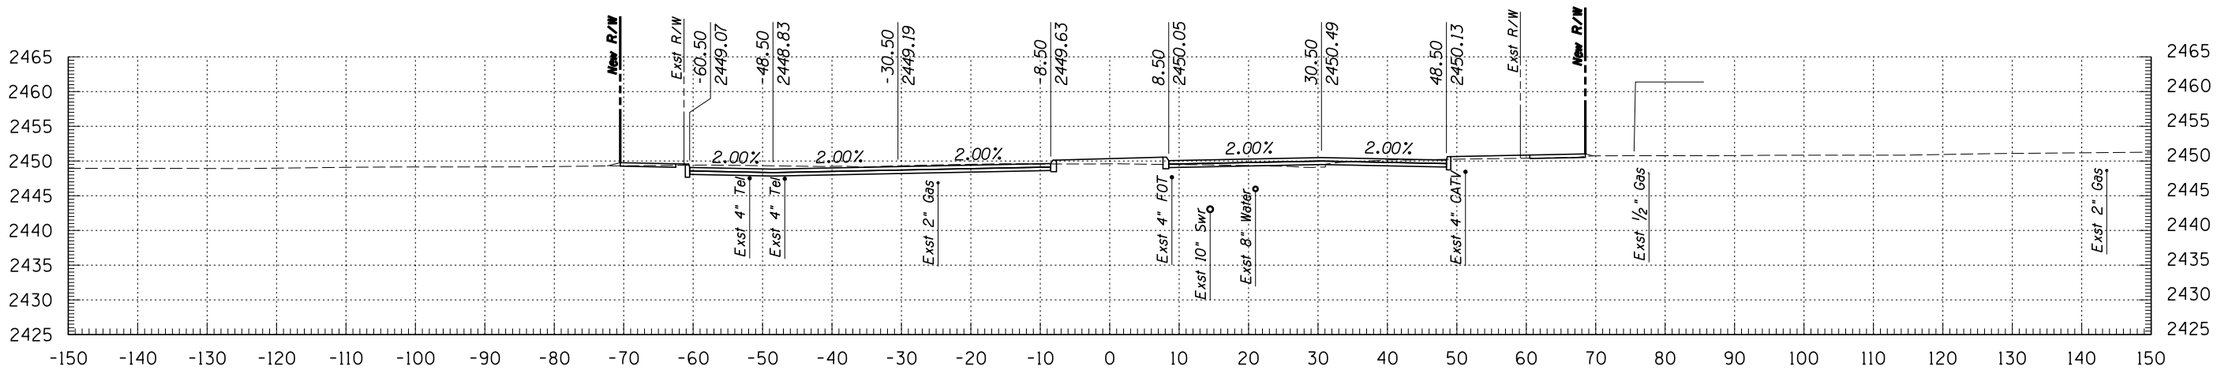

328+00

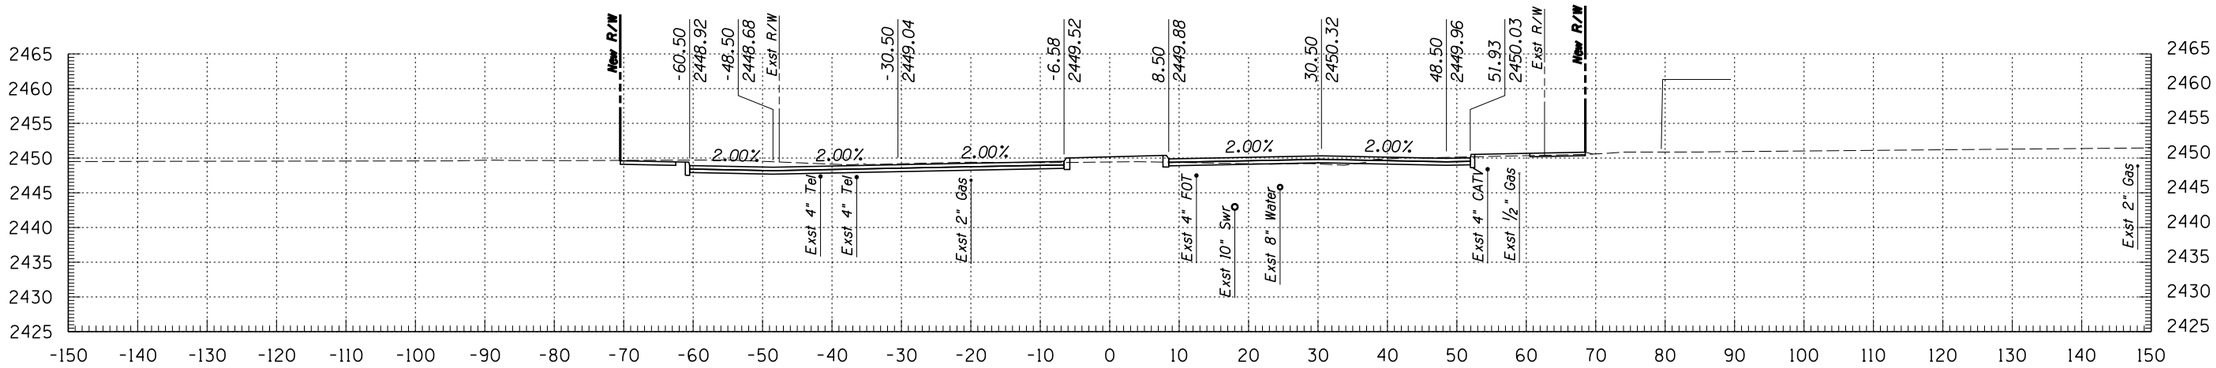

327+50

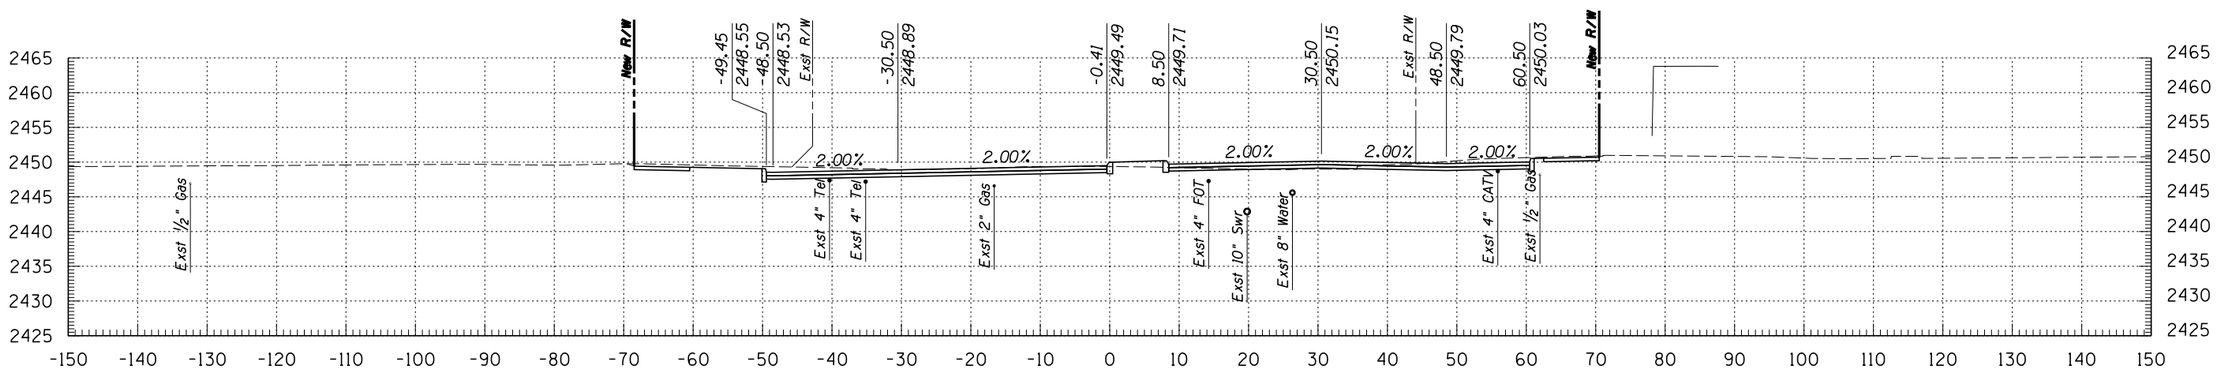

327+00

Kimley-Horn and Associates, Inc.
© 2009 KIMLEY-HORN AND ASSOCIATES, INC.
2210 East Fort Lowell Road, Suite 200
Tucson, Arizona 85719 (520) 615-9191

NO.	DATE	REVISION	BY	CHKD.	APPR.


PLANS ARE NOT FOR CONSTRUCTION

DEPARTMENT OF TRANSPORTATION/ENGINEERING DIVISION


GRANT ROAD CROSS SECTIONS

CITY OF TUCSON


DSGN. BY J. DEBERRY	11/09	REF.
DRWN. BY J. DEBERRY	11/09	SCALE: 1"=1' H, 1"=1' V
CHKD. BY B. BEENKEN	11/09	PLAN NO.

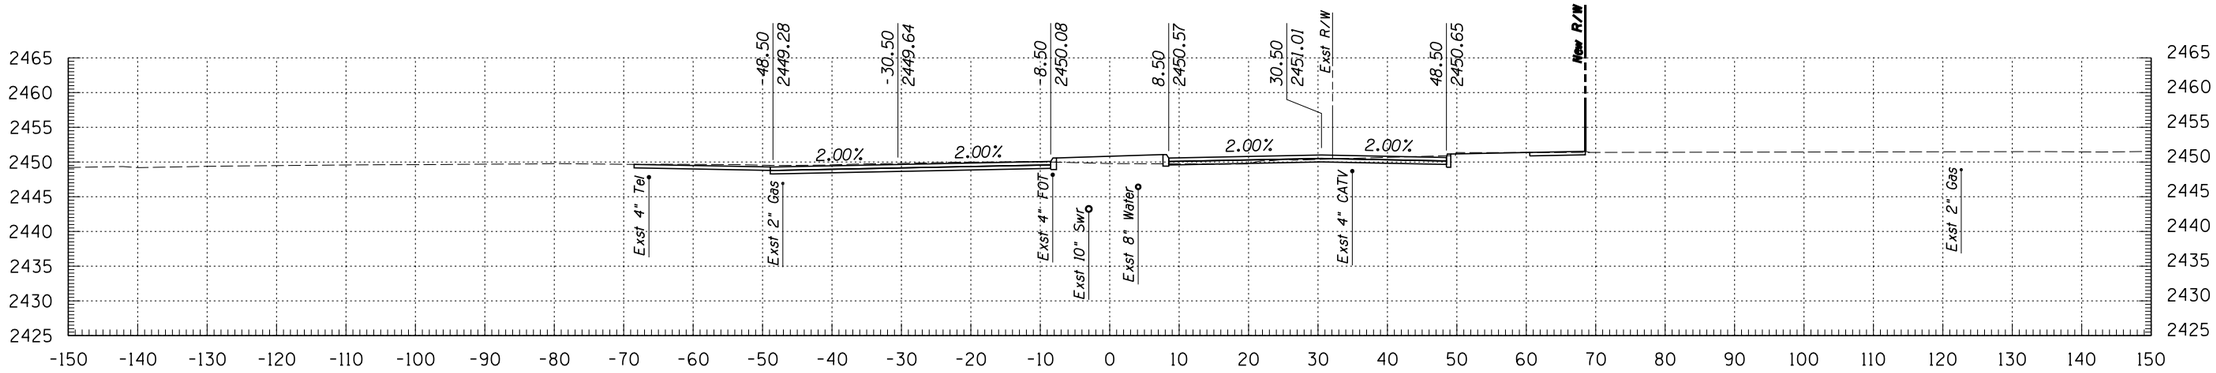

329+50

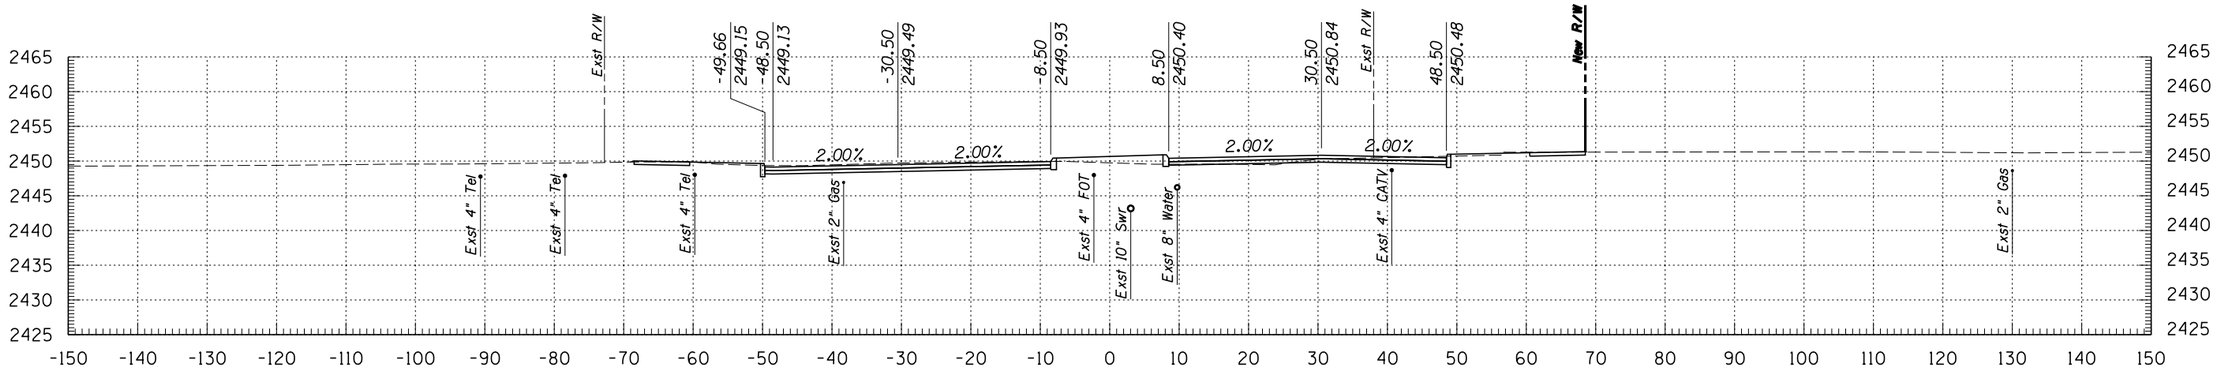

329+00

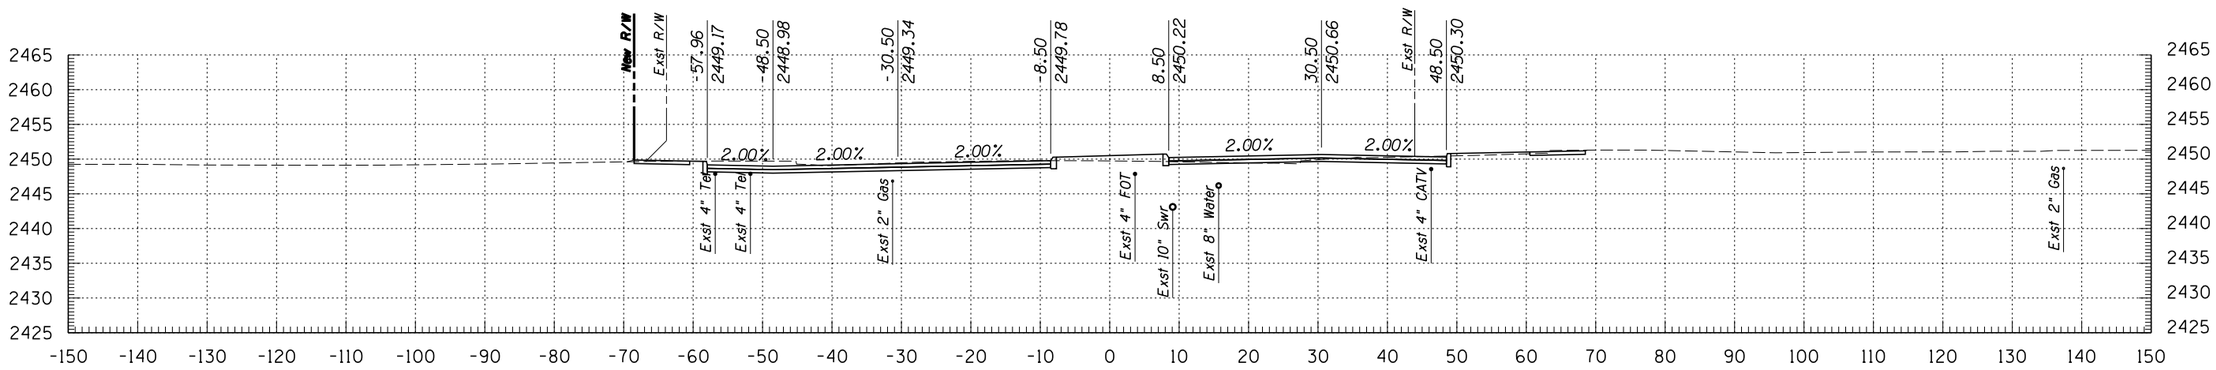

328+50

© 2009 KIMLEY-HORN AND ASSOCIATES, INC.

Kimley-Horn and Associates, Inc.
2210 East Fort Lowell Road, Suite 200
Tucson, Arizona 85719 (520) 615-9191

NO.	DATE	REVISION	BY	CHKD.	APPR.


PLANS ARE NOT FOR CONSTRUCTION

DEPARTMENT OF TRANSPORTATION/ENGINEERING DIVISION


GRANT ROAD CROSS SECTIONS

CITY OF TUCSON


DSGN. BY J. DEBERRY	11/09	REF.
DRWN. BY J. DEBERRY	11/09	SCALE: 1"=1' H, 1"=1' V
CHKD. BY B. BEENKEN	11/09	PLAN NO.

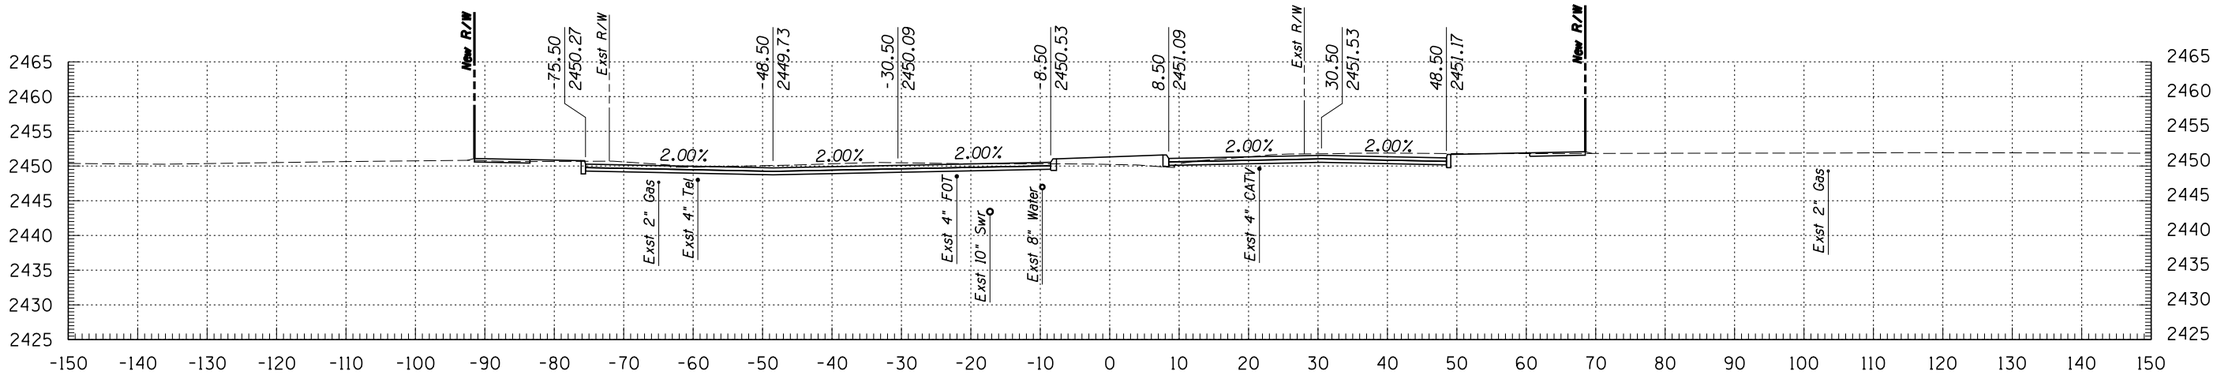

331+00

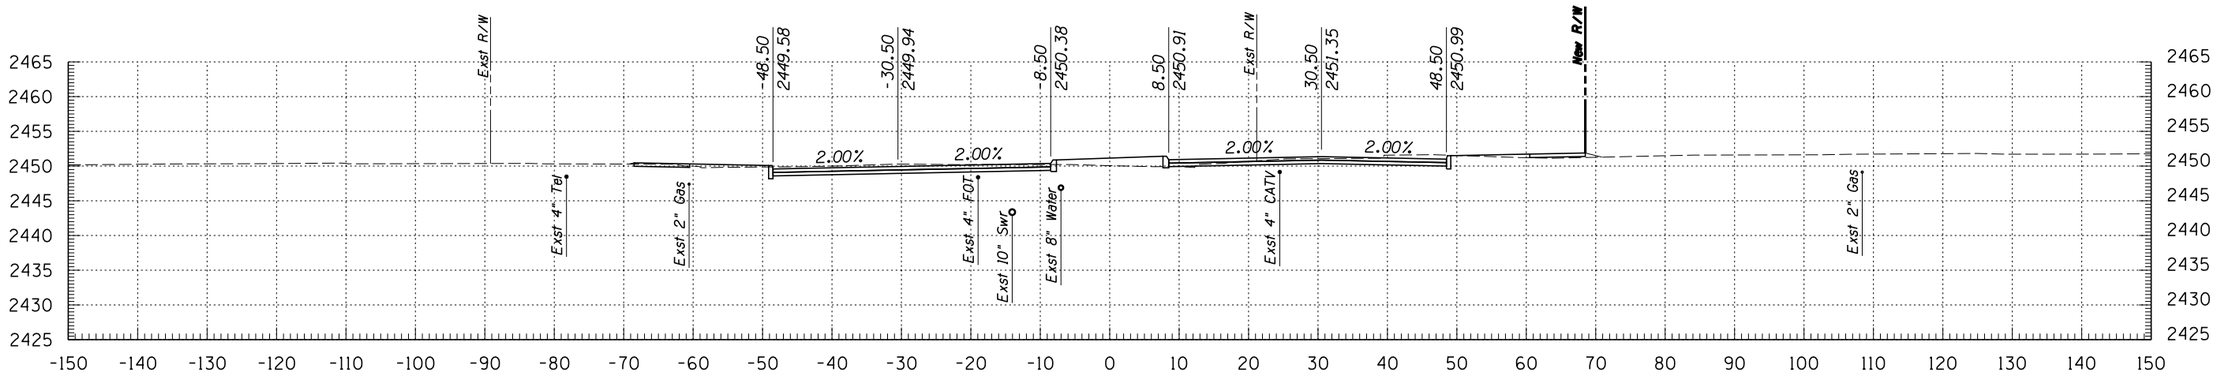

330+50

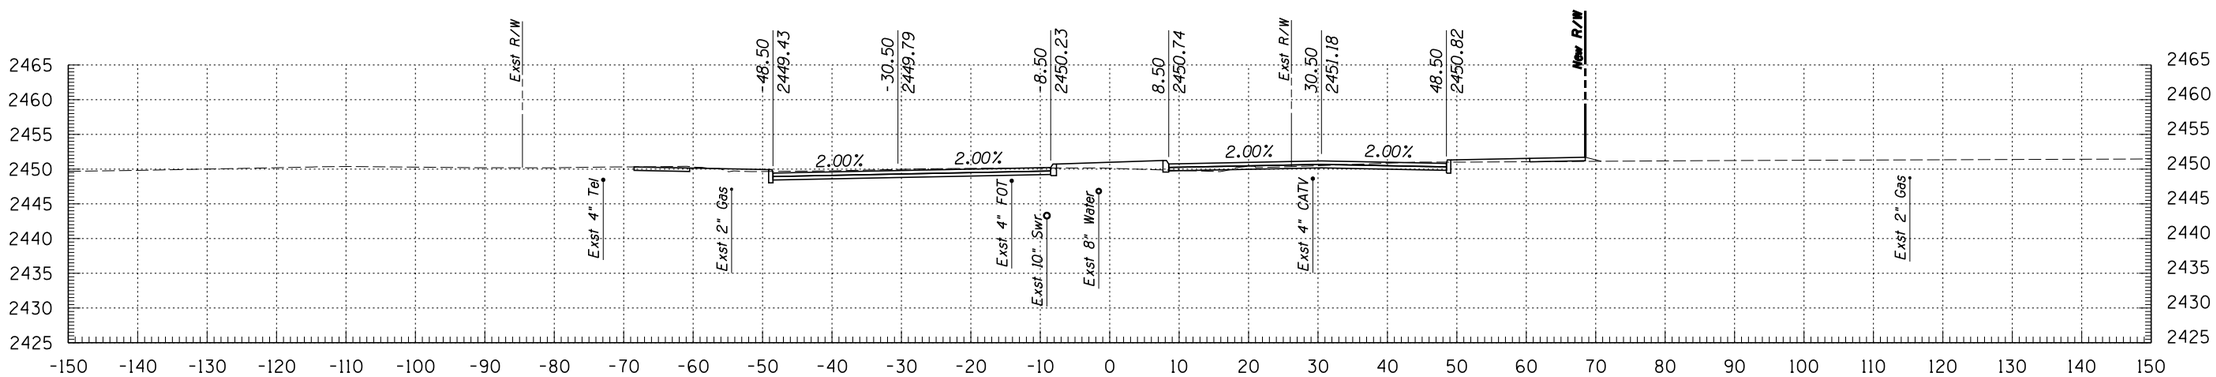

330+00

Kimley-Horn and Associates, Inc.

© 2009 KIMLEY-HORN AND ASSOCIATES, INC.

2210 East Fort Lowell Road, Suite 200
Tucson, Arizona 85719 (520) 615-9191

NO.	DATE	REVISION	BY	CHKD.	APPR.

PLANS ARE NOT FOR CONSTRUCTION


DEPARTMENT OF TRANSPORTATION/ENGINEERING DIVISION

GRANT ROAD CROSS SECTIONS


CITY OF TUCSON

DSGN. BY J. DEBERRY	11/09	REF.	SCALE: 1"=1' H, 1"=1' V
DRWN. BY J. DEBERRY	11/09		
CHKD. BY B. BEENKEN	11/09	PLAN NO.	


OF 168 OF 299

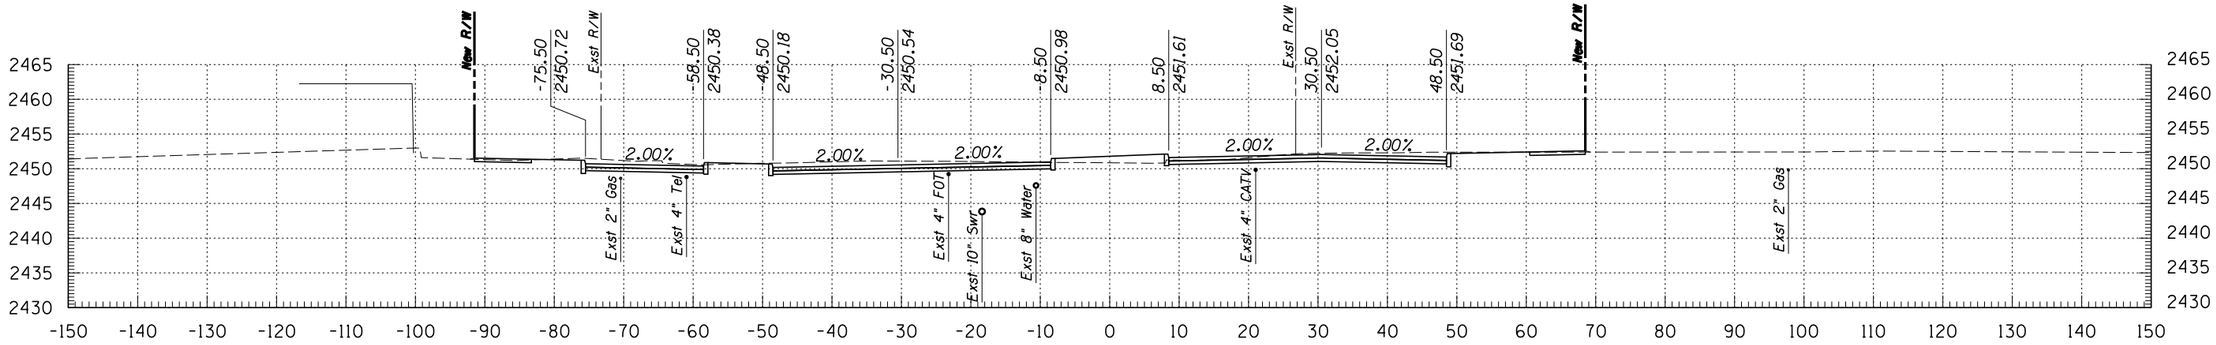

332+50

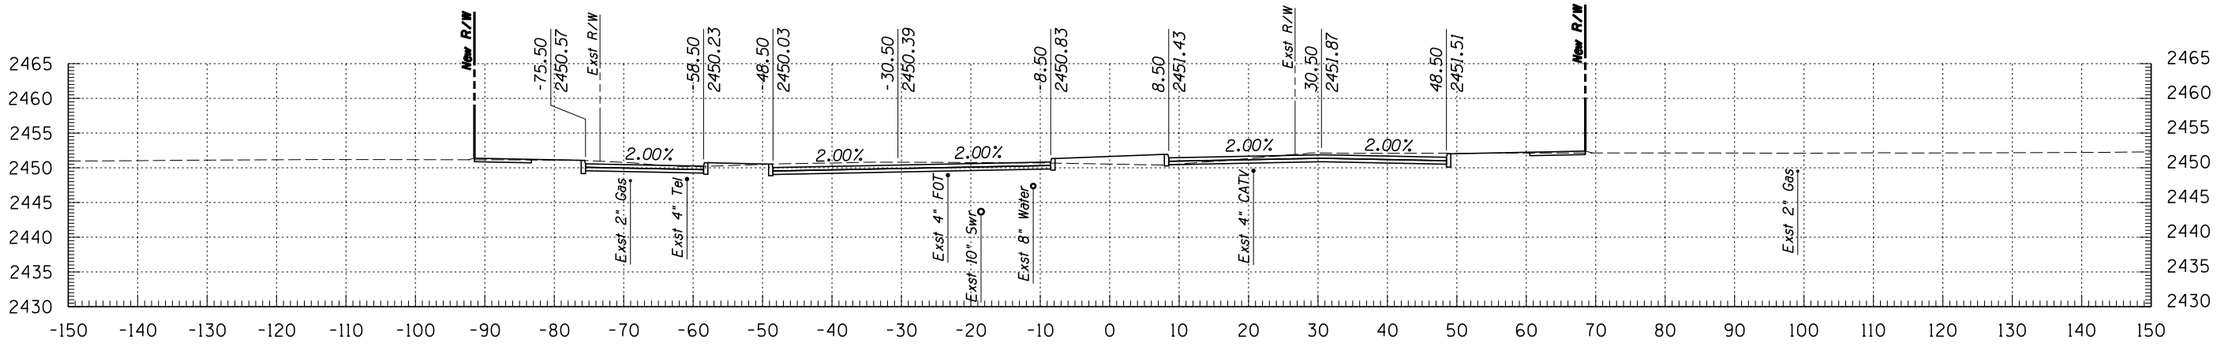

332+00

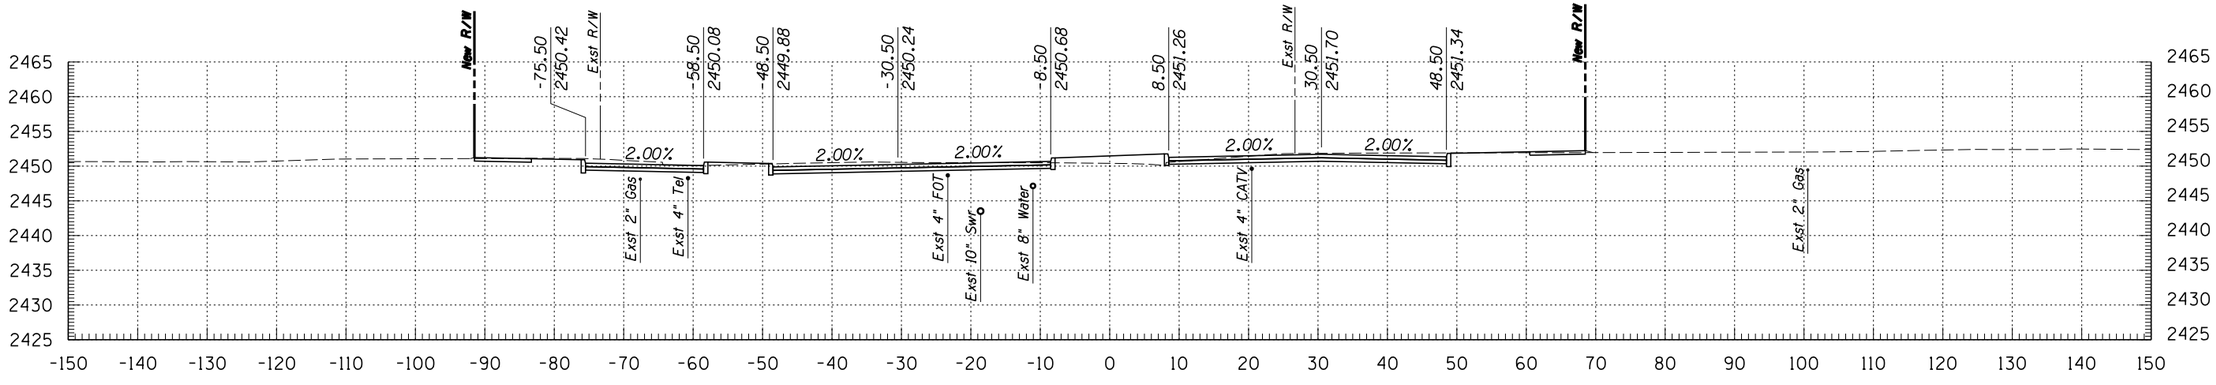

331+50

Kimley-Horn and Associates, Inc.
© 2009 KIMLEY-HORN AND ASSOCIATES, INC.
2210 East Fort Lowell Road, Suite 200
Tucson, Arizona 85719 (520) 615-9191

NO.	DATE	REVISION	BY	CHKD.	APPR.

PLANS ARE NOT FOR CONSTRUCTION


DEPARTMENT OF TRANSPORTATION/ENGINEERING DIVISION

GRANT ROAD CROSS SECTIONS


CITY OF TUCSON

DSGN. BY J. DEBERRY	11/09	REF.
DRWN. BY J. DEBERRY	11/09	SCALE: 1"=1' H, 1"=1' V
CHKD. BY B. BEENKEN	11/09	PLAN NO.


169 OF 299

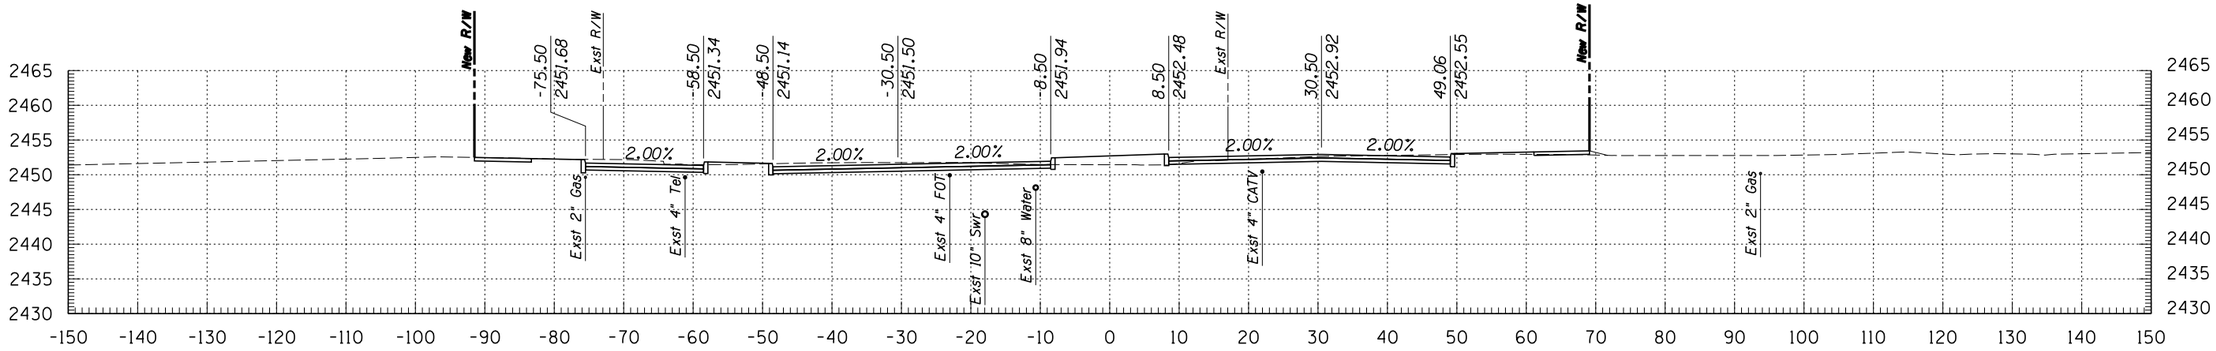

334+00

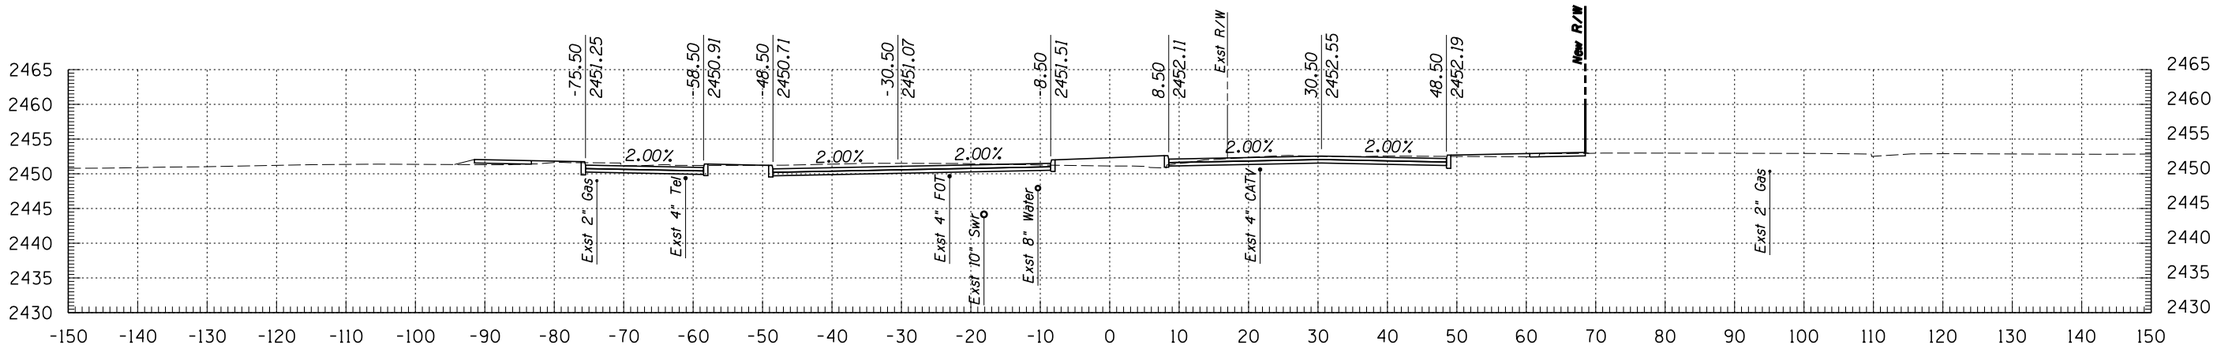

333+50

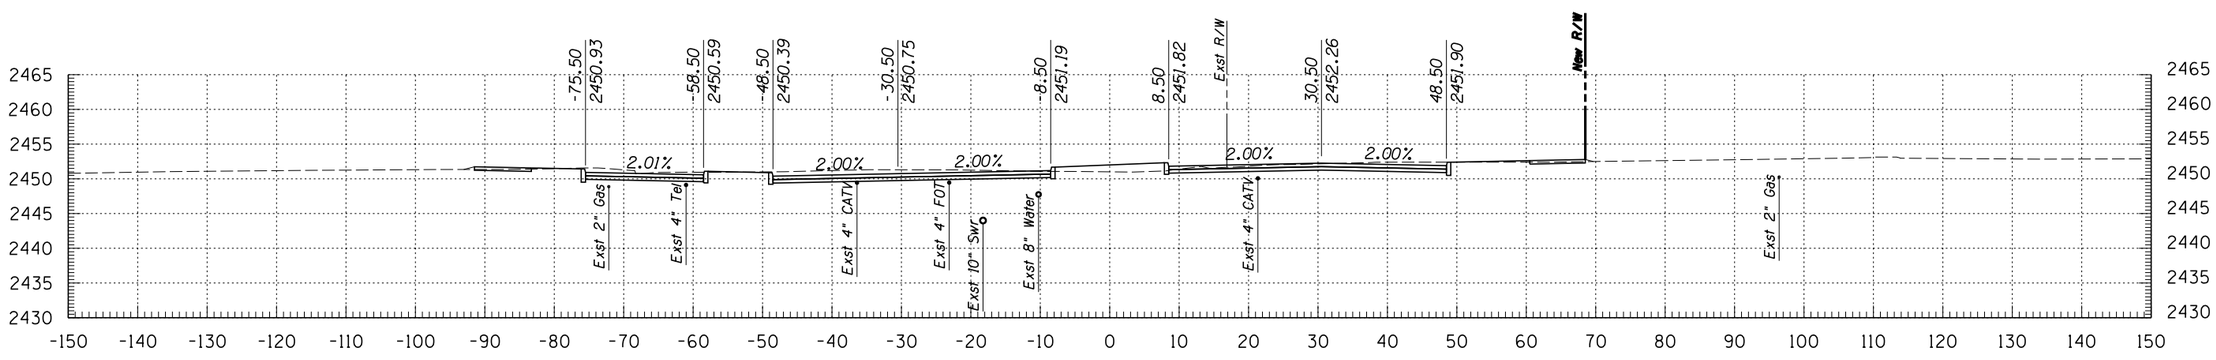

333+00

Kimley-Horn and Associates, Inc.
© 2009 KIMLEY-HORN AND ASSOCIATES, INC.
2210 East Fort Lowell Road, Suite 200
Tucson, Arizona 85719 (520) 615-9191

NO.	DATE	REVISION	BY	CHKD.	APPR.

PLANS ARE NOT FOR CONSTRUCTION


DEPARTMENT OF TRANSPORTATION/ENGINEERING DIVISION

GRANT ROAD CROSS SECTIONS


CITY OF TUCSON

DSGN. BY J. DEBERRY	11/09	REF.
DRWN. BY J. DEBERRY	11/09	SCALE: 1"=1' H, 1"=1' V
CHKD. BY B. BEENKEN	11/09	PLAN NO.


OF 170 OF 299

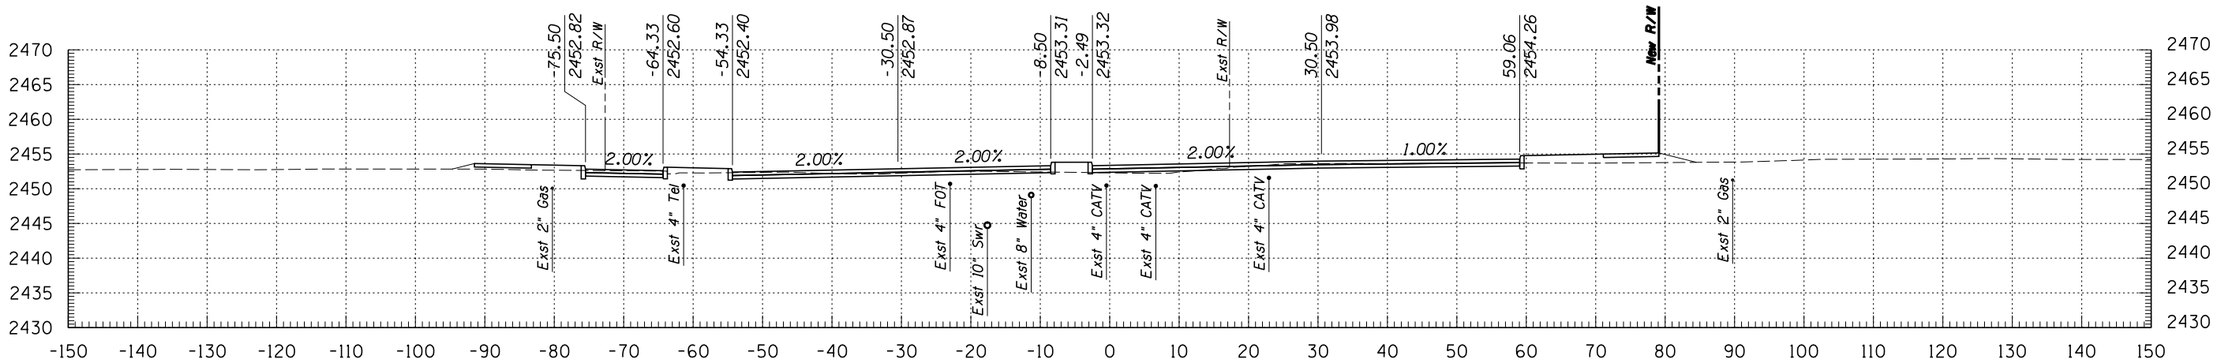

335+50

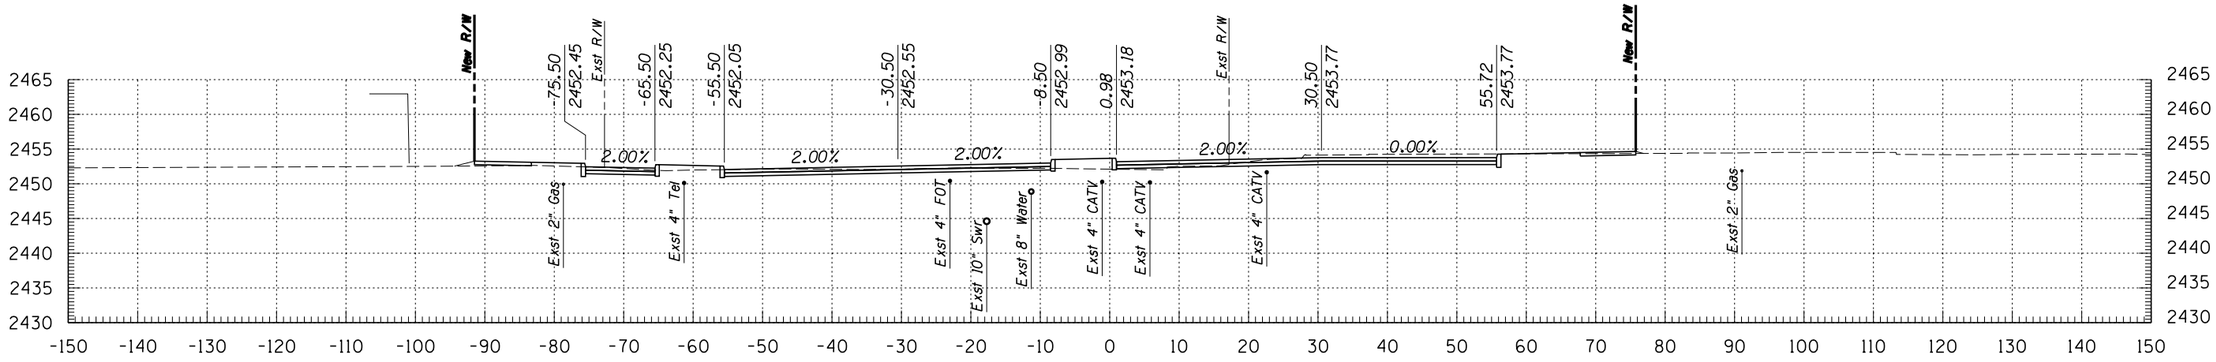

335+00

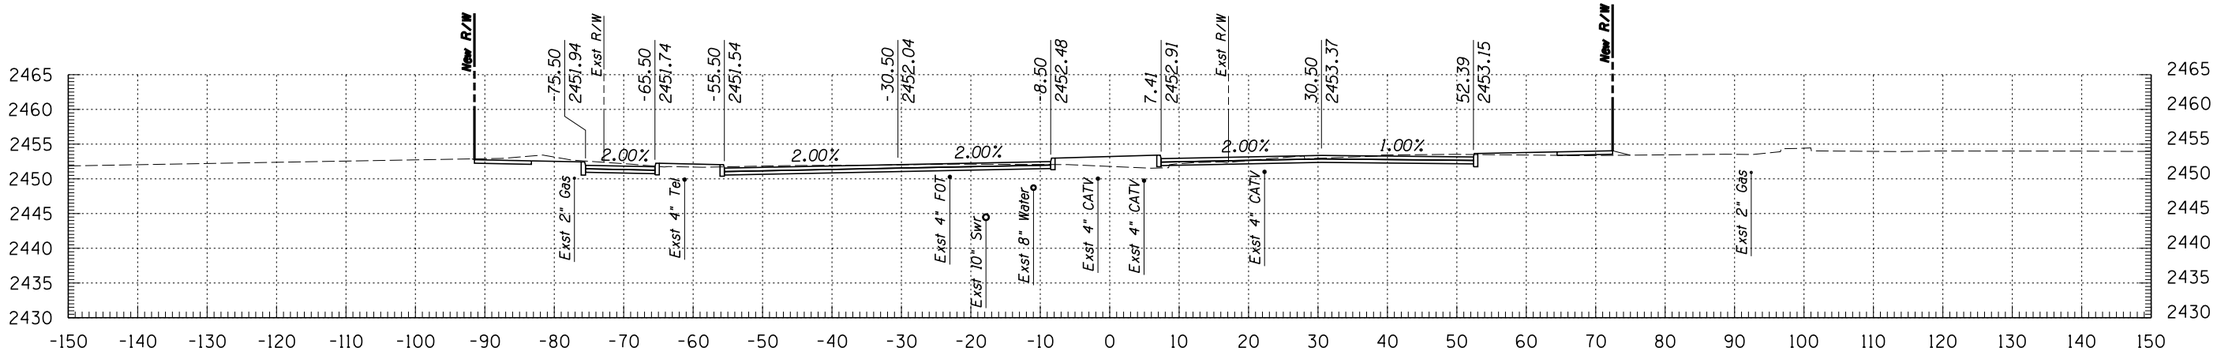

334+50

Kimley-Horn and Associates, Inc.
© 2009 KIMLEY-HORN AND ASSOCIATES, INC.
2210 East Fort Lowell Road, Suite 200
Tucson, Arizona 85719 (520) 615-9191

NO.	DATE	REVISION	BY	CHKD.	APPR.

PLANS ARE NOT FOR CONSTRUCTION


DEPARTMENT OF TRANSPORTATION/ENGINEERING DIVISION

GRANT ROAD CROSS SECTIONS


CITY OF TUCSON

DSGN. BY J. DEBERRY	11/09	REF.	SCALE: 1"=1' H, 1"=1' V
DRWN. BY J. DEBERRY	11/09		
CHKD. BY B. BEENKEN	11/09	PLAN NO.	


OF 171 OF 299

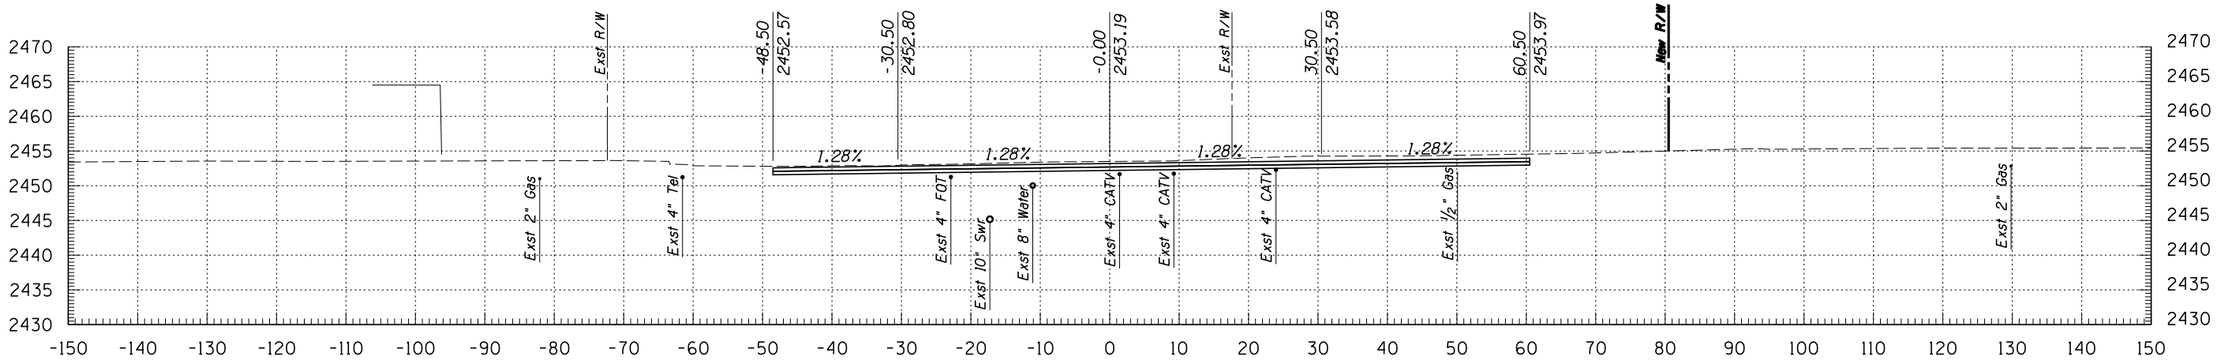

337+00

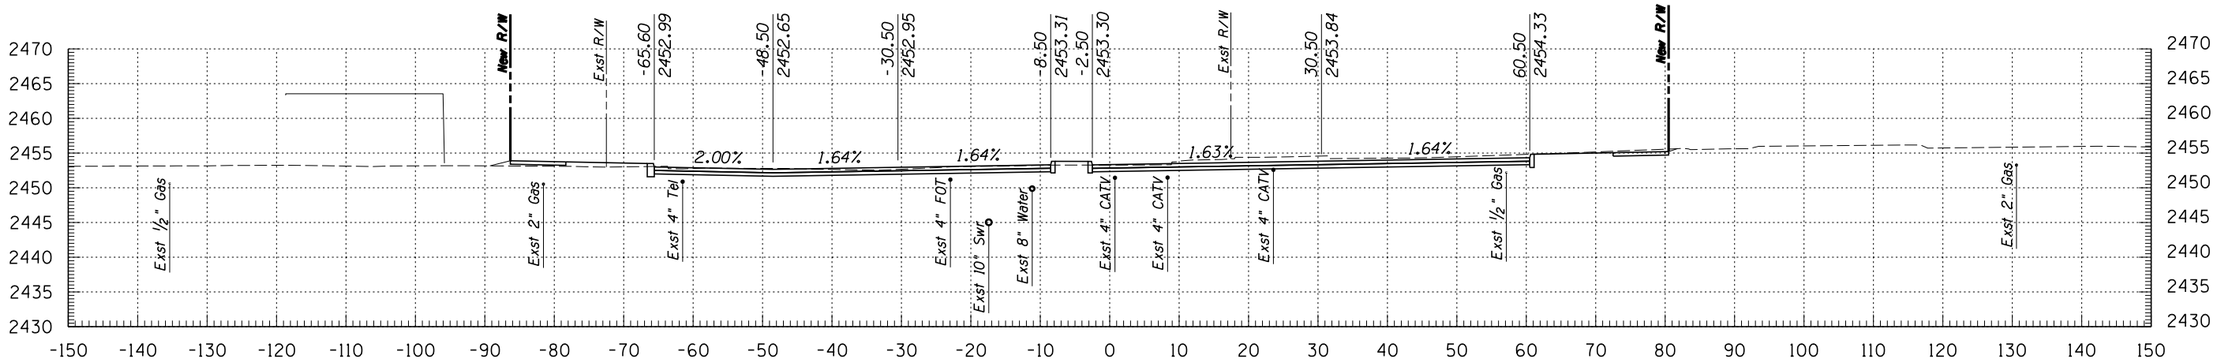

336+50

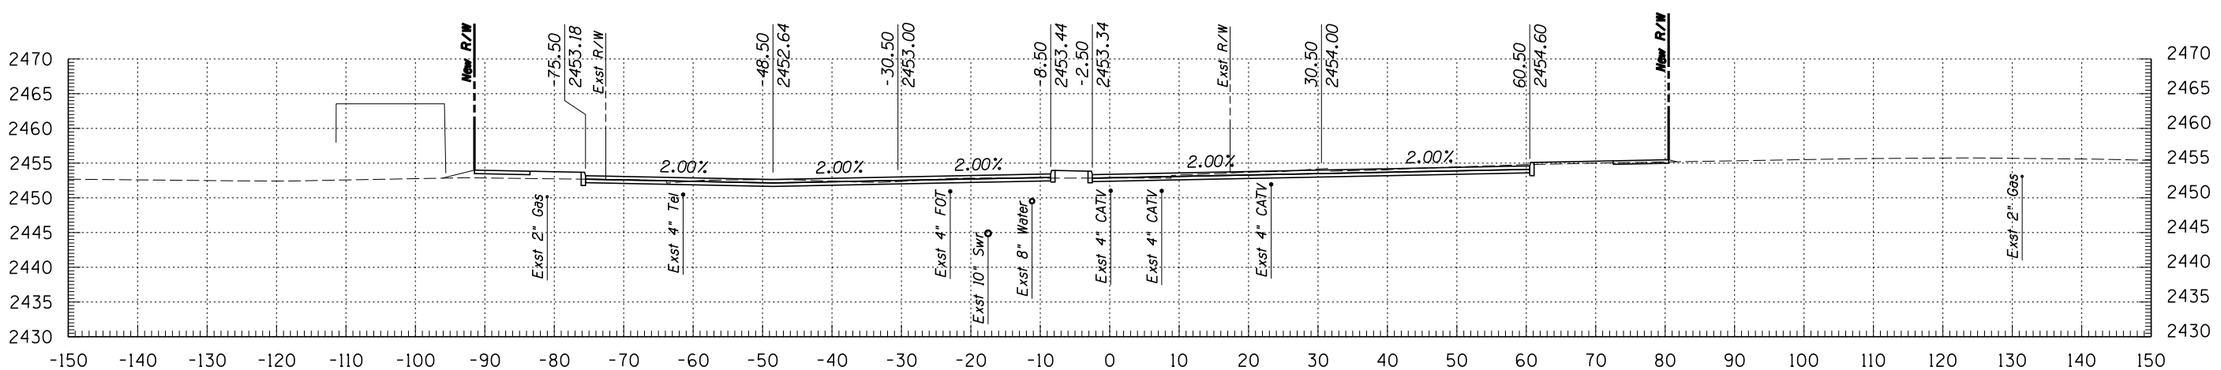

336+00

Kimley-Horn and Associates, Inc.
© 2009 KIMLEY-HORN AND ASSOCIATES, INC.
2210 East Fort Lowell Road, Suite 200
Tucson, Arizona 85719 (520) 615-9191

NO.	DATE	REVISION	BY	CHKD.	APPR.

PLANS ARE NOT FOR CONSTRUCTION

DEPARTMENT OF TRANSPORTATION/ENGINEERING DIVISION


GRANT ROAD CROSS SECTIONS

OF


CITY OF TUCSON

DSGN. BY J. DEBERRY	11/09	REF.
DRWN. BY J. DEBERRY	11/09	SCALE: 1"=1' H, 1"=1' V
CHKD. BY B. BEENKEN	11/09	PLAN NO.


172 OF 299

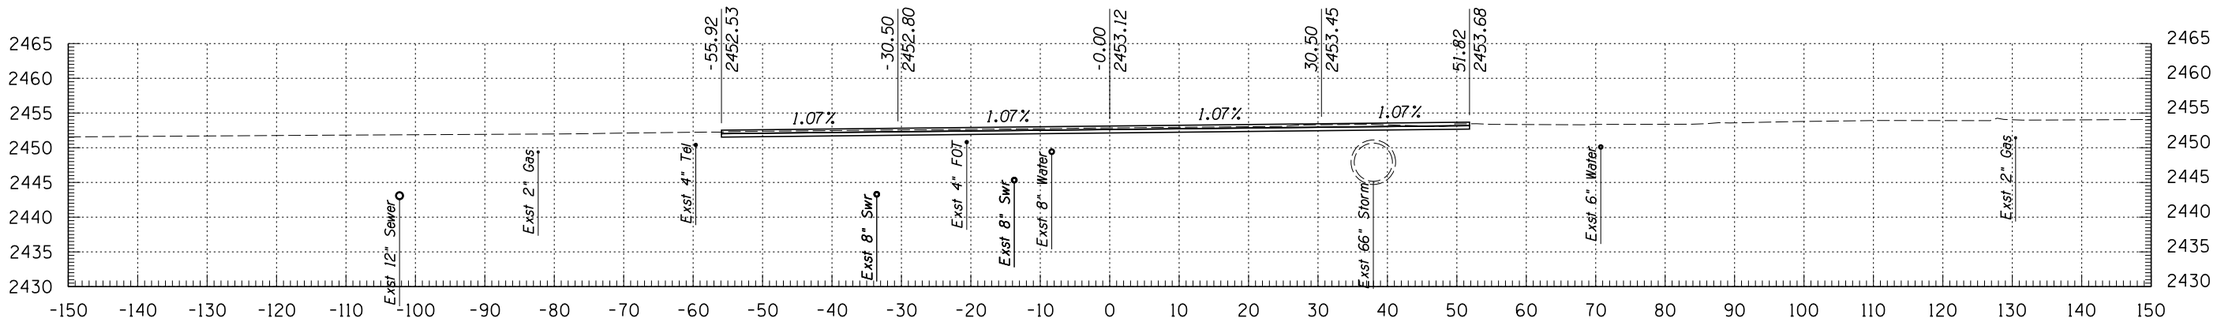

338+00

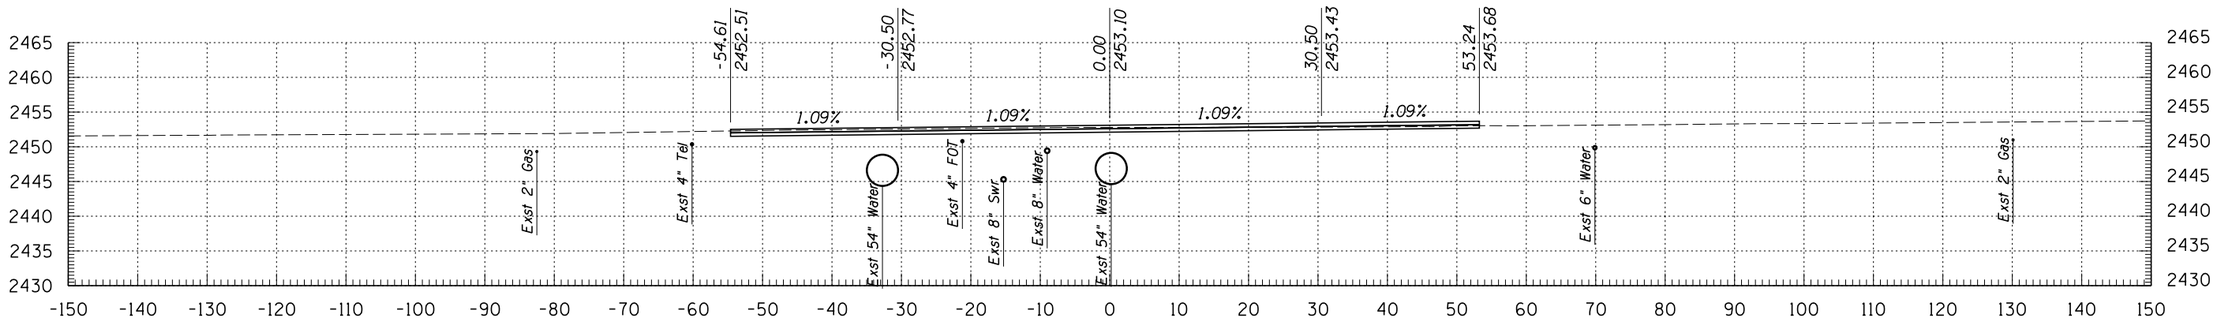

337+83

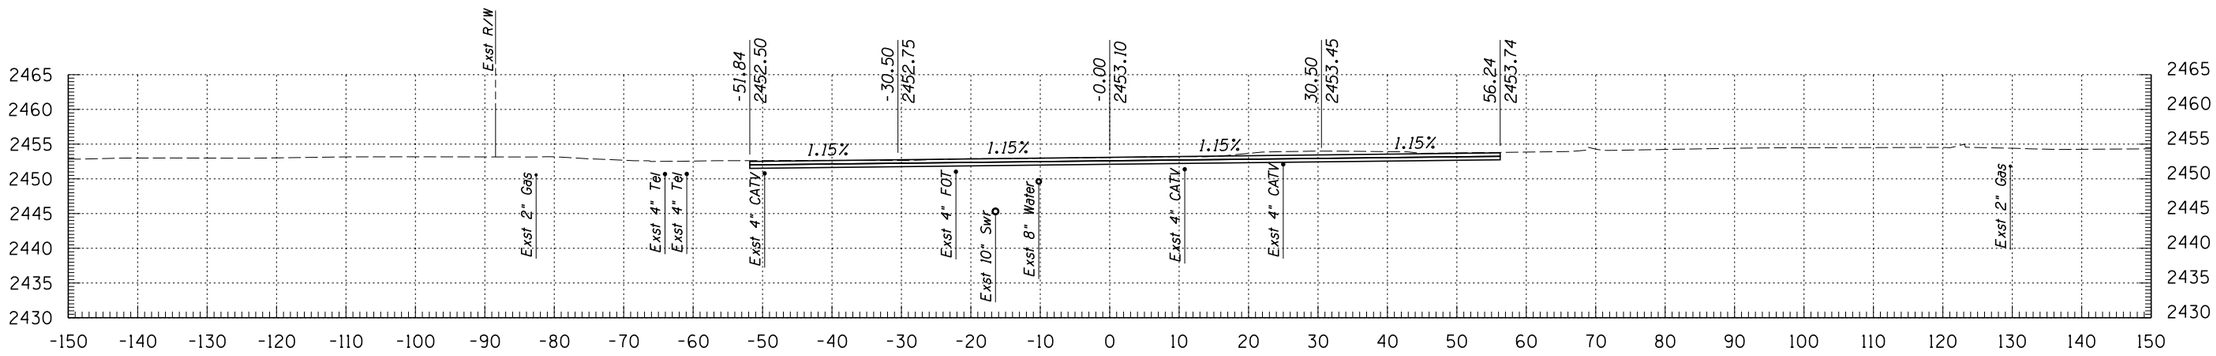

337+50

Kimley-Horn and Associates, Inc.
© 2009 KIMLEY-HORN AND ASSOCIATES, INC.
2210 East Fort Lowell Road, Suite 200
Tucson, Arizona 85719 (520) 615-9191

NO.	DATE	REVISION	BY	CHKD.	APPR.


PLANS ARE NOT FOR CONSTRUCTION

DEPARTMENT OF TRANSPORTATION/ENGINEERING DIVISION


GRANT ROAD CROSS SECTIONS

CITY OF TUCSON


DSGN. BY J. DEBERRY	11/09	REF. _____ SCALE: 1"=1' H, 1"=1' V
DRWN. BY J. DEBERRY	11/09	
CHKD. BY B. BEENKEN	11/09	PLAN NO. _____

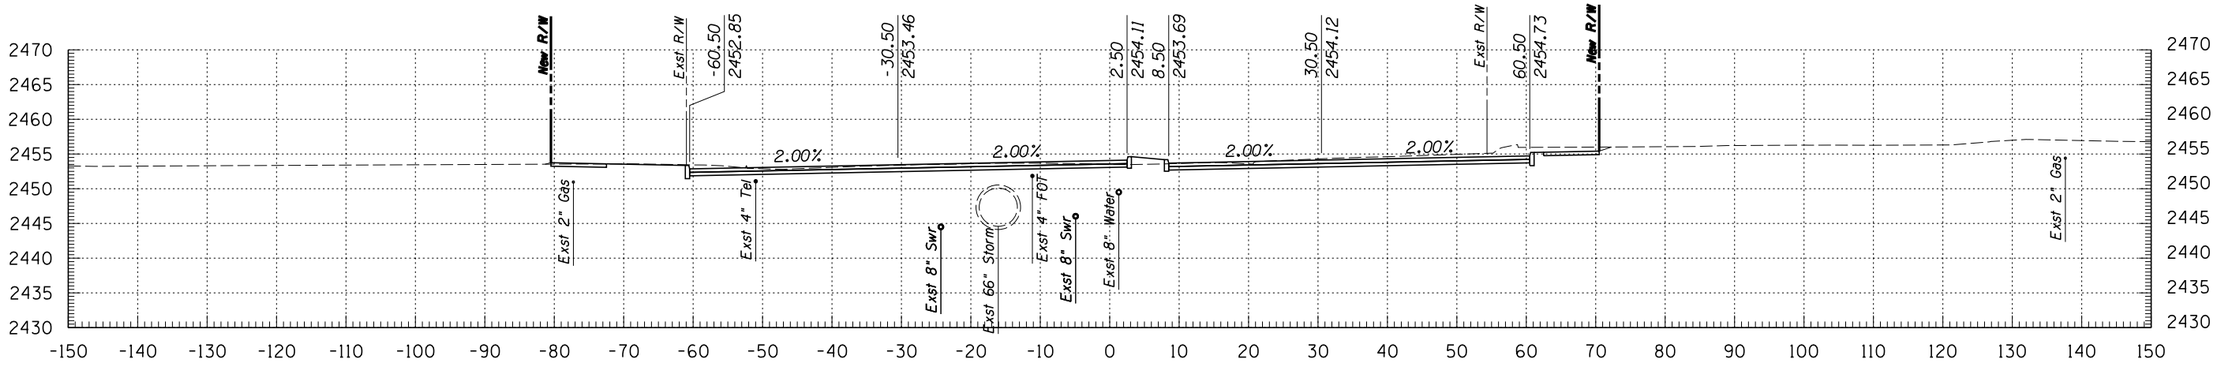

339+50

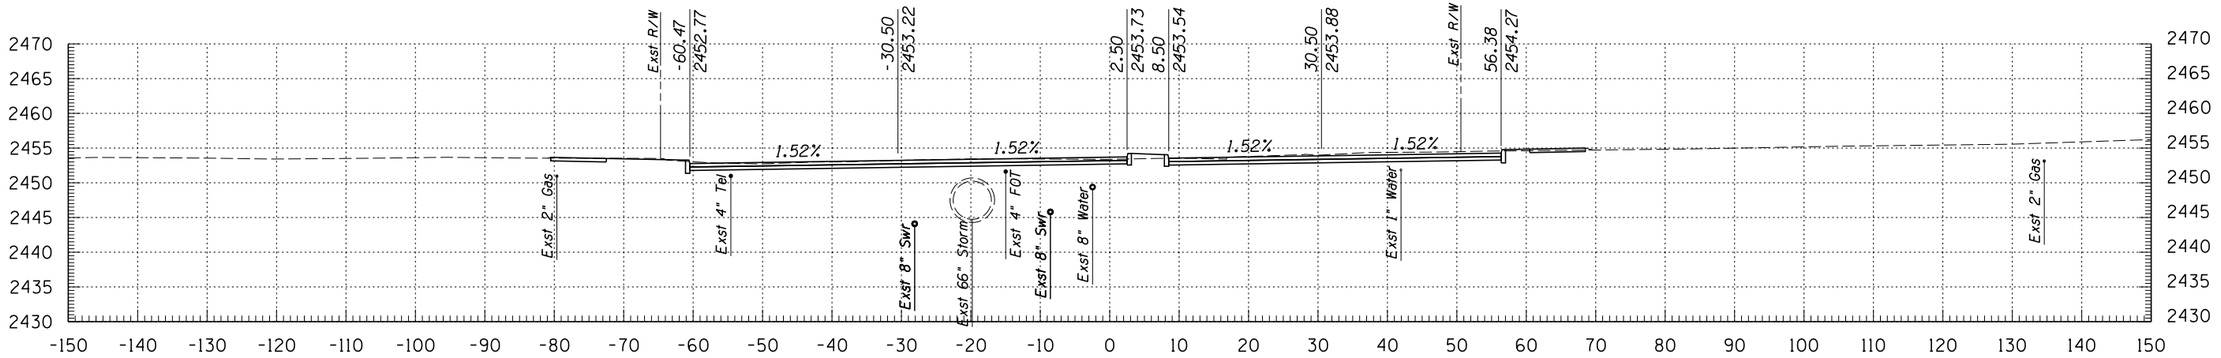

339+00

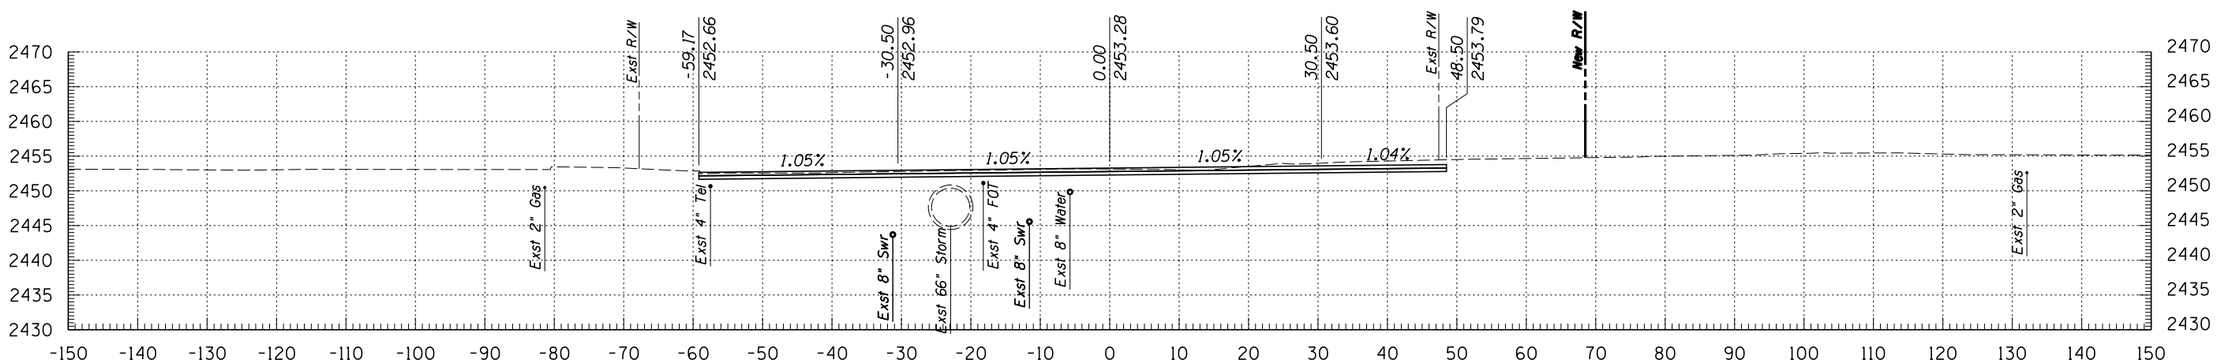

338+50

Kimley-Horn and Associates, Inc.

© 2009 KIMLEY-HORN AND ASSOCIATES, INC.

2210 East Fort Lowell Road, Suite 200
Tucson, Arizona 85719 (520) 615-9191

NO.	DATE	REVISION	BY	CHKD.	APPR.


PLANS ARE NOT FOR CONSTRUCTION

DEPARTMENT OF TRANSPORTATION/ENGINEERING DIVISION


GRANT ROAD CROSS SECTIONS

CITY OF TUCSON


DSGN. BY J. DEBERRY	11/09	REF.	SCALE: 1"=1' H, 1"=1' V
DRWN. BY J. DEBERRY	11/09		
CHKD. BY B. BEENKEN	11/09	PLAN NO.	

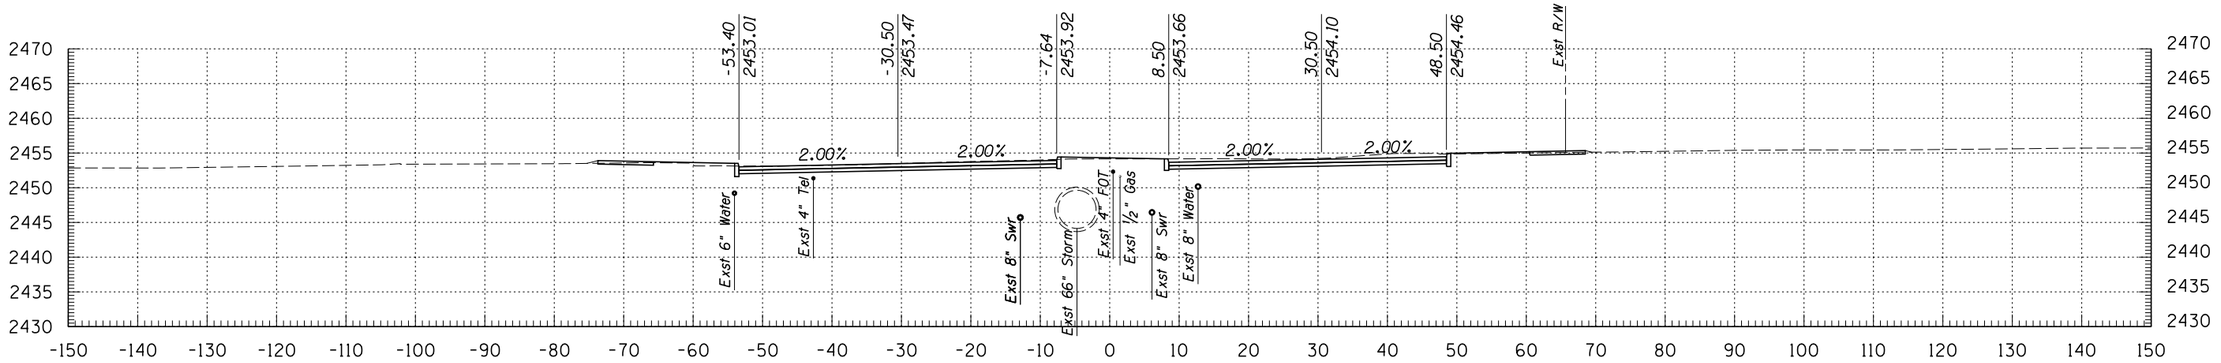

341+00

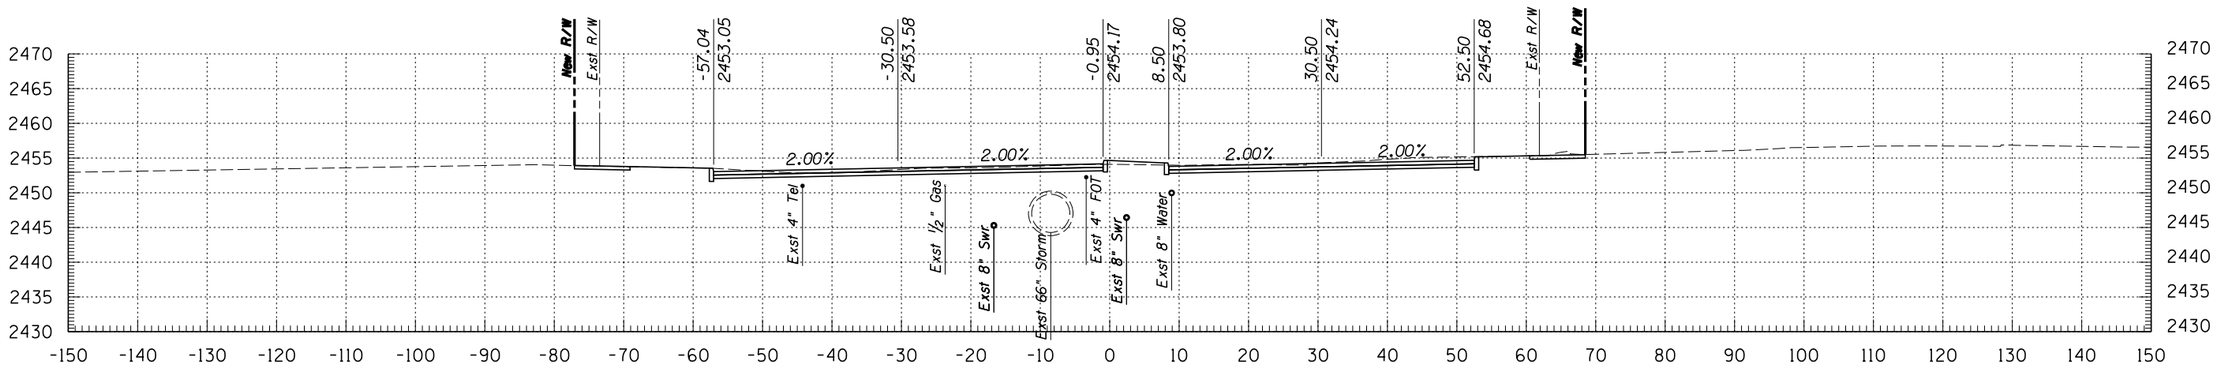

340+50

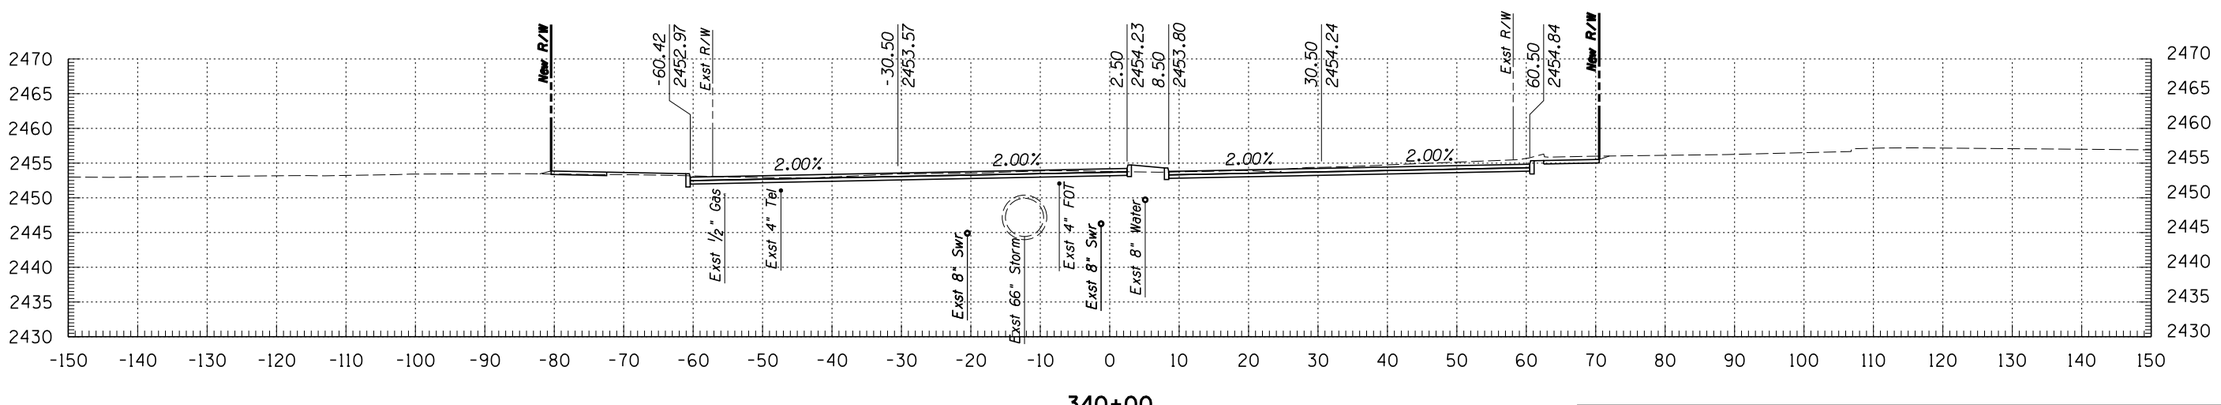

340+00

© 2009 KIMLEY-HORN AND ASSOCIATES, INC.

Kimley-Horn and Associates, Inc.
2210 East Fort Lowell Road, Suite 200
Tucson, Arizona 85719 (520) 615-9191

NO.	DATE	REVISION	BY	CHKD.	APPR.

PLANS ARE NOT FOR CONSTRUCTION

DEPARTMENT OF TRANSPORTATION/ENGINEERING DIVISION


GRANT ROAD CROSS SECTIONS

OF


CITY OF TUCSON

DSGN. BY J. DEBERRY	11/09	REF.	SCALE: 1"=1' H, 1"=1' V
DRWN. BY J. DEBERRY	11/09		
CHKD. BY B. BEENKEN	11/09	PLAN NO.	


175 OF 299

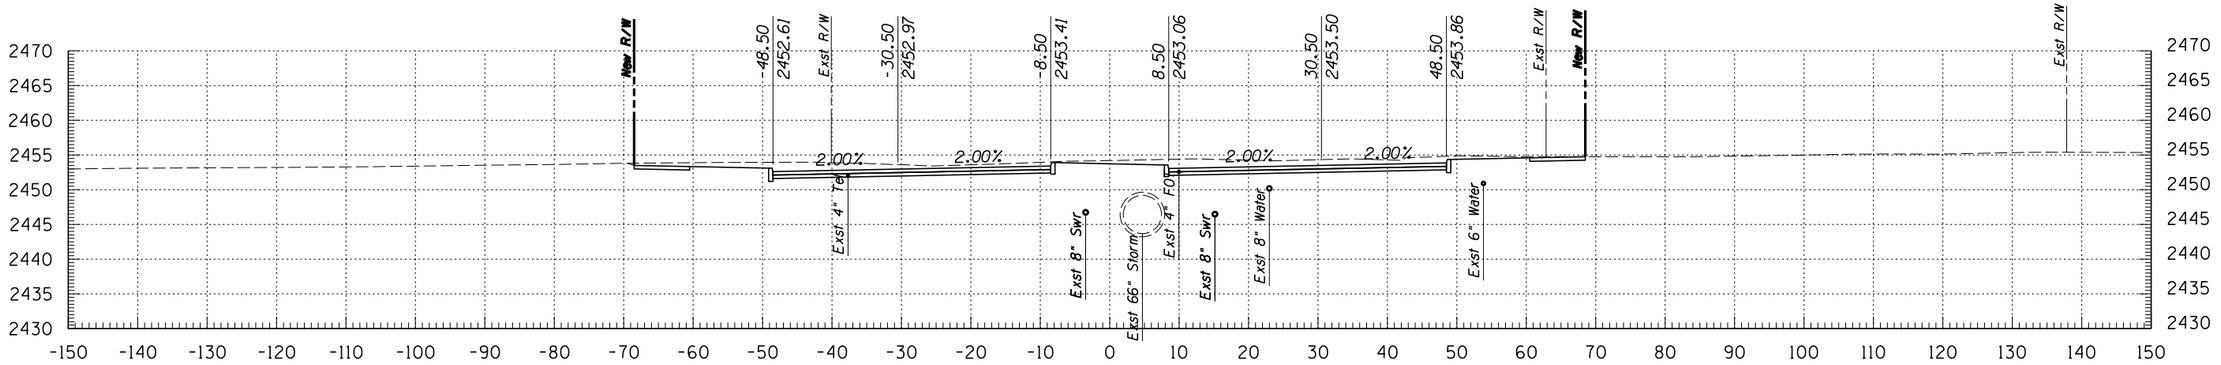

342+50

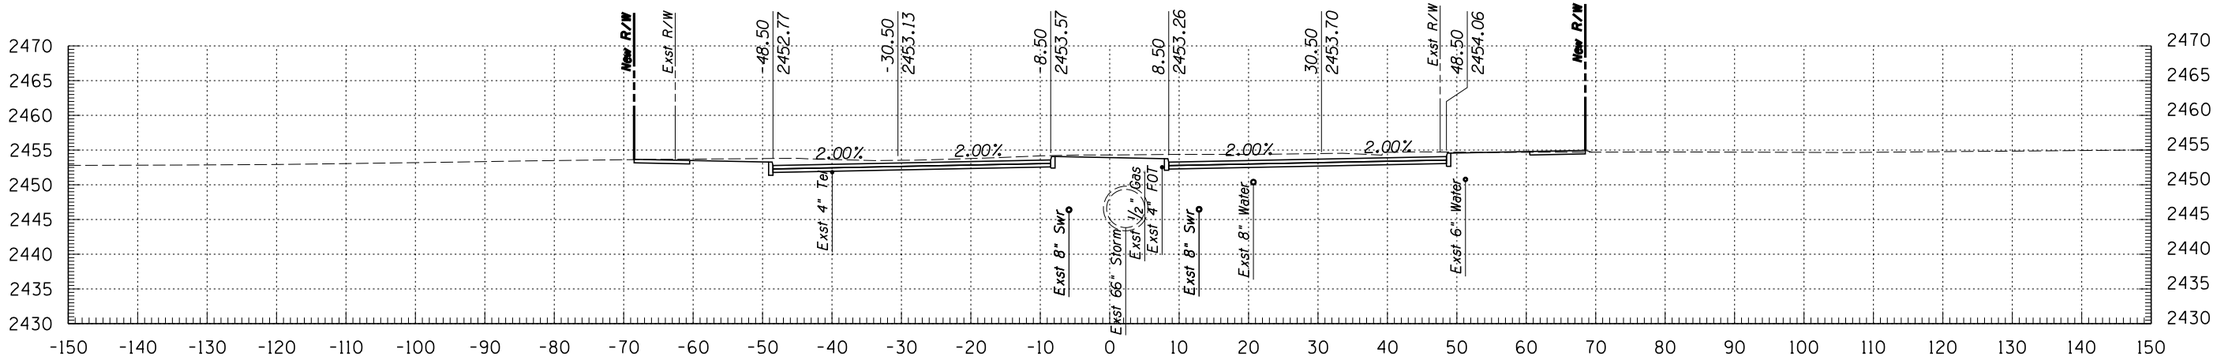

342+00

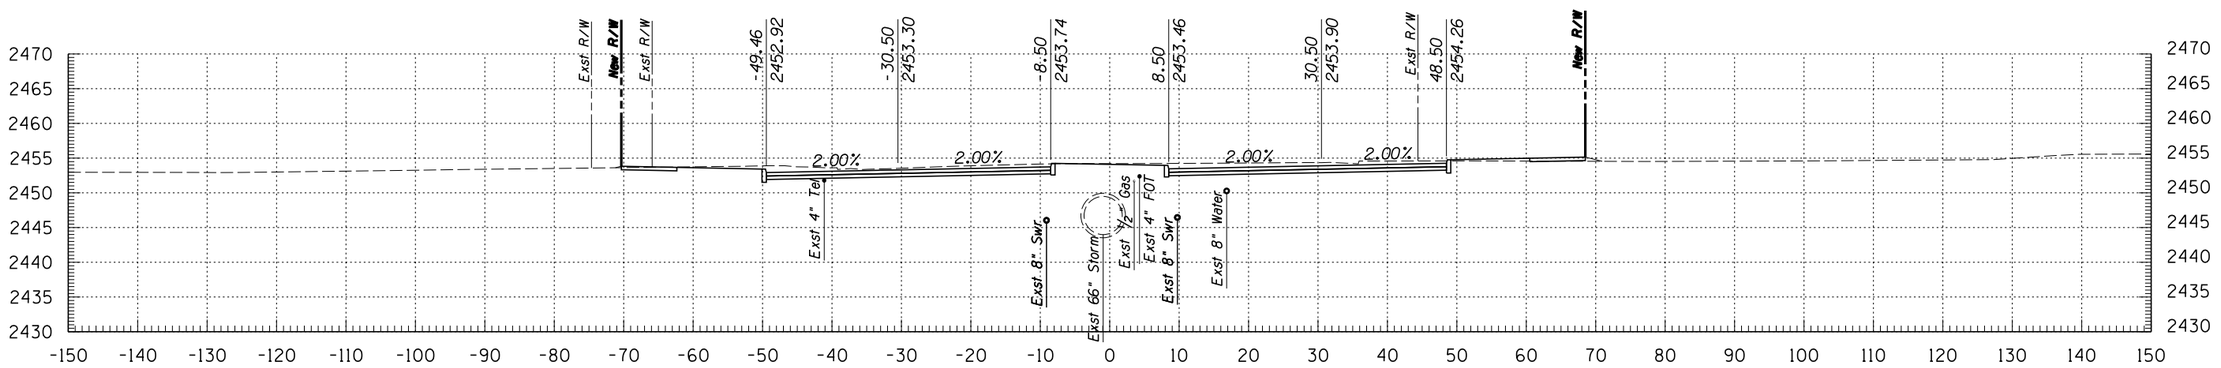

341+50

Kimley-Horn and Associates, Inc.
© 2009 KIMLEY-HORN AND ASSOCIATES, INC.
2210 East Fort Lowell Road, Suite 200
Tucson, Arizona 85719 (520) 615-9191

NO.	DATE	REVISION	BY	CHKD.	APPR.


PLANS ARE NOT FOR CONSTRUCTION

DEPARTMENT OF TRANSPORTATION/ENGINEERING DIVISION


GRANT ROAD CROSS SECTIONS

CITY OF TUCSON


DSGN. BY J. DEBERRY	11/09	REF.
DRWN. BY J. DEBERRY	11/09	SCALE: 1"=1' H, 1"=1' V
CHKD. BY B. BEENKEN	11/09	PLAN NO.

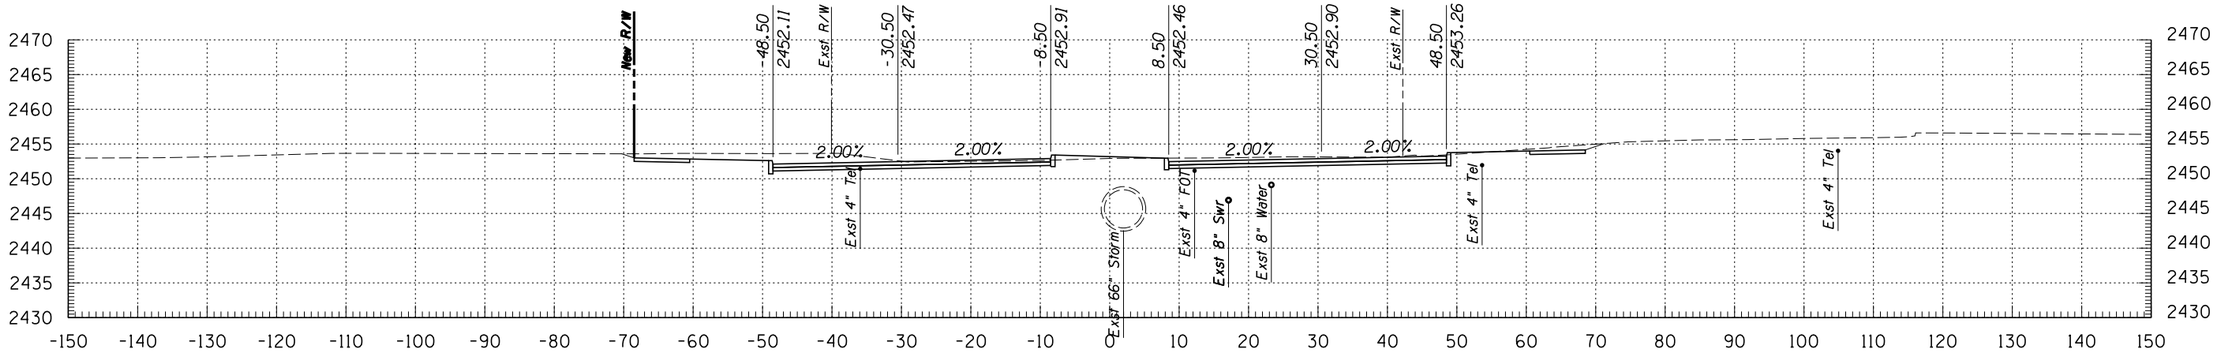

344+00

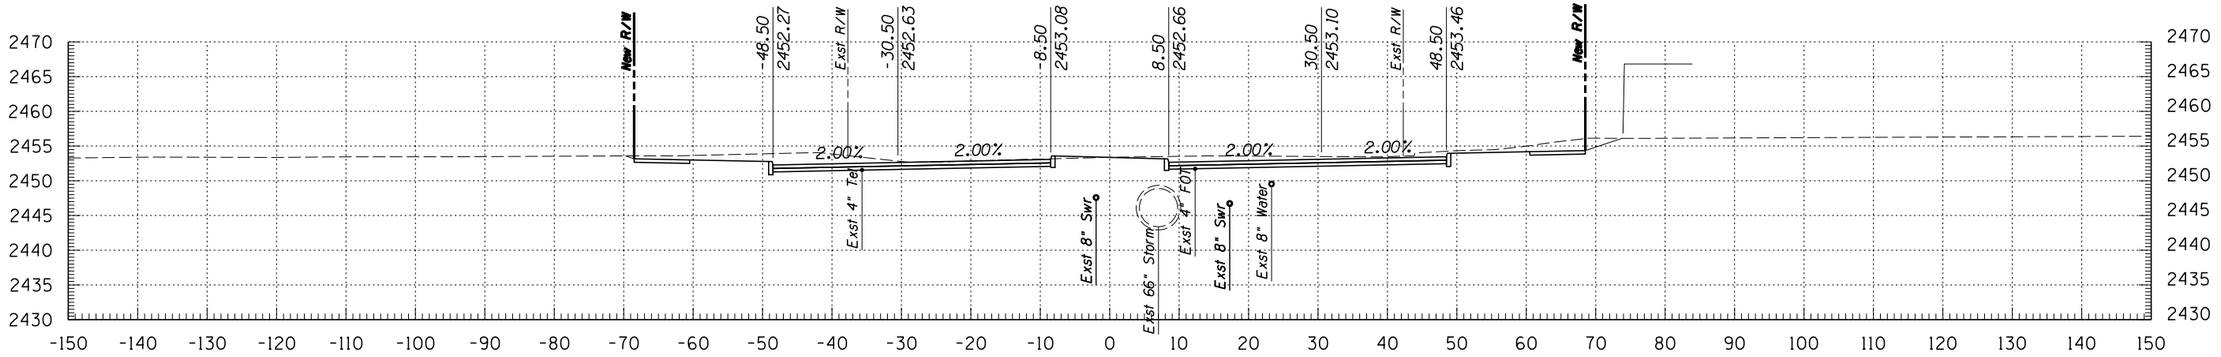

343+50

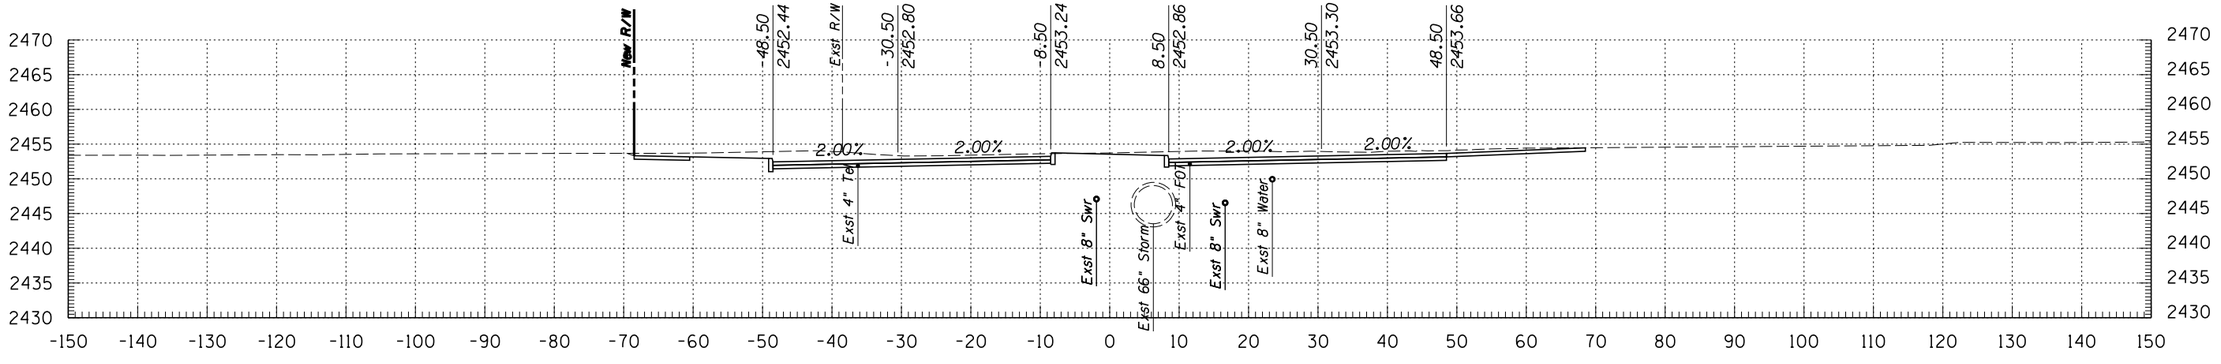

343+00

Kimley-Horn and Associates, Inc.

© 2009 KIMLEY-HORN AND ASSOCIATES, INC.

2210 East Fort Lowell Road, Suite 200
Tucson, Arizona 85719 (520) 615-9191

NO.	DATE	REVISION	BY	CHKD.	APPR.


PLANS ARE NOT FOR CONSTRUCTION

DEPARTMENT OF TRANSPORTATION/ENGINEERING DIVISION


GRANT ROAD CROSS SECTIONS

CITY OF TUCSON


DSGN. BY J. DEBERRY	11/09	REF.	SCALE: 1"=1' H	OF
DRWN. BY J. DEBERRY	11/09		1"=1' V	177
CHKD. BY B. BEENKEN	11/09	PLAN NO.		OF 299

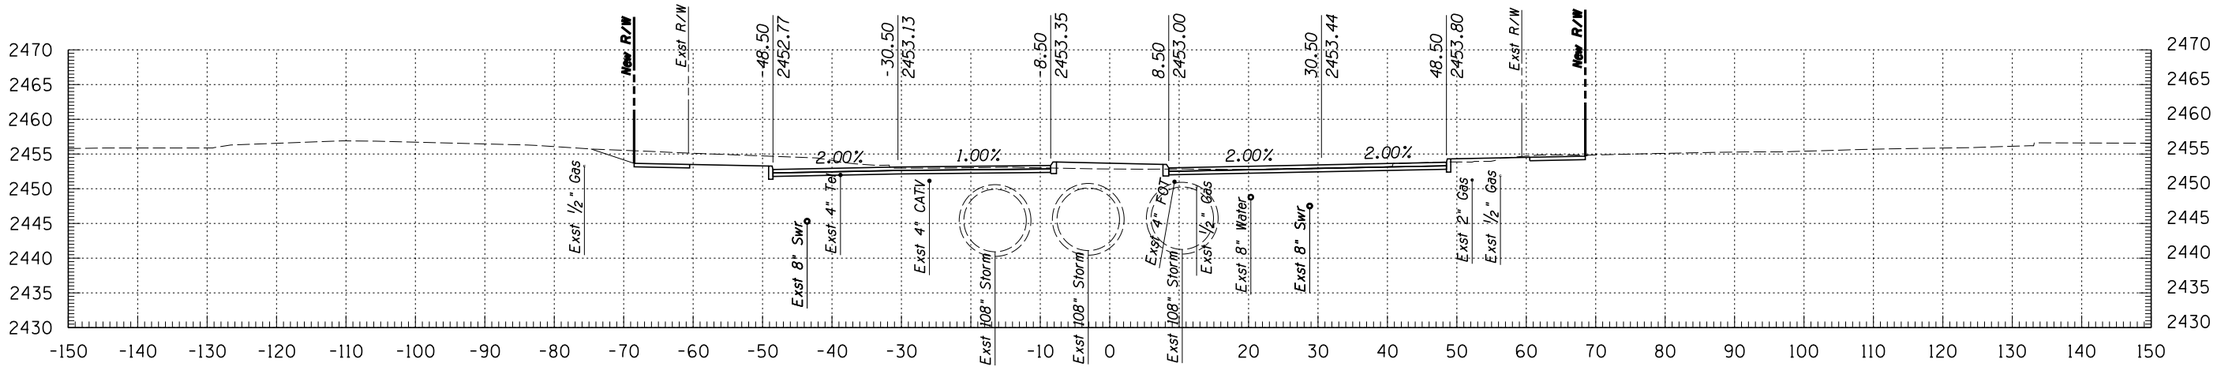

345+50

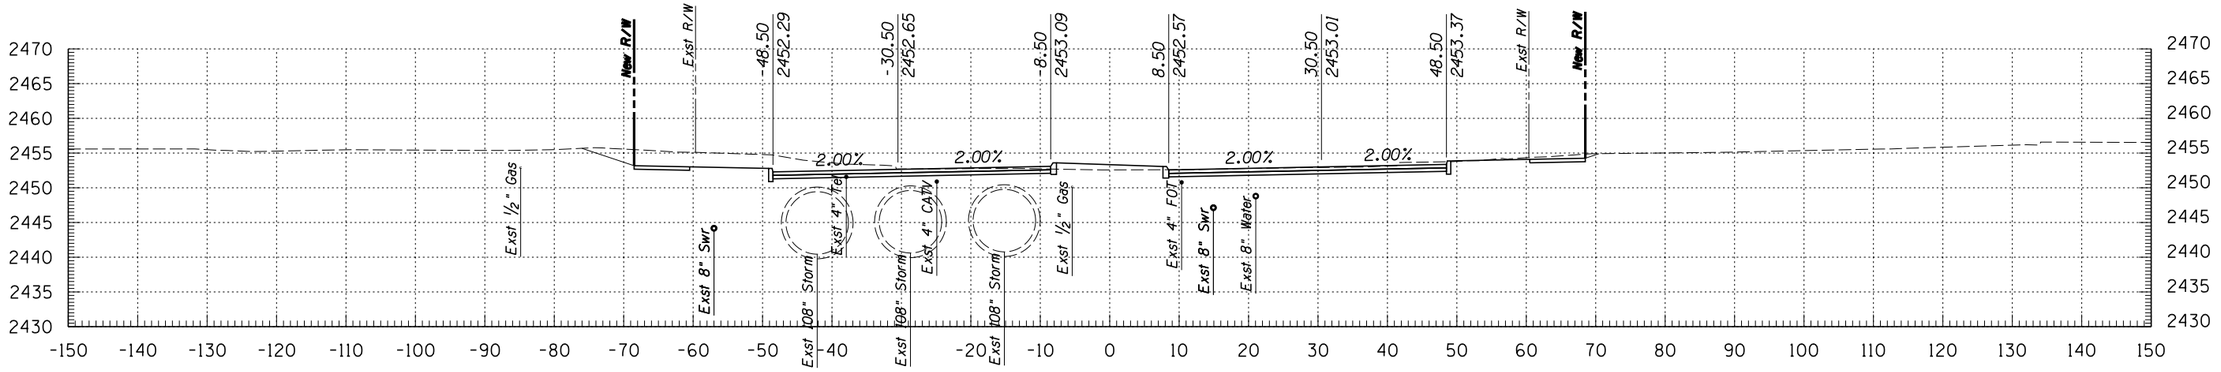

345+00

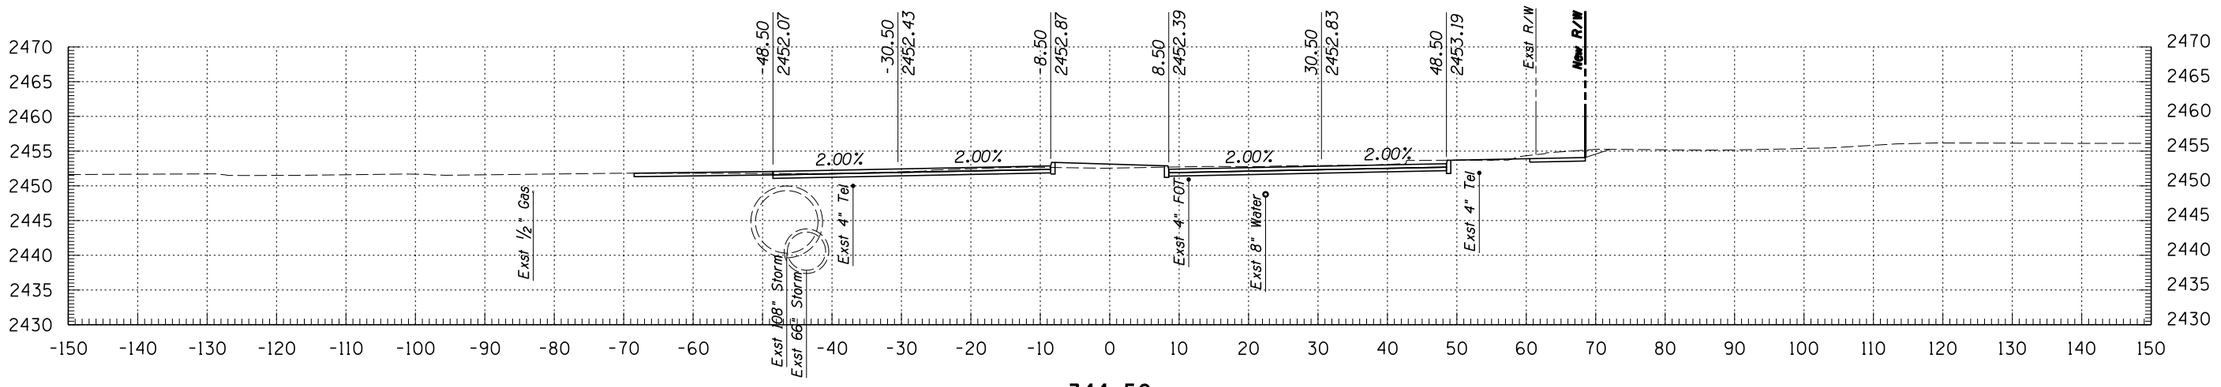

344+50

Kimley-Horn and Associates, Inc.
© 2009 KIMLEY-HORN AND ASSOCIATES, INC.
2210 East Fort Lowell Road, Suite 200
Tucson, Arizona 85719 (520) 615-9191

NO.	DATE	REVISION	BY	CHKD.	APPR.


PLANS ARE NOT FOR CONSTRUCTION

DEPARTMENT OF TRANSPORTATION/ENGINEERING DIVISION


GRANT ROAD CROSS SECTIONS

CITY OF TUCSON


DSGN. BY J. DEBERRY	11/09	REF.	SCALE: 1"=1' H, 1"=1' V
DRWN. BY J. DEBERRY	11/09		
CHKD. BY B. BEENKEN	11/09	PLAN NO.	

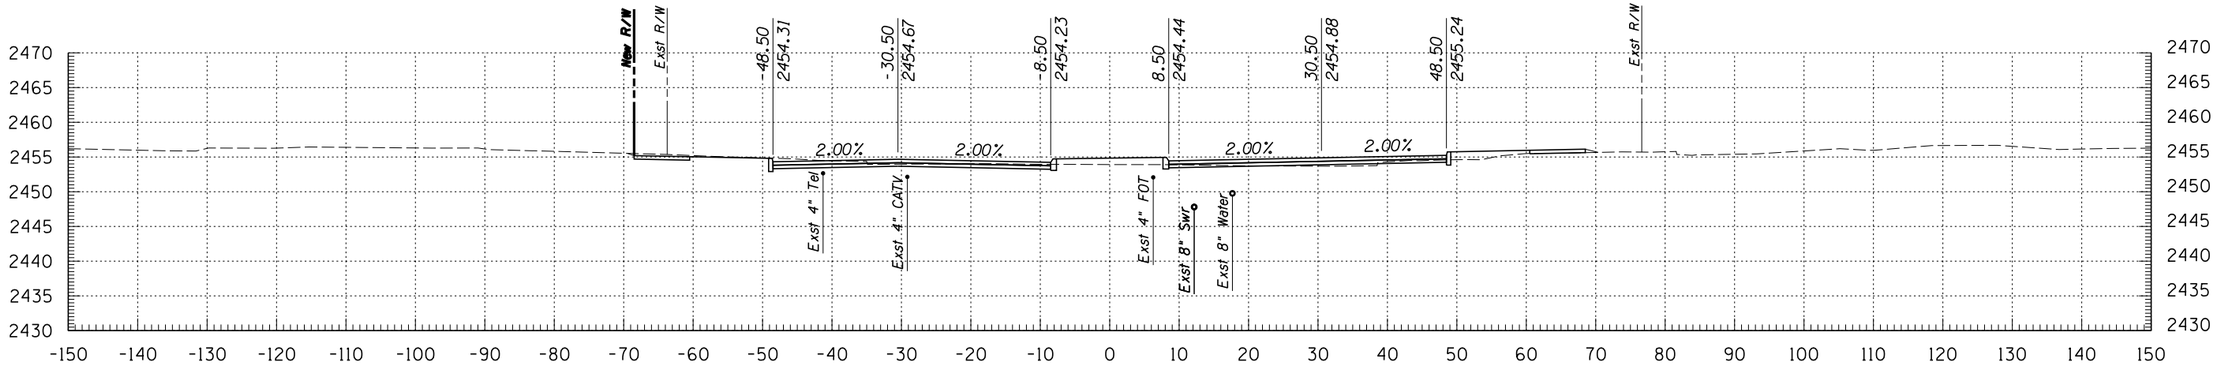

347+00

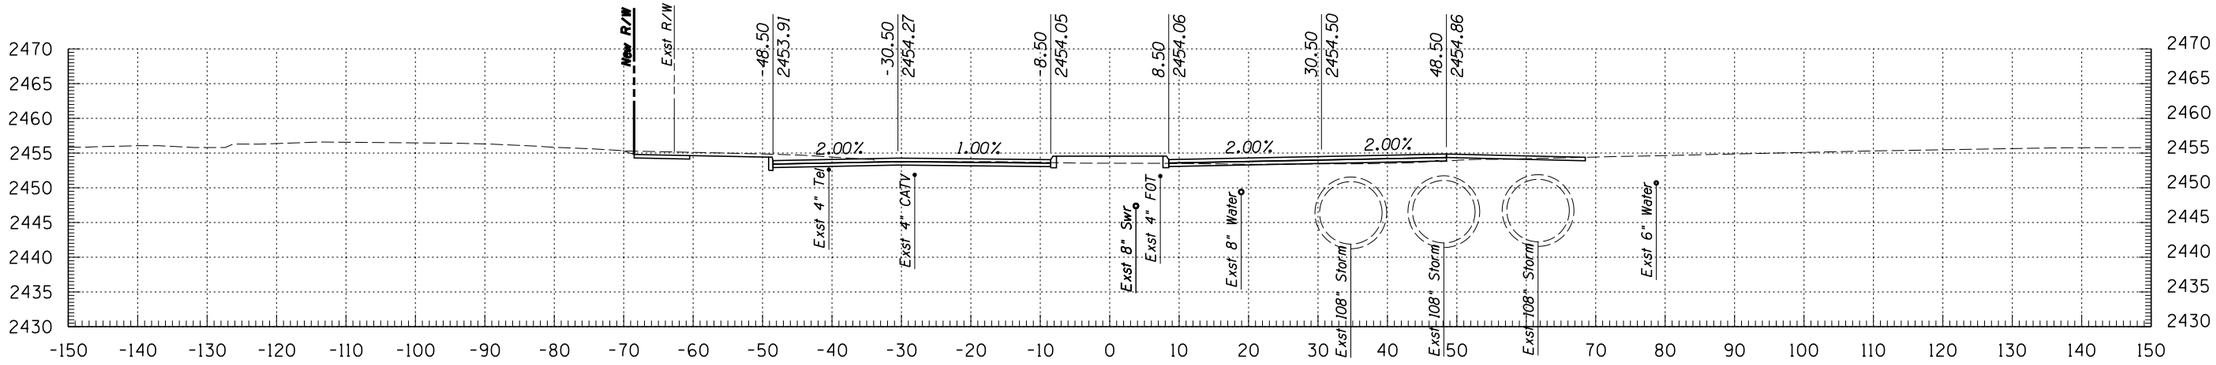

346+50

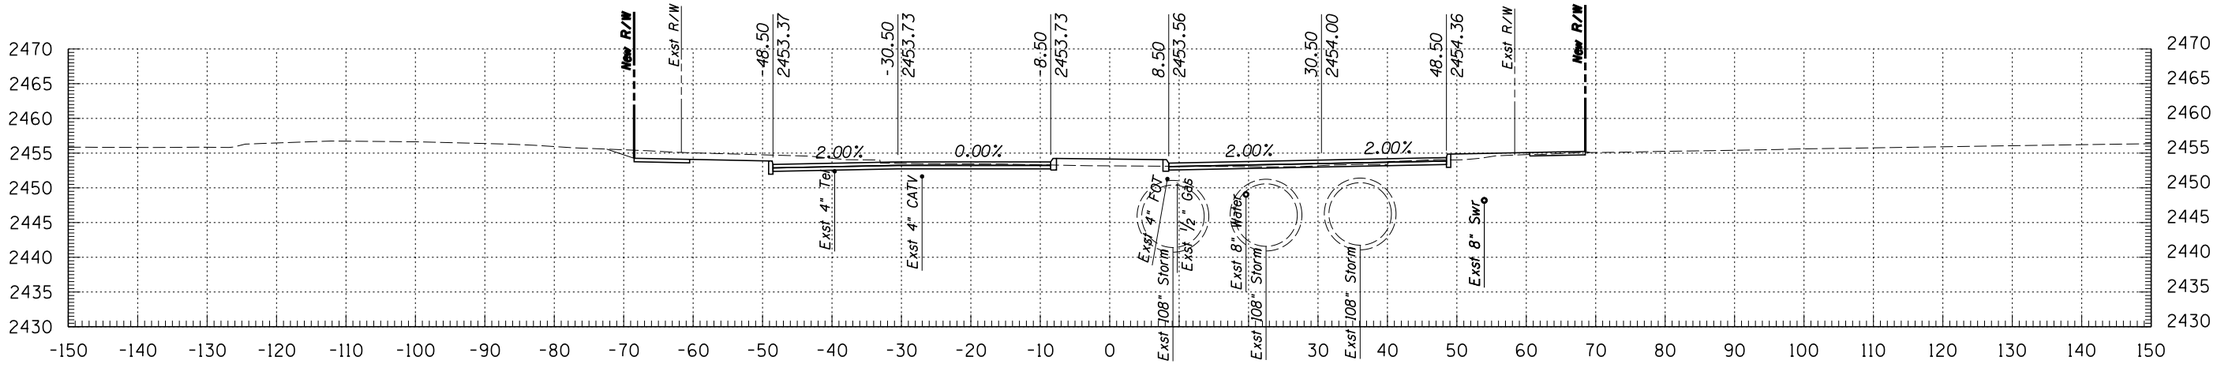

346+00

Kimley-Horn and Associates, Inc.
© 2009 KIMLEY-HORN AND ASSOCIATES, INC.
2210 East Fort Lowell Road, Suite 200
Tucson, Arizona 85719 (520) 615-9191

NO.	DATE	REVISION	BY	CHKD.	APPR.


PLANS ARE NOT FOR CONSTRUCTION

DEPARTMENT OF TRANSPORTATION/ENGINEERING DIVISION


GRANT ROAD CROSS SECTIONS

CITY OF TUCSON


DSGN. BY J. DEBERRY	11/09	REF.	SCALE: 1"=1' H, 1"=1' V
DRWN. BY J. DEBERRY	11/09		
CHKD. BY B. BEENKEN	11/09	PLAN NO.	

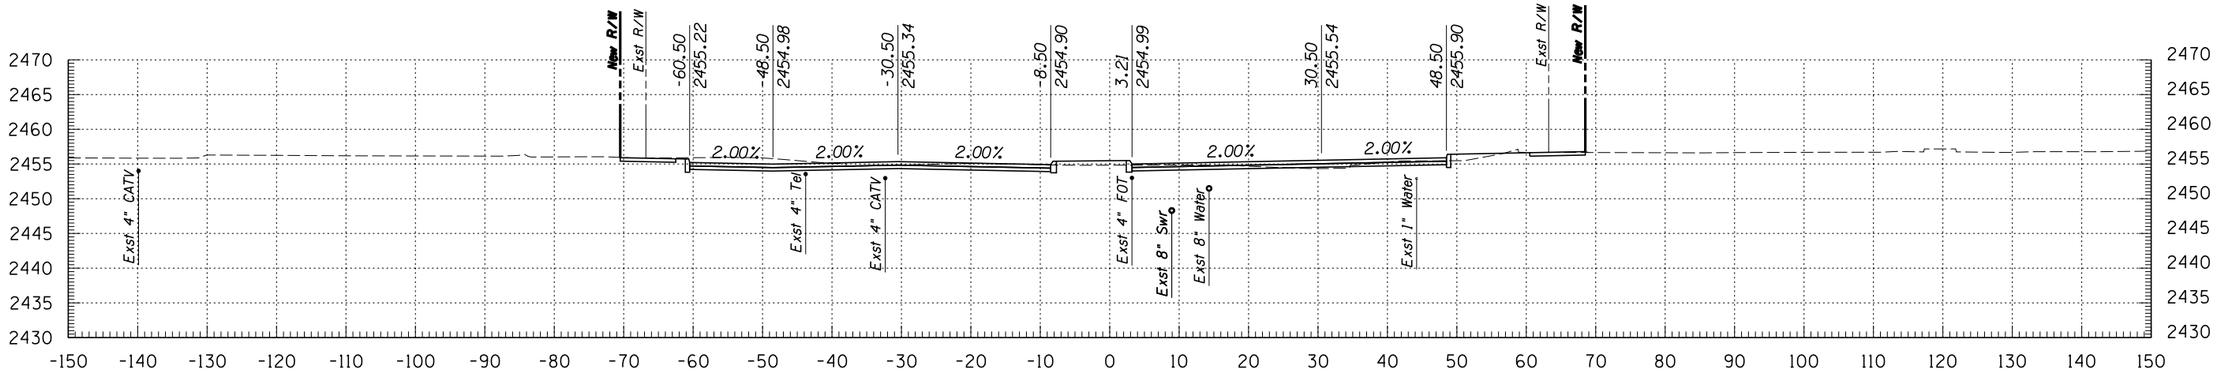

348+50

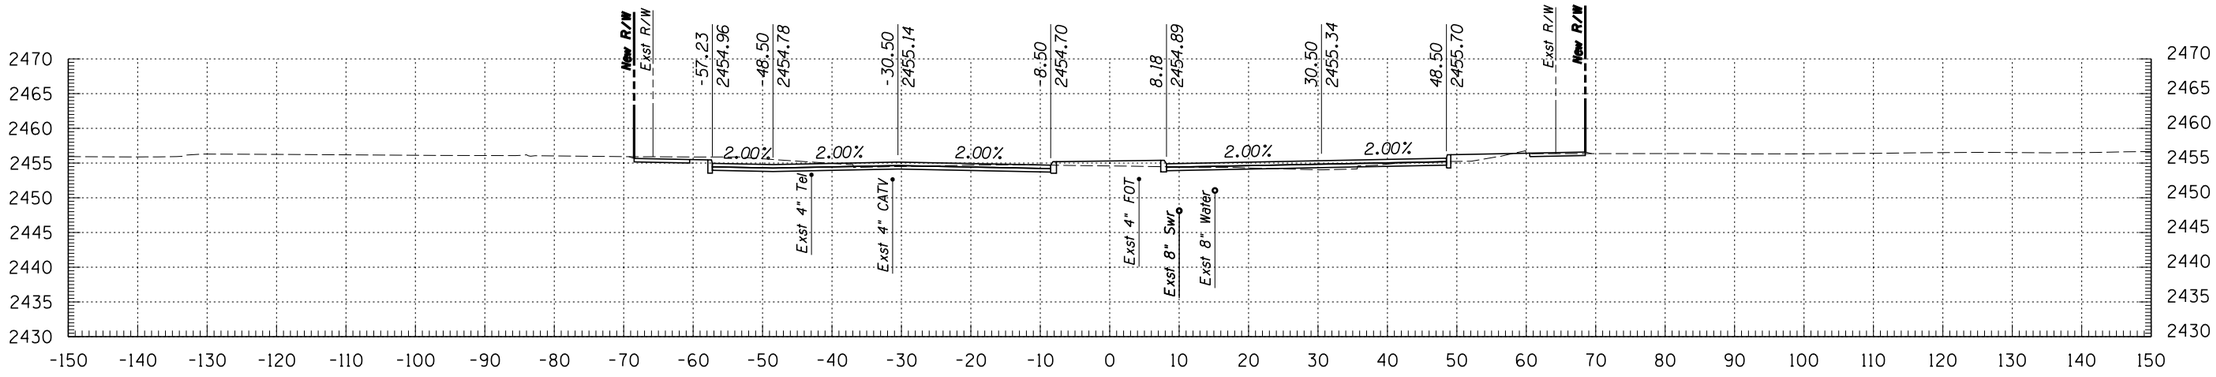

348+00

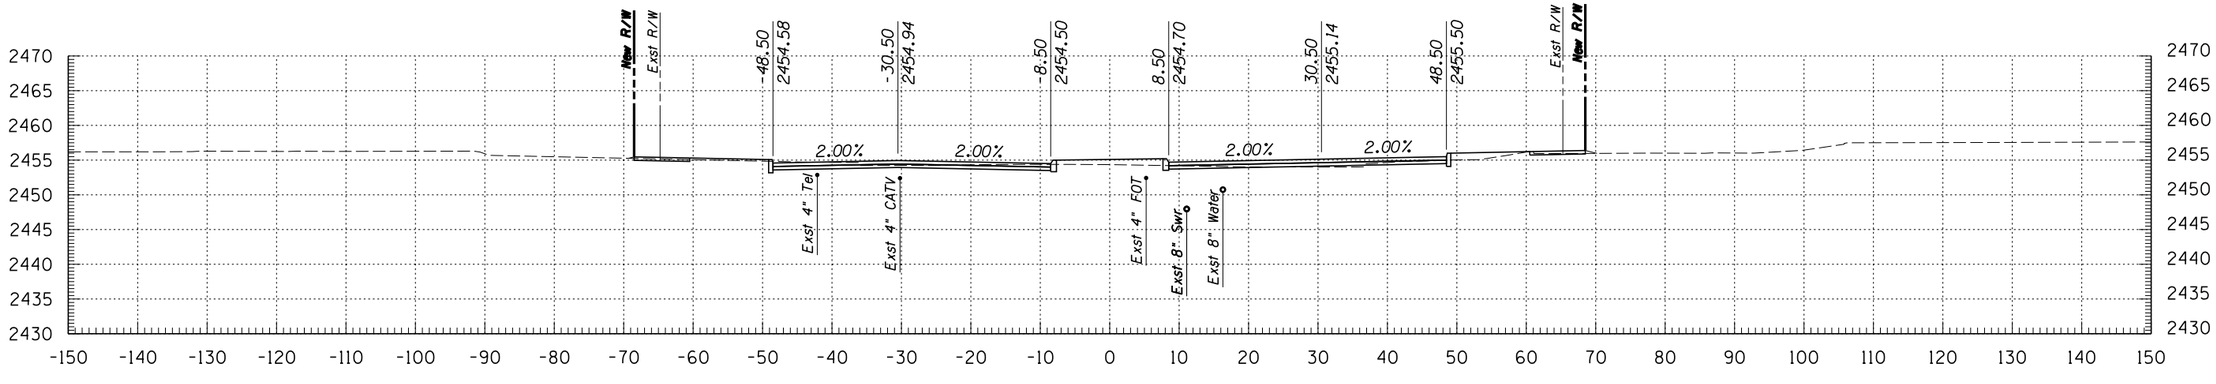

347+50

Kimley-Horn and Associates, Inc.
© 2009 KIMLEY-HORN AND ASSOCIATES, INC.
2210 East Fort Lowell Road, Suite 200
Tucson, Arizona 85719 (520) 615-9191

NO.	DATE	REVISION	BY	CHKD.	APPR.


PLANS ARE NOT FOR CONSTRUCTION

DEPARTMENT OF TRANSPORTATION/ENGINEERING DIVISION


GRANT ROAD CROSS SECTIONS

CITY OF TUCSON


DSGN. BY J. DEBERRY	11/09	REF. _____ SCALE: 1"=1' H, 1"=1' V
DRWN. BY J. DEBERRY	11/09	
CHKD. BY B. BEENKEN	11/09	PLAN NO. _____

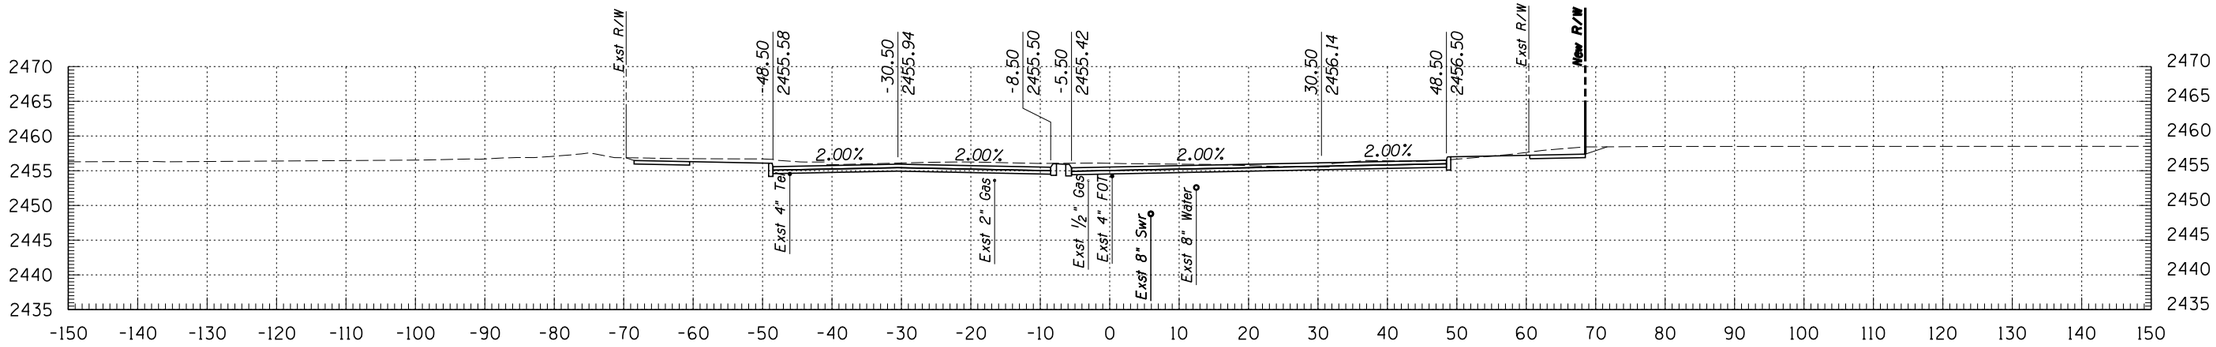

350+00

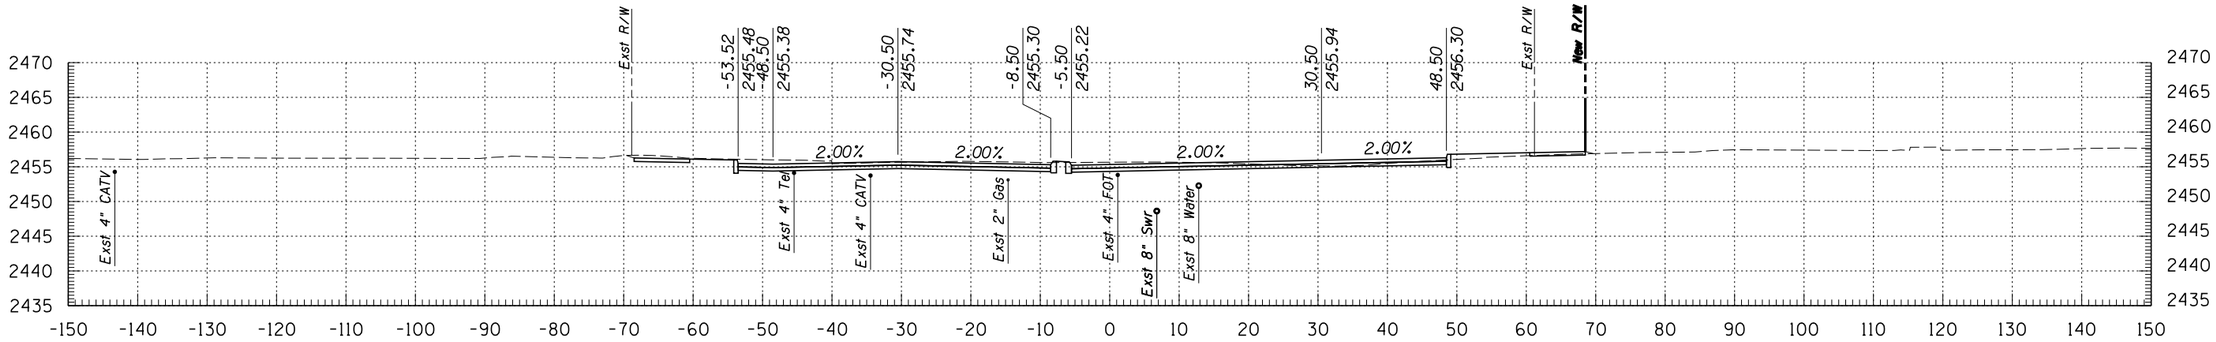

349+50

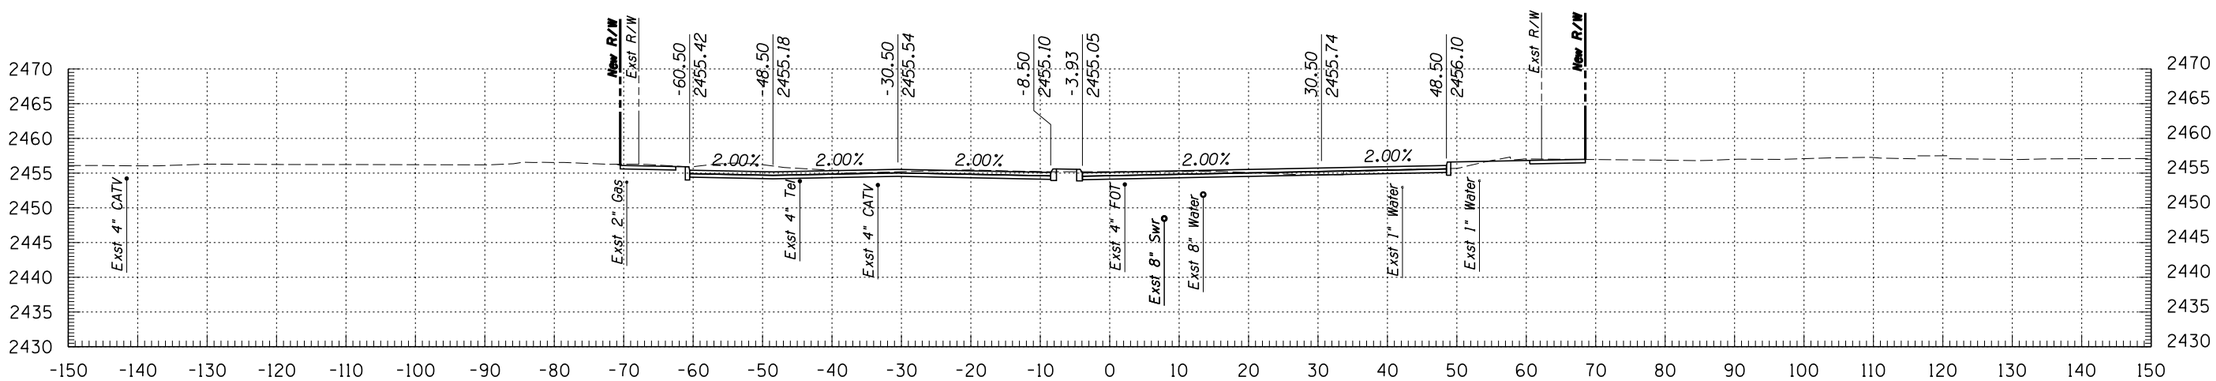

349+00

© 2009 KIMLEY-HORN AND ASSOCIATES, INC.

Kimley-Horn and Associates, Inc.
2210 East Fort Lowell Road, Suite 200
Tucson, Arizona 85719 (520) 615-9191

NO.	DATE	REVISION	BY	CHKD.	APPR.

PLANS ARE NOT FOR CONSTRUCTION


DEPARTMENT OF TRANSPORTATION/ENGINEERING DIVISION

GRANT ROAD CROSS SECTIONS


CITY OF TUCSON

DSGN. BY J. DEBERRY	11/09	REF.
DRWN. BY J. DEBERRY	11/09	SCALE: 1"=1' H, 1"=1' V
CHKD. BY B. BEENKEN	11/09	PLAN NO.


OF 181 OF 299

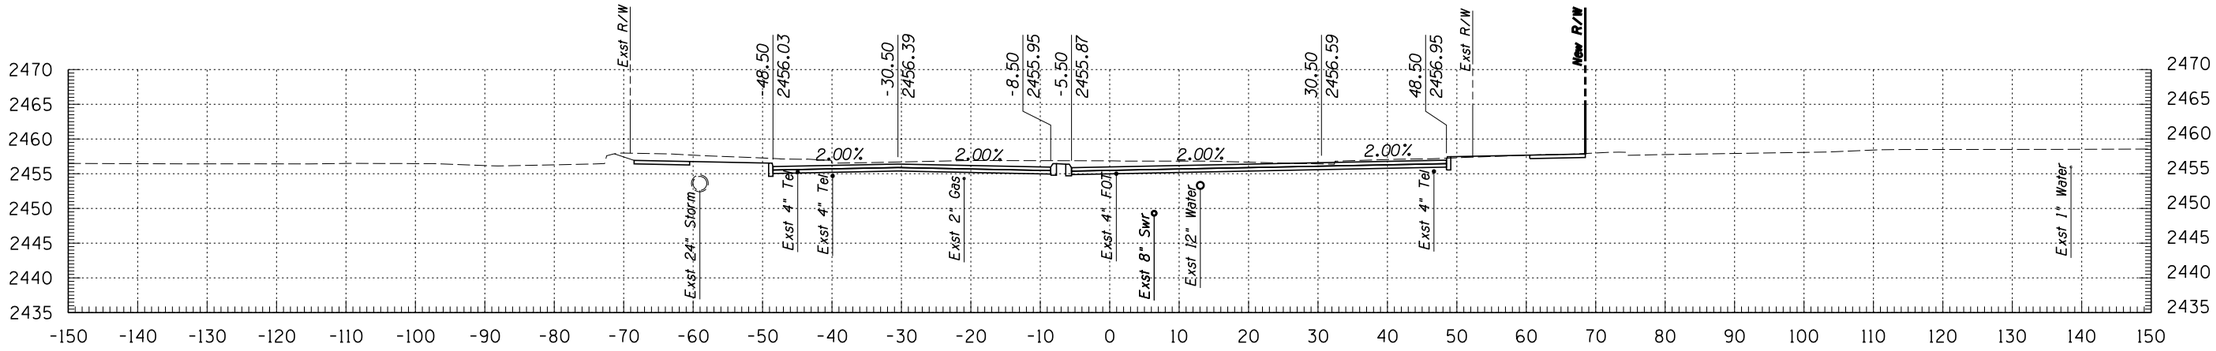

351+50

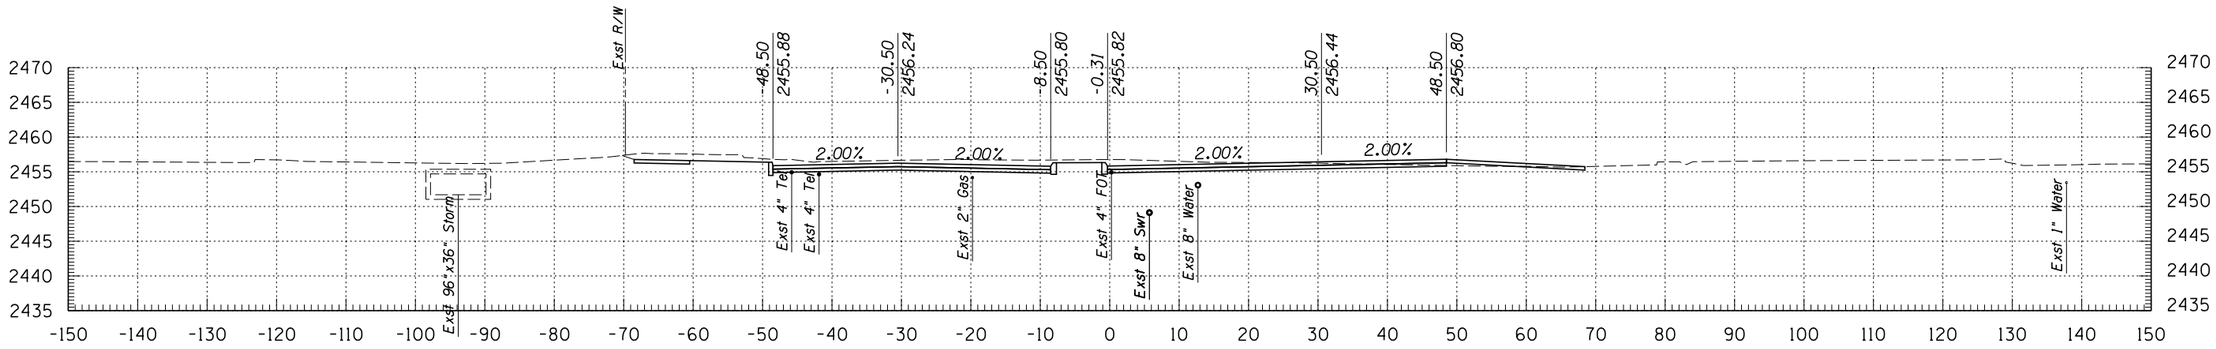

351+00

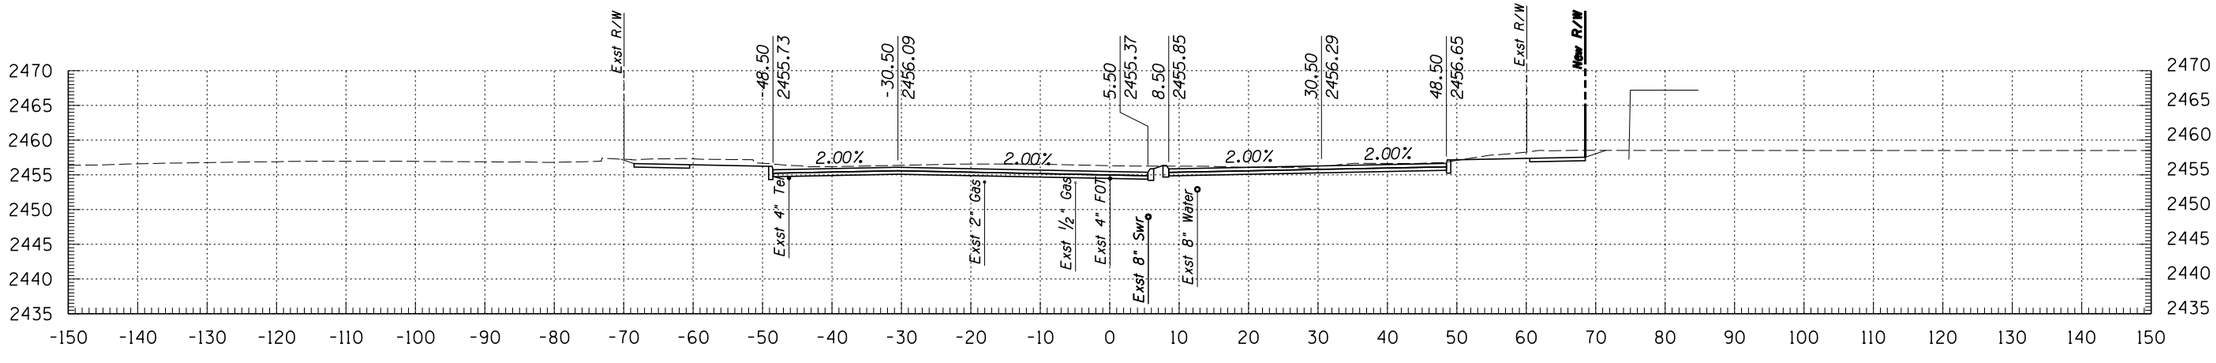

350+50

Kimley-Horn and Associates, Inc.
© 2009 KIMLEY-HORN AND ASSOCIATES, INC.
2210 East Fort Lowell Road, Suite 200
Tucson, Arizona 85719 (520) 615-9191

NO.	DATE	REVISION	BY	CHKD.	APPR.


PLANS ARE NOT FOR CONSTRUCTION

DEPARTMENT OF TRANSPORTATION/ENGINEERING DIVISION


GRANT ROAD CROSS SECTIONS

CITY OF TUCSON


DSGN. BY J. DEBERRY	11/09	REF.
DRWN. BY J. DEBERRY	11/09	SCALE: 1"=1' H, 1"=1' V
CHKD. BY B. BEENKEN	11/09	PLAN NO.

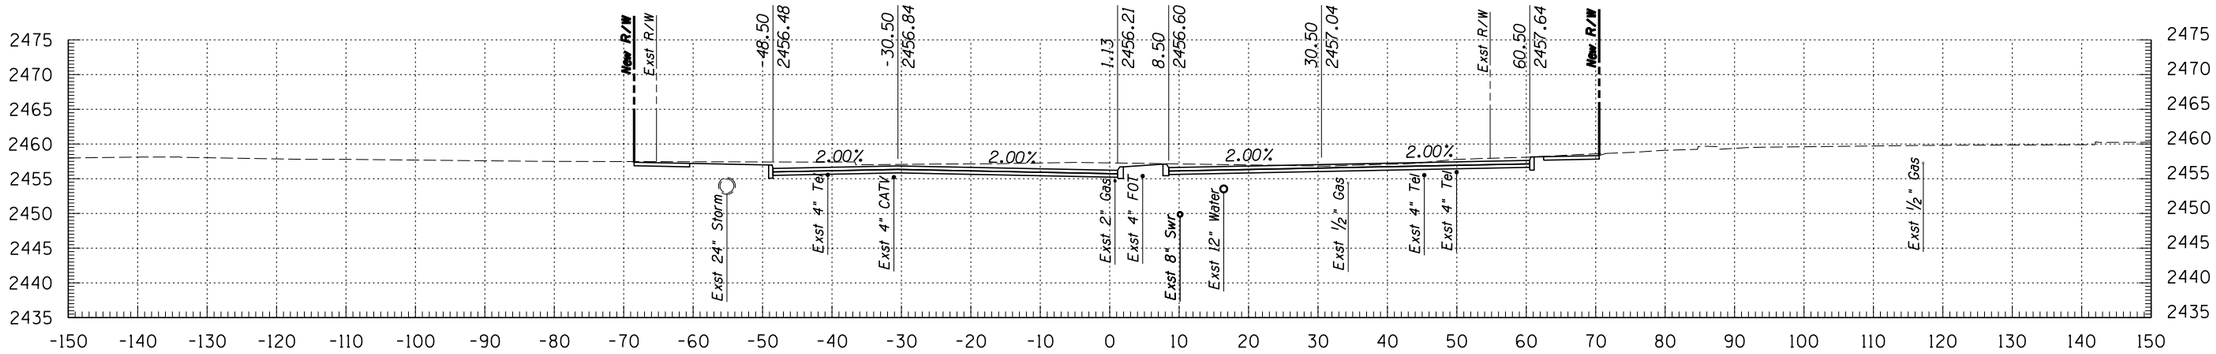

353+00

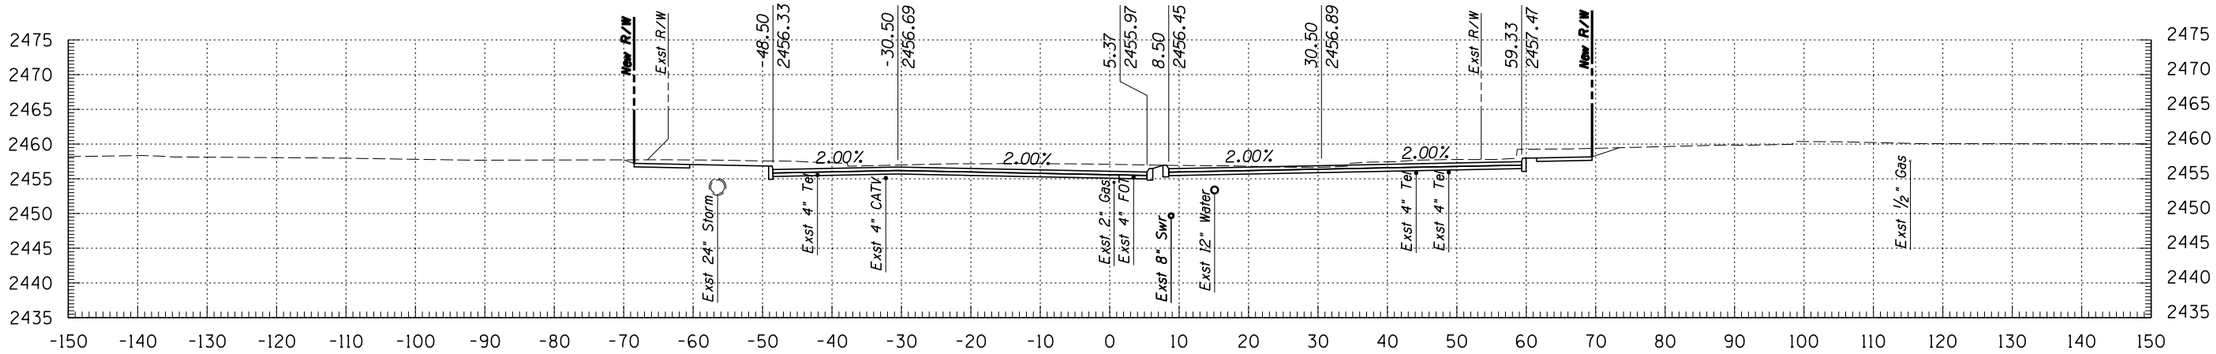

352+50

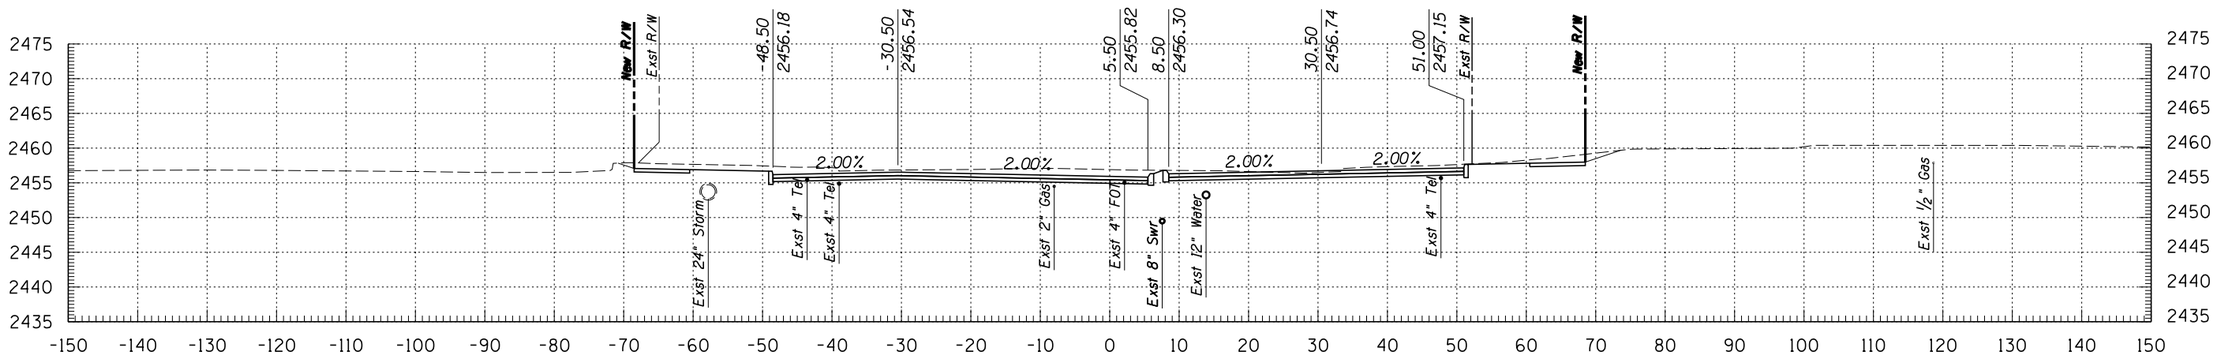

352+00

© 2009 KIMLEY-HORN AND ASSOCIATES, INC.

Kimley-Horn and Associates, Inc.
2210 East Fort Lowell Road, Suite 200
Tucson, Arizona 85719 (520) 615-9191

NO.	DATE	REVISION	BY	CHKD.	APPR.


PLANS ARE NOT FOR CONSTRUCTION

DEPARTMENT OF TRANSPORTATION/ENGINEERING DIVISION


GRANT ROAD CROSS SECTIONS

CITY OF TUCSON


DSGN. BY J. DEBERRY	11/09	REF.	SCALE: 1"=1' H, 1"=1' V
DRWN. BY J. DEBERRY	11/09		
CHKD. BY B. BEENKEN	11/09	PLAN NO.	

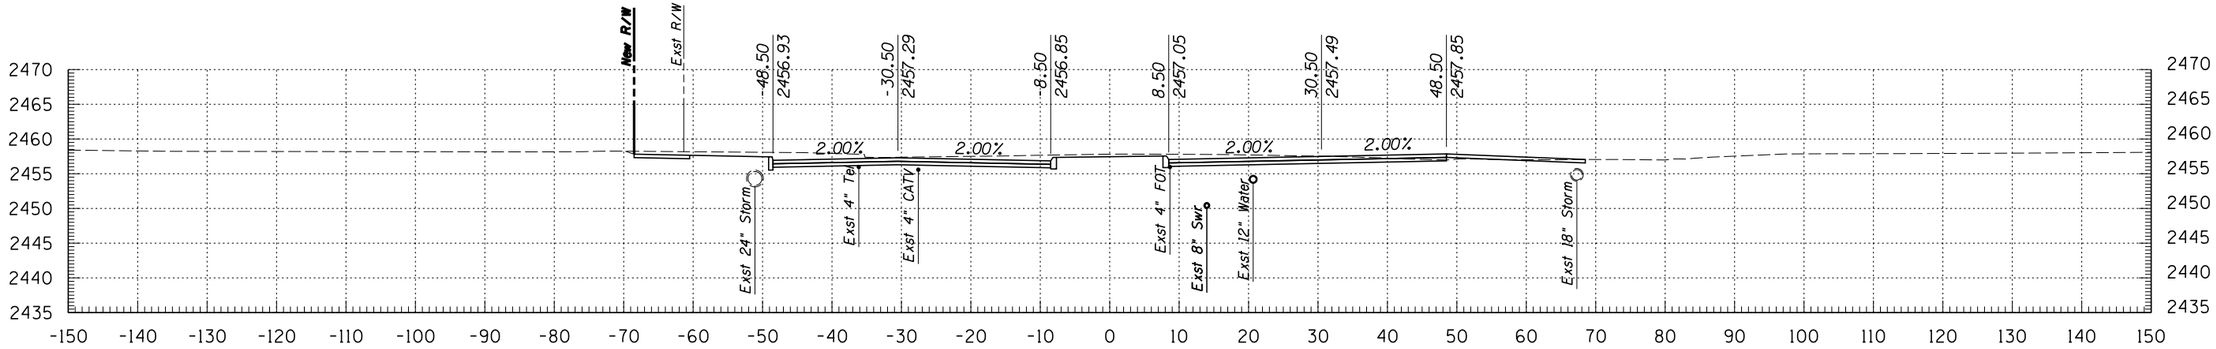

354+50

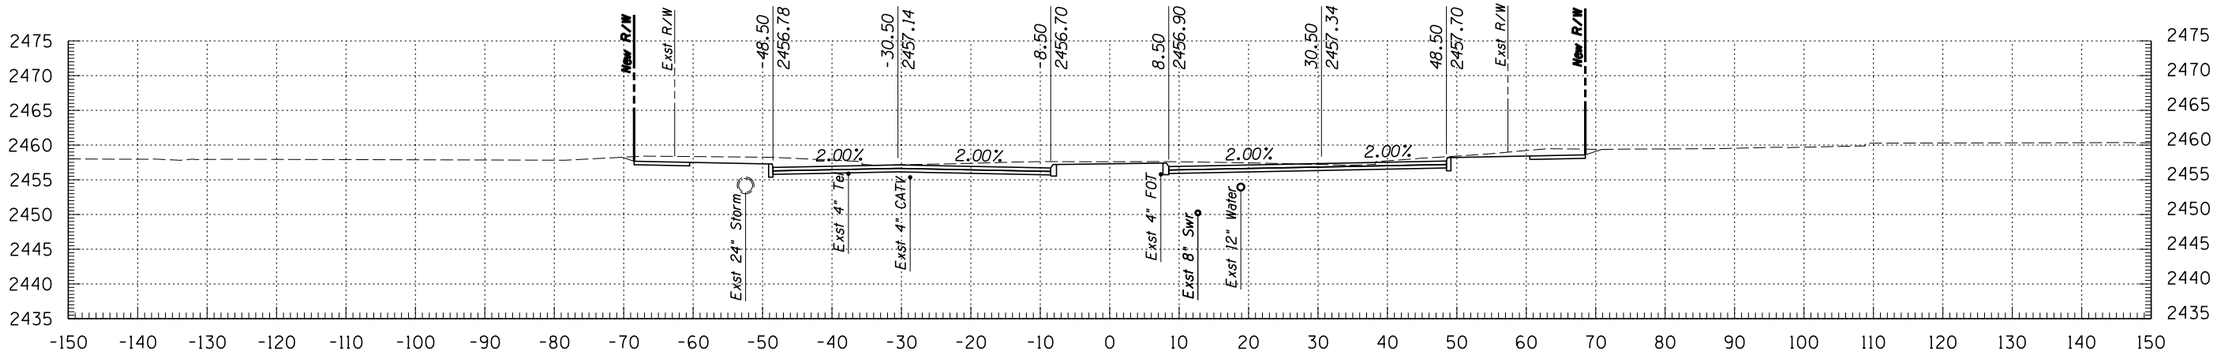

354+00

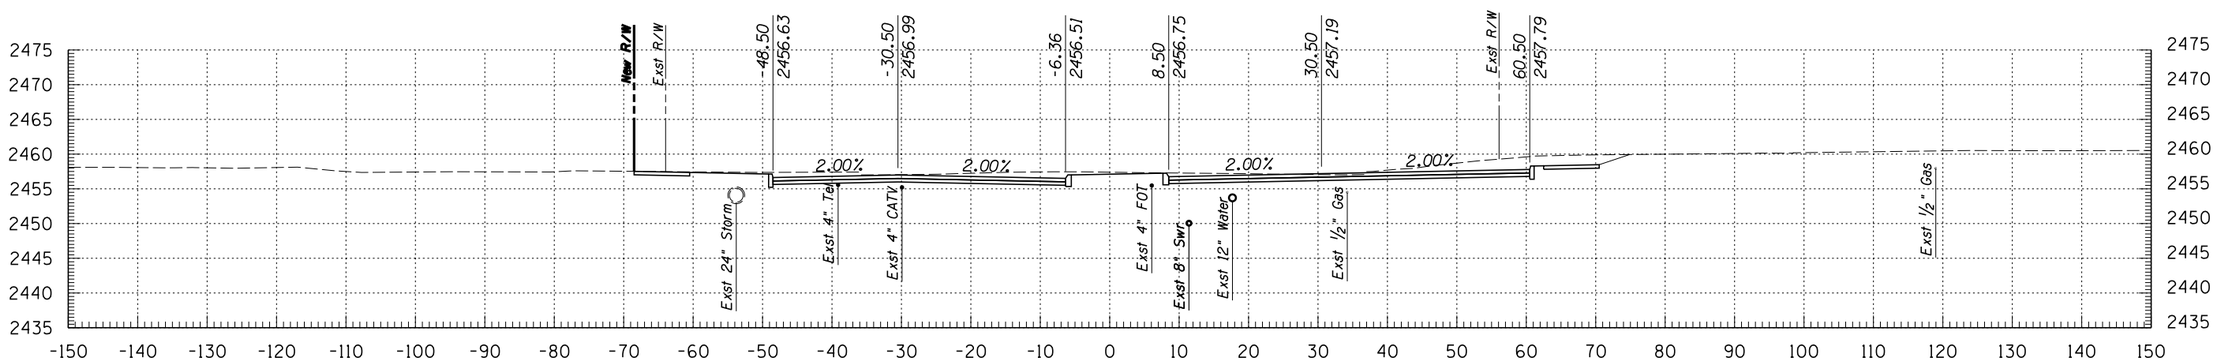

353+50

© 2009 KIMLEY-HORN AND ASSOCIATES, INC.

Kimley-Horn and Associates, Inc.
2210 East Fort Lowell Road, Suite 200
Tucson, Arizona 85719 (520) 615-9191

NO.	DATE	REVISION	BY	CHKD.	APPR.

PLANS ARE NOT FOR CONSTRUCTION


DEPARTMENT OF TRANSPORTATION/ENGINEERING DIVISION

GRANT ROAD CROSS SECTIONS


CITY OF TUCSON

DSGN. BY J. DEBERRY	11/09	REF.
DRWN. BY J. DEBERRY	11/09	SCALE: 1"=1' H, 1"=1' V
CHKD. BY B. BEENKEN	11/09	PLAN NO.


OF 184 OF 299

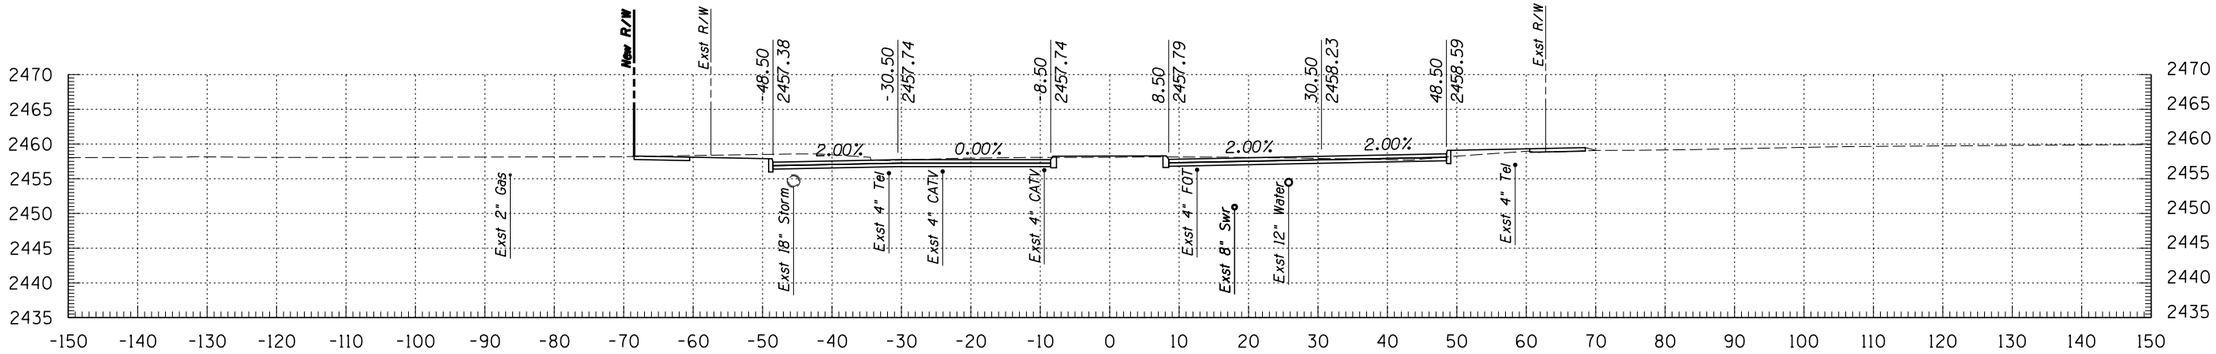

356+00

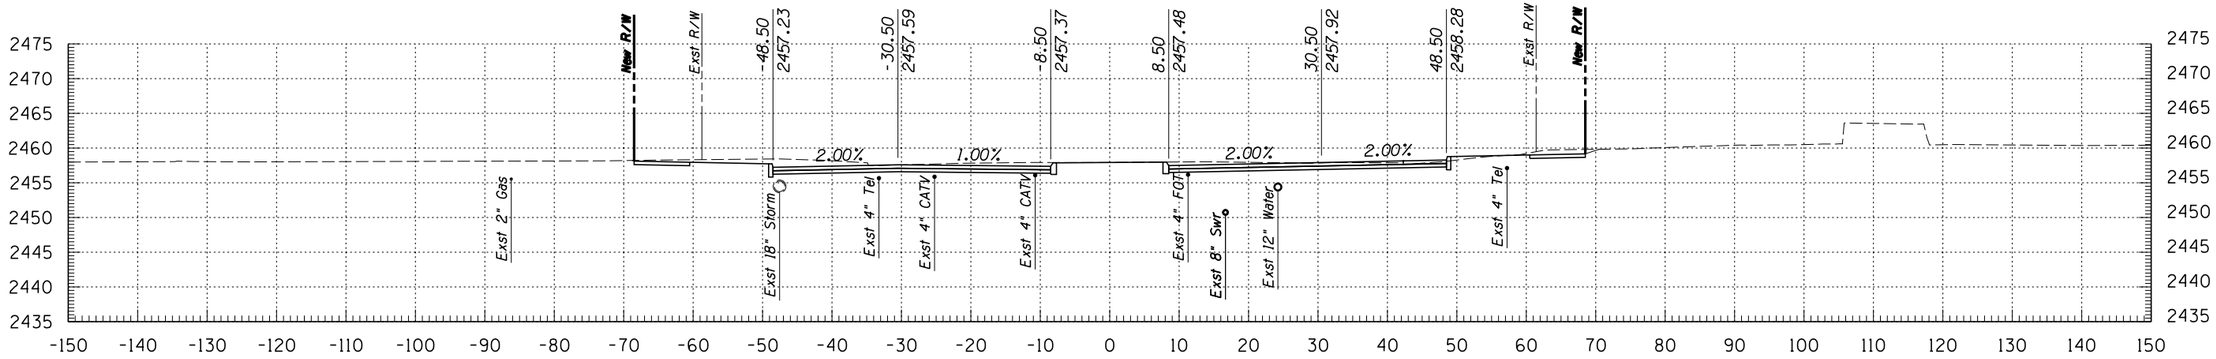

355+50

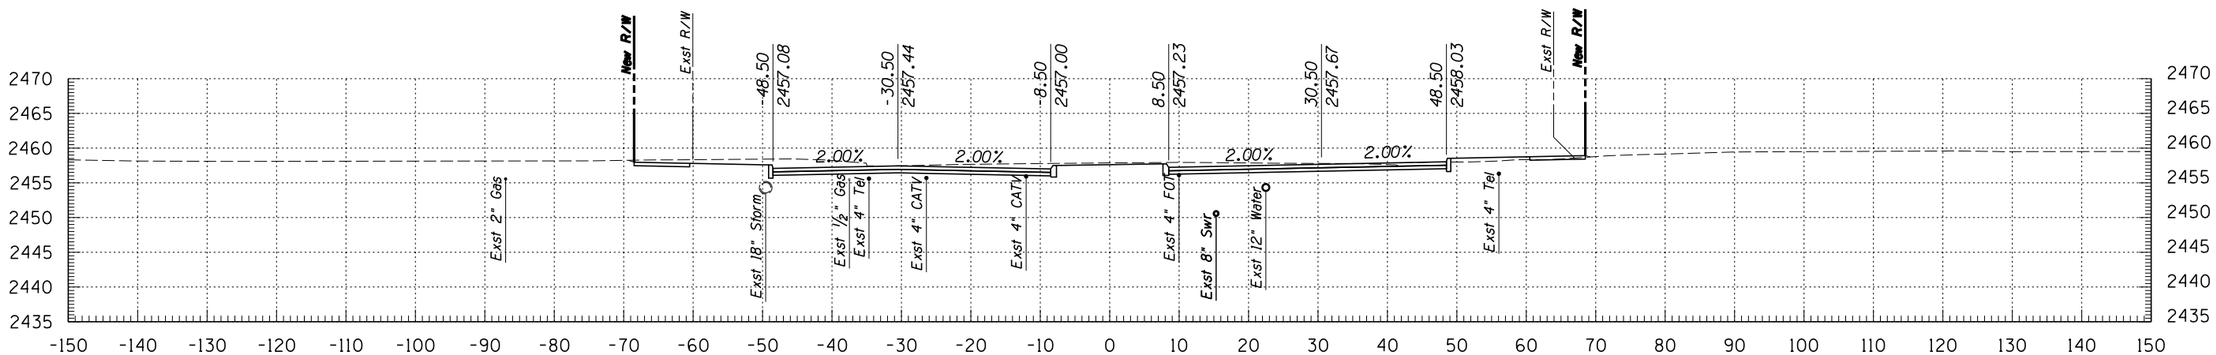

355+00

© 2009 KIMLEY-HORN AND ASSOCIATES, INC.

Kimley-Horn and Associates, Inc.
2210 East Fort Lowell Road, Suite 200
Tucson, Arizona 85719 (520) 615-9191

NO.	DATE	REVISION	BY	CHKD.	APPR.


PLANS ARE NOT FOR CONSTRUCTION

DEPARTMENT OF TRANSPORTATION/ENGINEERING DIVISION


GRANT ROAD CROSS SECTIONS

CITY OF TUCSON


DSGN. BY J. DEBERRY	11/09	REF.
DRWN. BY J. DEBERRY	11/09	SCALE: 1"=1' H, 1"=1' V
CHKD. BY B. BEENKEN	11/09	PLAN NO.

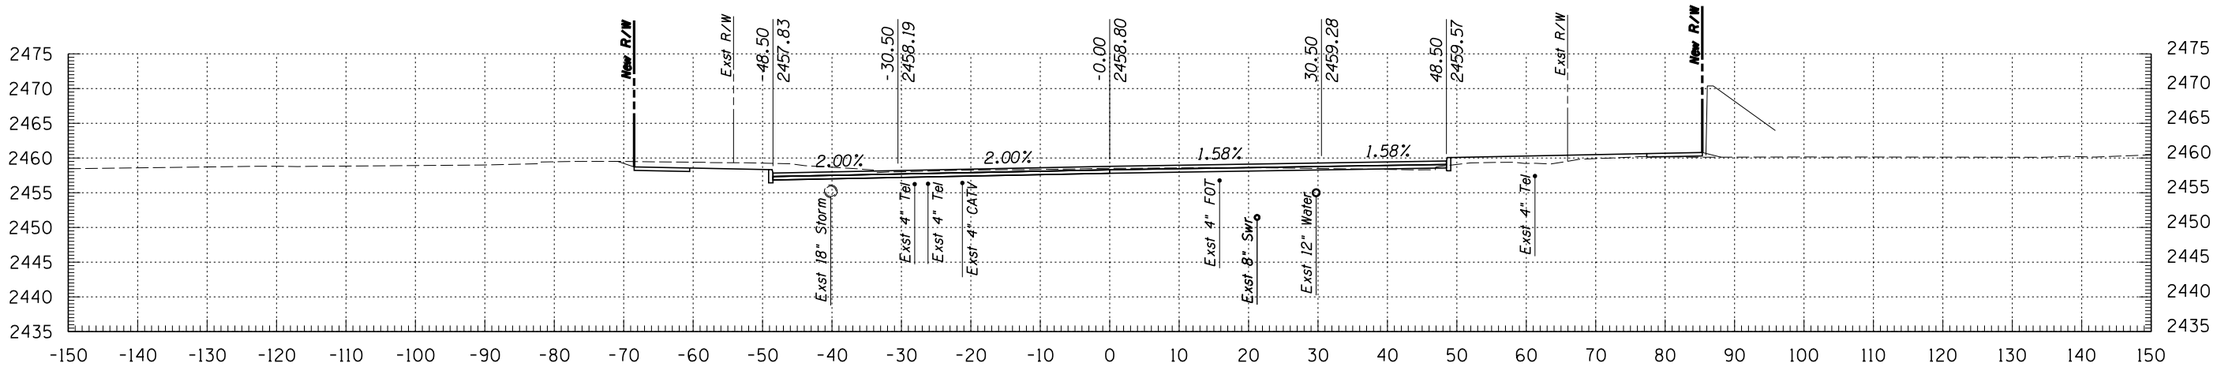

357+50

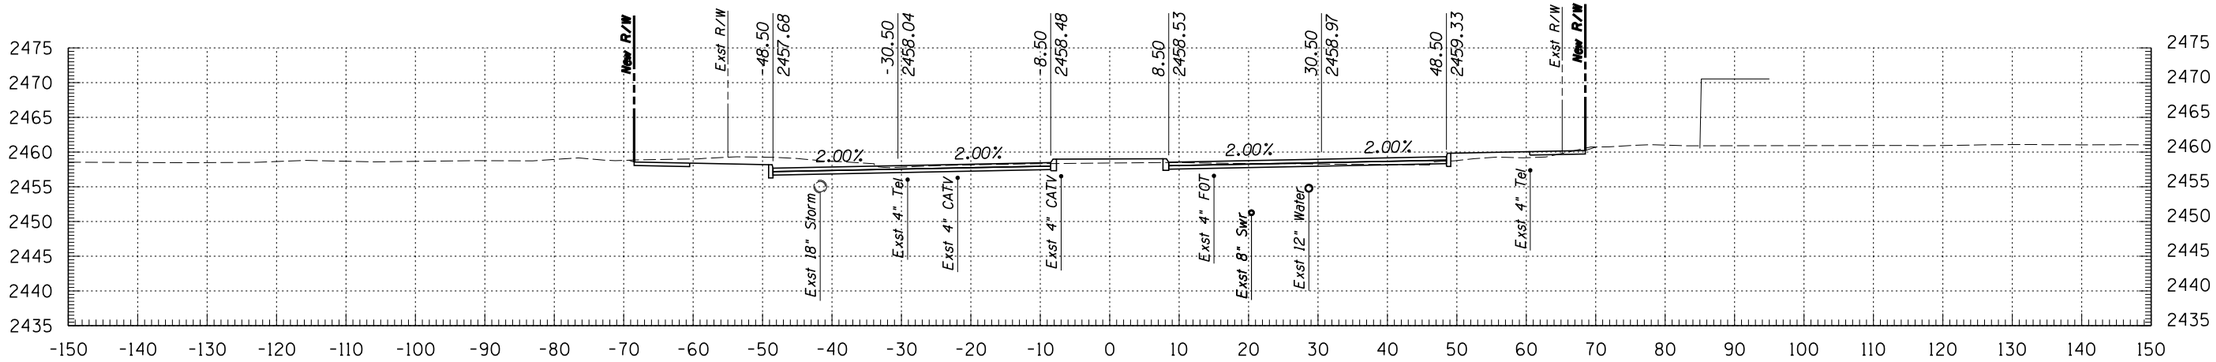

357+00

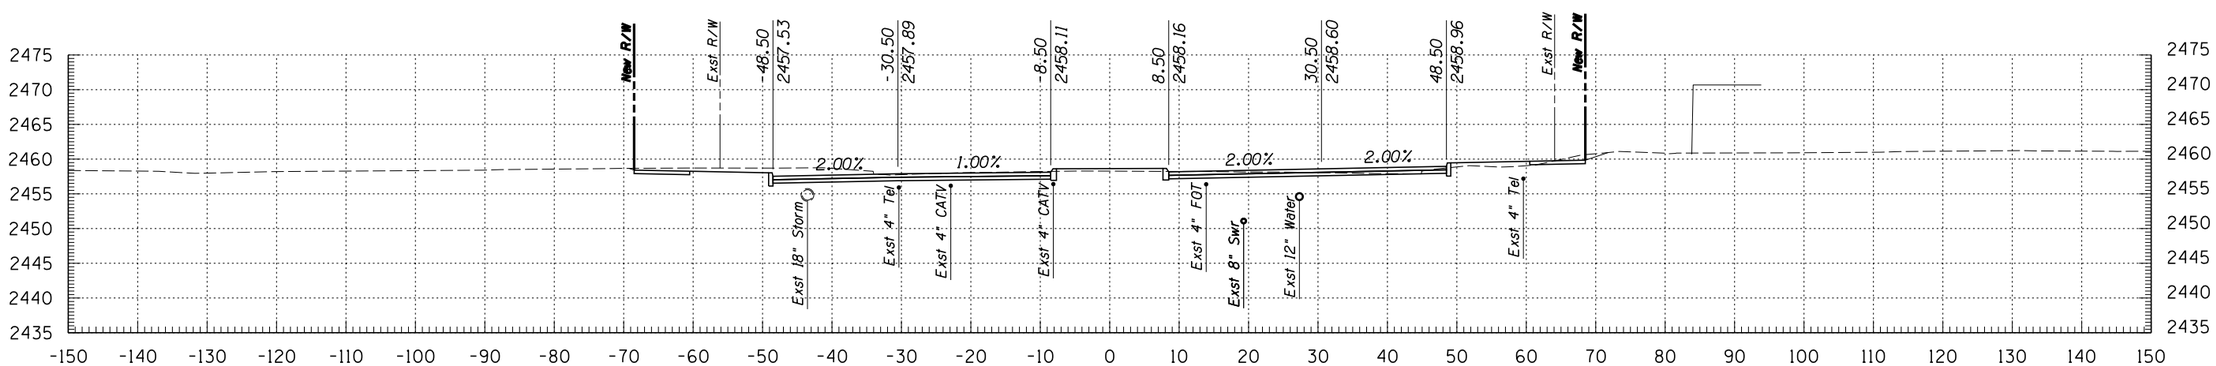

356+50

Kimley-Horn and Associates, Inc.

© 2009 KIMLEY-HORN AND ASSOCIATES, INC.

2210 East Fort Lowell Road, Suite 200
Tucson, Arizona 85719 (520) 615-9191

NO.	DATE	REVISION	BY	CHKD.	APPR.

PLANS ARE NOT FOR CONSTRUCTION


DEPARTMENT OF TRANSPORTATION/ENGINEERING DIVISION

GRANT ROAD CROSS SECTIONS


CITY OF TUCSON

DSGN. BY J. DEBERRY	11/09	REF.
DRWN. BY J. DEBERRY	11/09	SCALE: 1"=1' H, 1"=1' V
CHKD. BY B. BEENKEN	11/09	PLAN NO.


OF 186 OF 299

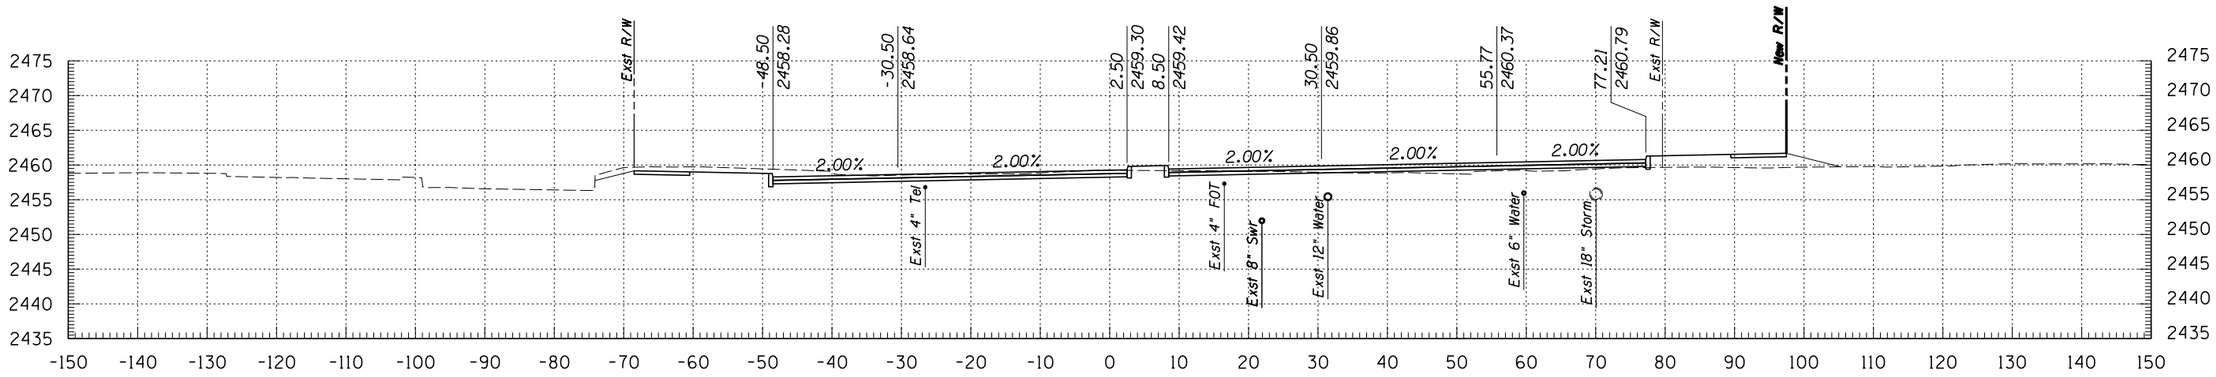

359+00

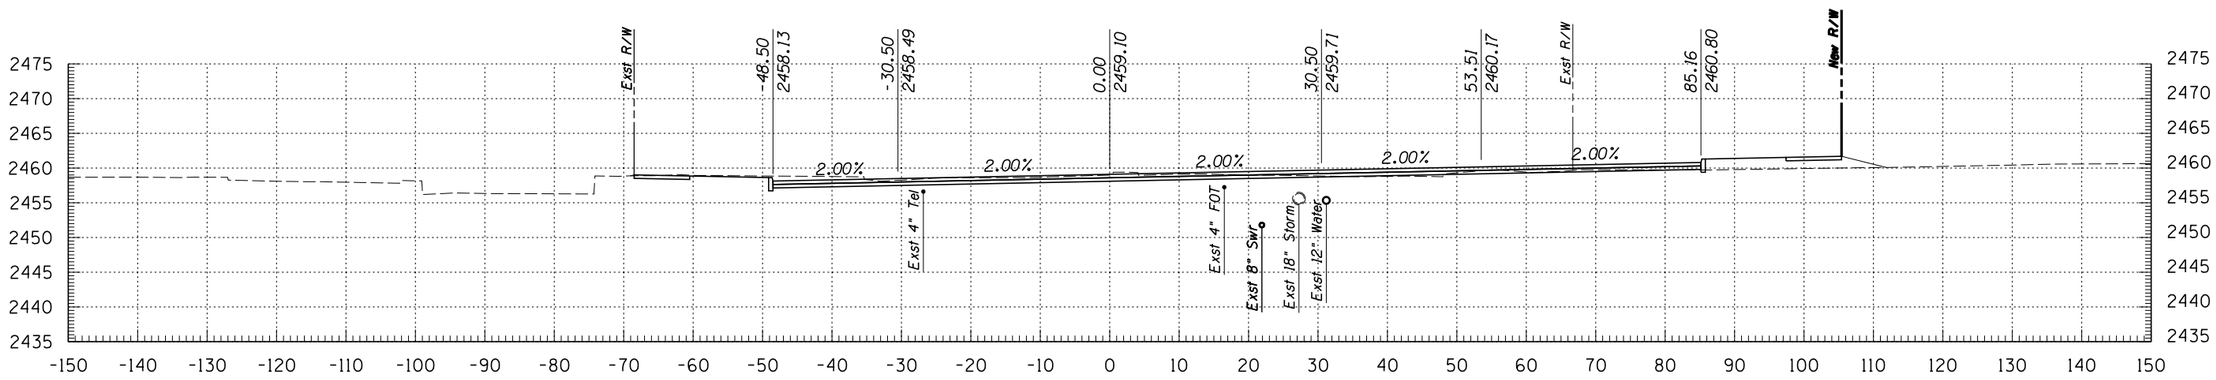

358+50

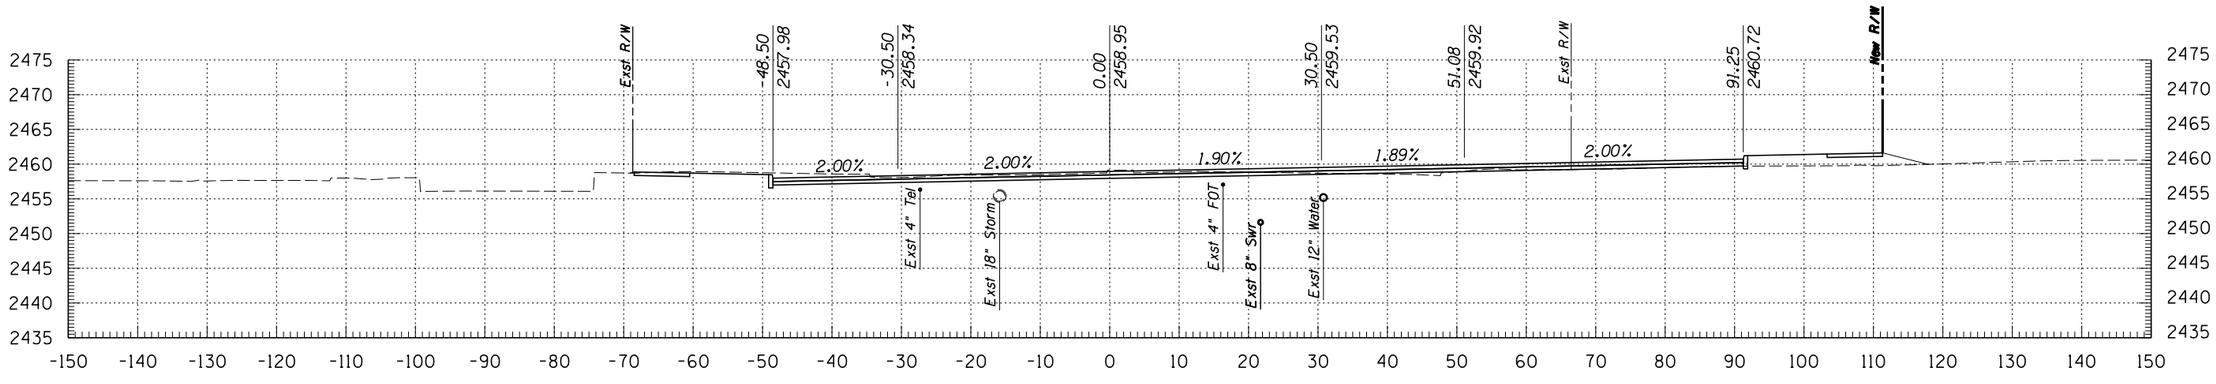

358+00

Kimley-Horn and Associates, Inc.
© 2009 KIMLEY-HORN AND ASSOCIATES, INC.
2210 East Fort Lowell Road, Suite 200
Tucson, Arizona 85719 (520) 615-9191

NO.	DATE	REVISION	BY	CHKD.	APPR.


PLANS ARE NOT FOR CONSTRUCTION

DEPARTMENT OF TRANSPORTATION/ENGINEERING DIVISION


GRANT ROAD CROSS SECTIONS

CITY OF TUCSON


DSGN. BY J. DEBERRY	11/09	REF.	SCALE: 1"=1' H, 1"=1' V
DRWN. BY J. DEBERRY	11/09		
CHKD. BY B. BEENKEN	11/09	PLAN NO.	

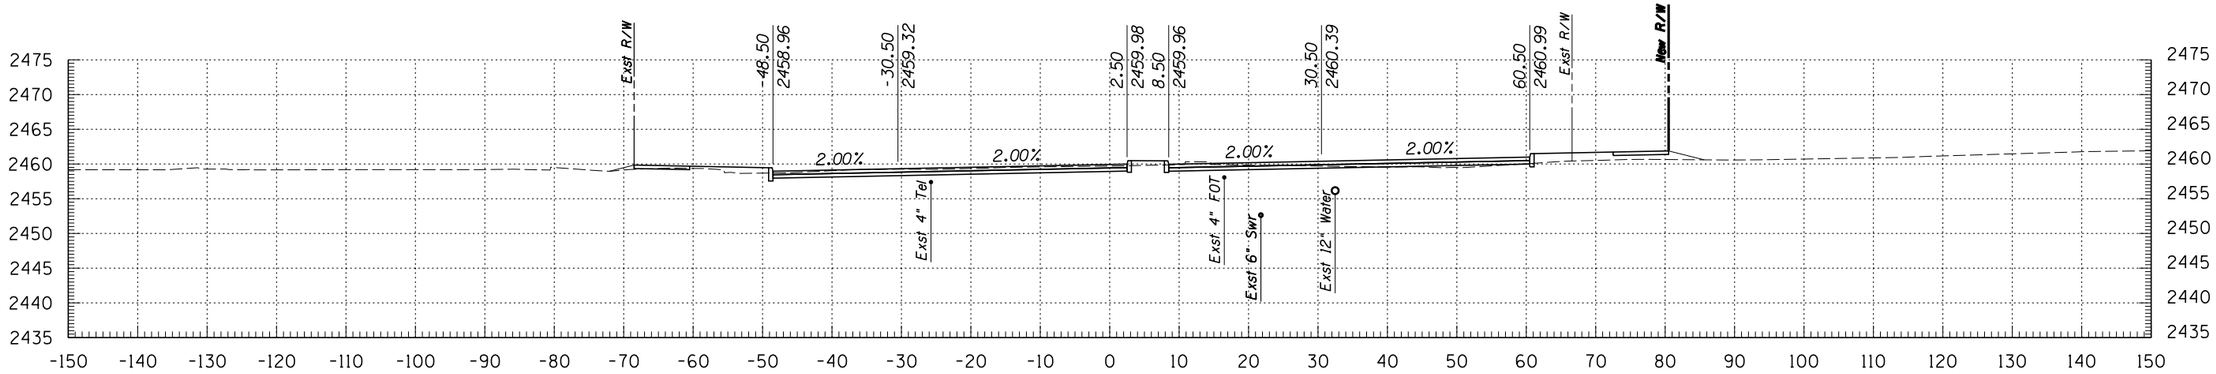

360+50

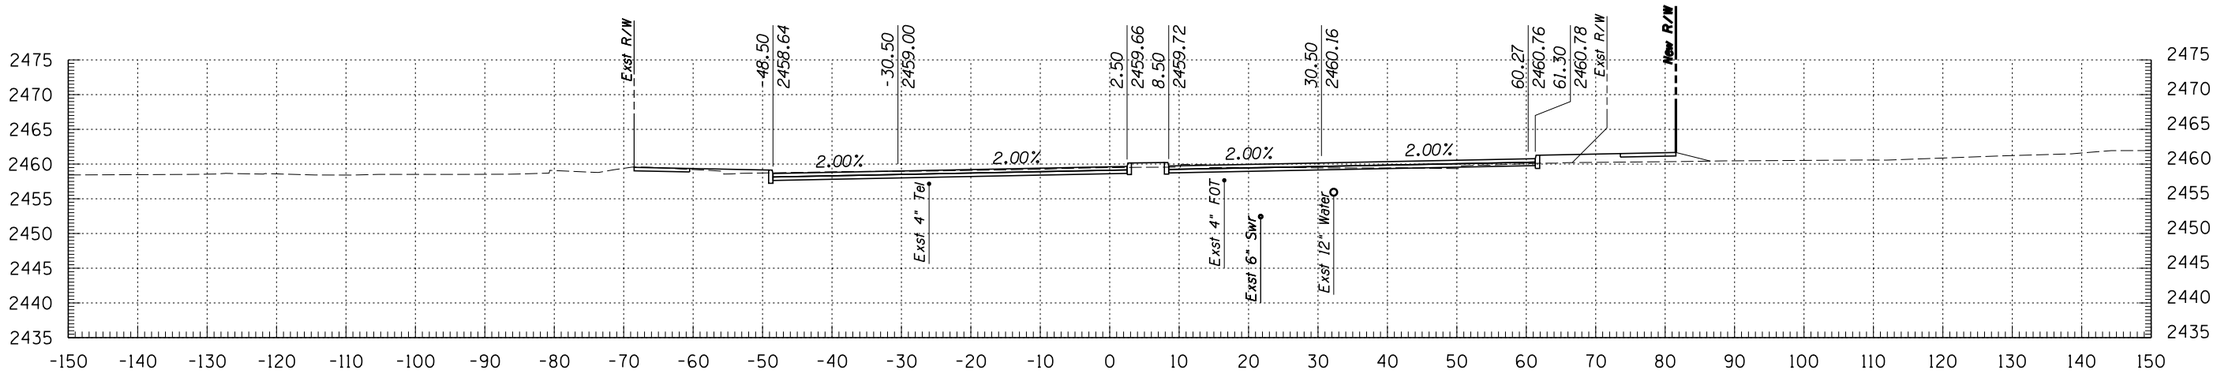

360+00

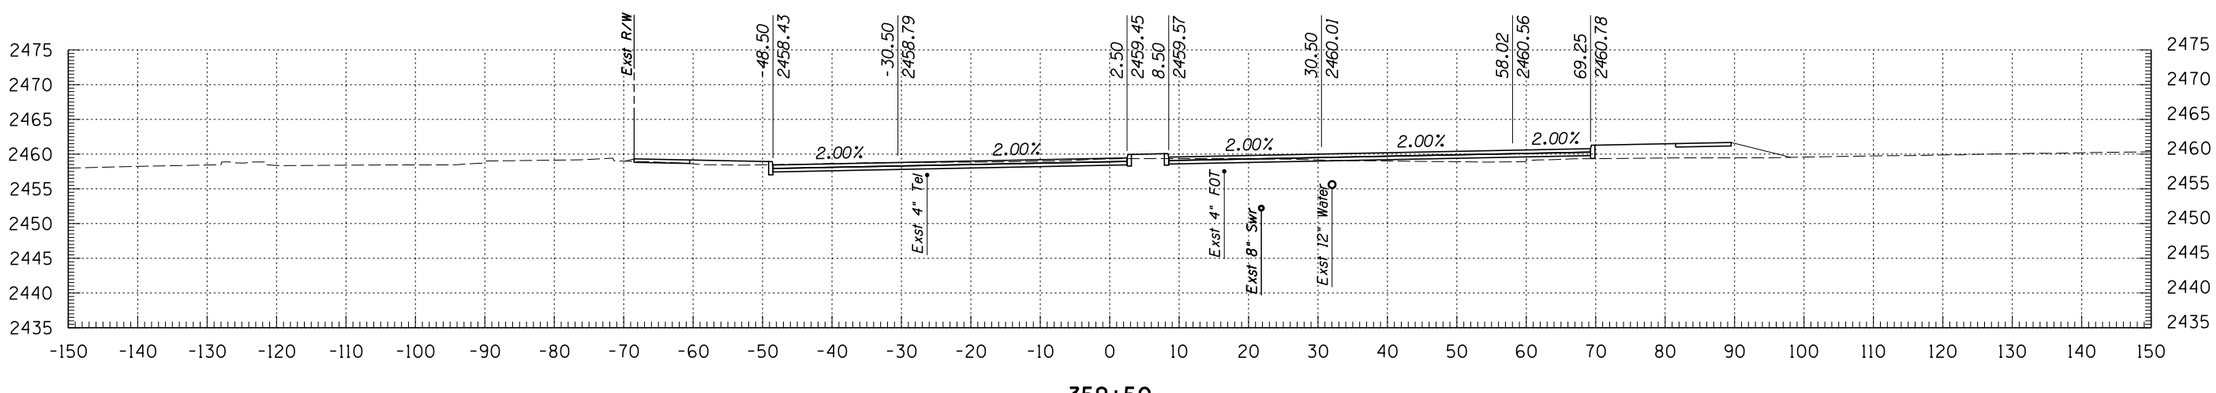

359+50

Kimley-Horn and Associates, Inc.
© 2009 KIMLEY-HORN AND ASSOCIATES, INC.
2210 East Fort Lowell Road, Suite 200
Tucson, Arizona 85719 (520) 615-9191

NO.	DATE	REVISION	BY	CHKD.	APPR.


PLANS ARE NOT FOR CONSTRUCTION

DEPARTMENT OF TRANSPORTATION/ENGINEERING DIVISION


GRANT ROAD CROSS SECTIONS

CITY OF TUCSON


DSGN. BY J. DEBERRY	11/09	REF.	SCALE: 1"=1' H, 1"=1' V
DRWN. BY J. DEBERRY	11/09		
CHKD. BY B. BEENKEN	11/09	PLAN NO.	

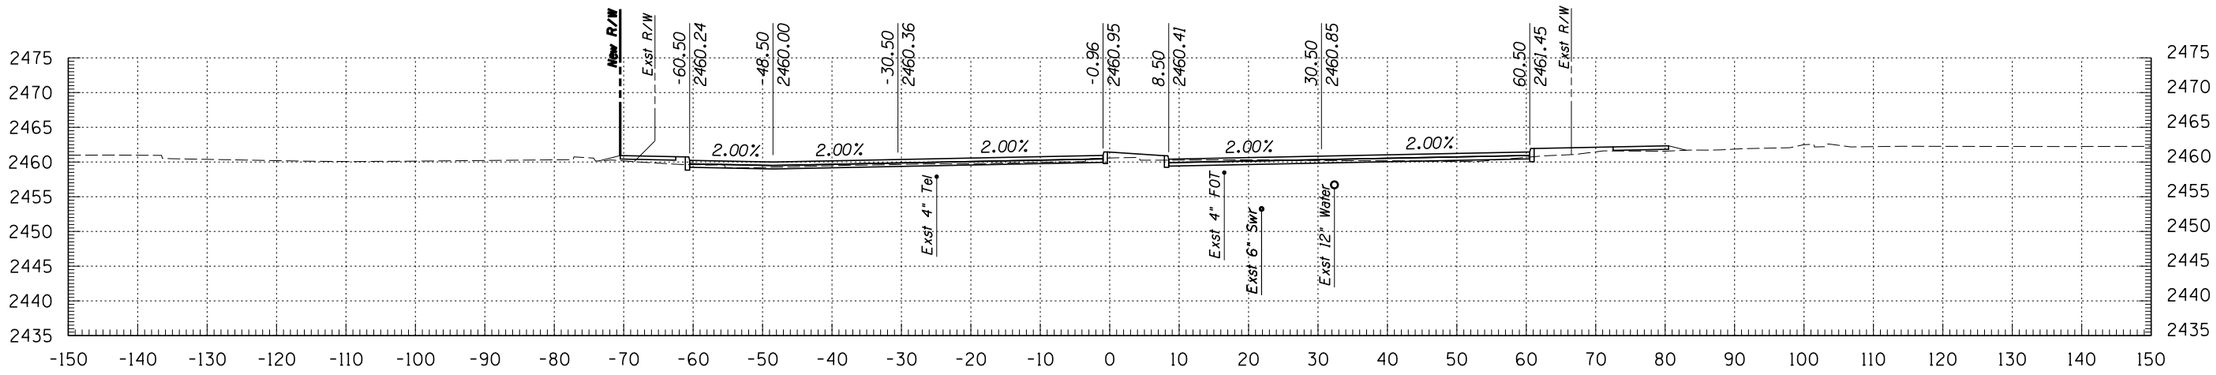

362+00

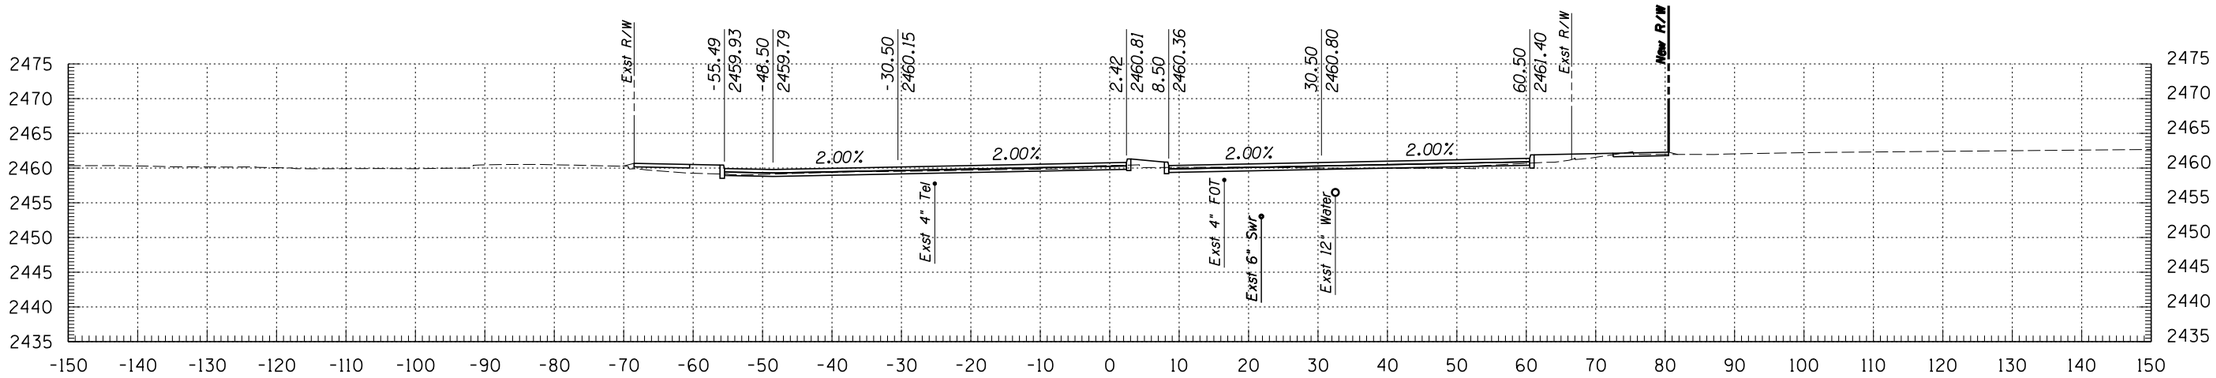

361+50

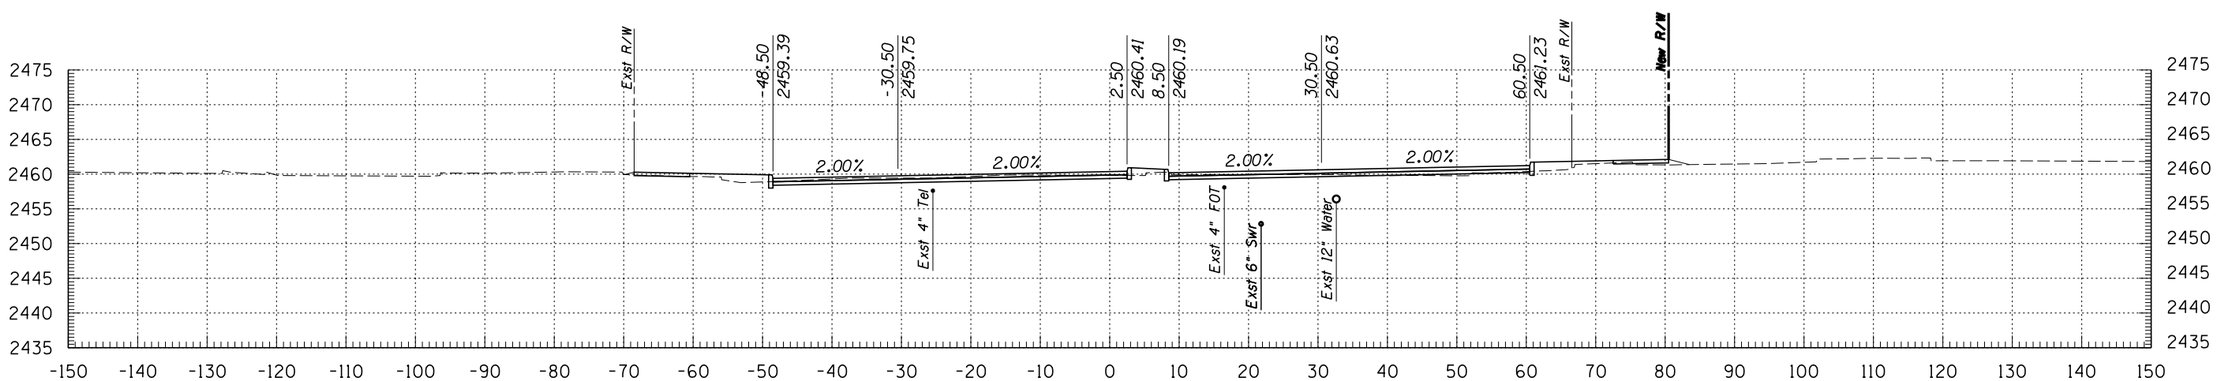

361+00

Kimley-Horn and Associates, Inc.
© 2009 KIMLEY-HORN AND ASSOCIATES, INC.
2210 East Fort Lowell Road, Suite 200
Tucson, Arizona 85719 (520) 615-9191

NO.	DATE	REVISION	BY	CHKD.	APPR.

PLANS ARE NOT FOR CONSTRUCTION


DEPARTMENT OF TRANSPORTATION/ENGINEERING DIVISION

GRANT ROAD CROSS SECTIONS


CITY OF TUCSON

DSGN. BY J. DEBERRY	11/09	REF.
DRWN. BY J. DEBERRY	11/09	SCALE: 1"=1' H, 1"=1' V
CHKD. BY B. BEENKEN	11/09	PLAN NO.


OF 189 OF 299

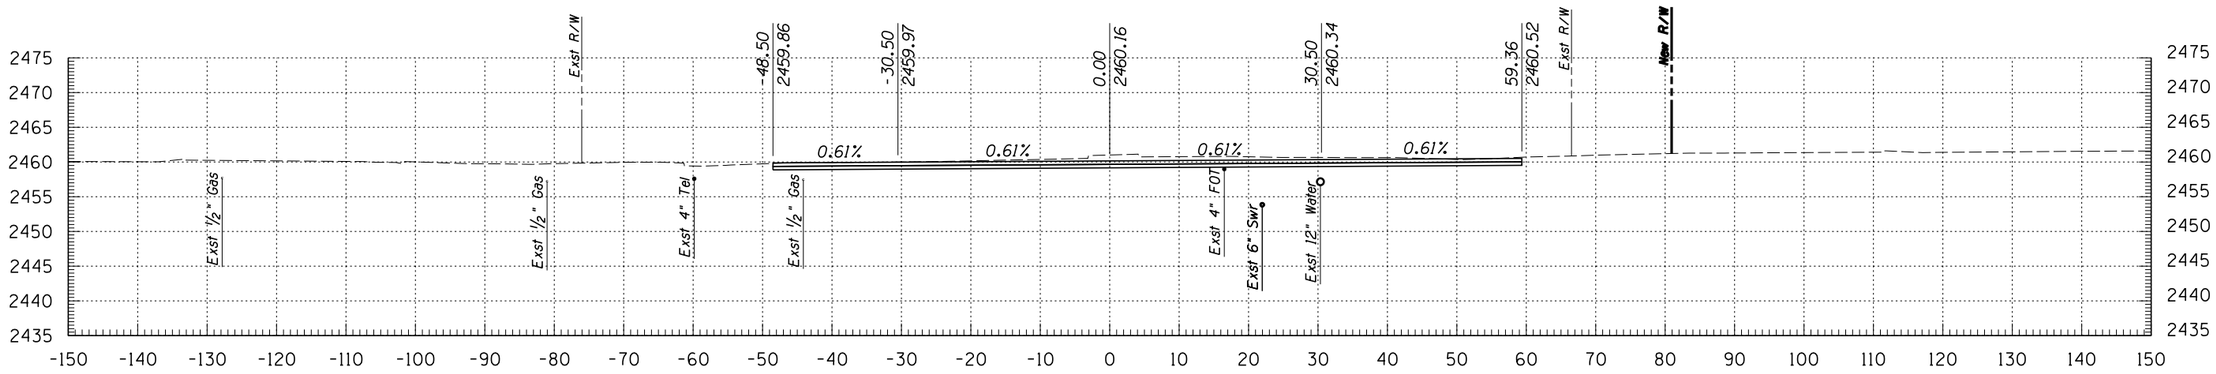

363+50

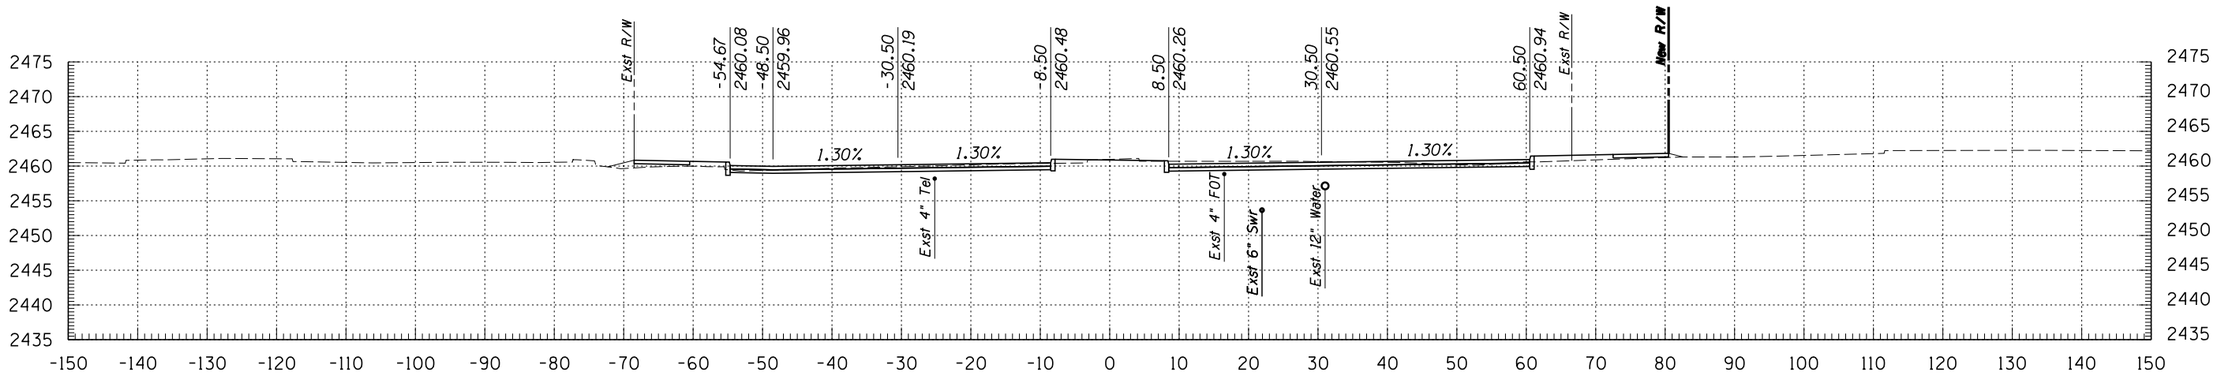

363+00

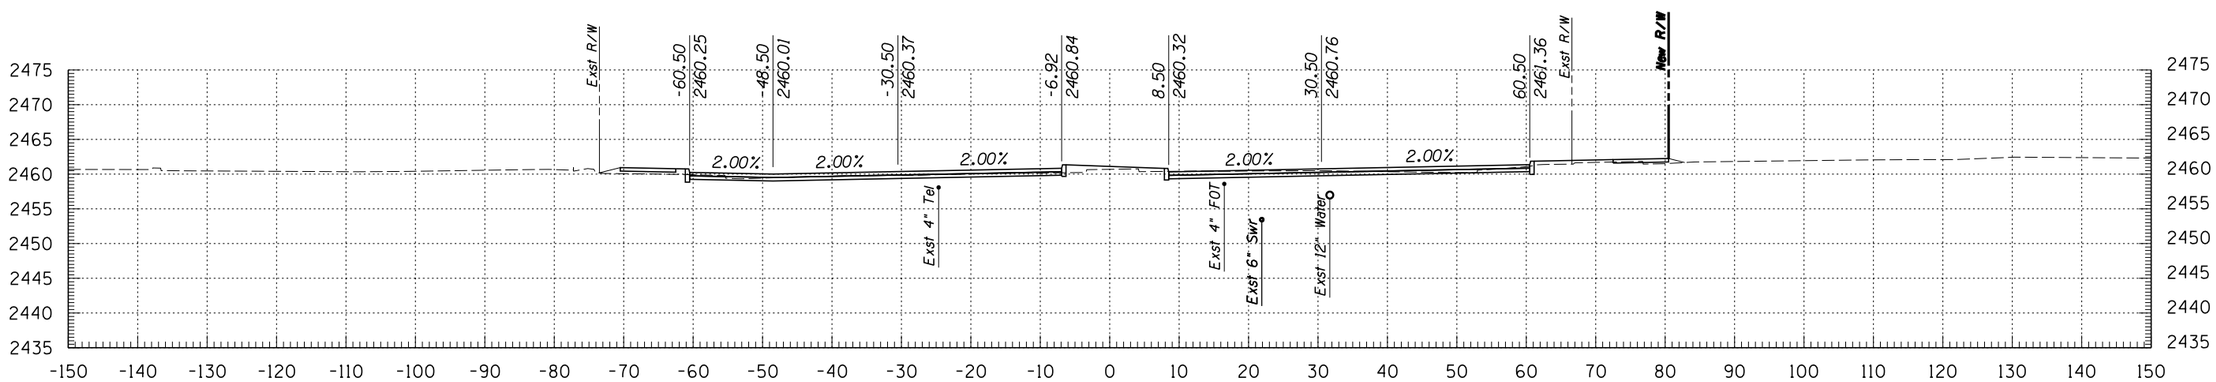

362+50

Kimley-Horn and Associates, Inc.
© 2009 KIMLEY-HORN AND ASSOCIATES, INC.
2210 East Fort Lowell Road, Suite 200
Tucson, Arizona 85719 (520) 615-9191

NO.	DATE	REVISION	BY	CHKD.	APPR.


PLANS ARE NOT FOR CONSTRUCTION

DEPARTMENT OF TRANSPORTATION/ENGINEERING DIVISION


GRANT ROAD CROSS SECTIONS

CITY OF TUCSON


DSGN. BY J. DEBERRY	11/09	REF.
DRWN. BY J. DEBERRY	11/09	SCALE: 1"=1' H, 1"=1' V
CHKD. BY B. BEENKEN	11/09	PLAN NO.

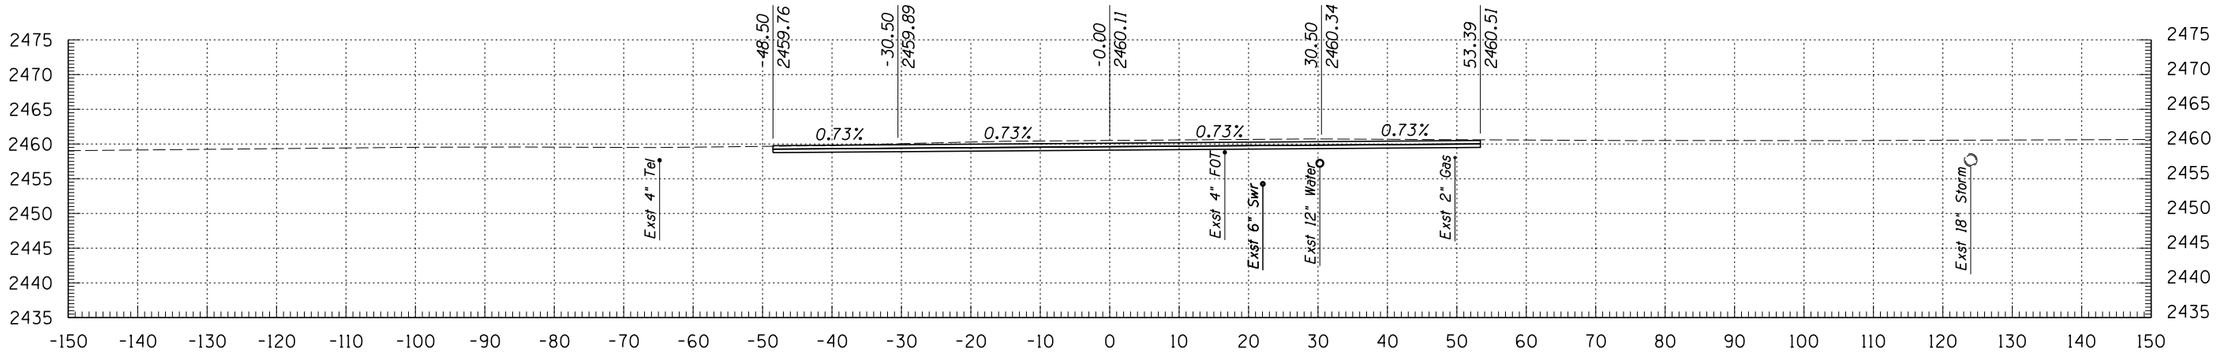

364+50

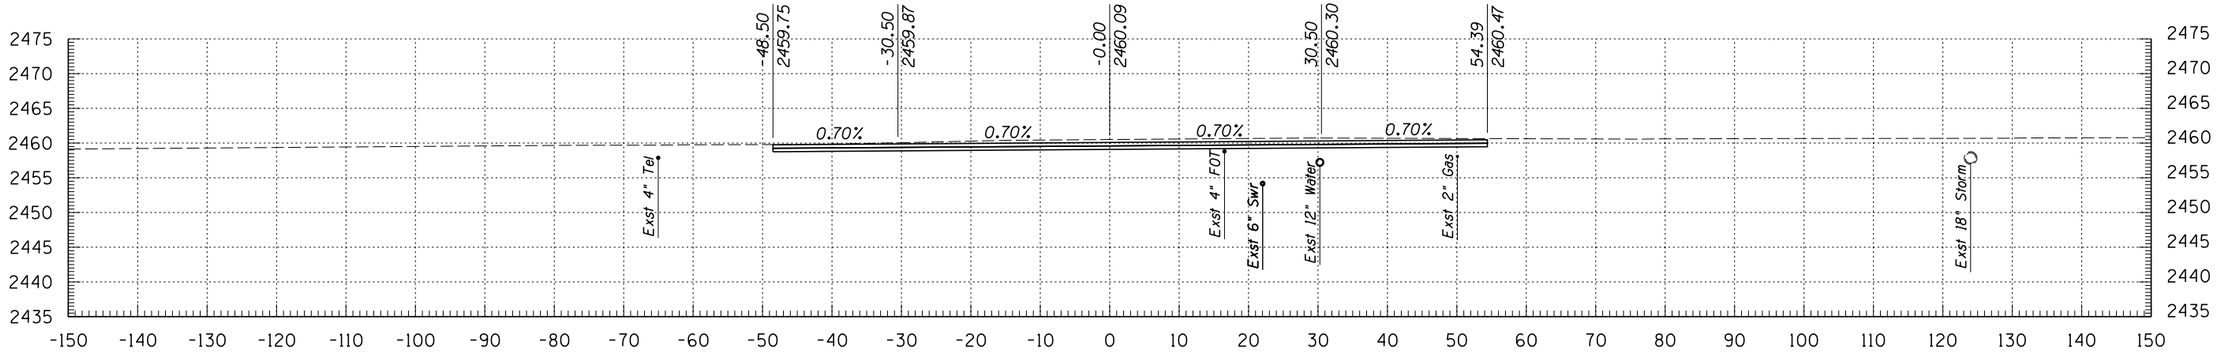

364+33

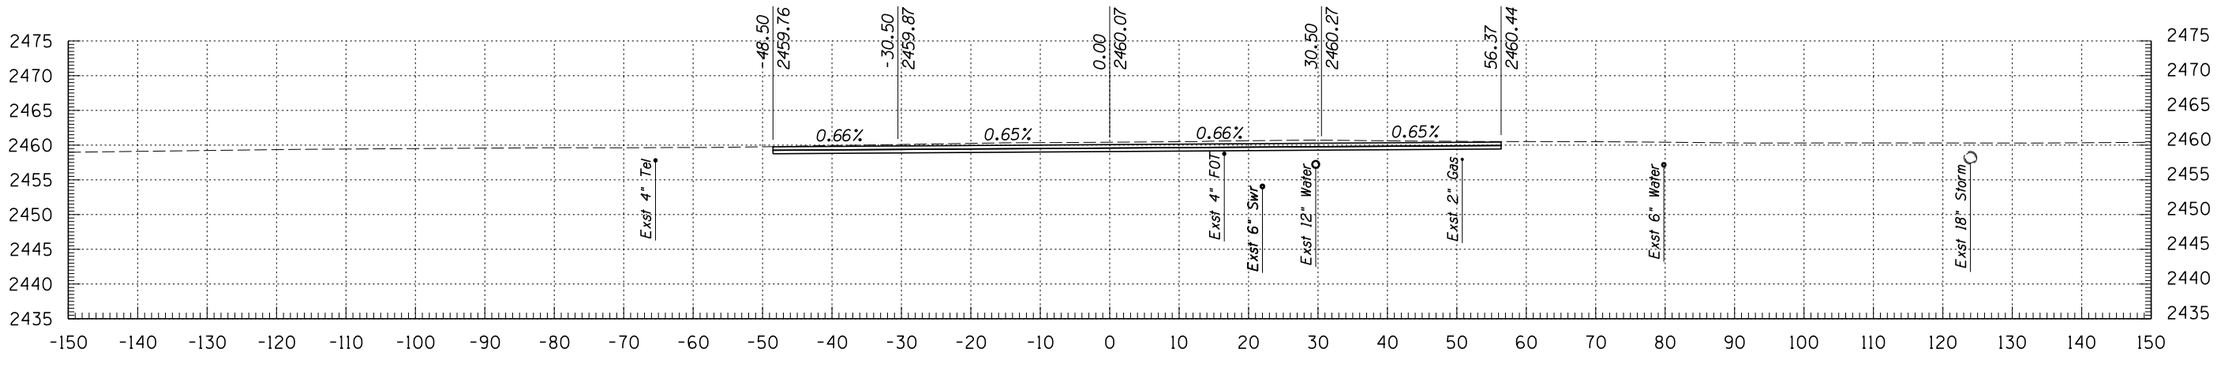

364+00

Kimley-Horn and Associates, Inc.
© 2009 KIMLEY-HORN AND ASSOCIATES, INC.
2210 East Fort Lowell Road, Suite 200
Tucson, Arizona 85719 (520) 615-9191

NO.	DATE	REVISION	BY	CHKD.	APPR.

PLANS ARE NOT FOR CONSTRUCTION


DEPARTMENT OF TRANSPORTATION/ENGINEERING DIVISION

GRANT ROAD CROSS SECTIONS


CITY OF TUCSON

DSGN. BY J. DEBERRY	11/09	REF.	SCALE: 1"=1' H, 1"=1' V
DRWN. BY J. DEBERRY	11/09		
CHKD. BY B. BEENKEN	11/09	PLAN NO.	


OF 191 OF 299

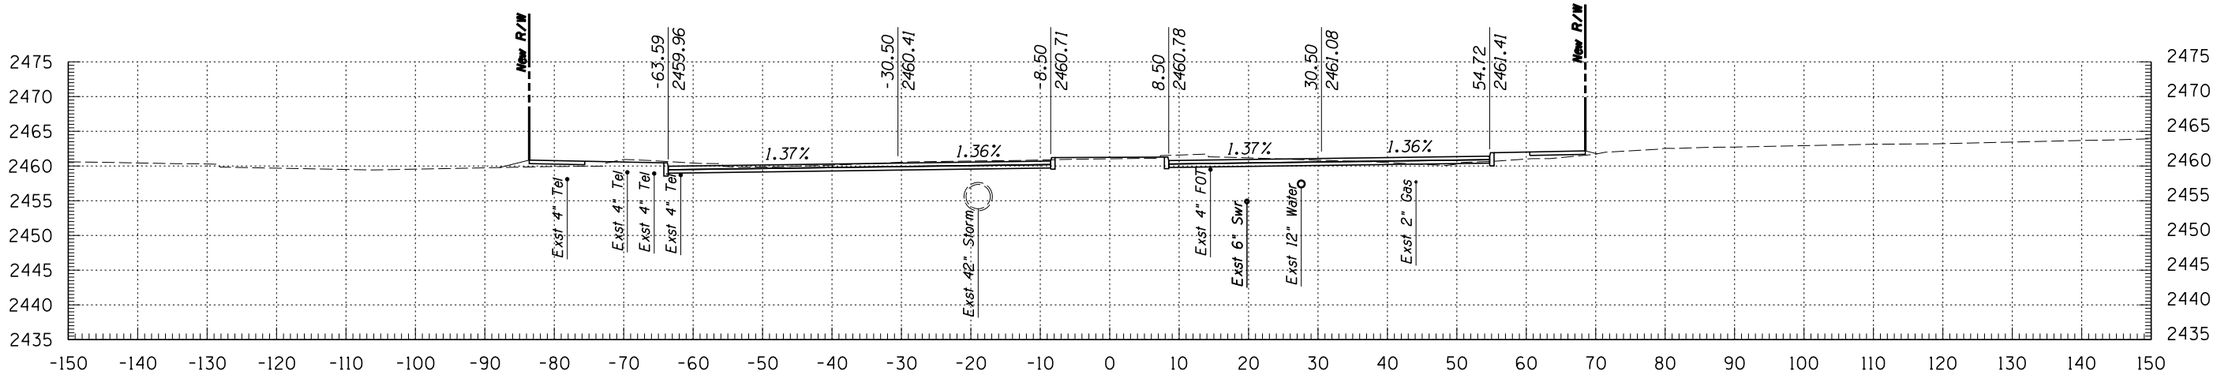

366+00

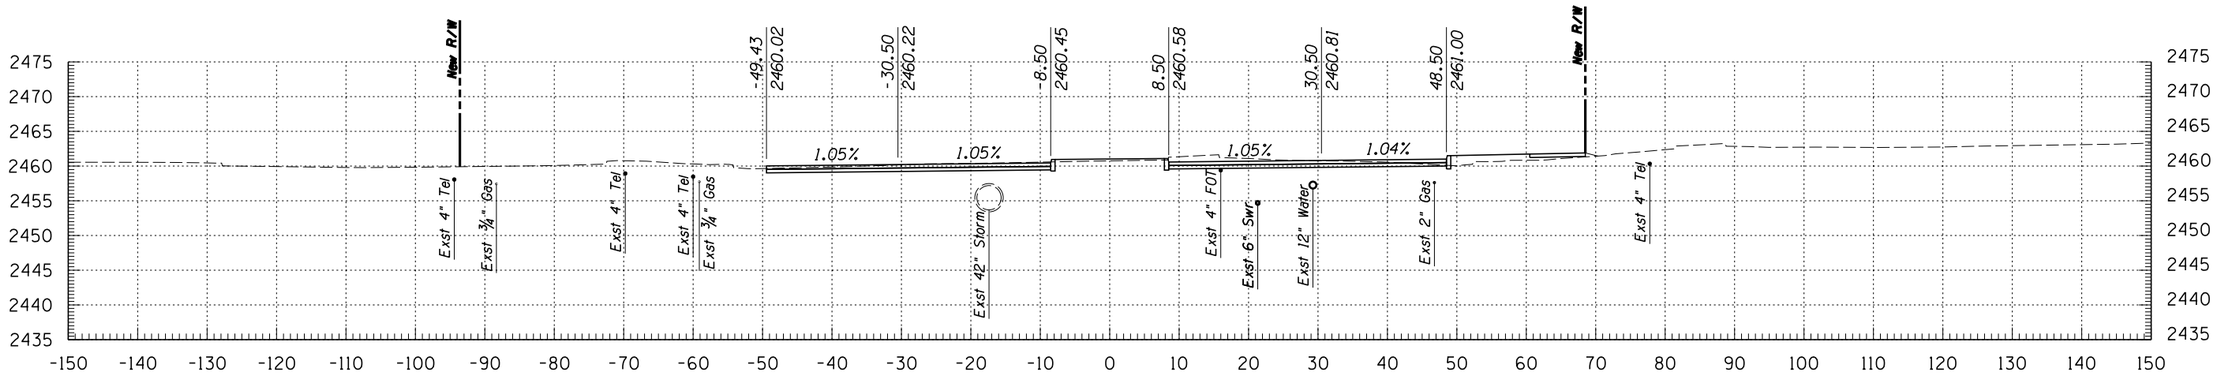

365+50

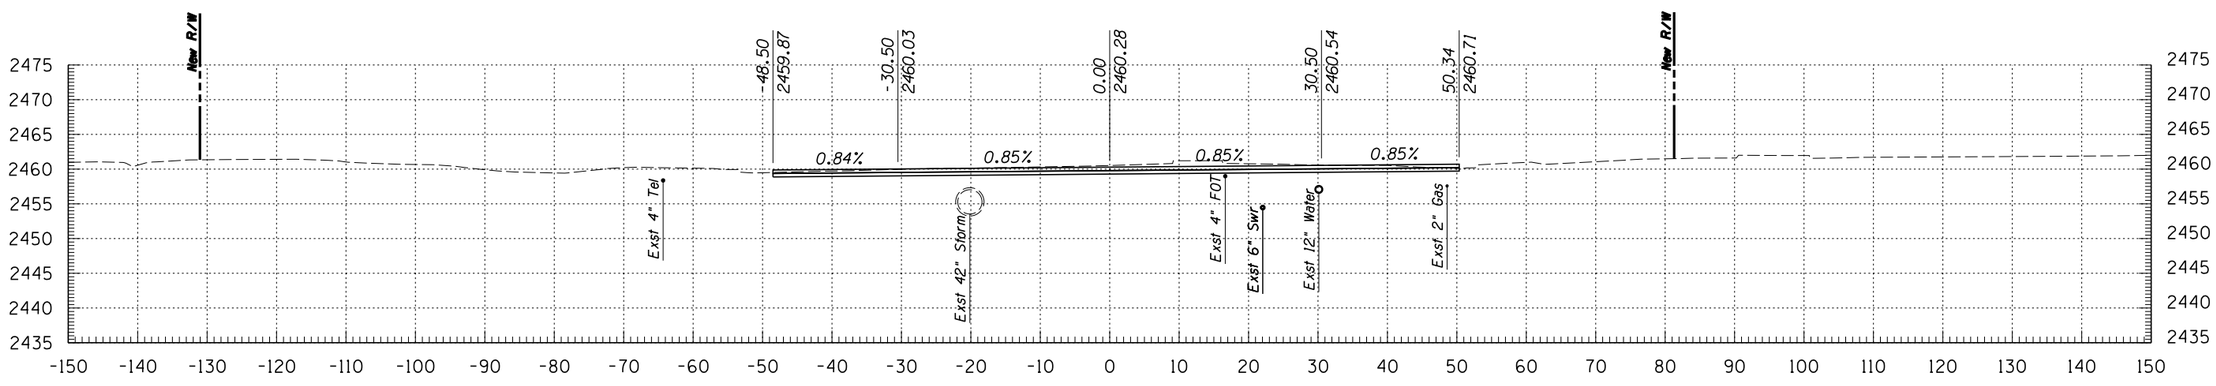

365+00

Kimley-Horn and Associates, Inc.
© 2009 KIMLEY-HORN AND ASSOCIATES, INC.
2210 East Fort Lowell Road, Suite 200
Tucson, Arizona 85719 (520) 615-9191

NO.	DATE	REVISION	BY	CHKD.	APPR.


PLANS ARE NOT FOR CONSTRUCTION

DEPARTMENT OF TRANSPORTATION/ENGINEERING DIVISION


GRANT ROAD CROSS SECTIONS

CITY OF TUCSON


DSGN. BY J. DEBERRY	11/09	REF.
DRWN. BY J. DEBERRY	11/09	SCALE: 1"=1' H, 1"=1' V
CHKD. BY B. BEENKEN	11/09	PLAN NO.

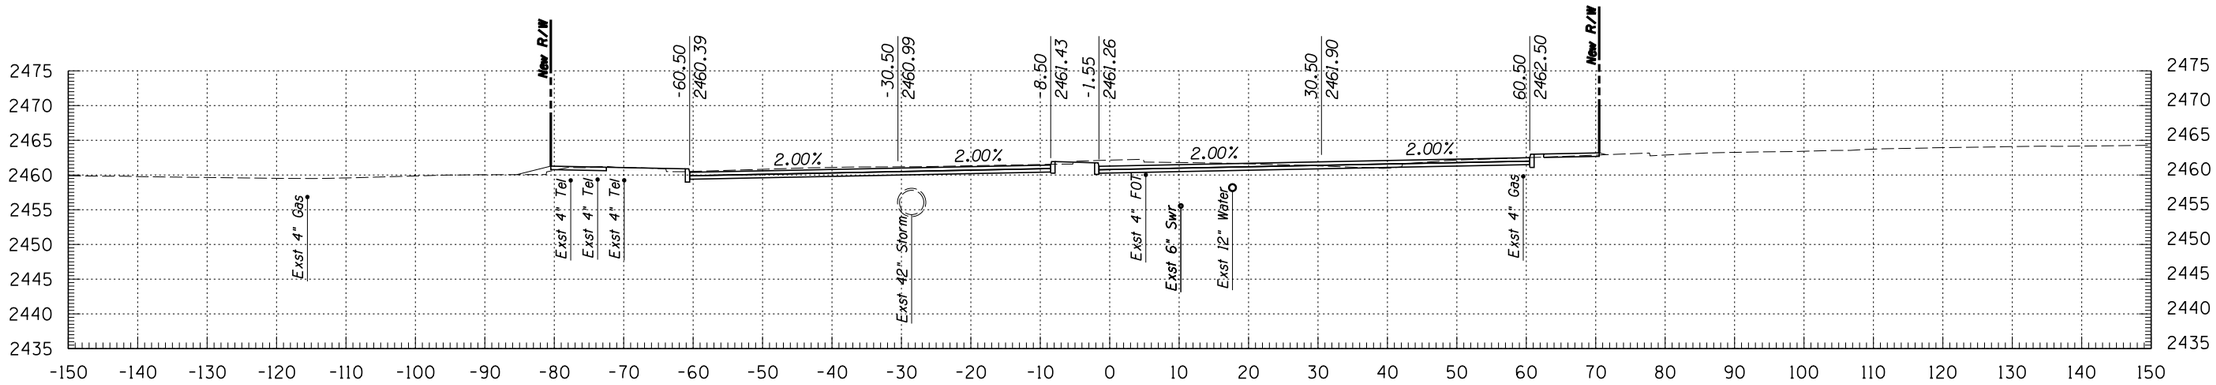

367+50

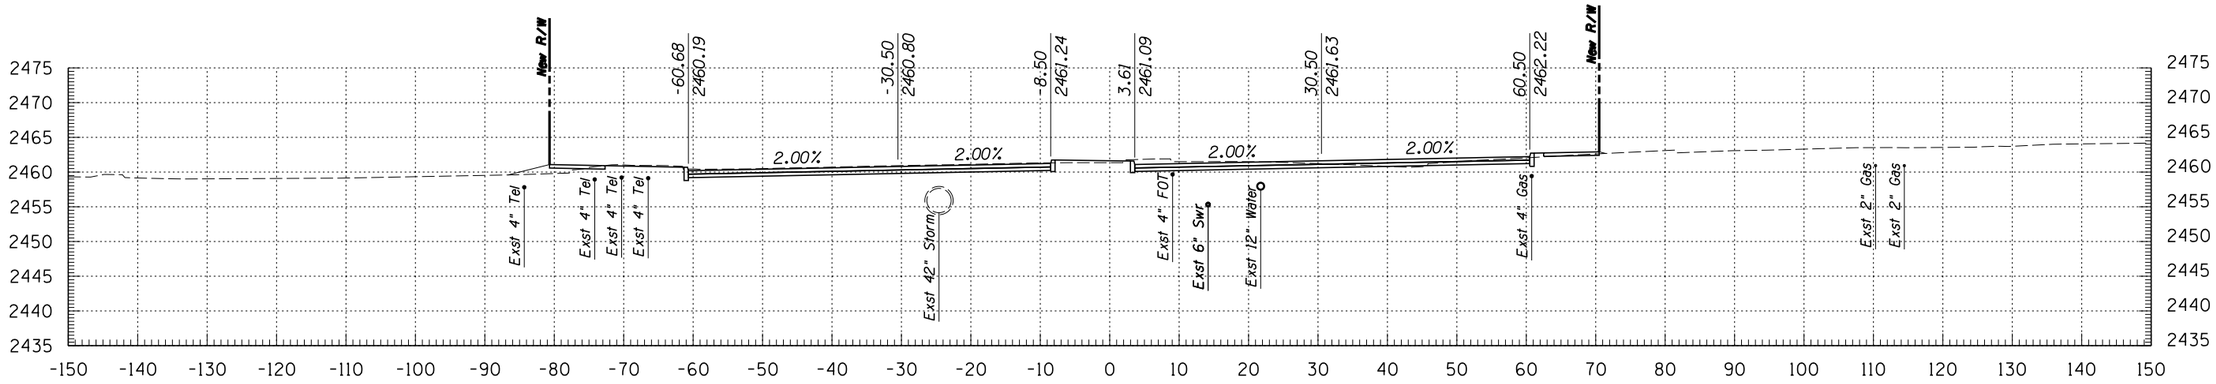

367+00

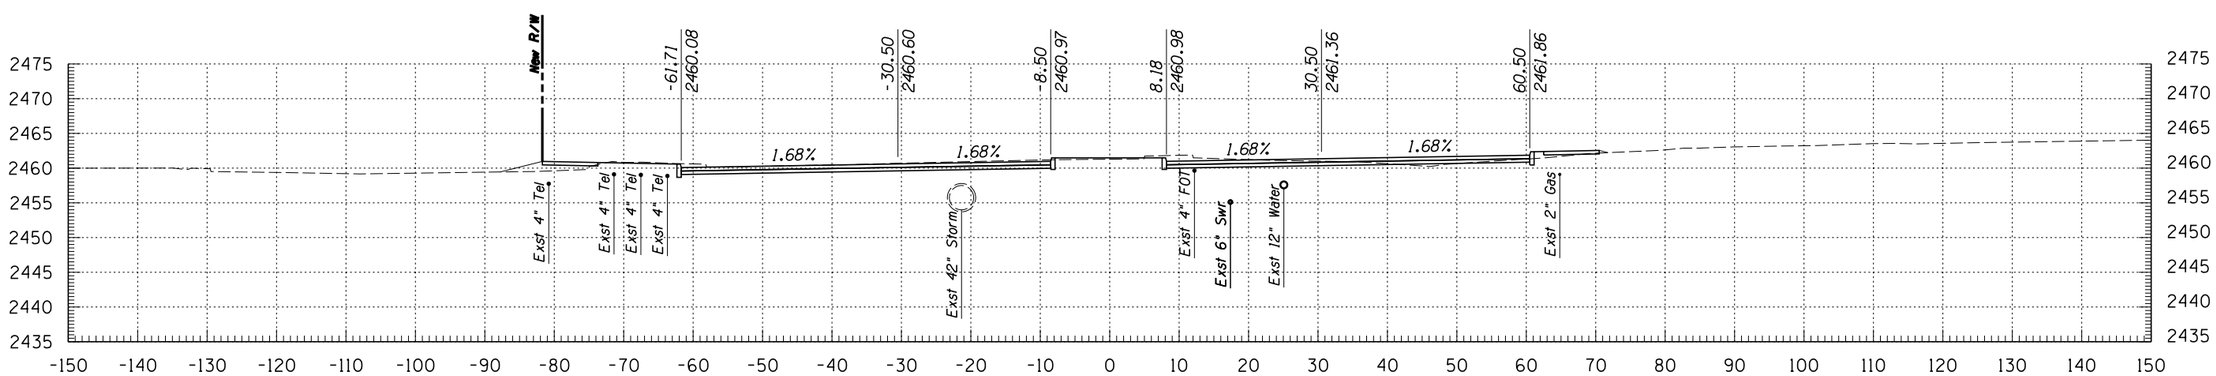

366+50

Kimley-Horn and Associates, Inc.
© 2009 KIMLEY-HORN AND ASSOCIATES, INC.
2210 East Fort Lowell Road, Suite 200
Tucson, Arizona 85719 (520) 615-9191

NO.	DATE	REVISION	BY	CHKD.	APPR.

PLANS ARE NOT FOR CONSTRUCTION


DEPARTMENT OF TRANSPORTATION/ENGINEERING DIVISION

GRANT ROAD CROSS SECTIONS


CITY OF TUCSON

DSGN. BY J. DEBERRY	11/09	REF.	SCALE: 1"=1' H, 1"=1' V
DRWN. BY J. DEBERRY	11/09		
CHKD. BY B. BEENKEN	11/09	PLAN NO.	


OF 193 OF 299

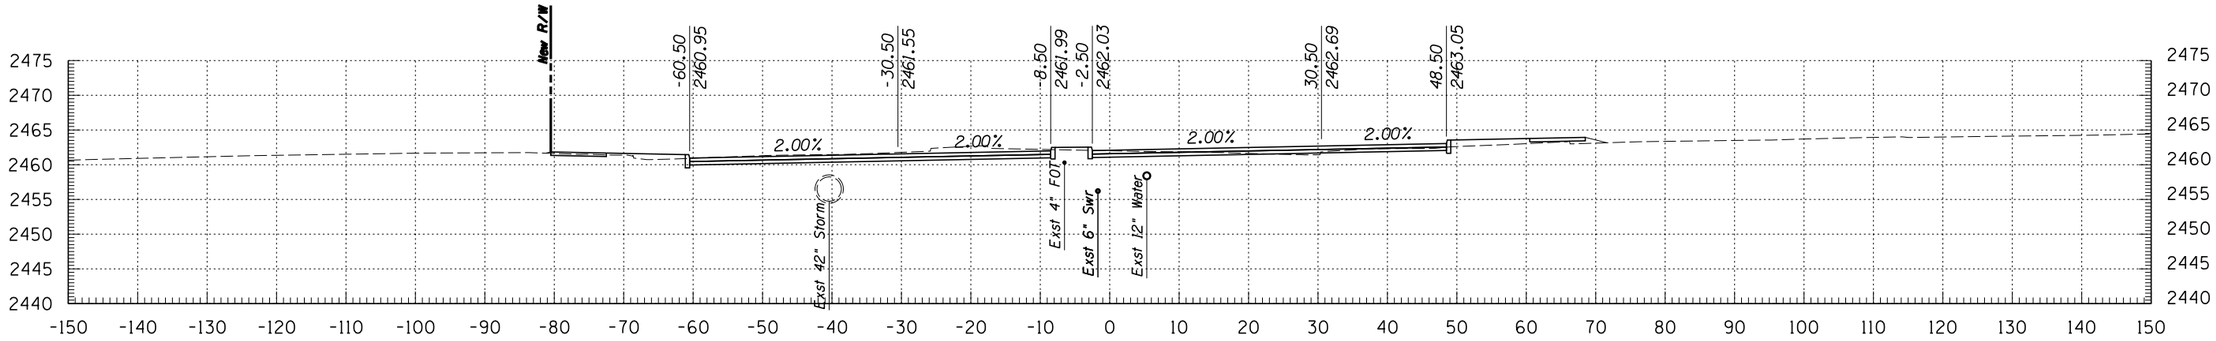

369+00

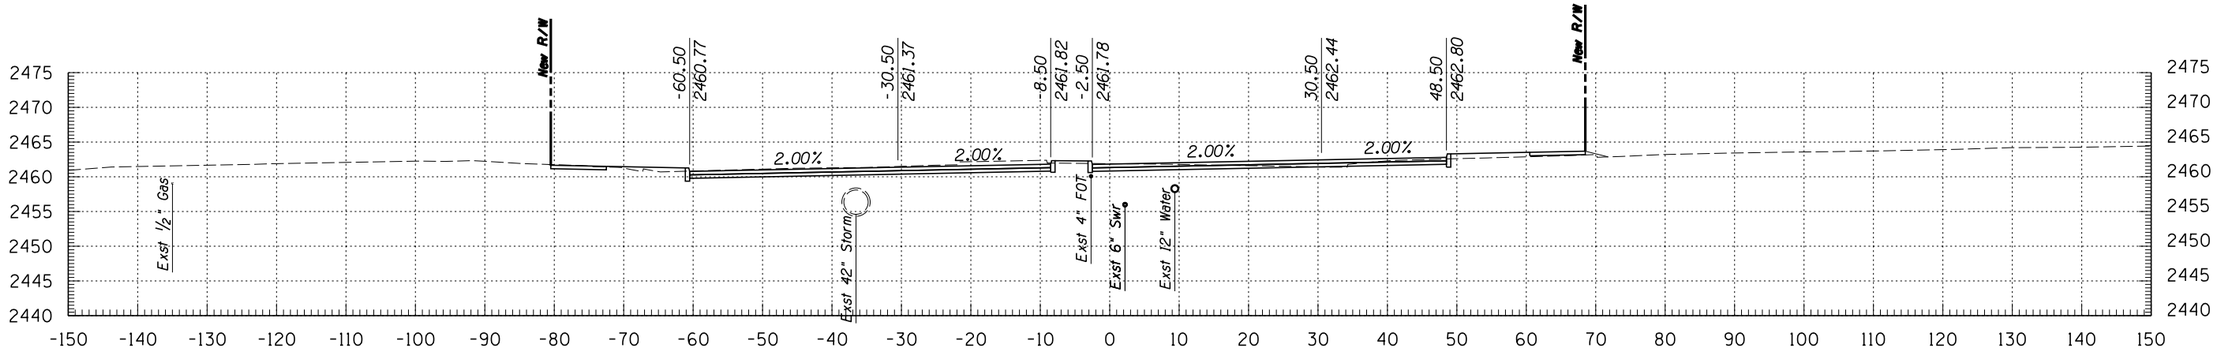

368+50

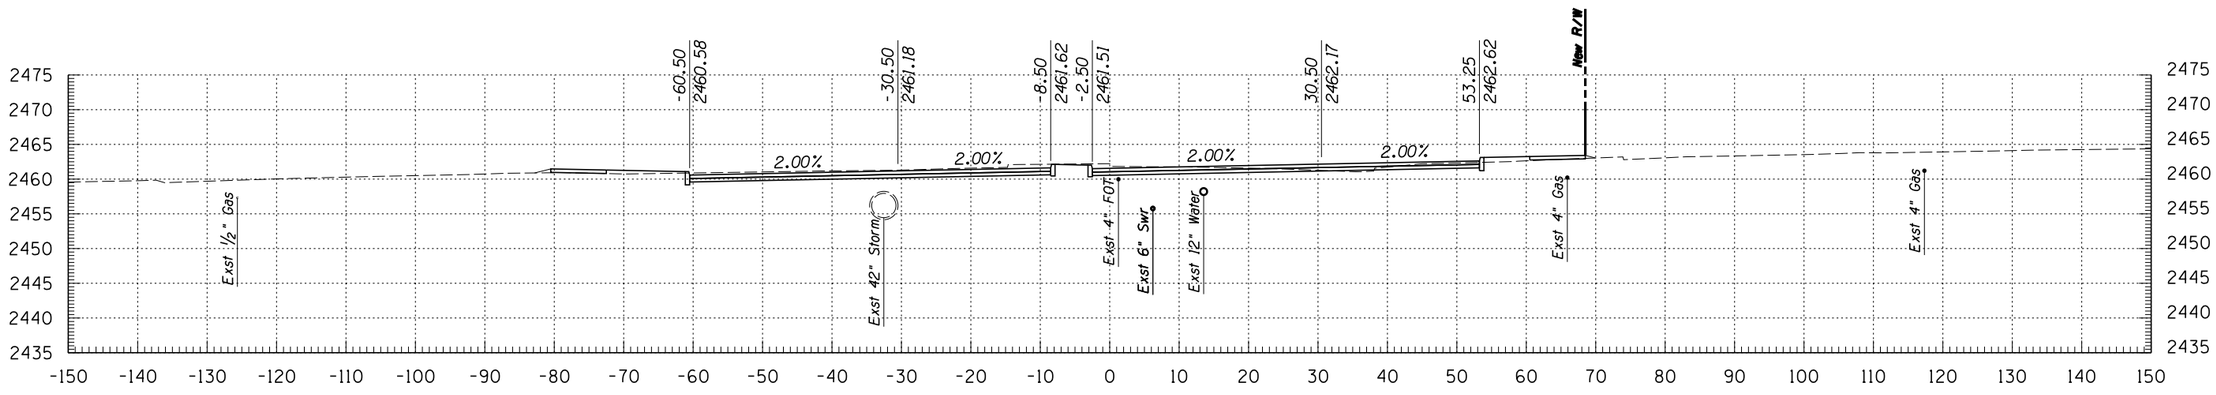

368+00

Kimley-Horn and Associates, Inc.
© 2009 KIMLEY-HORN AND ASSOCIATES, INC.
2210 East Fort Lowell Road, Suite 200
Tucson, Arizona 85719 (520) 615-9191

NO.	DATE	REVISION	BY	CHKD.	APPR.


PLANS ARE NOT FOR CONSTRUCTION

DEPARTMENT OF TRANSPORTATION/ENGINEERING DIVISION


GRANT ROAD CROSS SECTIONS

CITY OF TUCSON


DSGN. BY J. DEBERRY	11/09	REF.
DRWN. BY J. DEBERRY	11/09	SCALE: 1"=1' H, 1"=1' V
CHKD. BY B. BEENKEN	11/09	PLAN NO.

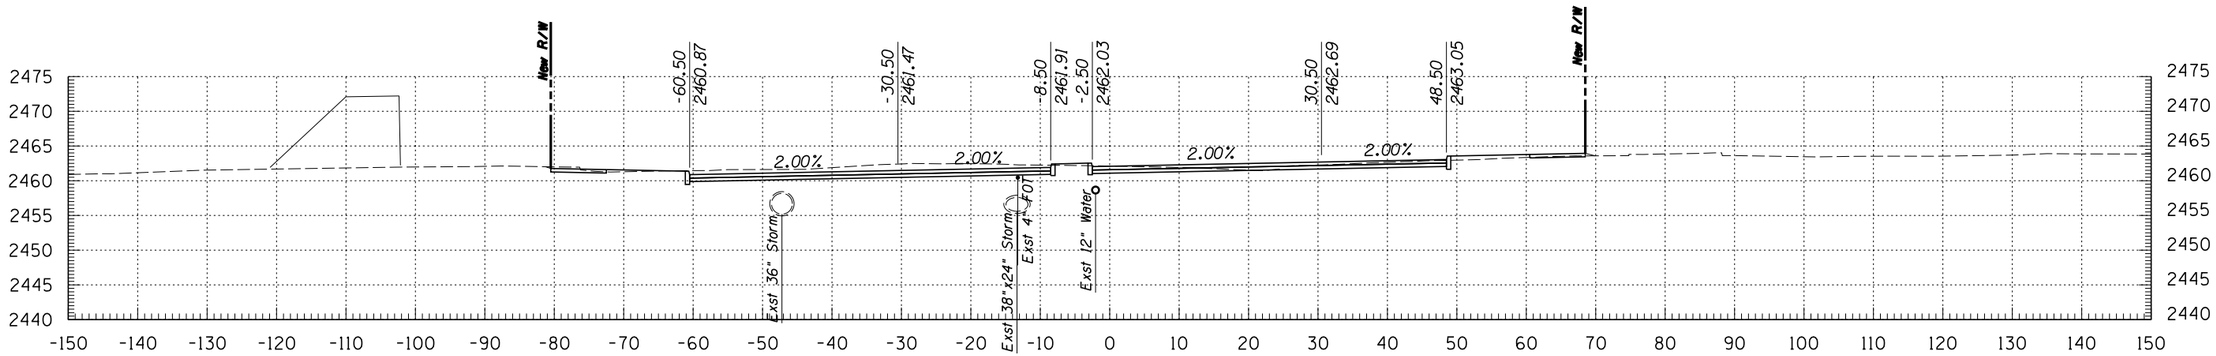

370+50

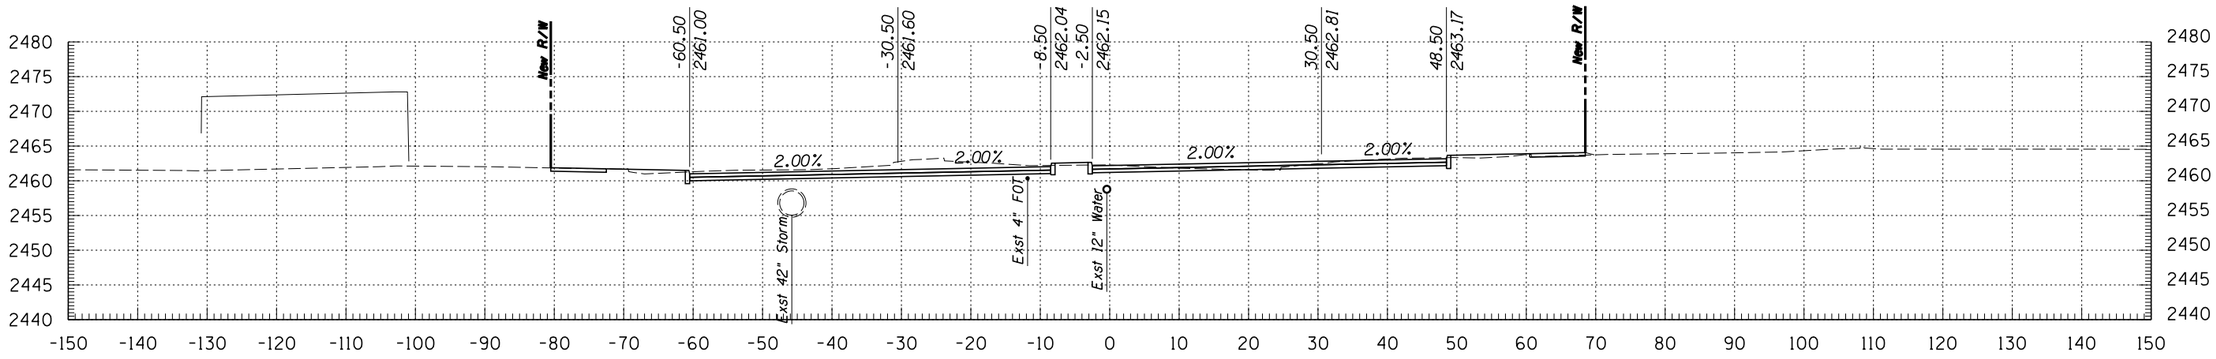

370+00

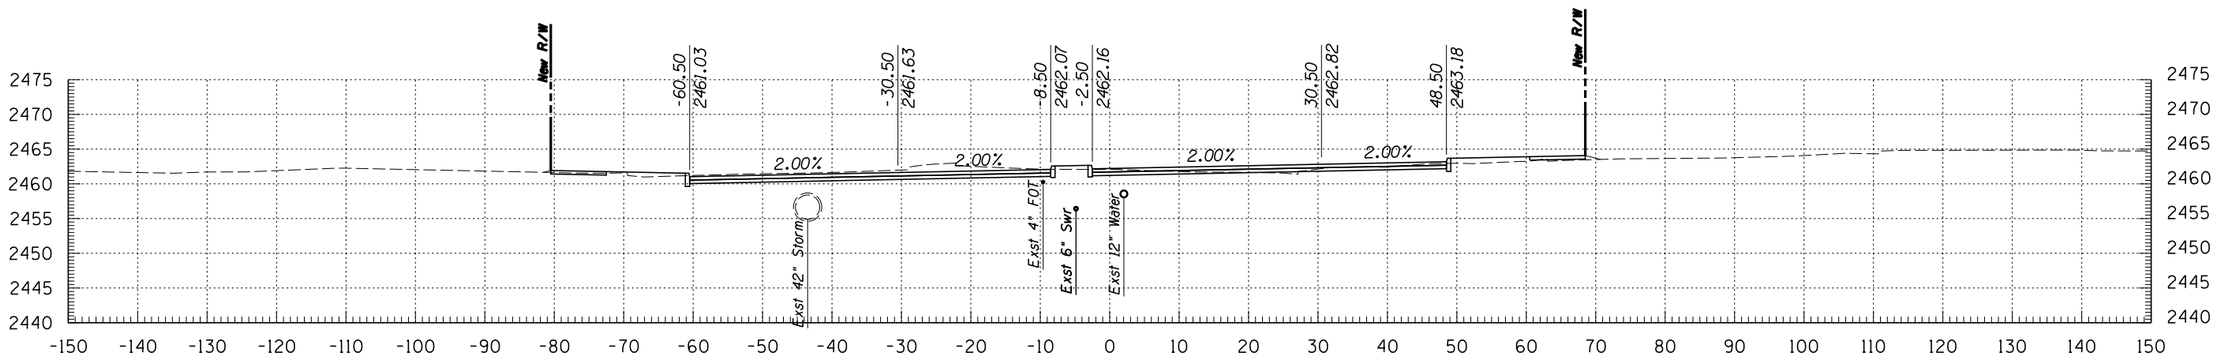

369+50

Kimley-Horn and Associates, Inc.

© 2009 KIMLEY-HORN AND ASSOCIATES, INC.

2210 East Fort Lowell Road, Suite 200
Tucson, Arizona 85719 (520) 615-9191

NO.	DATE	REVISION	BY	CHKD.	APPR.


PLANS ARE NOT FOR CONSTRUCTION

DEPARTMENT OF TRANSPORTATION/ENGINEERING DIVISION


GRANT ROAD CROSS SECTIONS

CITY OF TUCSON


DSGN. BY J. DEBERRY	11/09	REF.
DRWN. BY J. DEBERRY	11/09	SCALE: 1"=1' H, 1"=1' V
CHKD. BY B. BEENKEN	11/09	PLAN NO.

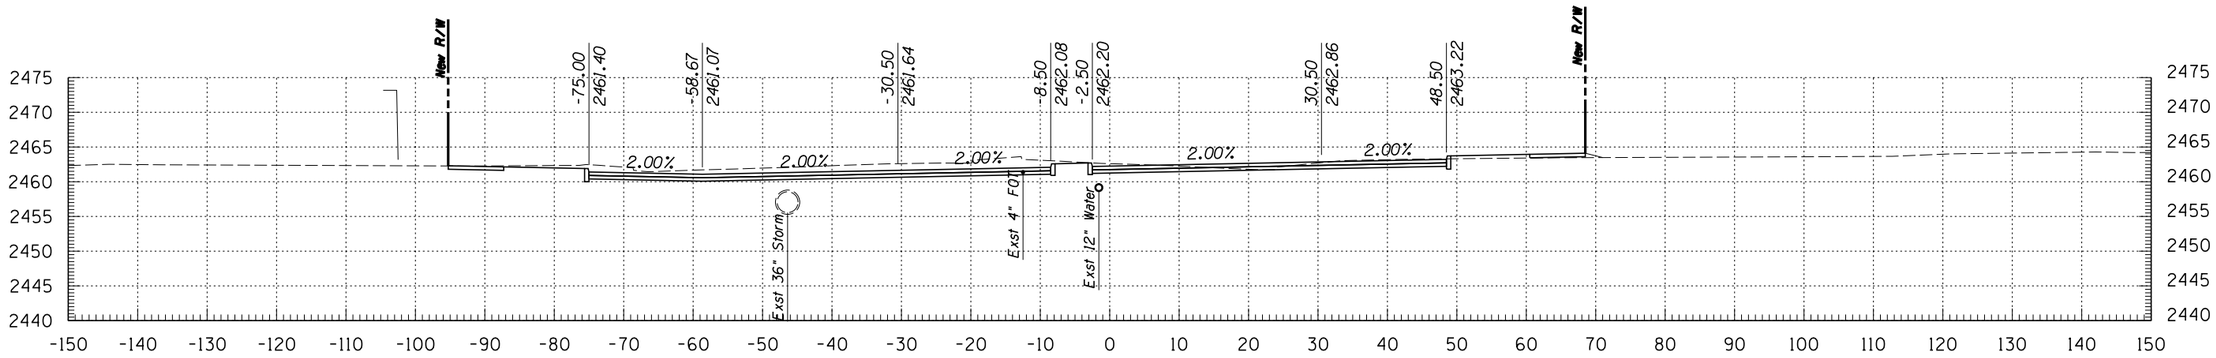

372+00

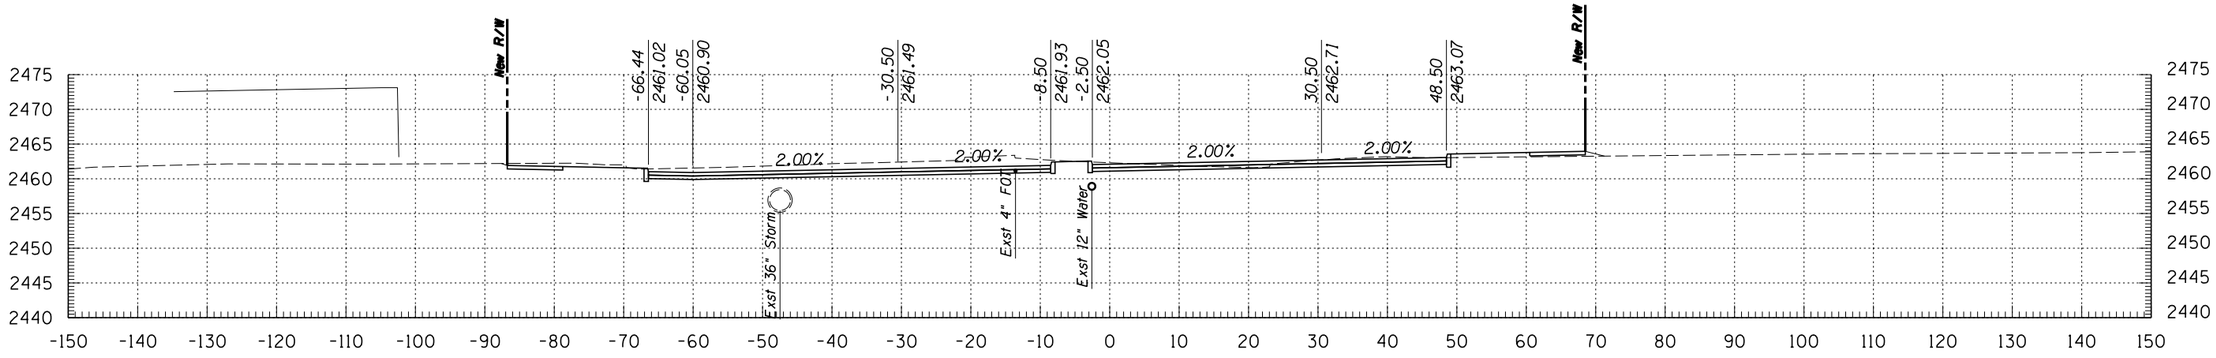

371+50

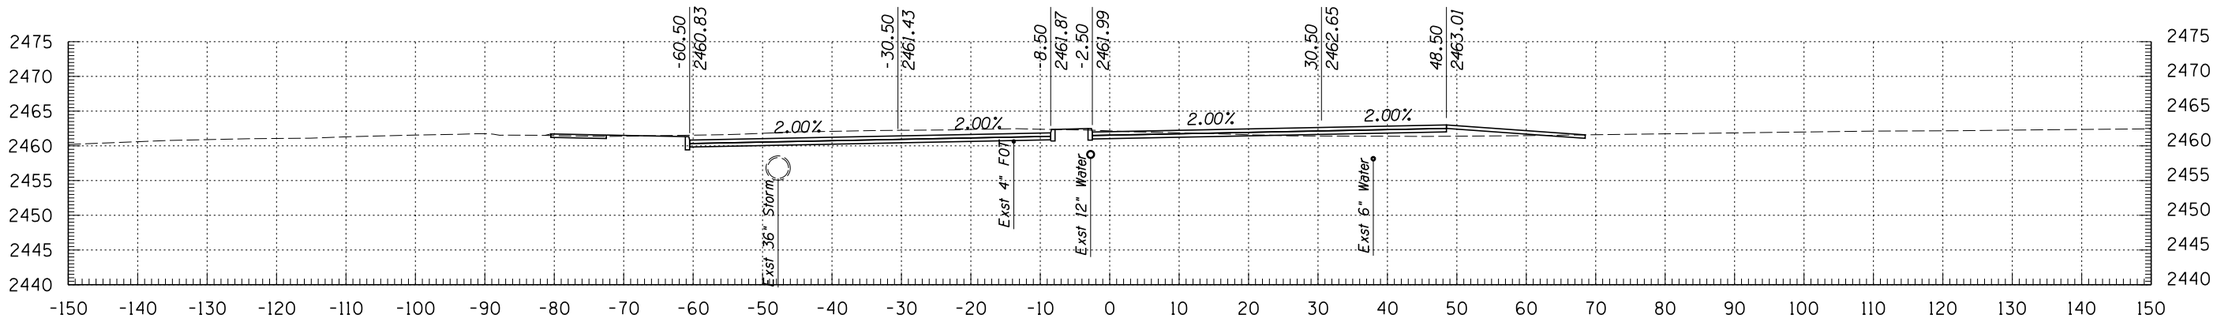

371+00

Kimley-Horn and Associates, Inc.
© 2009 KIMLEY-HORN AND ASSOCIATES, INC.
2210 East Fort Lowell Road, Suite 200
Tucson, Arizona 85719 (520) 615-9191

NO.	DATE	REVISION	BY	CHKD.	APPR.


PLANS ARE NOT FOR CONSTRUCTION

DEPARTMENT OF TRANSPORTATION/ENGINEERING DIVISION


GRANT ROAD CROSS SECTIONS

CITY OF TUCSON


DSGN. BY J. DEBERRY	11/09	REF.	SCALE: 1"=1' H	OF 196
DRWN. BY J. DEBERRY	11/09		1"=1' V	OF 299
CHKD. BY B. BEENKEN	11/09	PLAN NO.		

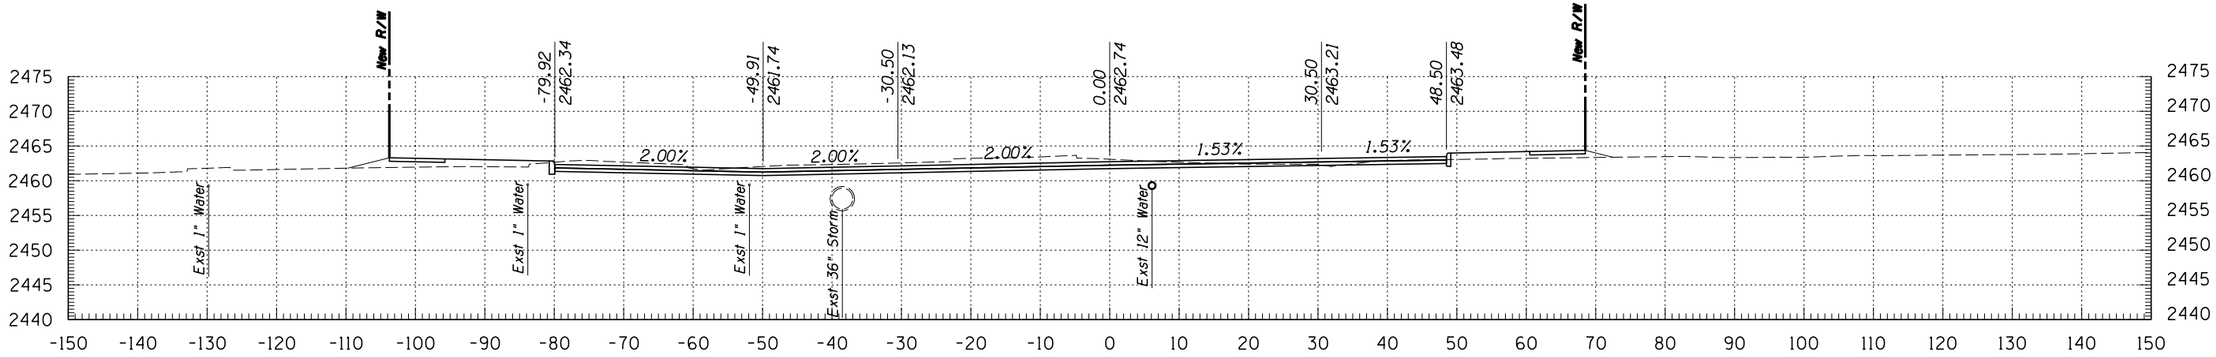

373+50

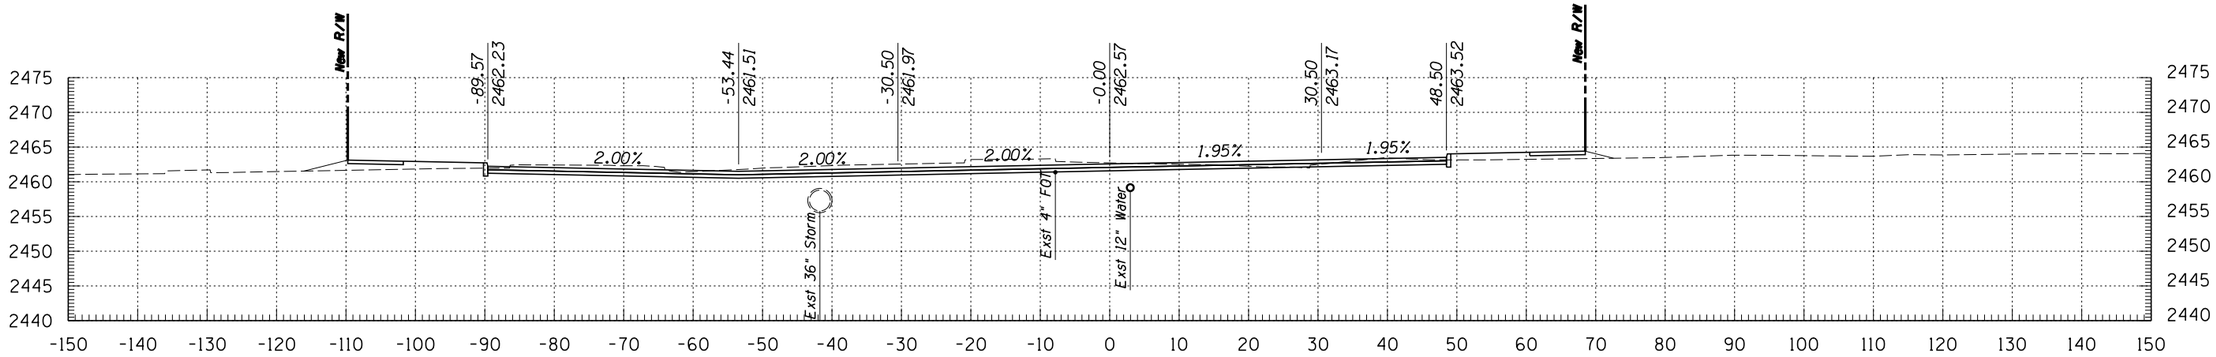

373+00

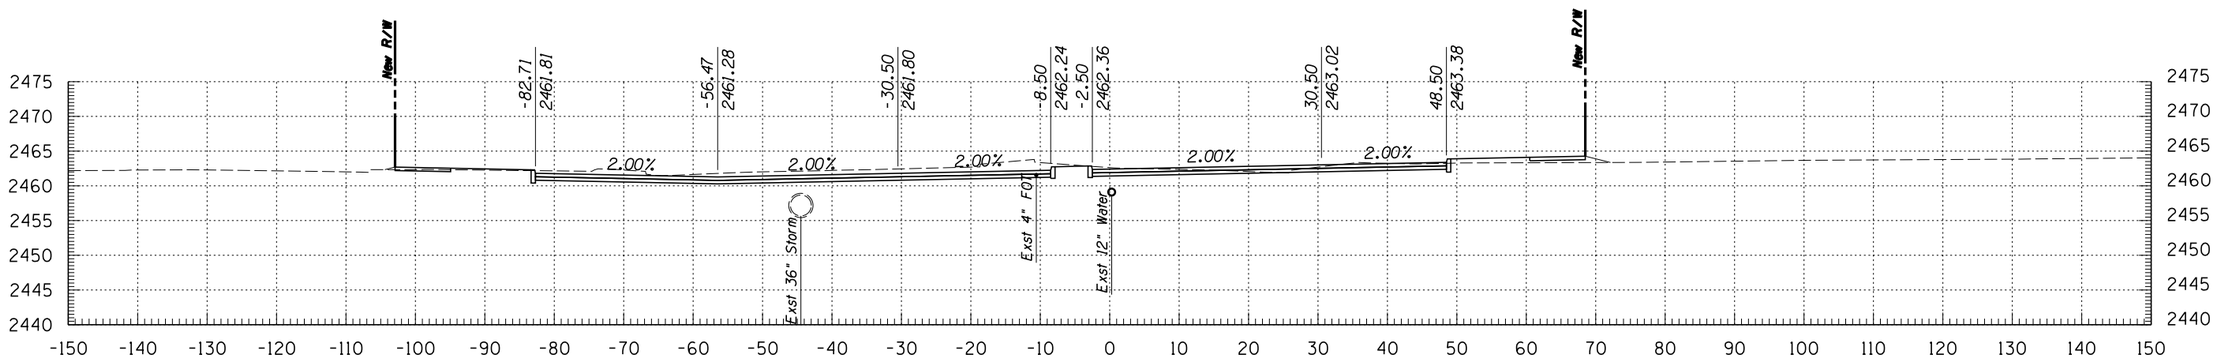

372+50

Kimley-Horn and Associates, Inc.

© 2009 KIMLEY-HORN AND ASSOCIATES, INC.

2210 East Fort Lowell Road, Suite 200
Tucson, Arizona 85719 (520) 615-9191

NO.	DATE	REVISION	BY	CHKD.	APPR.

PLANS ARE NOT FOR CONSTRUCTION


DEPARTMENT OF TRANSPORTATION/ENGINEERING DIVISION

GRANT ROAD CROSS SECTIONS


CITY OF TUCSON

DSGN. BY J. DEBERRY	11/09	REF.
DRWN. BY J. DEBERRY	11/09	SCALE: 1"=1' H, 1"=1' V
CHKD. BY B. BEENKEN	11/09	PLAN NO.


OF 197 OF 299

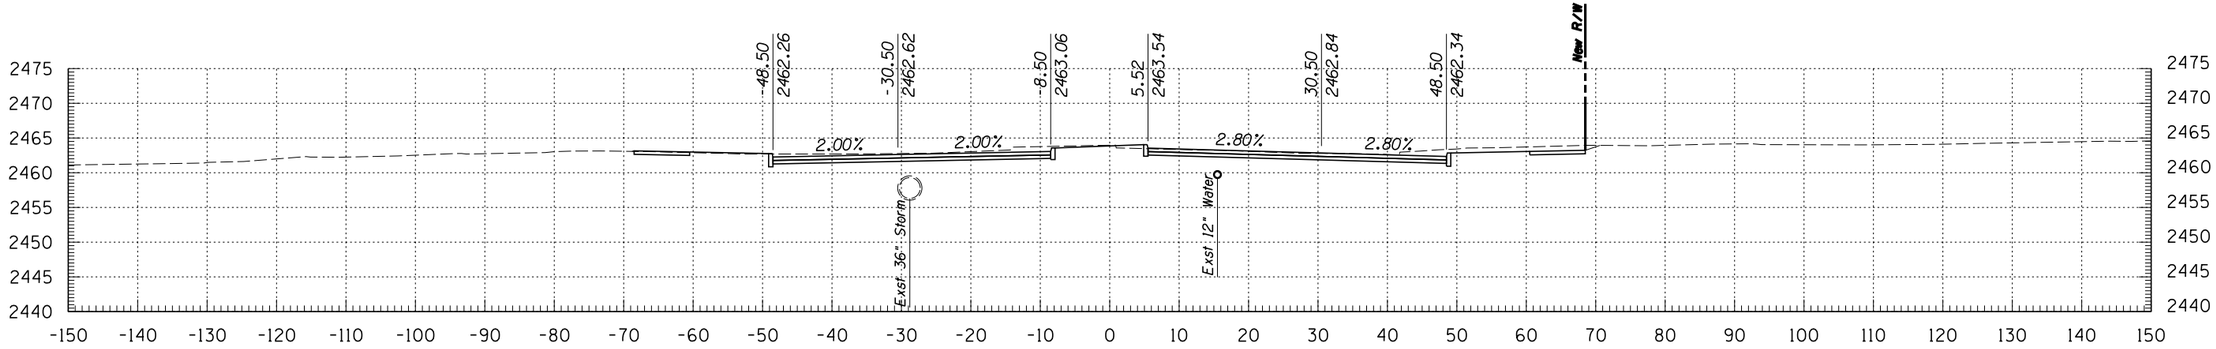

375+00

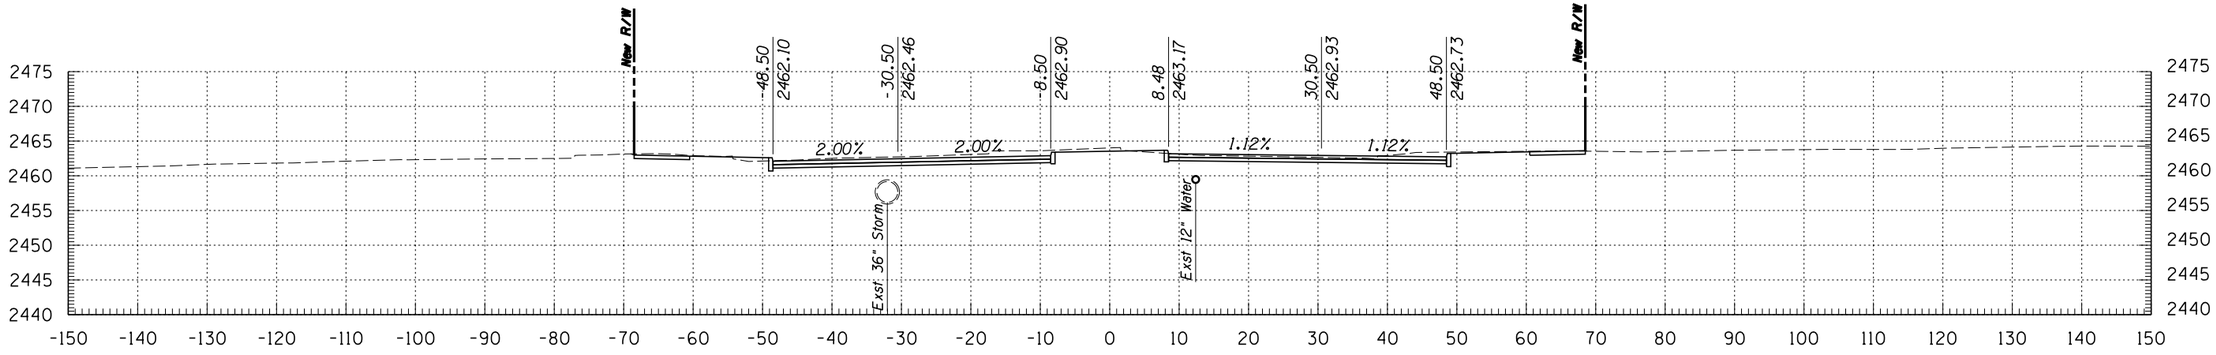

374+50

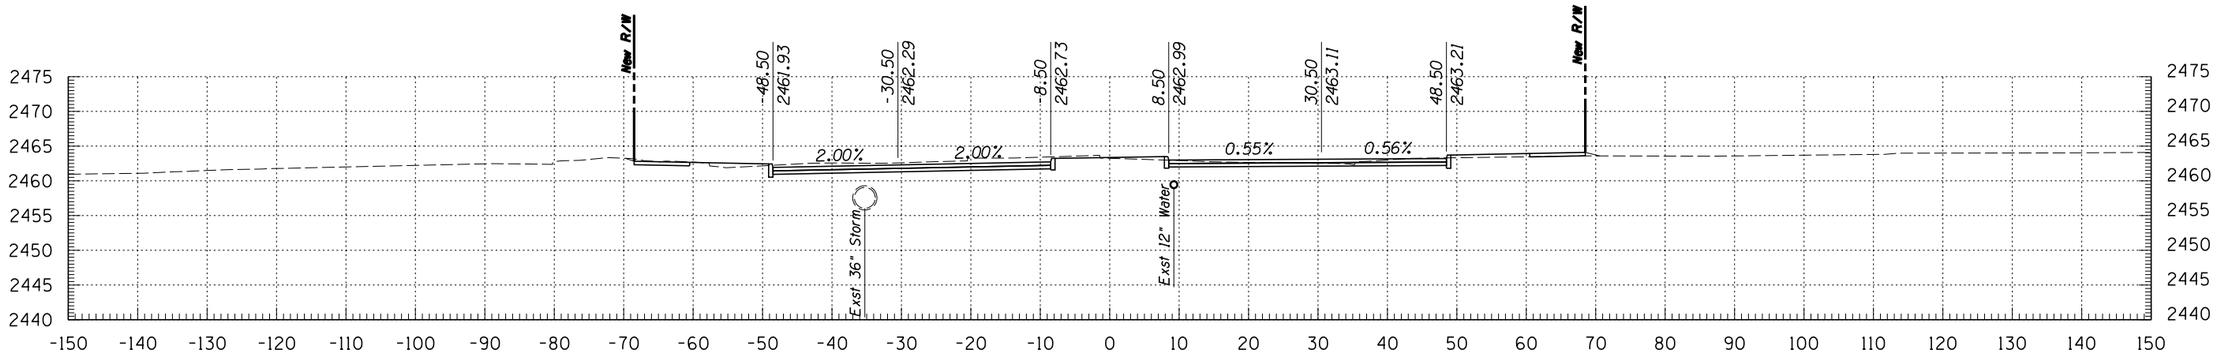

374+00

© 2009 KIMLEY-HORN AND ASSOCIATES, INC.

Kimley-Horn and Associates, Inc.
2210 East Fort Lowell Road, Suite 200
Tucson, Arizona 85719 (520) 615-9191

NO.	DATE	REVISION	BY	CHKD.	APPR.


PLANS ARE NOT FOR CONSTRUCTION

DEPARTMENT OF TRANSPORTATION/ENGINEERING DIVISION


GRANT ROAD CROSS SECTIONS

CITY OF TUCSON


DSGN. BY J. DEBERRY	11/09	REF.	SCALE: 1"=1' H, 1"=1' V	OF 198
DRWN. BY J. DEBERRY	11/09			OF 299
CHKD. BY B. BEENKEN	11/09	PLAN NO.		

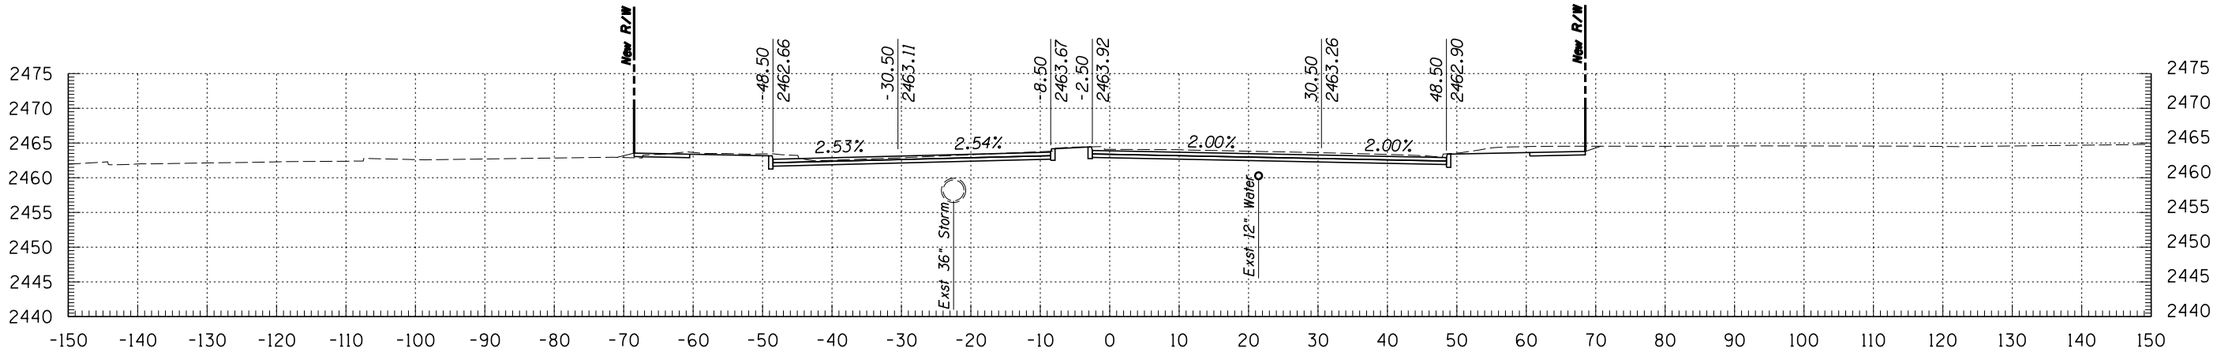

376+50

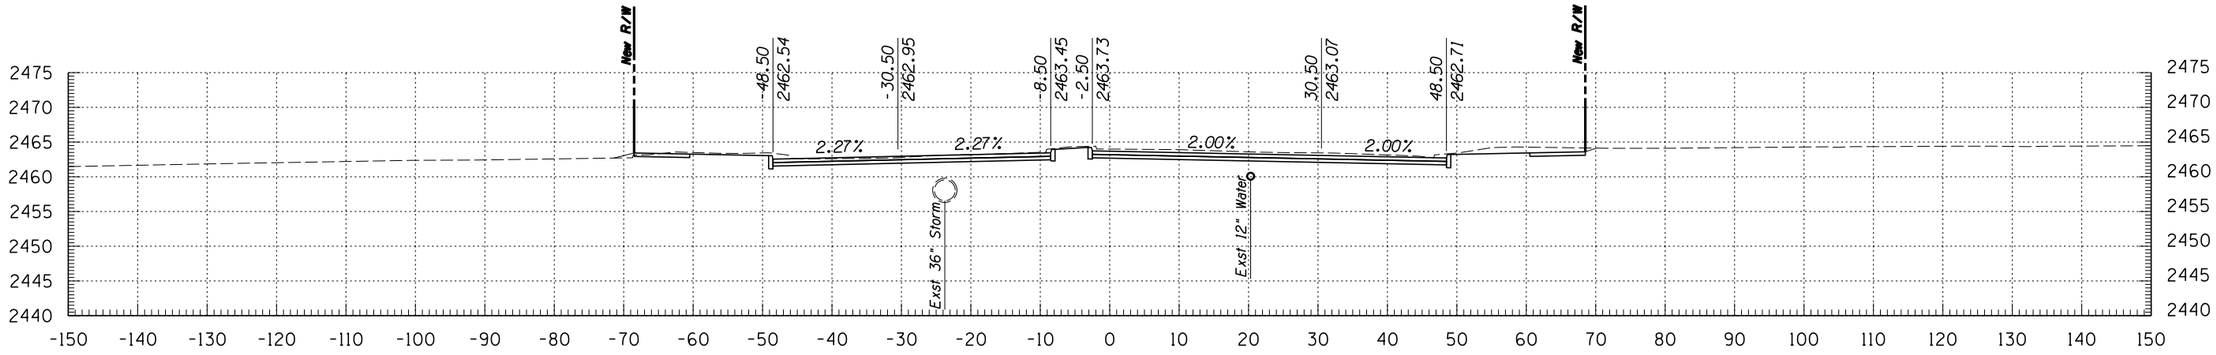

376+00

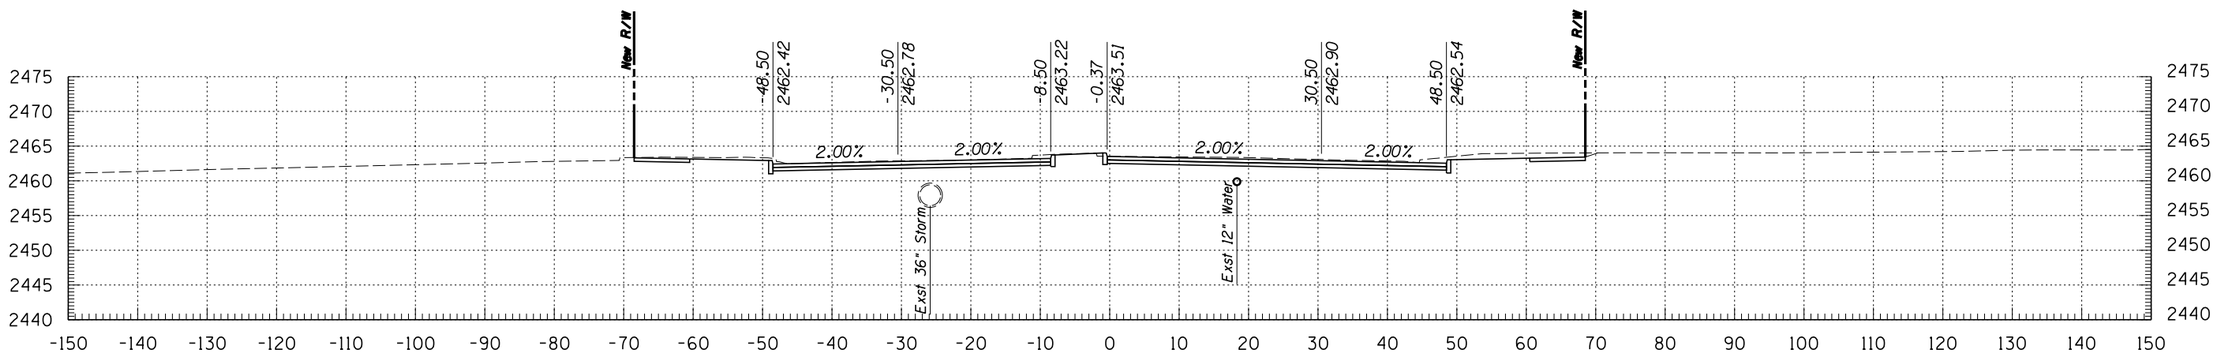

375+50

Kimley-Horn and Associates, Inc.
© 2009 KIMLEY-HORN AND ASSOCIATES, INC.
2210 East Fort Lowell Road, Suite 200
Tucson, Arizona 85719 (520) 615-9191

NO.	DATE	REVISION	BY	CHKD.	APPR.


PLANS ARE NOT FOR CONSTRUCTION

DEPARTMENT OF TRANSPORTATION/ENGINEERING DIVISION

GRANT ROAD CROSS SECTIONS

CITY OF TUCSON

DSGN. BY J. DEBERRY	11/09	REF.
DRWN. BY J. DEBERRY	11/09	SCALE: 1"=1' H, 1"=1' V
CHKD. BY B. BEENKEN	11/09	PLAN NO.

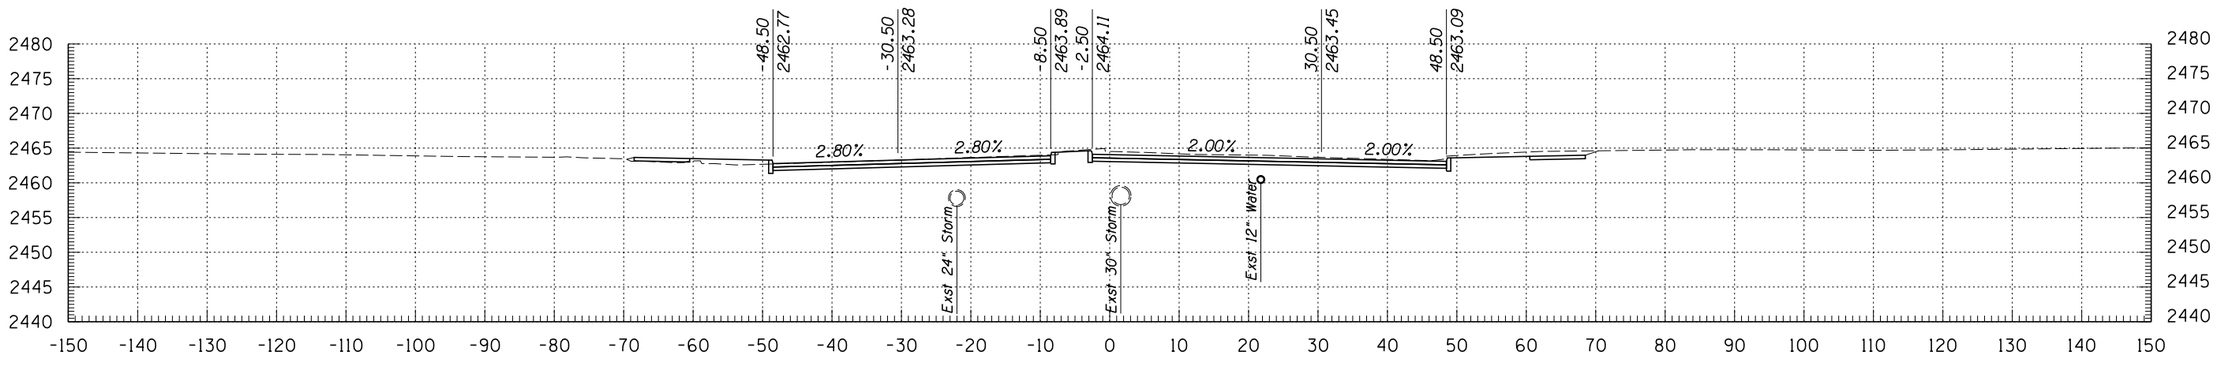

377+00

Kimley-Horn and Associates, Inc.

© 2009 KIMLEY-HORN AND ASSOCIATES, INC.

2210 East Fort Lowell Road, Suite 200
Tucson, Arizona 85719 (520) 615-9191

NO.	DATE	REVISION	BY	CHKD.	APPR.

PLANS ARE NOT FOR CONSTRUCTION

DEPARTMENT OF TRANSPORTATION/ENGINEERING DIVISION

GRANT ROAD CROSS SECTIONS

CITY OF TUCSON

DSGN. BY J. DEBERRY	11/09	REF. _____ SCALE: 1"=1' H, 1"=1' V
DRWN. BY J. DEBERRY	11/09	
CHKD. BY B. BEENKEN	11/09	PLAN NO. _____